


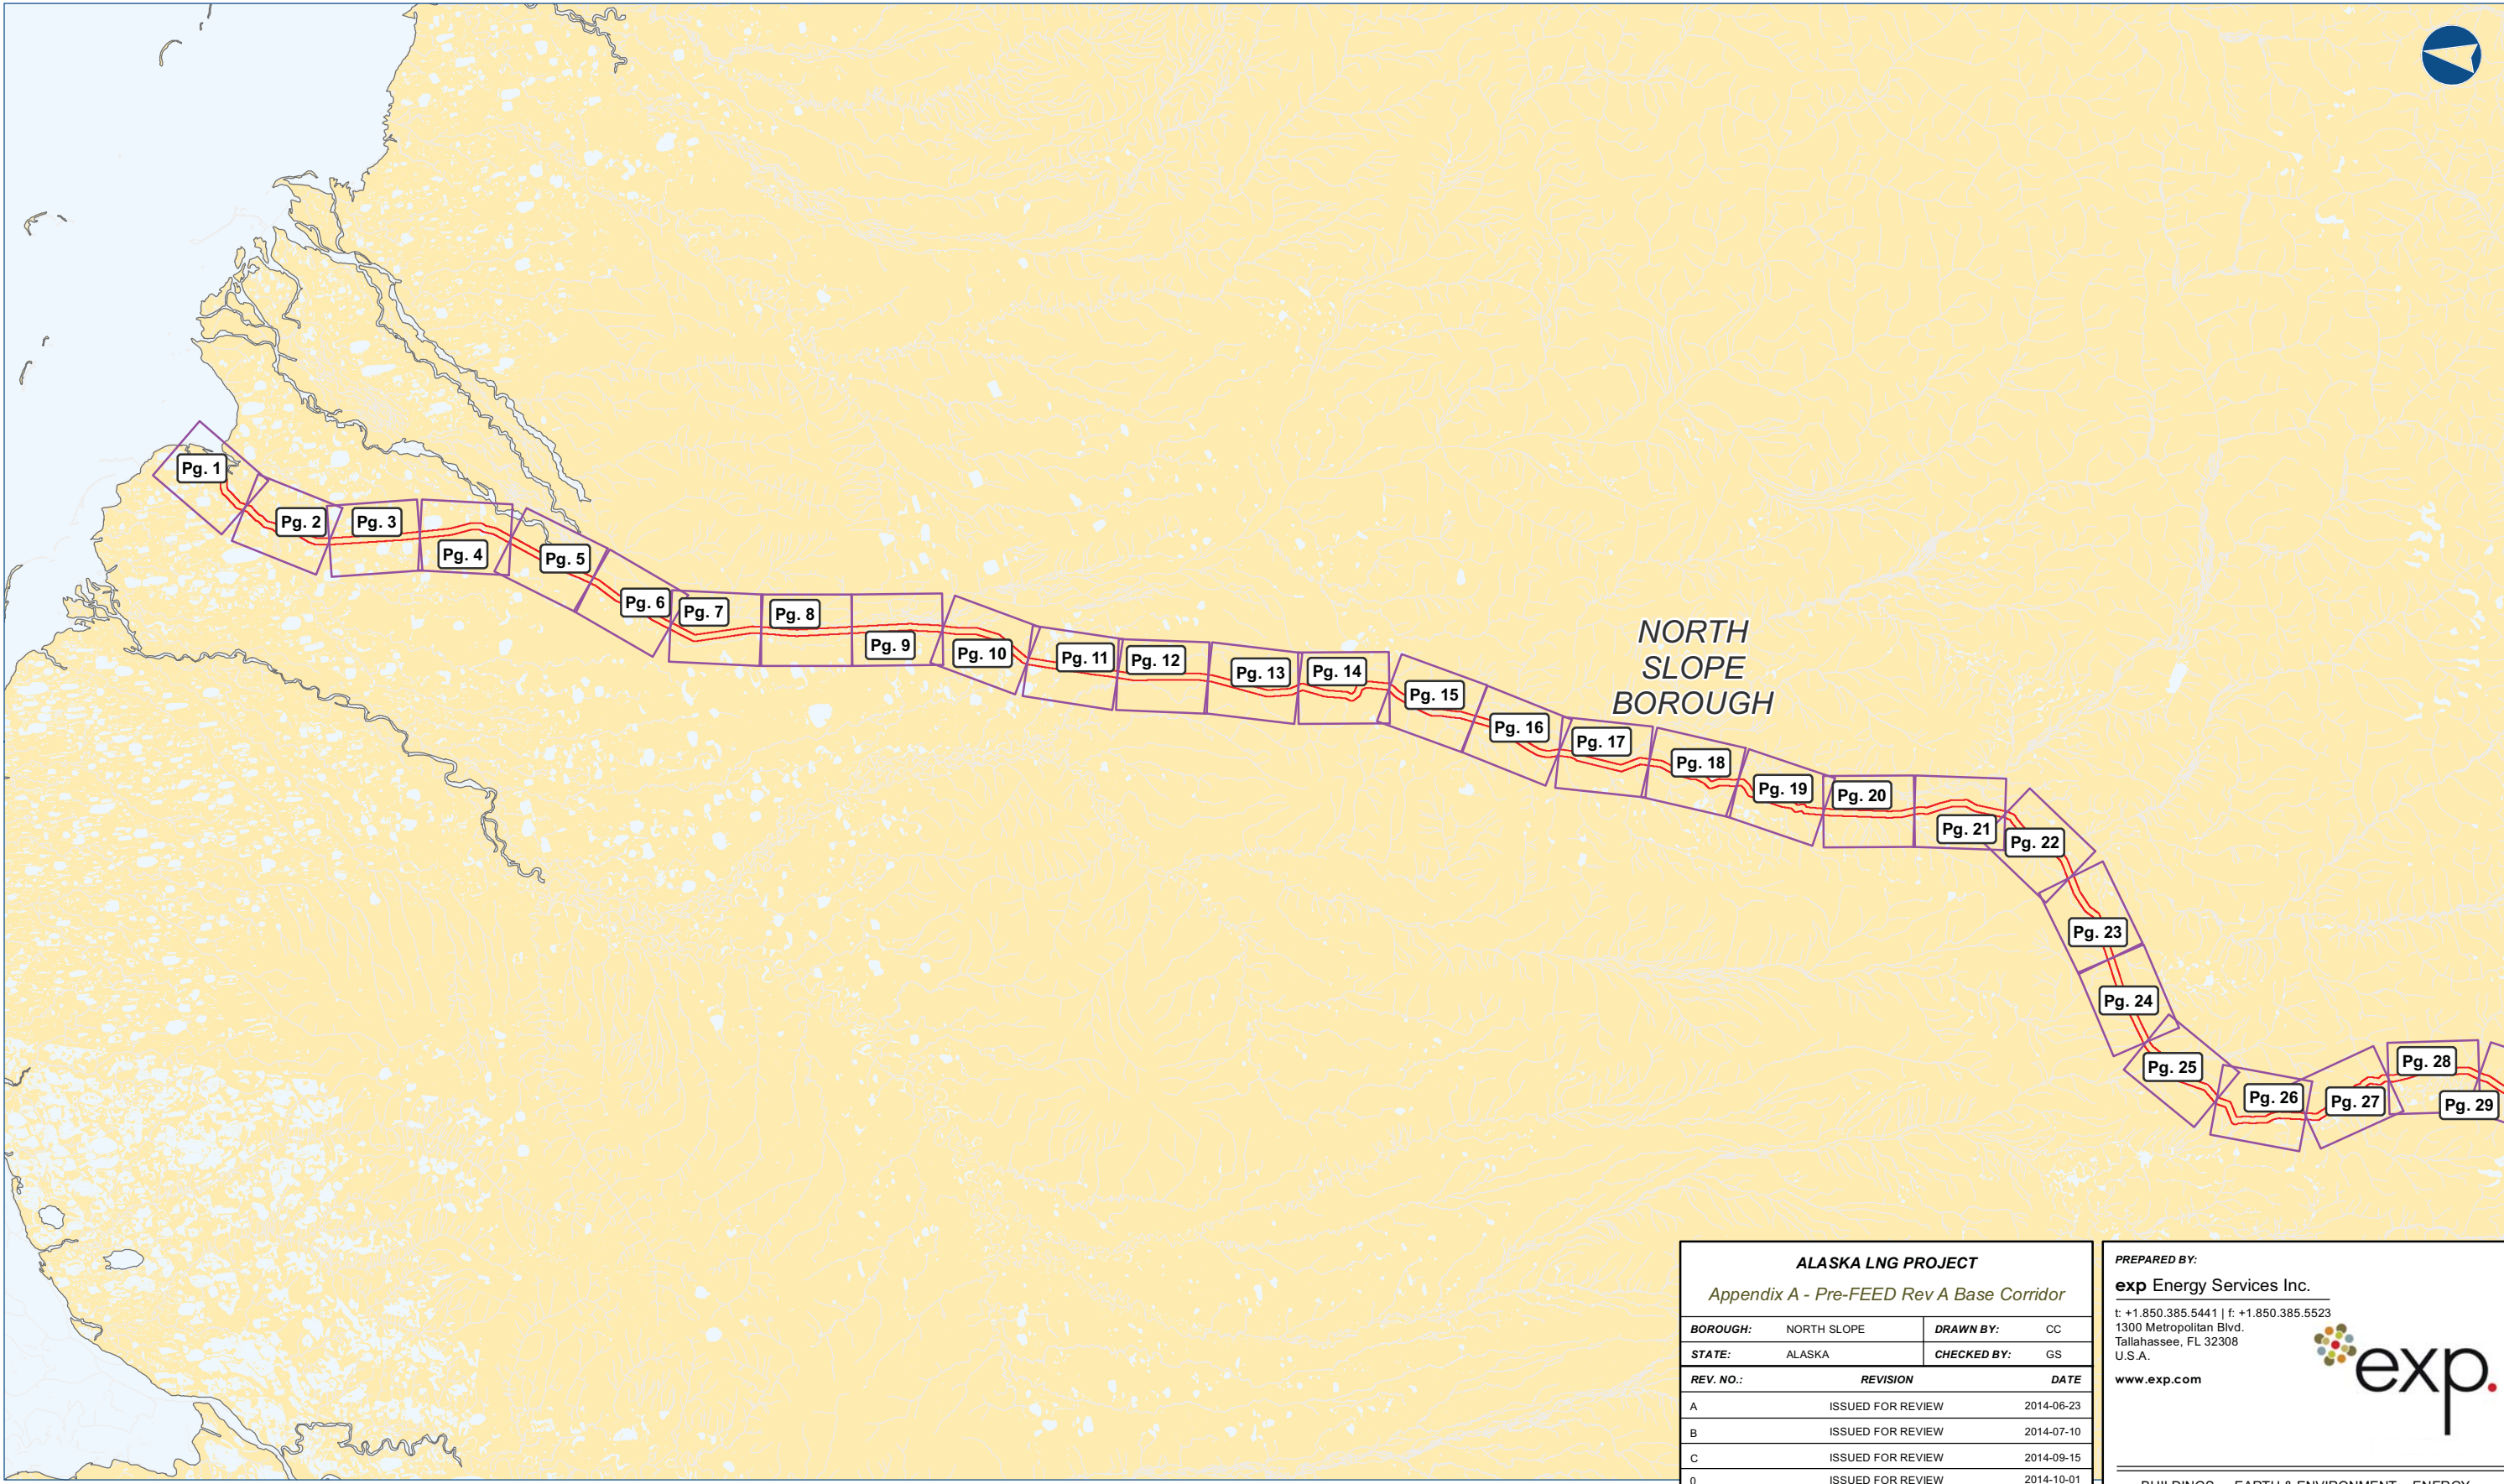

ALASKA LNG PROJECT		
Appendix A - Pre-FEED Rev A Base Corridor		
BOROUGH:	NORTH SLOPE	DRAWN BY: CC
STATE:	ALASKA	CHECKED BY: GS
REV. NO.:	REVISION	DATE
A	ISSUED FOR REVIEW	2014-06-23
B	ISSUED FOR REVIEW	2014-07-10
C	ISSUED FOR REVIEW	2014-09-15
0	ISSUED FOR REVIEW	2014-10-01
DATE:	2014-10-01	PROJECTION: NAD83 STATE PLANE AK 4 5004 FEET

PREPARED BY:


exp Energy Services Inc.

t: +1.850.385.5441 | f: +1.850.385.5523
1300 Metropolitan Blvd.
Tallahassee, FL 32308
U.S.A.
www.exp.com



• BUILDINGS • EARTH & ENVIRONMENT • ENERGY •
• INDUSTRIAL • INFRASTRUCTURE • SUSTAINABILITY •

DWG: APPENDIX A-INDEX SHEET: PREF-INDEX-1

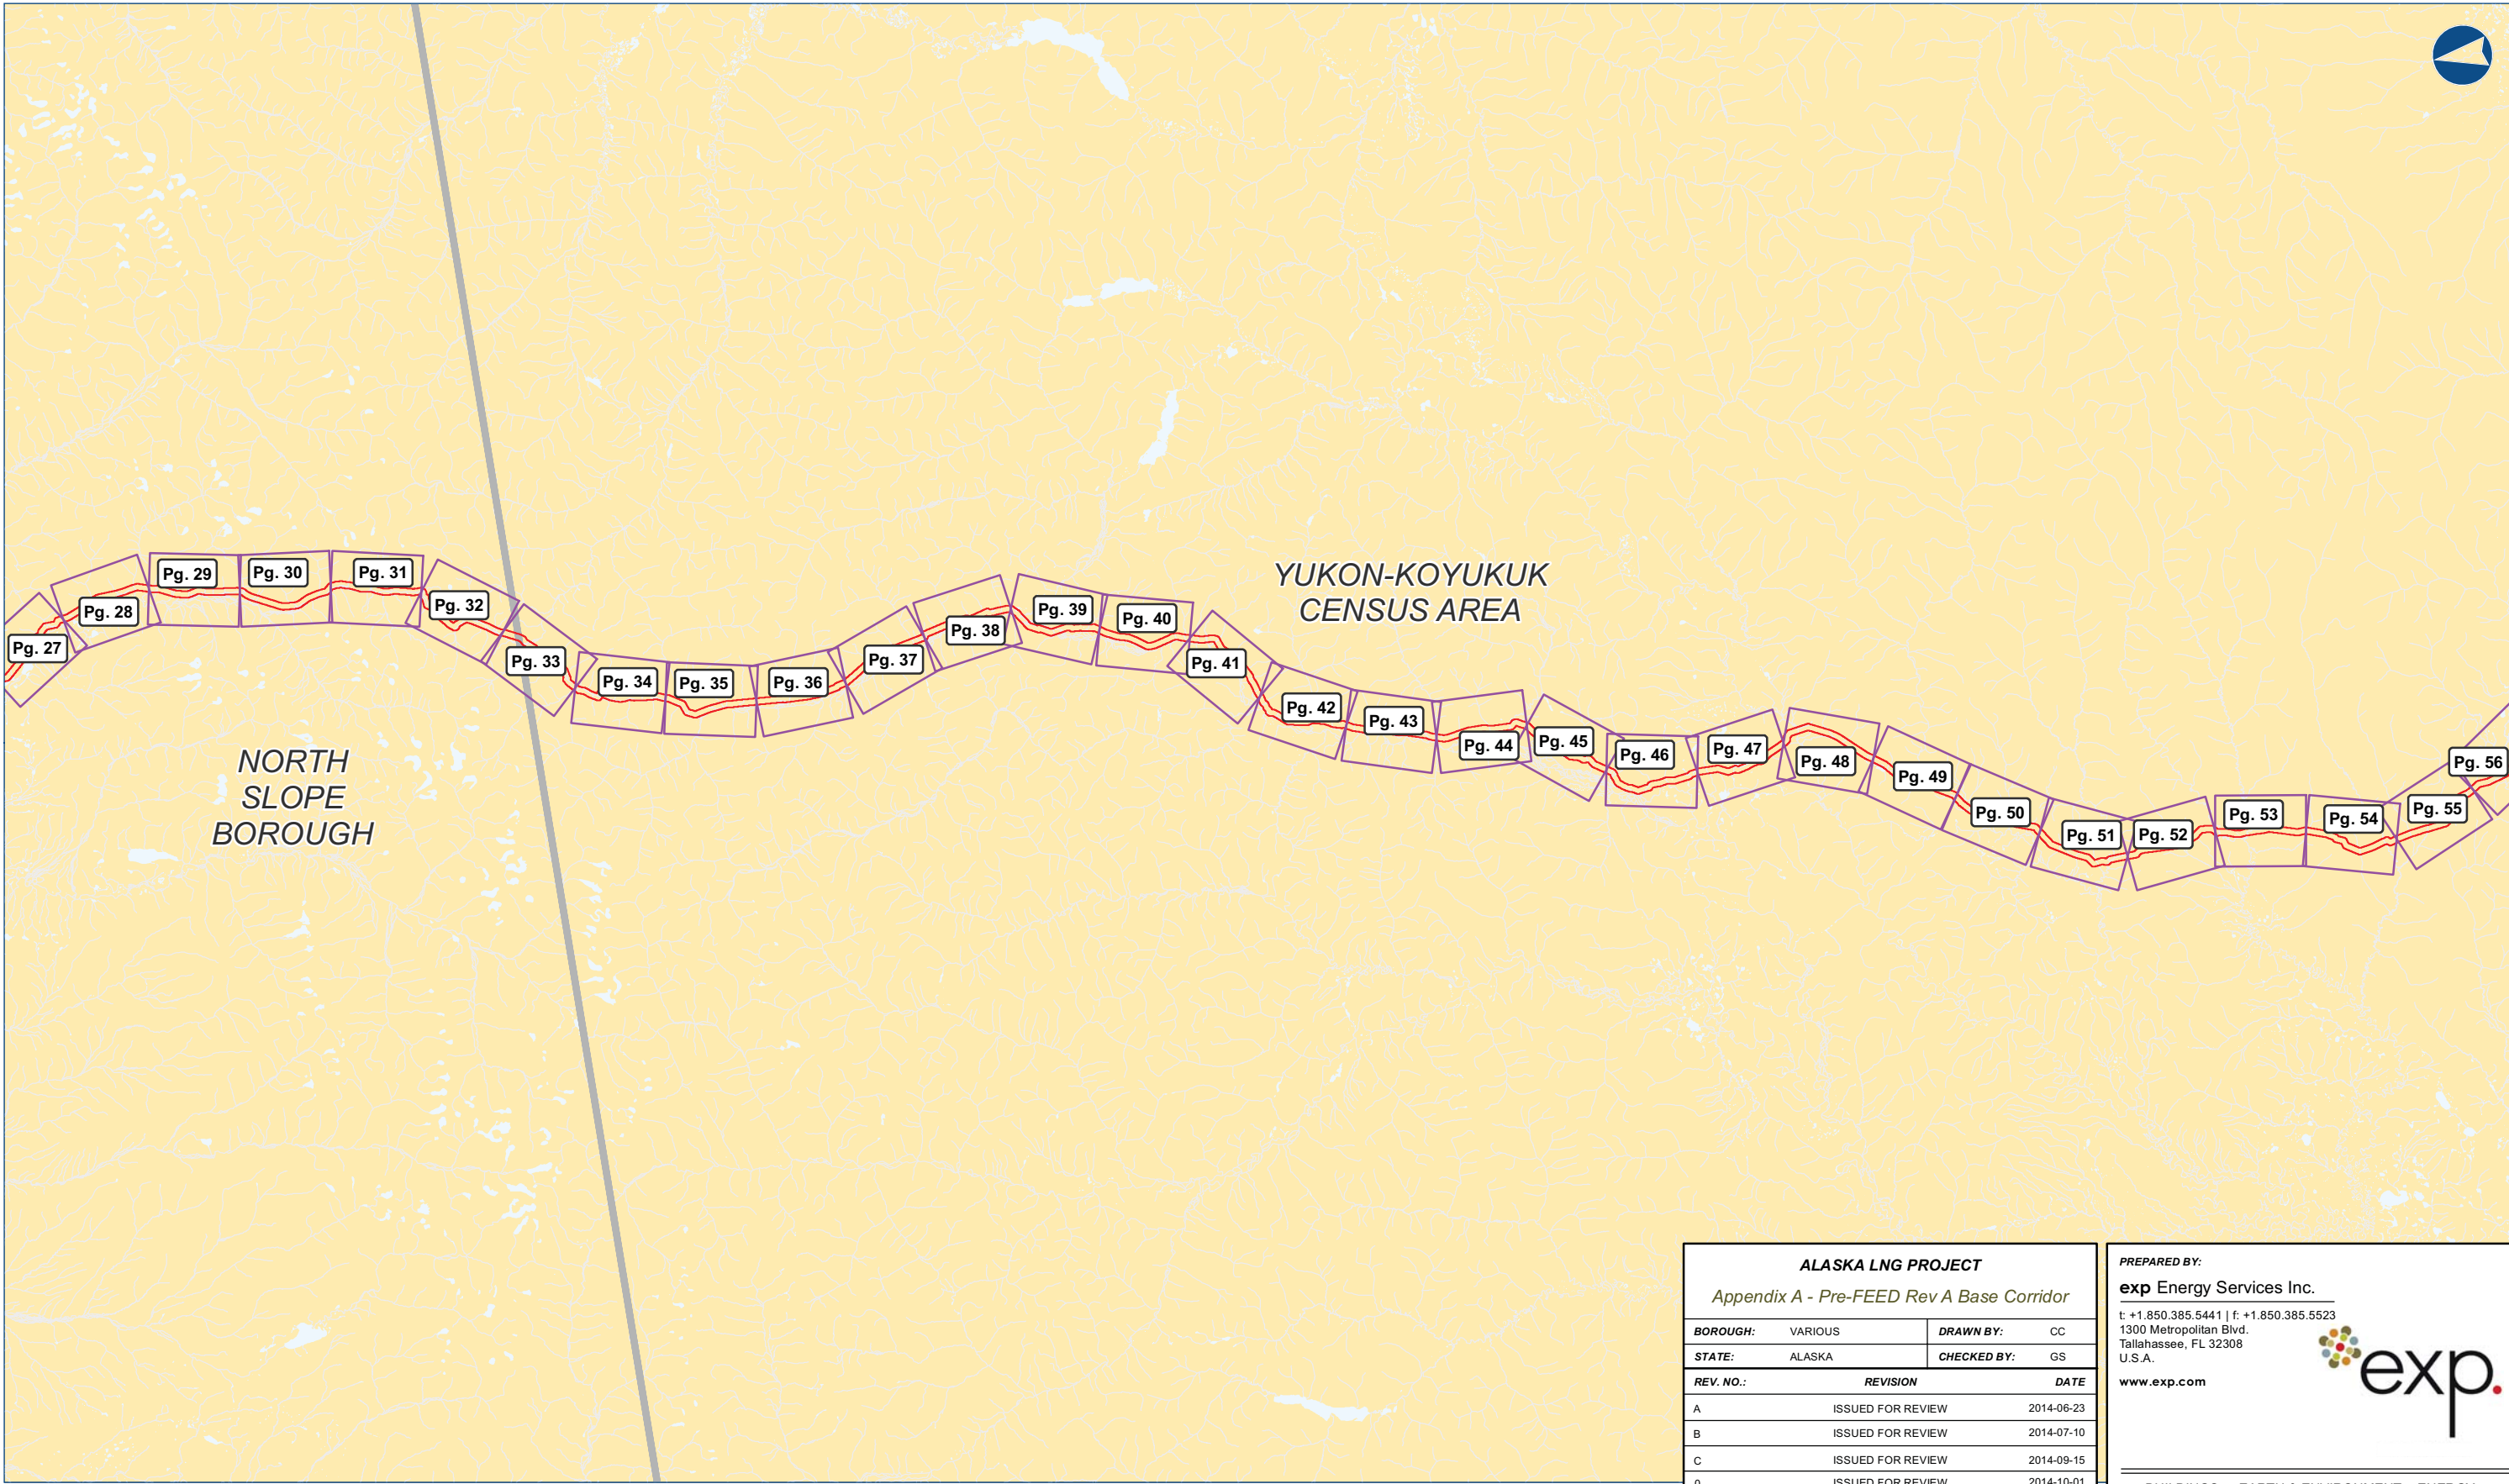

ALASKA LNG PROJECT

Appendix A - Pre-FEED Rev A Base Corridor

BOROUGH:	VARIOUS	DRAWN BY:	CC
STATE:	ALASKA	CHECKED BY:	GS
REV. NO.:	REVISION	DATE	
A	ISSUED FOR REVIEW	2014-06-23	
B	ISSUED FOR REVIEW	2014-07-10	
C	ISSUED FOR REVIEW	2014-09-15	
0	ISSUED FOR REVIEW	2014-10-01	

DATE:	2014-10-01	PROJECTION:	NAD83 STATE PLANE AK 4 5004 FEET
-------	------------	-------------	----------------------------------

PREPARED BY:


exp Energy Services Inc.

t: +1.850.385.5441 | f: +1.850.385.5523
1300 Metropolitan Blvd.
Tallahassee, FL 32308
U.S.A.
www.exp.com



• BUILDINGS • EARTH & ENVIRONMENT • ENERGY •
• INDUSTRIAL • INFRASTRUCTURE • SUSTAINABILITY •

DWG:	APPENDIX A-INDEX	SHEET:	PREF-INDEX-2
------	------------------	--------	--------------

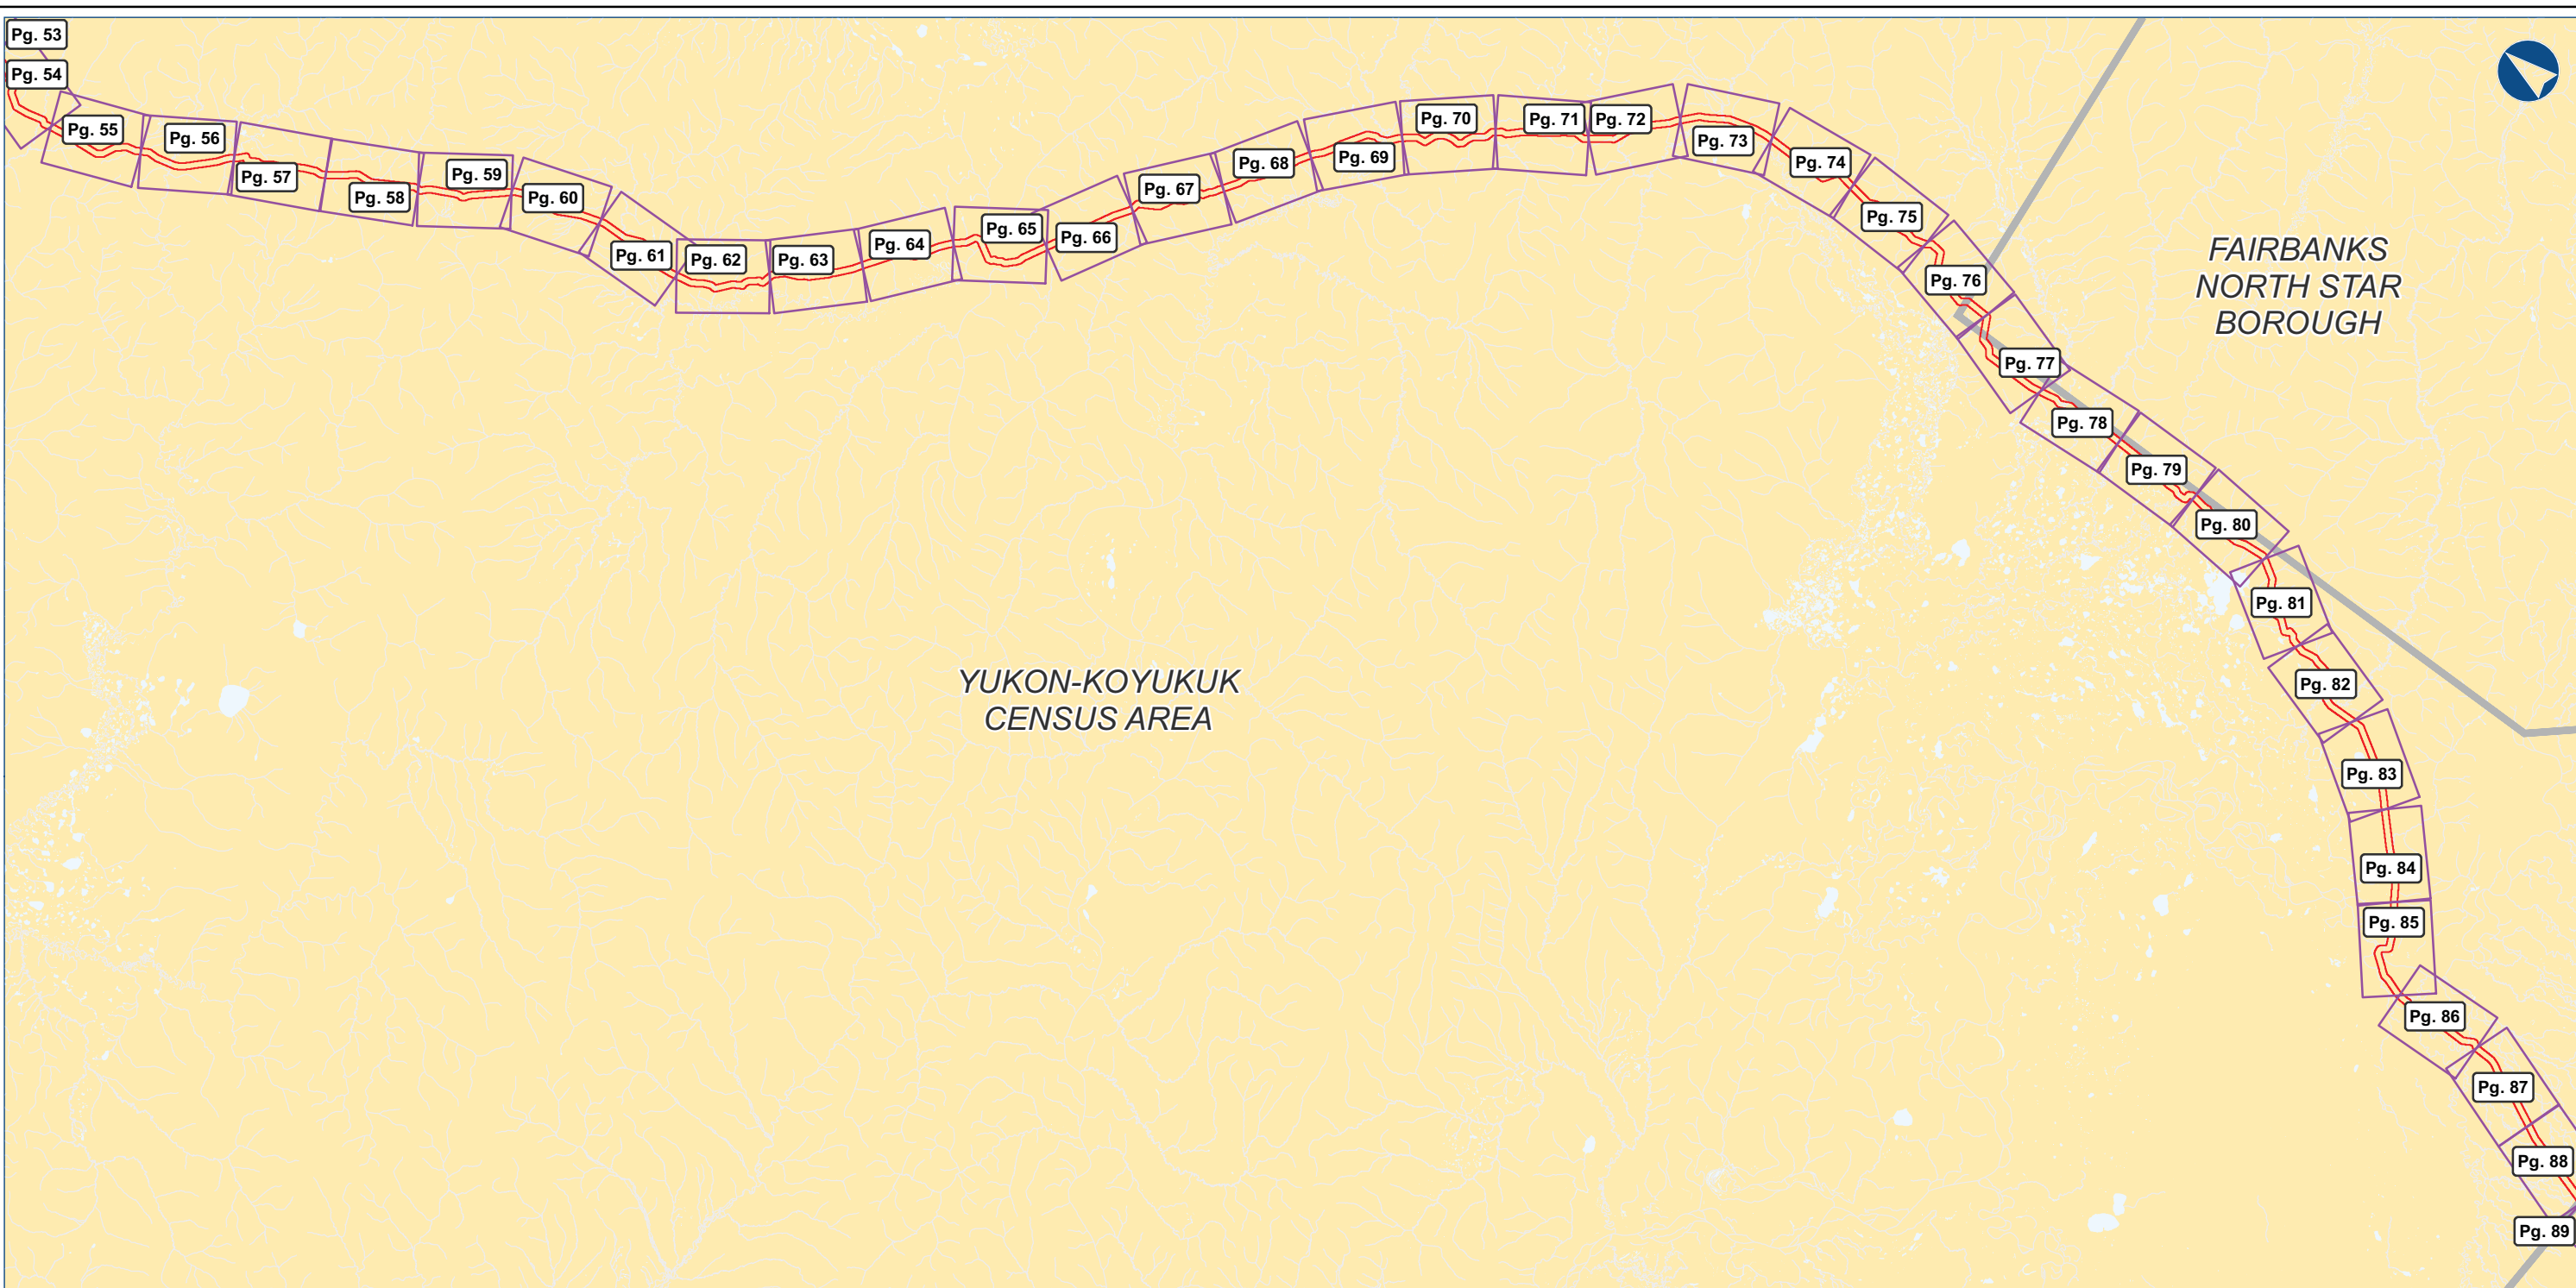

ALASKA LNG PROJECT		
Appendix A - Pre-FEED Rev A Base Corridor		
BOROUGH:	VARIOUS	DRAWN BY: CC
STATE:	ALASKA	CHECKED BY: GS
REV. NO.:	REVISION	DATE
A	ISSUED FOR REVIEW	2014-06-23
B	ISSUED FOR REVIEW	2014-07-10
C	ISSUED FOR REVIEW	2014-09-15
0	ISSUED FOR REVIEW	2014-10-01
DATE:	2014-10-01	PROJECTION: NAD83 STATE PLANE AK 4 5004 FEET

PREPARED BY:

exp Energy Services Inc.


t: +1.850.385.5441 | f: +1.850.385.5523
1300 Metropolitan Blvd.
Tallahassee, FL 32308
U.S.A.

www.exp.com



• BUILDINGS • EARTH & ENVIRONMENT • ENERGY •
• INDUSTRIAL • INFRASTRUCTURE • SUSTAINABILITY •

DWG: APPENDIX A-INDEX SHEET: PREF-INDEX-3

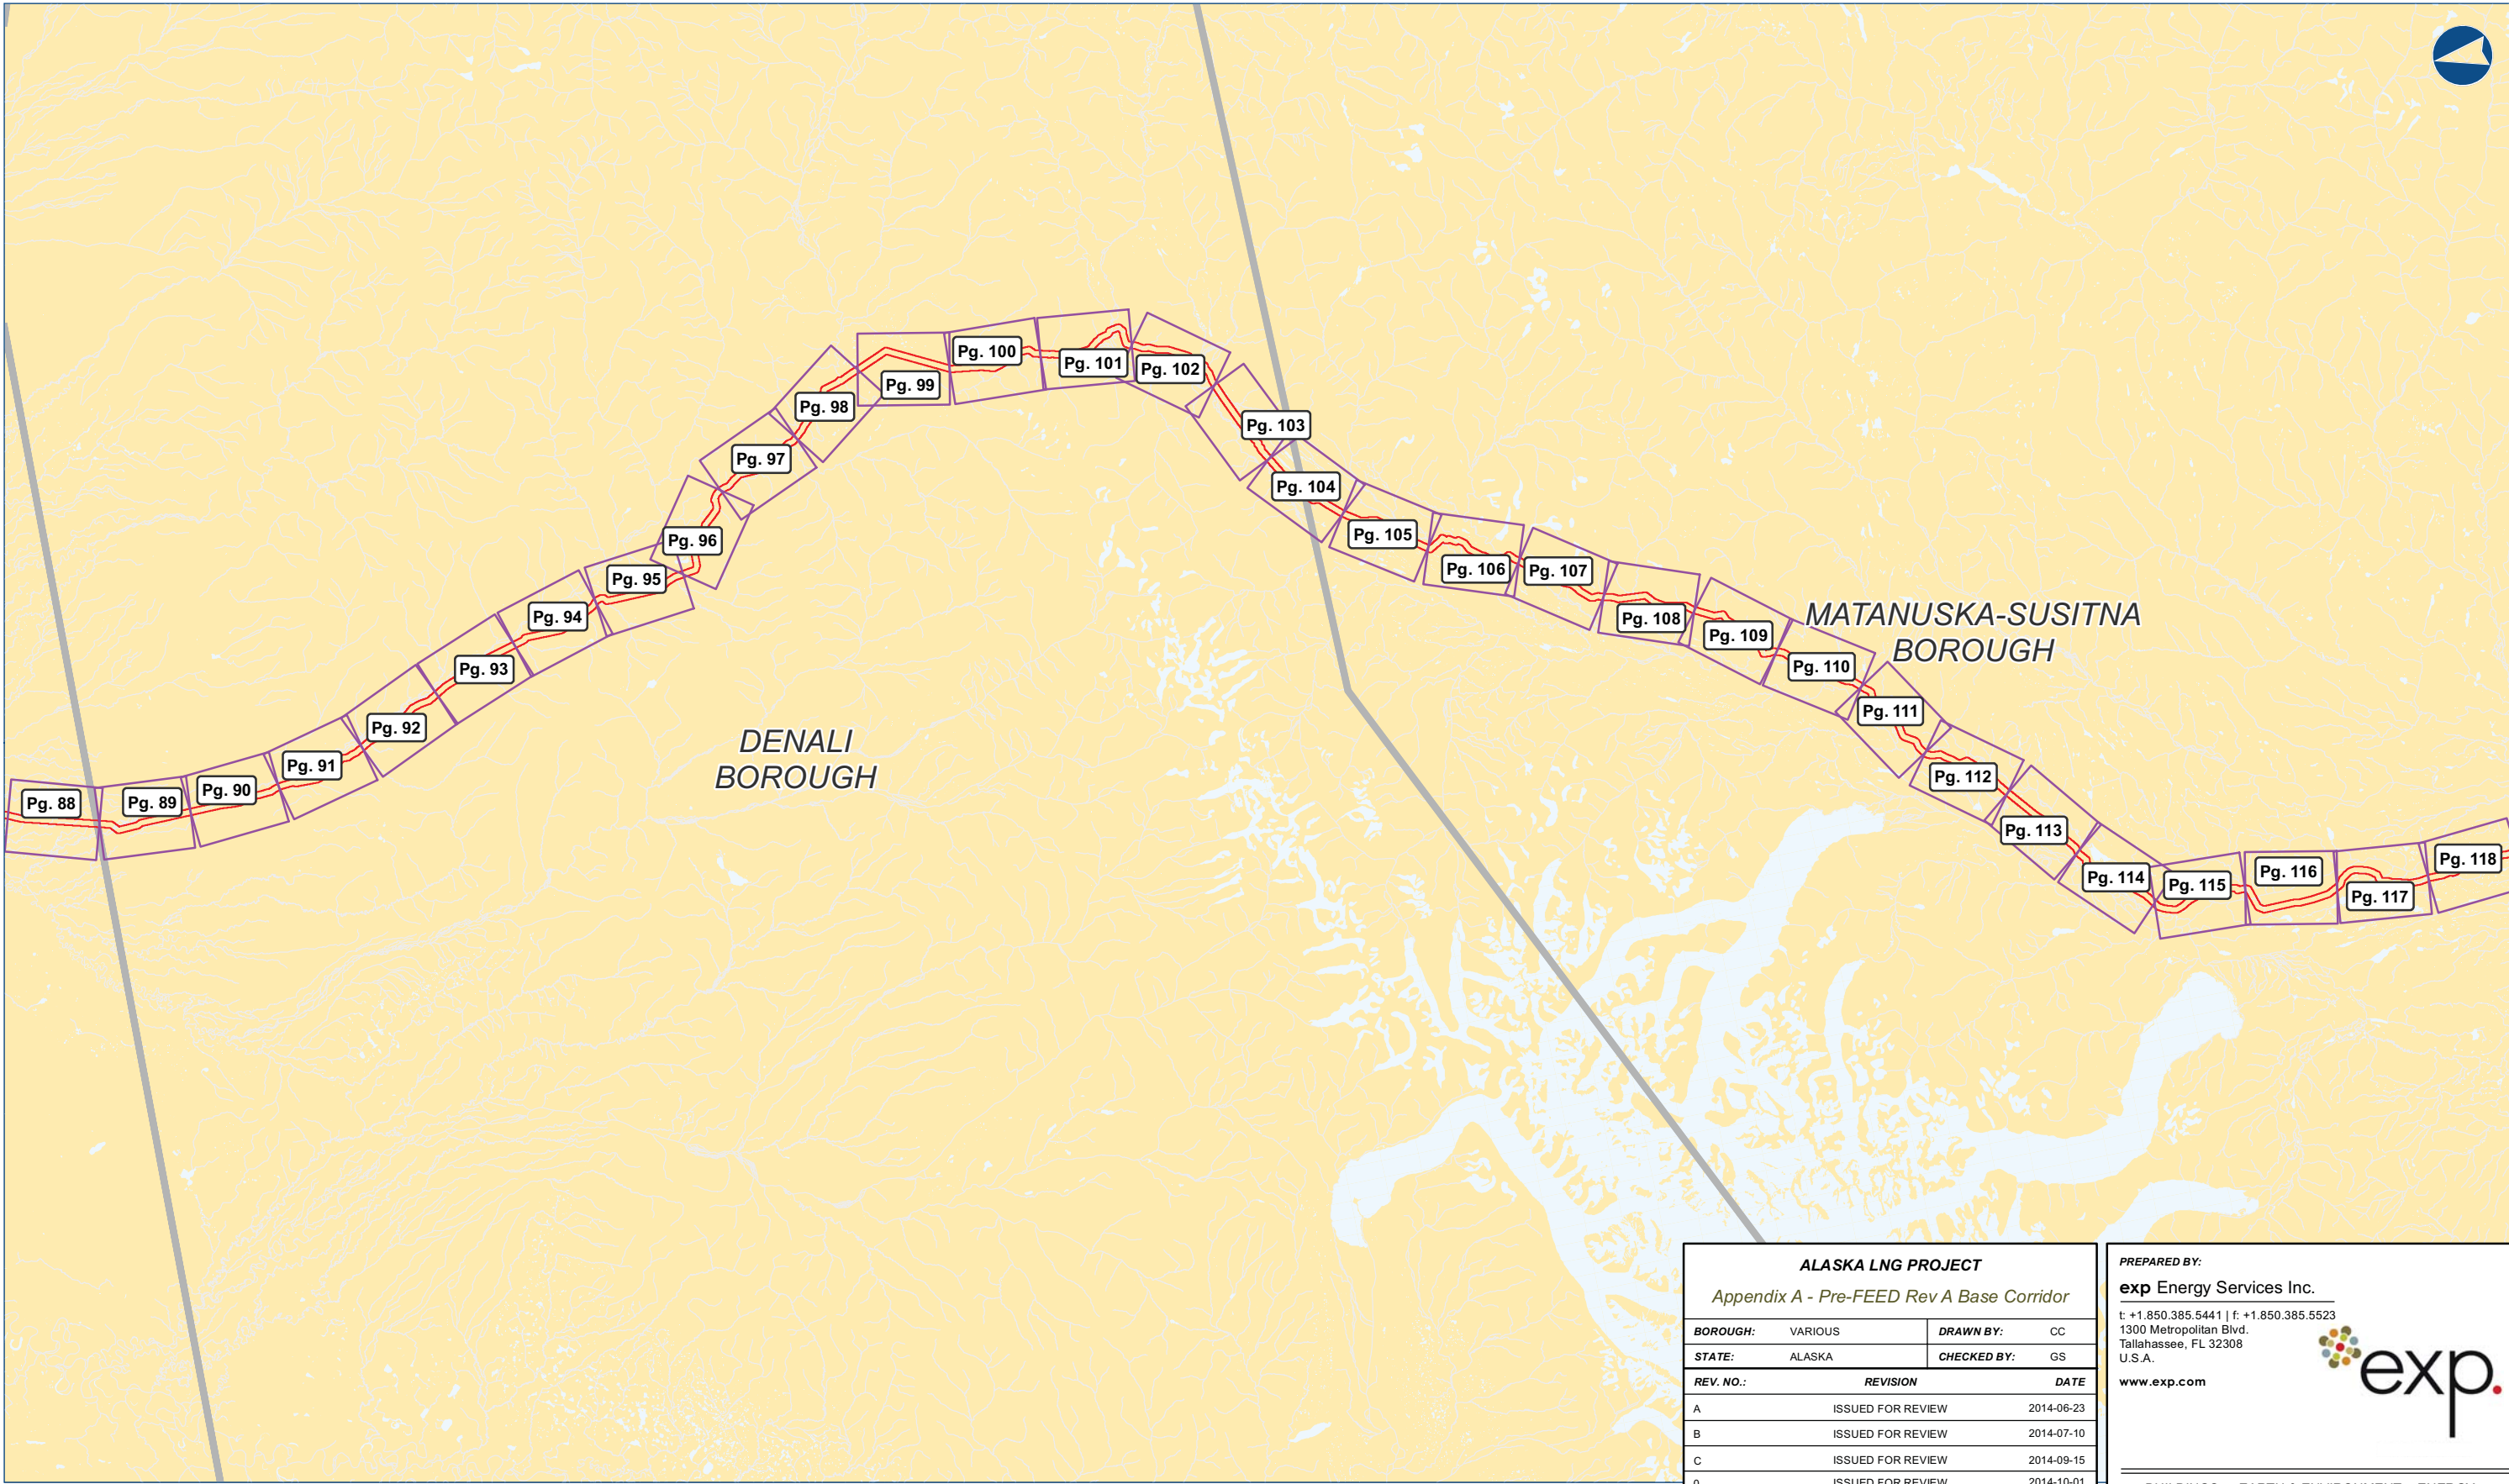

ALASKA LNG PROJECT		
Appendix A - Pre-FEED Rev A Base Corridor		
BOROUGH:	VARIOUS	DRAWN BY: CC
STATE:	ALASKA	CHECKED BY: GS
REV. NO.:	REVISION	DATE
A	ISSUED FOR REVIEW	2014-06-23
B	ISSUED FOR REVIEW	2014-07-10
C	ISSUED FOR REVIEW	2014-09-15
0	ISSUED FOR REVIEW	2014-10-01
DATE:	2014-10-01	PROJECTION: NAD83 STATE PLANE AK 4 5004 FEET

PREPARED BY:

exp Energy Services Inc.


t: +1.850.385.5441 | f: +1.850.385.5523
1300 Metropolitan Blvd.
Tallahassee, FL 32308
U.S.A.

www.exp.com



• BUILDINGS • EARTH & ENVIRONMENT • ENERGY •
• INDUSTRIAL • INFRASTRUCTURE • SUSTAINABILITY •

DWG: APPENDIX A-INDEX SHEET: PREF-INDEX-4

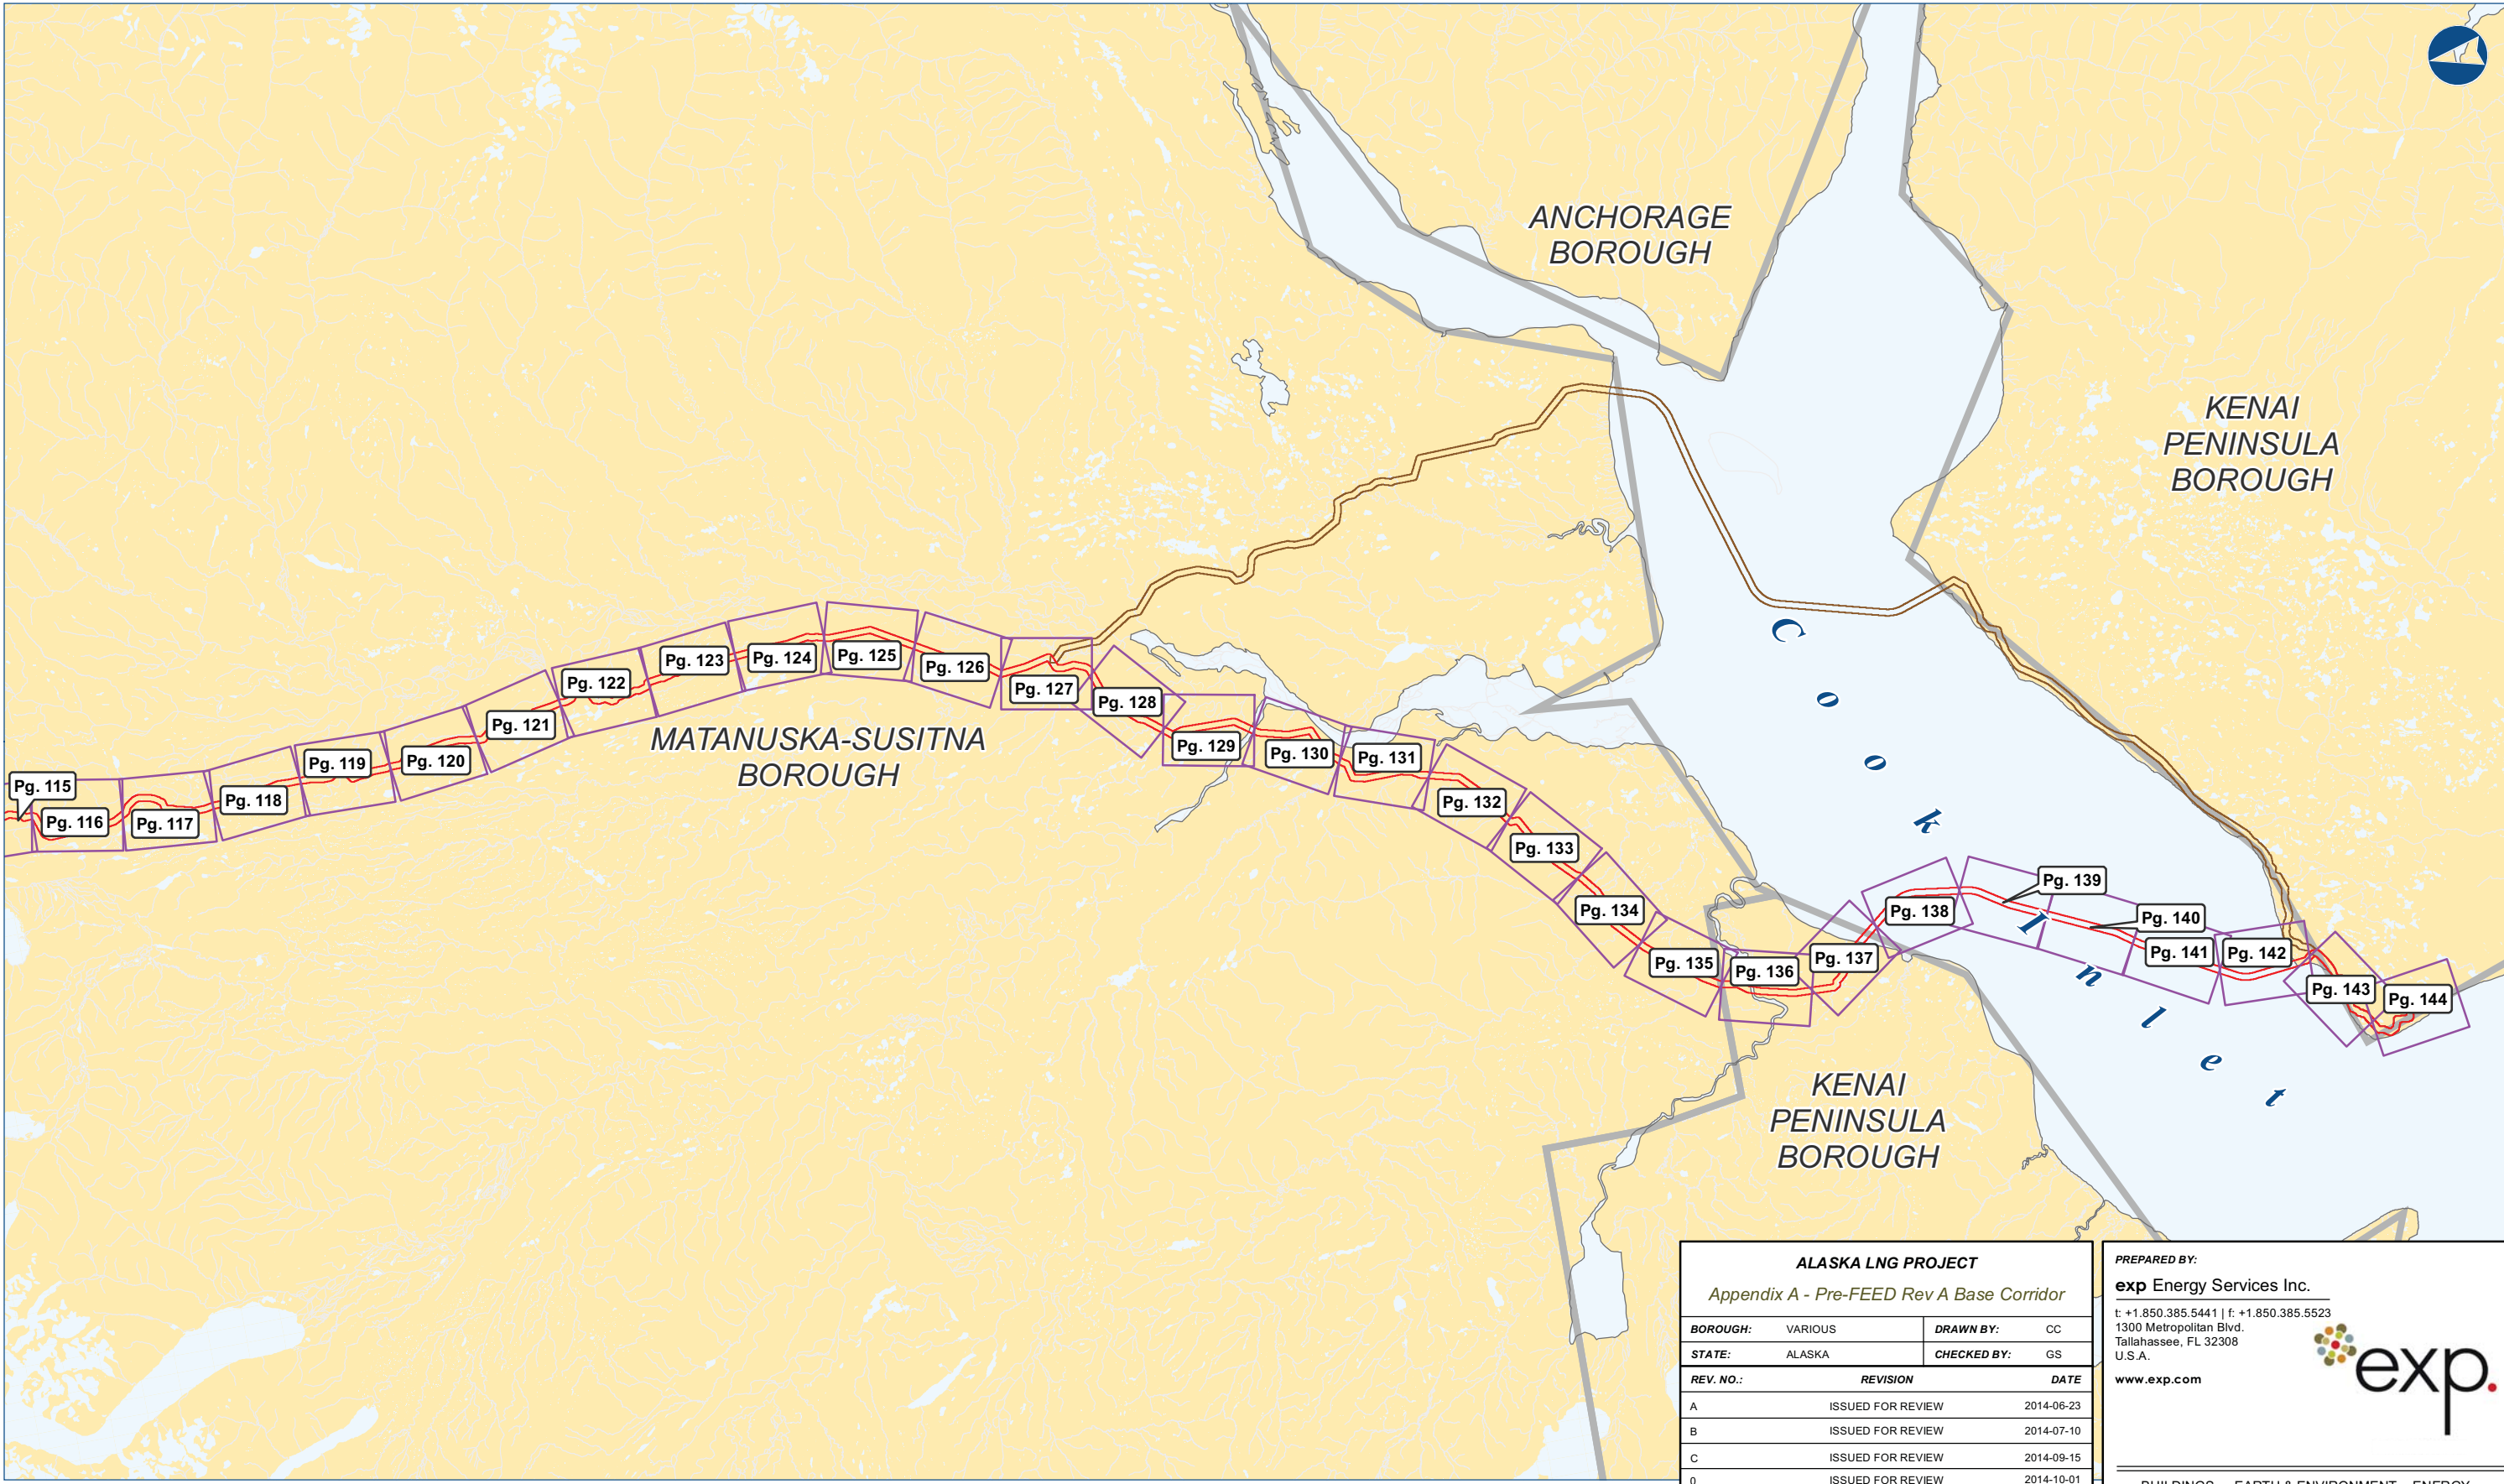



ALASKA LNG PROJECT		
Appendix A - Pre-FEED Rev A Base Corridor		
BOROUGH:	VARIOUS	DRAWN BY: CC
STATE:	ALASKA	CHECKED BY: GS
REV. NO.:	REVISION	DATE
A	ISSUED FOR REVIEW	2014-06-23
B	ISSUED FOR REVIEW	2014-07-10
C	ISSUED FOR REVIEW	2014-09-15
0	ISSUED FOR REVIEW	2014-10-01
DATE:	2014-10-01	PROJECTION: NAD83 STATE PLANE AK 4 5004 FEET

PREPARED BY:
exp Energy Services Inc.
t: +1.850.385.5441 | f: +1.850.385.5523
1300 Metropolitan Blvd.
Tallahassee, FL 32308
U.S.A.
www.exp.com



• BUILDINGS • EARTH & ENVIRONMENT • ENERGY •
• INDUSTRIAL • INFRASTRUCTURE • SUSTAINABILITY •

DWG: APPENDIX A-INDEX SHEET: PREF-INDEX-5

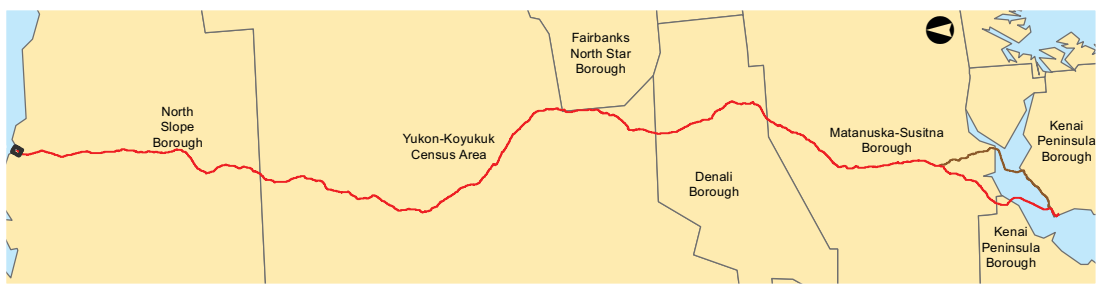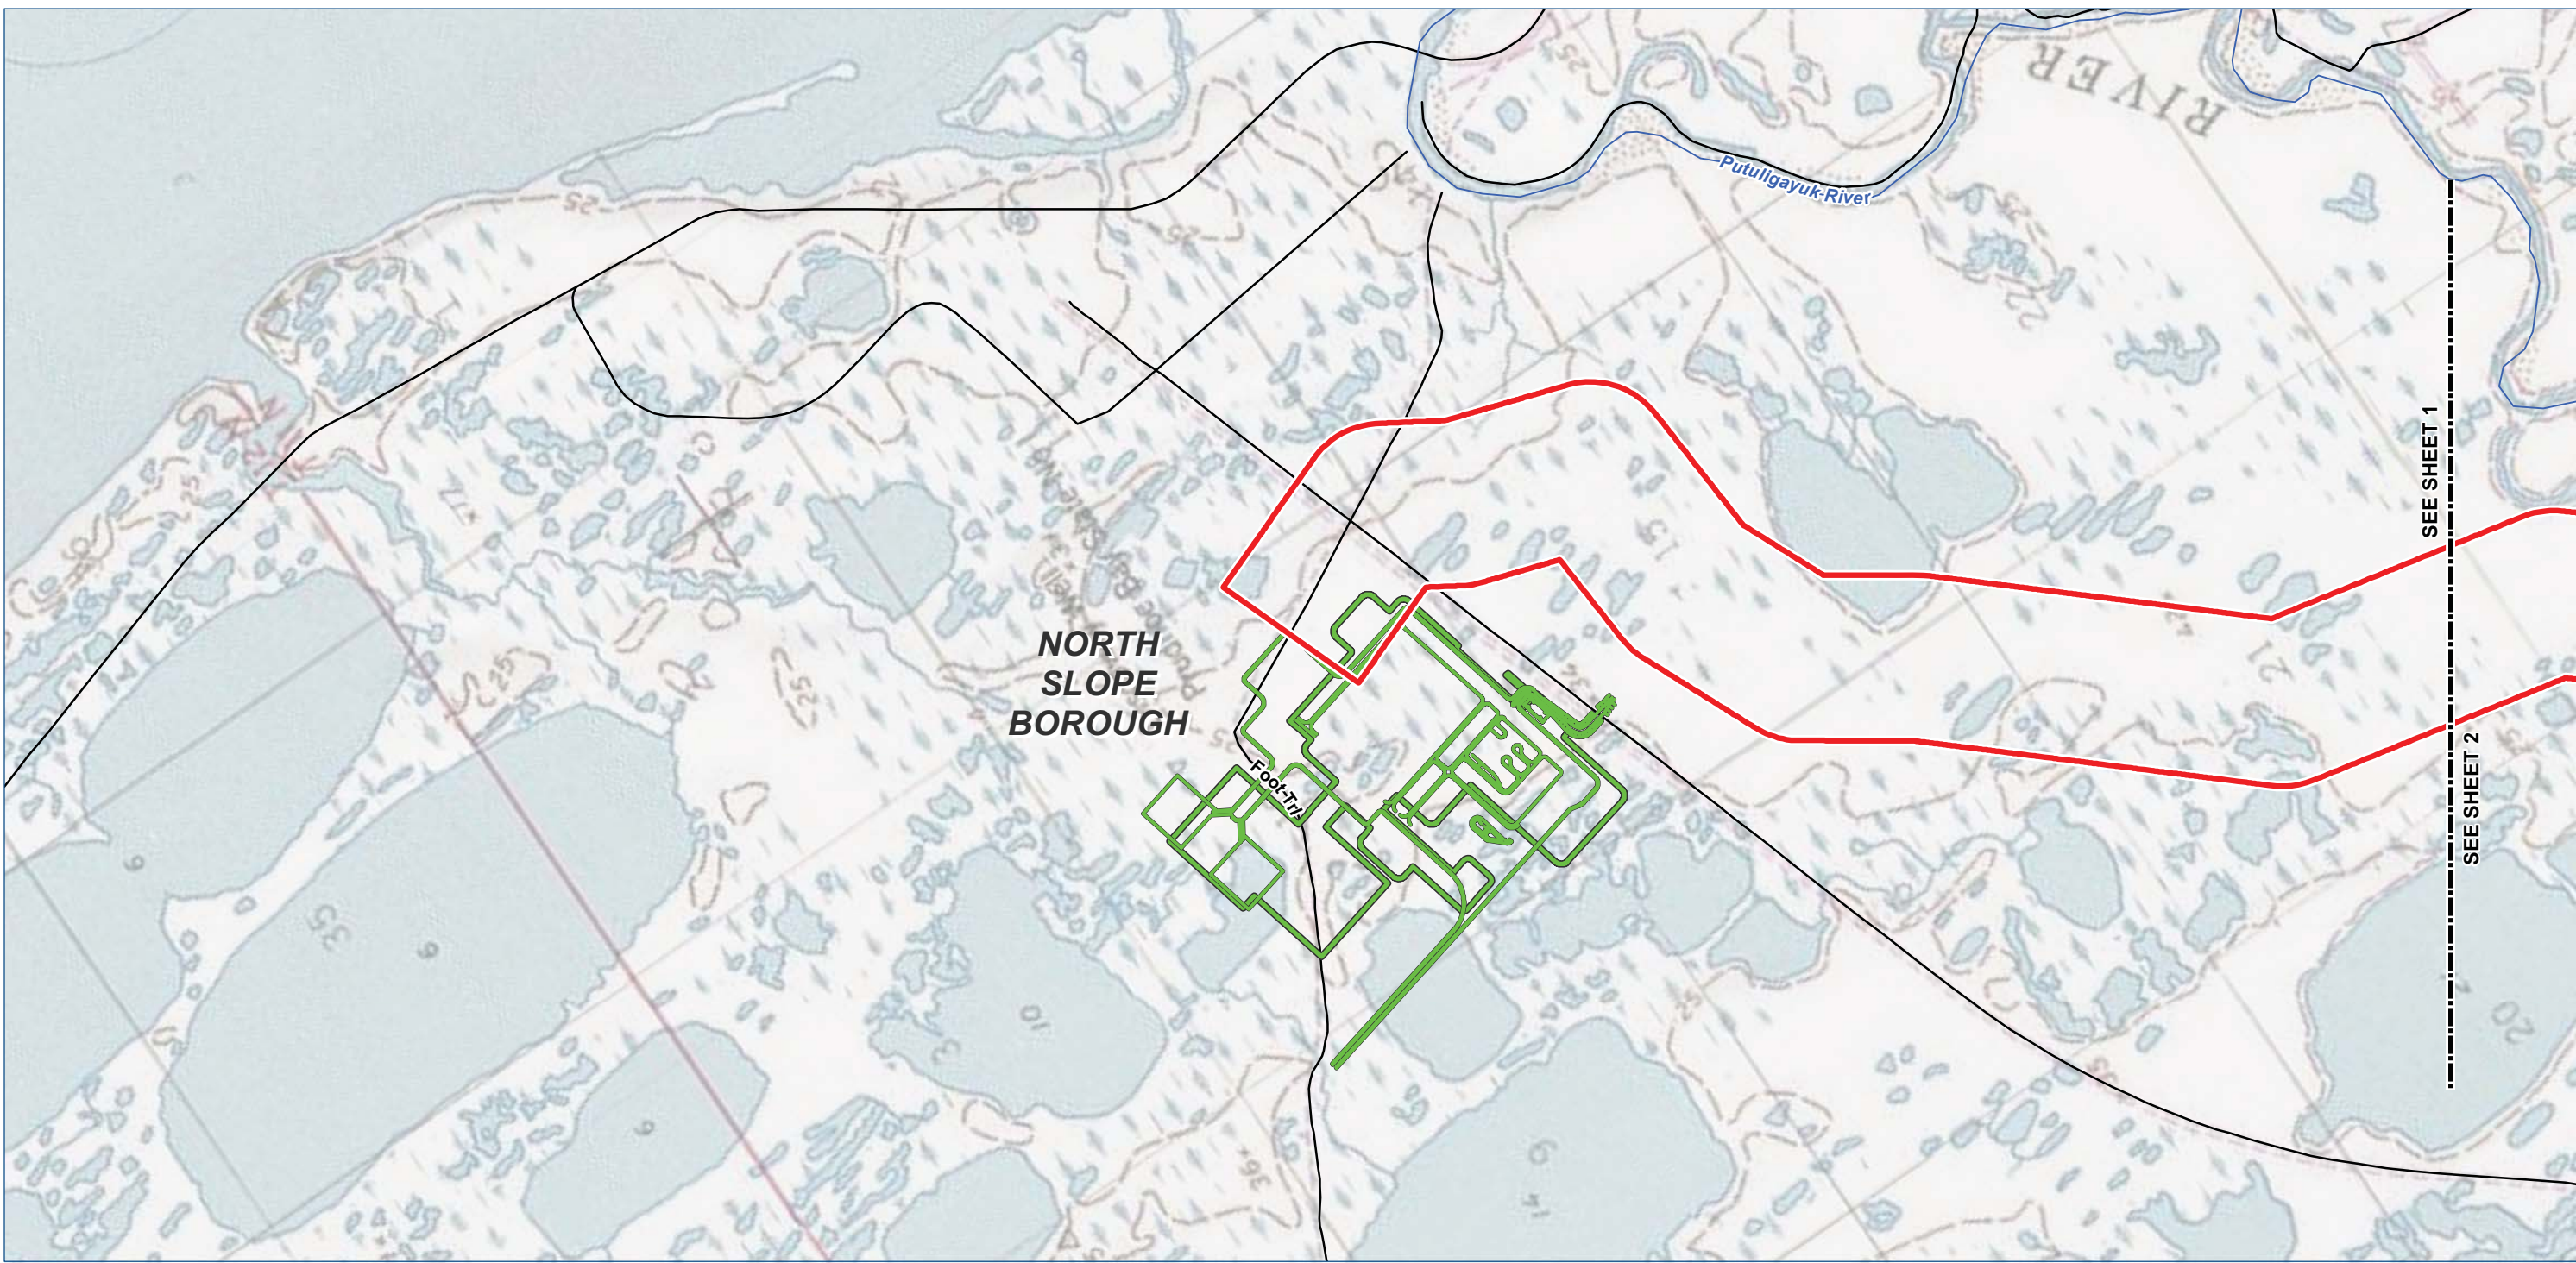

Legend

- TIGER Road

NHD Named Flowline

Trail

Study Corridor - 2,000 ft wide (+/-)


Pre-FEED Rev A Base Corridor

Pre-FEED Rev A Alternate Corridor
- Borough / Census Area Line

Incorporated City Boundary

Public Land - Large Parcel

Proposed GTP Site

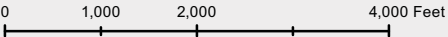

ALASKA LNG PROJECT

Appendix A - Pre-FEED Rev A Base Corridor

BOROUGH: NORTH SLOPE		DRAWN BY: CC
STATE: ALASKA		CHECKED BY: GS / JS
REV. NO.:	REVISION	DATE
A	ISSUED FOR REVIEW	2014-06-23
B	ISSUED FOR REVIEW	2014-07-10
C	ISSUED FOR REVIEW	2014-09-30
0	ISSUED FOR REVIEW	2014-10-01
Mile posts will be added once a concept is selected		

DATE: 2014-10-01 PROJECTION: NAD83 STATE PLANE AK 4 5004 FEET

PREPARED BY:

exp Energy Services Inc.


t: +1.850.385.5441 | f: +1.850.385.5523
1300 Metropolitan Blvd.
Tallahassee, FL 32308
U.S.A.

www.exp.com



• BUILDINGS • EARTH & ENVIRONMENT • ENERGY •
• INDUSTRIAL • INFRASTRUCTURE • SUSTAINABILITY •

DWG: APP A-T-BASE_PRE-FEED SHEET: 1

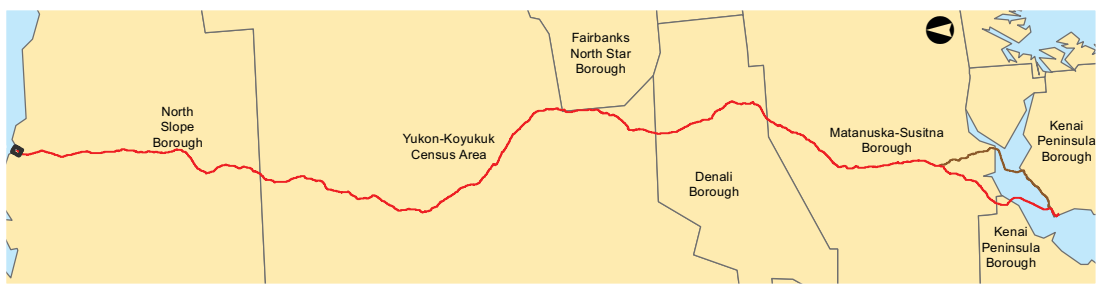

Legend

- TIGER Road

NHD Named Flowline

Trail

Study Corridor - 2,000 ft wide (+/-)


Pre-FEED Rev A Base Corridor

Pre-FEED Rev A Alternate Corridor
- Borough / Census Area Line

Incorporated City Boundary

Public Land - Large Parcel

Proposed GTP Site

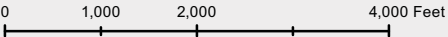

ALASKA LNG PROJECT		
Appendix A - Pre-FEED Rev A Base Corridor		
BOROUGH: NORTH SLOPE	DRAWN BY: CC	
STATE: ALASKA	CHECKED BY: GS / JS	
REV. NO.:	REVISION	DATE
A	ISSUED FOR REVIEW	2014-06-23
B	ISSUED FOR REVIEW	2014-07-10
C	ISSUED FOR REVIEW	2014-09-30
0	ISSUED FOR REVIEW	2014-10-01
Mile posts will be added once a concept is selected		
DATE: 2014-10-01	PROJECTION: NAD83 STATE PLANE AK 4 5004 FEET	

PREPARED BY:

exp Energy Services Inc.



t: +1.850.385.5441 | f: +1.850.385.5523
1300 Metropolitan Blvd.
Tallahassee, FL 32308
U.S.A.

www.exp.com




• BUILDINGS • EARTH & ENVIRONMENT • ENERGY •
• INDUSTRIAL • INFRASTRUCTURE • SUSTAINABILITY •

DWG: APP A-A-BASE_PRE-FEED SHEET: 1

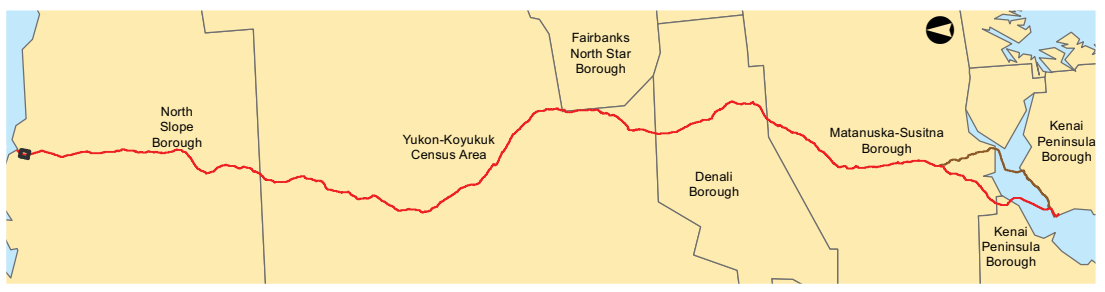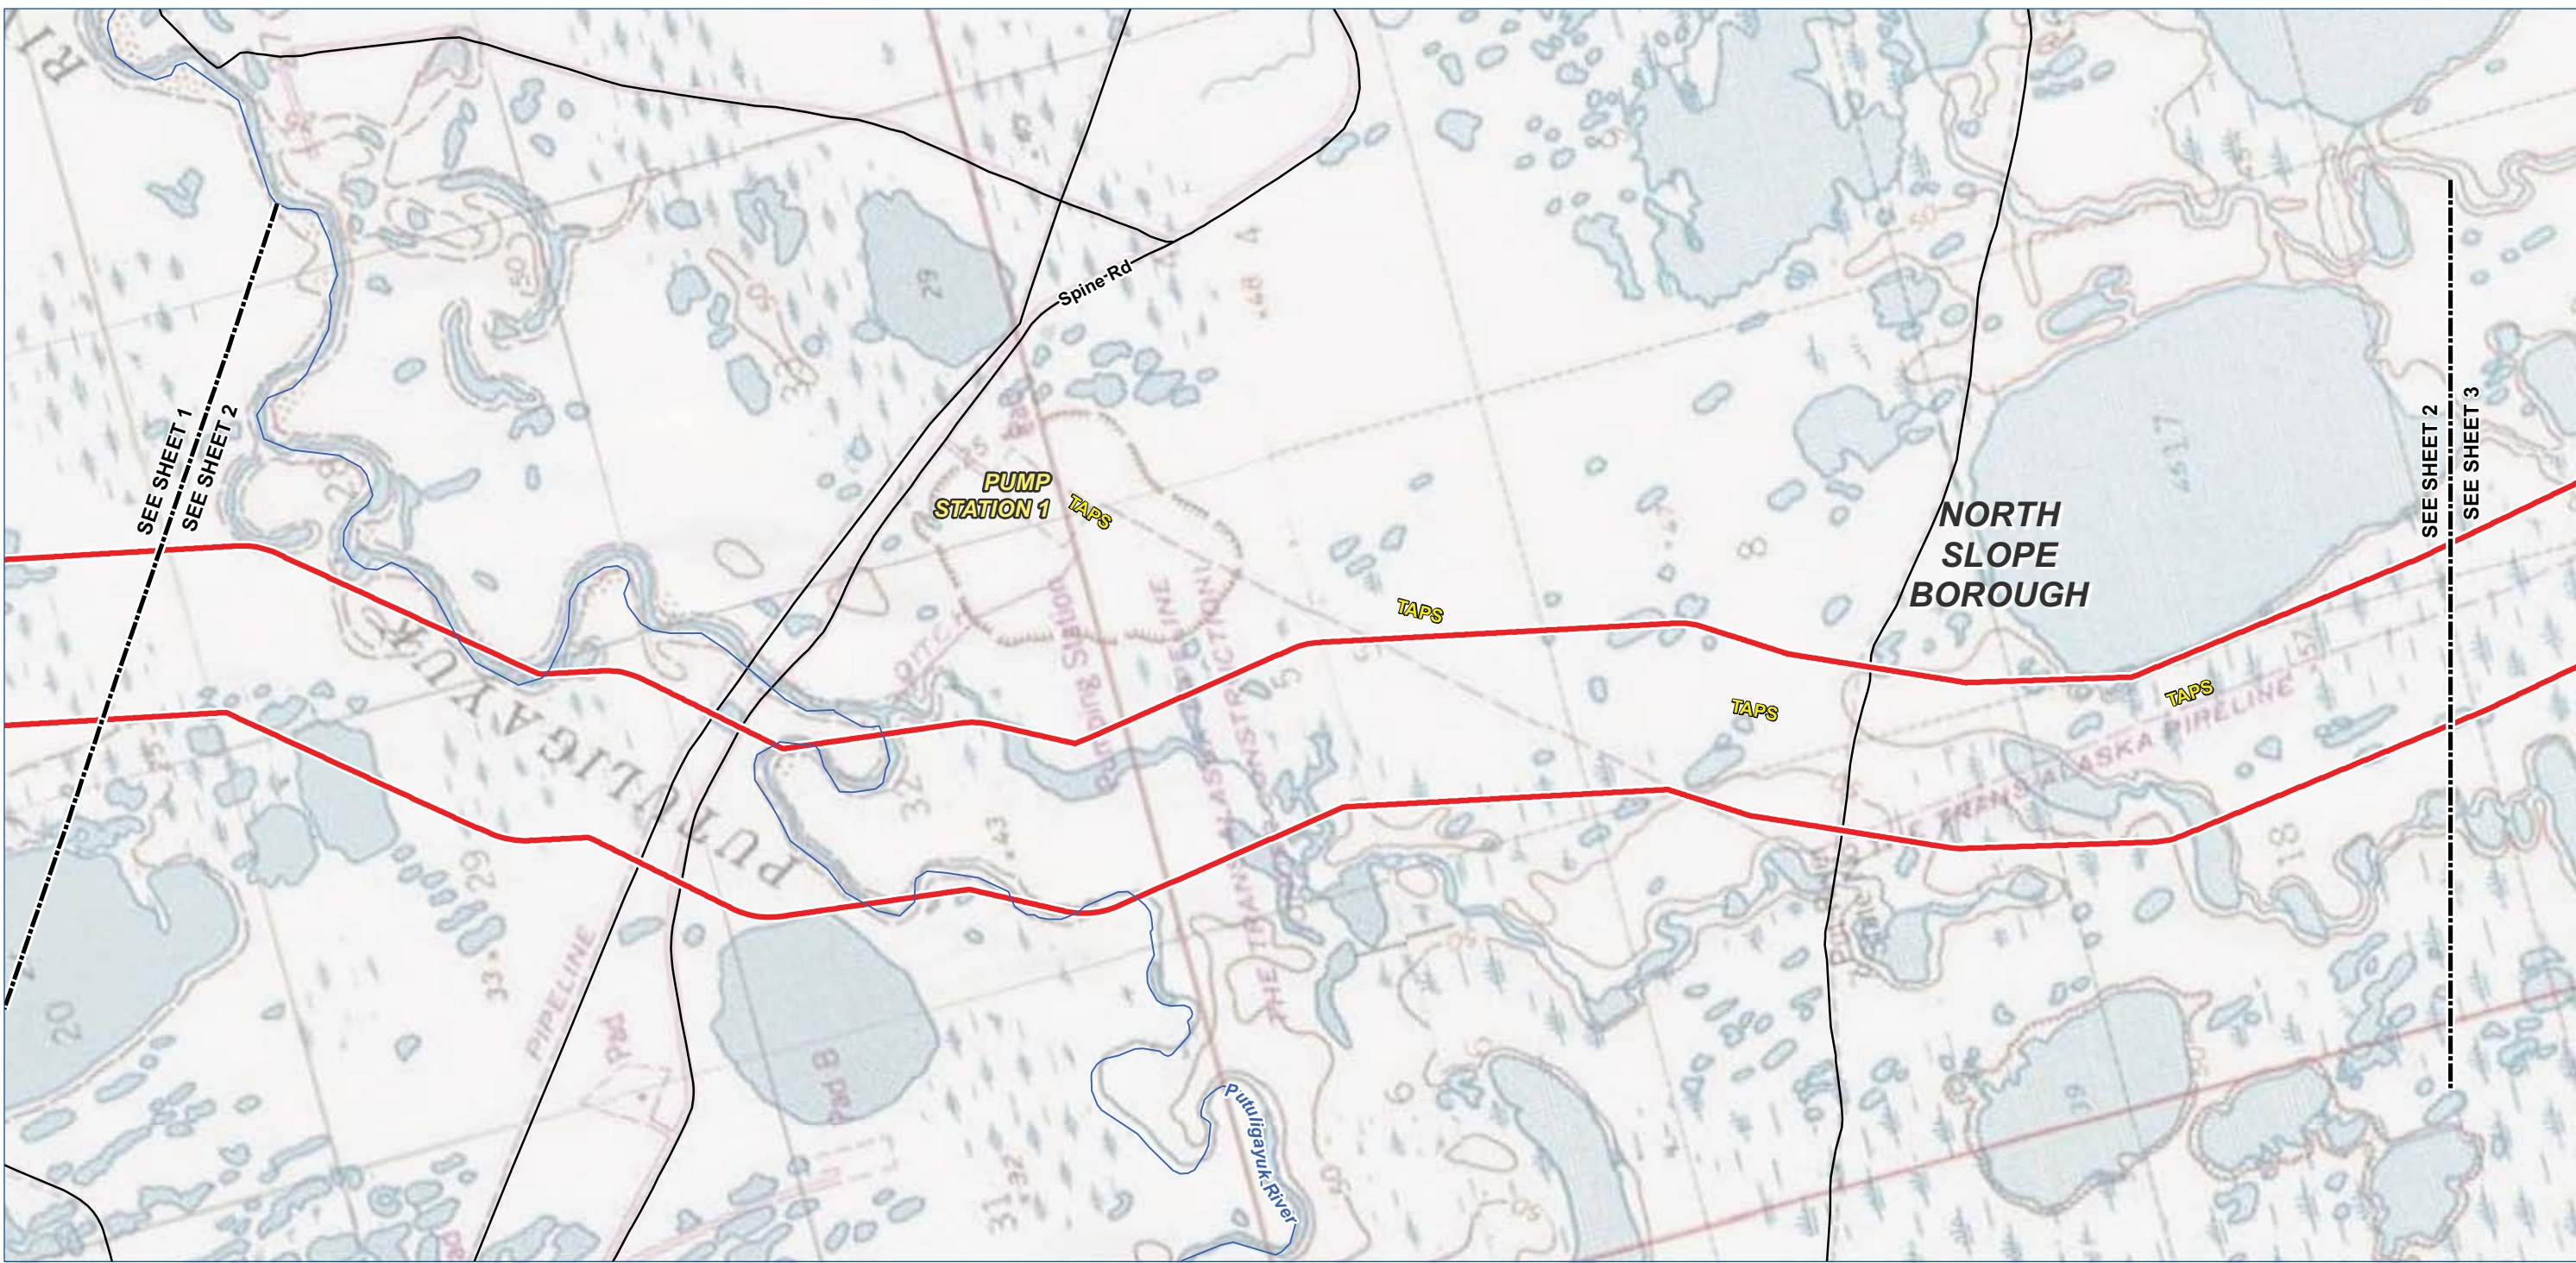

Alaska LNG Project

- Legend**
 - TIGER Road
 - NHD Named Flowline
 - Trail
 - Study Corridor - 2,000 ft wide (+/-)**
 - Pre-FEED Rev A Base Corridor
 - Pre-FEED Rev A Alternate Corridor
- Borough / Census Area Line
 - Incorporated City Boundary
 - Public Land - Large Parcel

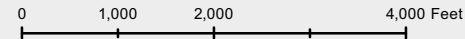


ALASKA LNG PROJECT		
Appendix A - Pre-FEED Rev A Base Corridor		
BOROUGH: NORTH SLOPE	DRAWN BY:	CC
STATE: ALASKA	CHECKED BY:	GS / JS
REV. NO.:	REVISION	DATE
A	ISSUED FOR REVIEW	2014-06-23
B	ISSUED FOR REVIEW	2014-07-10
C	ISSUED FOR REVIEW	2014-09-30
0	ISSUED FOR REVIEW	2014-10-01
Mile posts will be added once a concept is selected		
DATE: 2014-10-01	PROJECTION: NAD83 STATE PLANE AK 4 5004 FEET	

PREPARED BY:
exp Energy Services Inc.
t: +1.850.385.5441 | f: +1.850.385.5523
1300 Metropolitan Blvd.
Tallahassee, FL 32308
U.S.A.
www.exp.com

• BUILDINGS • EARTH & ENVIRONMENT • ENERGY •

• INDUSTRIAL • INFRASTRUCTURE • SUSTAINABILITY •

DWG: APP A-T-BASE_PRE-FEED SHEET: 2

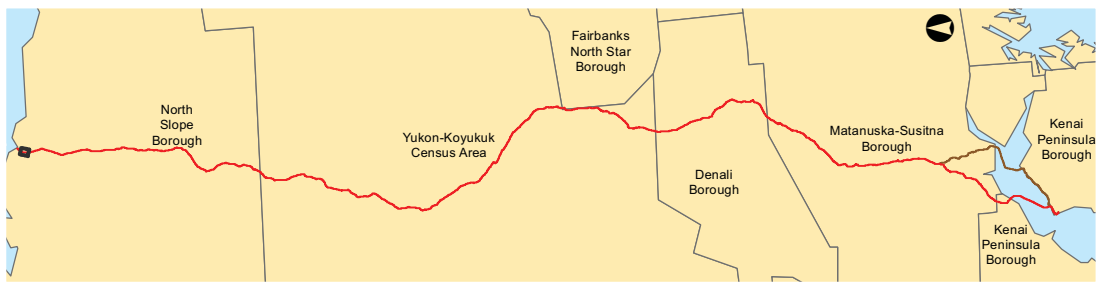

Legend

- TIGER Road

NHD Named Flowline

Trail
- Borough / Census Area Line

Incorporated City Boundary

Public Land - Large Parcel

- Study Corridor - 2,000 ft wide (+/-)
- Pre-FEED Rev A Base Corridor

Pre-FEED Rev A Alternate Corridor



ALASKA LNG PROJECT

Appendix A - Pre-FEED Rev A Base Corridor

BOROUGH: NORTH SLOPE		DRAWN BY: CC
STATE: ALASKA		CHECKED BY: GS / JS
REV. NO.:	REVISION	DATE
A	ISSUED FOR REVIEW	2014-06-23
B	ISSUED FOR REVIEW	2014-07-10
C	ISSUED FOR REVIEW	2014-09-30
0	ISSUED FOR REVIEW	2014-10-01
Mile posts will be added once a concept is selected		

DATE: 2014-10-01 PROJECTION: NAD83 STATE PLANE AK 4 5004 FEET

PREPARED BY:

exp Energy Services Inc.



t: +1.850.385.5441 | f: +1.850.385.5523
1300 Metropolitan Blvd.
Tallahassee, FL 32308
U.S.A.

www.exp.com



• BUILDINGS • EARTH & ENVIRONMENT • ENERGY •
• INDUSTRIAL • INFRASTRUCTURE • SUSTAINABILITY •

DWG: APP A-A-BASE_PRE-FEED SHEET: 2

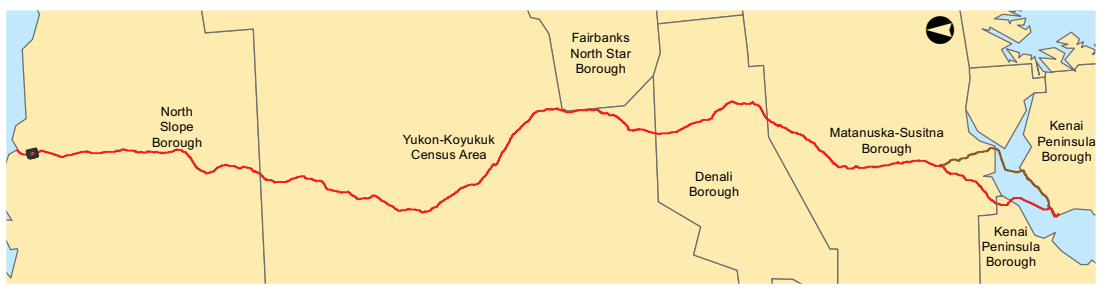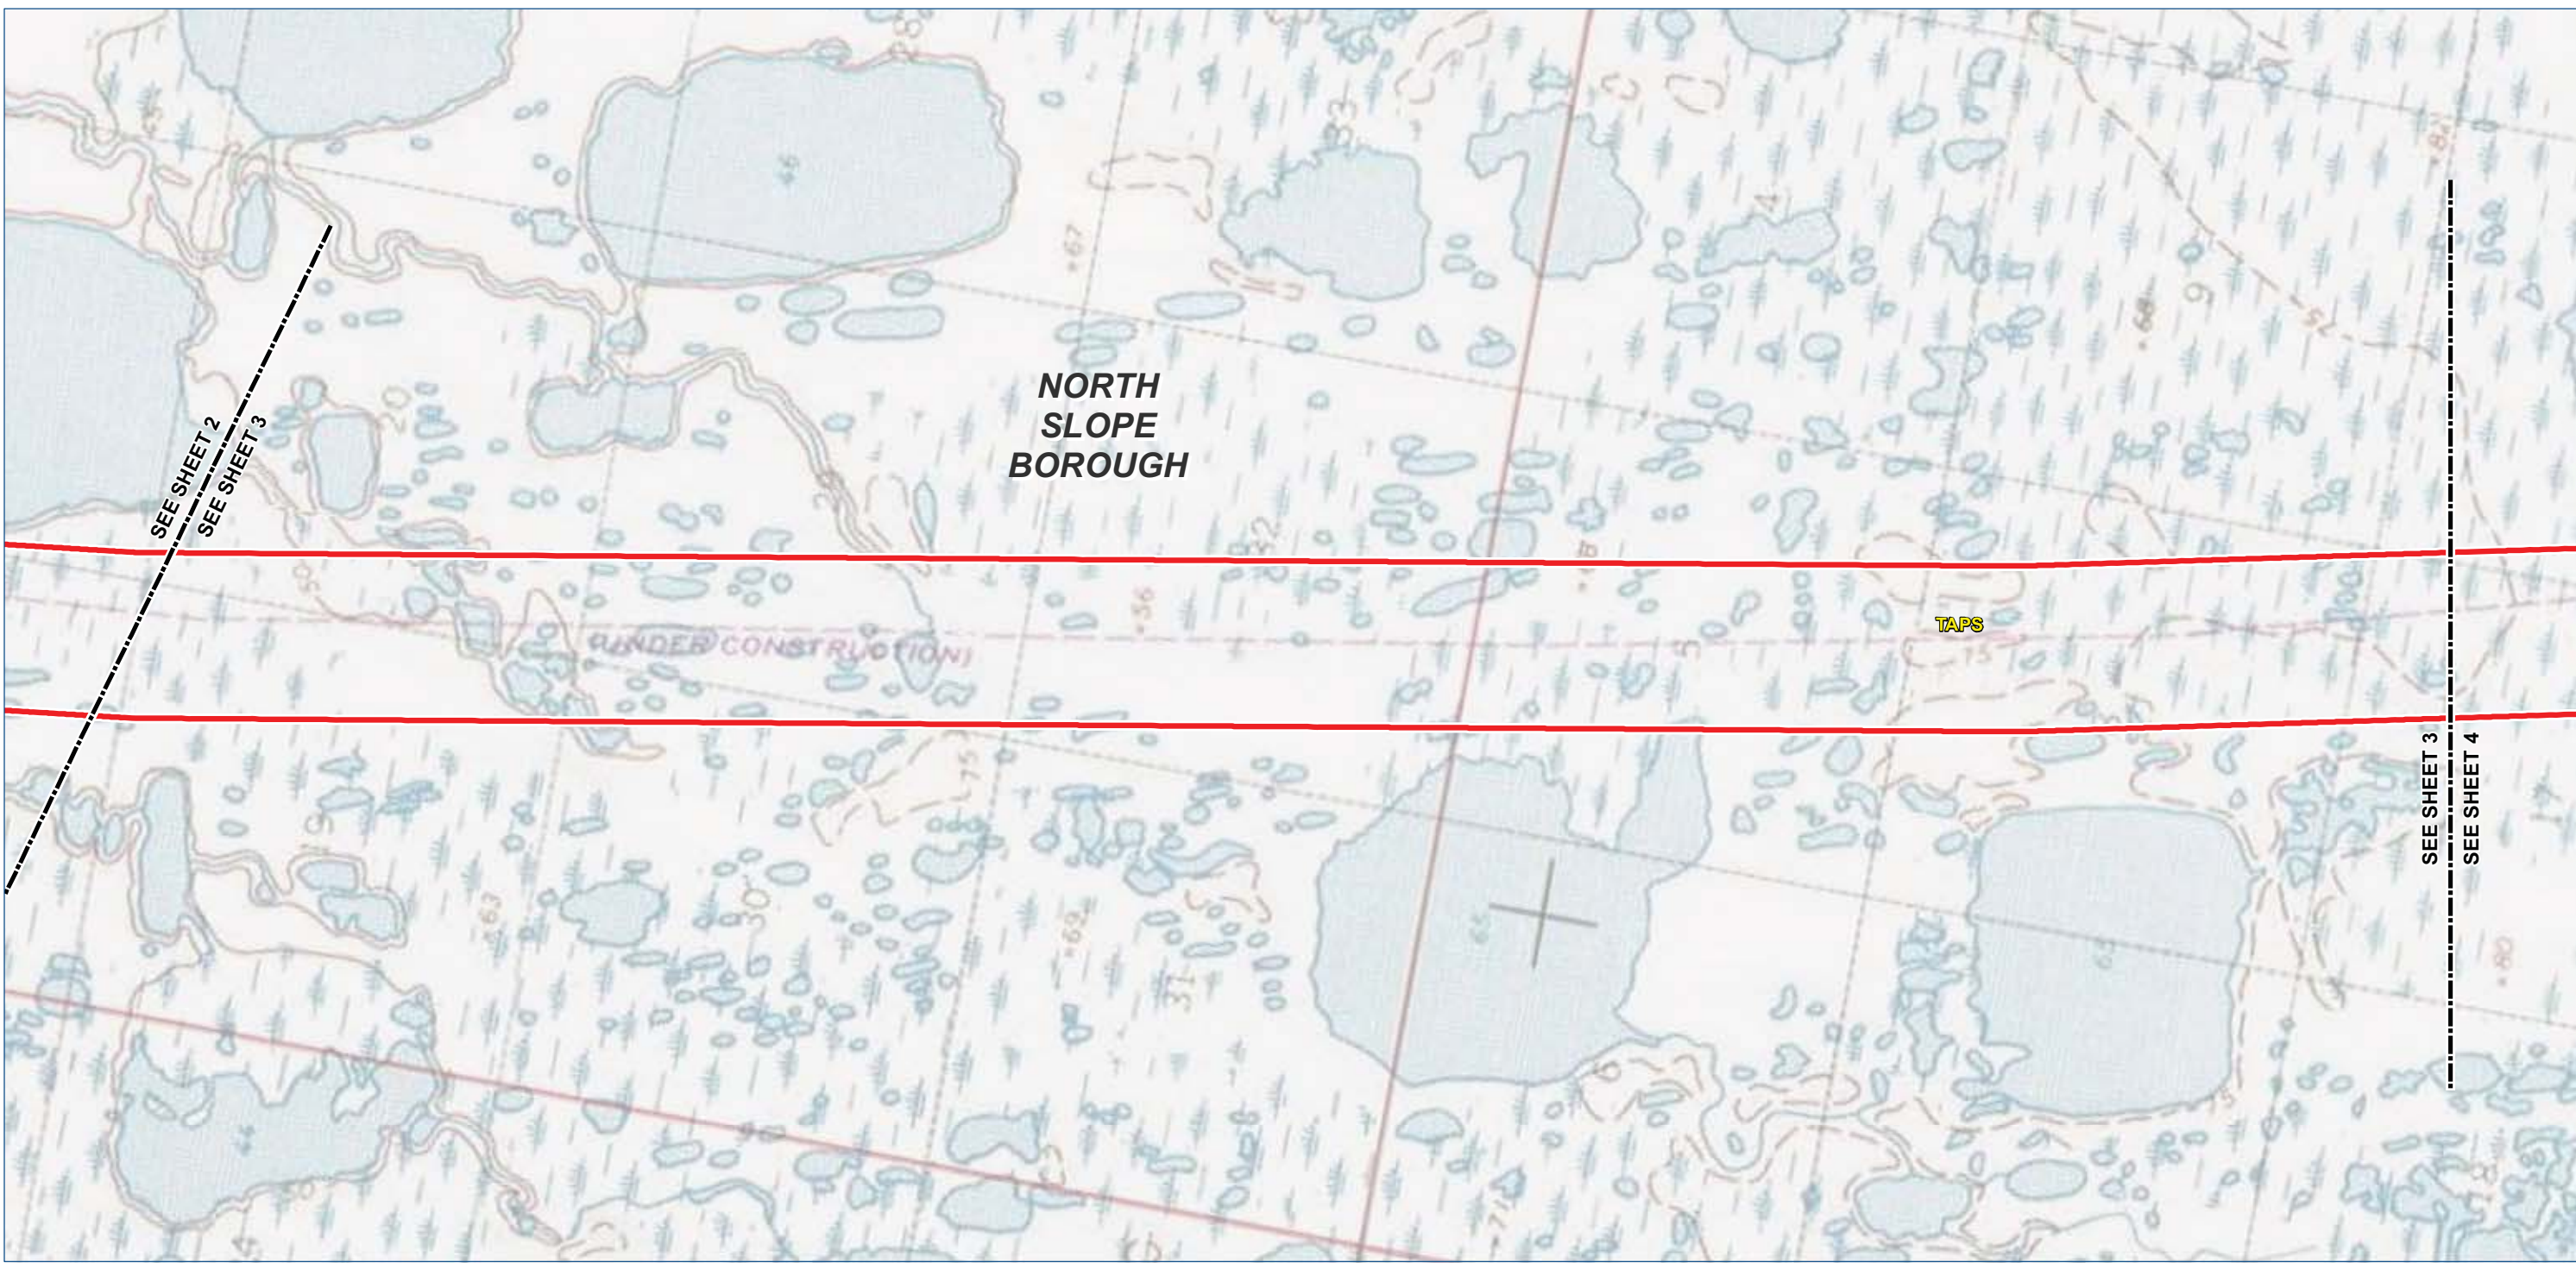

Legend

- TIGER Road

NHD Named Flowline

Trail
- Borough / Census Area Line

Incorporated City Boundary

Public Land - Large Parcel

- Study Corridor - 2,000 ft wide (+/-)
- Pre-FEED Rev A Base Corridor

Pre-FEED Rev A Alternate Corridor



ALASKA LNG PROJECT

Appendix A - Pre-FEED Rev A Base Corridor

BOROUGH: NORTH SLOPE		DRAWN BY: CC
STATE: ALASKA		CHECKED BY: GS / JS
REV. NO.:	REVISION	DATE
A	ISSUED FOR REVIEW	2014-06-23
B	ISSUED FOR REVIEW	2014-07-10
C	ISSUED FOR REVIEW	2014-09-30
0	ISSUED FOR REVIEW	2014-10-01
Mile posts will be added once a concept is selected		

DATE: 2014-10-01 PROJECTION: NAD83 STATE PLANE AK 4 5004 FEET

PREPARED BY:

exp Energy Services Inc.



t: +1.850.385.5441 | f: +1.850.385.5523
1300 Metropolitan Blvd.
Tallahassee, FL 32308
U.S.A.

www.exp.com



• BUILDINGS • EARTH & ENVIRONMENT • ENERGY •
• INDUSTRIAL • INFRASTRUCTURE • SUSTAINABILITY •

DWG: APP A-T-BASE_PRE-FEED SHEET: 3

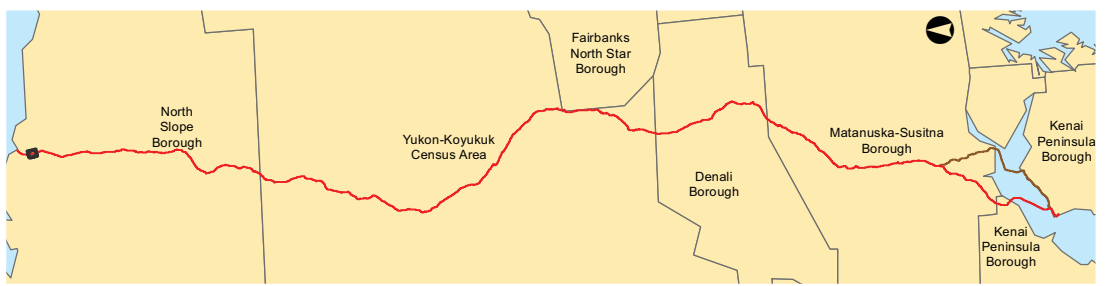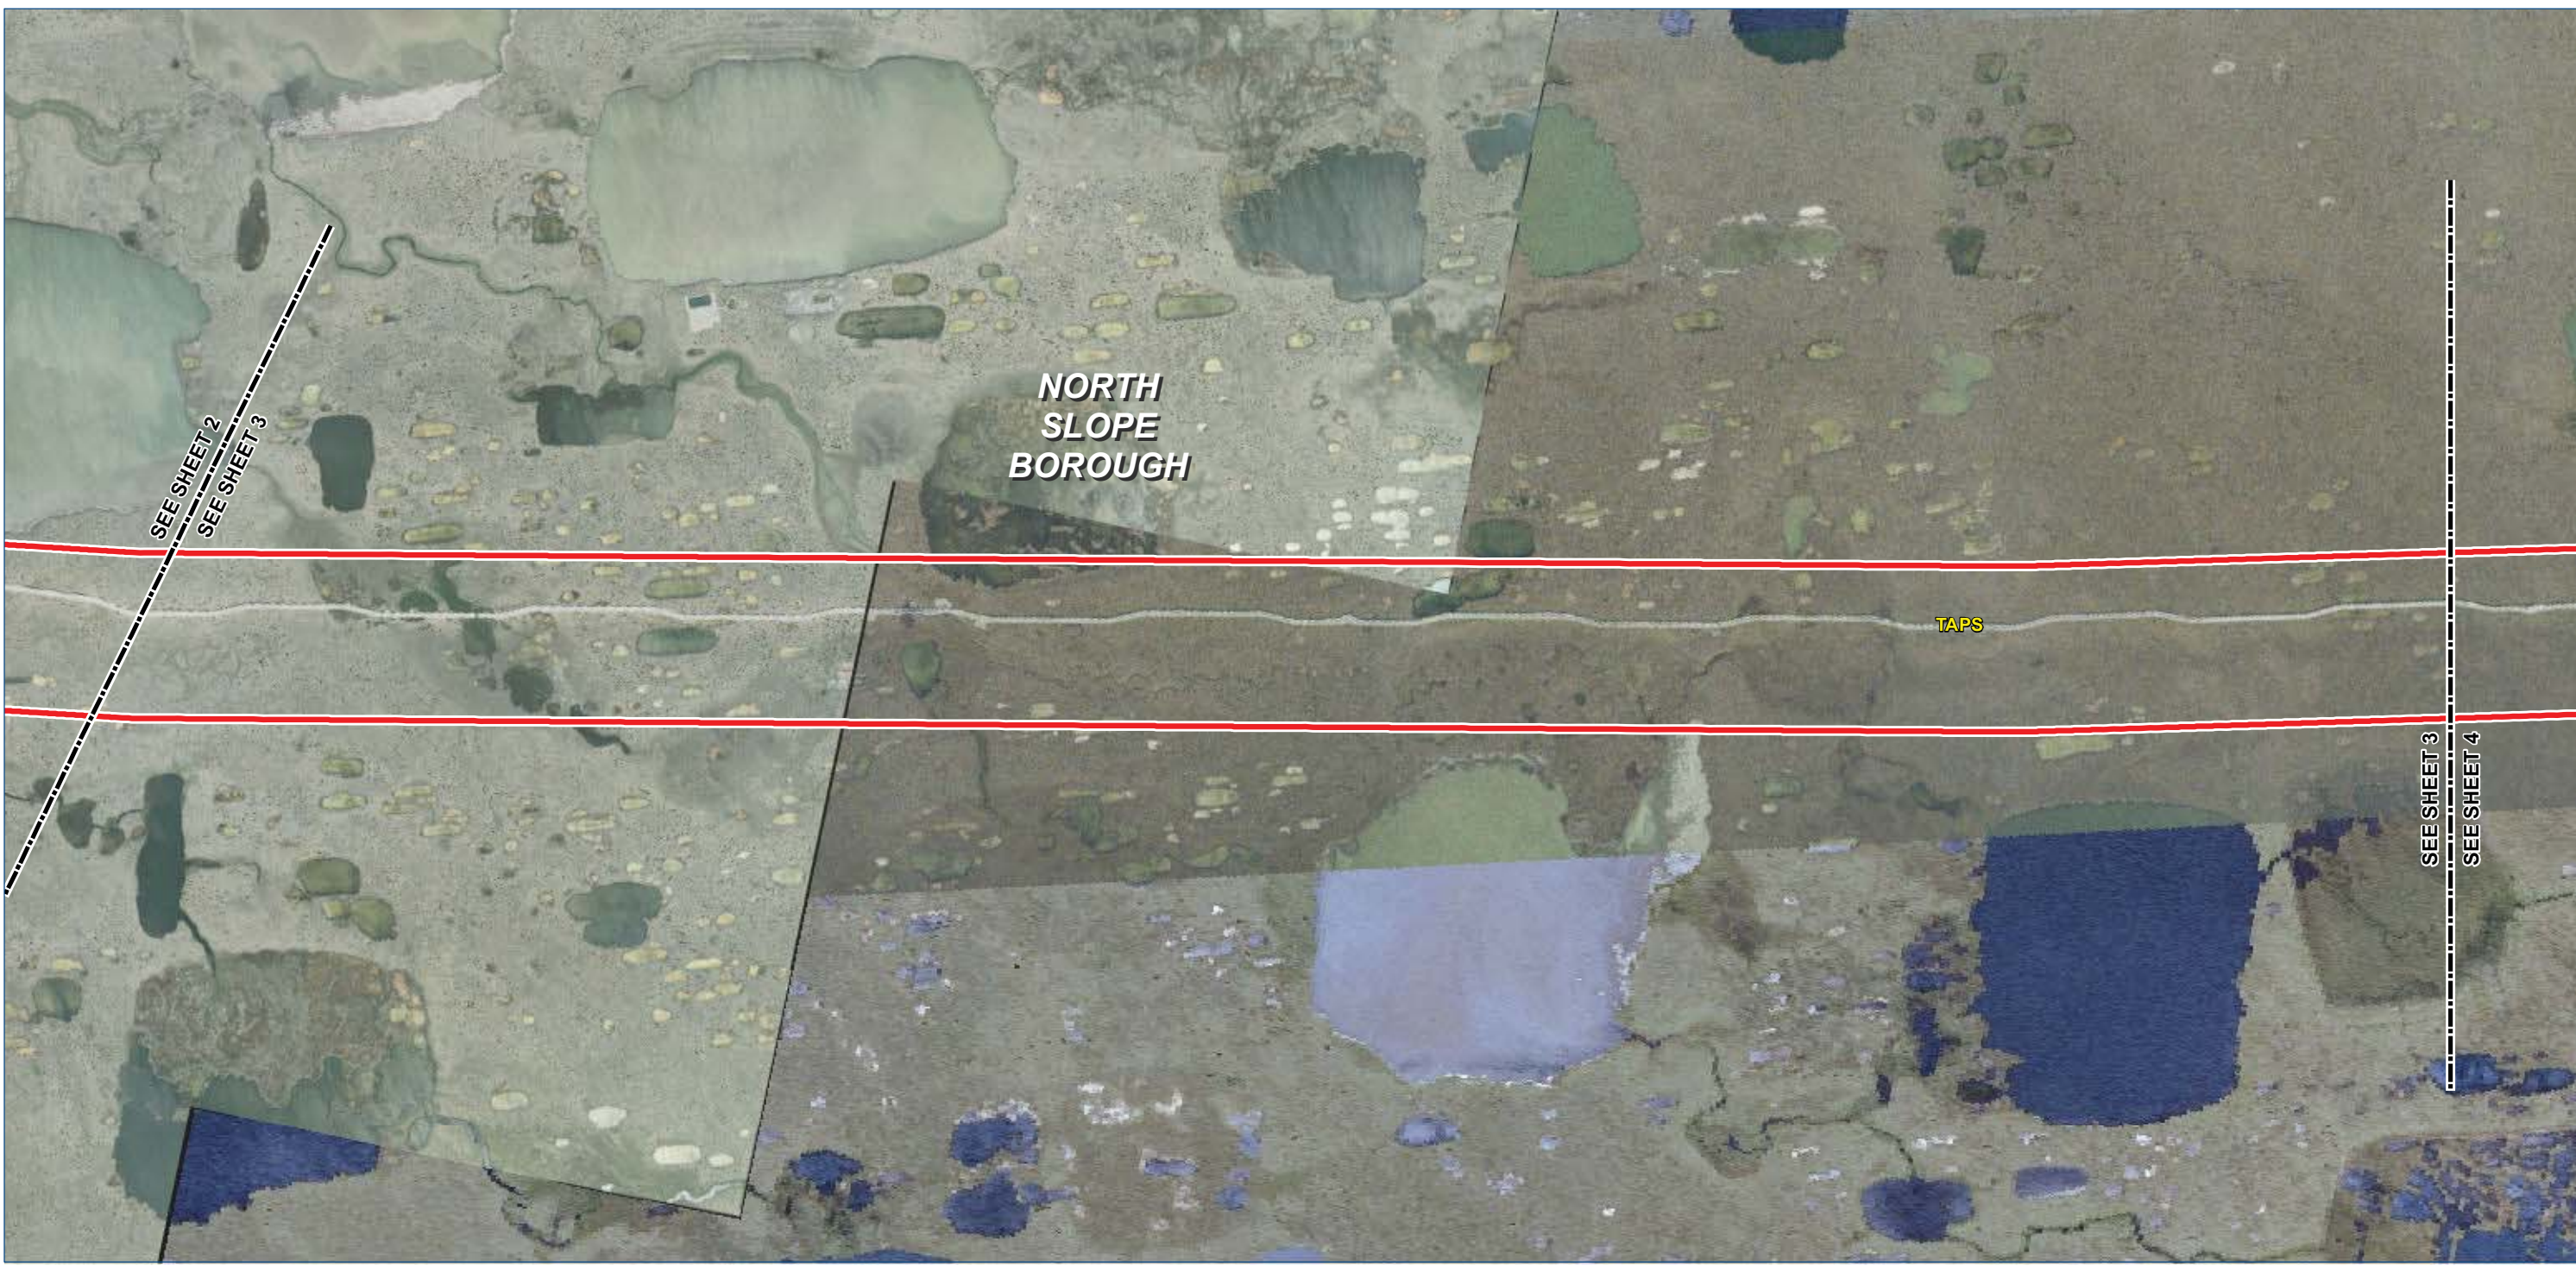

Legend

- TIGER Road

NHD Named Flowline

Trail
- Borough / Census Area Line

Incorporated City Boundary

Public Land - Large Parcel

- Study Corridor - 2,000 ft wide (+/-)
- Pre-FEED Rev A Base Corridor

Pre-FEED Rev A Alternate Corridor



ALASKA LNG PROJECT

Appendix A - Pre-FEED Rev A Base Corridor

BOROUGH: NORTH SLOPE		DRAWN BY: CC
STATE: ALASKA		CHECKED BY: GS / JS
REV. NO.:	REVISION	DATE
A	ISSUED FOR REVIEW	2014-06-23
B	ISSUED FOR REVIEW	2014-07-10
C	ISSUED FOR REVIEW	2014-09-30
0	ISSUED FOR REVIEW	2014-10-01
Mile posts will be added once a concept is selected		

DATE: 2014-10-01 PROJECTION: NAD83 STATE PLANE AK 4 5004 FEET

PREPARED BY:

exp Energy Services Inc.



t: +1.850.385.5441 | f: +1.850.385.5523
1300 Metropolitan Blvd.
Tallahassee, FL 32308
U.S.A.

www.exp.com



• BUILDINGS • EARTH & ENVIRONMENT • ENERGY •
• INDUSTRIAL • INFRASTRUCTURE • SUSTAINABILITY •

DWG: APP A-A-BASE_PRE-FEED SHEET: 3

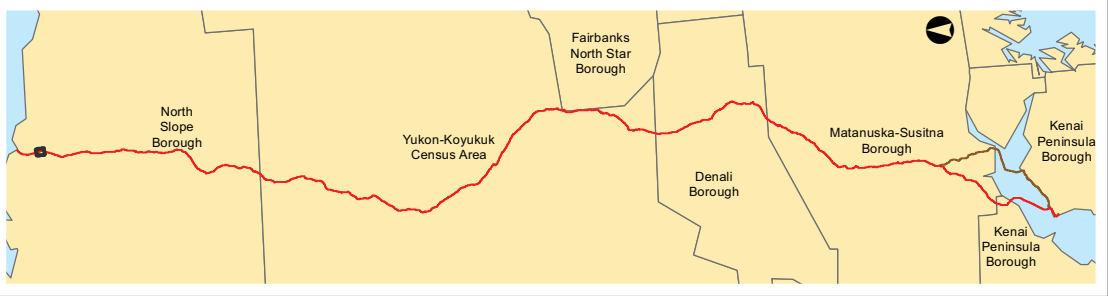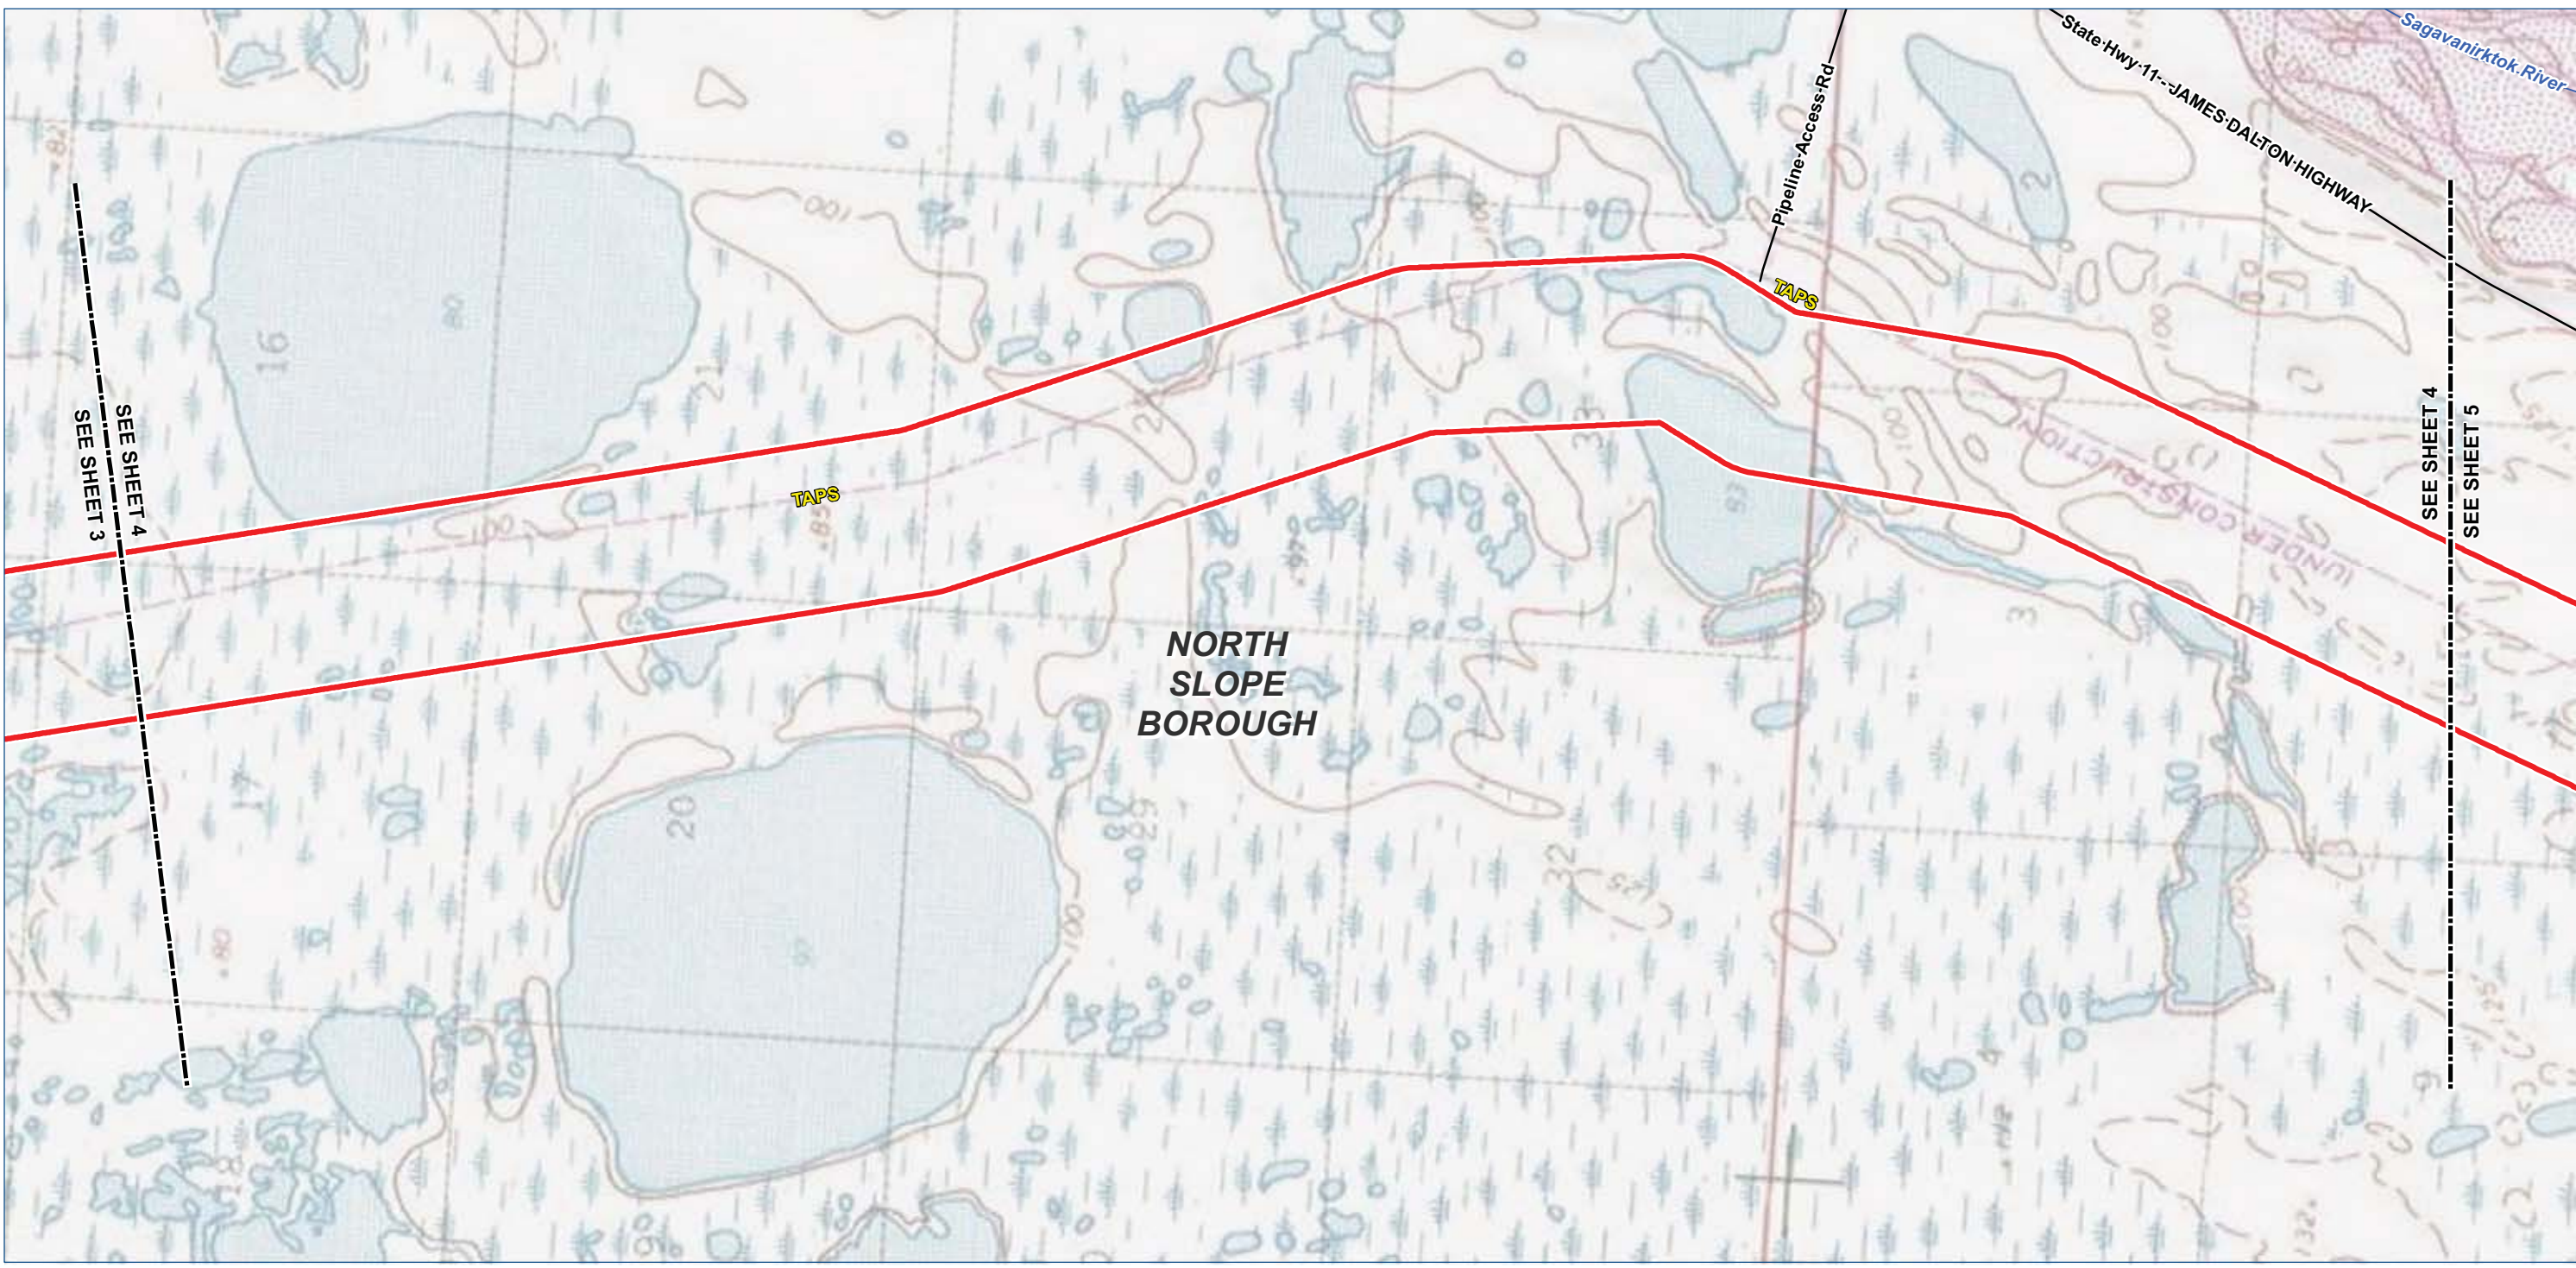

Legend

TIGER Road

NHD Named Flowline

Trail

Study Corridor - 2,000 ft wide (+/-)

Pre-FEED Rev A Base Corridor

Pre-FEED Rev A Alternate Corridor

Borough / Census Area Line

Incorporated City Boundary

Public Land - Large Parcel

0

1,000

2,000

4,000 Feet

ALASKA LNG PROJECT		
Appendix A - Pre-FEED Rev A Base Corridor		
BOROUGH: NORTH SLOPE	DRAWN BY:	CC
STATE: ALASKA	CHECKED BY:	GS / JS
REV. NO.:	REVISION	DATE
A	ISSUED FOR REVIEW	2014-06-23
B	ISSUED FOR REVIEW	2014-07-10
C	ISSUED FOR REVIEW	2014-09-30
0	ISSUED FOR REVIEW	2014-10-01
Mile posts will be added once a concept is selected		
DATE: 2014-10-01	PROJECTION: NAD83 STATE PLANE AK 4 5004 FEET	

PREPARED BY:

exp Energy Services Inc.

t: +1.850.385.5441 | f: +1.850.385.5523
1300 Metropolitan Blvd.
Tallahassee, FL 32308
U.S.A.

www.exp.com


BUILDINGS • EARTH & ENVIRONMENT • ENERGY •

INDUSTRIAL • INFRASTRUCTURE • SUSTAINABILITY •

DWG: APP A-T-BASE_PRE-FEED

SHEET: 4

X:\Projects\ExxonMobil\SCLNG\Mapping\20140930_Resource_Report_Rev_0\04_MXD\01_Ver0\App_A_Topo_Preliminary_Preferred_Corridor_Pre_FEED_1.mxd

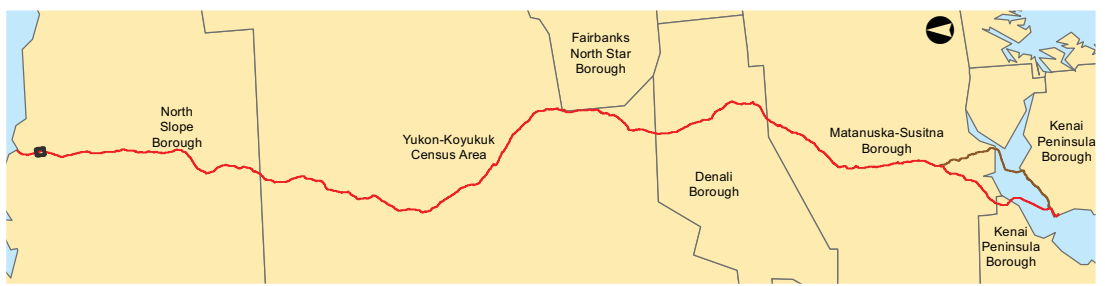

Legend

TIGER Road

NHD Named Flowline

Trail

Study Corridor - 2,000 ft wide (+/-)

Pre-FEED Rev A Base Corridor

Pre-FEED Rev A Alternate Corridor

Borough / Census Area Line

Incorporated City Boundary

Public Land - Large Parcel

ALASKA LNG PROJECT		
Appendix A - Pre-FEED Rev A Base Corridor		
BOROUGH: NORTH SLOPE	DRAWN BY: CC	
STATE: ALASKA	CHECKED BY: GS / JS	
REV. NO.:	REVISION	DATE
A	ISSUED FOR REVIEW	2014-06-23
B	ISSUED FOR REVIEW	2014-07-10
C	ISSUED FOR REVIEW	2014-09-30
0	ISSUED FOR REVIEW	2014-10-01
Mile posts will be added once a concept is selected		
DATE: 2014-10-01	PROJECTION: NAD83 STATE PLANE AK 4 5004 FEET	

PREPARED BY:

exp Energy Services Inc.

t: +1.850.385.5441 | f: +1.850.385.5523
1300 Metropolitan Blvd.
Tallahassee, FL 32308
U.S.A.

www.exp.com

exp.



BUILDINGS • EARTH & ENVIRONMENT • ENERGY •

INDUSTRIAL • INFRASTRUCTURE • SUSTAINABILITY •

DWG: APP A-A-BASE_PRE-FEED


SHEET: 4

X:\Projects\ExxonMobil\SCLNG\Mapping\20140930_Resource_Report_Rev_0\04_MXD\01_Ver0\App_A_Aerial_Preliminary_Prefered_Corridor_Pre_FEED.mxd

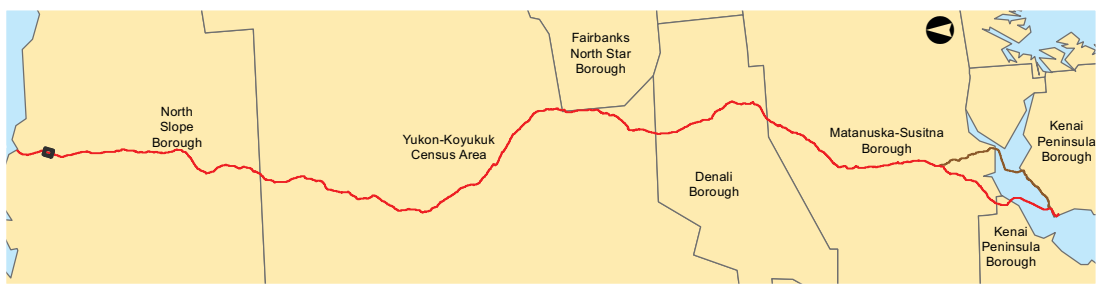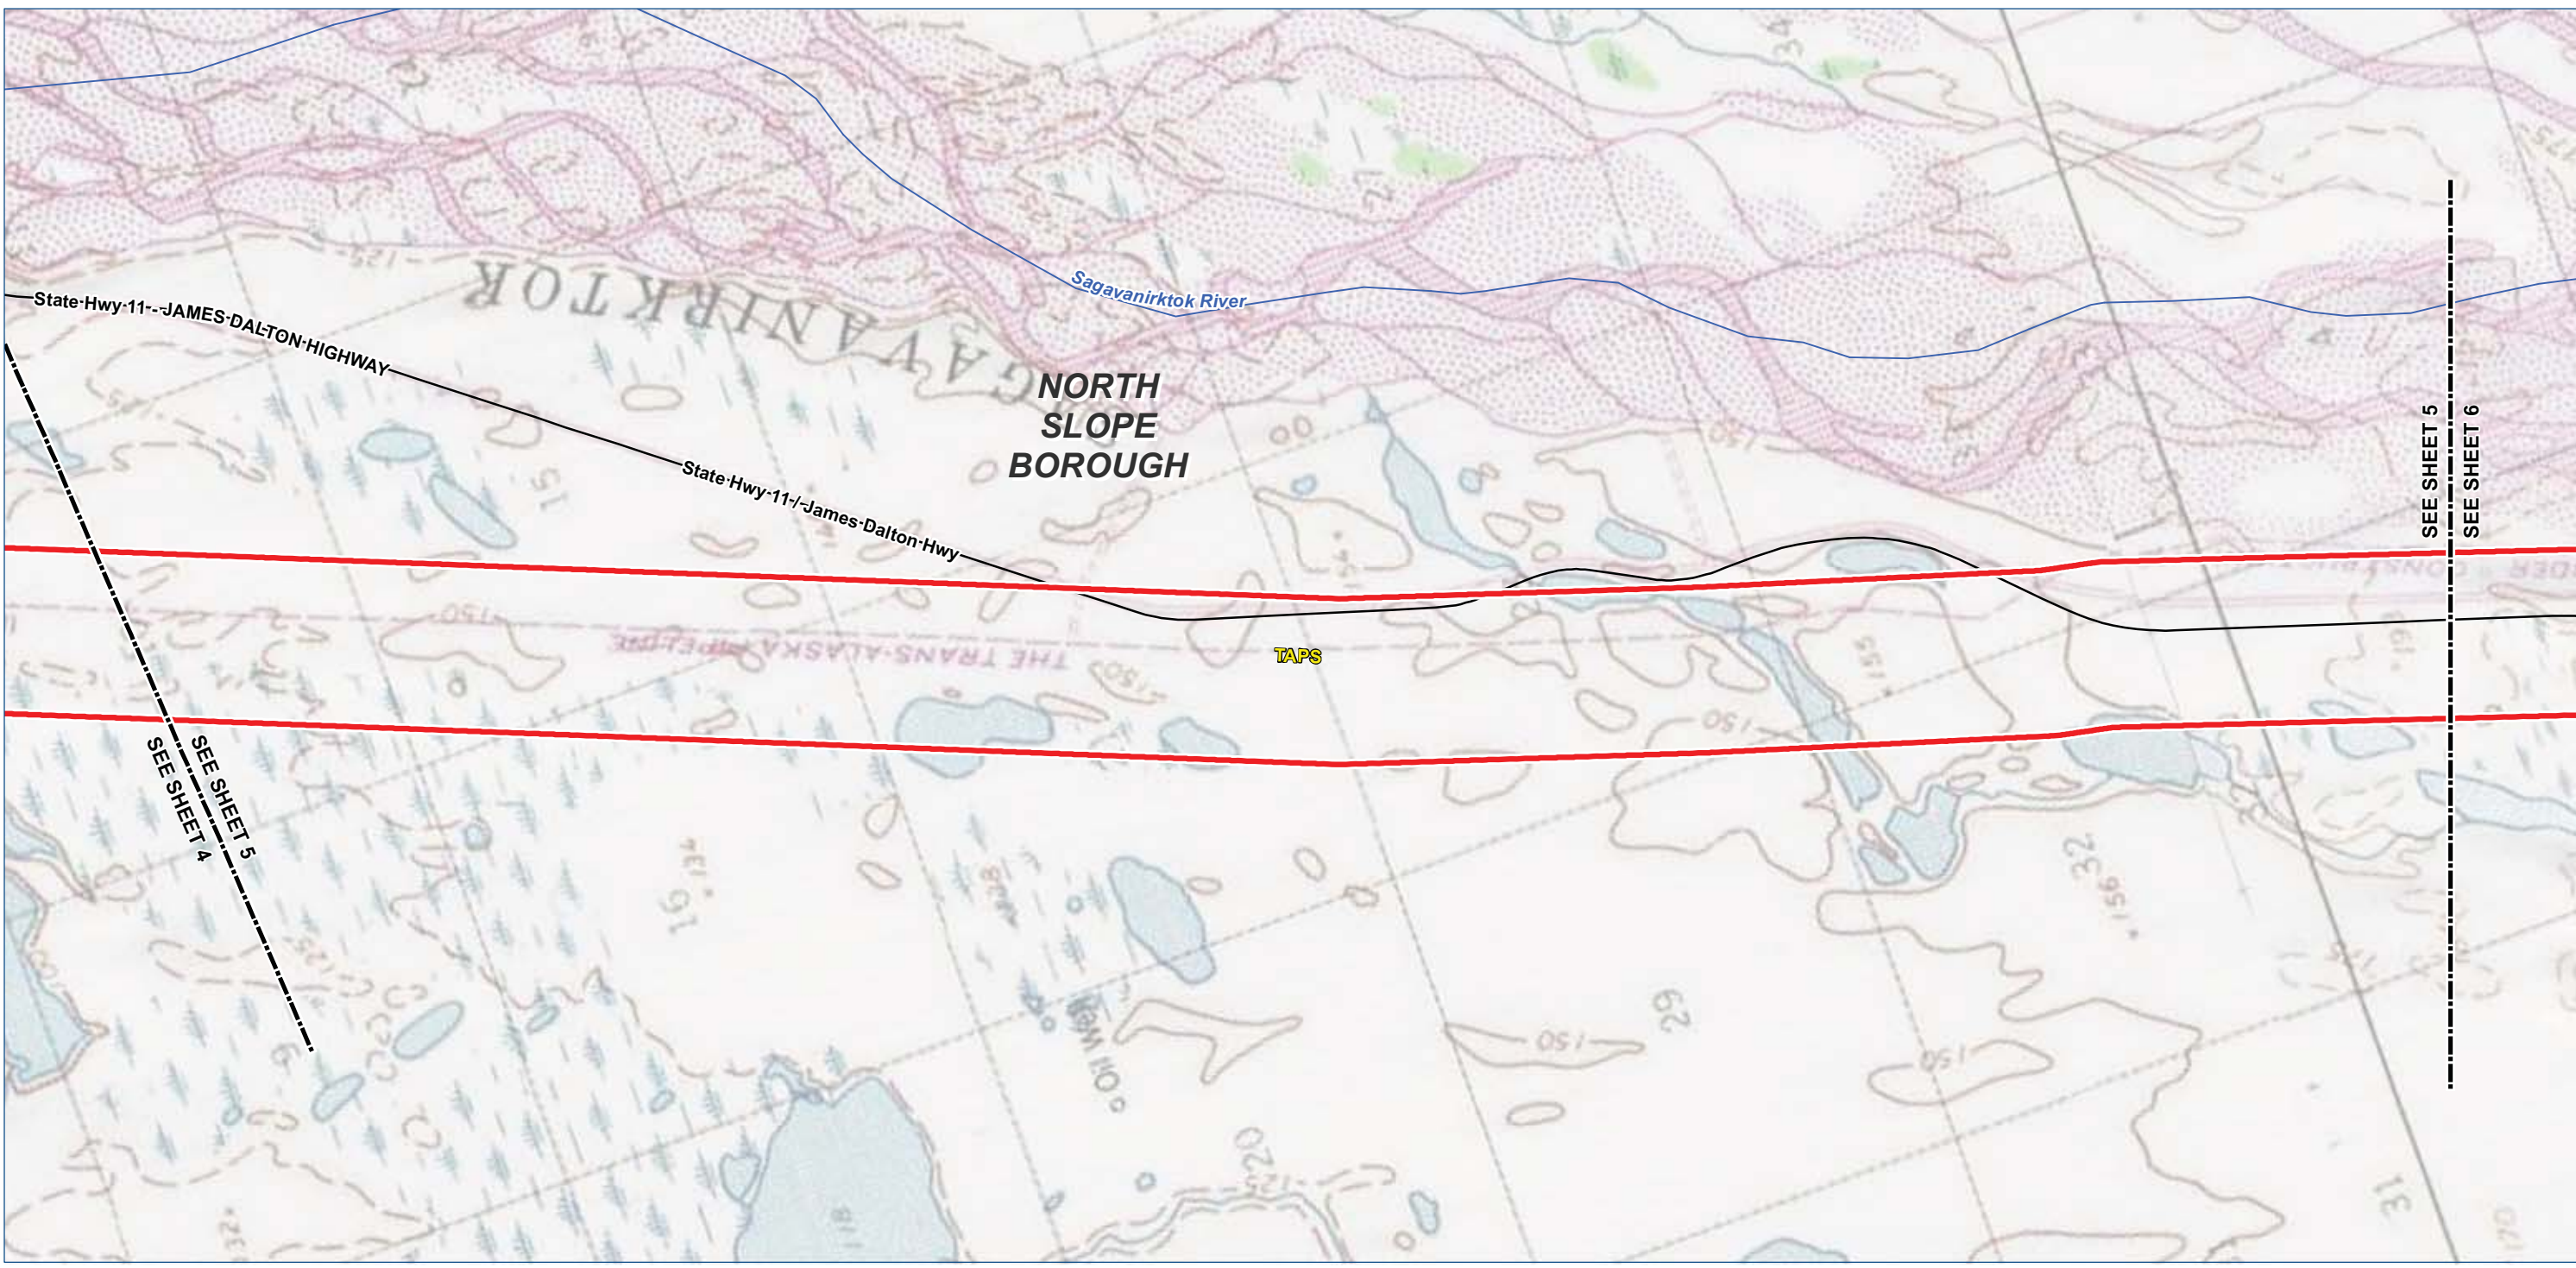

- Legend**

 - TIGER Road
 - NHD Named Flowline
 - Trail
 - Study Corridor - 2,000 ft wide (+/-)**
 - Pre-FEED Rev A Base Corridor
 - Pre-FEED Rev A Alternate Corridor
- Borough / Census Area Line
 - Incorporated City Boundary
 - Public Land - Large Parcel

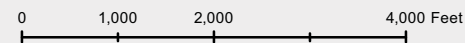

ALASKA LNG PROJECT		
Appendix A - Pre-FEED Rev A Base Corridor		
BOROUGH: NORTH SLOPE	DRAWN BY: CC	
STATE: ALASKA	CHECKED BY: GS / JS	
REV. NO.:	REVISION	DATE
A	ISSUED FOR REVIEW	2014-06-23
B	ISSUED FOR REVIEW	2014-07-10
C	ISSUED FOR REVIEW	2014-09-30
0	ISSUED FOR REVIEW	2014-10-01
Mile posts will be added once a concept is selected		
DATE: 2014-10-01	PROJECTION: NAD83 STATE PLANE AK 4 5004 FEET	

PREPARED BY:

exp Energy Services Inc.

t: +1.850.385.5441 | f: +1.850.385.5523

1300 Metropolitan Blvd.

Tallahassee, FL 32308



U.S.A.

www.exp.com

• BUILDINGS • EARTH & ENVIRONMENT • ENERGY •

• INDUSTRIAL • INFRASTRUCTURE • SUSTAINABILITY •

DWG: APP A-T-BASE_PRE-FEED SHEET: 5

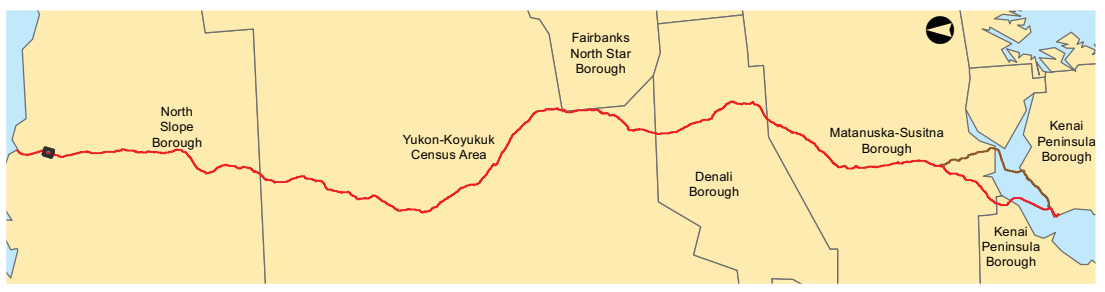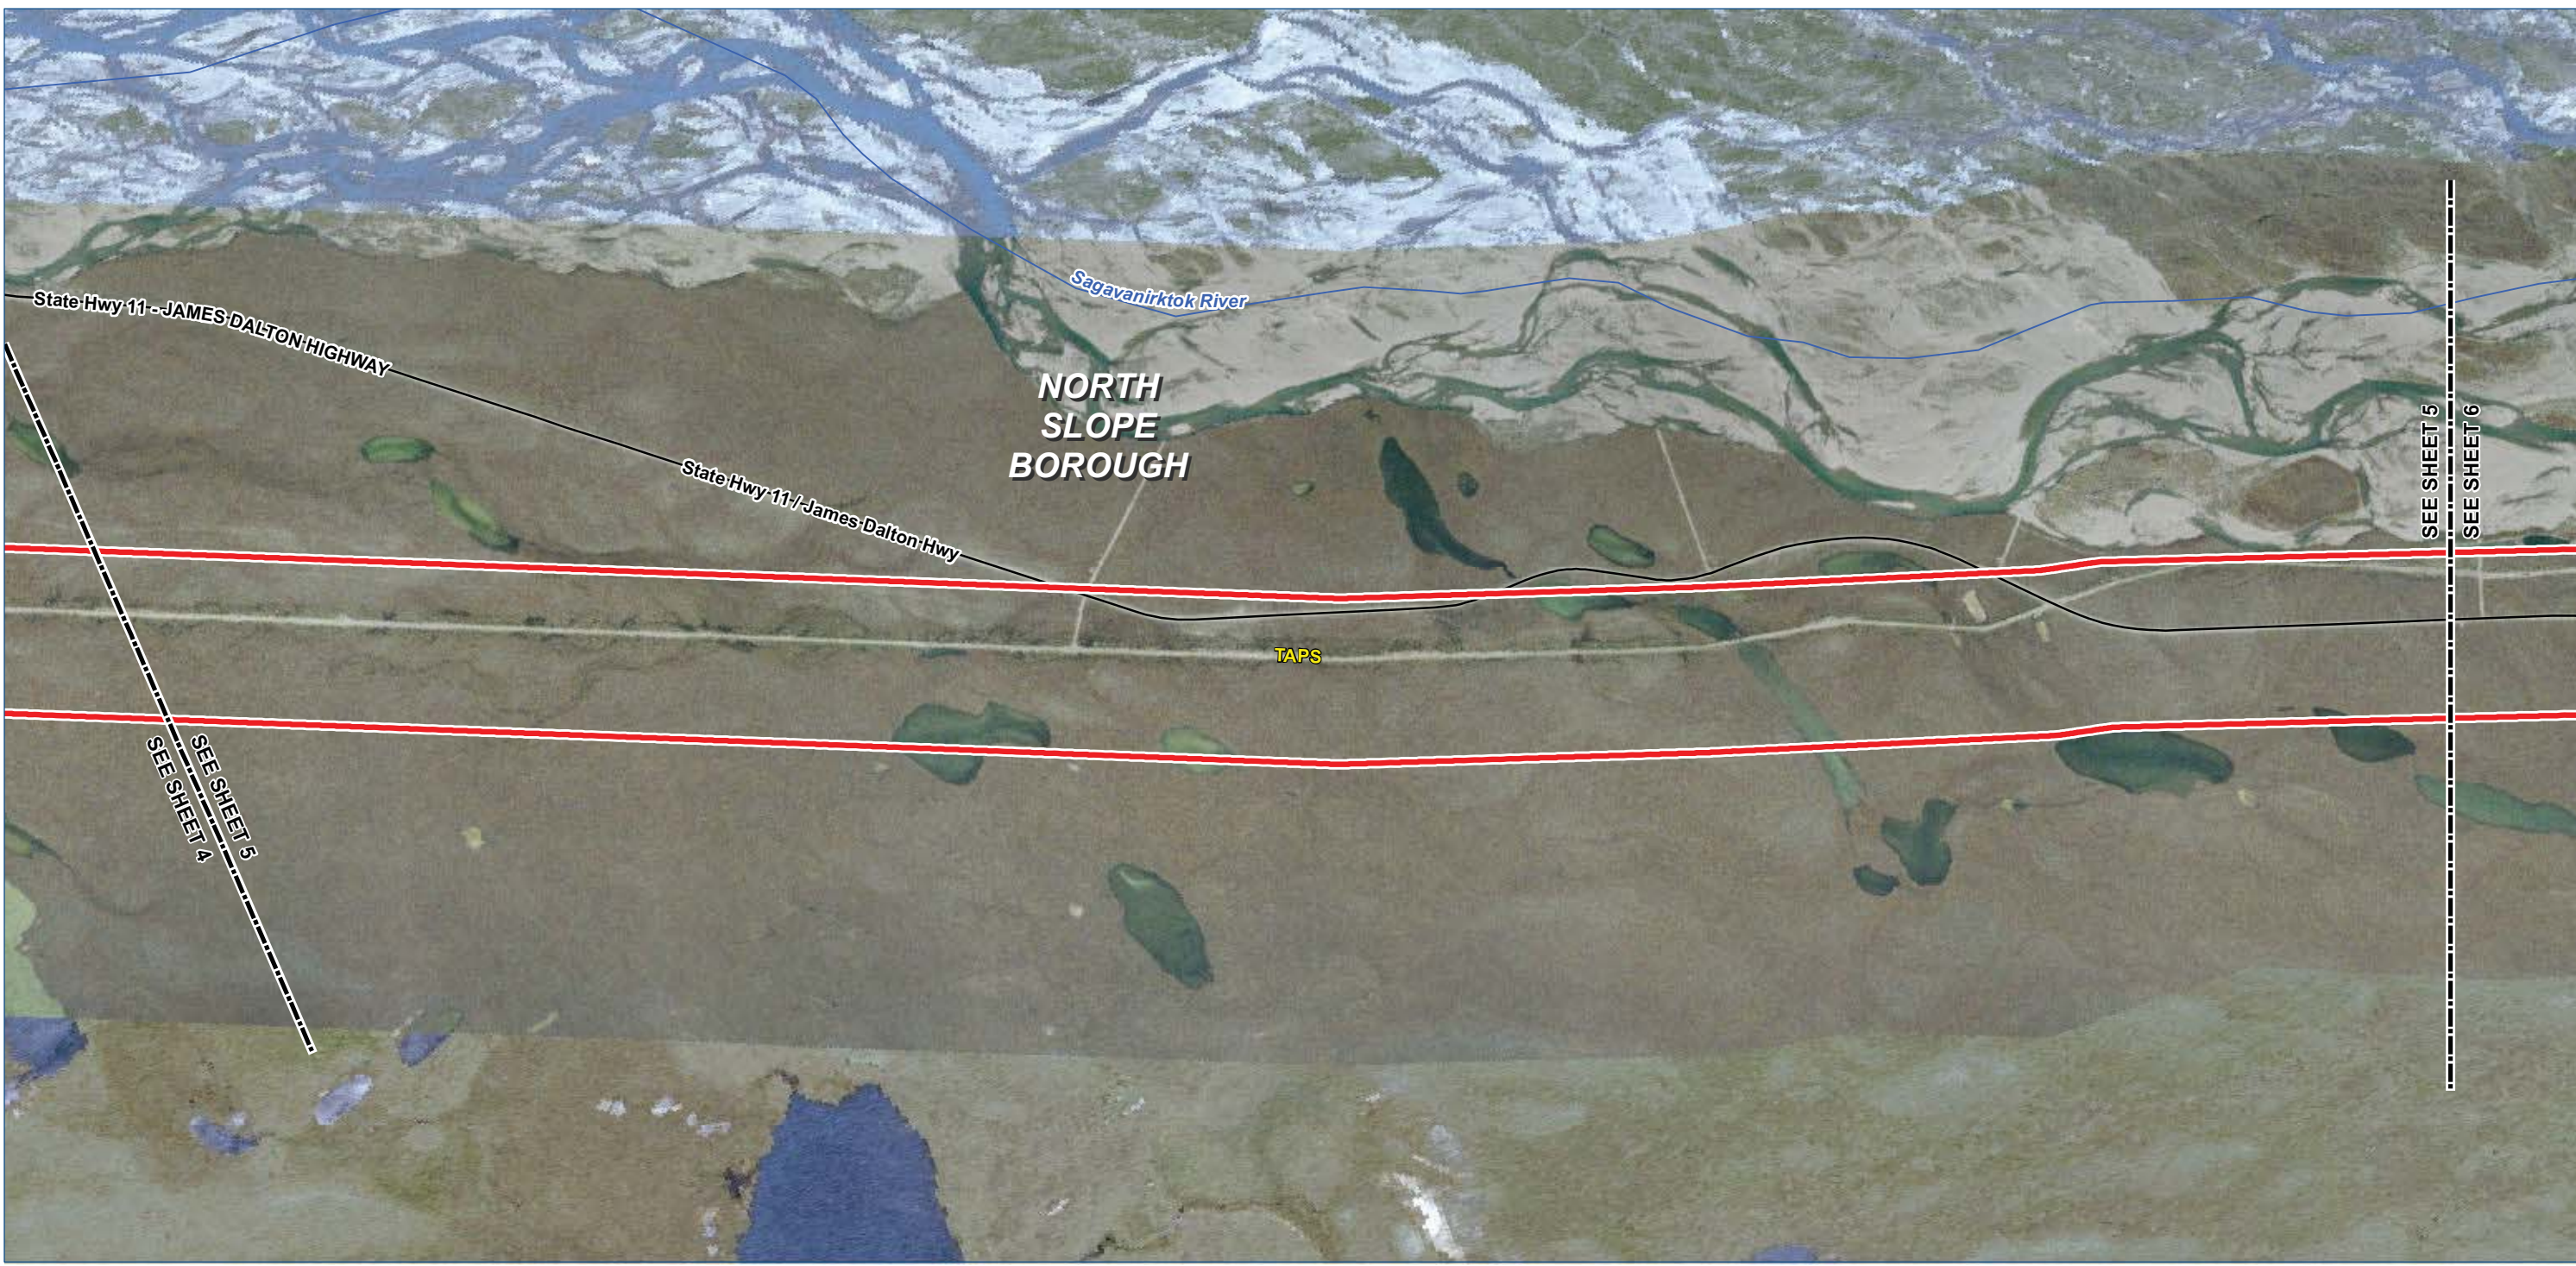

Legend

- TIGER Road

NHD Named Flowline

Trail
- Borough / Census Area Line

Incorporated City Boundary

Public Land - Large Parcel

- Study Corridor - 2,000 ft wide (+/-)
- Pre-FEED Rev A Base Corridor

Pre-FEED Rev A Alternate Corridor



ALASKA LNG PROJECT

Appendix A - Pre-FEED Rev A Base Corridor

BOROUGH: NORTH SLOPE		DRAWN BY: CC
STATE: ALASKA		CHECKED BY: GS / JS
REV. NO.:	REVISION	DATE
A	ISSUED FOR REVIEW	2014-06-23
B	ISSUED FOR REVIEW	2014-07-10
C	ISSUED FOR REVIEW	2014-09-30
0	ISSUED FOR REVIEW	2014-10-01
Mile posts will be added once a concept is selected		

DATE: 2014-10-01 PROJECTION: NAD83 STATE PLANE AK 4 5004 FEET

PREPARED BY:

exp Energy Services Inc.



t: +1.850.385.5441 | f: +1.850.385.5523
1300 Metropolitan Blvd.
Tallahassee, FL 32308
U.S.A.

www.exp.com



• BUILDINGS • EARTH & ENVIRONMENT • ENERGY •
• INDUSTRIAL • INFRASTRUCTURE • SUSTAINABILITY •

DWG: APP A-A-BASE_PRE-FEED SHEET: 5

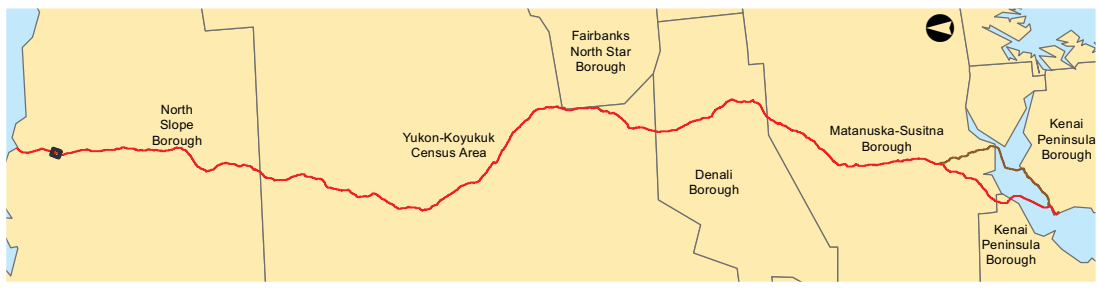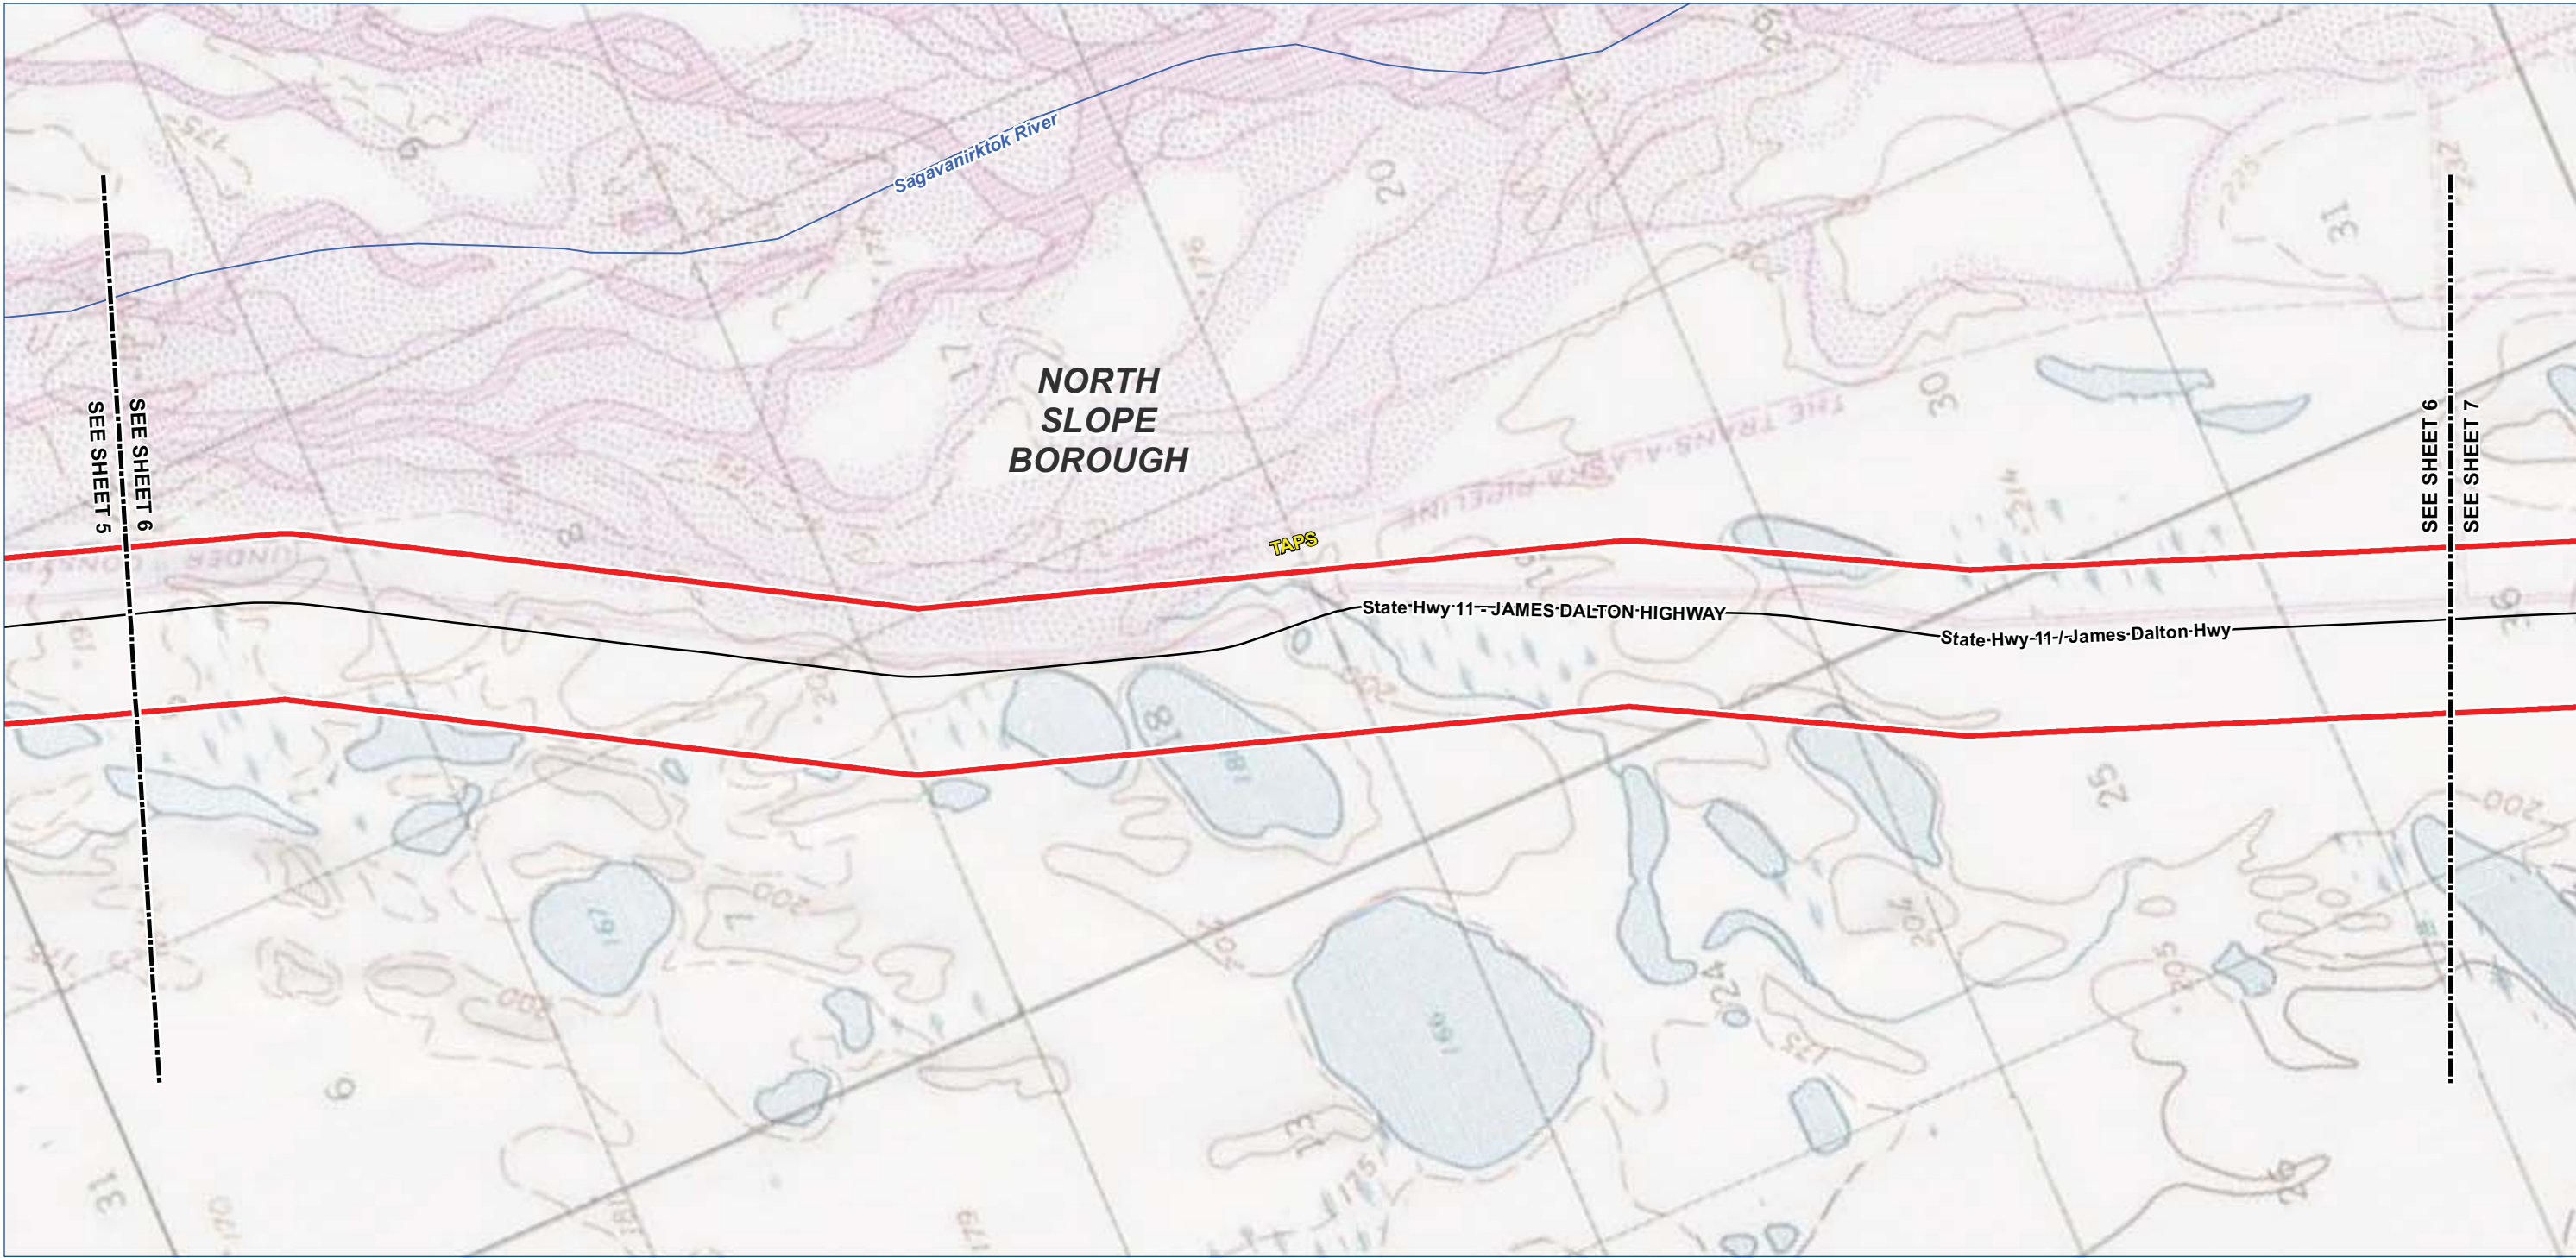

Legend

- TIGER Road

NHD Named Flowline

Trail
- Borough / Census Area Line

Incorporated City Boundary

Public Land - Large Parcel

- Study Corridor - 2,000 ft wide (+/-)
- Pre-FEED Rev A Base Corridor

Pre-FEED Rev A Alternate Corridor



ALASKA LNG PROJECT

Appendix A - Pre-FEED Rev A Base Corridor

BOROUGH: NORTH SLOPE		DRAWN BY: CC
STATE: ALASKA		CHECKED BY: GS / JS
REV. NO.:	REVISION	DATE
A	ISSUED FOR REVIEW	2014-06-23
B	ISSUED FOR REVIEW	2014-07-10
C	ISSUED FOR REVIEW	2014-09-30
0	ISSUED FOR REVIEW	2014-10-01
Mile posts will be added once a concept is selected		

DATE: 2014-10-01 PROJECTION: NAD83 STATE PLANE AK 4 5004 FEET

PREPARED BY:

exp Energy Services Inc.



t: +1.850.385.5441 | f: +1.850.385.5523
1300 Metropolitan Blvd.
Tallahassee, FL 32308
U.S.A.

www.exp.com



• BUILDINGS • EARTH & ENVIRONMENT • ENERGY •
• INDUSTRIAL • INFRASTRUCTURE • SUSTAINABILITY •

DWG: APP A-T-BASE_PRE-FEED SHEET: 6

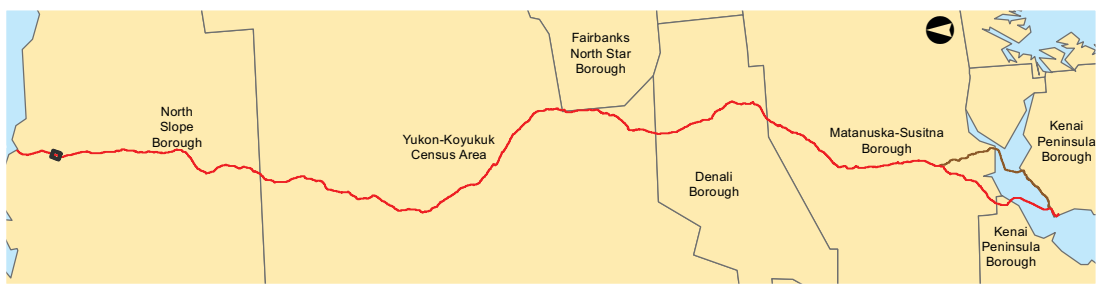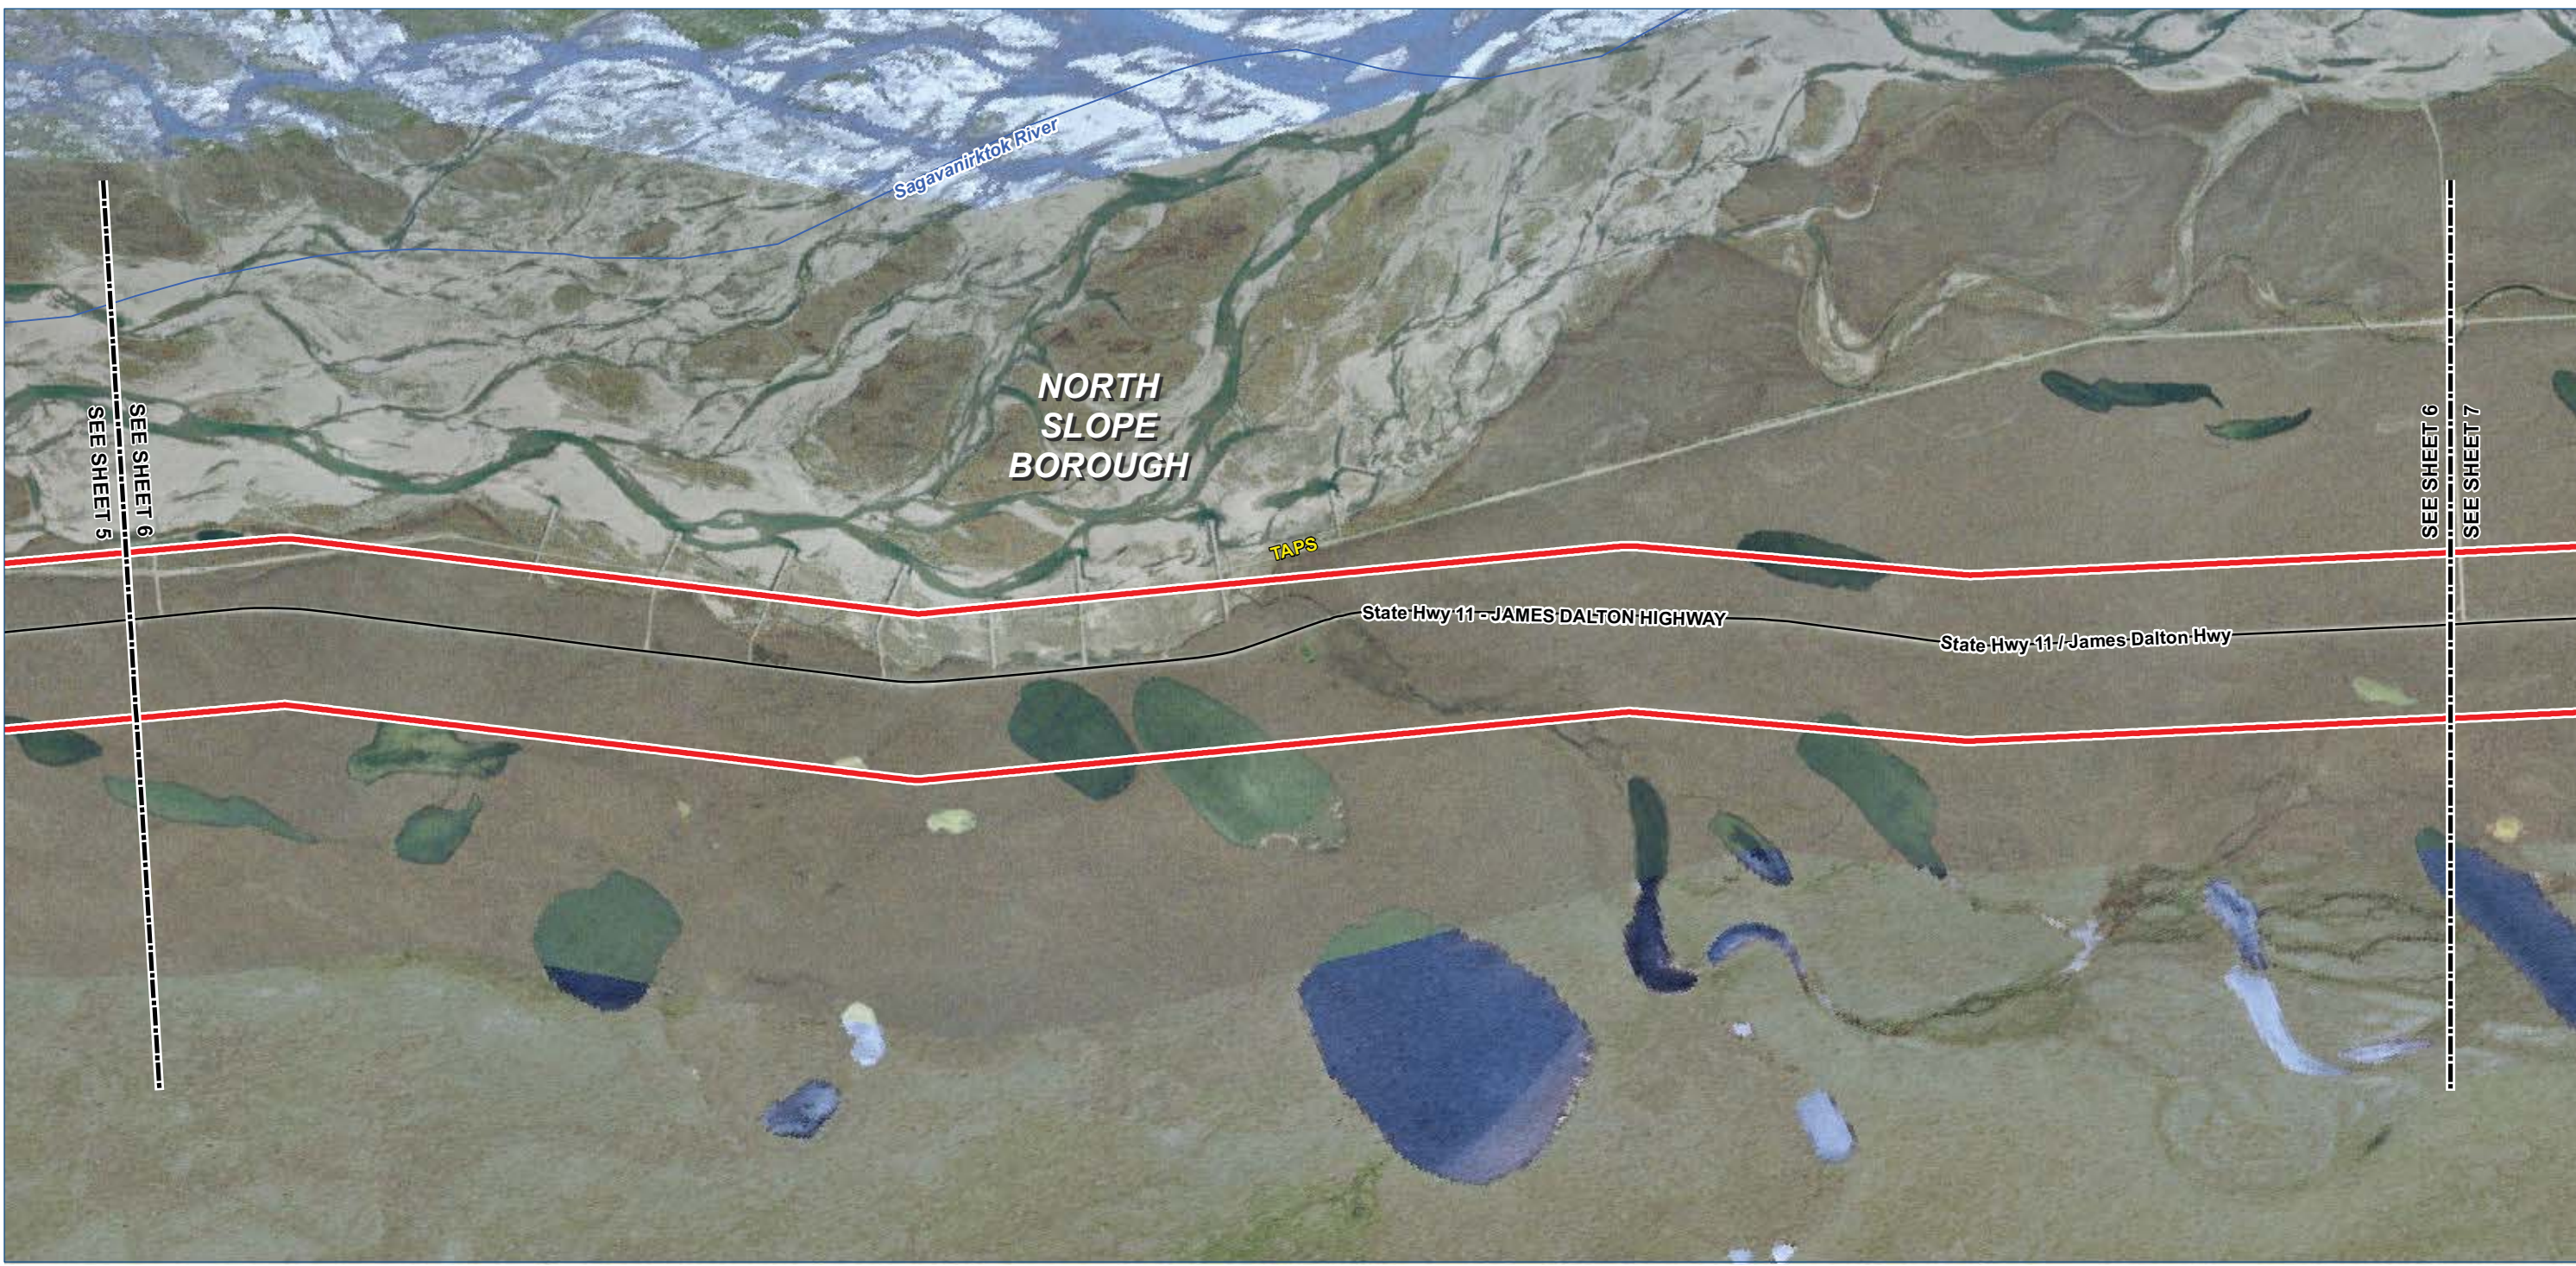

- Legend

TIGER Road

NHD Named Flowline

Trail

Study Corridor - 2,000 ft wide (+/-)

Pre-FEED Rev A Base Corridor

Pre-FEED Rev A Alternate Corridor

Borough / Census Area Line

Incorporated City Boundary

Public Land - Large Parcel
-
- | ALASKA LNG PROJECT | | |
|---|--|------------|
| Appendix A - Pre-FEED Rev A Base Corridor | | |
| BOROUGH: NORTH SLOPE | DRAWN BY: | CC |
| STATE: ALASKA | CHECKED BY: | GS / JS |
| REV. NO.: | REVISION | DATE |
| A | ISSUED FOR REVIEW | 2014-06-23 |
| B | ISSUED FOR REVIEW | 2014-07-10 |
| C | ISSUED FOR REVIEW | 2014-09-30 |
| 0 | ISSUED FOR REVIEW | 2014-10-01 |
| Mile posts will be added once a concept is selected | | |
| DATE: 2014-10-01 | PROJECTION: NAD83 STATE PLANE AK 4 5004 FEET | |
- PREPARED BY:

exp Energy Services Inc.

t: +1.850.385.5441 | f: +1.850.385.5523
1300 Metropolitan Blvd.
Tallahassee, FL 32308
U.S.A.

www.exp.com

exp.

BUILDINGS • EARTH & ENVIRONMENT • ENERGY •



INDUSTRIAL • INFRASTRUCTURE • SUSTAINABILITY •

DWG:

APP A-A-BASE_PRE-FEED


SHEET:

6
- X:\Projects\ExxonMobil\SCLNG\Mapping\20140930_Resource_Report_Rev_0\04_MXD\01_Ver0\App_A_Aerial_Preliminary_Prefered_Corridor_Pre_FEED.mxd

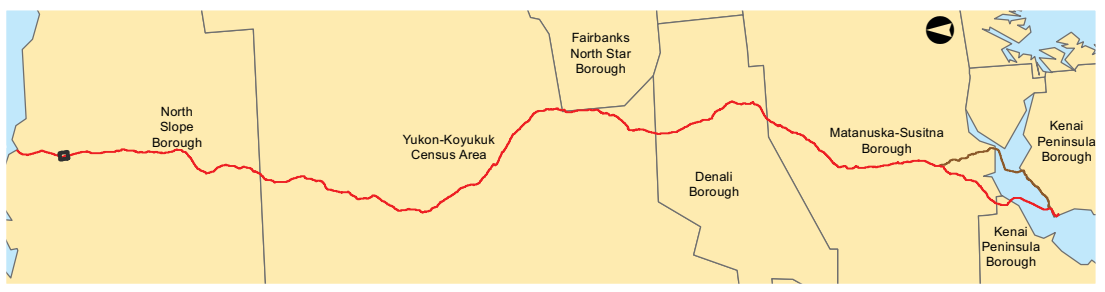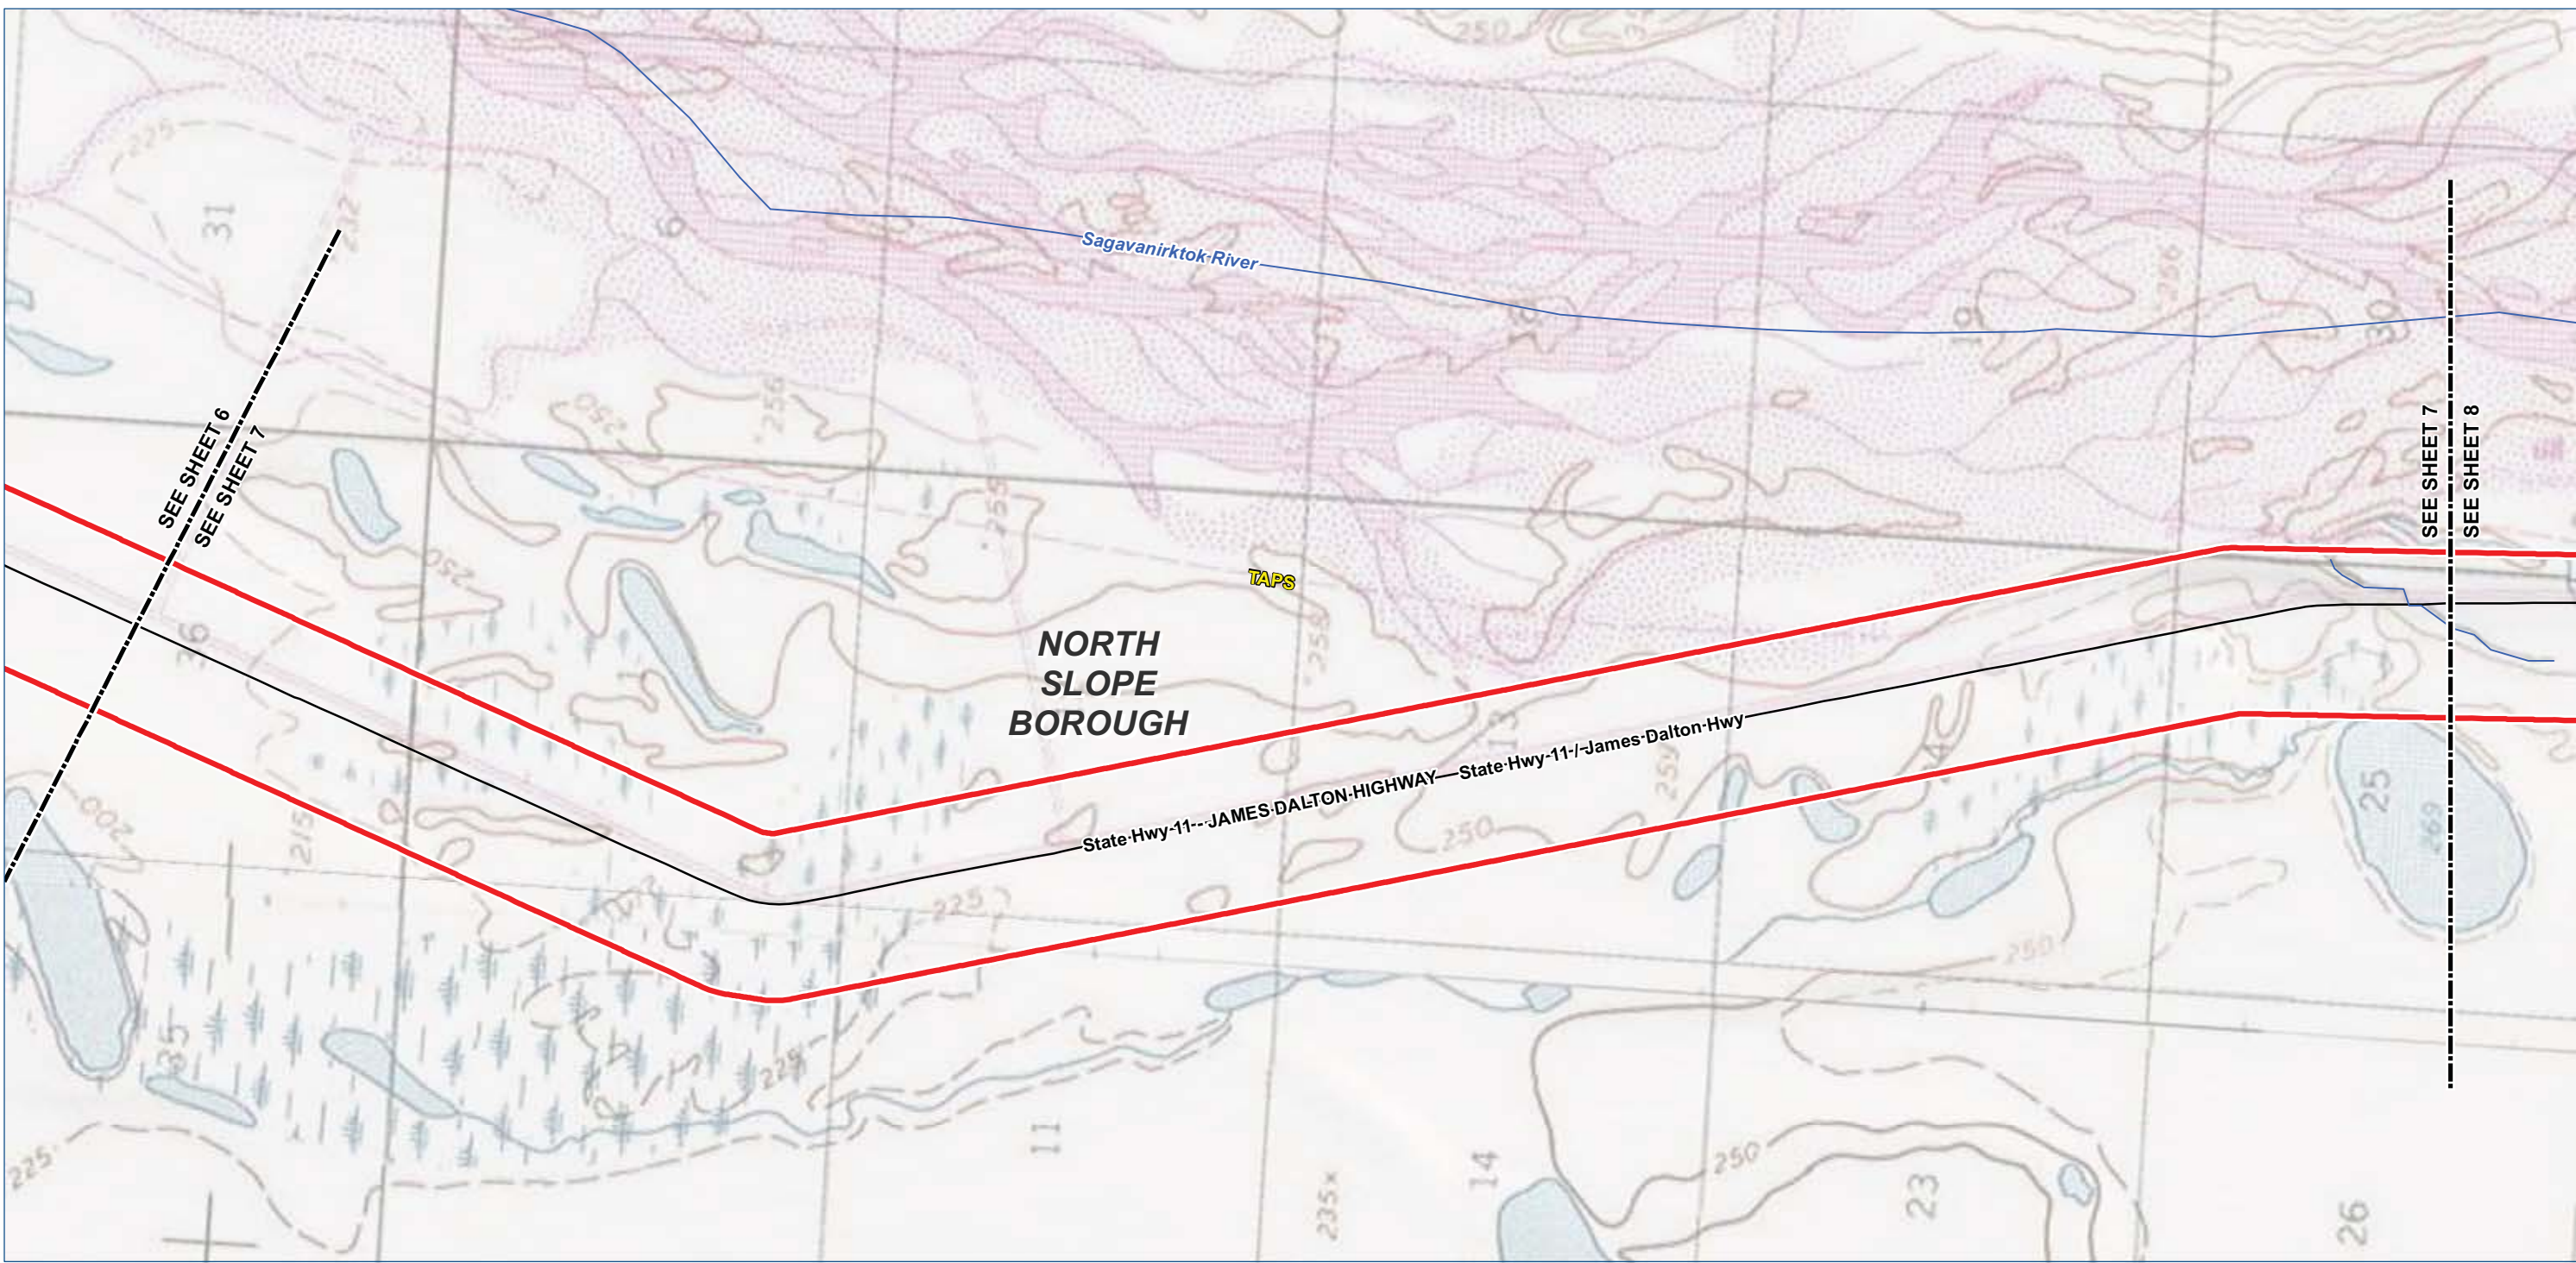

- Legend**

 - TIGER Road
 - NHD Named Flowline
 - Trail
 - Study Corridor - 2,000 ft wide (+/-)**
 - Pre-FEED Rev A Base Corridor
 - Pre-FEED Rev A Alternate Corridor
- Borough / Census Area Line
 - Incorporated City Boundary
 - Public Land - Large Parcel

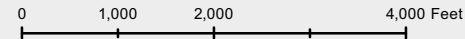

ALASKA LNG PROJECT		
Appendix A - Pre-FEED Rev A Base Corridor		
BOROUGH: NORTH SLOPE	DRAWN BY: CC	
STATE: ALASKA	CHECKED BY: GS / JS	
REV. NO.:	REVISION	DATE
A	ISSUED FOR REVIEW	2014-06-23
B	ISSUED FOR REVIEW	2014-07-10
C	ISSUED FOR REVIEW	2014-09-30
0	ISSUED FOR REVIEW	2014-10-01
Mile posts will be added once a concept is selected		
DATE: 2014-10-01	PROJECTION: NAD83 STATE PLANE AK 4 5004 FEET	

PREPARED BY:



exp Energy Services Inc.

t: +1.850.385.5441 | f: +1.850.385.5523
1300 Metropolitan Blvd.
Tallahassee, FL 32308
U.S.A.

www.exp.com

• BUILDINGS • EARTH & ENVIRONMENT • ENERGY •
• INDUSTRIAL • INFRASTRUCTURE • SUSTAINABILITY •

DWG: APP A-T-BASE_PRE-FEED SHEET: 7

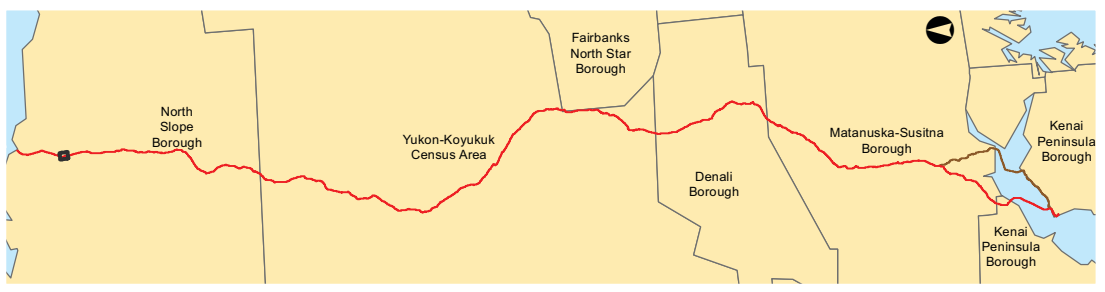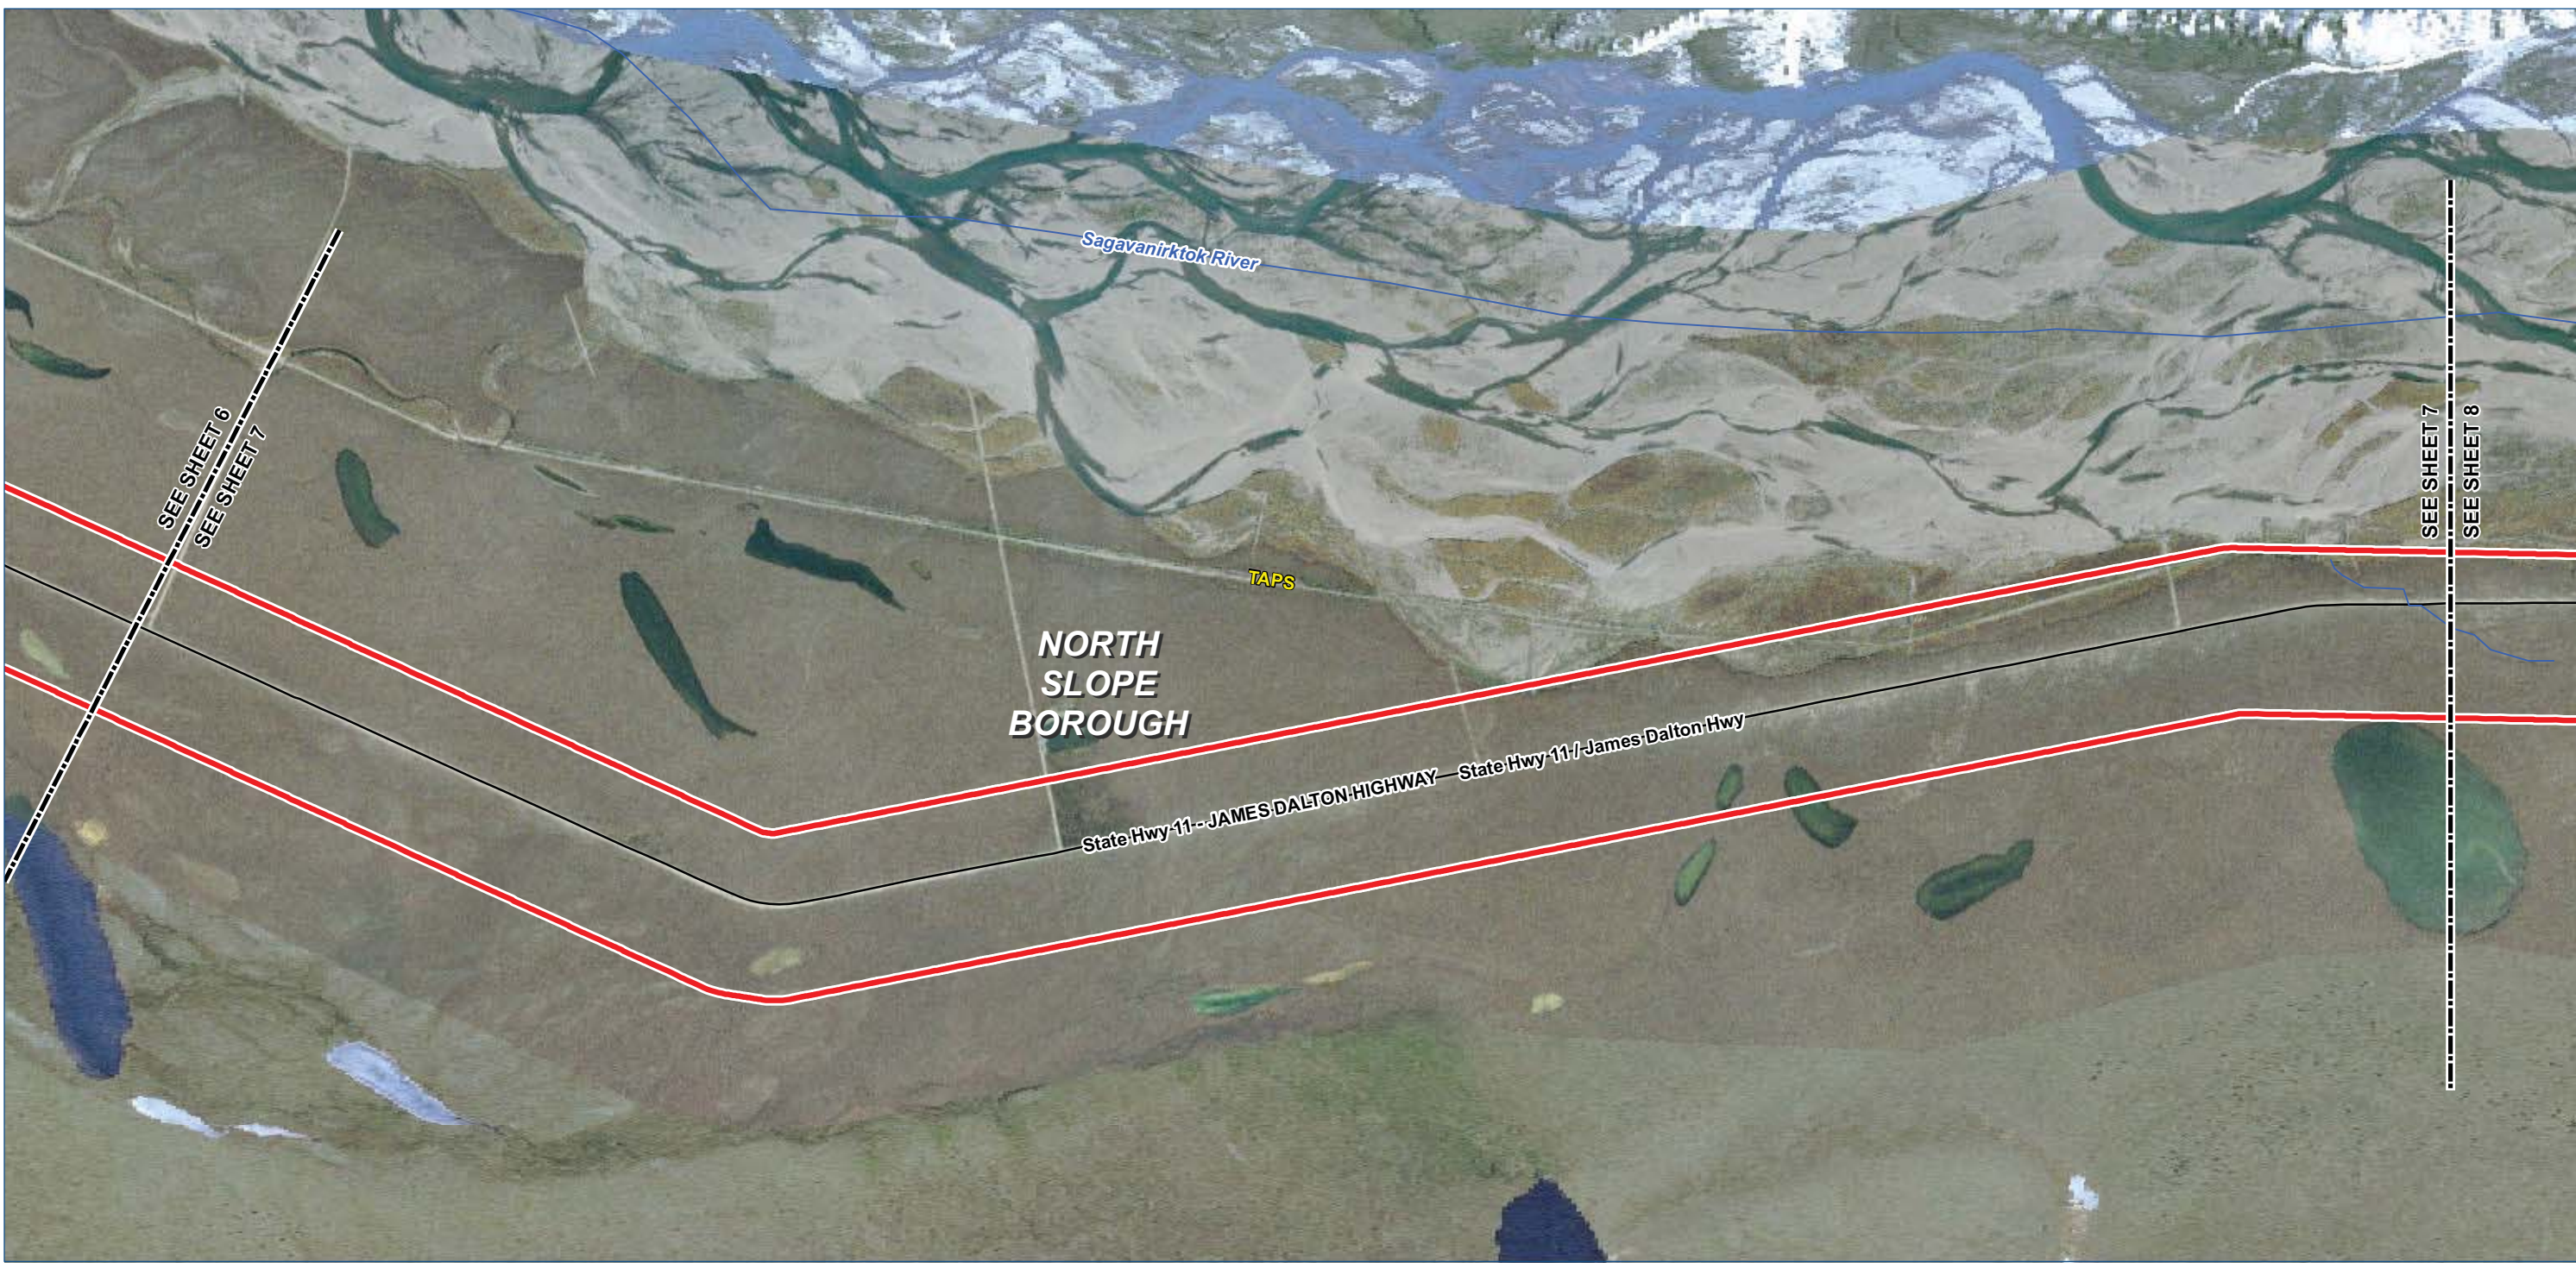

Legend

TIGER Road

NHD Named Flowline

Trail

Study Corridor - 2,000 ft wide (+/-)


Pre-FEED Rev A Base Corridor

Pre-FEED Rev A Alternate Corridor

Borough / Census Area Line

Incorporated City Boundary

Public Land - Large Parcel

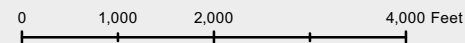

ALASKA LNG PROJECT		
Appendix A - Pre-FEED Rev A Base Corridor		
BOROUGH: NORTH SLOPE	DRAWN BY: CC	
STATE: ALASKA	CHECKED BY: GS / JS	
REV. NO.:	REVISION	DATE
A	ISSUED FOR REVIEW	2014-06-23
B	ISSUED FOR REVIEW	2014-07-10
C	ISSUED FOR REVIEW	2014-09-30
0	ISSUED FOR REVIEW	2014-10-01
Mile posts will be added once a concept is selected		
DATE: 2014-10-01	PROJECTION: NAD83 STATE PLANE AK 4 5004 FEET	

PREPARED BY:

exp Energy Services Inc.

t: +1.850.385.5441 | f: +1.850.385.5523
1300 Metropolitan Blvd.
Tallahassee, FL 32308
U.S.A.



www.exp.com

BUILDINGS • EARTH & ENVIRONMENT • ENERGY •

INDUSTRIAL • INFRASTRUCTURE • SUSTAINABILITY •


DWG: APP A-A-BASE_PRE-FEED

SHEET: 7

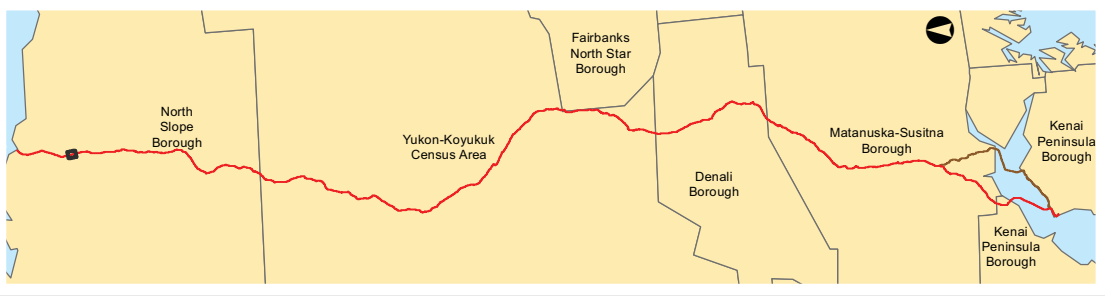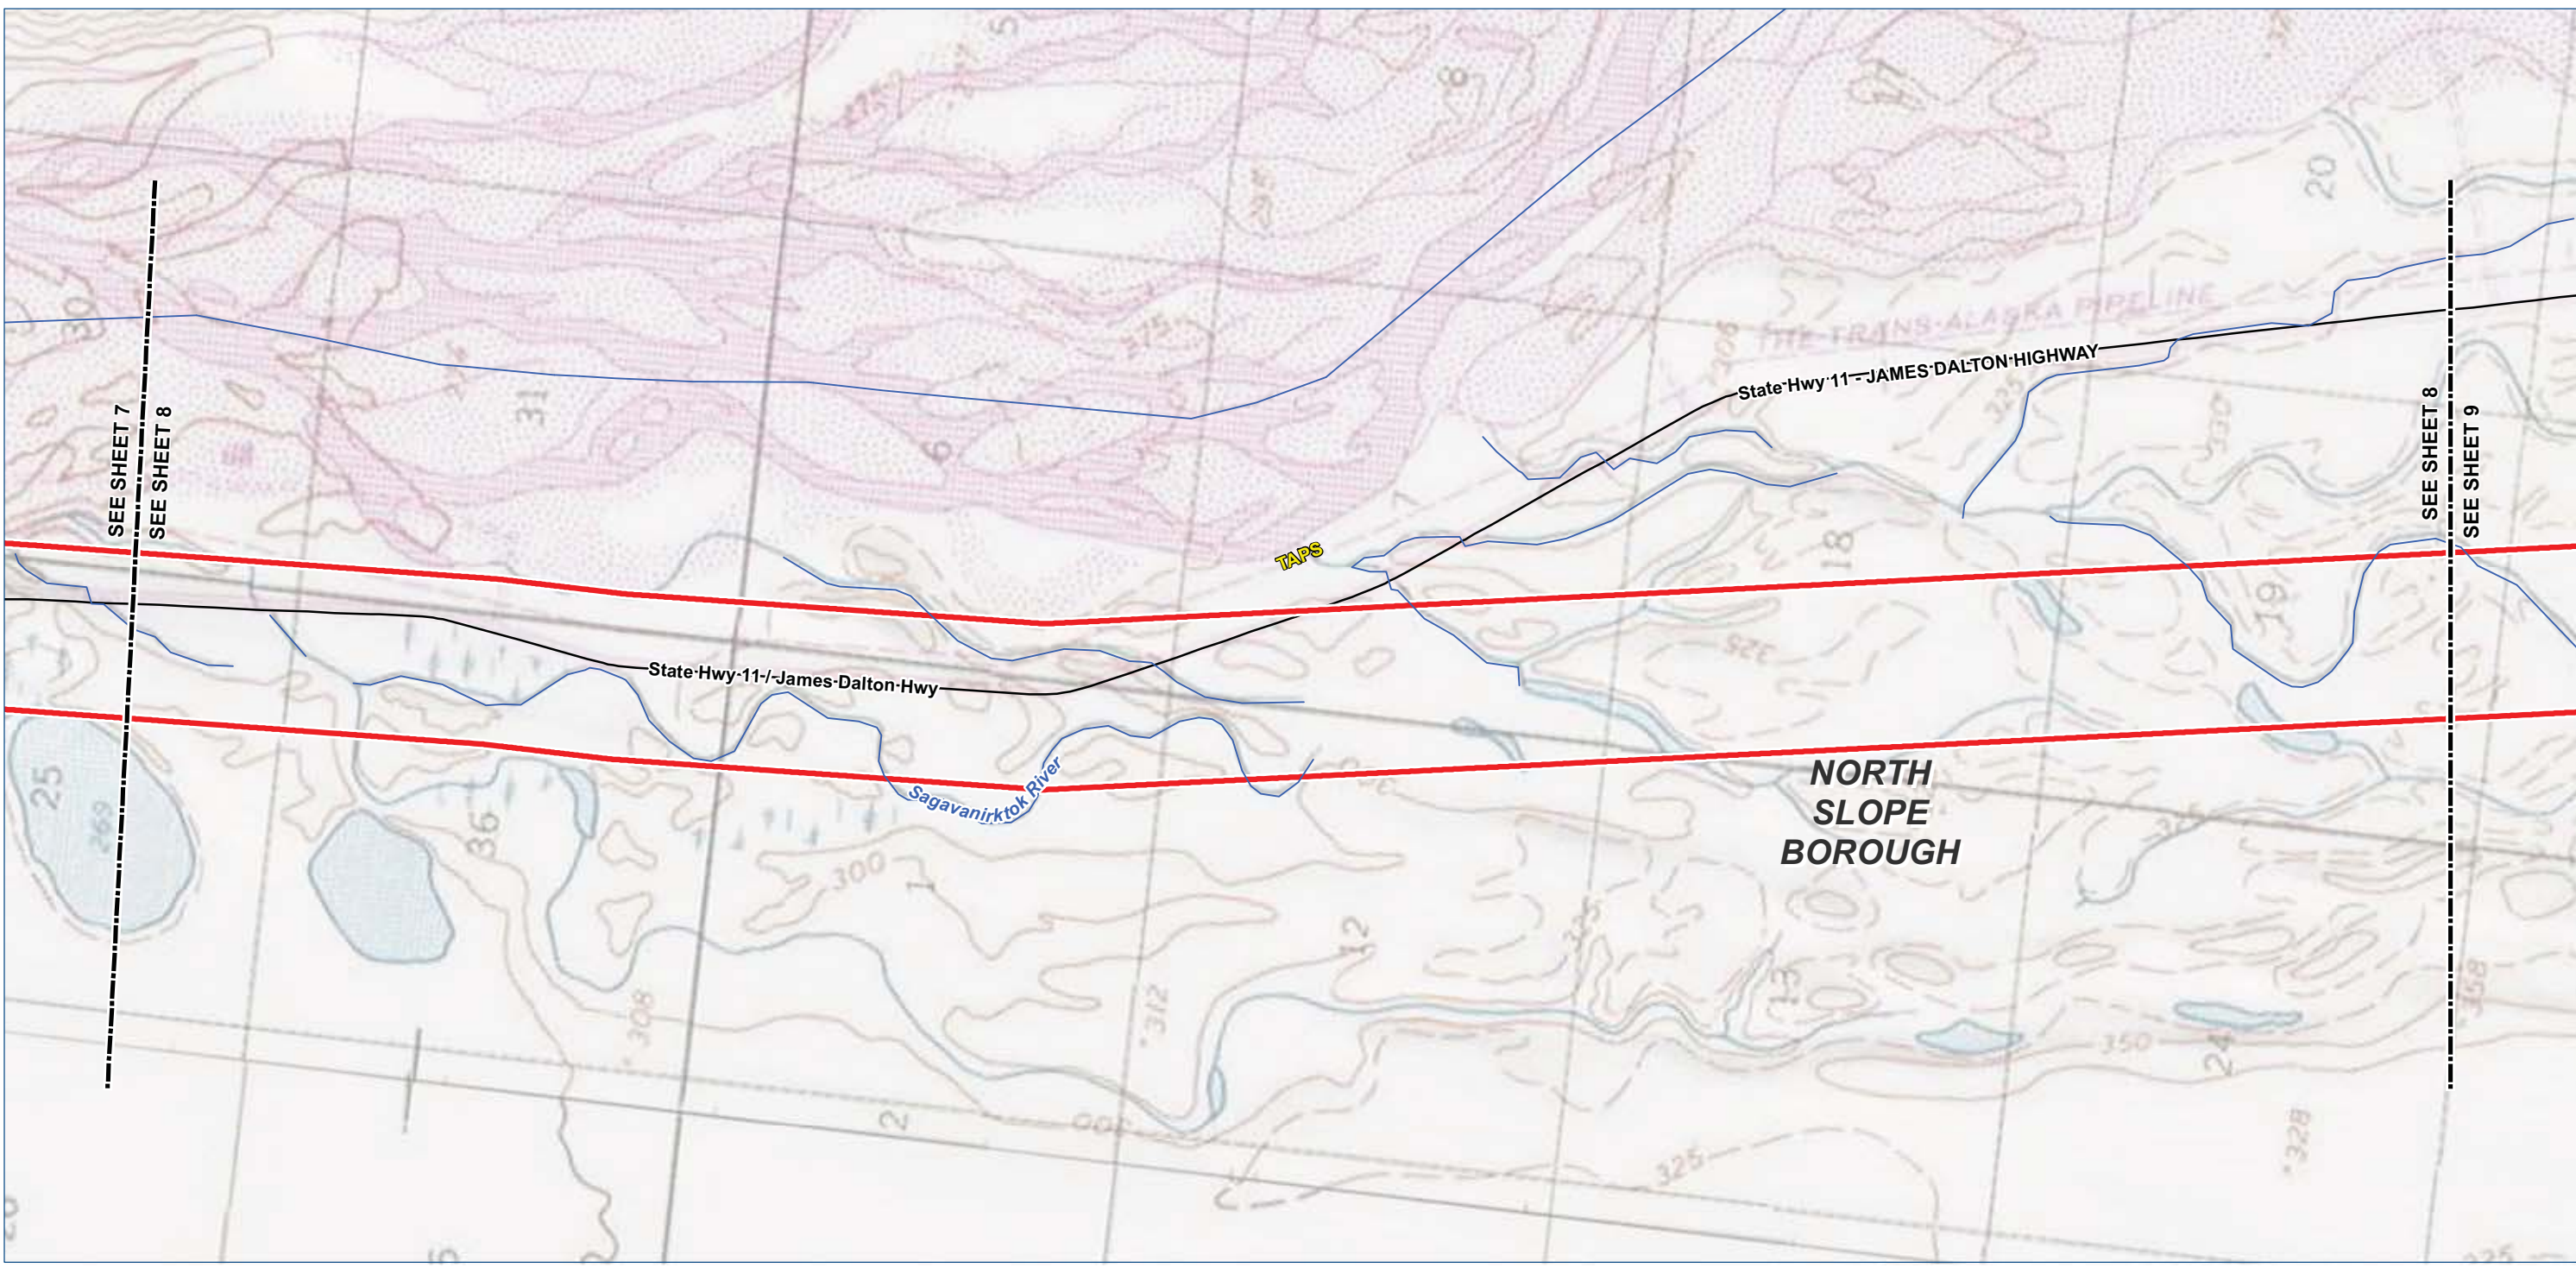

- Legend**

 - TIGER Road
 - NHD Named Flowline
 - Trail
 - Study Corridor - 2,000 ft wide (+/-)**
 - Pre-FEED Rev A Base Corridor
 - Pre-FEED Rev A Alternate Corridor
- Borough / Census Area Line
 - Incorporated City Boundary
 - Public Land - Large Parcel

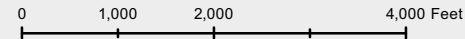

ALASKA LNG PROJECT		
Appendix A - Pre-FEED Rev A Base Corridor		
BOROUGH: NORTH SLOPE	DRAWN BY: CC	
STATE: ALASKA	CHECKED BY: GS / JS	
REV. NO.:	REVISION	DATE
A	ISSUED FOR REVIEW	2014-06-23
B	ISSUED FOR REVIEW	2014-07-10
C	ISSUED FOR REVIEW	2014-09-30
0	ISSUED FOR REVIEW	2014-10-01
Mile posts will be added once a concept is selected		
DATE: 2014-10-01	PROJECTION: NAD83 STATE PLANE AK 4 5004 FEET	

PREPARED BY:



exp Energy Services Inc.

t: +1.850.385.5441 | f: +1.850.385.5523
1300 Metropolitan Blvd.
Tallahassee, FL 32308
U.S.A.

www.exp.com

• BUILDINGS • EARTH & ENVIRONMENT • ENERGY •
• INDUSTRIAL • INFRASTRUCTURE • SUSTAINABILITY •

DWG: APP A-T-BASE_PRE-FEED SHEET: 8

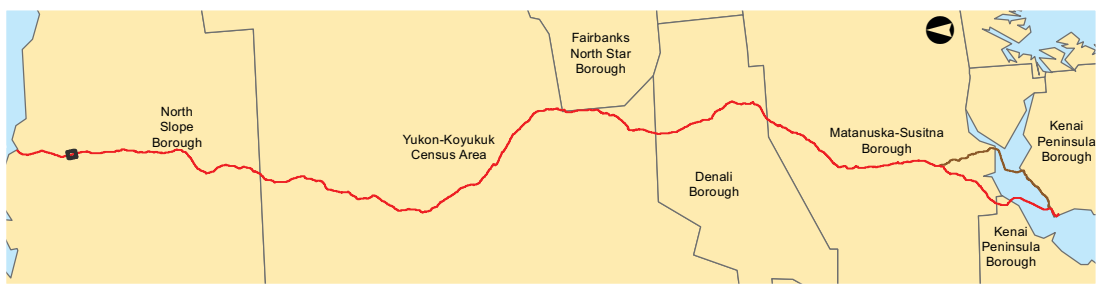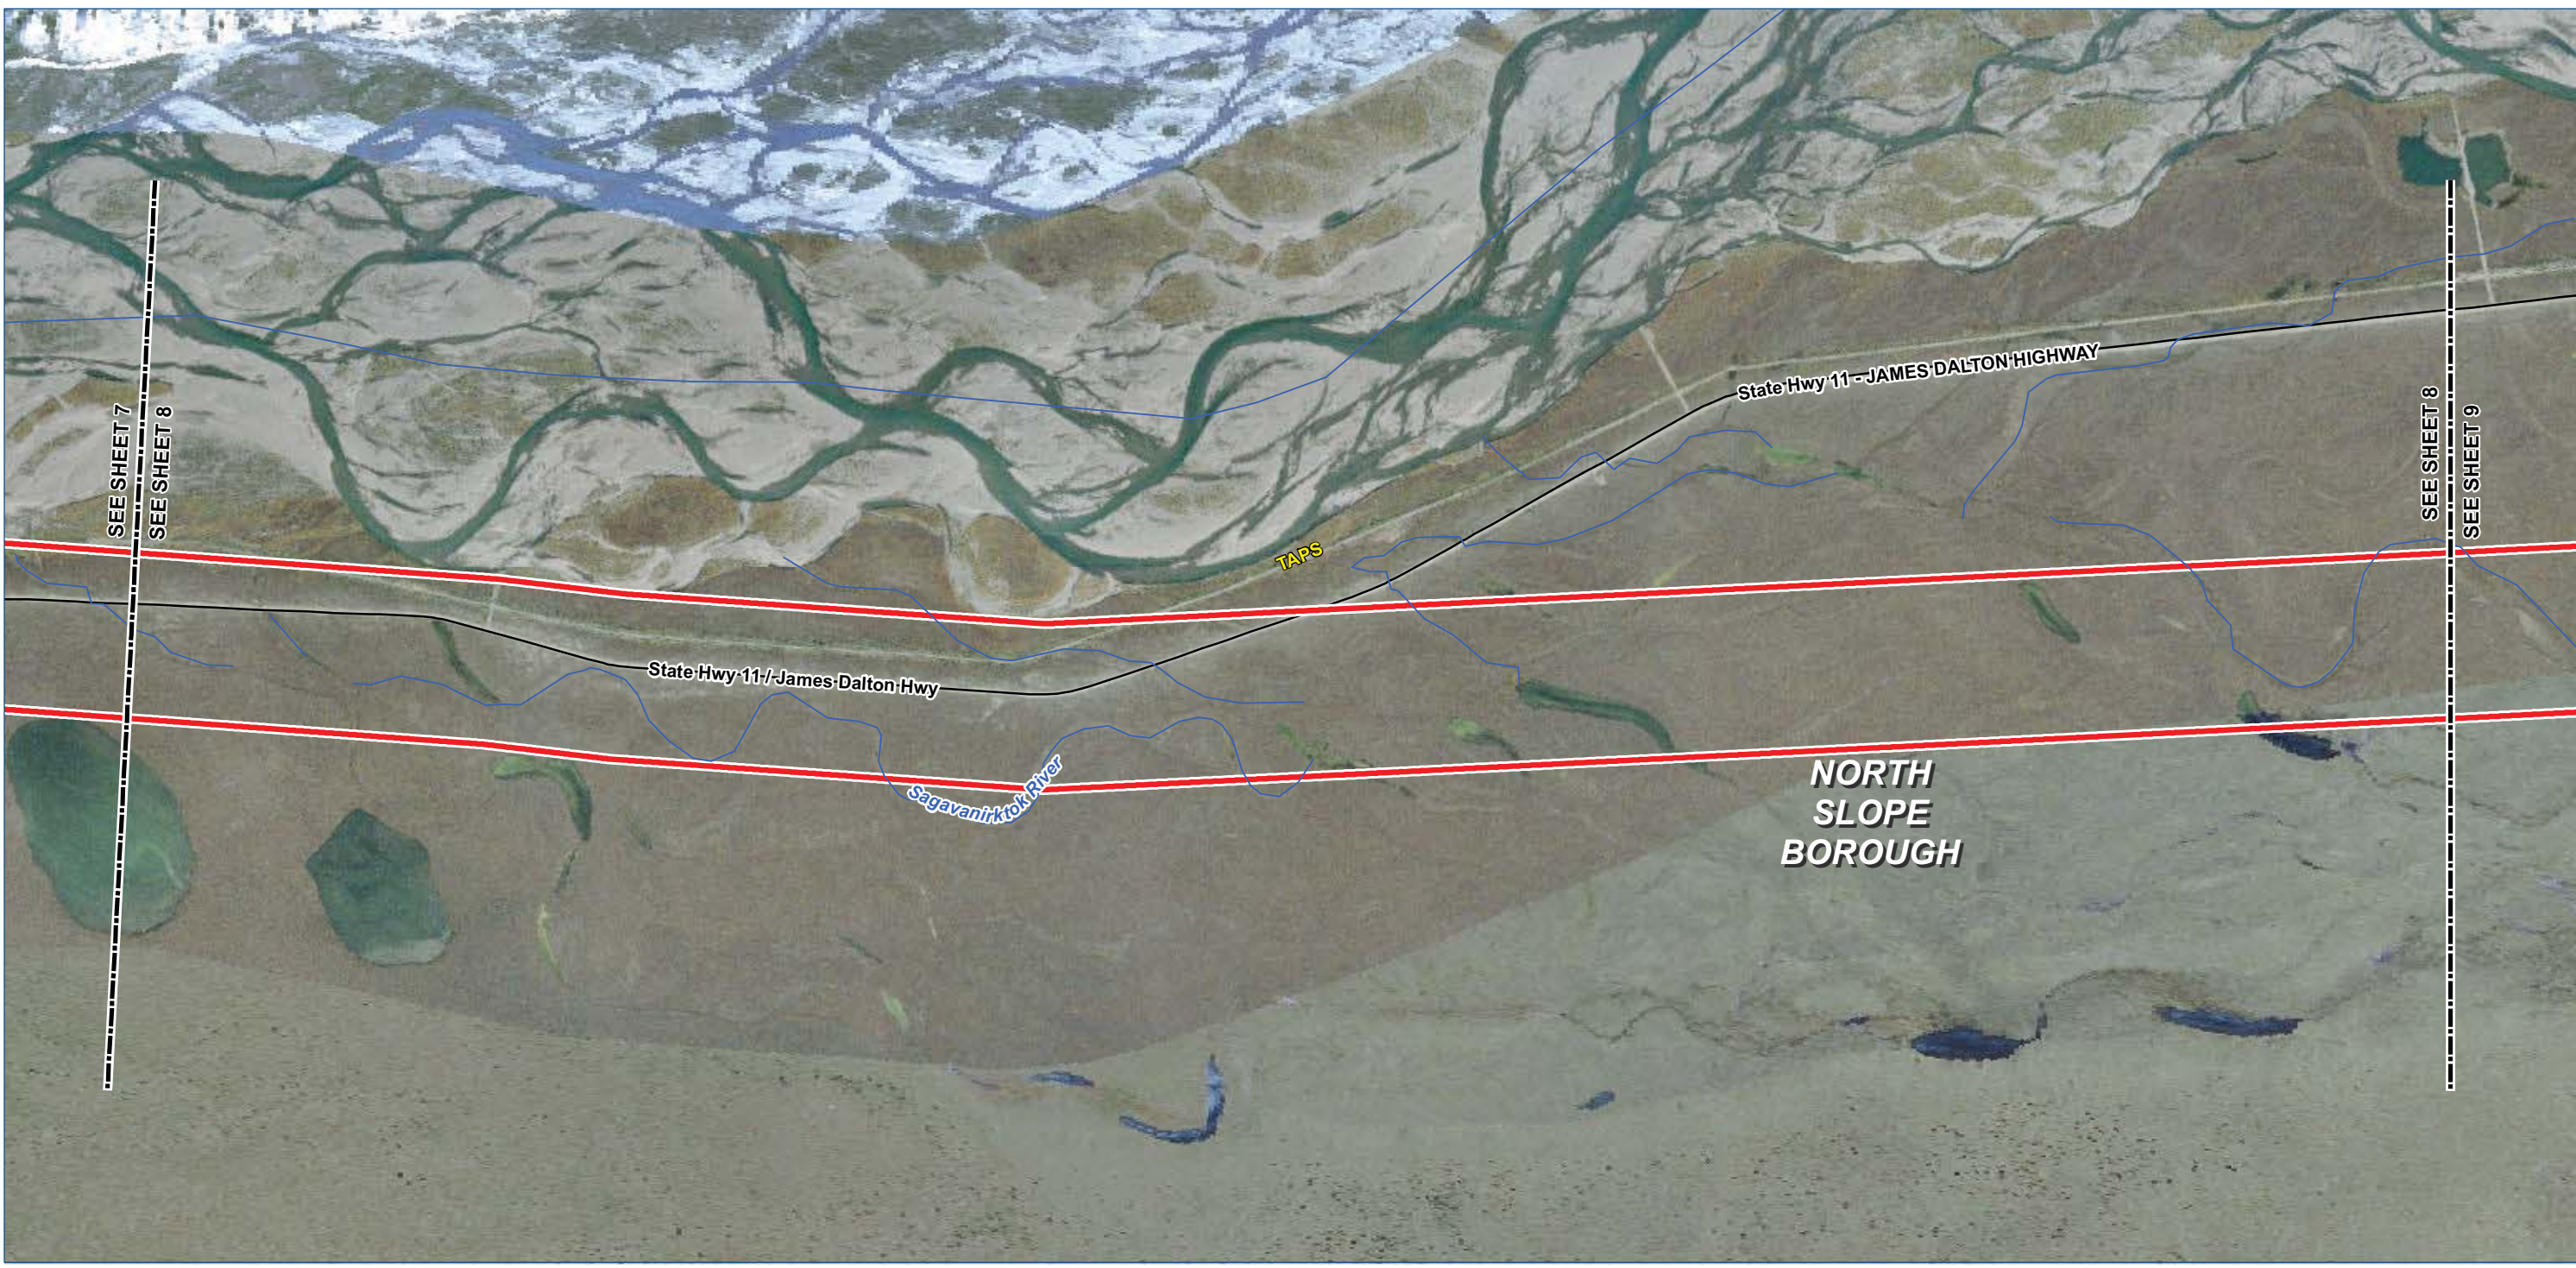

- Legend**

 - TIGER Road
 - NHD Named Flowline
 - Trail
 - Study Corridor - 2,000 ft wide (+/-)**
 - Pre-FEED Rev A Base Corridor
 - Pre-FEED Rev A Alternate Corridor
- Borough / Census Area Line
 - Incorporated City Boundary
 - Public Land - Large Parcel



ALASKA LNG PROJECT		
Appendix A - Pre-FEED Rev A Base Corridor		
BOROUGH: NORTH SLOPE	DRAWN BY: CC	
STATE: ALASKA	CHECKED BY: GS / JS	
REV. NO.:	REVISION	DATE
A	ISSUED FOR REVIEW	2014-06-23
B	ISSUED FOR REVIEW	2014-07-10
C	ISSUED FOR REVIEW	2014-09-30
0	ISSUED FOR REVIEW	2014-10-01
Mile posts will be added once a concept is selected		
DATE: 2014-10-01	PROJECTION: NAD83 STATE PLANE AK 4 5004 FEET	

PREPARED BY:



exp Energy Services Inc.

t: +1.850.385.5441 | f: +1.850.385.5523
1300 Metropolitan Blvd.
Tallahassee, FL 32308
U.S.A.

www.exp.com

• BUILDINGS • EARTH & ENVIRONMENT • ENERGY •
• INDUSTRIAL • INFRASTRUCTURE • SUSTAINABILITY •

DWG: APP A-A-BASE_PRE-FEED SHEET: 8

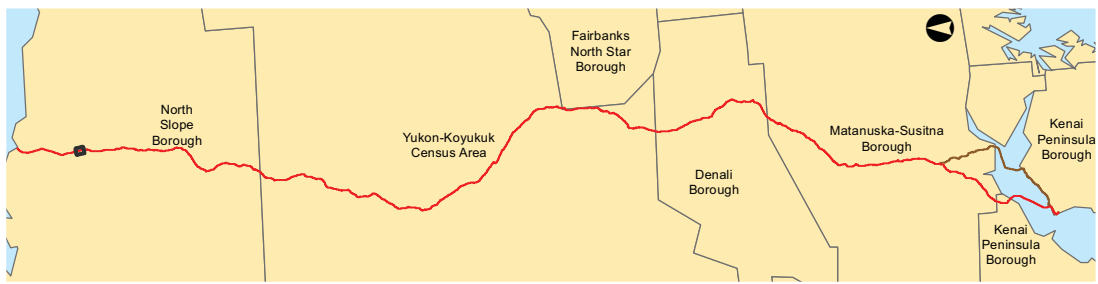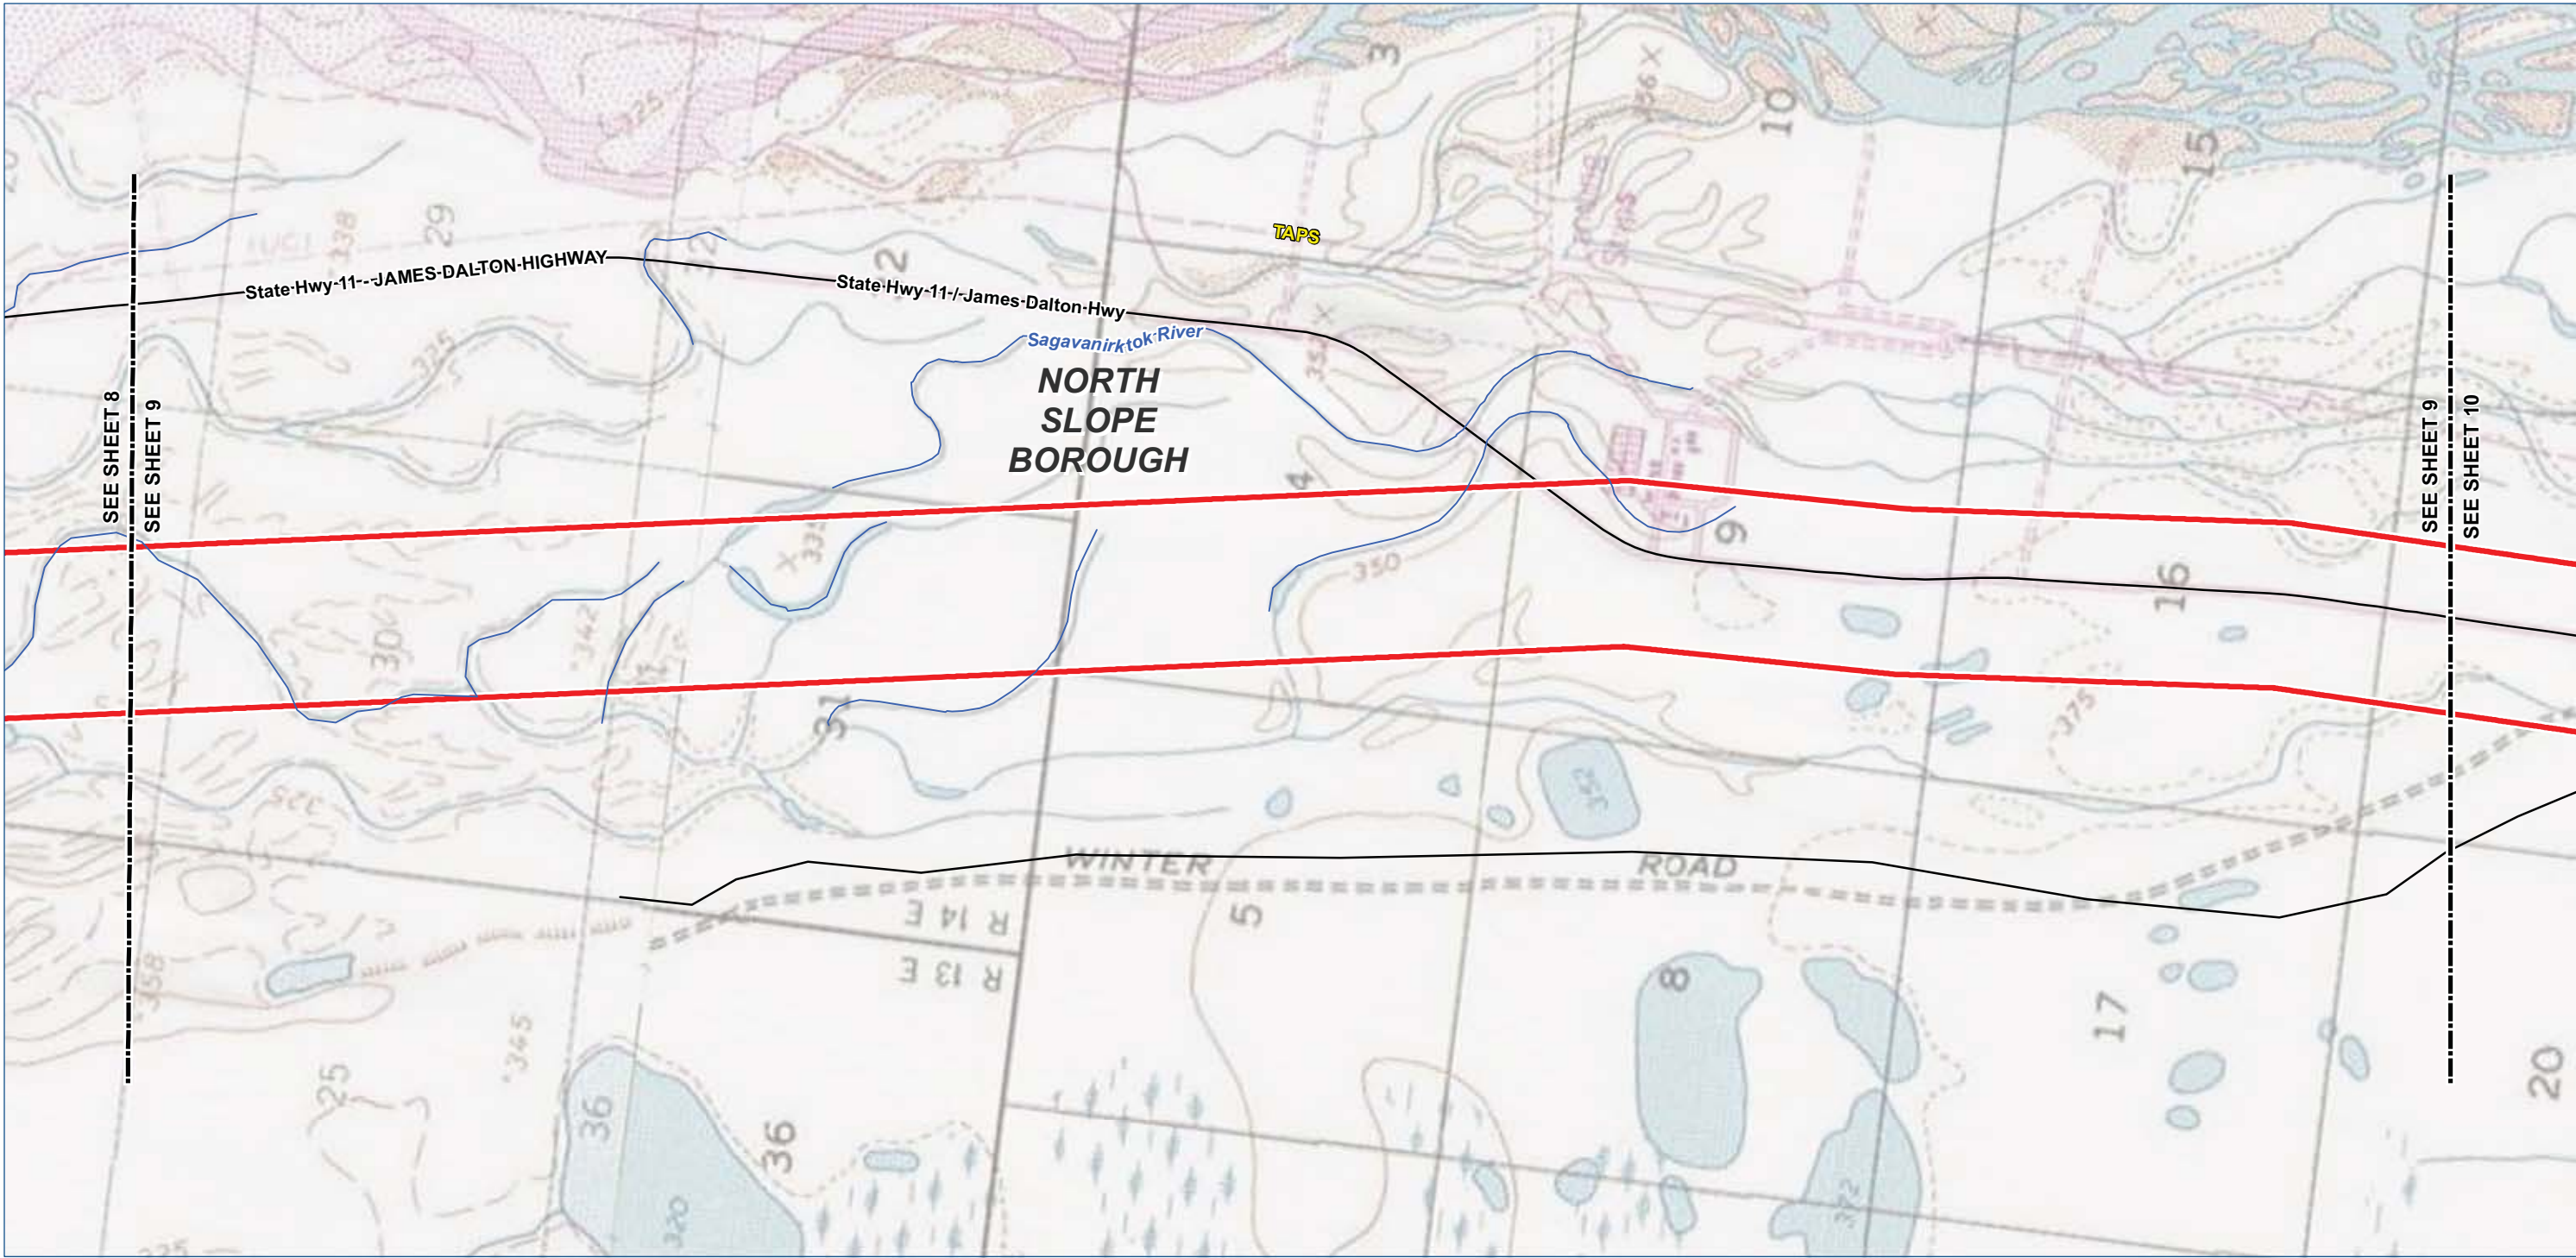

Alaska LNG Project

Legend

TIGER Road

NHD Named Flowline

Trail

Study Corridor - 2,000 ft wide (+/-)


Pre-FEED Rev A Base Corridor

Pre-FEED Rev A Alternate Corridor

Borough / Census Area Line

Incorporated City Boundary

Public Land - Large Parcel

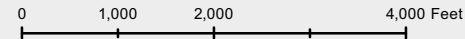

ALASKA LNG PROJECT		
Appendix A - Pre-FEED Rev A Base Corridor		
BOROUGH: NORTH SLOPE	DRAWN BY: CC	
STATE: ALASKA	CHECKED BY: GS / JS	
REV. NO.:	REVISION	DATE
A	ISSUED FOR REVIEW	2014-06-23
B	ISSUED FOR REVIEW	2014-07-10
C	ISSUED FOR REVIEW	2014-09-30
0	ISSUED FOR REVIEW	2014-10-01
Mile posts will be added once a concept is selected		
DATE: 2014-10-01	PROJECTION: NAD83 STATE PLANE AK 4 5004 FEET	

PREPARED BY:

exp Energy Services Inc.

t: +1.850.385.5441 | f: +1.850.385.5523

1300 Metropolitan Blvd.

Tallahassee, FL 32308



U.S.A.

www.exp.com

BUILDINGS • EARTH & ENVIRONMENT • ENERGY •

INDUSTRIAL • INFRASTRUCTURE • SUSTAINABILITY •

DWG: APP A-T-BASE_PRE-FEED SHEET: 9

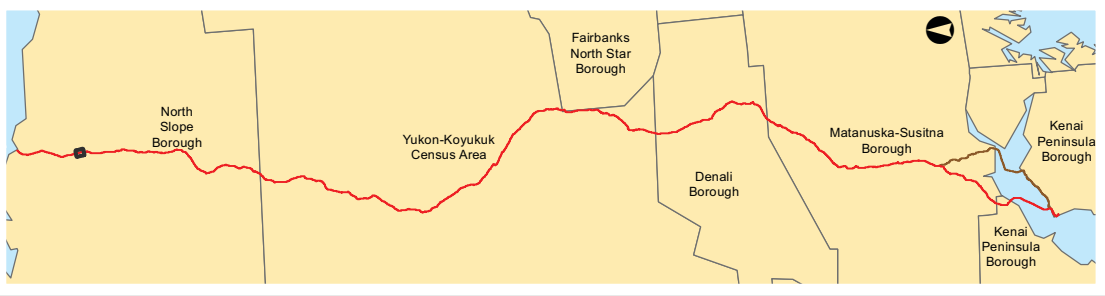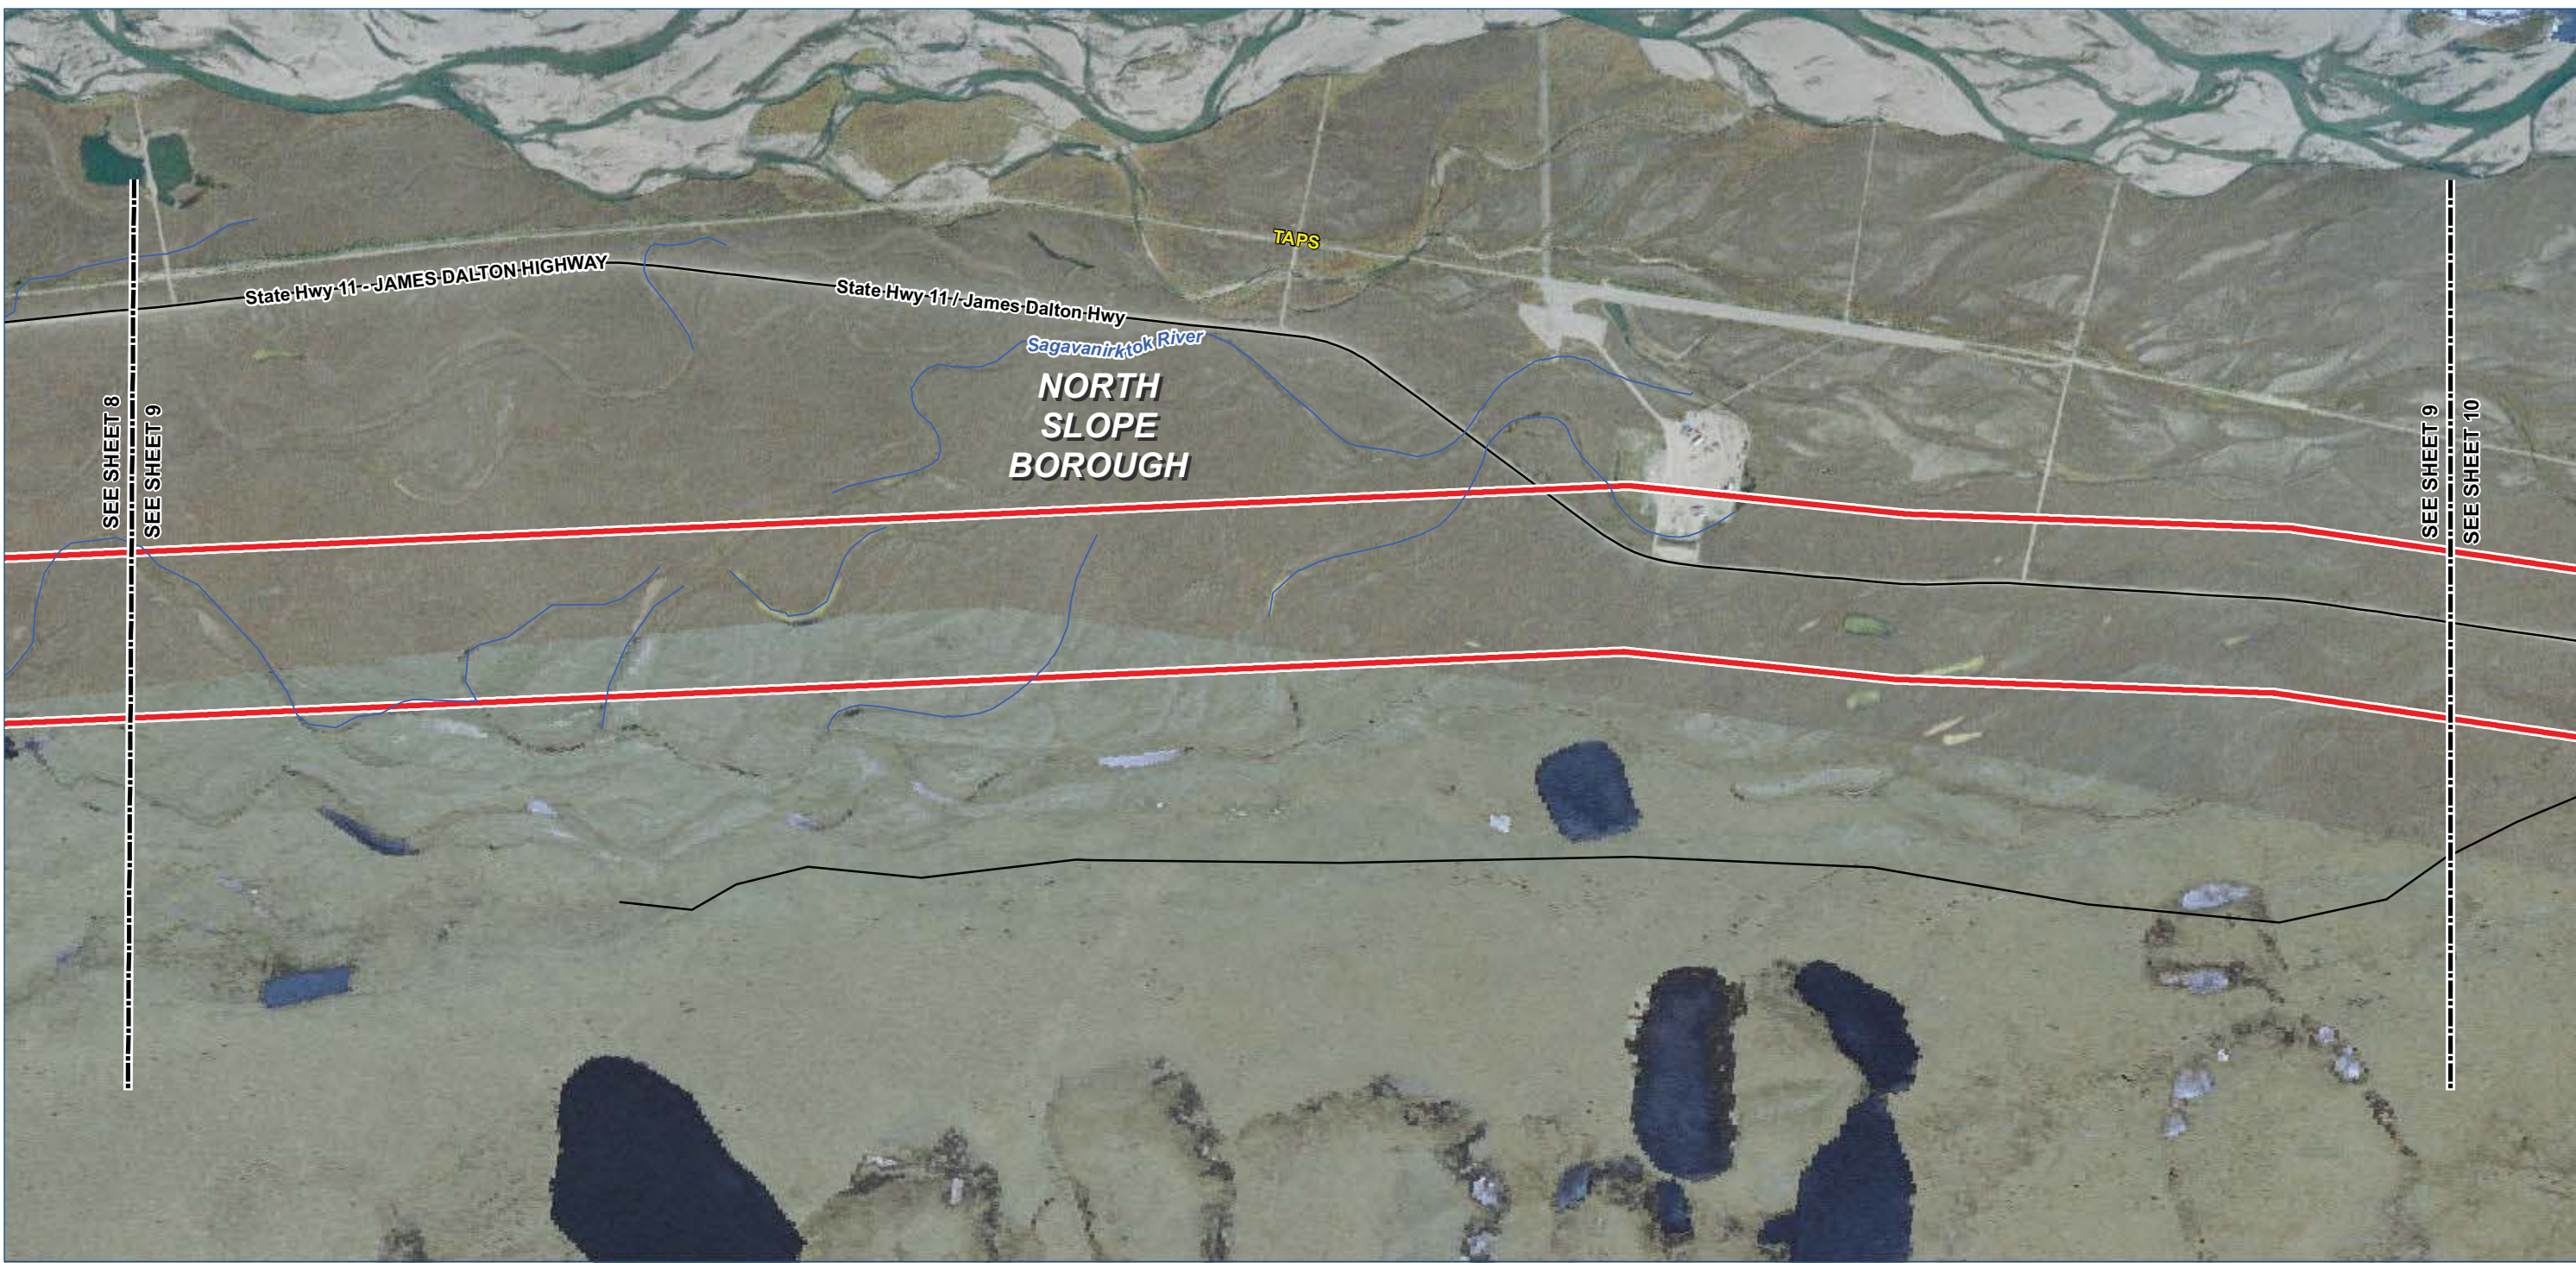

Legend

TIGER Road

NHD Named Flowline

Trail

Study Corridor - 2,000 ft wide (+/-)

Pre-FEED Rev A Base Corridor

Pre-FEED Rev A Alternate Corridor

Borough / Census Area Line

Incorporated City Boundary

Public Land - Large Parcel

ALASKA LNG PROJECT		
Appendix A - Pre-FEED Rev A Base Corridor		
BOROUGH: NORTH SLOPE	DRAWN BY: CC	
STATE: ALASKA	CHECKED BY: GS / JS	
REV. NO.:	REVISION	DATE
A	ISSUED FOR REVIEW	2014-06-23
B	ISSUED FOR REVIEW	2014-07-10
C	ISSUED FOR REVIEW	2014-09-30
0	ISSUED FOR REVIEW	2014-10-01
Mile posts will be added once a concept is selected		
DATE: 2014-10-01	PROJECTION: NAD83 STATE PLANE AK 4 5004 FEET	

PREPARED BY:

exp Energy Services Inc.

t: +1.850.385.5441 | f: +1.850.385.5523
1300 Metropolitan Blvd.
Tallahassee, FL 32308
U.S.A.



www.exp.com

BUILDINGS • EARTH & ENVIRONMENT • ENERGY •

INDUSTRIAL • INFRASTRUCTURE • SUSTAINABILITY •

DWG: APP A-A-BASE_PRE-FEED SHEET: 9

X:\Projects\ExxonMobil\SCLNG\Mapping\20140930_Resource_Report_Rev_0\04_MXD\01_Ver0\App_A_Aerial_Preliminary_Prefered_Corridor_Pre_FEED.mxd

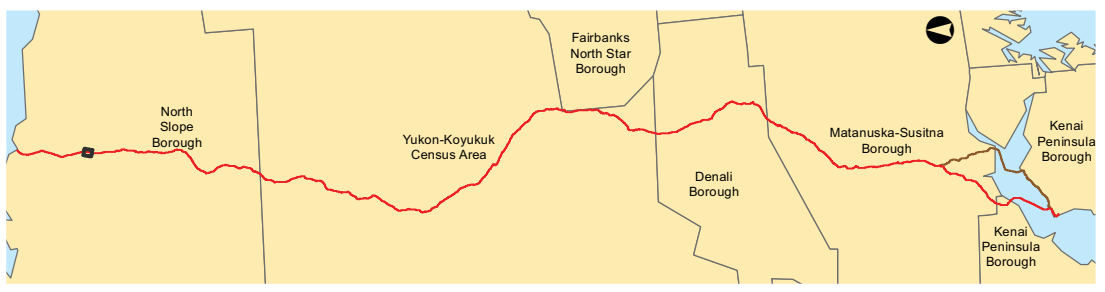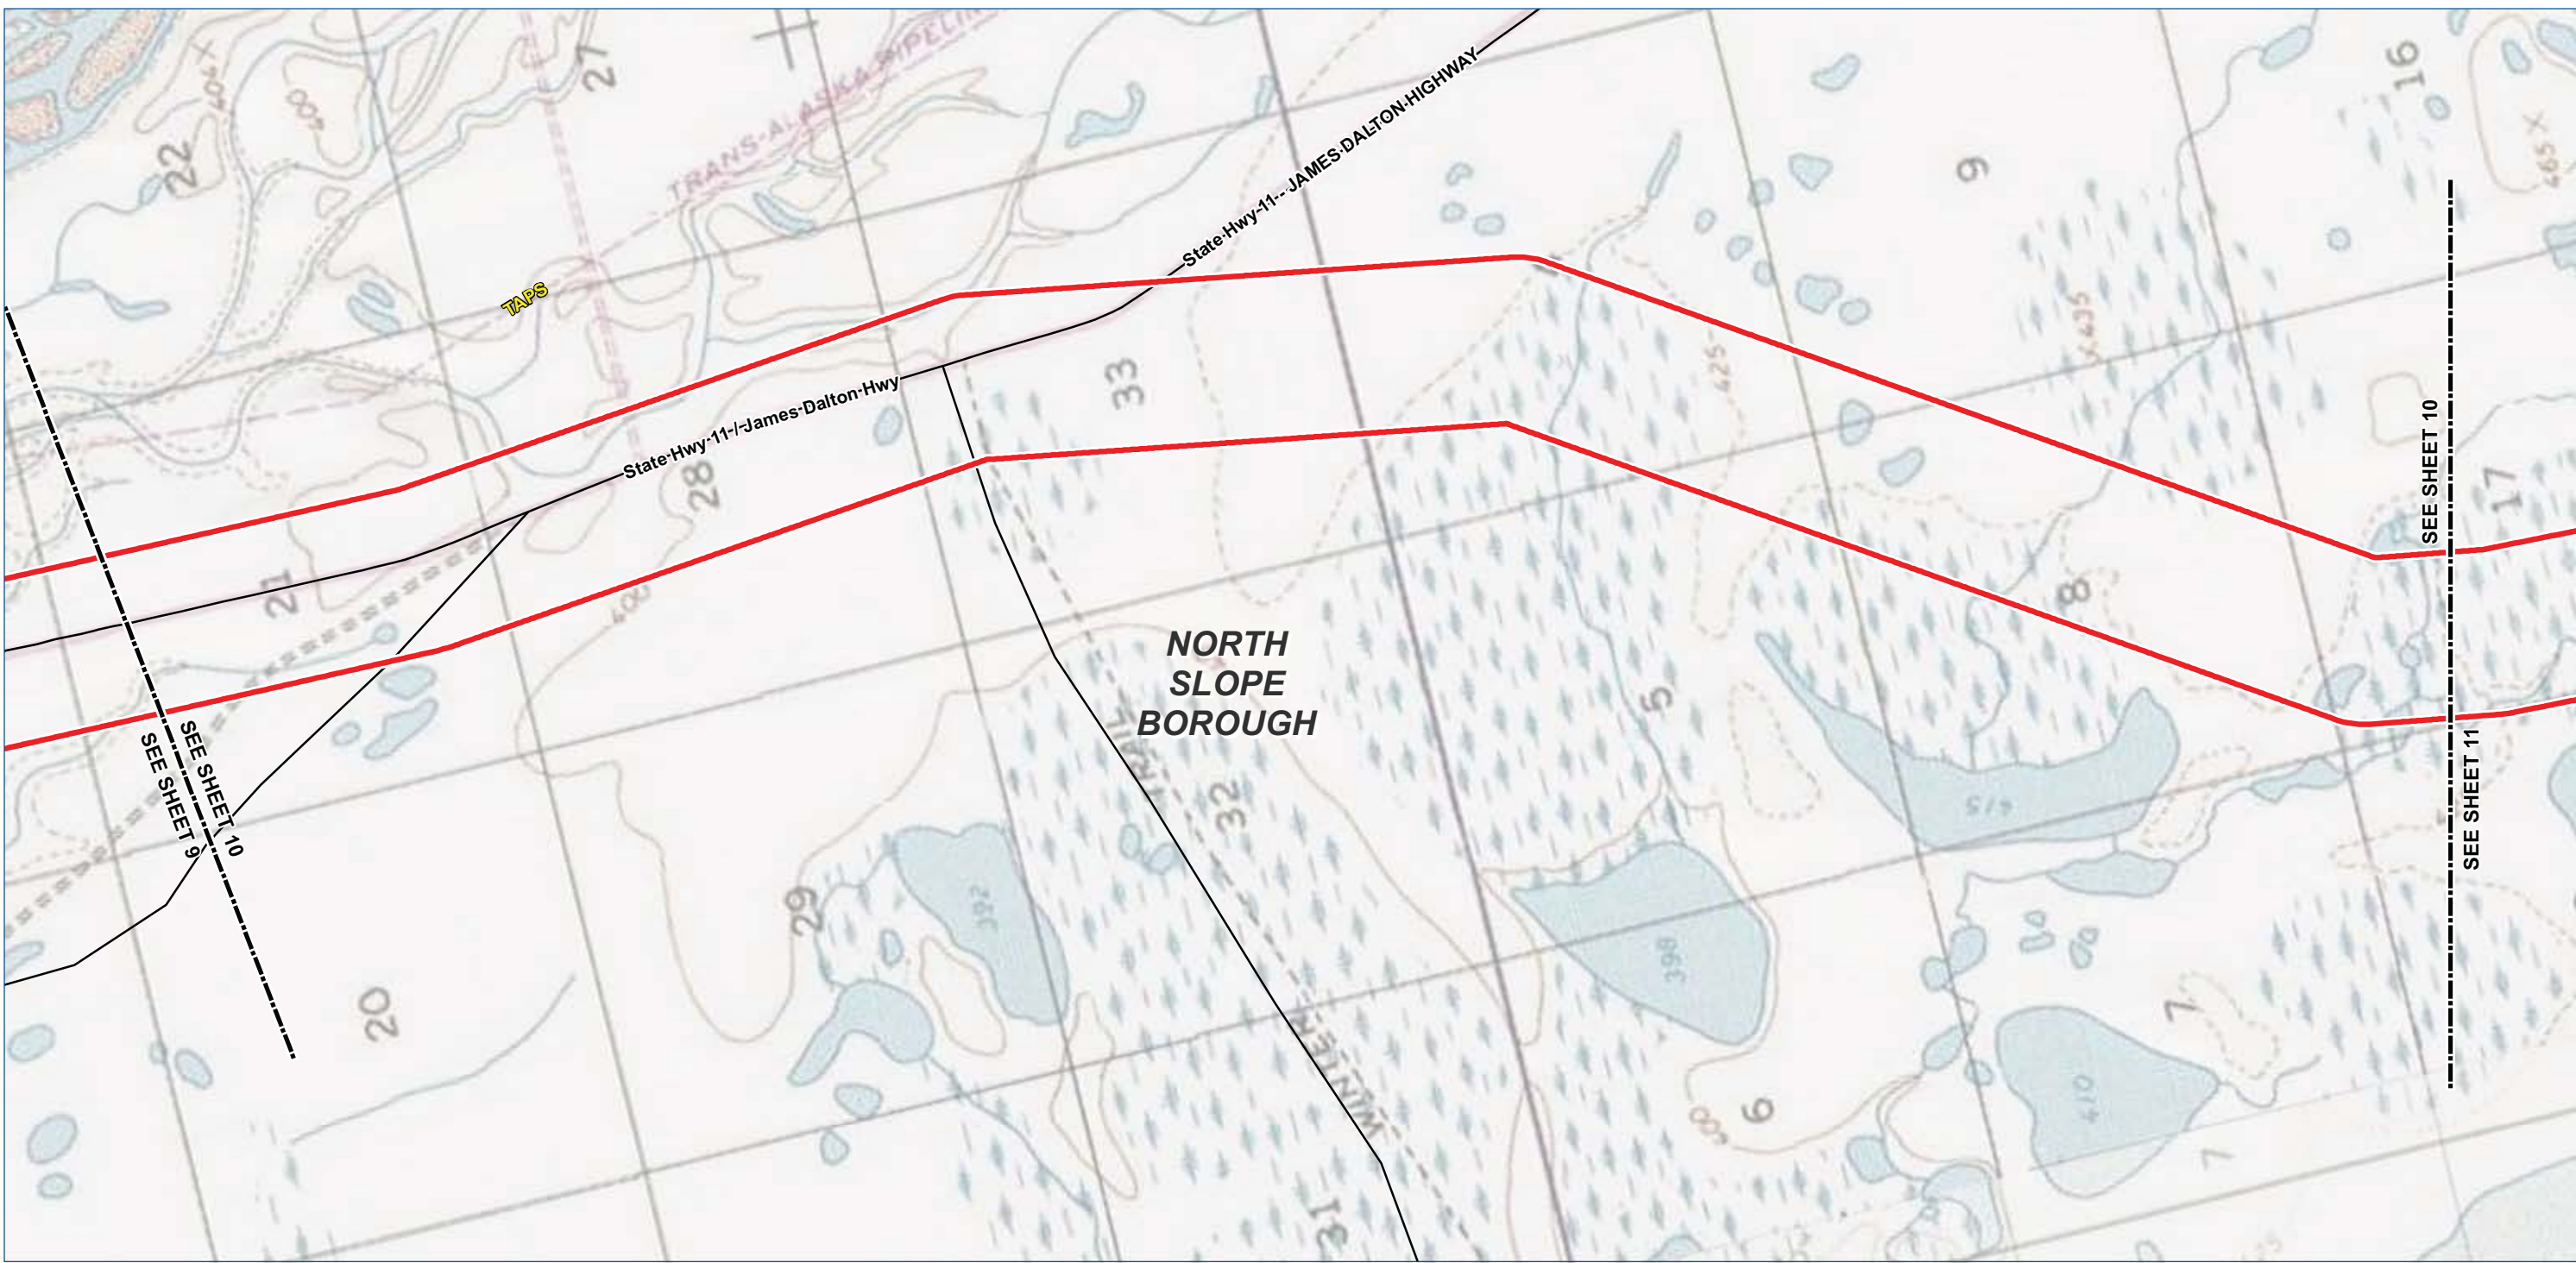

Legend

TIGER Road

NHD Named Flowline

Trail

Study Corridor - 2,000 ft wide (+/-)

Pre-FEED Rev A Base Corridor

Pre-FEED Rev A Alternate Corridor

Borough / Census Area Line

Incorporated City Boundary

Public Land - Large Parcel

0

1,000

2,000

4,000 Feet

ALASKA LNG PROJECT		
Appendix A - Pre-FEED Rev A Base Corridor		
BOROUGH: NORTH SLOPE	DRAWN BY: CC	
STATE: ALASKA	CHECKED BY: GS / JS	
REV. NO.:	REVISION	DATE
A	ISSUED FOR REVIEW	2014-06-23
B	ISSUED FOR REVIEW	2014-07-10
C	ISSUED FOR REVIEW	2014-09-30
0	ISSUED FOR REVIEW	2014-10-01
Mile posts will be added once a concept is selected		
DATE: 2014-10-01	PROJECTION: NAD83 STATE PLANE AK 4 5004 FEET	

PREPARED BY:

exp Energy Services Inc.

t: +1.850.385.5441 | f: +1.850.385.5523
1300 Metropolitan Blvd.
Tallahassee, FL 32308
U.S.A.


www.exp.com

BUILDINGS • EARTH & ENVIRONMENT • ENERGY •

INDUSTRIAL • INFRASTRUCTURE • SUSTAINABILITY •

DWG: APP A-T-BASE_PRE-FEED SHEET: 10

X:\Projects\ExxonMobil\SCLNG\Mapping\20140930_Resource_Report_Rev_0\04_MXD\01_Ver0\App_A_Topo_Preliminary_Preferred_Corridor_Pre_FEED_1.mxd

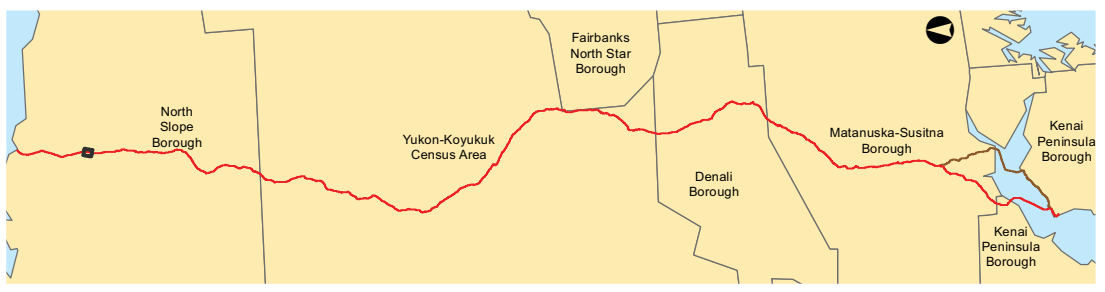

Legend

- TIGER Road

NHD Named Flowline

Trail

Study Corridor - 2,000 ft wide (+/-)

Pre-FEED Rev A Base Corridor

Pre-FEED Rev A Alternate Corridor
- Borough / Census Area Line

Incorporated City Boundary

Public Land - Large Parcel



ALASKA LNG PROJECT		
Appendix A - Pre-FEED Rev A Base Corridor		
BOROUGH: NORTH SLOPE	DRAWN BY: CC	
STATE: ALASKA	CHECKED BY: GS / JS	
REV. NO.:	REVISION	DATE
A	ISSUED FOR REVIEW	2014-06-23
B	ISSUED FOR REVIEW	2014-07-10
C	ISSUED FOR REVIEW	2014-09-30
0	ISSUED FOR REVIEW	2014-10-01
Mile posts will be added once a concept is selected		
DATE: 2014-10-01	PROJECTION: NAD83 STATE PLANE AK 4 5004 FEET	

PREPARED BY:

exp Energy Services Inc.



t: +1.850.385.5441 | f: +1.850.385.5523
1300 Metropolitan Blvd.
Tallahassee, FL 32308
U.S.A.

www.exp.com



• BUILDINGS • EARTH & ENVIRONMENT • ENERGY •
• INDUSTRIAL • INFRASTRUCTURE • SUSTAINABILITY •

DWG: APP A-A-BASE_PRE-FEED SHEET: 10

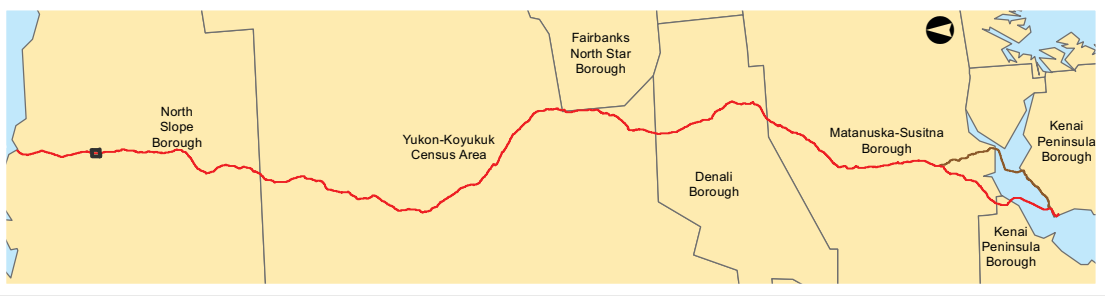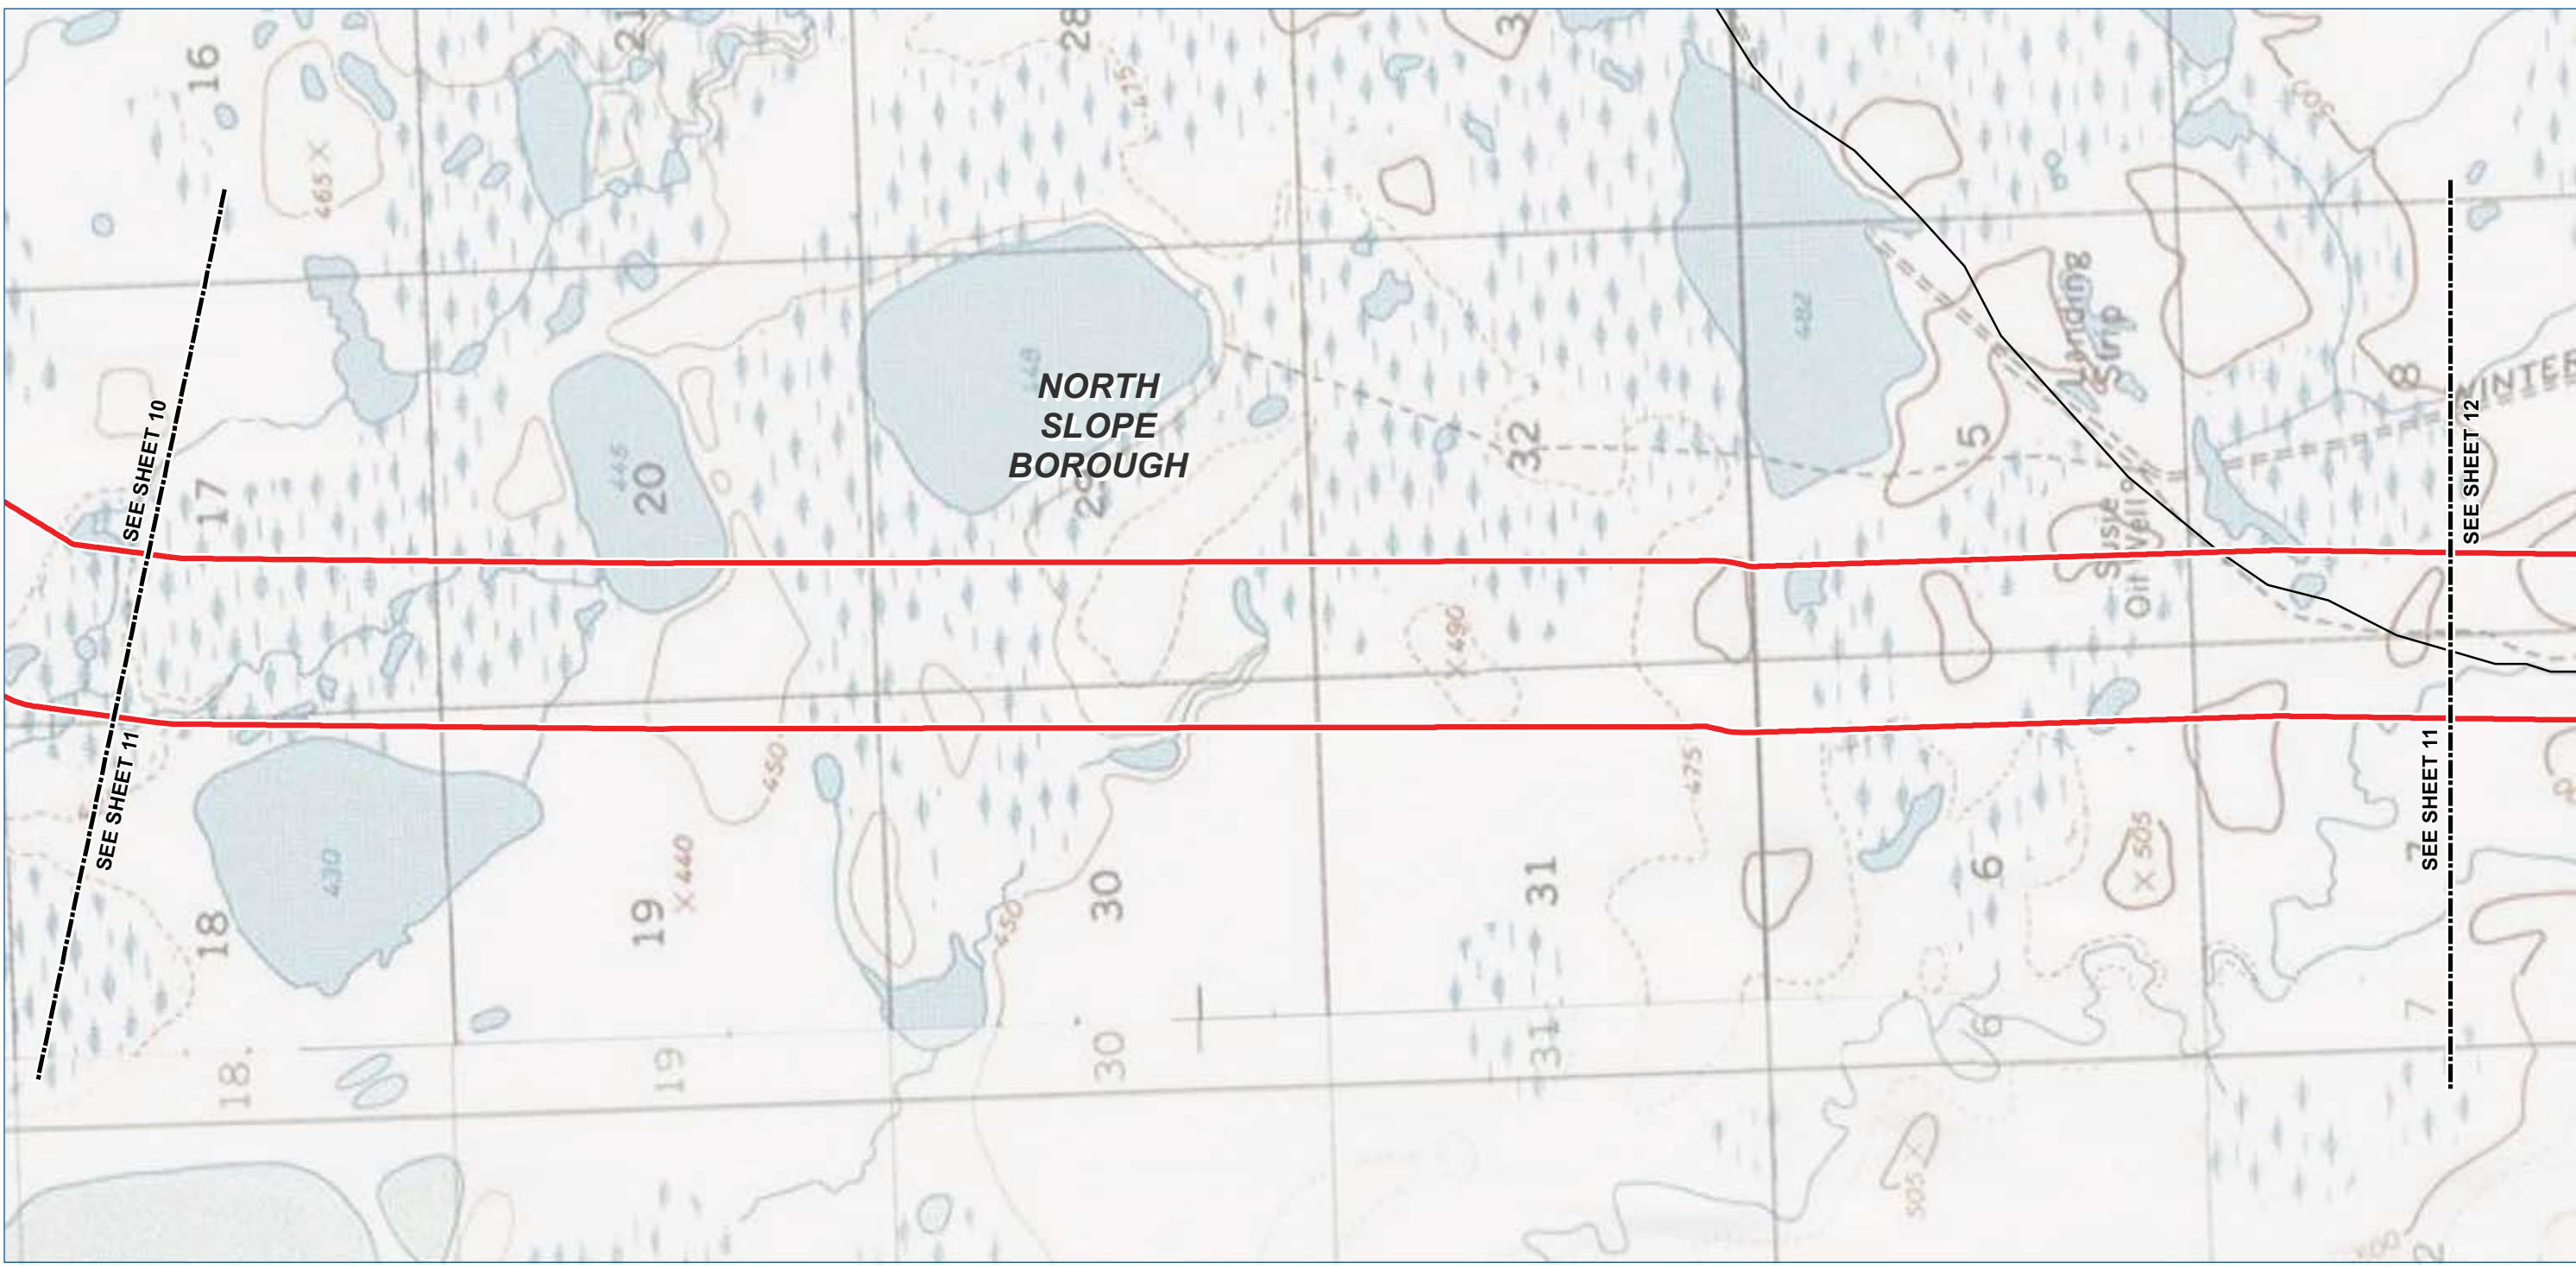

Legend

TIGER Road

NHD Named Flowline

Trail

Study Corridor - 2,000 ft wide (+/-)

Pre-FEED Rev A Base Corridor

Pre-FEED Rev A Alternate Corridor

Borough / Census Area Line

Incorporated City Boundary

Public Land - Large Parcel



ALASKA LNG PROJECT		
Appendix A - Pre-FEED Rev A Base Corridor		
BOROUGH: NORTH SLOPE	DRAWN BY: CC	
STATE: ALASKA	CHECKED BY: GS / JS	
REV. NO.:	REVISION	DATE
A	ISSUED FOR REVIEW	2014-06-23
B	ISSUED FOR REVIEW	2014-07-10
C	ISSUED FOR REVIEW	2014-09-30
0	ISSUED FOR REVIEW	2014-10-01
Mile posts will be added once a concept is selected		
DATE: 2014-10-01	PROJECTION: NAD83 STATE PLANE AK 4 5004 FEET	

PREPARED BY:

exp Energy Services Inc.

t: +1.850.385.5441 | f: +1.850.385.5523
1300 Metropolitan Blvd.
Tallahassee, FL 32308
U.S.A.


www.exp.com

exp.

BUILDINGS • EARTH & ENVIRONMENT • ENERGY •

INDUSTRIAL • INFRASTRUCTURE • SUSTAINABILITY •

DWG: APP A-T-BASE_PRE-FEED SHEET: 11

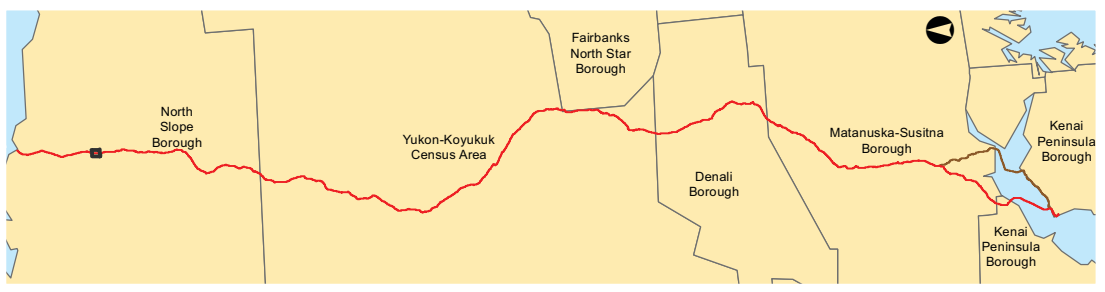

Alaska LNG Project

Legend

- TIGER Road

NHD Named Flowline

Trail
- Borough / Census Area Line

Incorporated City Boundary

Public Land - Large Parcel

- Study Corridor - 2,000 ft wide (+/-)
- Pre-FEED Rev A Base Corridor

Pre-FEED Rev A Alternate Corridor



ALASKA LNG PROJECT		
Appendix A - Pre-FEED Rev A Base Corridor		
BOROUGH: NORTH SLOPE	DRAWN BY: CC	
STATE: ALASKA	CHECKED BY: GS / JS	
REV. NO.:	REVISION	DATE
A	ISSUED FOR REVIEW	2014-06-23
B	ISSUED FOR REVIEW	2014-07-10
C	ISSUED FOR REVIEW	2014-09-30
0	ISSUED FOR REVIEW	2014-10-01
Mile posts will be added once a concept is selected		
DATE: 2014-10-01	PROJECTION: NAD83 STATE PLANE AK 4 5004 FEET	

PREPARED BY:

exp Energy Services Inc.



t: +1.850.385.5441 | f: +1.850.385.5523
1300 Metropolitan Blvd.
Tallahassee, FL 32308
U.S.A.

www.exp.com

• BUILDINGS • EARTH & ENVIRONMENT • ENERGY •

• INDUSTRIAL • INFRASTRUCTURE • SUSTAINABILITY •

DWG: APP A-A-BASE_PRE-FEED SHEET: 11

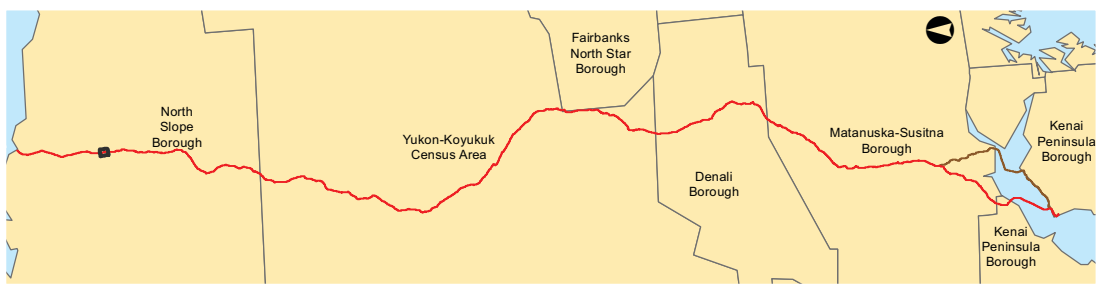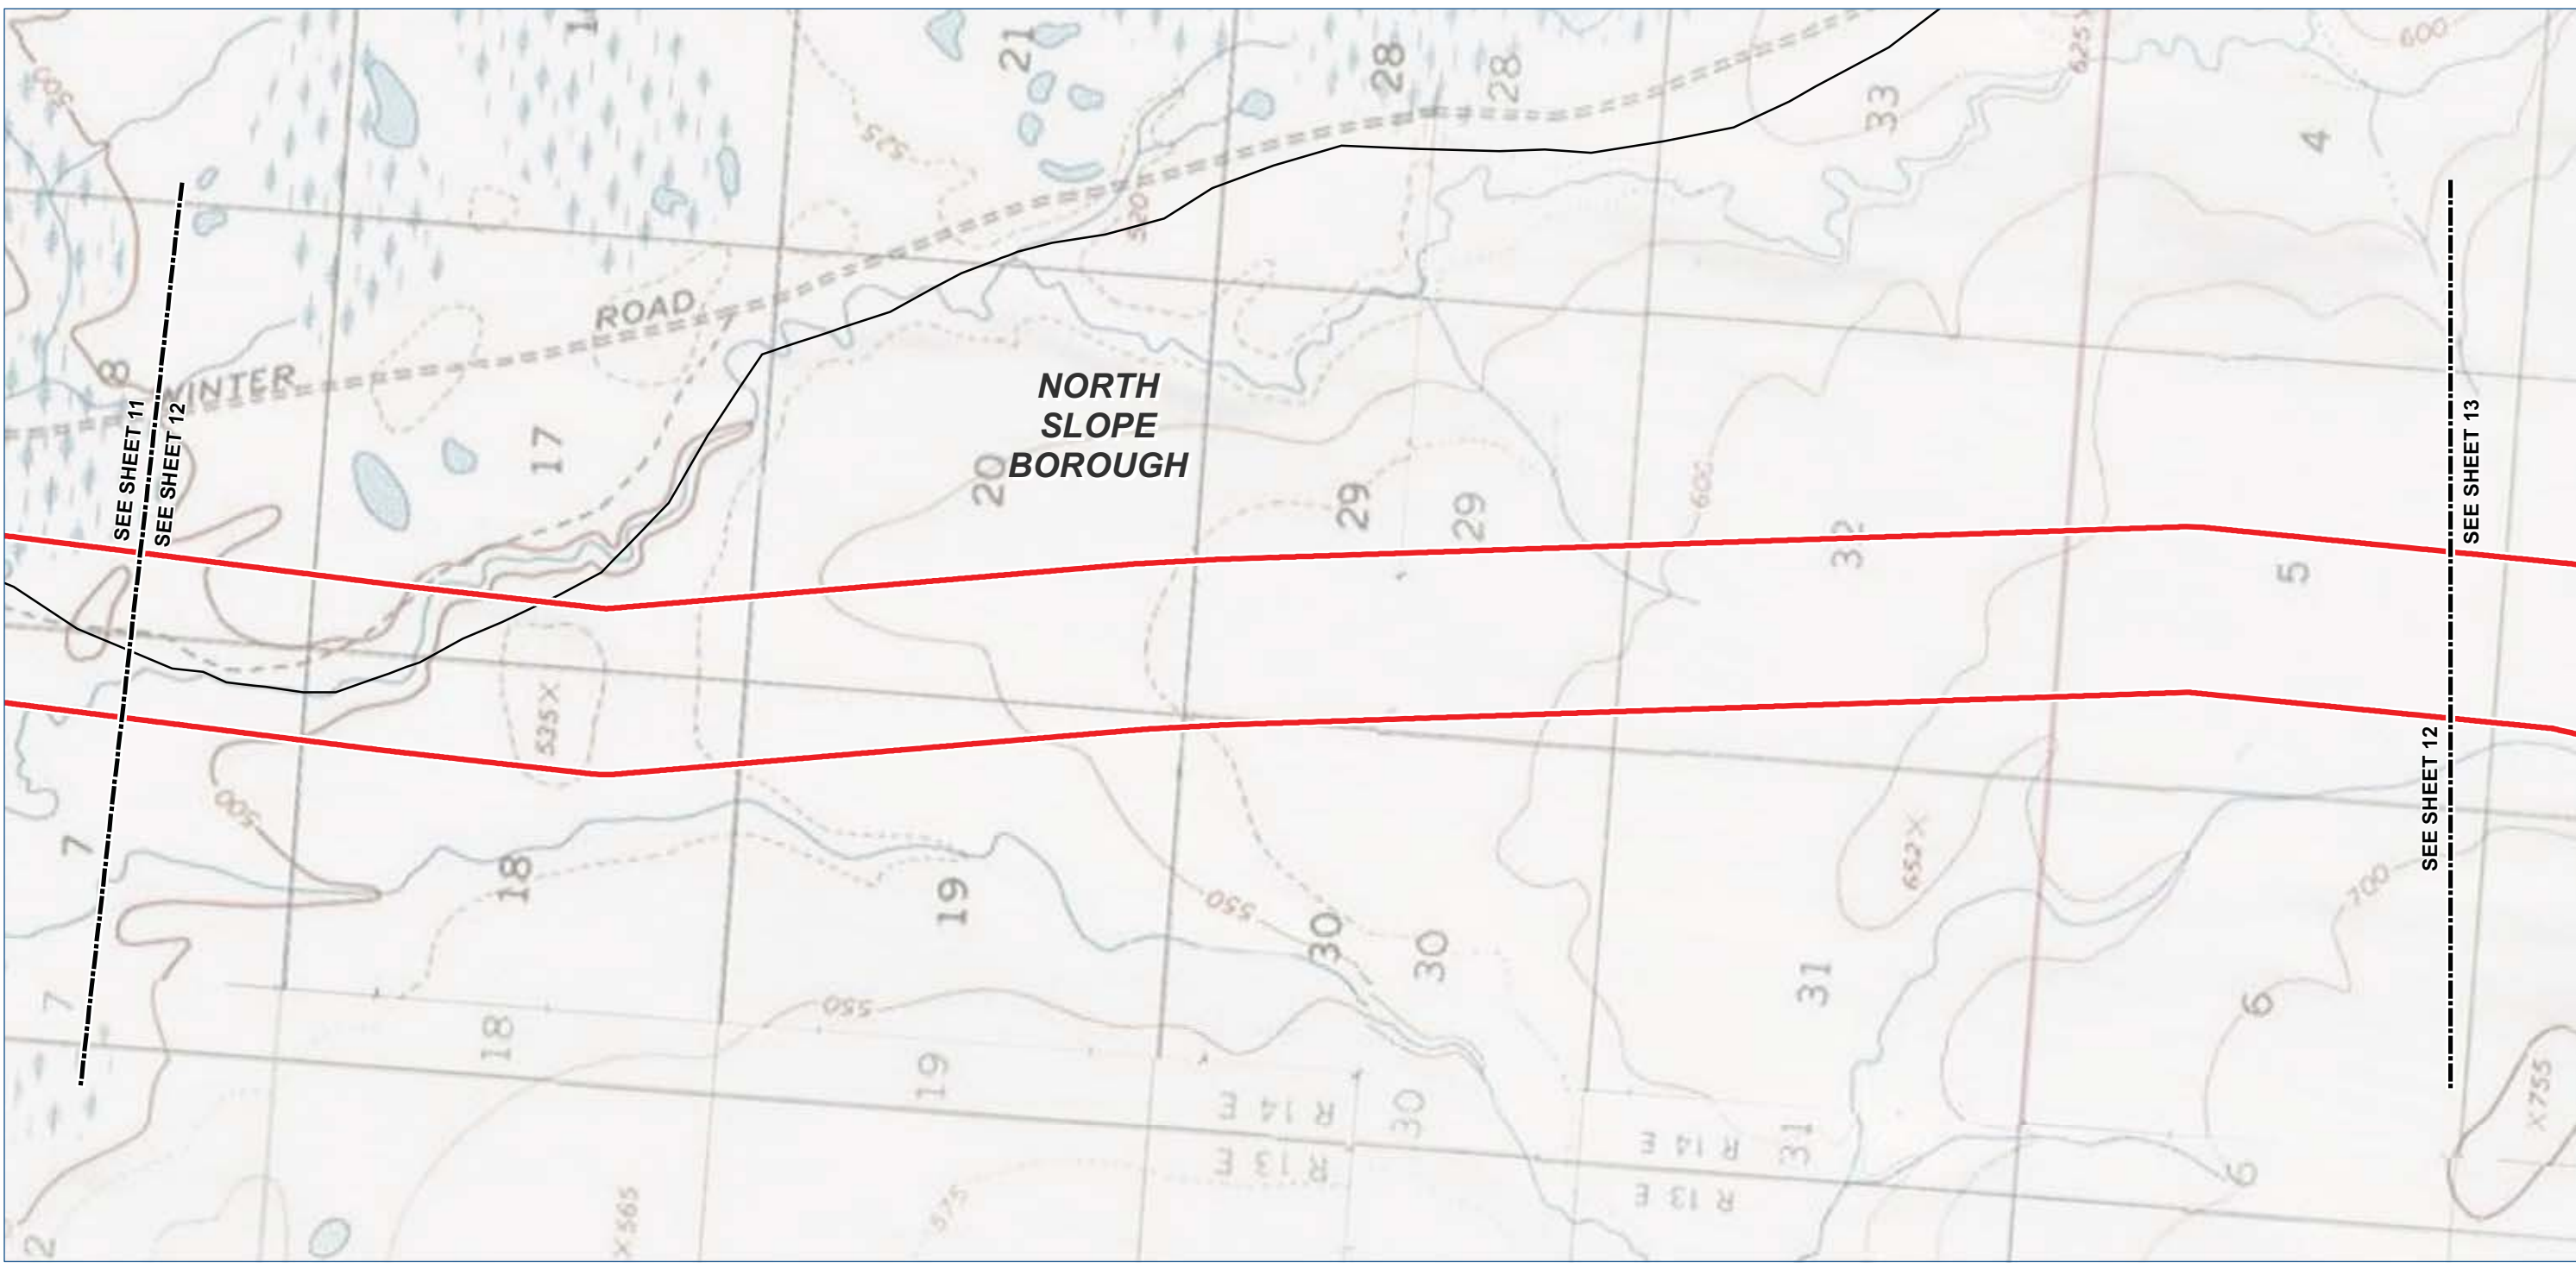

Legend

TIGER Road

NHD Named Flowline

Trail

Study Corridor - 2,000 ft wide (+/-)


Pre-FEED Rev A Base Corridor

Pre-FEED Rev A Alternate Corridor

Borough / Census Area Line

Incorporated City Boundary

Public Land - Large Parcel

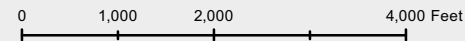

ALASKA LNG PROJECT		
Appendix A - Pre-FEED Rev A Base Corridor		
BOROUGH: NORTH SLOPE	DRAWN BY: CC	
STATE: ALASKA	CHECKED BY: GS / JS	
REV. NO.:	REVISION	DATE
A	ISSUED FOR REVIEW	2014-06-23
B	ISSUED FOR REVIEW	2014-07-10
C	ISSUED FOR REVIEW	2014-09-30
0	ISSUED FOR REVIEW	2014-10-01
Mile posts will be added once a concept is selected		
DATE: 2014-10-01	PROJECTION: NAD83 STATE PLANE AK 4 5004 FEET	

PREPARED BY:

exp Energy Services Inc.

t: +1.850.385.5441 | f: +1.850.385.5523

1300 Metropolitan Blvd.

Tallahassee, FL 32308


U.S.A.

www.exp.com

BUILDINGS • EARTH & ENVIRONMENT • ENERGY •

INDUSTRIAL • INFRASTRUCTURE • SUSTAINABILITY •

DWG: APP A-T-BASE_PRE-FEED SHEET: 12

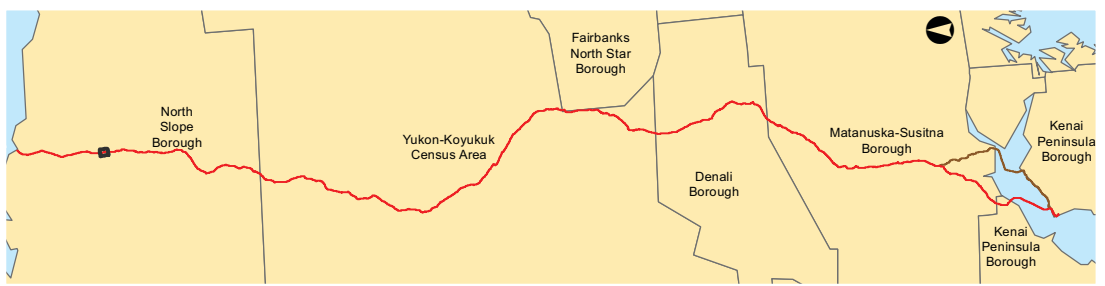

- Legend**

 - TIGER Road
 - NHD Named Flowline
 - Trail
 - Study Corridor - 2,000 ft wide (+/-)**
 - Pre-FEED Rev A Base Corridor
 - Pre-FEED Rev A Alternate Corridor
- Borough / Census Area Line
 - Incorporated City Boundary
 - Public Land - Large Parcel



ALASKA LNG PROJECT		
Appendix A - Pre-FEED Rev A Base Corridor		
BOROUGH: NORTH SLOPE	DRAWN BY: CC	
STATE: ALASKA	CHECKED BY: GS / JS	
REV. NO.:	REVISION	DATE
A	ISSUED FOR REVIEW	2014-06-23
B	ISSUED FOR REVIEW	2014-07-10
C	ISSUED FOR REVIEW	2014-09-30
0	ISSUED FOR REVIEW	2014-10-01
Mile posts will be added once a concept is selected		
DATE: 2014-10-01	PROJECTION: NAD83 STATE PLANE AK 4 5004 FEET	

PREPARED BY:



exp Energy Services Inc.

t: +1.850.385.5441 | f: +1.850.385.5523
1300 Metropolitan Blvd.
Tallahassee, FL 32308
U.S.A.

www.exp.com

• BUILDINGS • EARTH & ENVIRONMENT • ENERGY •
• INDUSTRIAL • INFRASTRUCTURE • SUSTAINABILITY •

DWG: APP A-A-BASE_PRE-FEED SHEET: 12

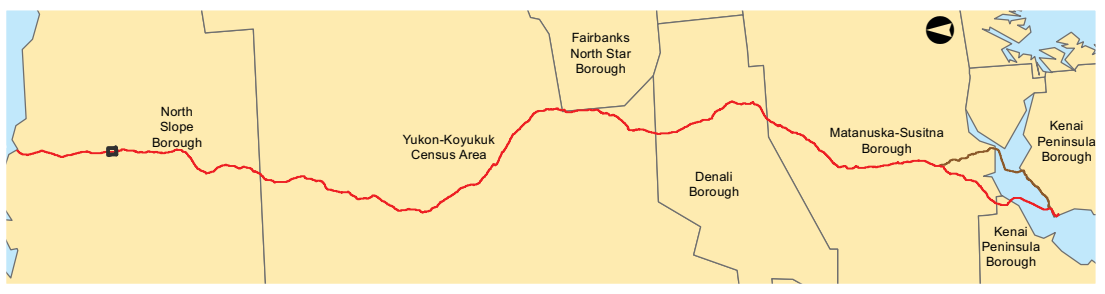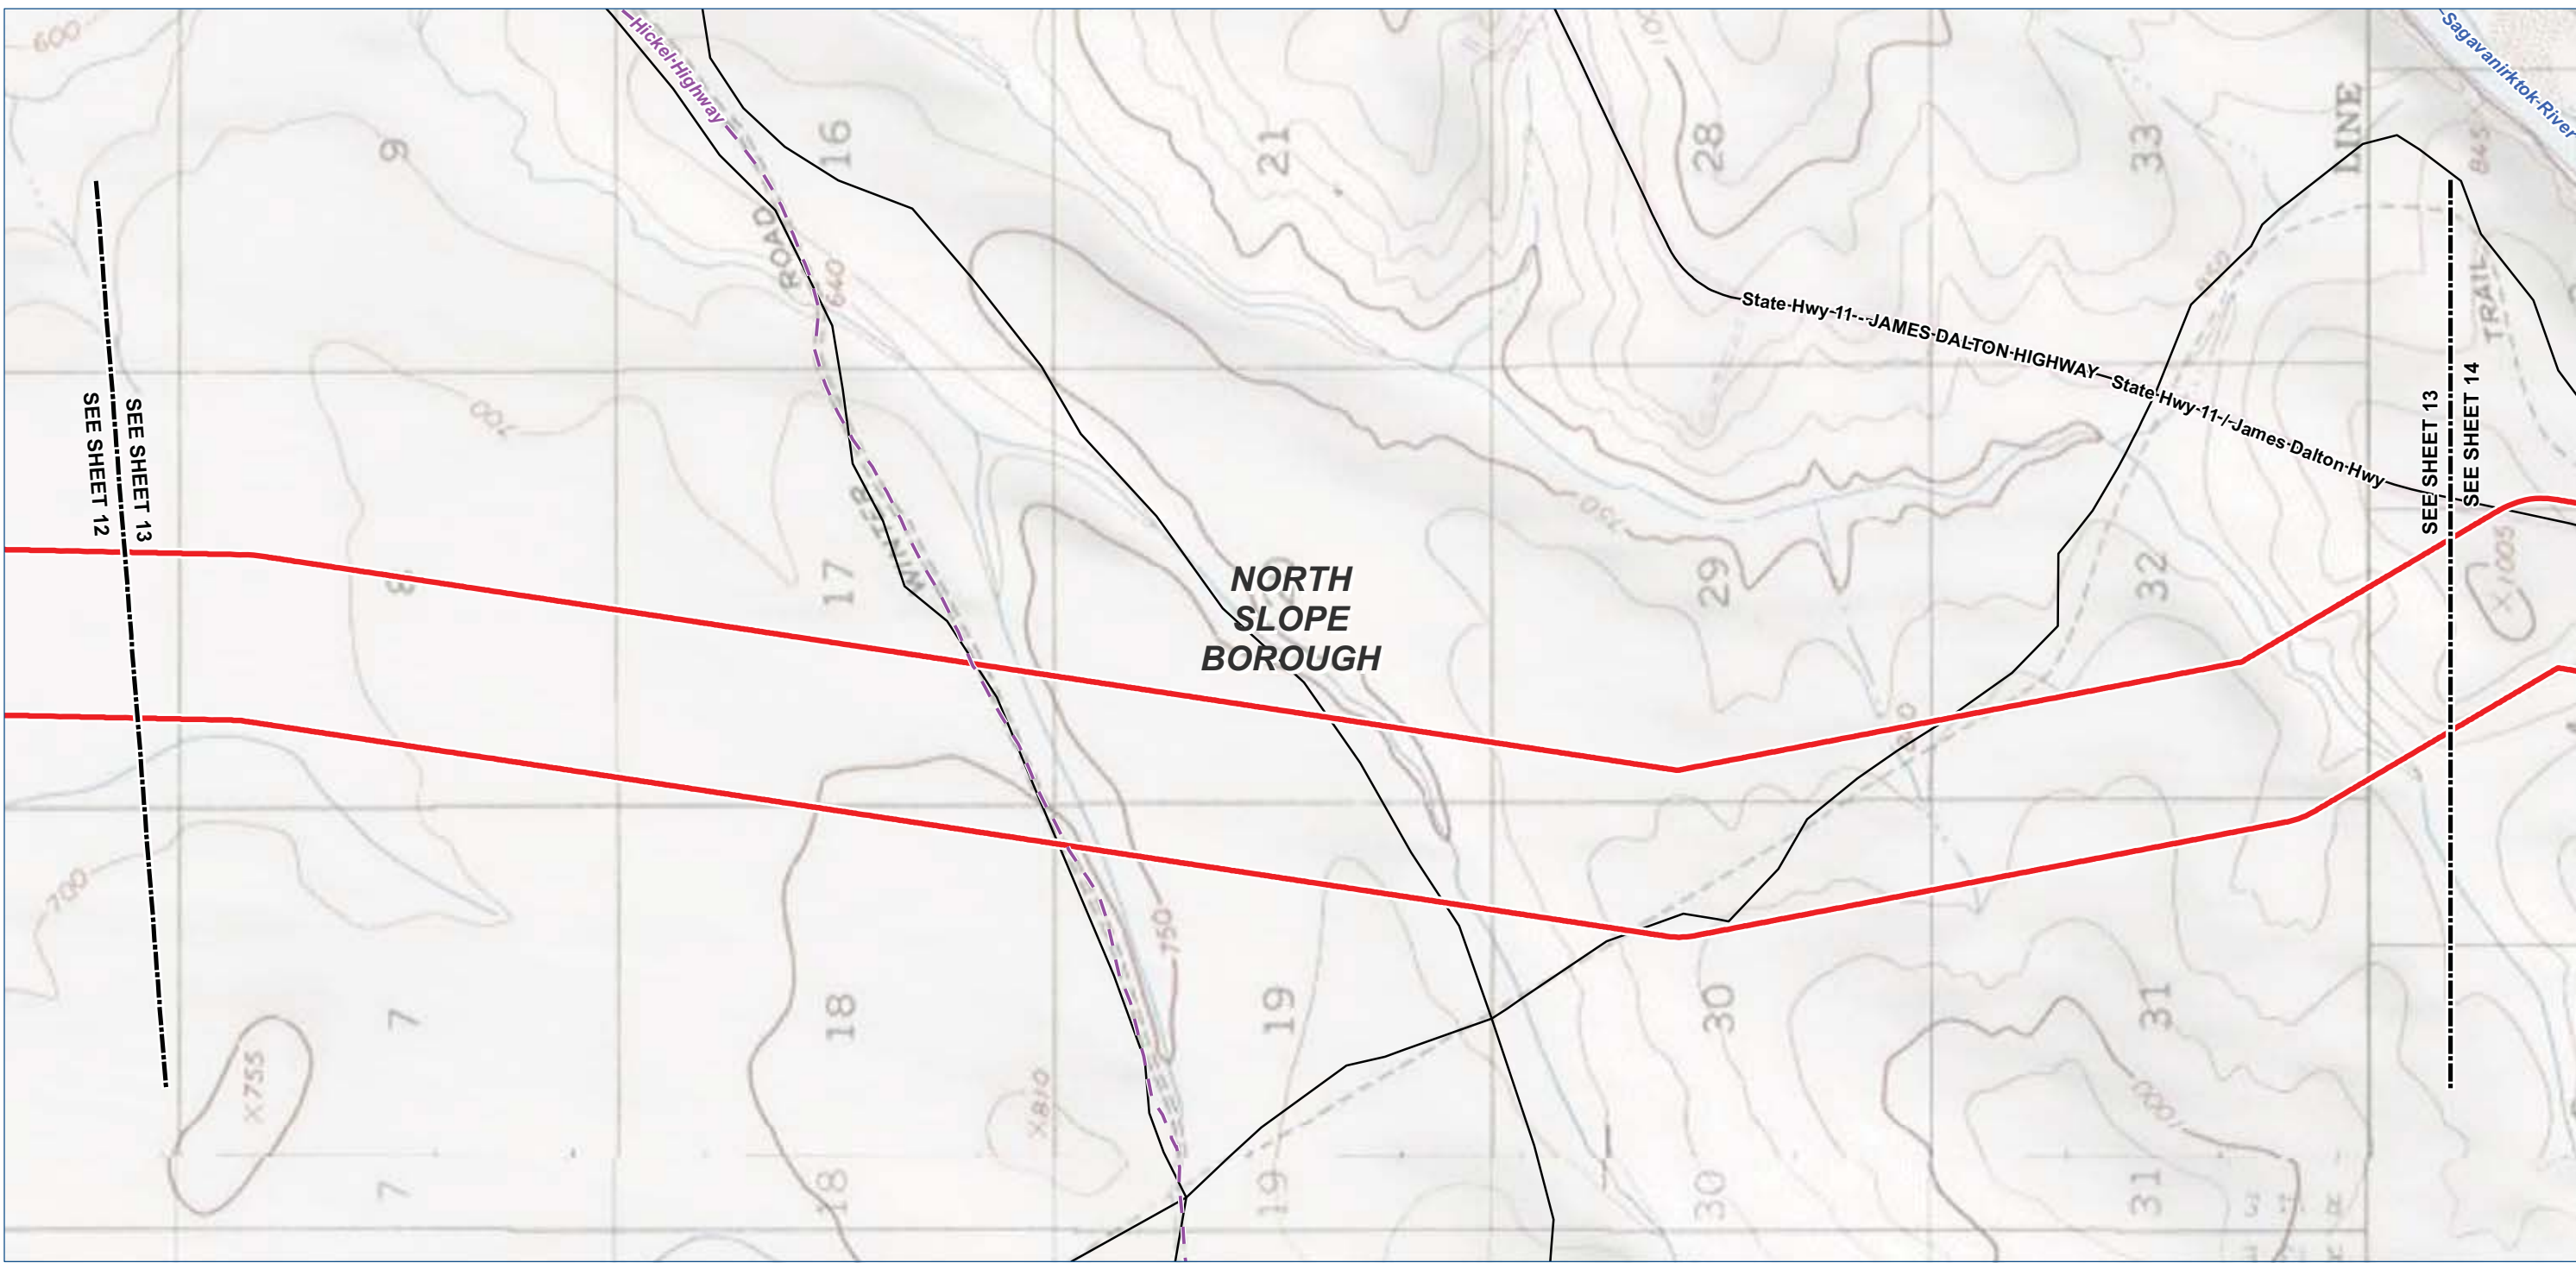

Legend

TIGER Road

NHD Named Flowline

Trail

Study Corridor - 2,000 ft wide (+/-)


Pre-FEED Rev A Base Corridor

Pre-FEED Rev A Alternate Corridor

Borough / Census Area Line

Incorporated City Boundary

Public Land - Large Parcel

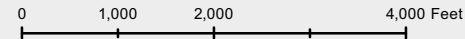

ALASKA LNG PROJECT		
Appendix A - Pre-FEED Rev A Base Corridor		
BOROUGH: NORTH SLOPE	DRAWN BY: CC	
STATE: ALASKA	CHECKED BY: GS / JS	
REV. NO.:	REVISION	DATE
A	ISSUED FOR REVIEW	2014-06-23
B	ISSUED FOR REVIEW	2014-07-10
C	ISSUED FOR REVIEW	2014-09-30
0	ISSUED FOR REVIEW	2014-10-01
Mile posts will be added once a concept is selected		
DATE: 2014-10-01	PROJECTION: NAD83 STATE PLANE AK 4 5004 FEET	

PREPARED BY:

exp Energy Services Inc.

t: +1.850.385.5441 | f: +1.850.385.5523

1300 Metropolitan Blvd.

Tallahassee, FL 32308

U.S.A.

www.exp.com


exp.

BUILDINGS • EARTH & ENVIRONMENT • ENERGY •

INDUSTRIAL • INFRASTRUCTURE • SUSTAINABILITY •

DWG: APP A-T-BASE_PRE-FEED

SHEET: 13

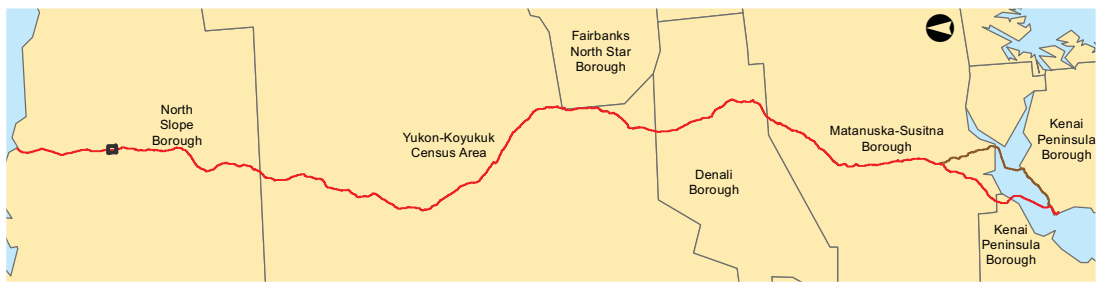

Legend

- TIGER Road

NHD Named Flowline

Trail
- Borough / Census Area Line

Incorporated City Boundary

Public Land - Large Parcel

- Study Corridor - 2,000 ft wide (+/-)
- Pre-FEED Rev A Base Corridor

Pre-FEED Rev A Alternate Corridor



ALASKA LNG PROJECT

Appendix A - Pre-FEED Rev A Base Corridor

BOROUGH: NORTH SLOPE		DRAWN BY: CC
STATE: ALASKA		CHECKED BY: GS / JS
REV. NO.:	REVISION	DATE
A	ISSUED FOR REVIEW	2014-06-23
B	ISSUED FOR REVIEW	2014-07-10
C	ISSUED FOR REVIEW	2014-09-30
0	ISSUED FOR REVIEW	2014-10-01
Mile posts will be added once a concept is selected		

DATE: 2014-10-01 PROJECTION: NAD83 STATE PLANE AK 4 5004 FEET

PREPARED BY:

exp Energy Services Inc.



t: +1.850.385.5441 | f: +1.850.385.5523
1300 Metropolitan Blvd.
Tallahassee, FL 32308
U.S.A.

www.exp.com



• BUILDINGS • EARTH & ENVIRONMENT • ENERGY •
• INDUSTRIAL • INFRASTRUCTURE • SUSTAINABILITY •

DWG: APP A-A-BASE_PRE-FEED SHEET: 13

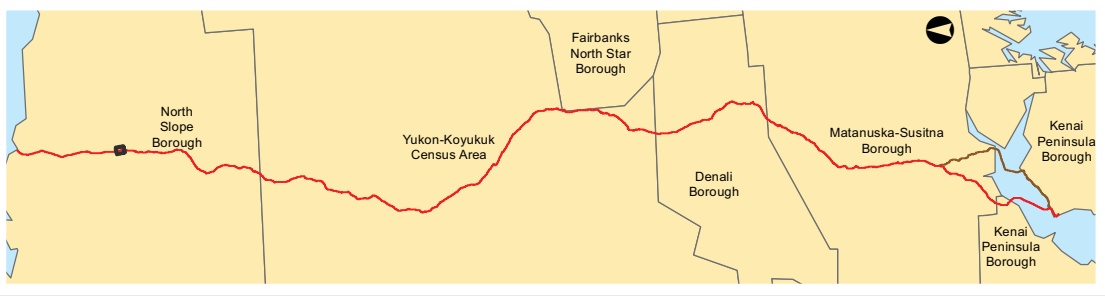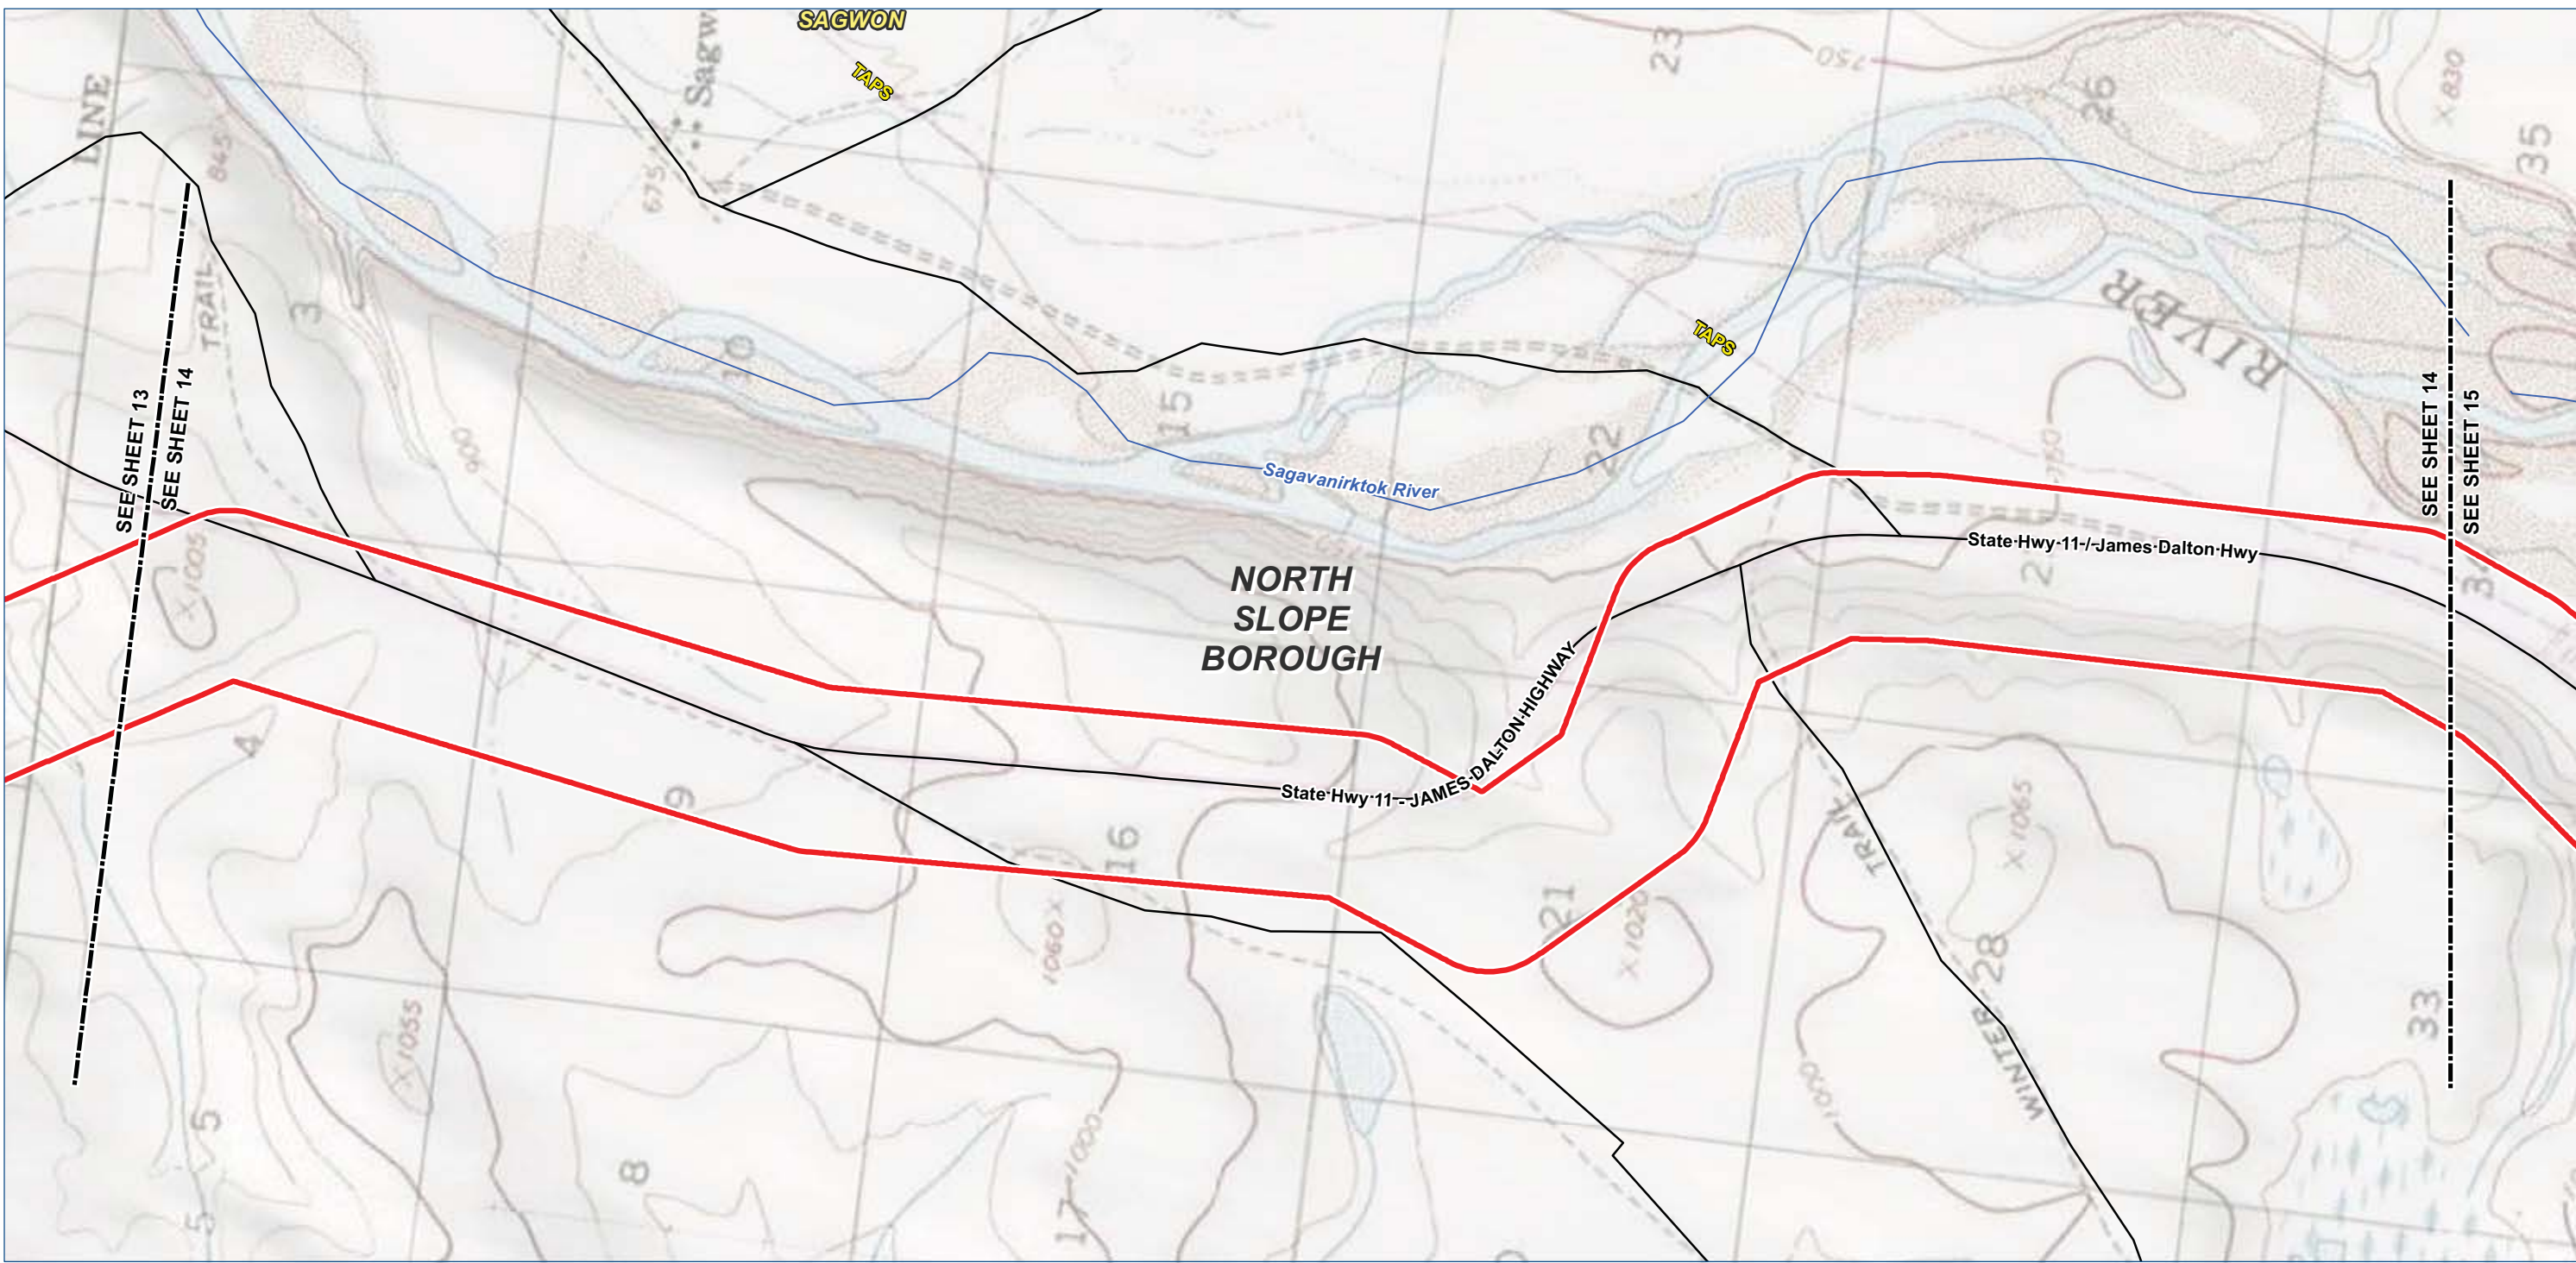

Legend
— TIGER Road
~ NHD Named Flowline
- - Trail
Study Corridor - 2,000 ft wide (+/-)
Pre-FEED Rev A Base Corridor
Pre-FEED Rev A Alternate Corridor

□ Borough / Census Area Line

⬢ Incorporated City Boundary

⬢ Public Land - Large Parcel





ALASKA LNG PROJECT		
Appendix A - Pre-FEED Rev A Base Corridor		
BOROUGH: NORTH SLOPE	DRAWN BY: CC	
STATE: ALASKA	CHECKED BY: GS / JS	
REV. NO.:	REVISION	DATE
A	ISSUED FOR REVIEW	2014-06-23
B	ISSUED FOR REVIEW	2014-07-10
C	ISSUED FOR REVIEW	2014-09-30
0	ISSUED FOR REVIEW	2014-10-01
Mile posts will be added once a concept is selected		
DATE: 2014-10-01	PROJECTION: NAD83 STATE PLANE AK 4 5004 FEET	

PREPARED BY:
exp Energy Services Inc.
t: +1.850.385.5441 | f: +1.850.385.5523
1300 Metropolitan Blvd.
Tallahassee, FL 32308
U.S.A.
www.exp.com

BUILDINGS • EARTH & ENVIRONMENT • ENERGY •

INDUSTRIAL • INFRASTRUCTURE • SUSTAINABILITY •

DWG: APP A-T-BASE_PRE-FEED SHEET: 14

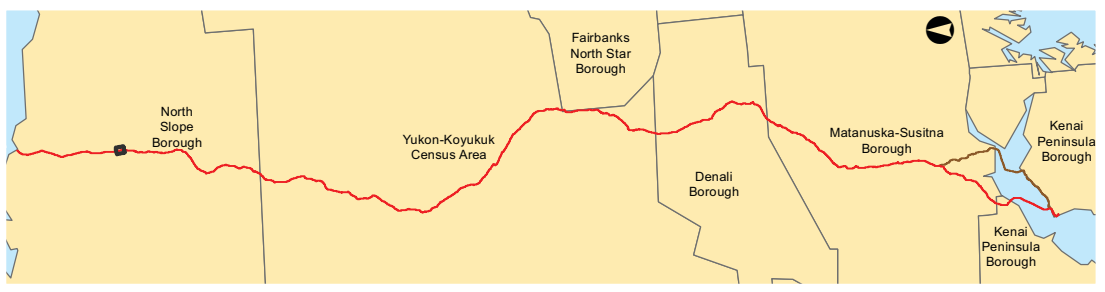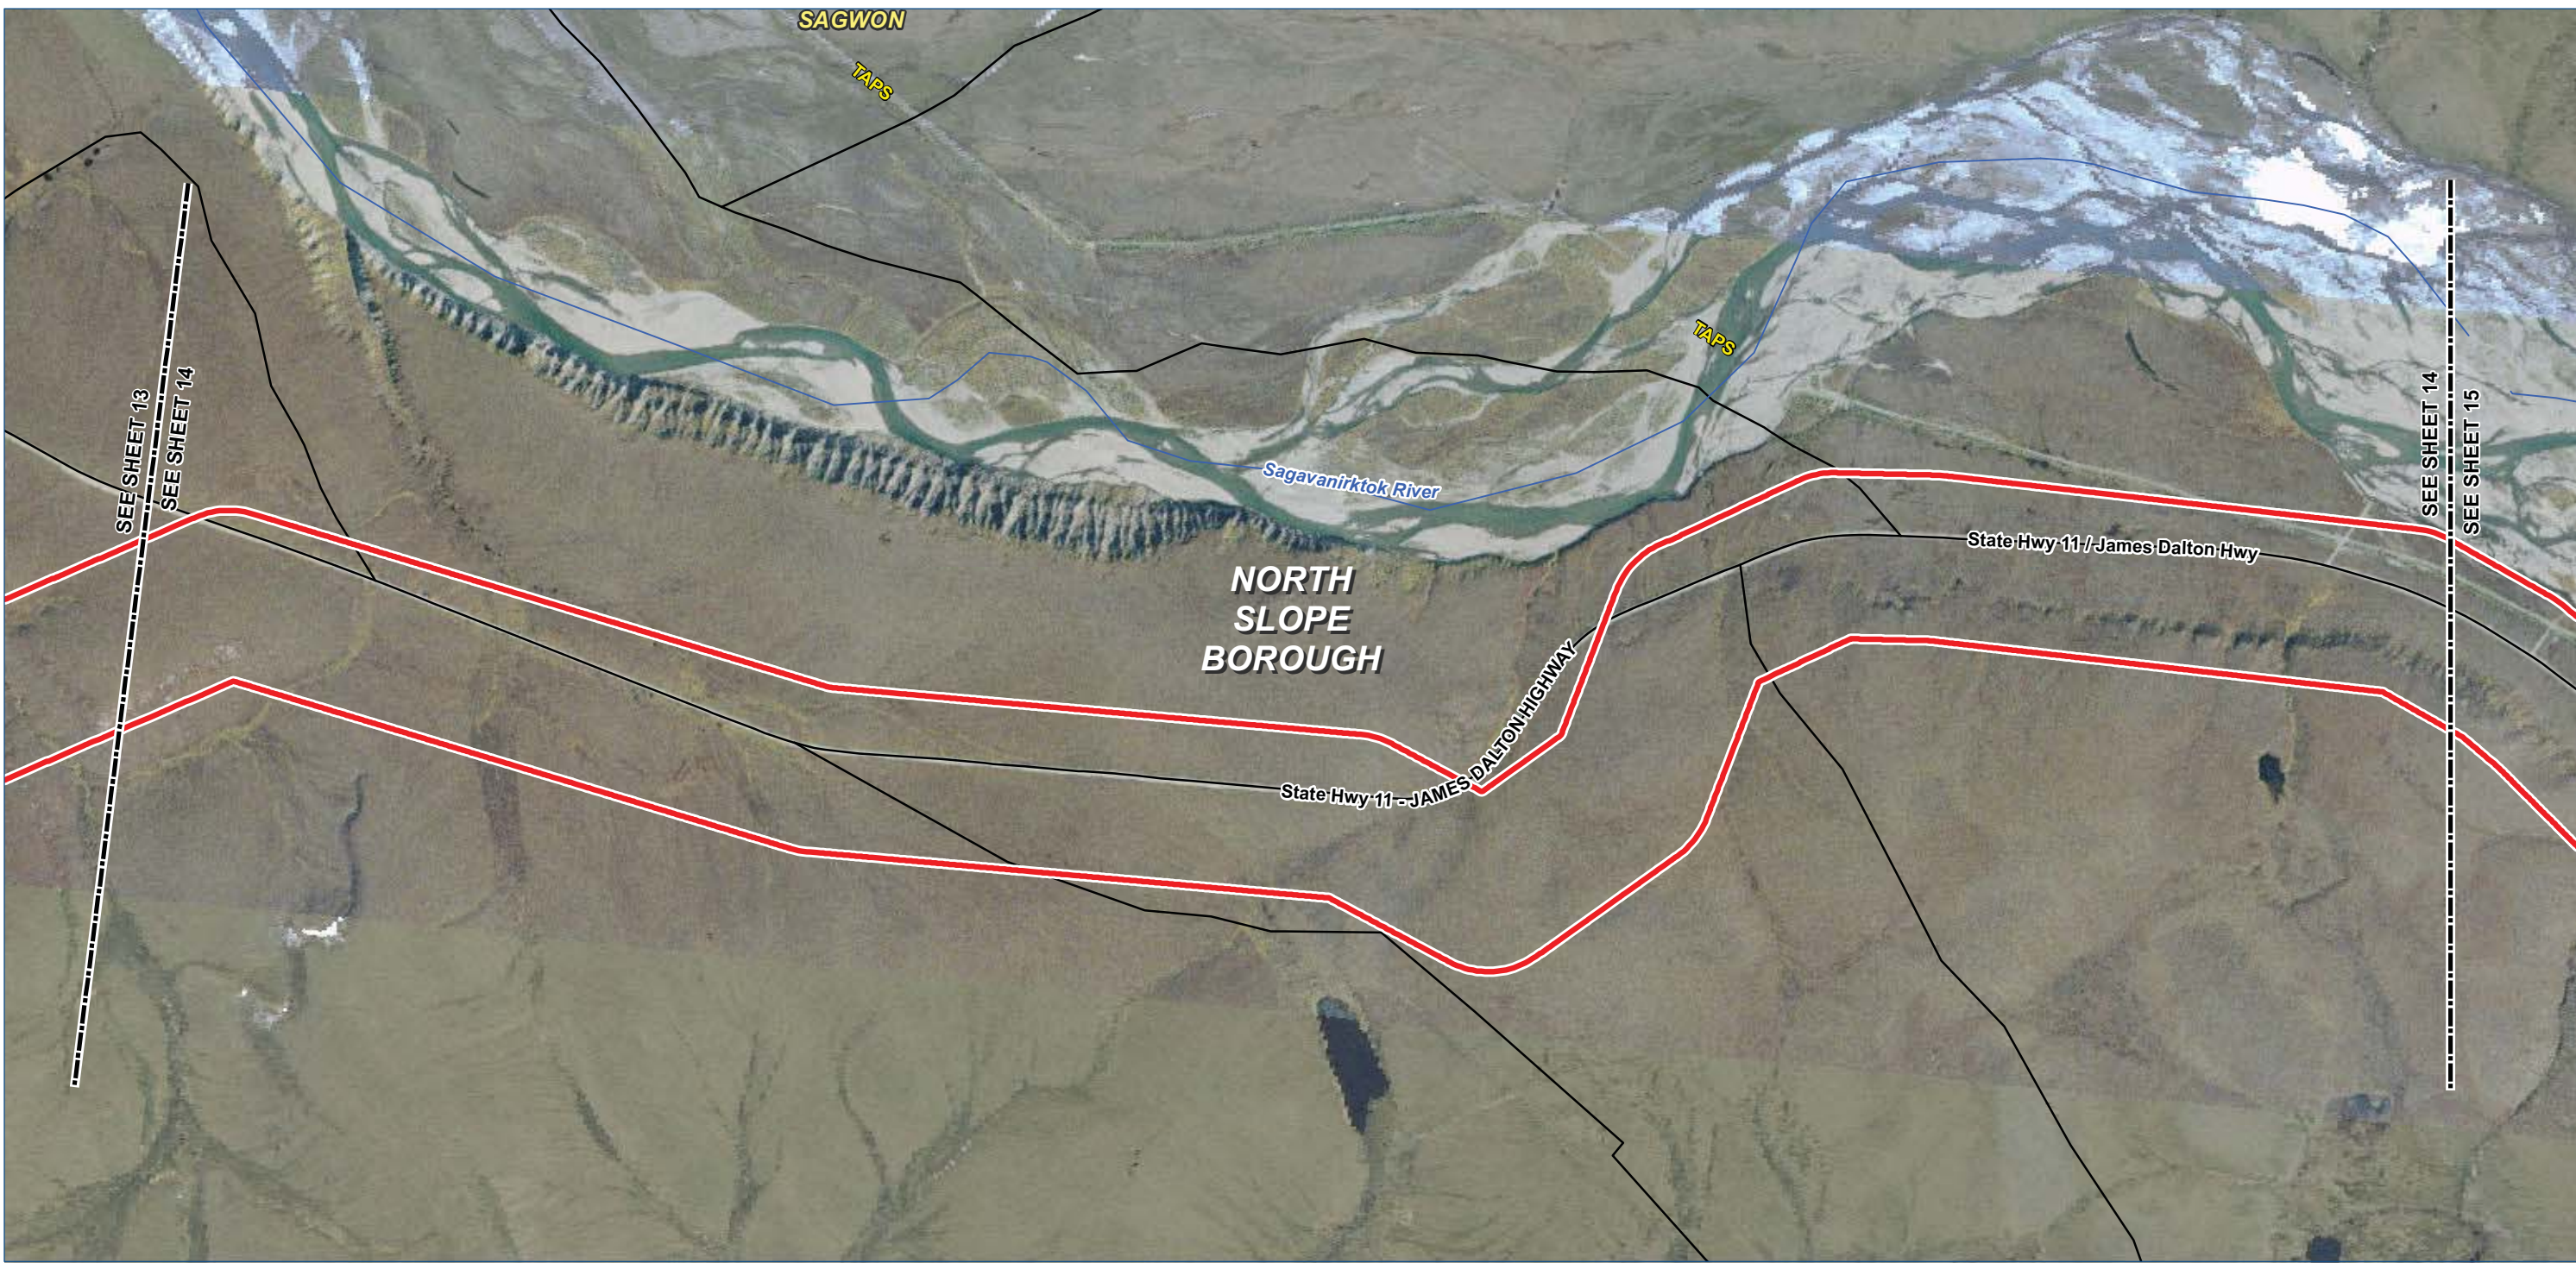

Legend

- TIGER Road

NHD Named Flowline

Trail
- Borough / Census Area Line

Incorporated City Boundary

Public Land - Large Parcel

- Study Corridor - 2,000 ft wide (+/-)
- Pre-FEED Rev A Base Corridor

Pre-FEED Rev A Alternate Corridor



ALASKA LNG PROJECT

Appendix A - Pre-FEED Rev A Base Corridor

BOROUGH: NORTH SLOPE		DRAWN BY: CC
STATE: ALASKA		CHECKED BY: GS / JS
REV. NO.:	REVISION	DATE
A	ISSUED FOR REVIEW	2014-06-23
B	ISSUED FOR REVIEW	2014-07-10
C	ISSUED FOR REVIEW	2014-09-30
0	ISSUED FOR REVIEW	2014-10-01
Mile posts will be added once a concept is selected		

DATE: 2014-10-01 PROJECTION: NAD83 STATE PLANE AK 4 5004 FEET

PREPARED BY:

exp Energy Services Inc.



t: +1.850.385.5441 | f: +1.850.385.5523
1300 Metropolitan Blvd.
Tallahassee, FL 32308
U.S.A.

www.exp.com



• BUILDINGS • EARTH & ENVIRONMENT • ENERGY •
• INDUSTRIAL • INFRASTRUCTURE • SUSTAINABILITY •

DWG: APP A-A-BASE_PRE-FEED SHEET: 14

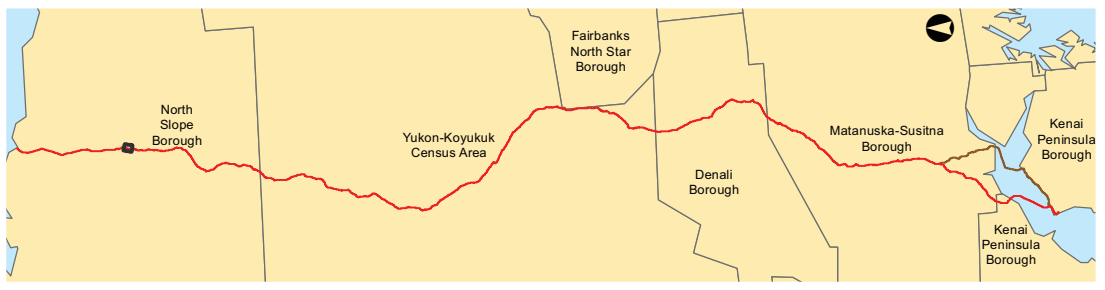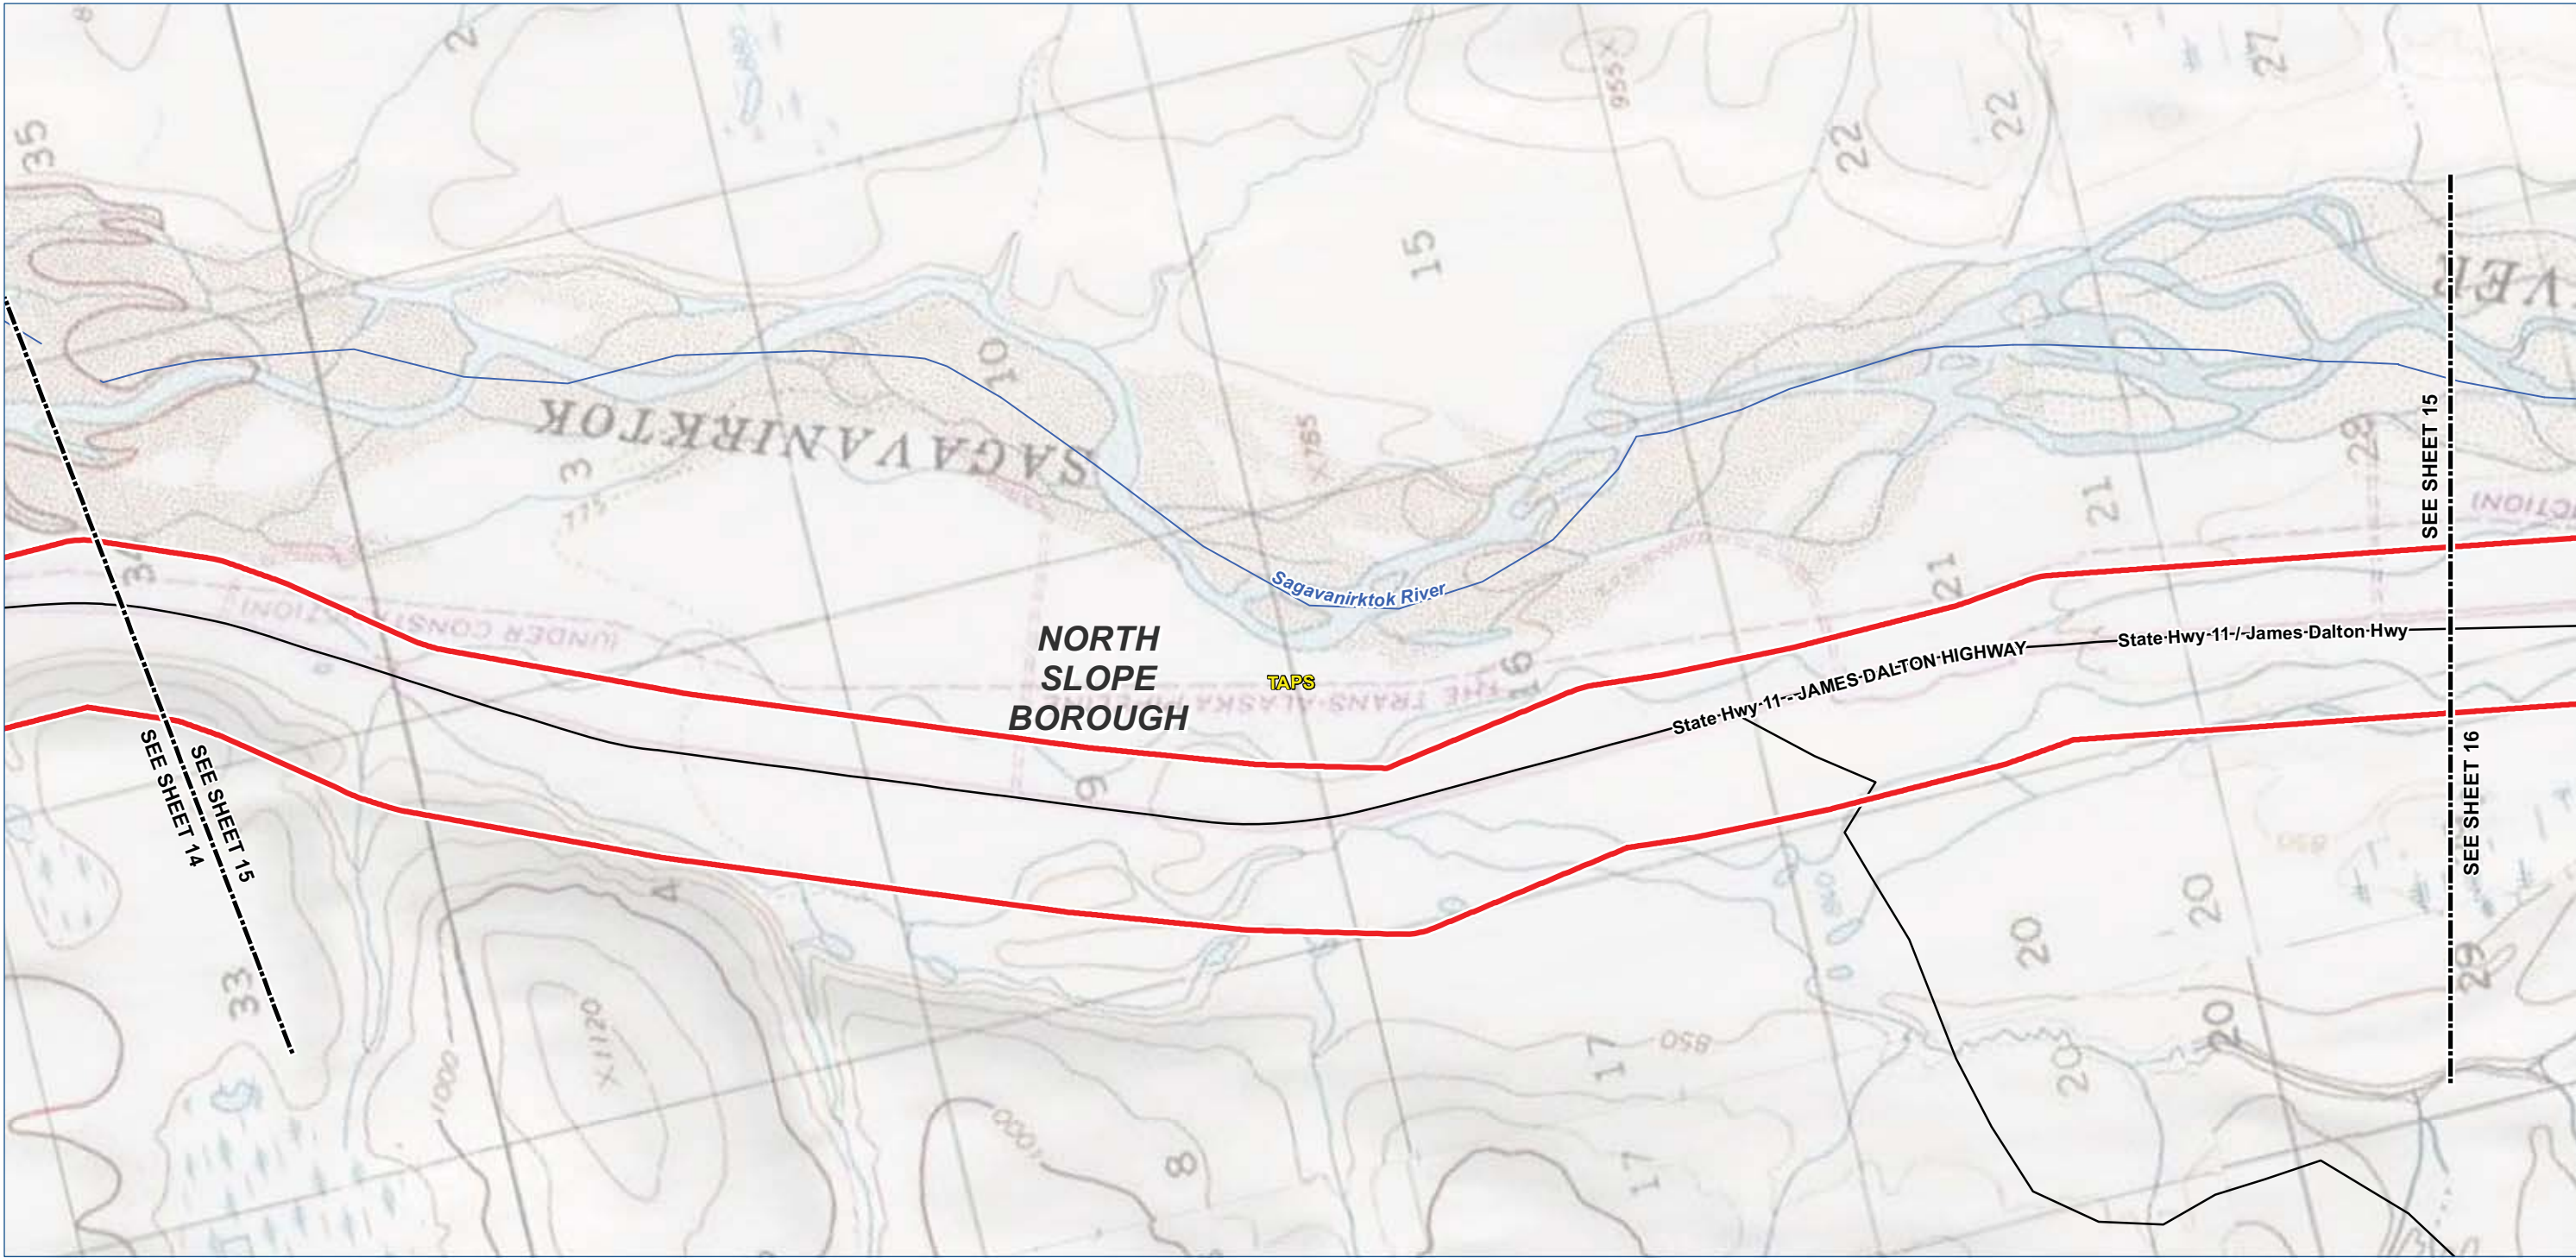

Alaska LNG Project

Legend

- TIGER Road

NHD Named Flowline

Trail
- Borough / Census Area Line

Incorporated City Boundary

Public Land - Large Parcel

- Study Corridor - 2,000 ft wide (+/-)
- Pre-FEED Rev A Base Corridor

Pre-FEED Rev A Alternate Corridor

0 1,000 2,000 4,000 Feet

ALASKA LNG PROJECT

Appendix A - Pre-FEED Rev A Base Corridor

BOROUGH: NORTH SLOPE		DRAWN BY: CC
STATE: ALASKA		CHECKED BY: GS / JS
REV. NO.:	REVISION	DATE
A	ISSUED FOR REVIEW	2014-06-23
B	ISSUED FOR REVIEW	2014-07-10
C	ISSUED FOR REVIEW	2014-09-30
0	ISSUED FOR REVIEW	2014-10-01
Mile posts will be added once a concept is selected		

DATE: 2014-10-01 PROJECTION: NAD83 STATE PLANE AK 4 5004 FEET

PREPARED BY:

exp Energy Services Inc.



t: +1.850.385.5441 | f: +1.850.385.5523
1300 Metropolitan Blvd.
Tallahassee, FL 32308
U.S.A.

www.exp.com



• BUILDINGS • EARTH & ENVIRONMENT • ENERGY •
• INDUSTRIAL • INFRASTRUCTURE • SUSTAINABILITY •

DWG: APP A-T-BASE_PRE-FEED SHEET: 15

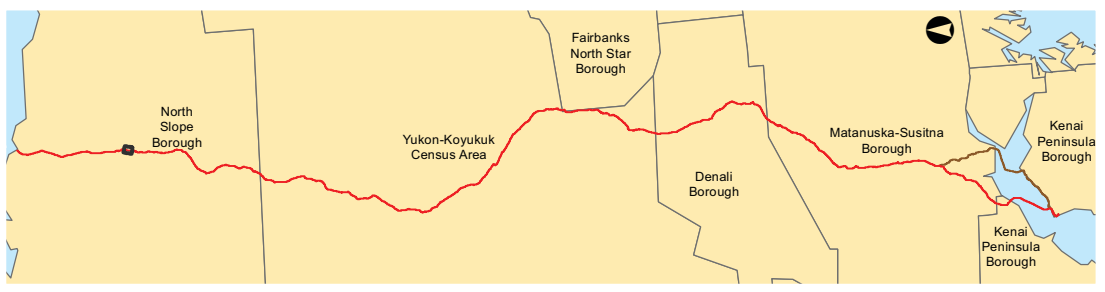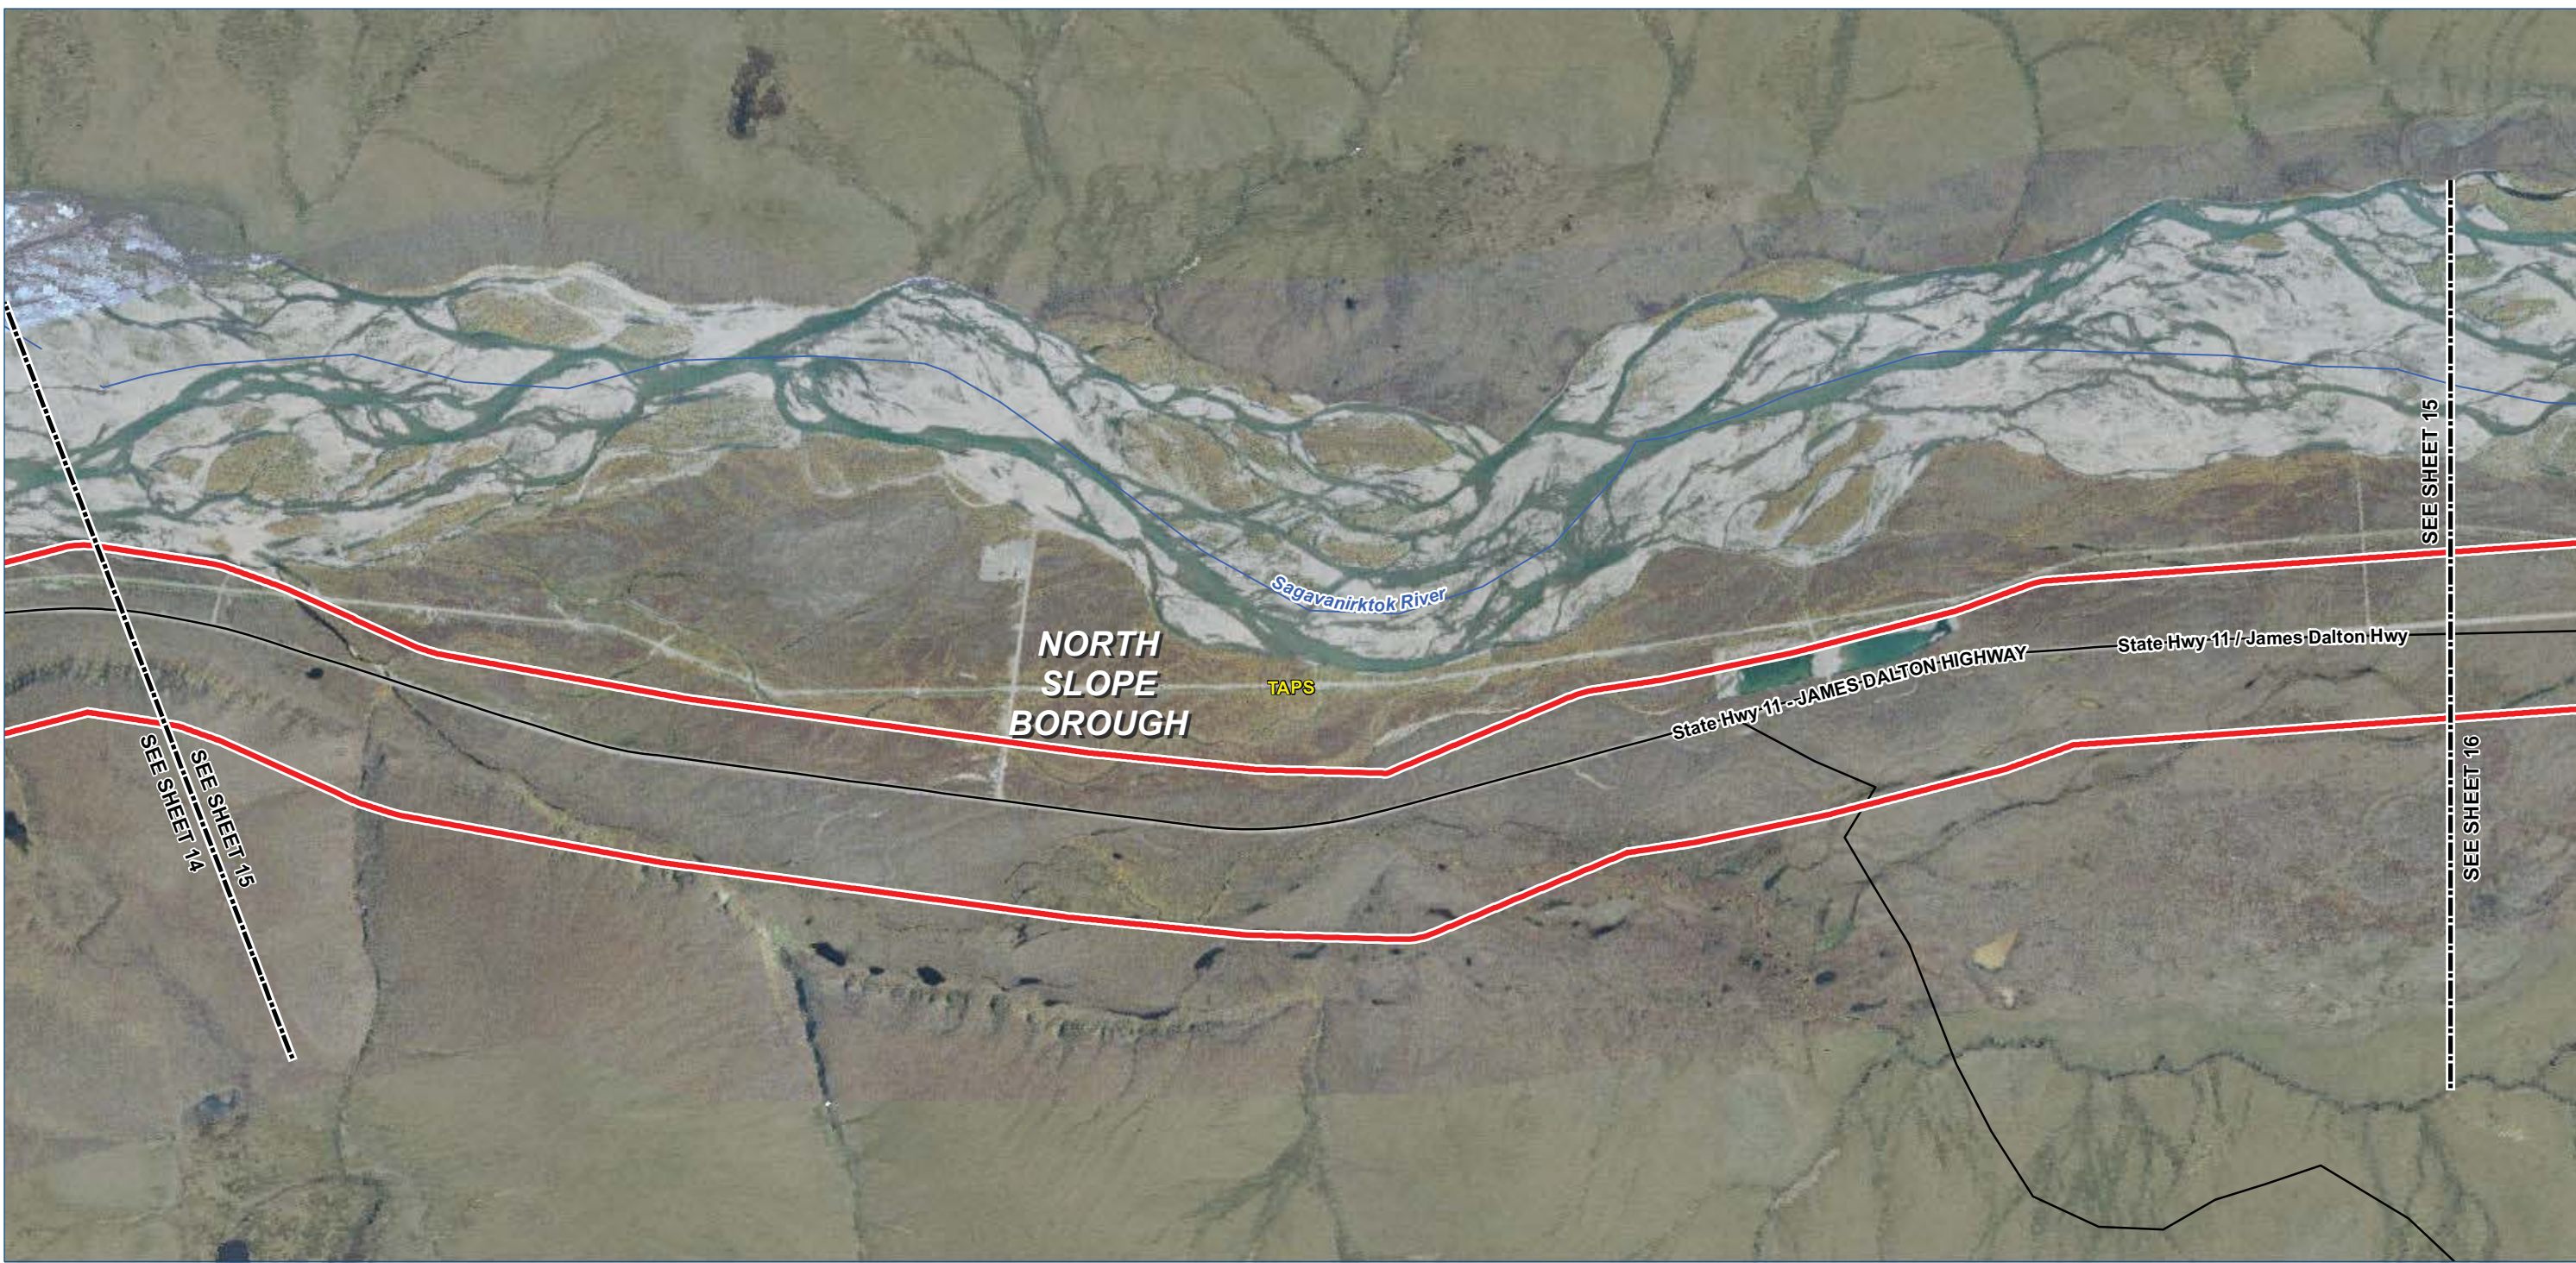

Legend

TIGER Road

NHD Named Flowline

Trail

Study Corridor - 2,000 ft wide (+/-)

Pre-FEED Rev A Base Corridor

Pre-FEED Rev A Alternate Corridor

Borough / Census Area Line

Incorporated City Boundary

Public Land - Large Parcel

ALASKA LNG PROJECT		
Appendix A - Pre-FEED Rev A Base Corridor		
BOROUGH: NORTH SLOPE	DRAWN BY: CC	
STATE: ALASKA	CHECKED BY: GS / JS	
REV. NO.:	REVISION	DATE
A	ISSUED FOR REVIEW	2014-06-23
B	ISSUED FOR REVIEW	2014-07-10
C	ISSUED FOR REVIEW	2014-09-30
0	ISSUED FOR REVIEW	2014-10-01
Mile posts will be added once a concept is selected		
DATE: 2014-10-01	PROJECTION: NAD83 STATE PLANE AK 4 5004 FEET	

PREPARED BY:

exp Energy Services Inc.

t: +1.850.385.5441 | f: +1.850.385.5523
1300 Metropolitan Blvd.
Tallahassee, FL 32308
U.S.A.



www.exp.com

BUILDINGS • EARTH & ENVIRONMENT • ENERGY •

INDUSTRIAL • INFRASTRUCTURE • SUSTAINABILITY •

DWG: APP A-A-BASE_PRE-FEED SHEET: 15

X:\Projects\ExxonMobil\SCLNG\Mapping\20140930_Resource_Report_Rev_0\04_MXD\01_Ver0\App_A_Aerial_Preliminary_Prefered_Corridor_Pre_FEED.mxd

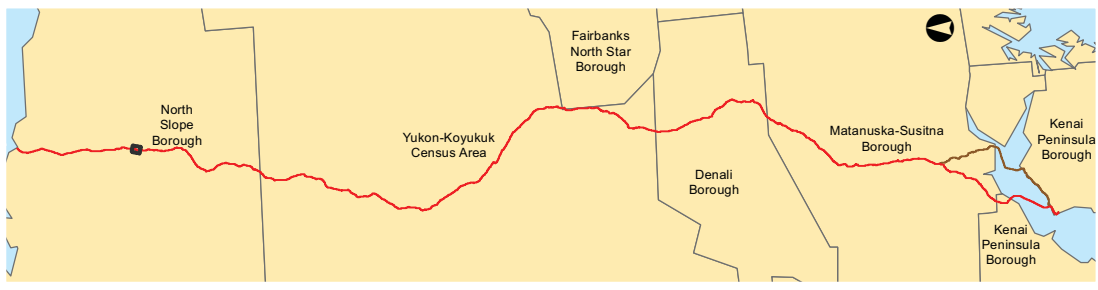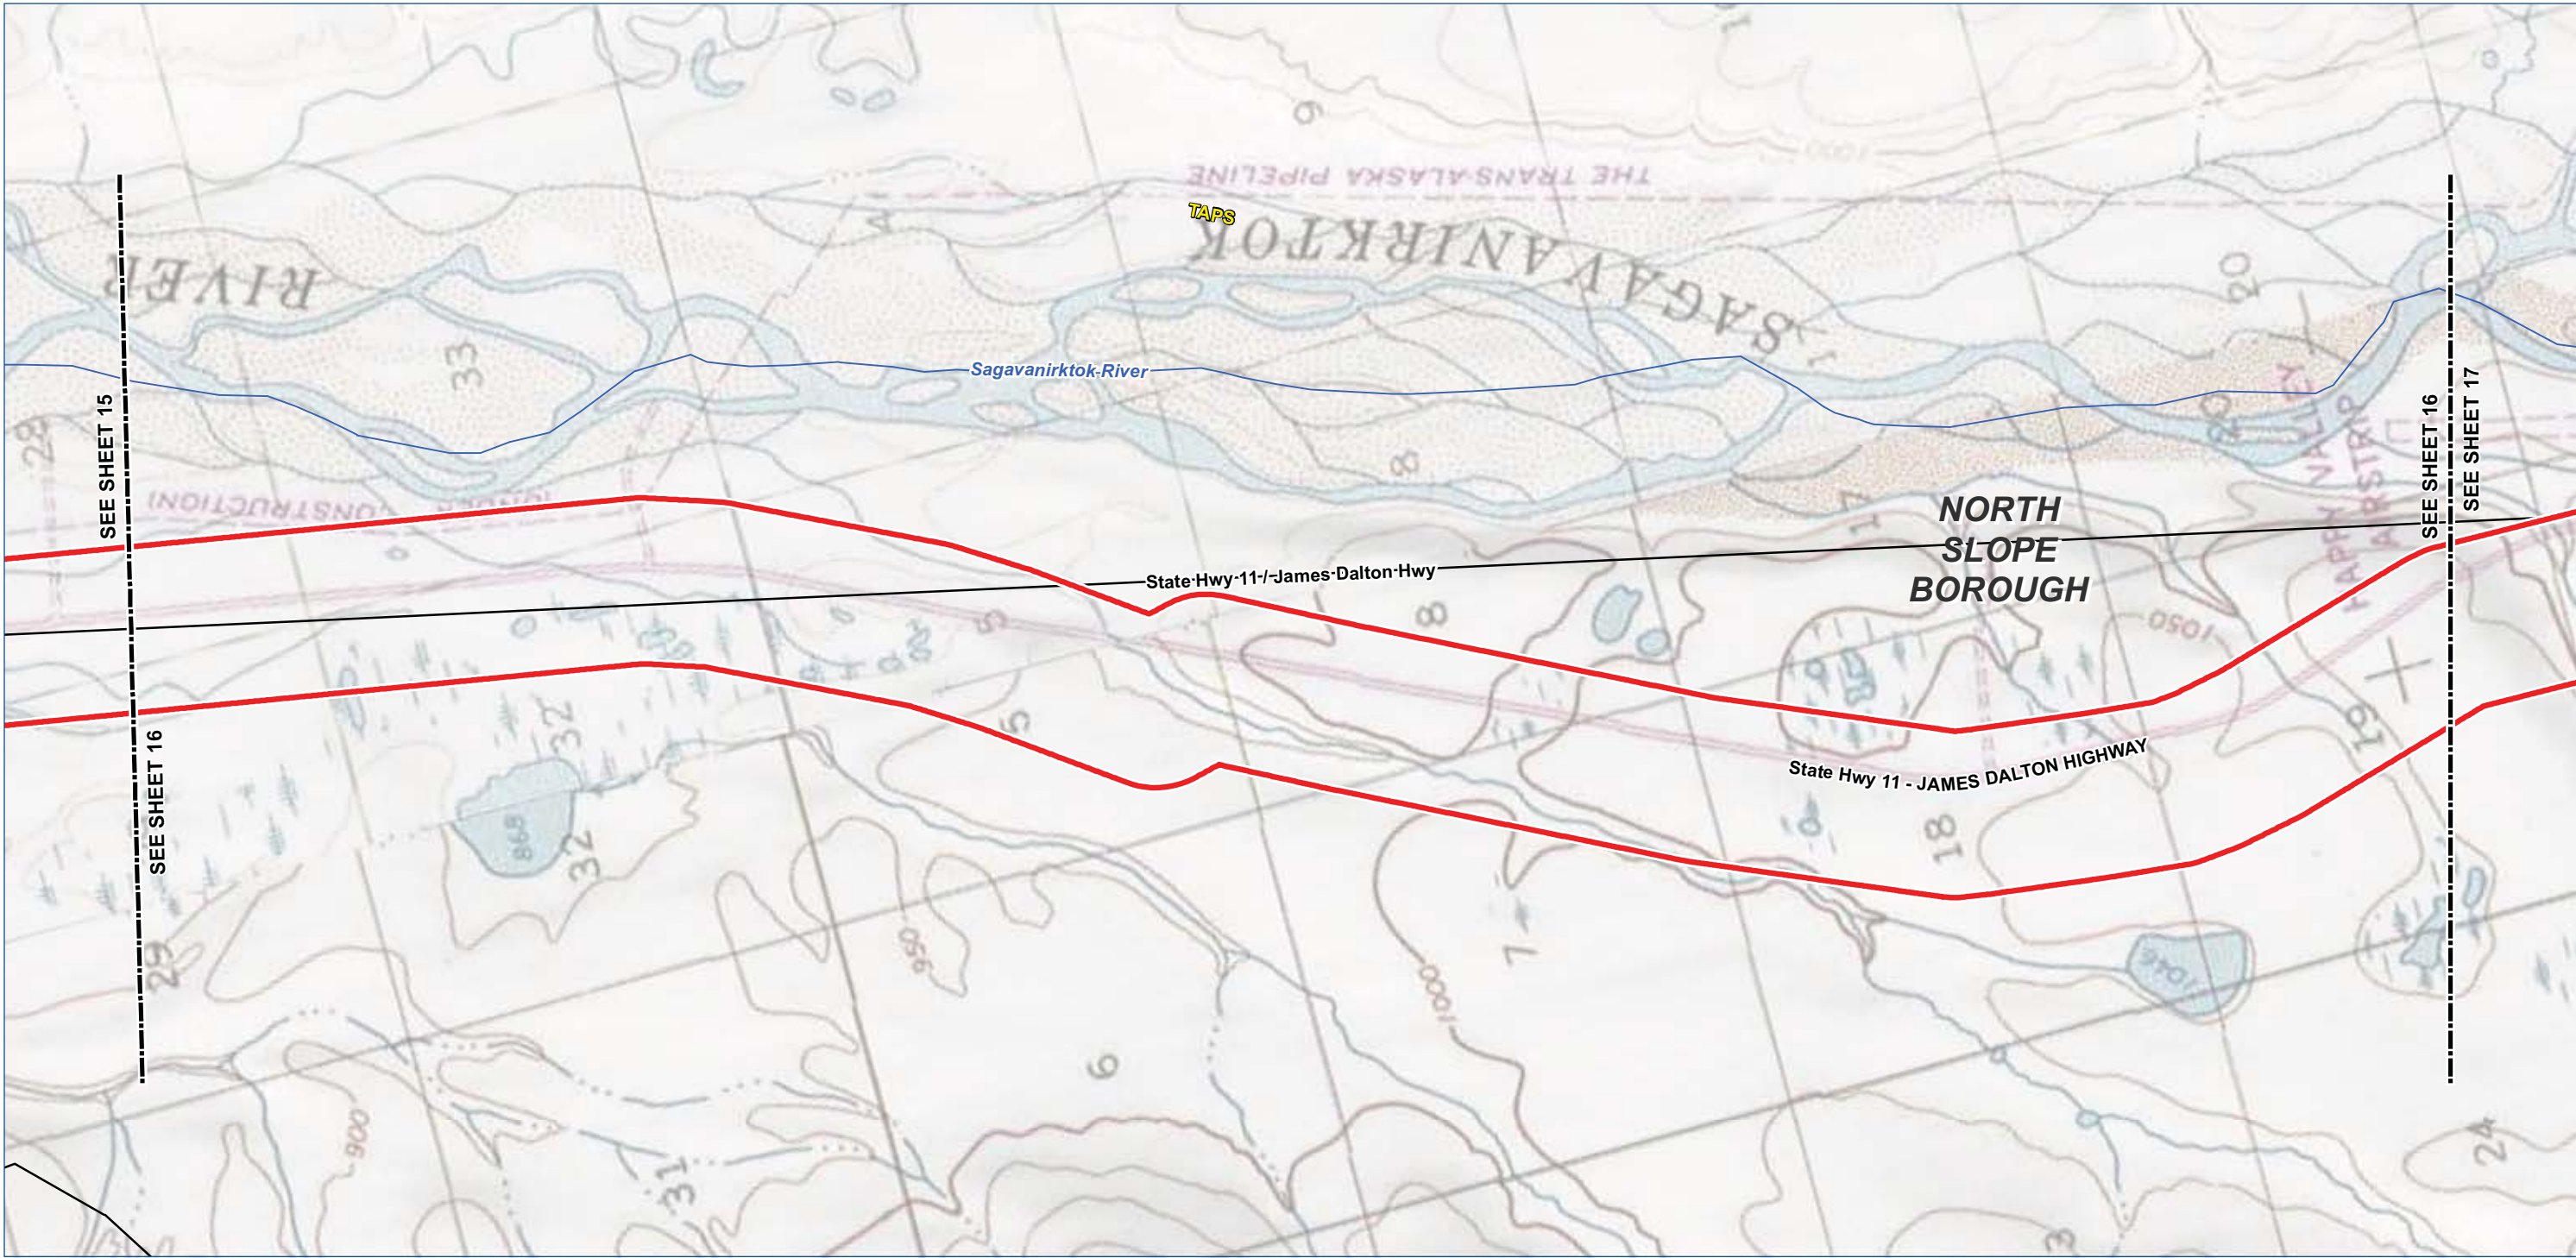

Legend

- TIGER Road

NHD Named Flowline

Trail
- Borough / Census Area Line

Incorporated City Boundary

Public Land - Large Parcel

- Study Corridor - 2,000 ft wide (+/-)
- Pre-FEED Rev A Base Corridor

Pre-FEED Rev A Alternate Corridor



ALASKA LNG PROJECT

Appendix A - Pre-FEED Rev A Base Corridor

BOROUGH: NORTH SLOPE		DRAWN BY: CC
STATE: ALASKA		CHECKED BY: GS / JS
REV. NO.:	REVISION	DATE
A	ISSUED FOR REVIEW	2014-06-23
B	ISSUED FOR REVIEW	2014-07-10
C	ISSUED FOR REVIEW	2014-09-30
0	ISSUED FOR REVIEW	2014-10-01
Mile posts will be added once a concept is selected		

DATE: 2014-10-01 PROJECTION: NAD83 STATE PLANE AK 4 5004 FEET

PREPARED BY:

exp Energy Services Inc.


t: +1.850.385.5441 | f: +1.850.385.5523
1300 Metropolitan Blvd.
Tallahassee, FL 32308
U.S.A.

www.exp.com



• BUILDINGS • EARTH & ENVIRONMENT • ENERGY •
• INDUSTRIAL • INFRASTRUCTURE • SUSTAINABILITY •

DWG: APP A-T-BASE_PRE-FEED SHEET: 16

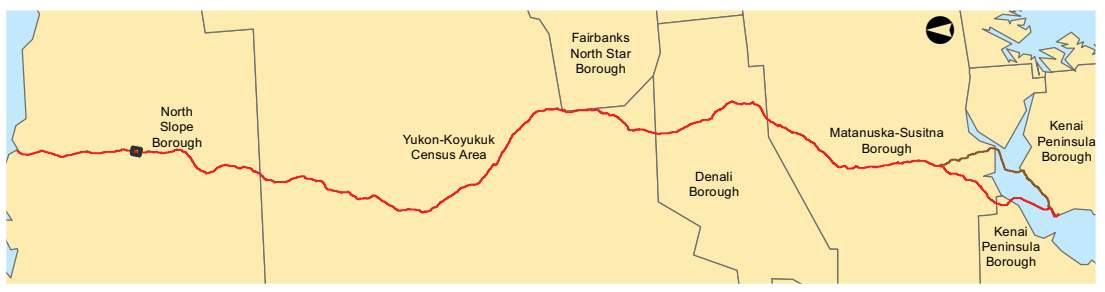

Legend

- TIGER Road

NHD Named Flowline

Trail
- Borough / Census Area Line

Incorporated City Boundary

Public Land - Large Parcel

- Study Corridor - 2,000 ft wide (+/-)
- Pre-FEED Rev A Base Corridor

Pre-FEED Rev A Alternate Corridor



ALASKA LNG PROJECT

Appendix A - Pre-FEED Rev A Base Corridor

BOROUGH: NORTH SLOPE		DRAWN BY: CC
STATE: ALASKA		CHECKED BY: GS / JS
REV. NO.:	REVISION	DATE
A	ISSUED FOR REVIEW	2014-06-23
B	ISSUED FOR REVIEW	2014-07-10
C	ISSUED FOR REVIEW	2014-09-30
0	ISSUED FOR REVIEW	2014-10-01
Mile posts will be added once a concept is selected		

DATE: 2014-10-01 PROJECTION: NAD83 STATE PLANE AK 4 5004 FEET

PREPARED BY:

exp Energy Services Inc.



t: +1.850.385.5441 | f: +1.850.385.5523
1300 Metropolitan Blvd.
Tallahassee, FL 32308
U.S.A.

www.exp.com



• BUILDINGS • EARTH & ENVIRONMENT • ENERGY •
• INDUSTRIAL • INFRASTRUCTURE • SUSTAINABILITY •

DWG: APP A-A-BASE_PRE-FEED SHEET: 16

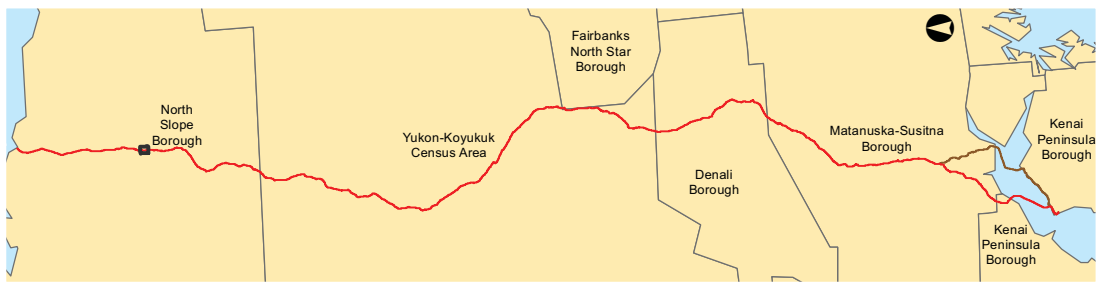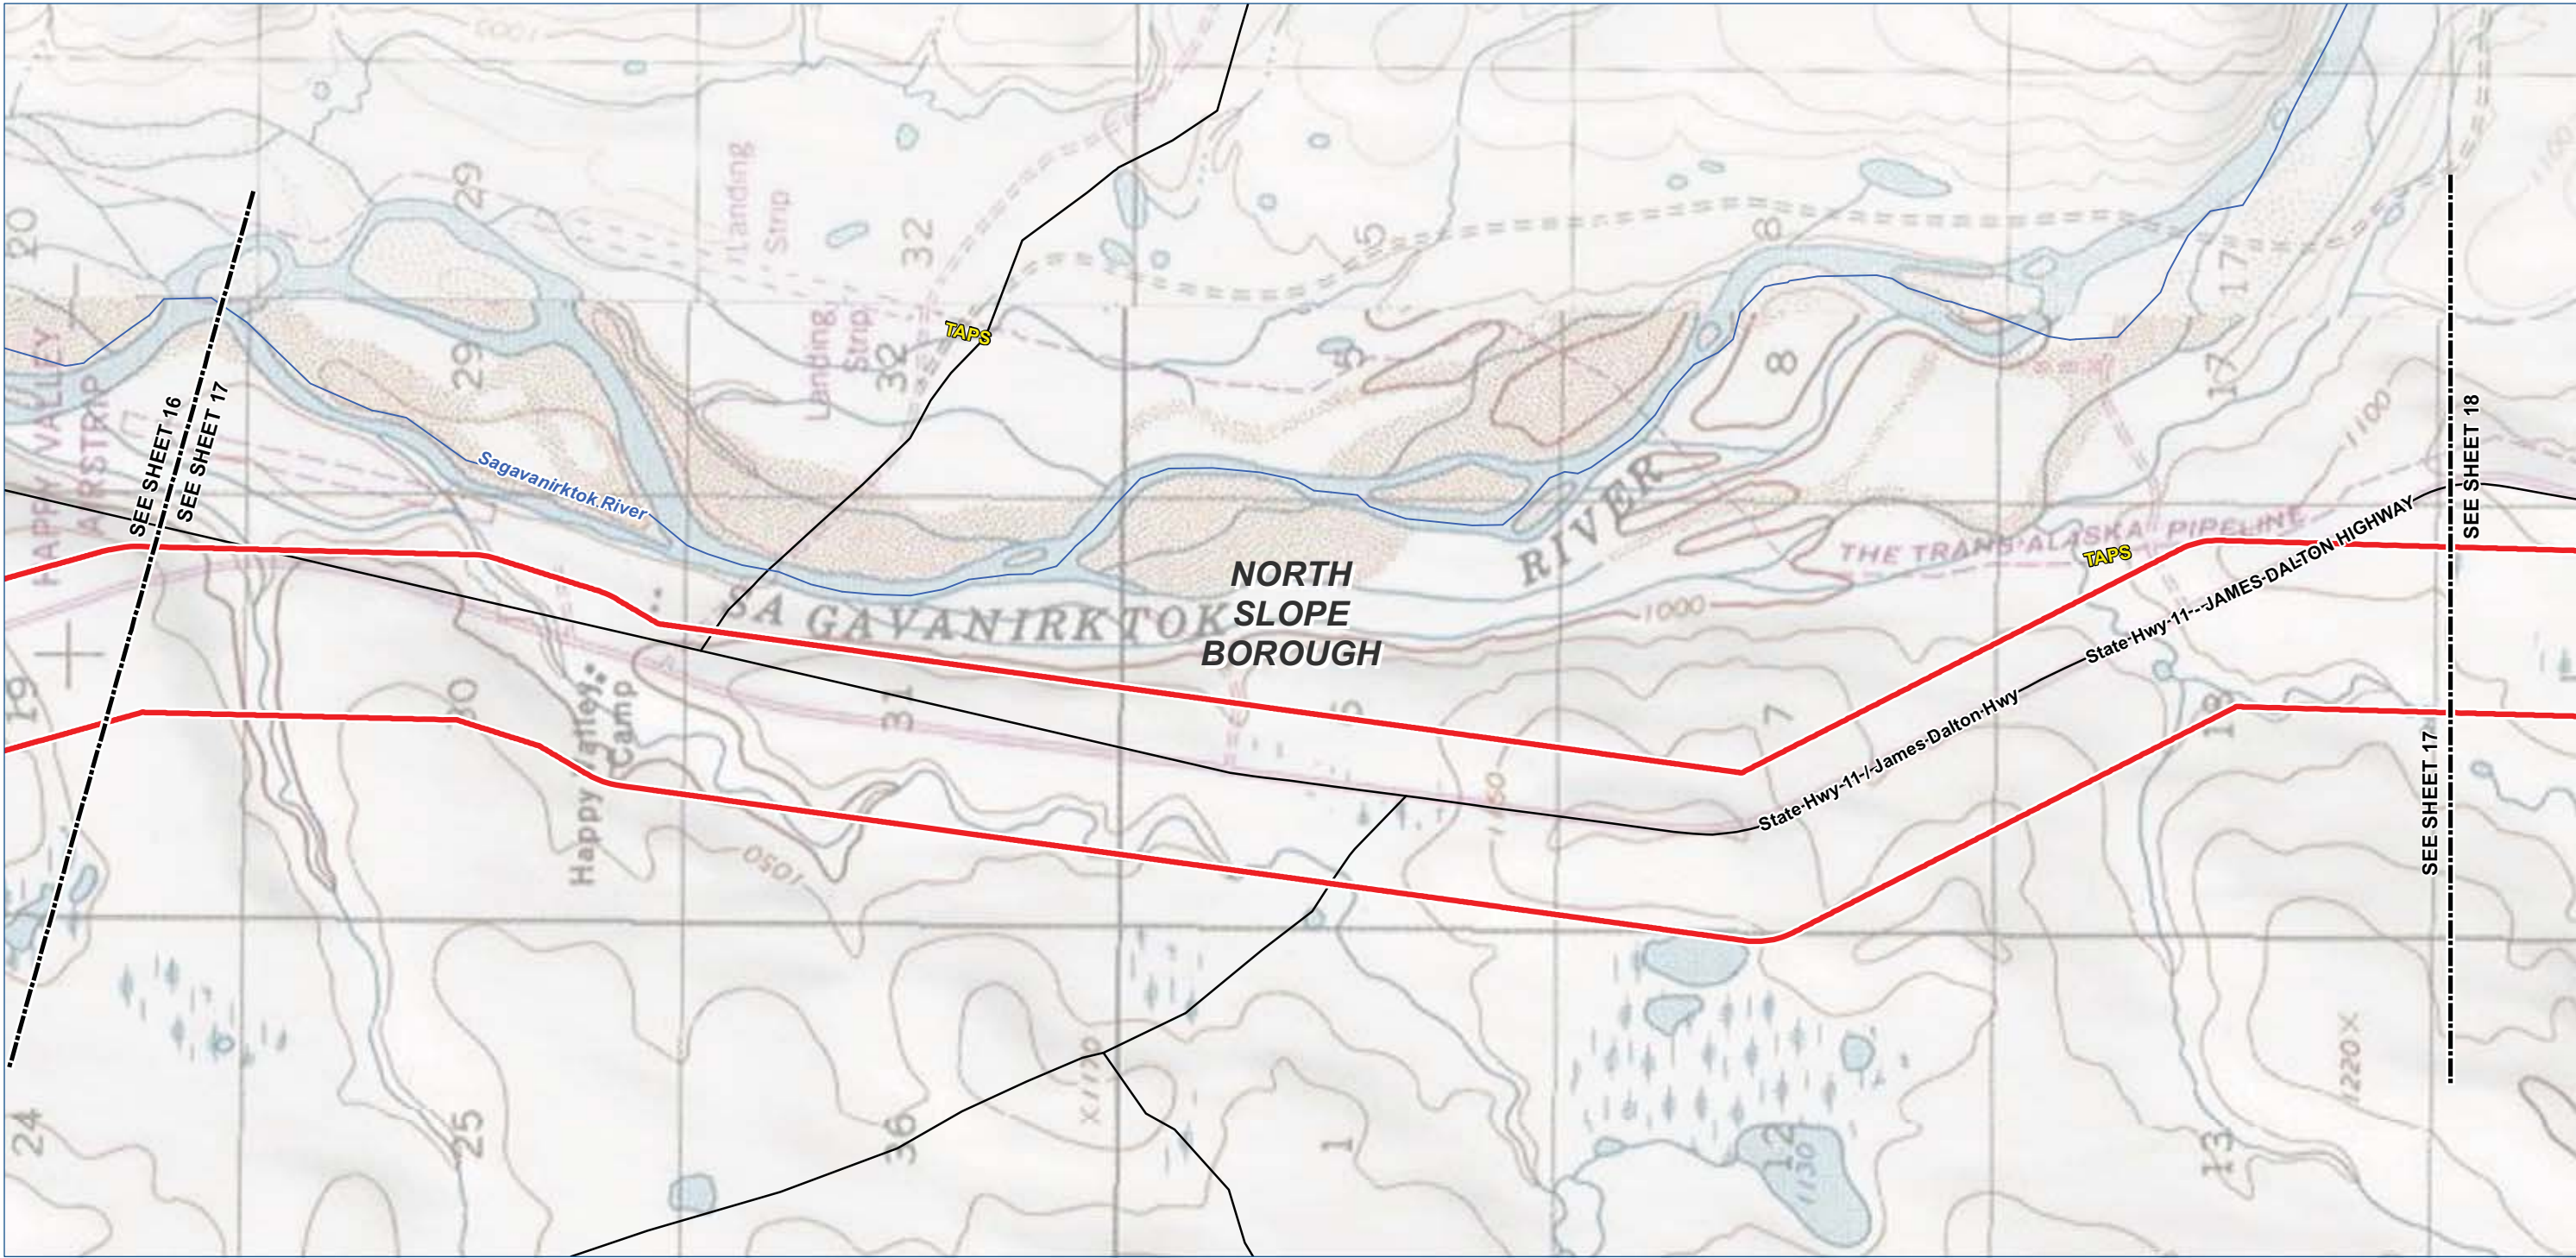

- Legend**

 - TIGER Road
 - NHD Named Flowline
 - Trail
 - Study Corridor - 2,000 ft wide (+/-)**
 - Pre-FEED Rev A Base Corridor
 - Pre-FEED Rev A Alternate Corridor
- Borough / Census Area Line
 - Incorporated City Boundary
 - Public Land - Large Parcel



ALASKA LNG PROJECT		
Appendix A - Pre-FEED Rev A Base Corridor		
BOROUGH: NORTH SLOPE	DRAWN BY: CC	
STATE: ALASKA	CHECKED BY: GS / JS	
REV. NO.:	REVISION	DATE
A	ISSUED FOR REVIEW	2014-06-23
B	ISSUED FOR REVIEW	2014-07-10
C	ISSUED FOR REVIEW	2014-09-30
0	ISSUED FOR REVIEW	2014-10-01
Mile posts will be added once a concept is selected		
DATE: 2014-10-01	PROJECTION: NAD83 STATE PLANE AK 4 5004 FEET	

PREPARED BY:



exp Energy Services Inc.

t: +1.850.385.5441 | f: +1.850.385.5523
1300 Metropolitan Blvd.
Tallahassee, FL 32308
U.S.A.

www.exp.com

• BUILDINGS • EARTH & ENVIRONMENT • ENERGY •
• INDUSTRIAL • INFRASTRUCTURE • SUSTAINABILITY •

DWG: APP A-T-BASE_PRE-FEED SHEET: 17

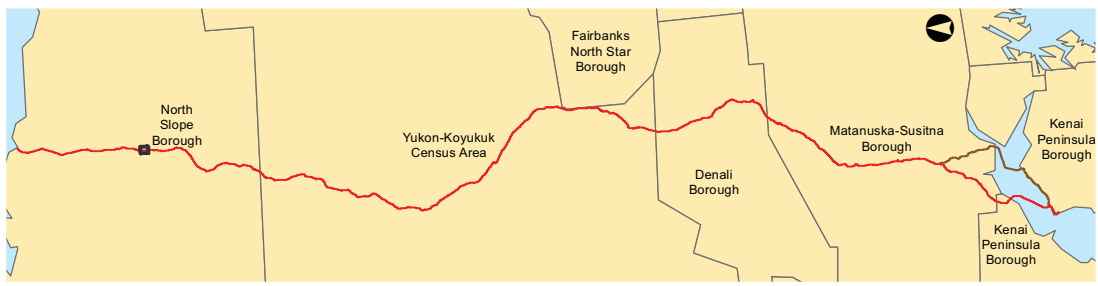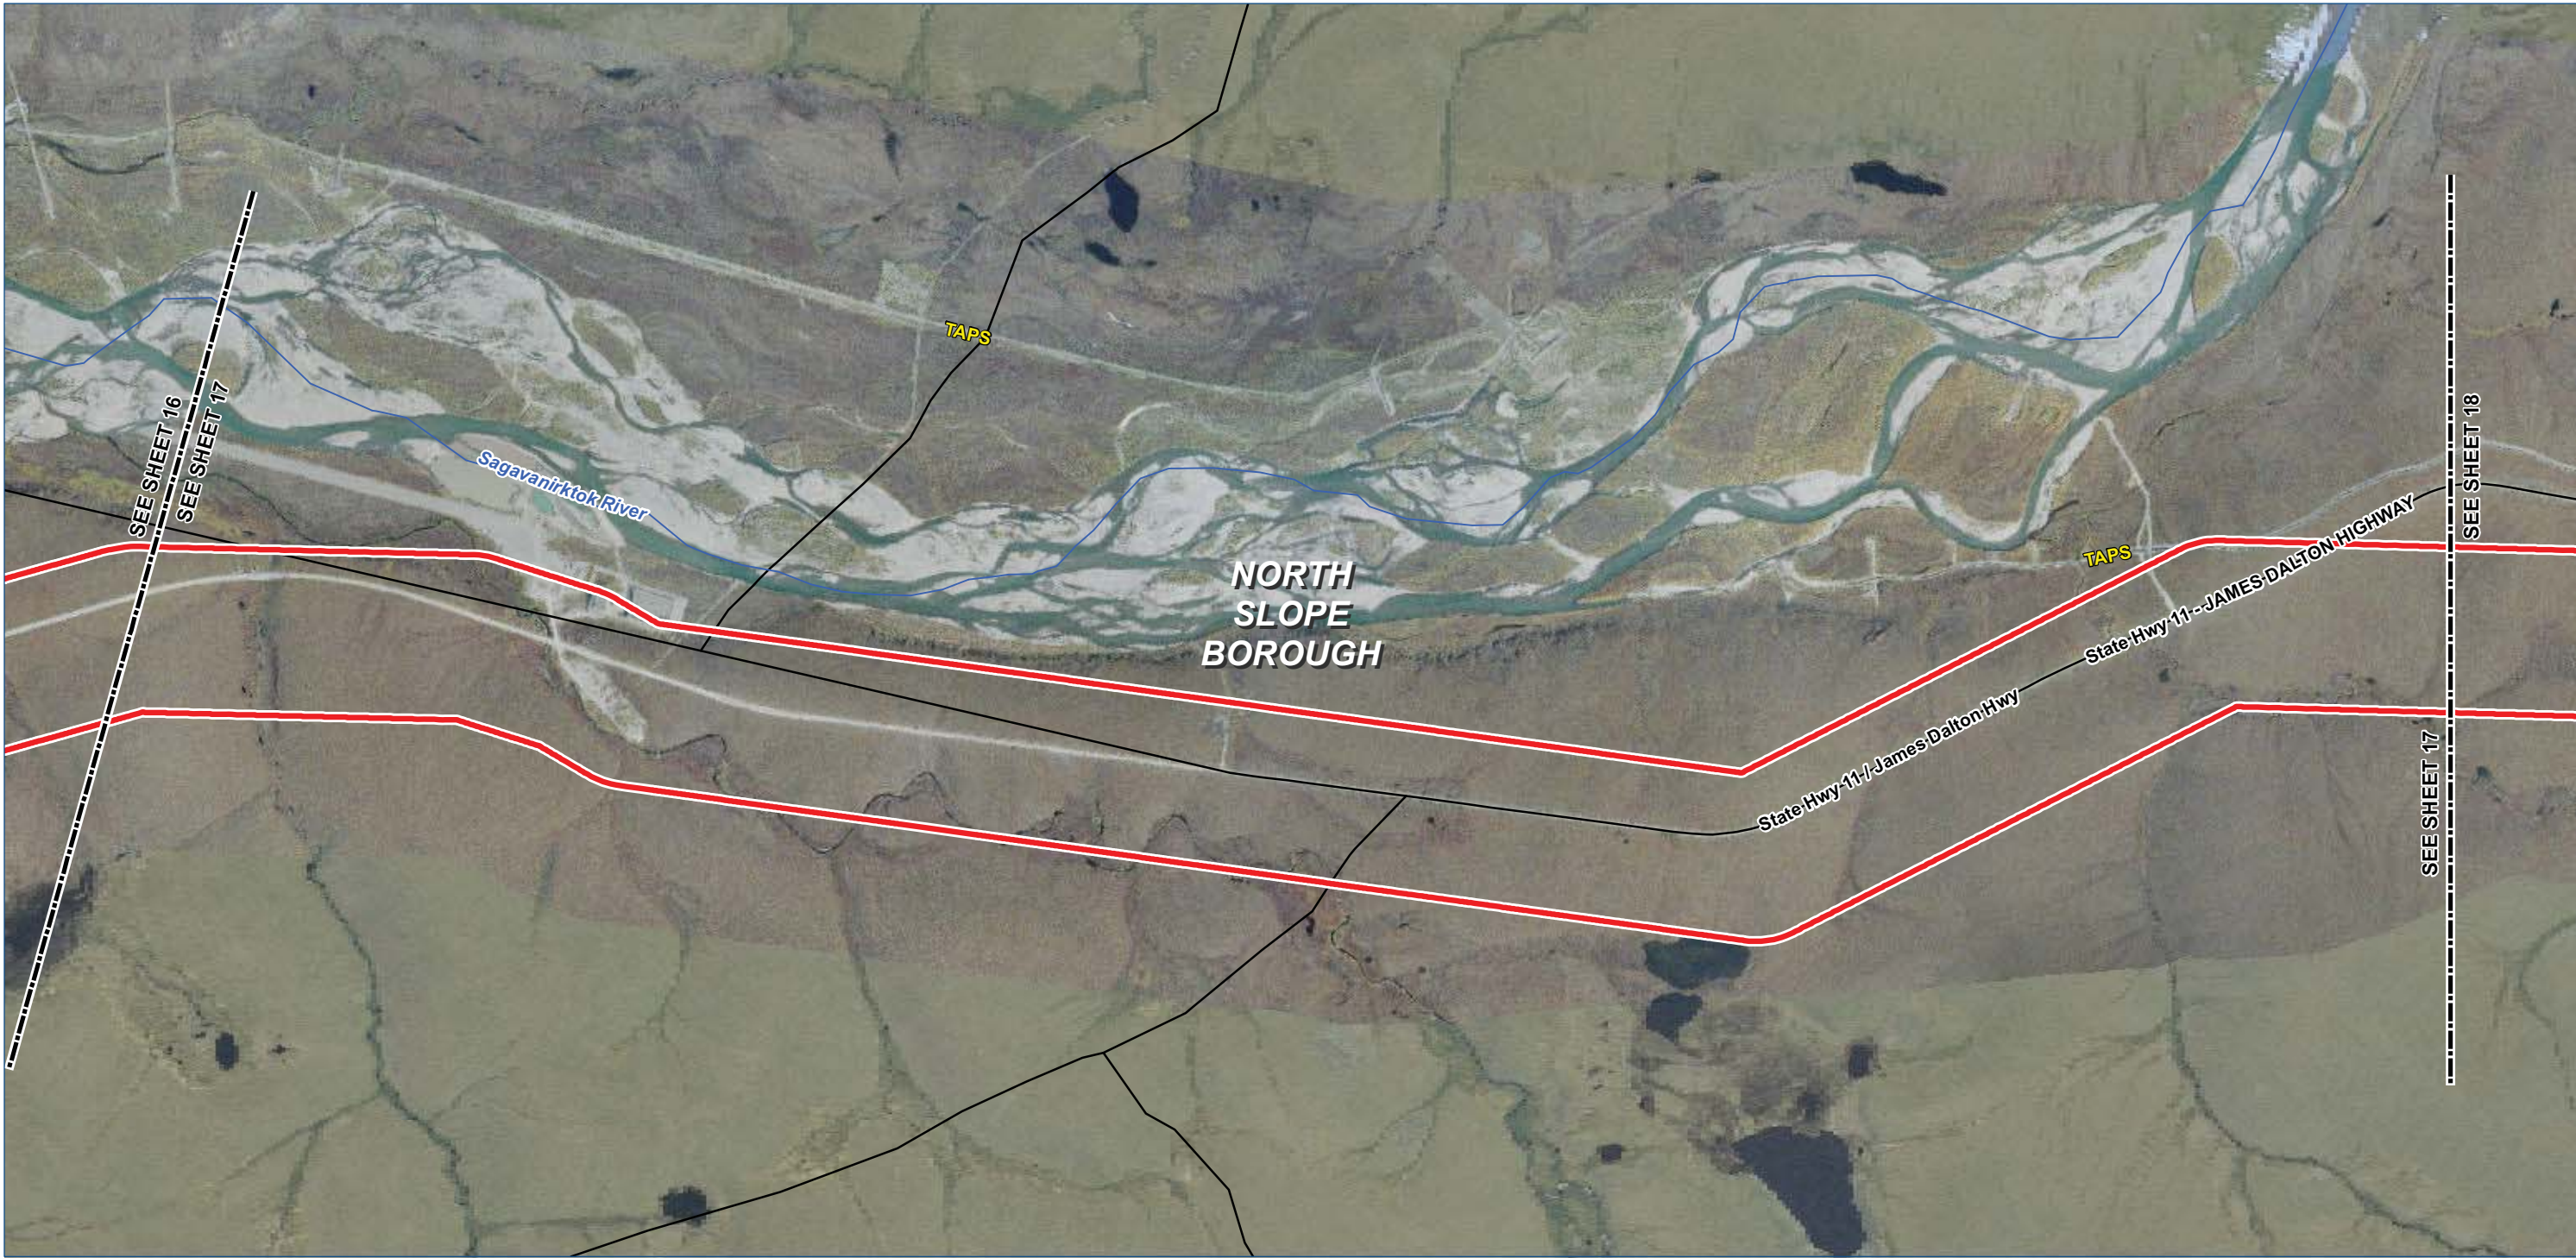

- Legend

TIGER Road

NHD Named Flowline

Trail

Study Corridor - 2,000 ft wide (+/-)

Pre-FEED Rev A Base Corridor

Pre-FEED Rev A Alternate Corridor

Borough / Census Area Line

Incorporated City Boundary

Public Land - Large Parcel
-
- | ALASKA LNG PROJECT | | |
|---|--|------------|
| Appendix A - Pre-FEED Rev A Base Corridor | | |
| BOROUGH: NORTH SLOPE | DRAWN BY: CC | |
| STATE: ALASKA | CHECKED BY: GS / JS | |
| REV. NO.: | REVISION | DATE |
| A | ISSUED FOR REVIEW | 2014-06-23 |
| B | ISSUED FOR REVIEW | 2014-07-10 |
| C | ISSUED FOR REVIEW | 2014-09-30 |
| 0 | ISSUED FOR REVIEW | 2014-10-01 |
| Mile posts will be added once a concept is selected | | |
| DATE: 2014-10-01 | PROJECTION: NAD83 STATE PLANE AK 4 5004 FEET | |
- PREPARED BY:

exp Energy Services Inc.

t: +1.850.385.5441 | f: +1.850.385.5523

1300 Metropolitan Blvd.

Tallahassee, FL 32308

U.S.A.

www.exp.com



exp.

• BUILDINGS • EARTH & ENVIRONMENT • ENERGY •

• INDUSTRIAL • INFRASTRUCTURE • SUSTAINABILITY •

DWG: APP A-A-BASE_PRE-FEED

SHEET: 17
- X:\Projects\ExxonMobil\SCLNG\Mapping\20140930_Resource_Report_Rev_0\04_MXD\01_Ver0\App_A_Aerial_Preliminary_Prefered_Corridor_Pre_FEED.mxd

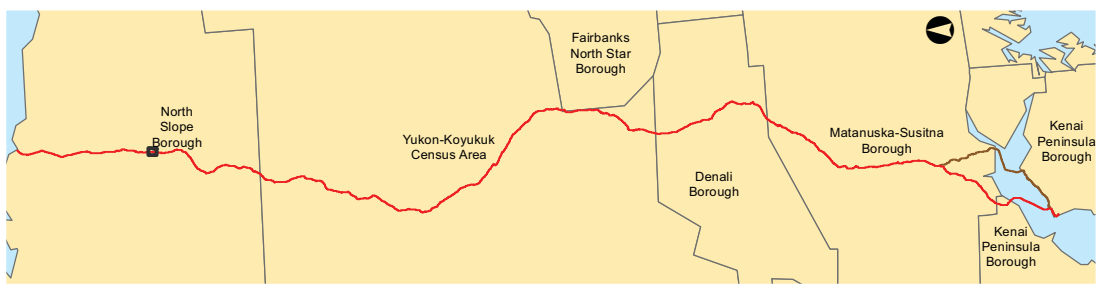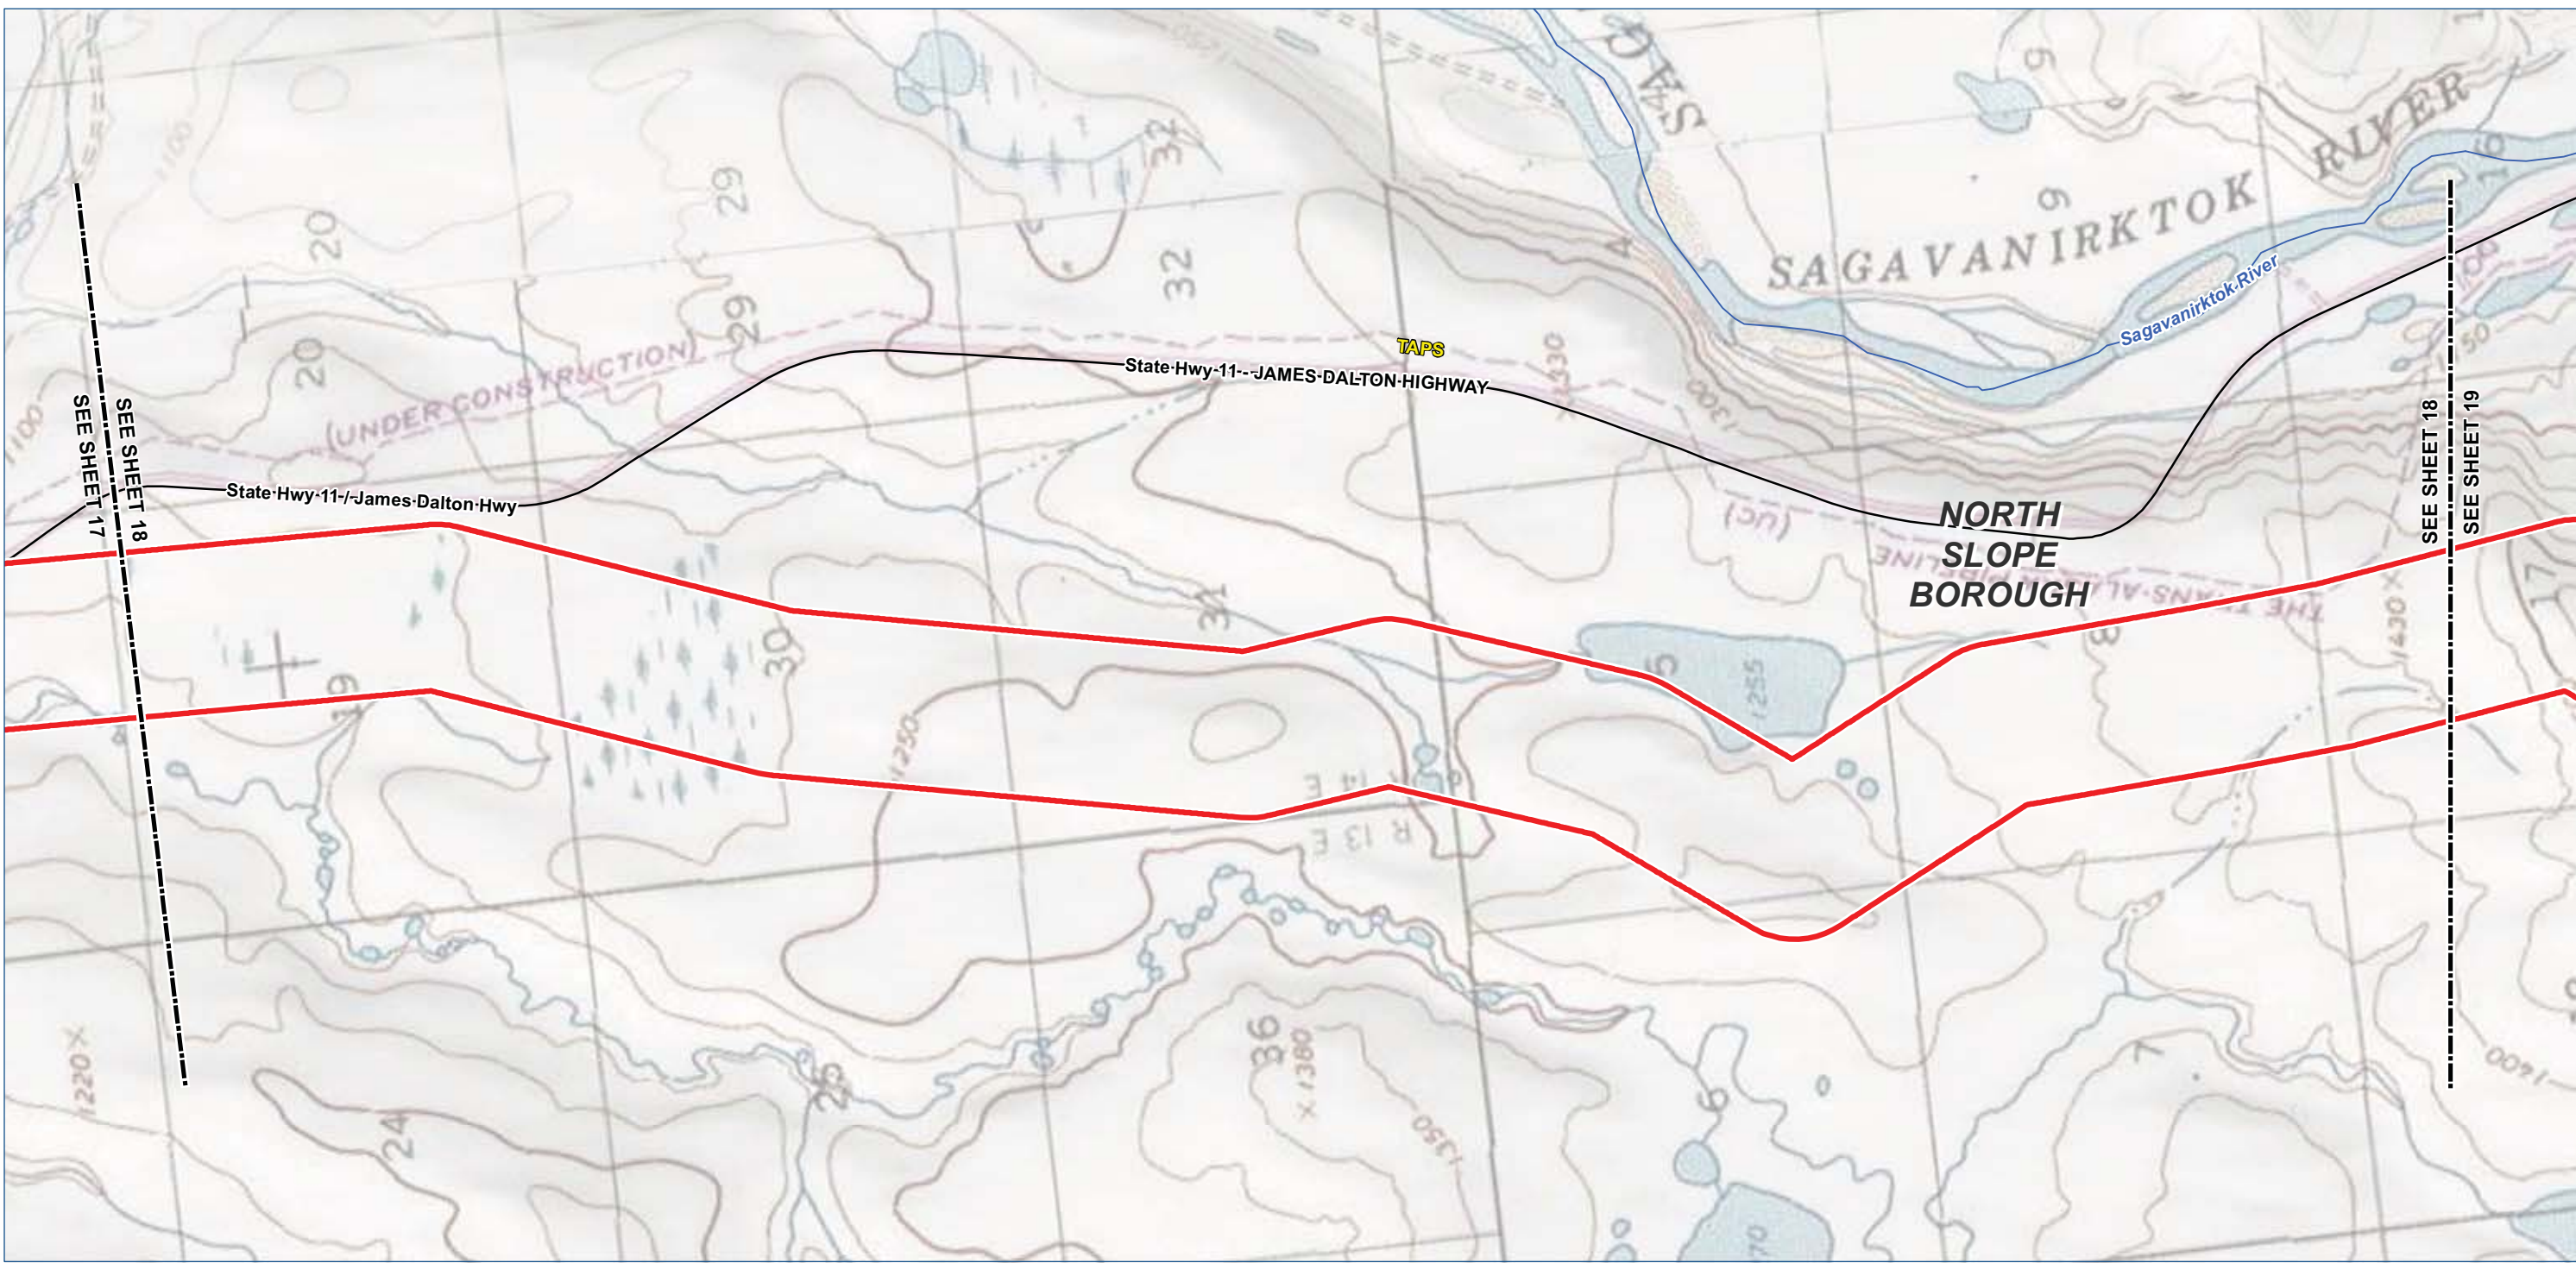

Alaska LNG Project

Legend

- TIGER Road
- NHD Named Flowline
- Trail
- Borough / Census Area Line
- Incorporated City Boundary
- Public Land - Large Parcel

- Study Corridor - 2,000 ft wide (+/-)
- Pre-FEED Rev A Base Corridor
 - Pre-FEED Rev A Alternate Corridor

0 1,000 2,000 4,000 Feet

ALASKA LNG PROJECT

Appendix A - Pre-FEED Rev A Base Corridor

BOROUGH: NORTH SLOPE		DRAWN BY: CC
STATE: ALASKA		CHECKED BY: GS / JS
REV. NO.:	REVISION	DATE
A	ISSUED FOR REVIEW	2014-06-23
B	ISSUED FOR REVIEW	2014-07-10
C	ISSUED FOR REVIEW	2014-09-30
0	ISSUED FOR REVIEW	2014-10-01
Mile posts will be added once a concept is selected		

DATE: 2014-10-01 PROJECTION: NAD83 STATE PLANE AK 4 5004 FEET

PREPARED BY:

exp Energy Services Inc.



t: +1.850.385.5441 | f: +1.850.385.5523
1300 Metropolitan Blvd.
Tallahassee, FL 32308
U.S.A.

www.exp.com



• BUILDINGS • EARTH & ENVIRONMENT • ENERGY •
• INDUSTRIAL • INFRASTRUCTURE • SUSTAINABILITY •

DWG: APP A-T-BASE_PRE-FEED SHEET: 18

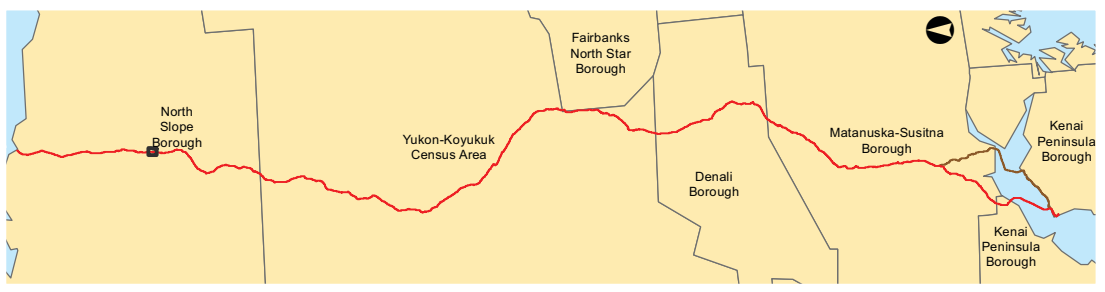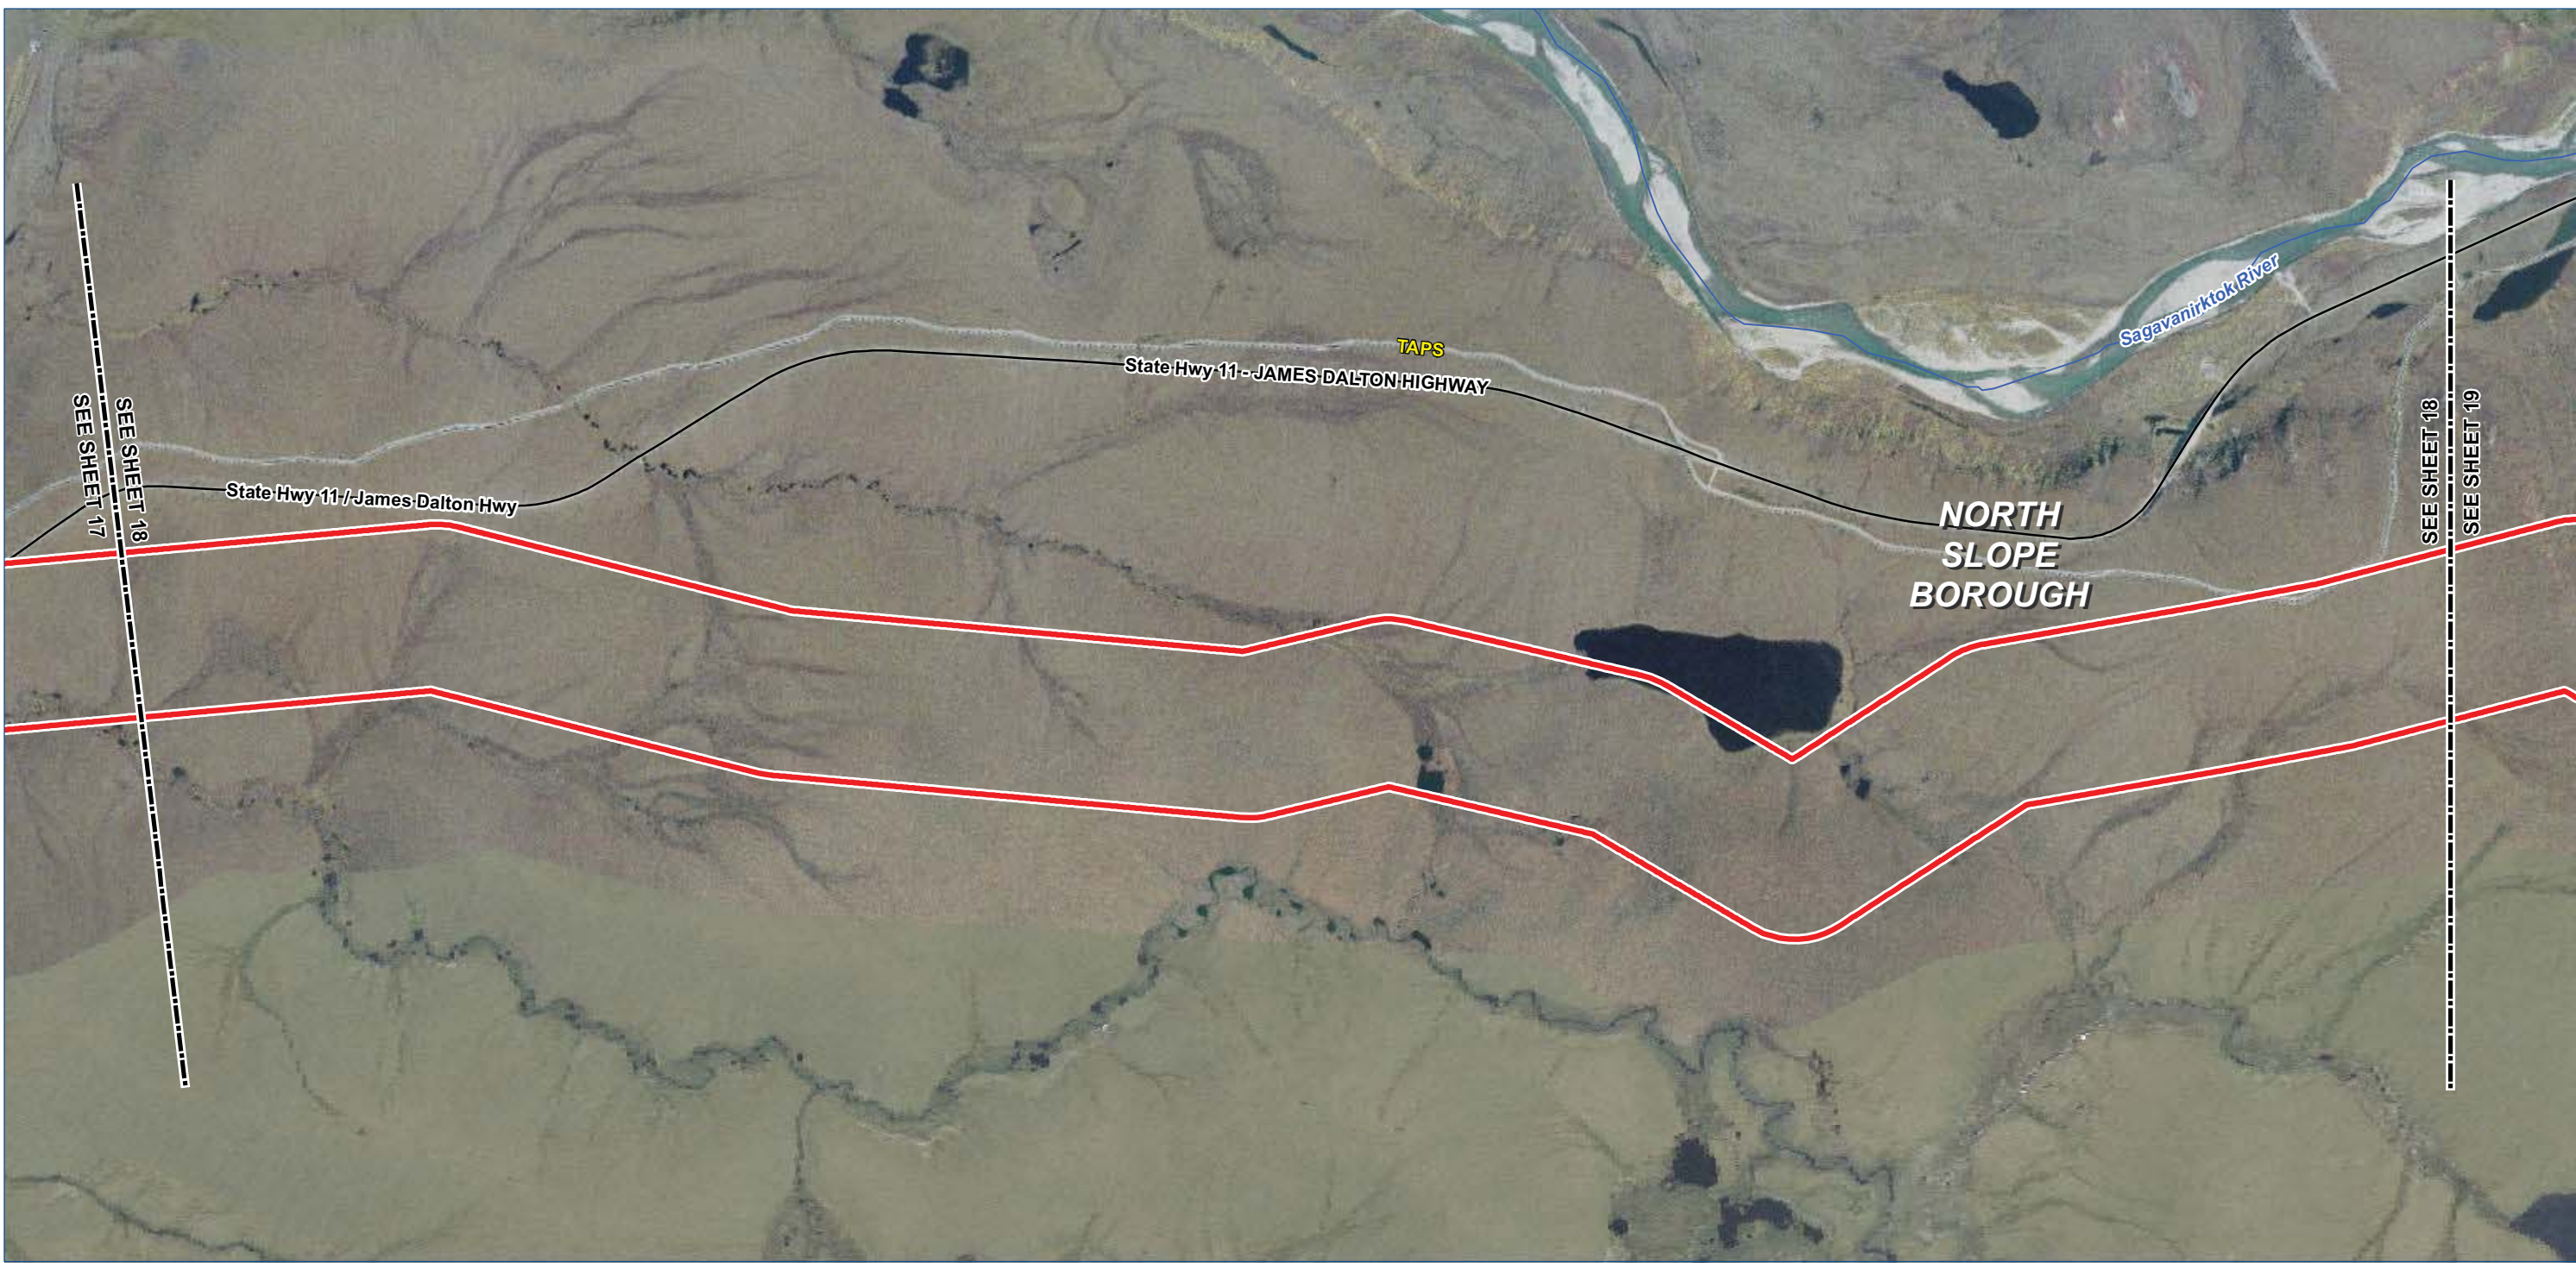

- Legend**

 - TIGER Road
 - NHD Named Flowline
 - Trail
 - Study Corridor - 2,000 ft wide (+/-)**
 - Pre-FEED Rev A Base Corridor
 - Pre-FEED Rev A Alternate Corridor
- Borough / Census Area Line
 - Incorporated City Boundary
 - Public Land - Large Parcel



ALASKA LNG PROJECT		
Appendix A - Pre-FEED Rev A Base Corridor		
BOROUGH: NORTH SLOPE	DRAWN BY: CC	
STATE: ALASKA	CHECKED BY: GS / JS	
REV. NO.:	REVISION	DATE
A	ISSUED FOR REVIEW	2014-06-23
B	ISSUED FOR REVIEW	2014-07-10
C	ISSUED FOR REVIEW	2014-09-30
0	ISSUED FOR REVIEW	2014-10-01
Mile posts will be added once a concept is selected		
DATE: 2014-10-01	PROJECTION: NAD83 STATE PLANE AK 4 5004 FEET	

PREPARED BY:



exp Energy Services Inc.

t: +1.850.385.5441 | f: +1.850.385.5523
1300 Metropolitan Blvd.
Tallahassee, FL 32308
U.S.A.

www.exp.com

• BUILDINGS • EARTH & ENVIRONMENT • ENERGY •
• INDUSTRIAL • INFRASTRUCTURE • SUSTAINABILITY •

DWG: APP A-A-BASE_PRE-FEED SHEET: 18

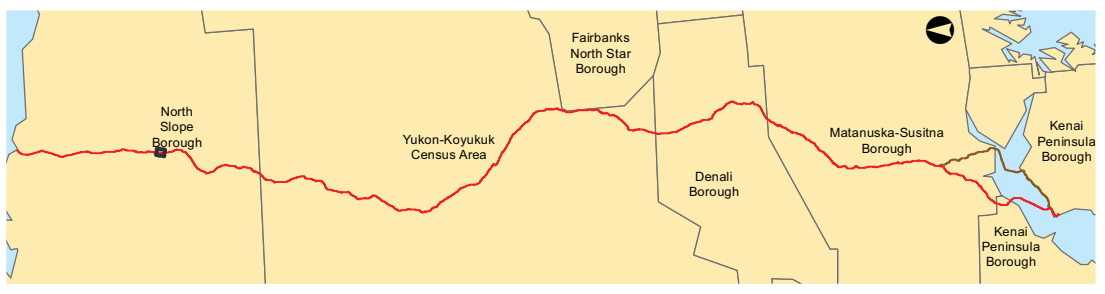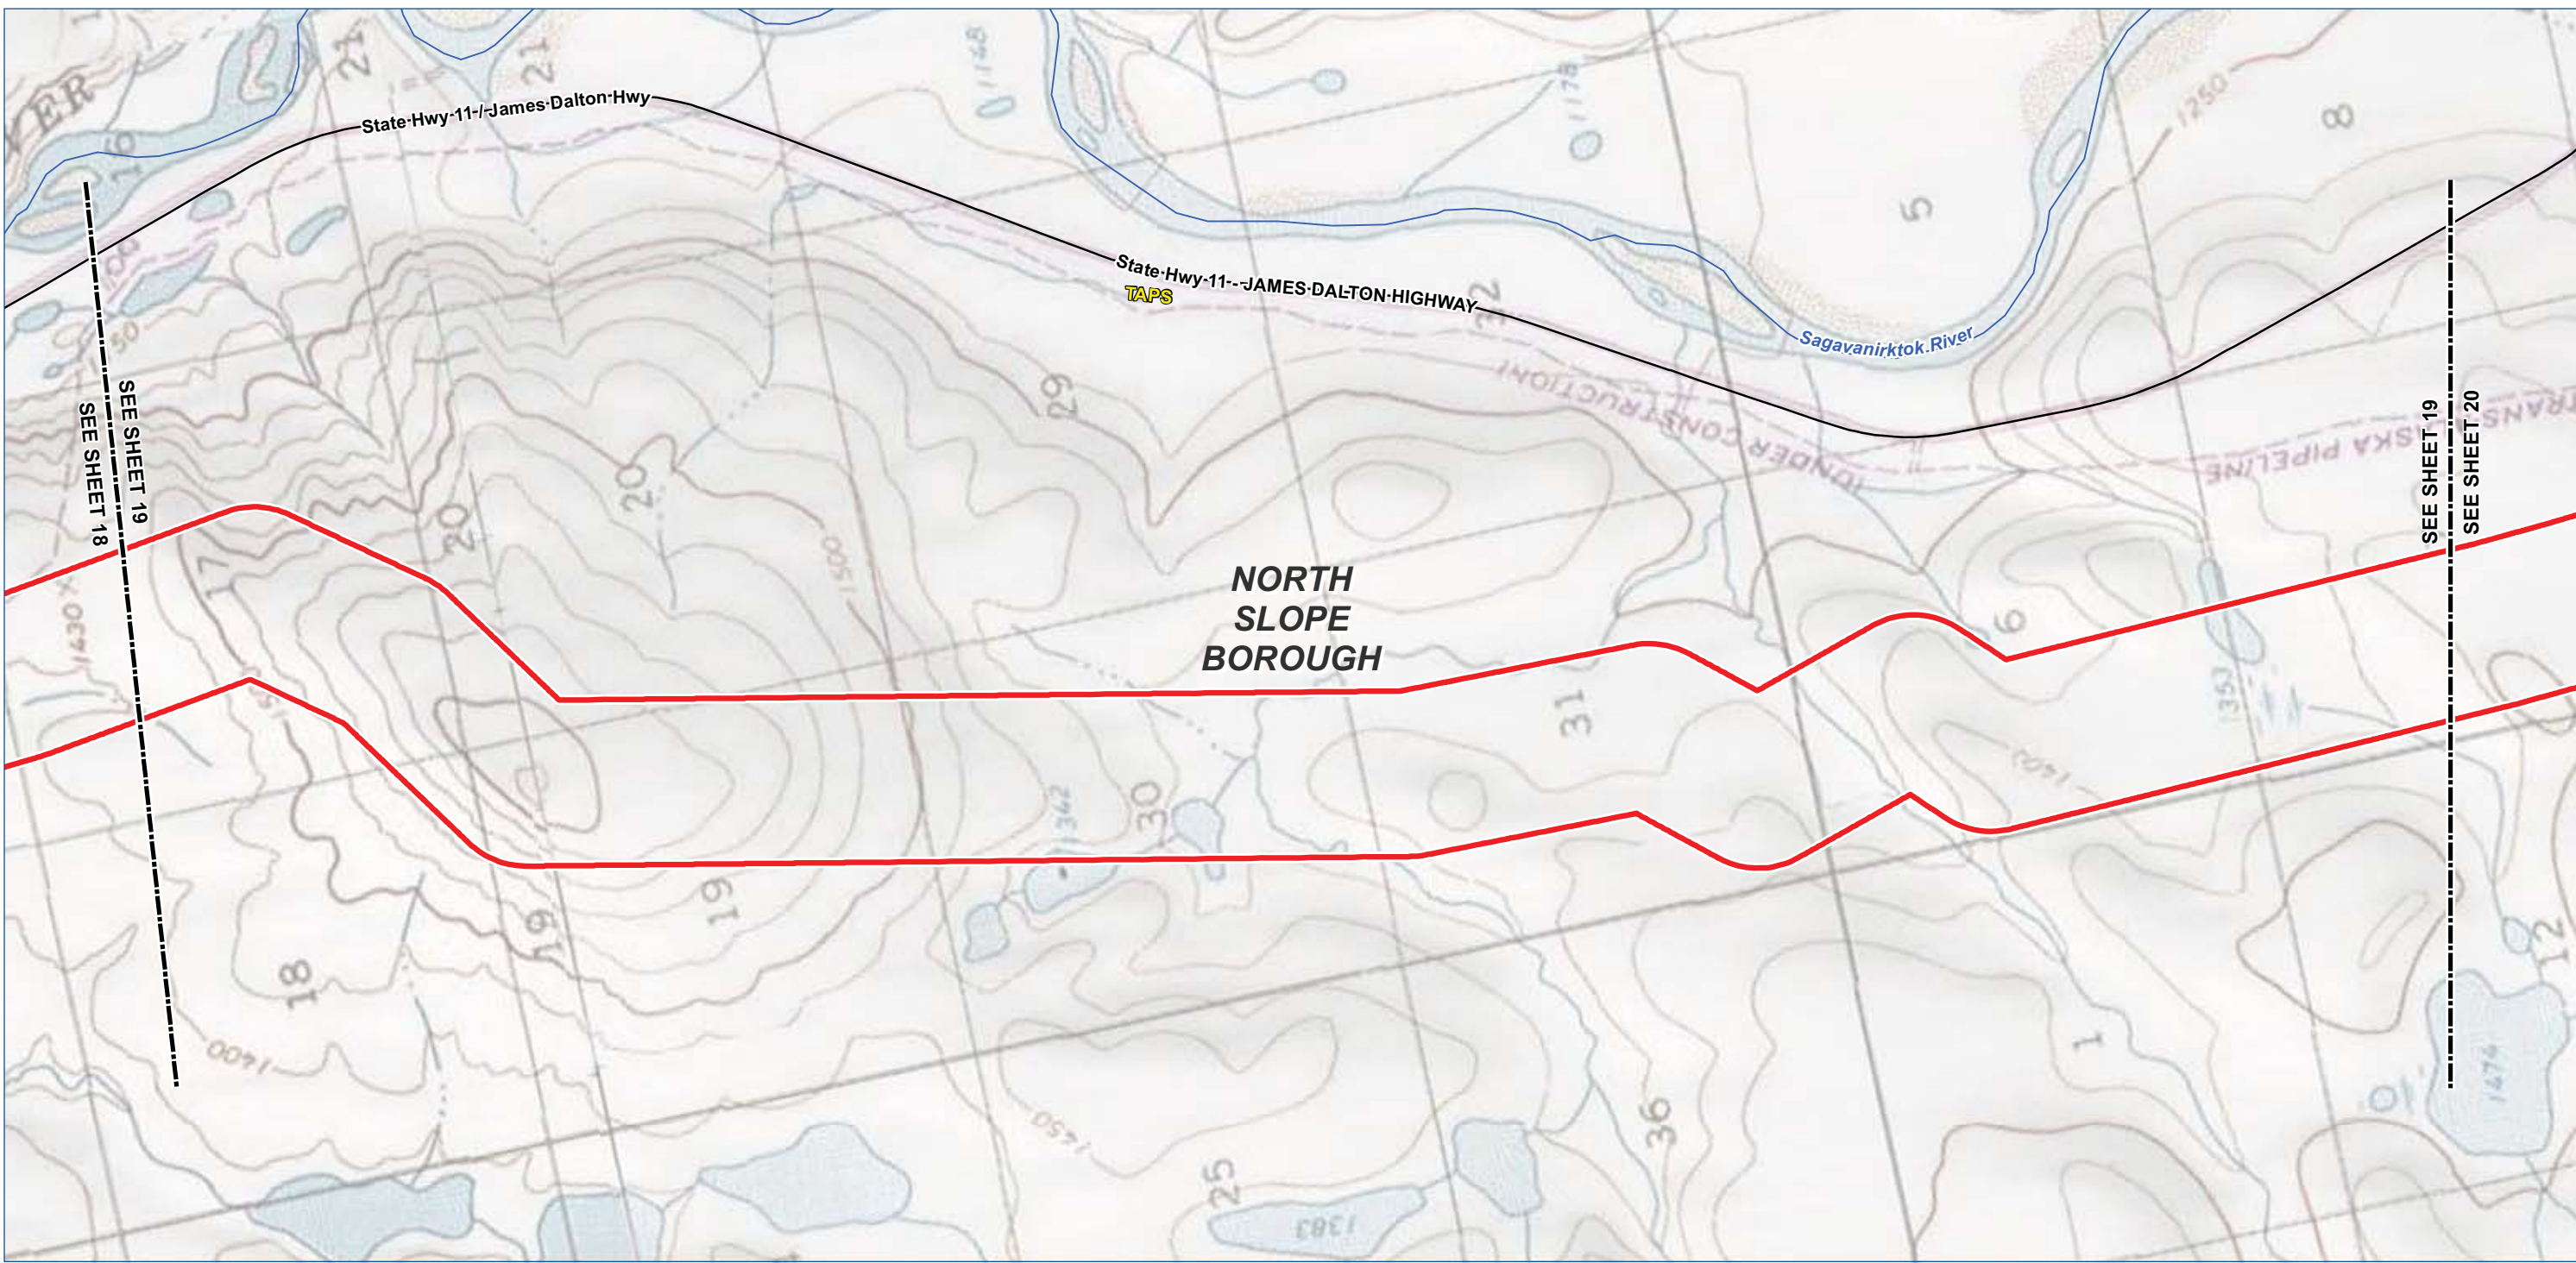

- Legend**

 - TIGER Road
 - NHD Named Flowline
 - Trail
 - Study Corridor - 2,000 ft wide (+/-)**
 - Pre-FEED Rev A Base Corridor
 - Pre-FEED Rev A Alternate Corridor
- Borough / Census Area Line
 - Incorporated City Boundary
 - Public Land - Large Parcel



ALASKA LNG PROJECT		
Appendix A - Pre-FEED Rev A Base Corridor		
BOROUGH: NORTH SLOPE	DRAWN BY:	CC
STATE: ALASKA	CHECKED BY:	GS / JS
REV. NO.:	REVISION	DATE
A	ISSUED FOR REVIEW	2014-06-23
B	ISSUED FOR REVIEW	2014-07-10
C	ISSUED FOR REVIEW	2014-09-30
0	ISSUED FOR REVIEW	2014-10-01
Mile posts will be added once a concept is selected		
DATE: 2014-10-01	PROJECTION: NAD83 STATE PLANE AK 4 5004 FEET	

PREPARED BY:


exp Energy Services Inc.

t: +1.850.385.5441 | f: +1.850.385.5523
1300 Metropolitan Blvd.
Tallahassee, FL 32308
U.S.A.

www.exp.com

• BUILDINGS • EARTH & ENVIRONMENT • ENERGY •
• INDUSTRIAL • INFRASTRUCTURE • SUSTAINABILITY •

DWG: APP A-T-BASE_PRE-FEED SHEET: 19

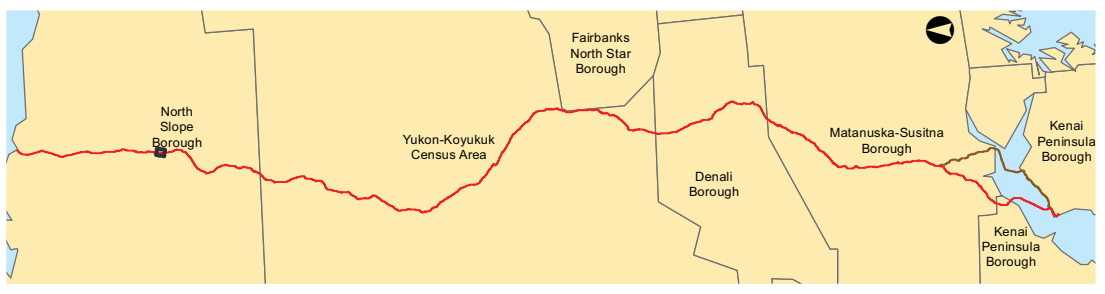

Legend

- TIGER Road

NHD Named Flowline

Trail
- Borough / Census Area Line

Incorporated City Boundary

Public Land - Large Parcel

- Study Corridor - 2,000 ft wide (+/-)
- Pre-FEED Rev A Base Corridor

Pre-FEED Rev A Alternate Corridor



ALASKA LNG PROJECT

Appendix A - Pre-FEED Rev A Base Corridor

BOROUGH: NORTH SLOPE		DRAWN BY: CC
STATE: ALASKA		CHECKED BY: GS / JS
REV. NO.:	REVISION	DATE
A	ISSUED FOR REVIEW	2014-06-23
B	ISSUED FOR REVIEW	2014-07-10
C	ISSUED FOR REVIEW	2014-09-30
0	ISSUED FOR REVIEW	2014-10-01
Mile posts will be added once a concept is selected		
DATE: 2014-10-01	PROJECTION: NAD83 STATE PLANE AK 4 5004 FEET	

PREPARED BY:



exp Energy Services Inc.

t: +1.850.385.5441 | f: +1.850.385.5523
1300 Metropolitan Blvd.
Tallahassee, FL 32308
U.S.A.

www.exp.com



• BUILDINGS • EARTH & ENVIRONMENT • ENERGY •
• INDUSTRIAL • INFRASTRUCTURE • SUSTAINABILITY •

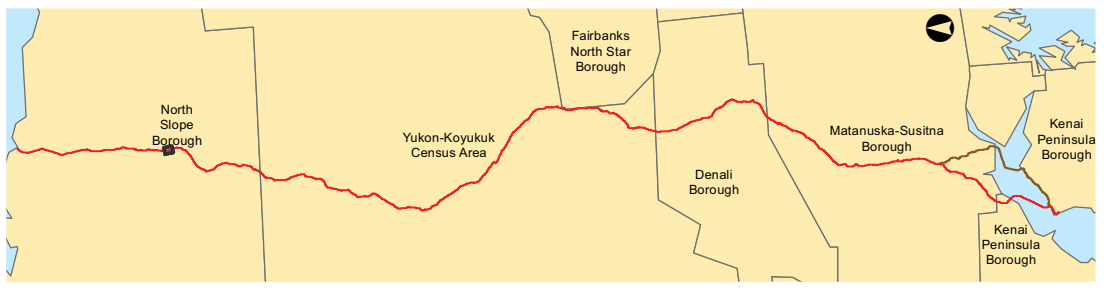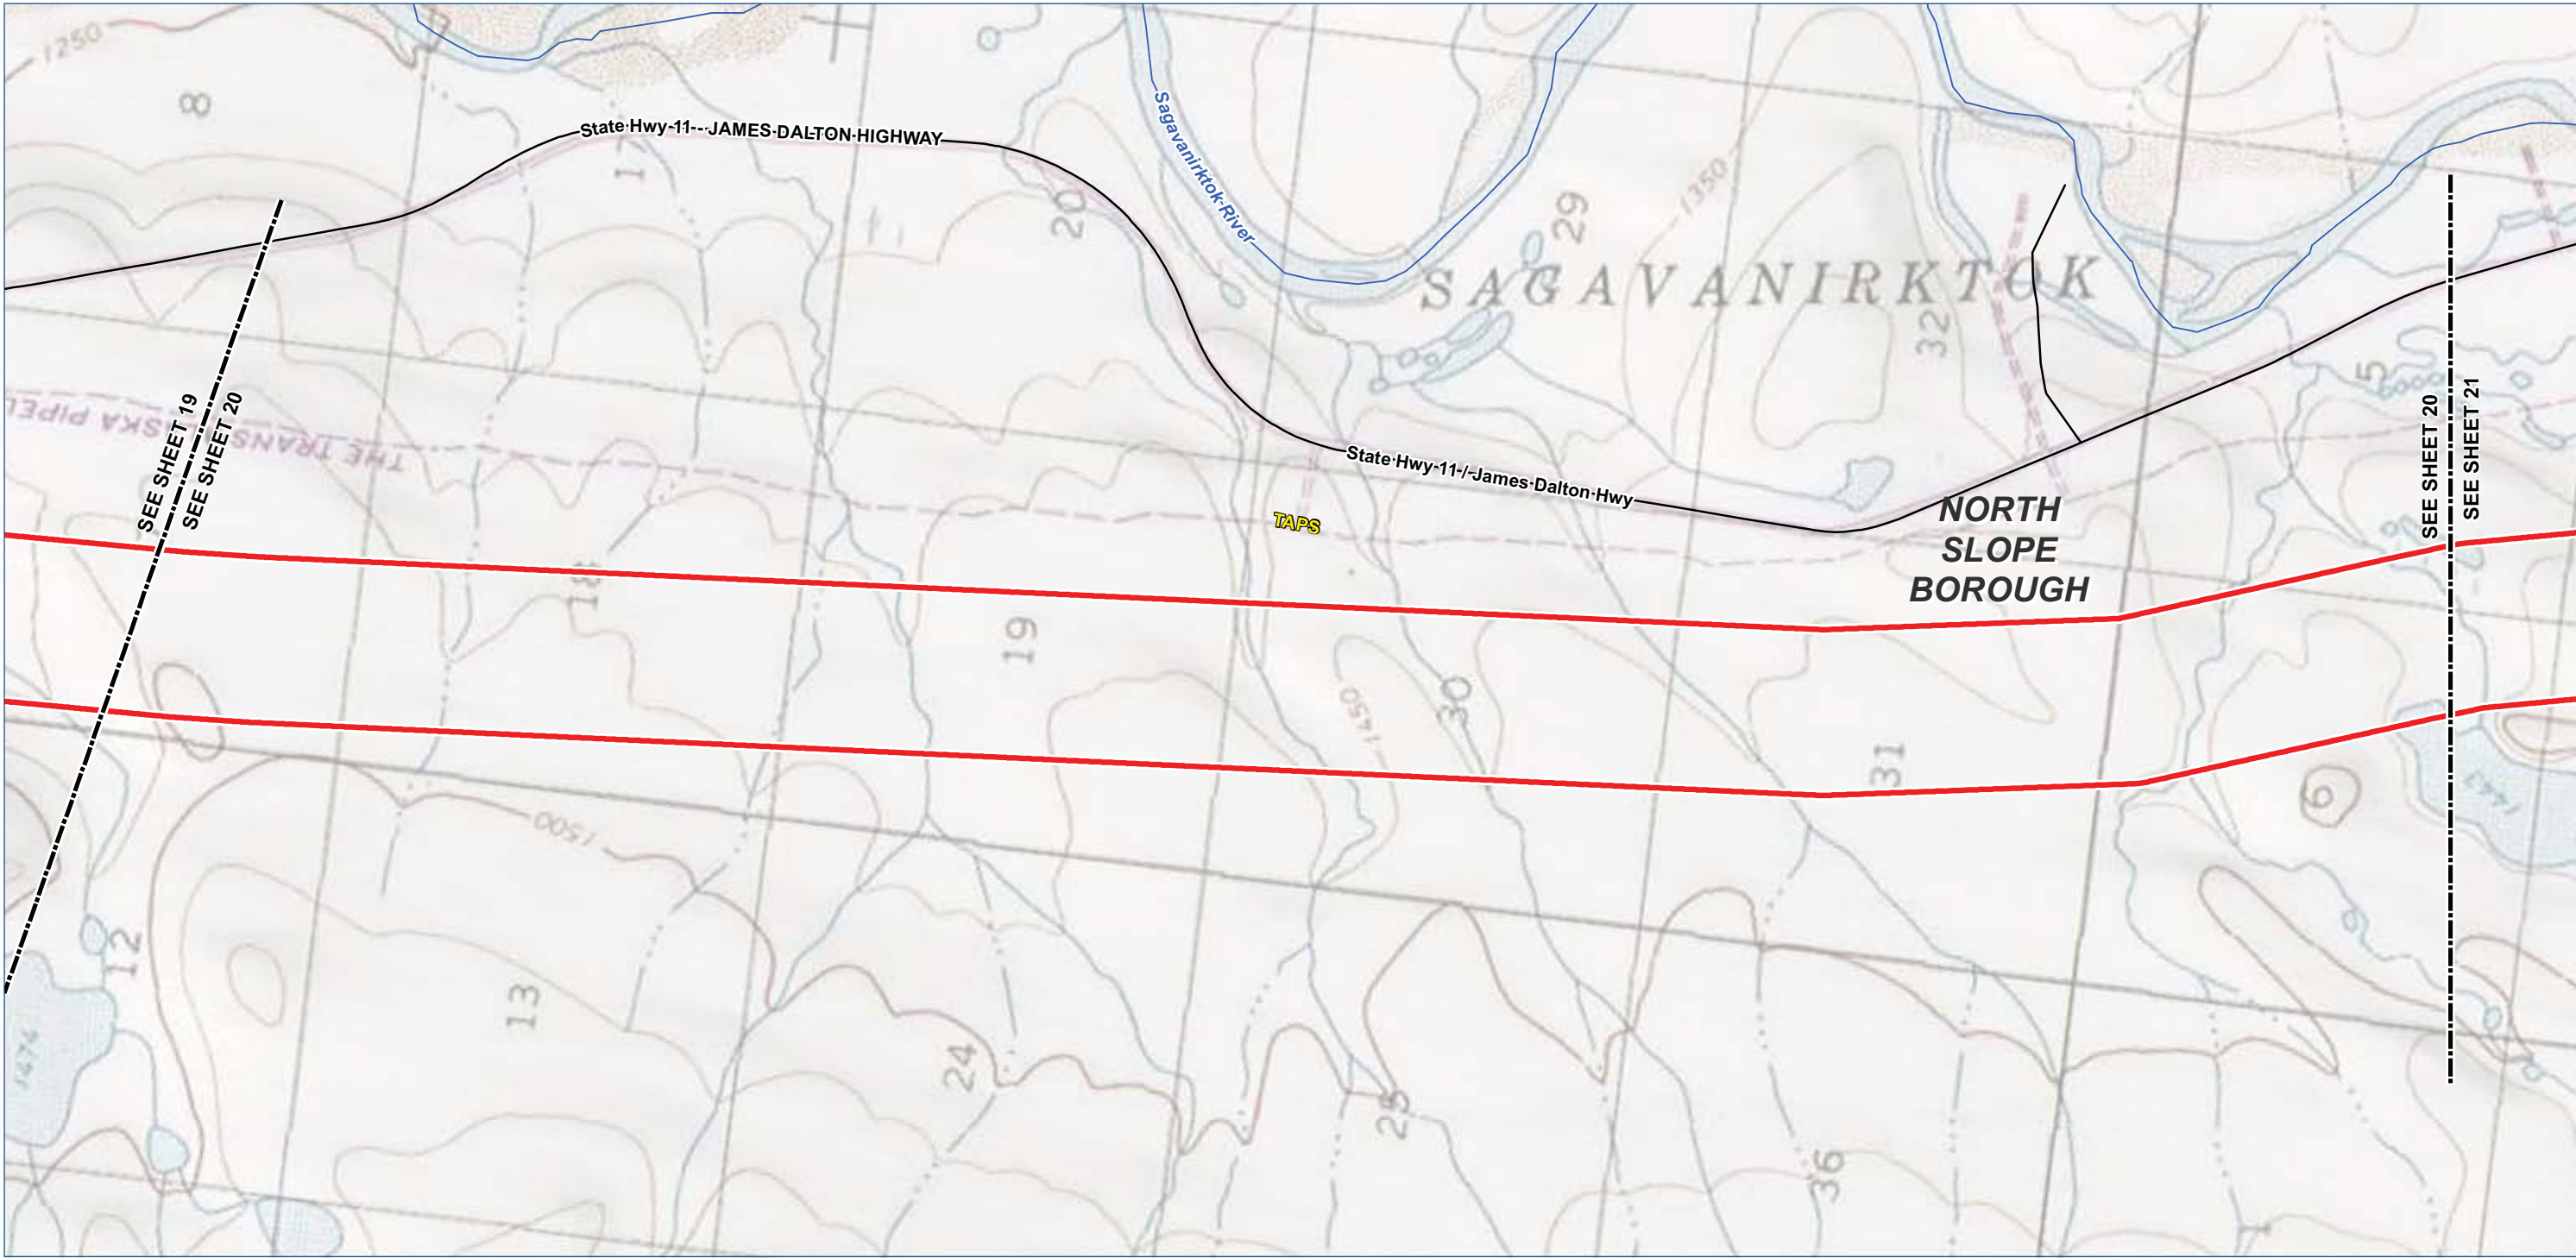

Alaska LNG Project

Legend

- TIGER Road

NHD Named Flowline

Trail
- Borough / Census Area Line

Incorporated City Boundary

Public Land - Large Parcel

- Study Corridor - 2,000 ft wide (+/-)
- Pre-FEED Rev A Base Corridor

Pre-FEED Rev A Alternate Corridor



ALASKA LNG PROJECT

Appendix A - Pre-FEED Rev A Base Corridor

BOROUGH: NORTH SLOPE		DRAWN BY: CC
STATE: ALASKA		CHECKED BY: GS / JS
REV. NO.:	REVISION	DATE
A	ISSUED FOR REVIEW	2014-06-23
B	ISSUED FOR REVIEW	2014-07-10
C	ISSUED FOR REVIEW	2014-09-30
0	ISSUED FOR REVIEW	2014-10-01
Mile posts will be added once a concept is selected		

DATE: 2014-10-01 PROJECTION: NAD83 STATE PLANE AK 4 5004 FEET

PREPARED BY:

exp Energy Services Inc.


t: +1.850.385.5441 | f: +1.850.385.5523
1300 Metropolitan Blvd.
Tallahassee, FL 32308
U.S.A.

www.exp.com



• BUILDINGS • EARTH & ENVIRONMENT • ENERGY •
• INDUSTRIAL • INFRASTRUCTURE • SUSTAINABILITY •

DWG: APP A-T-BASE_PRE-FEED SHEET: 20

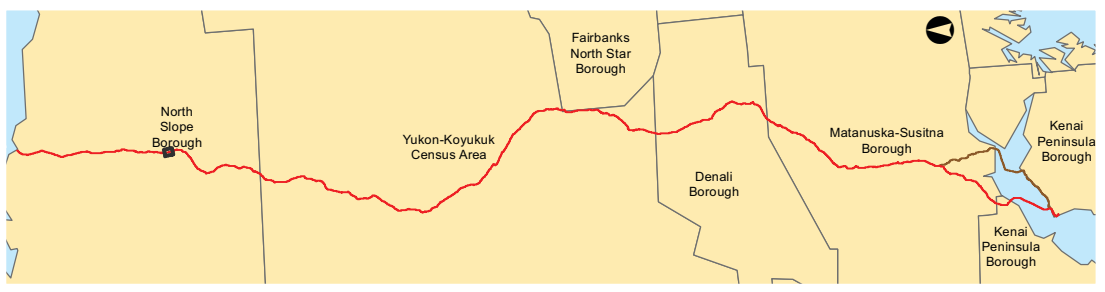

Legend

TIGER Road

NHD Named Flowline

Trail

Study Corridor - 2,000 ft wide (+/-)


Pre-FEED Rev A Base Corridor

Pre-FEED Rev A Alternate Corridor

Borough / Census Area Line

Incorporated City Boundary

Public Land - Large Parcel

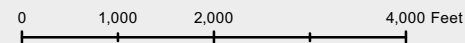

ALASKA LNG PROJECT		
Appendix A - Pre-FEED Rev A Base Corridor		
BOROUGH: NORTH SLOPE	DRAWN BY: CC	
STATE: ALASKA	CHECKED BY: GS / JS	
REV. NO.:	REVISION	DATE
A	ISSUED FOR REVIEW	2014-06-23
B	ISSUED FOR REVIEW	2014-07-10
C	ISSUED FOR REVIEW	2014-09-30
0	ISSUED FOR REVIEW	2014-10-01
Mile posts will be added once a concept is selected		
DATE: 2014-10-01	PROJECTION: NAD83 STATE PLANE AK 4 5004 FEET	

PREPARED BY:

exp Energy Services Inc.



t: +1.850.385.5441 | f: +1.850.385.5523
1300 Metropolitan Blvd.
Tallahassee, FL 32308
U.S.A.

www.exp.com

BUILDINGS • EARTH & ENVIRONMENT • ENERGY •

INDUSTRIAL • INFRASTRUCTURE • SUSTAINABILITY •

DWG: APP A-A-BASE_PRE-FEED SHEET: 20

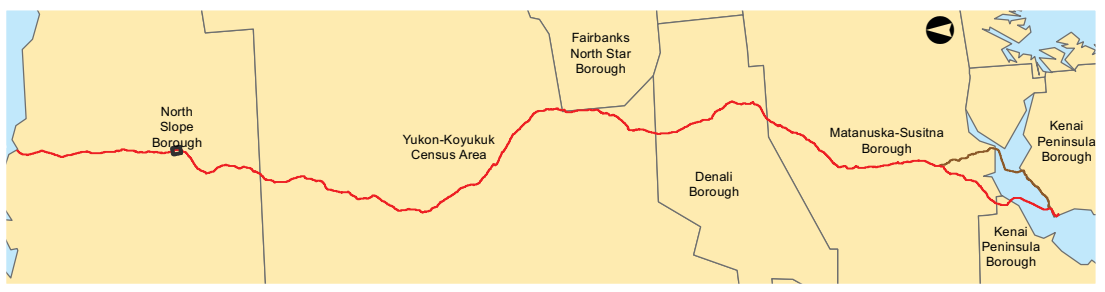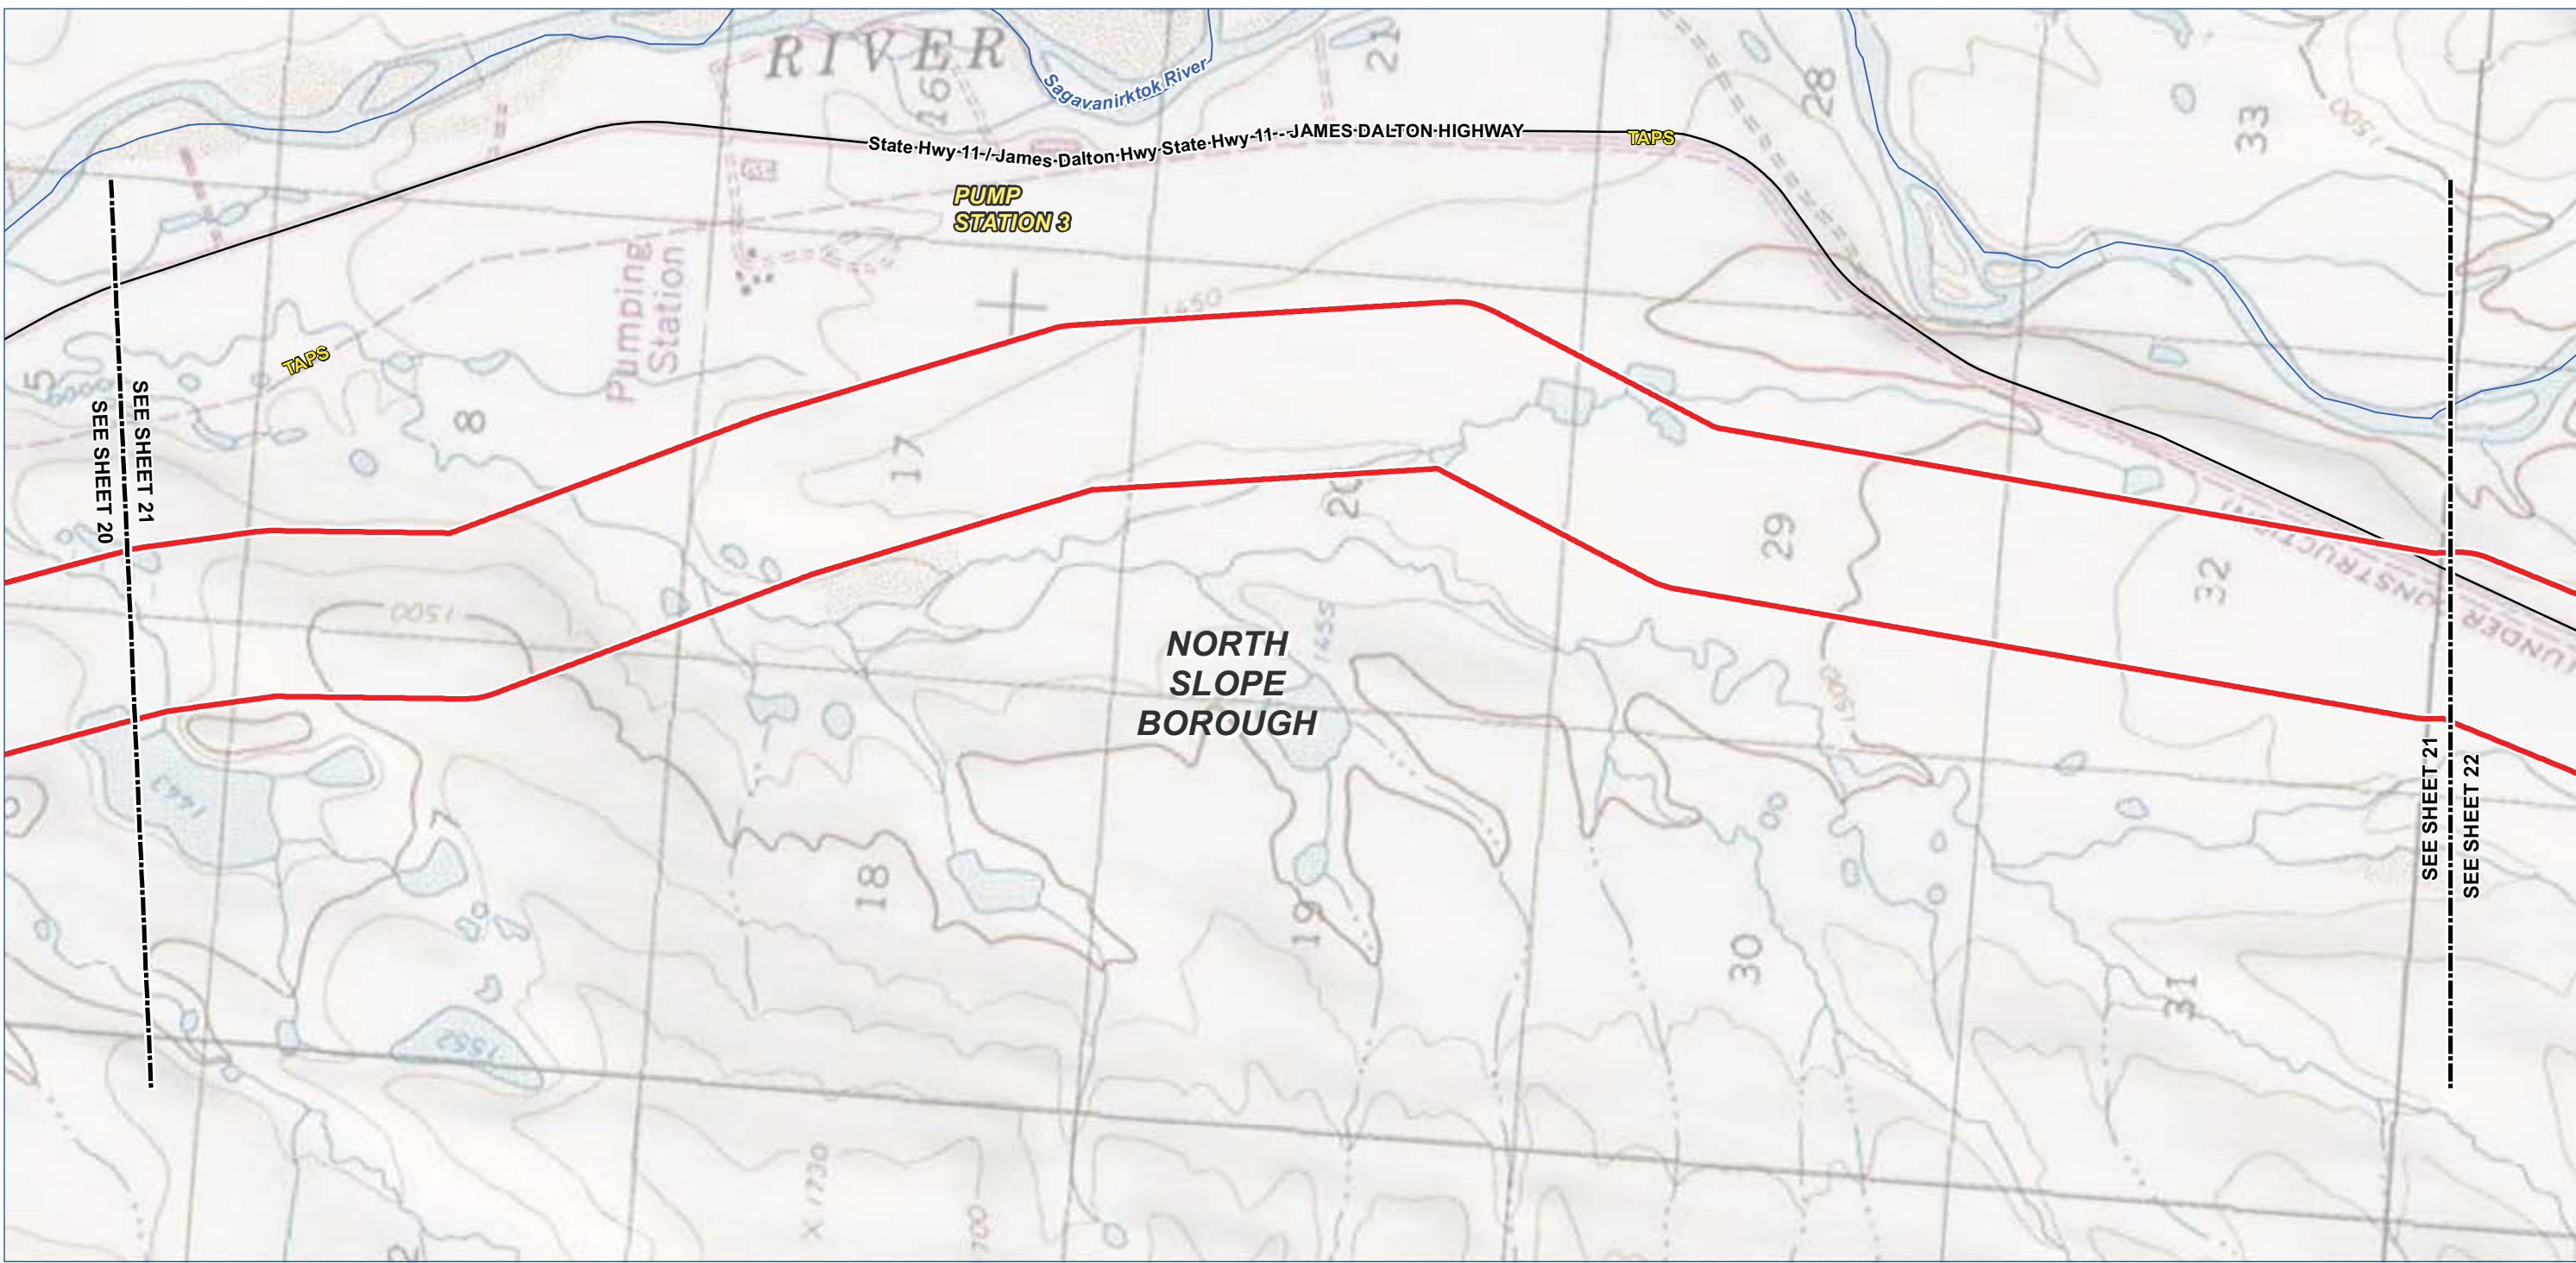

Legend

TIGER Road

NHD Named Flowline

Trail

Study Corridor - 2,000 ft wide (+/-)

Pre-FEED Rev A Base Corridor

Pre-FEED Rev A Alternate Corridor

Borough / Census Area Line

Incorporated City Boundary

Public Land - Large Parcel

0

1,000

2,000

4,000 Feet

ALASKA LNG PROJECT		
Appendix A - Pre-FEED Rev A Base Corridor		
BOROUGH: NORTH SLOPE	DRAWN BY:	CC
STATE: ALASKA	CHECKED BY:	GS / JS
REV. NO.:	REVISION	DATE
A	ISSUED FOR REVIEW	2014-06-23
B	ISSUED FOR REVIEW	2014-07-10
C	ISSUED FOR REVIEW	2014-09-30
0	ISSUED FOR REVIEW	2014-10-01
Mile posts will be added once a concept is selected		
DATE: 2014-10-01	PROJECTION: NAD83 STATE PLANE AK 4 5004 FEET	

PREPARED BY:

exp Energy Services Inc.

t: +1.850.385.5441 | f: +1.850.385.5523
1300 Metropolitan Blvd.
Tallahassee, FL 32308
U.S.A.


www.exp.com

• BUILDINGS • EARTH & ENVIRONMENT • ENERGY •
• INDUSTRIAL • INFRASTRUCTURE • SUSTAINABILITY •

DWG: APP A-T-BASE_PRE-FEED

SHEET: 21

X:\Projects\ExxonMobil\SCLNG\Mapping\20140930_Resource_Report_Rev_0\04_MXD\01_Ver0\App_A_Topo_Preliminary_Preferred_Corridor_Pre_FEED_1.mxd

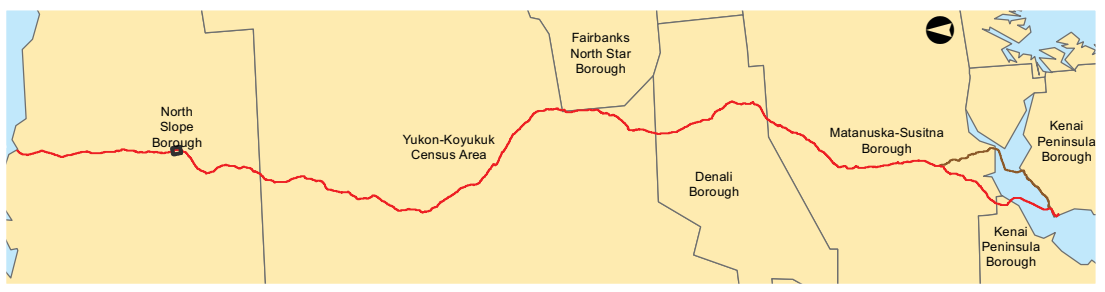

Legend

TIGER Road

NHD Named Flowline

Trail

Study Corridor - 2,000 ft wide (+/-)


Pre-FEED Rev A Base Corridor

Pre-FEED Rev A Alternate Corridor

Borough / Census Area Line

Incorporated City Boundary

Public Land - Large Parcel

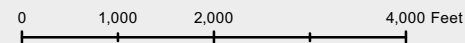

ALASKA LNG PROJECT		
Appendix A - Pre-FEED Rev A Base Corridor		
BOROUGH: NORTH SLOPE	DRAWN BY: CC	
STATE: ALASKA	CHECKED BY: GS / JS	
REV. NO.:	REVISION	DATE
A	ISSUED FOR REVIEW	2014-06-23
B	ISSUED FOR REVIEW	2014-07-10
C	ISSUED FOR REVIEW	2014-09-30
0	ISSUED FOR REVIEW	2014-10-01
Mile posts will be added once a concept is selected		
DATE: 2014-10-01	PROJECTION: NAD83 STATE PLANE AK 4 5004 FEET	

PREPARED BY:

exp Energy Services Inc.



t: +1.850.385.5441 | f: +1.850.385.5523
1300 Metropolitan Blvd.
Tallahassee, FL 32308
U.S.A.

www.exp.com

BUILDINGS • EARTH & ENVIRONMENT • ENERGY •

INDUSTRIAL • INFRASTRUCTURE • SUSTAINABILITY •

DWG: APP A-A-BASE_PRE-FEED SHEET: 21

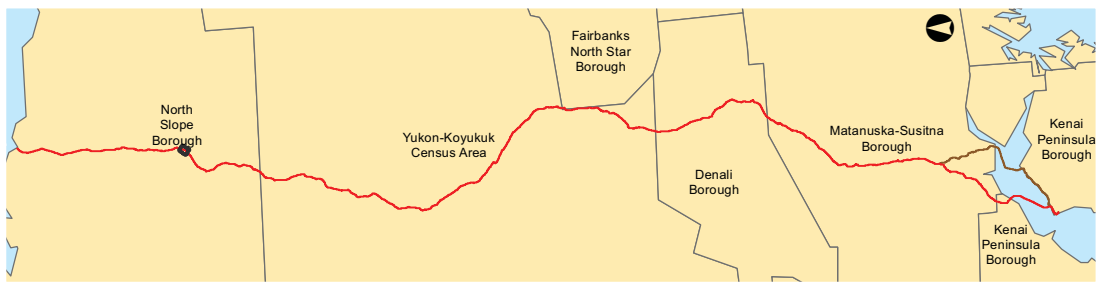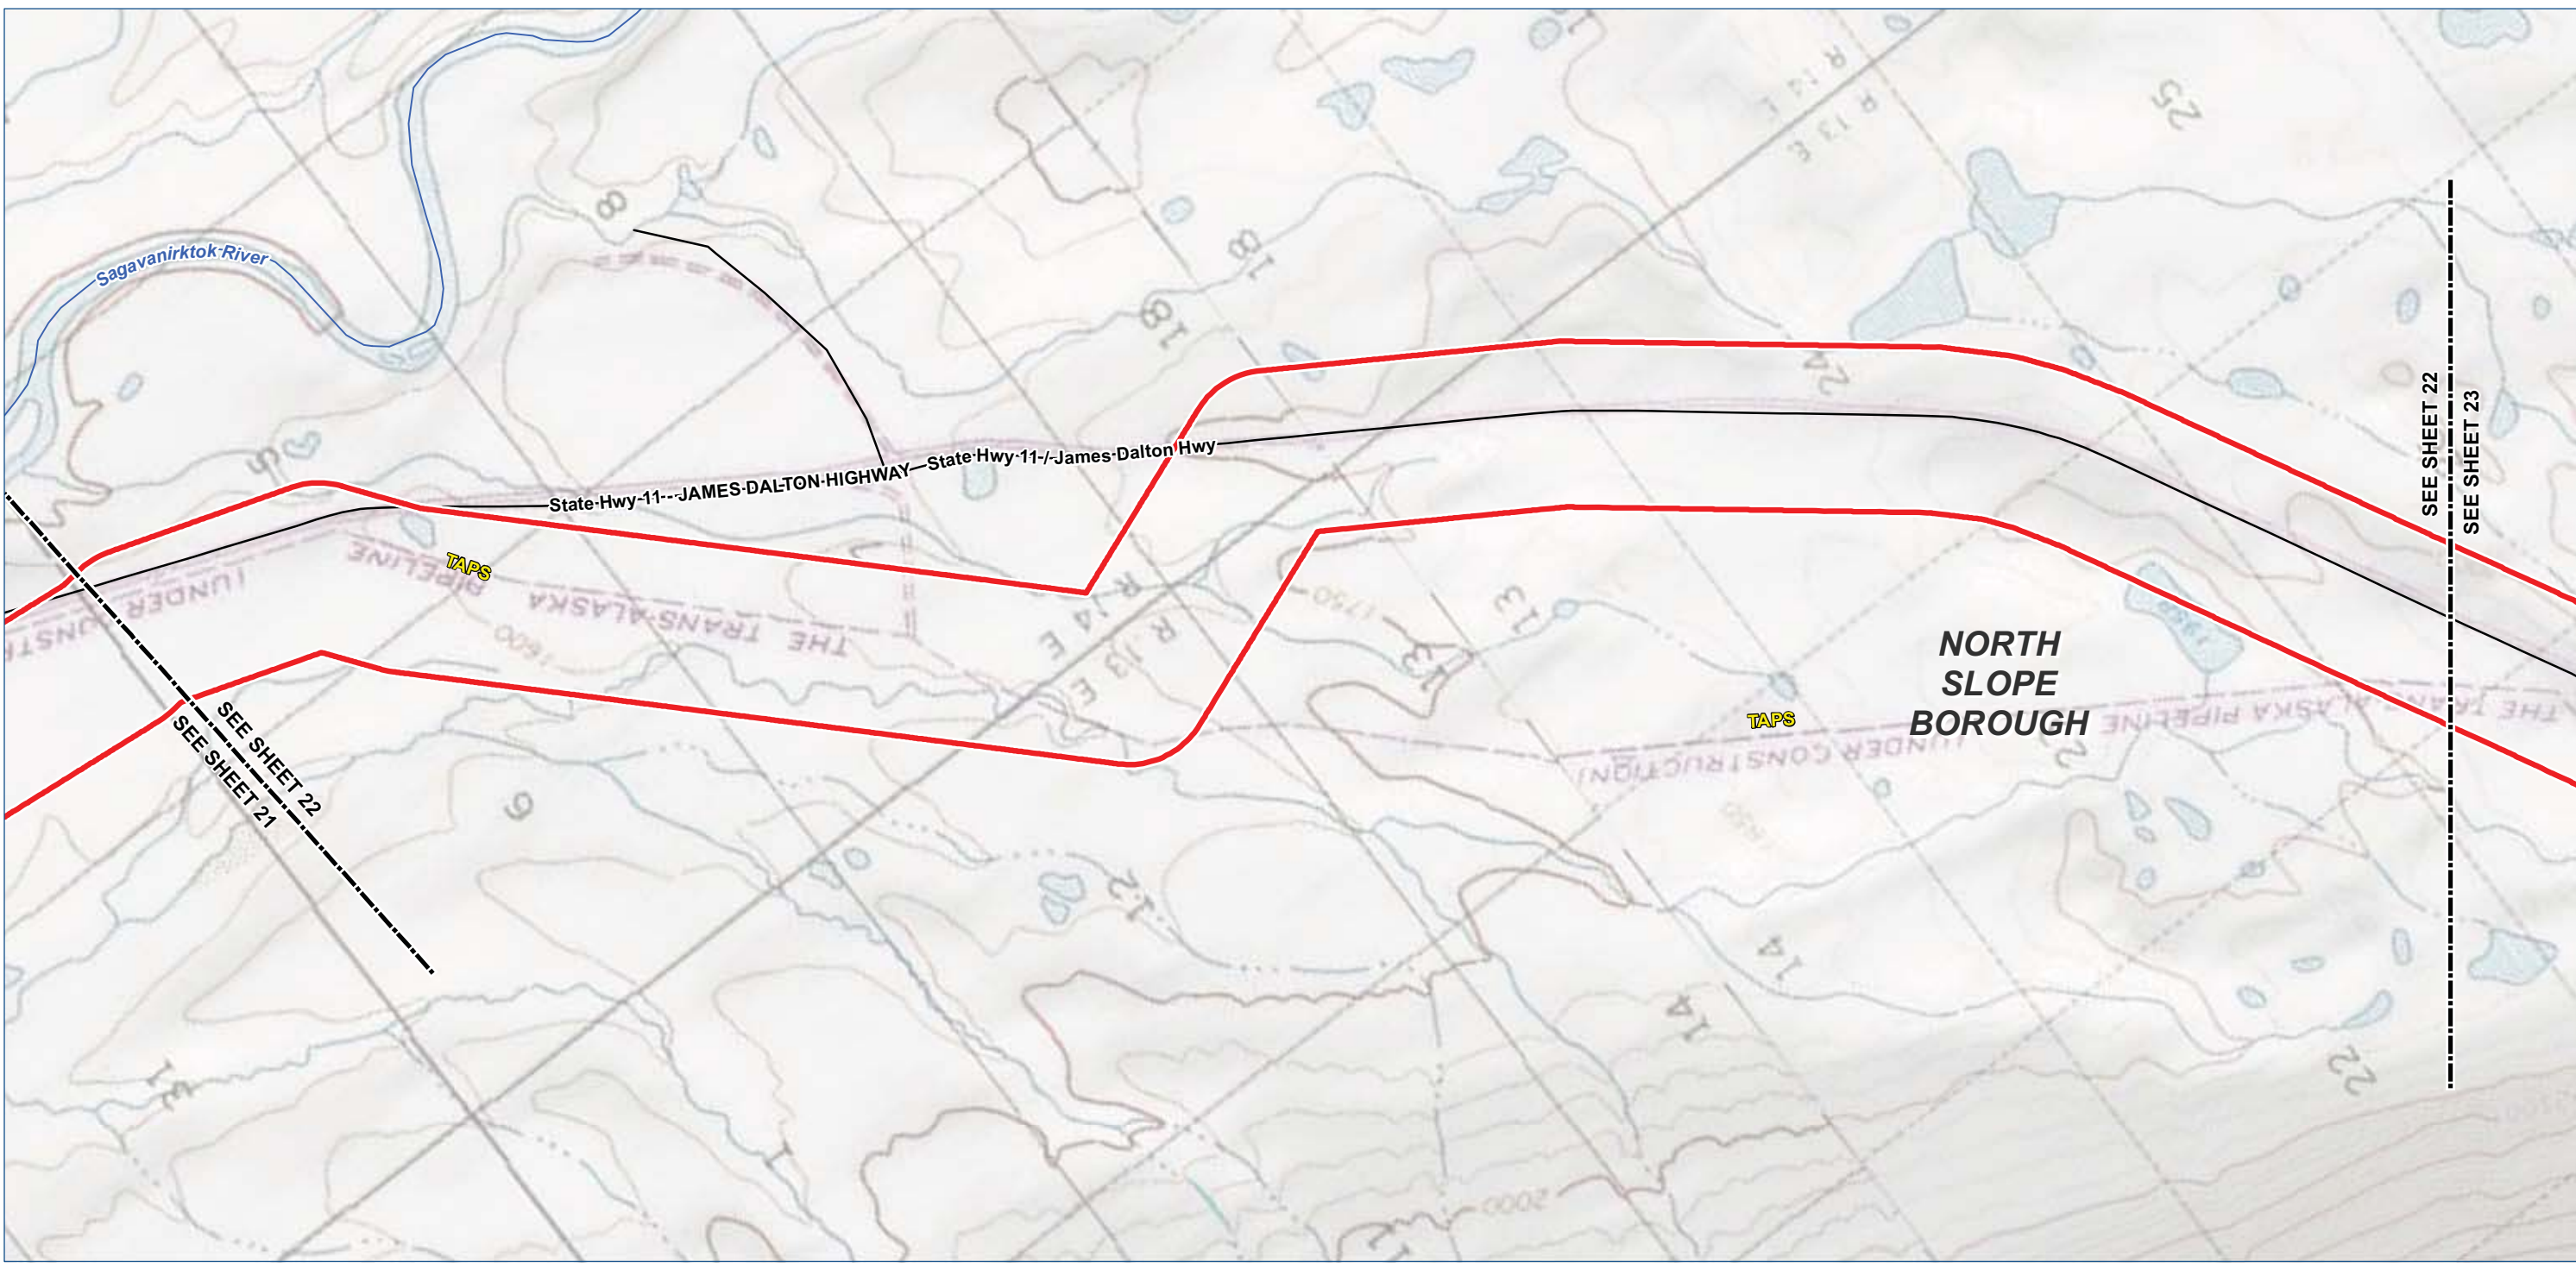

Legend

- TIGER Road

NHD Named Flowline

Trail
- Borough / Census Area Line

Incorporated City Boundary

Public Land - Large Parcel

- Study Corridor - 2,000 ft wide (+/-)
- Pre-FEED Rev A Base Corridor

Pre-FEED Rev A Alternate Corridor



ALASKA LNG PROJECT

Appendix A - Pre-FEED Rev A Base Corridor

BOROUGH: NORTH SLOPE		DRAWN BY: CC
STATE: ALASKA		CHECKED BY: GS / JS
REV. NO.:	REVISION	DATE
A	ISSUED FOR REVIEW	2014-06-23
B	ISSUED FOR REVIEW	2014-07-10
C	ISSUED FOR REVIEW	2014-09-30
0	ISSUED FOR REVIEW	2014-10-01
Mile posts will be added once a concept is selected		

DATE: 2014-10-01 PROJECTION: NAD83 STATE PLANE AK 4 5004 FEET

PREPARED BY:

exp Energy Services Inc.



t: +1.850.385.5441 | f: +1.850.385.5523
1300 Metropolitan Blvd.
Tallahassee, FL 32308
U.S.A.

www.exp.com



• BUILDINGS • EARTH & ENVIRONMENT • ENERGY •
• INDUSTRIAL • INFRASTRUCTURE • SUSTAINABILITY •

DWG: APP A-T-BASE_PRE-FEED SHEET: 22

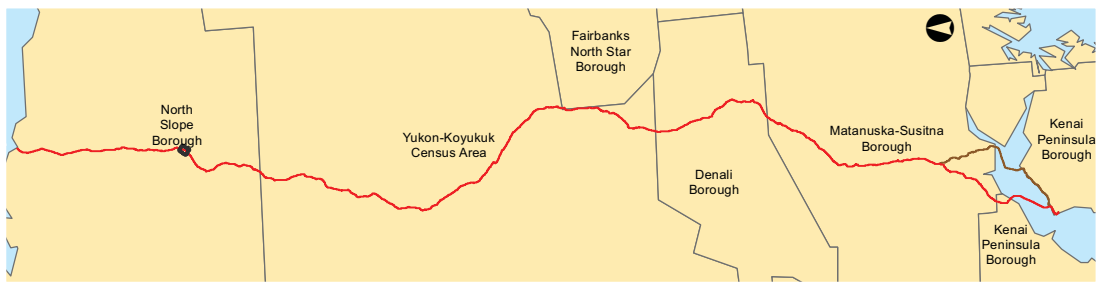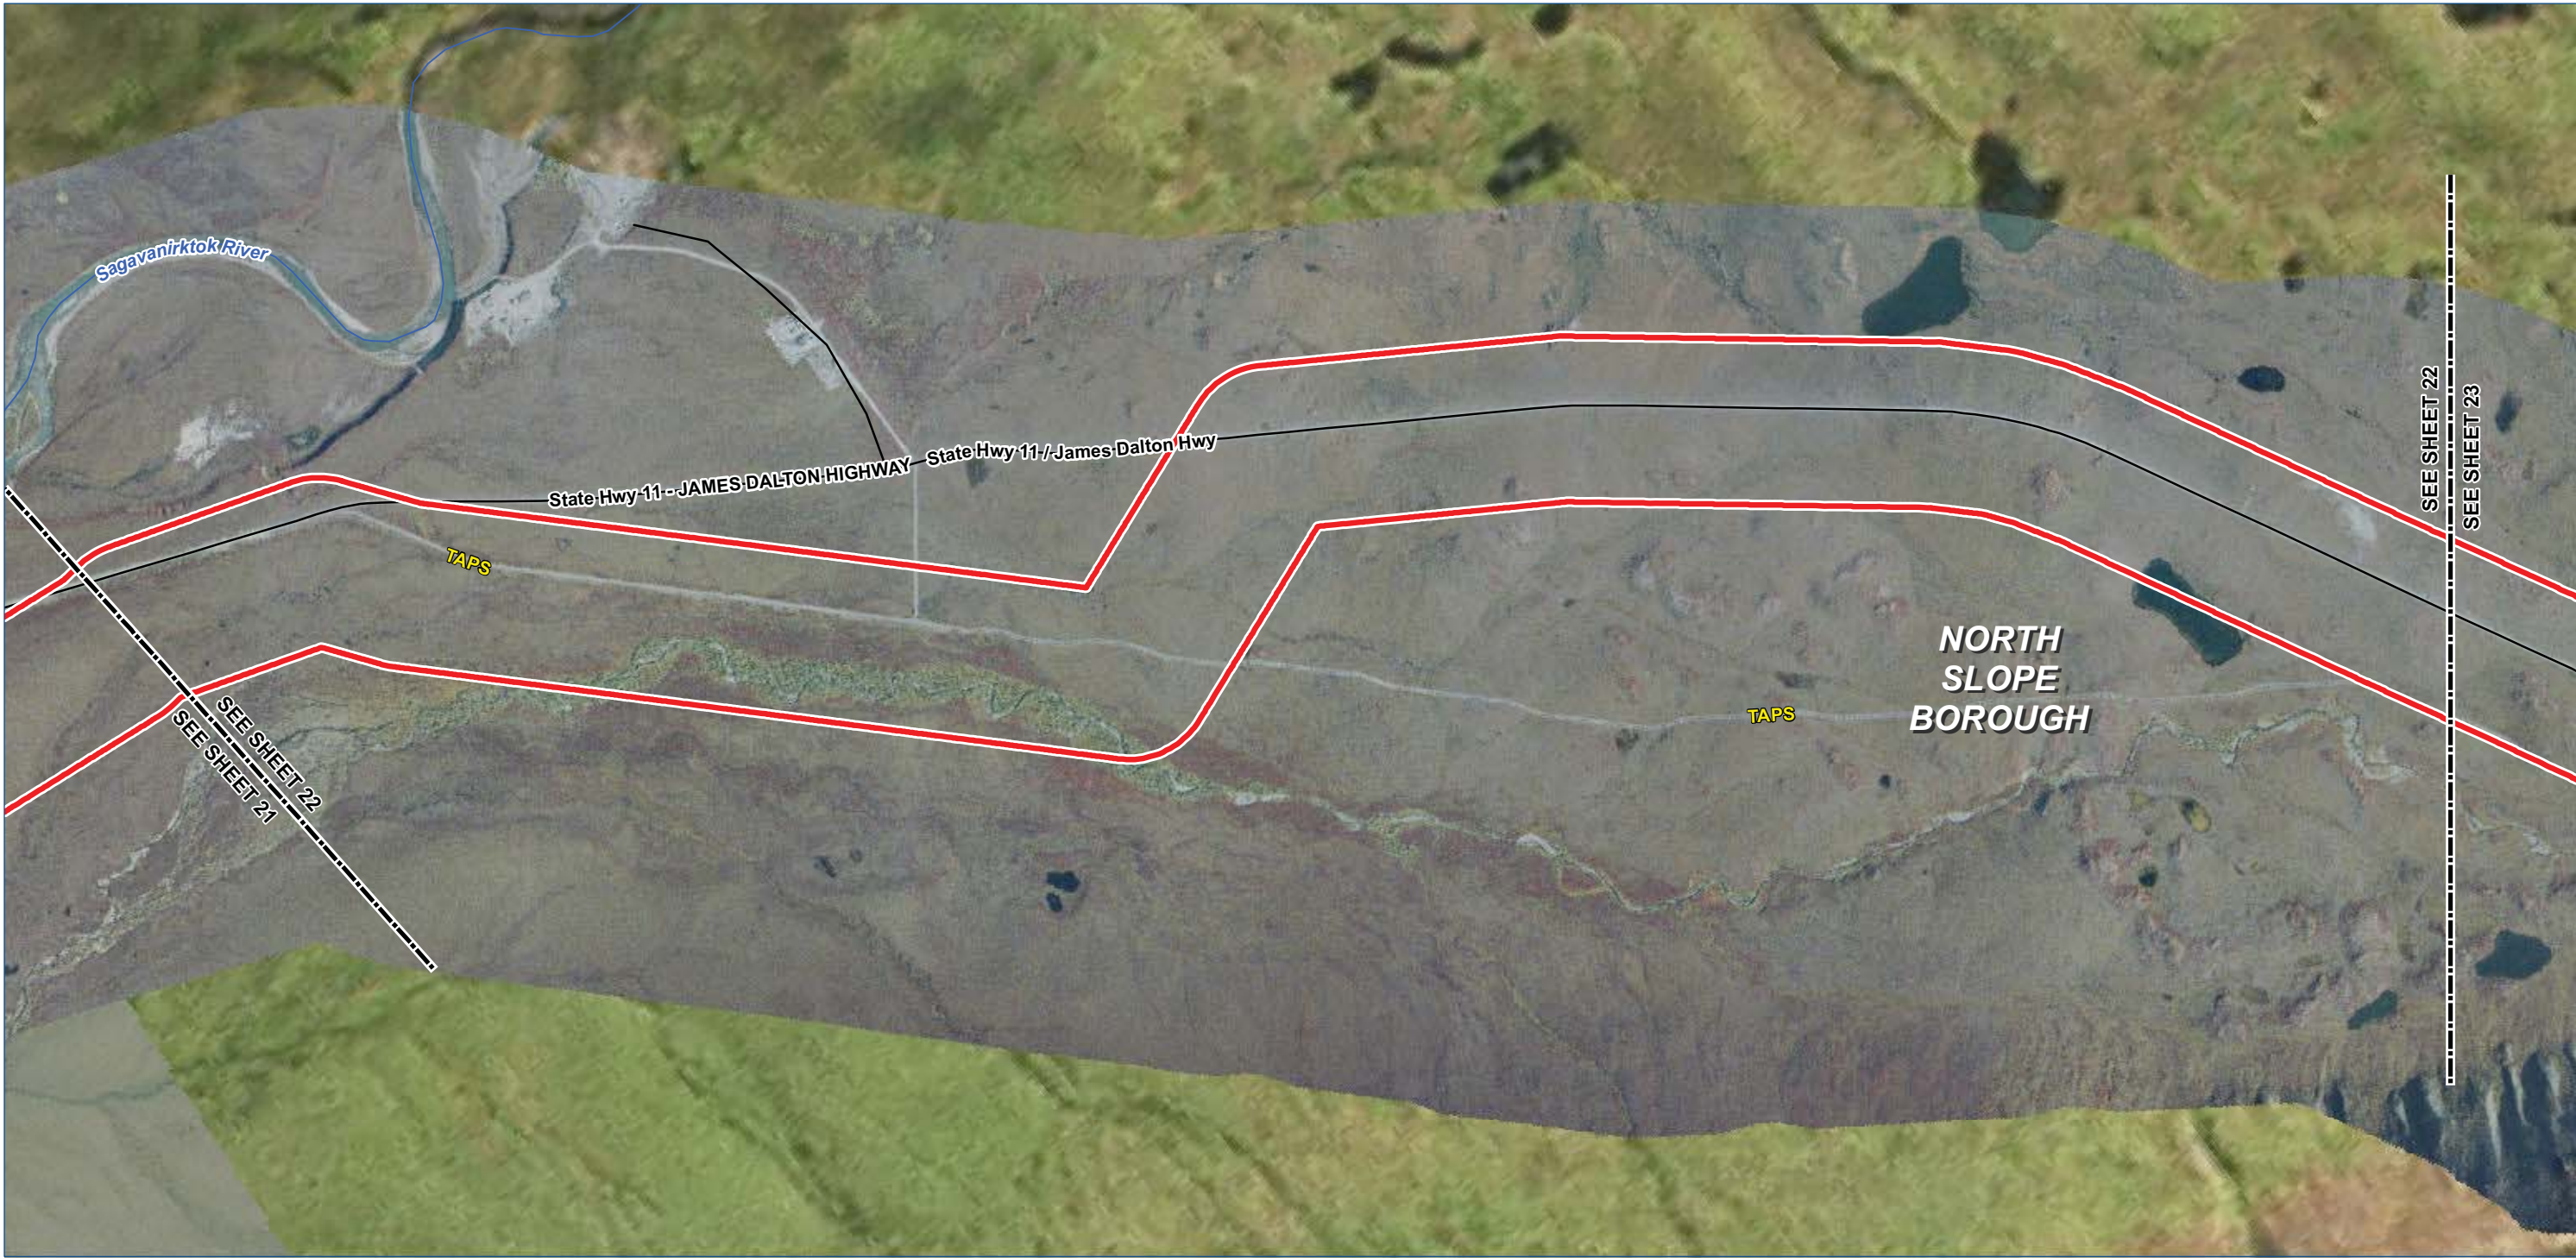

Legend

TIGER Road

NHD Named Flowline

Trail

Study Corridor - 2,000 ft wide (+/-)

Pre-FEED Rev A Base Corridor

Pre-FEED Rev A Alternate Corridor

Borough / Census Area Line

Incorporated City Boundary

Public Land - Large Parcel

0100020004000

Feet

ALASKA LNG PROJECT		
Appendix A - Pre-FEED Rev A Base Corridor		
BOROUGH: NORTH SLOPE	DRAWN BY: CC	
STATE: ALASKA	CHECKED BY: GS / JS	
REV. NO.:	REVISION	DATE
A	ISSUED FOR REVIEW	2014-06-23
B	ISSUED FOR REVIEW	2014-07-10
C	ISSUED FOR REVIEW	2014-09-30
0	ISSUED FOR REVIEW	2014-10-01
Mile posts will be added once a concept is selected		
DATE: 2014-10-01	PROJECTION: NAD83 STATE PLANE AK 4 5004 FEET	

PREPARED BY:

exp Energy Services Inc.

t: +1.850.385.5441 | f: +1.850.385.5523

1300 Metropolitan Blvd.

Tallahassee, FL 32308

U.S.A.

www.exp.com

exp.



BUILDINGS • EARTH & ENVIRONMENT • ENERGY •

INDUSTRIAL • INFRASTRUCTURE • SUSTAINABILITY •

DWG: APP A-A-BASE_PRE-FEED

SHEET: 22

X:\Projects\ExxonMobil\SCLNG\Mapping\20140930_Resource_Report_Rev_0\04_MXD\01_Ver0\App_A_Aerial_Preliminary_Prefered_Corridor_Pre_FEED.mxd

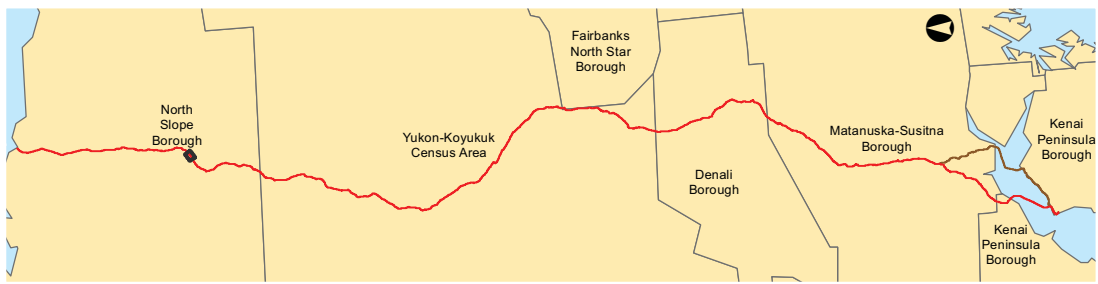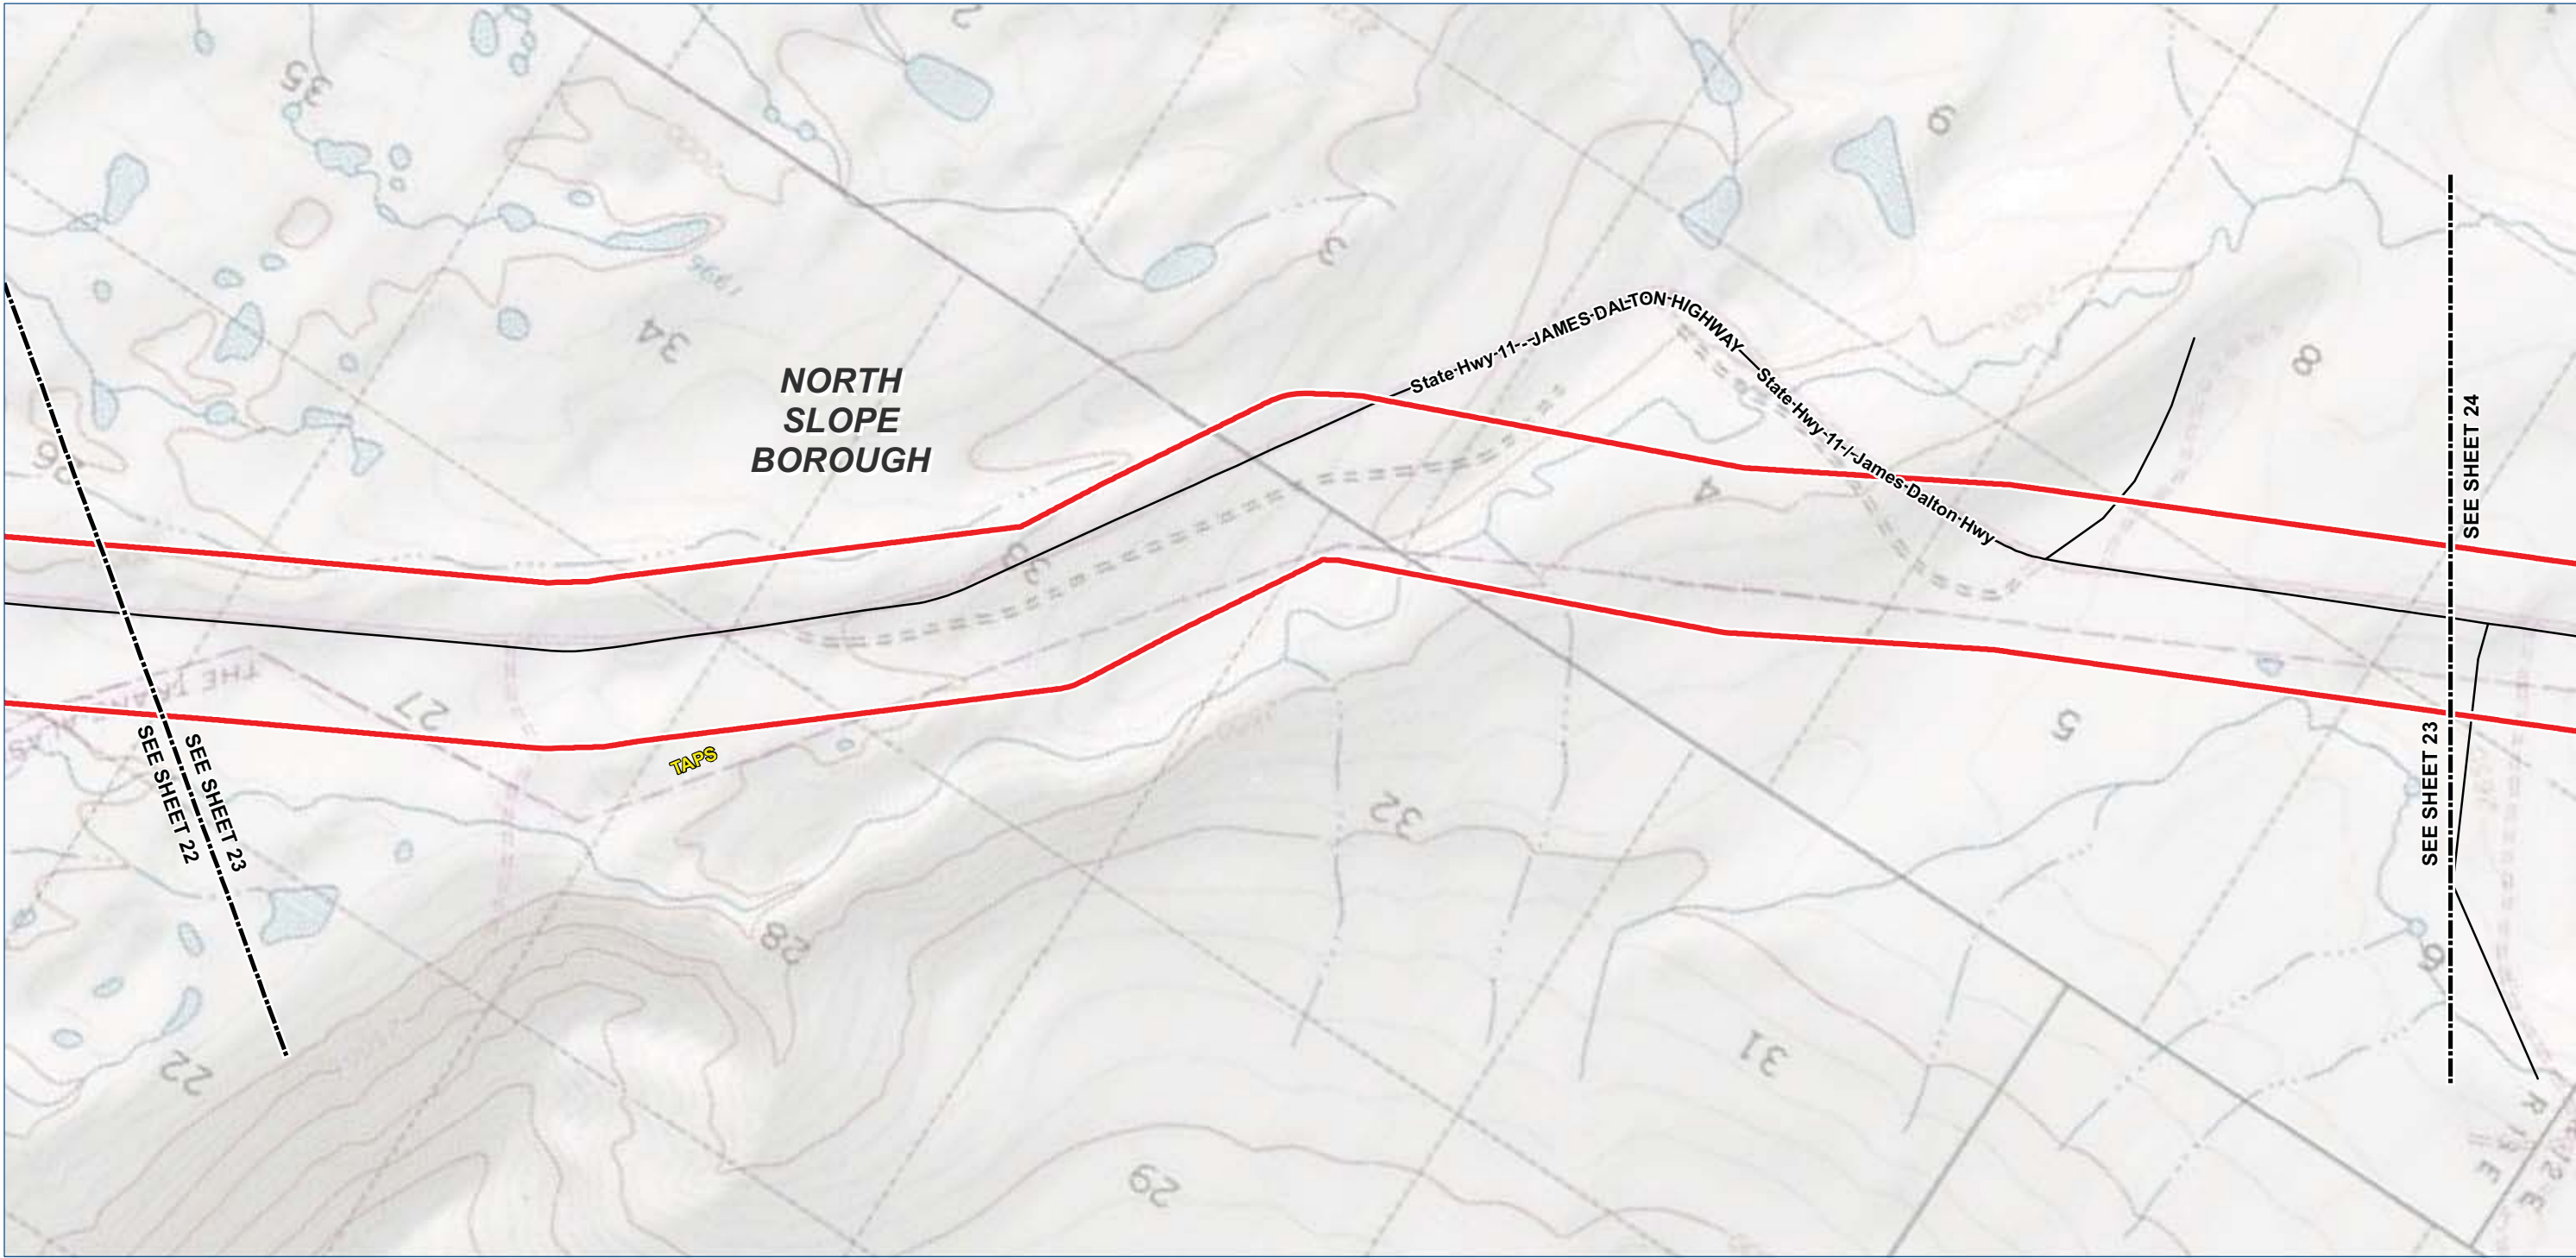

Legend

- TIGER Road

NHD Named Flowline

Trail
- Borough / Census Area Line

Incorporated City Boundary

Public Land - Large Parcel

- Study Corridor - 2,000 ft wide (+/-)
- Pre-FEED Rev A Base Corridor

Pre-FEED Rev A Alternate Corridor



ALASKA LNG PROJECT

Appendix A - Pre-FEED Rev A Base Corridor

BOROUGH: NORTH SLOPE		DRAWN BY: CC
STATE: ALASKA		CHECKED BY: GS / JS
REV. NO.:	REVISION	DATE
A	ISSUED FOR REVIEW	2014-06-23
B	ISSUED FOR REVIEW	2014-07-10
C	ISSUED FOR REVIEW	2014-09-30
0	ISSUED FOR REVIEW	2014-10-01
Mile posts will be added once a concept is selected		

DATE: 2014-10-01 PROJECTION: NAD83 STATE PLANE AK 4 5004 FEET

PREPARED BY:

exp Energy Services Inc.



t: +1.850.385.5441 | f: +1.850.385.5523
1300 Metropolitan Blvd.
Tallahassee, FL 32308
U.S.A.

www.exp.com




• BUILDINGS • EARTH & ENVIRONMENT • ENERGY •
• INDUSTRIAL • INFRASTRUCTURE • SUSTAINABILITY •

DWG: APP A-T-BASE_PRE-FEED SHEET: 23

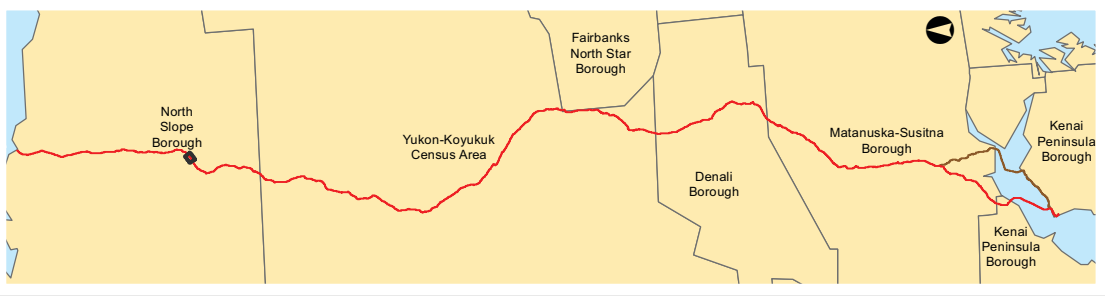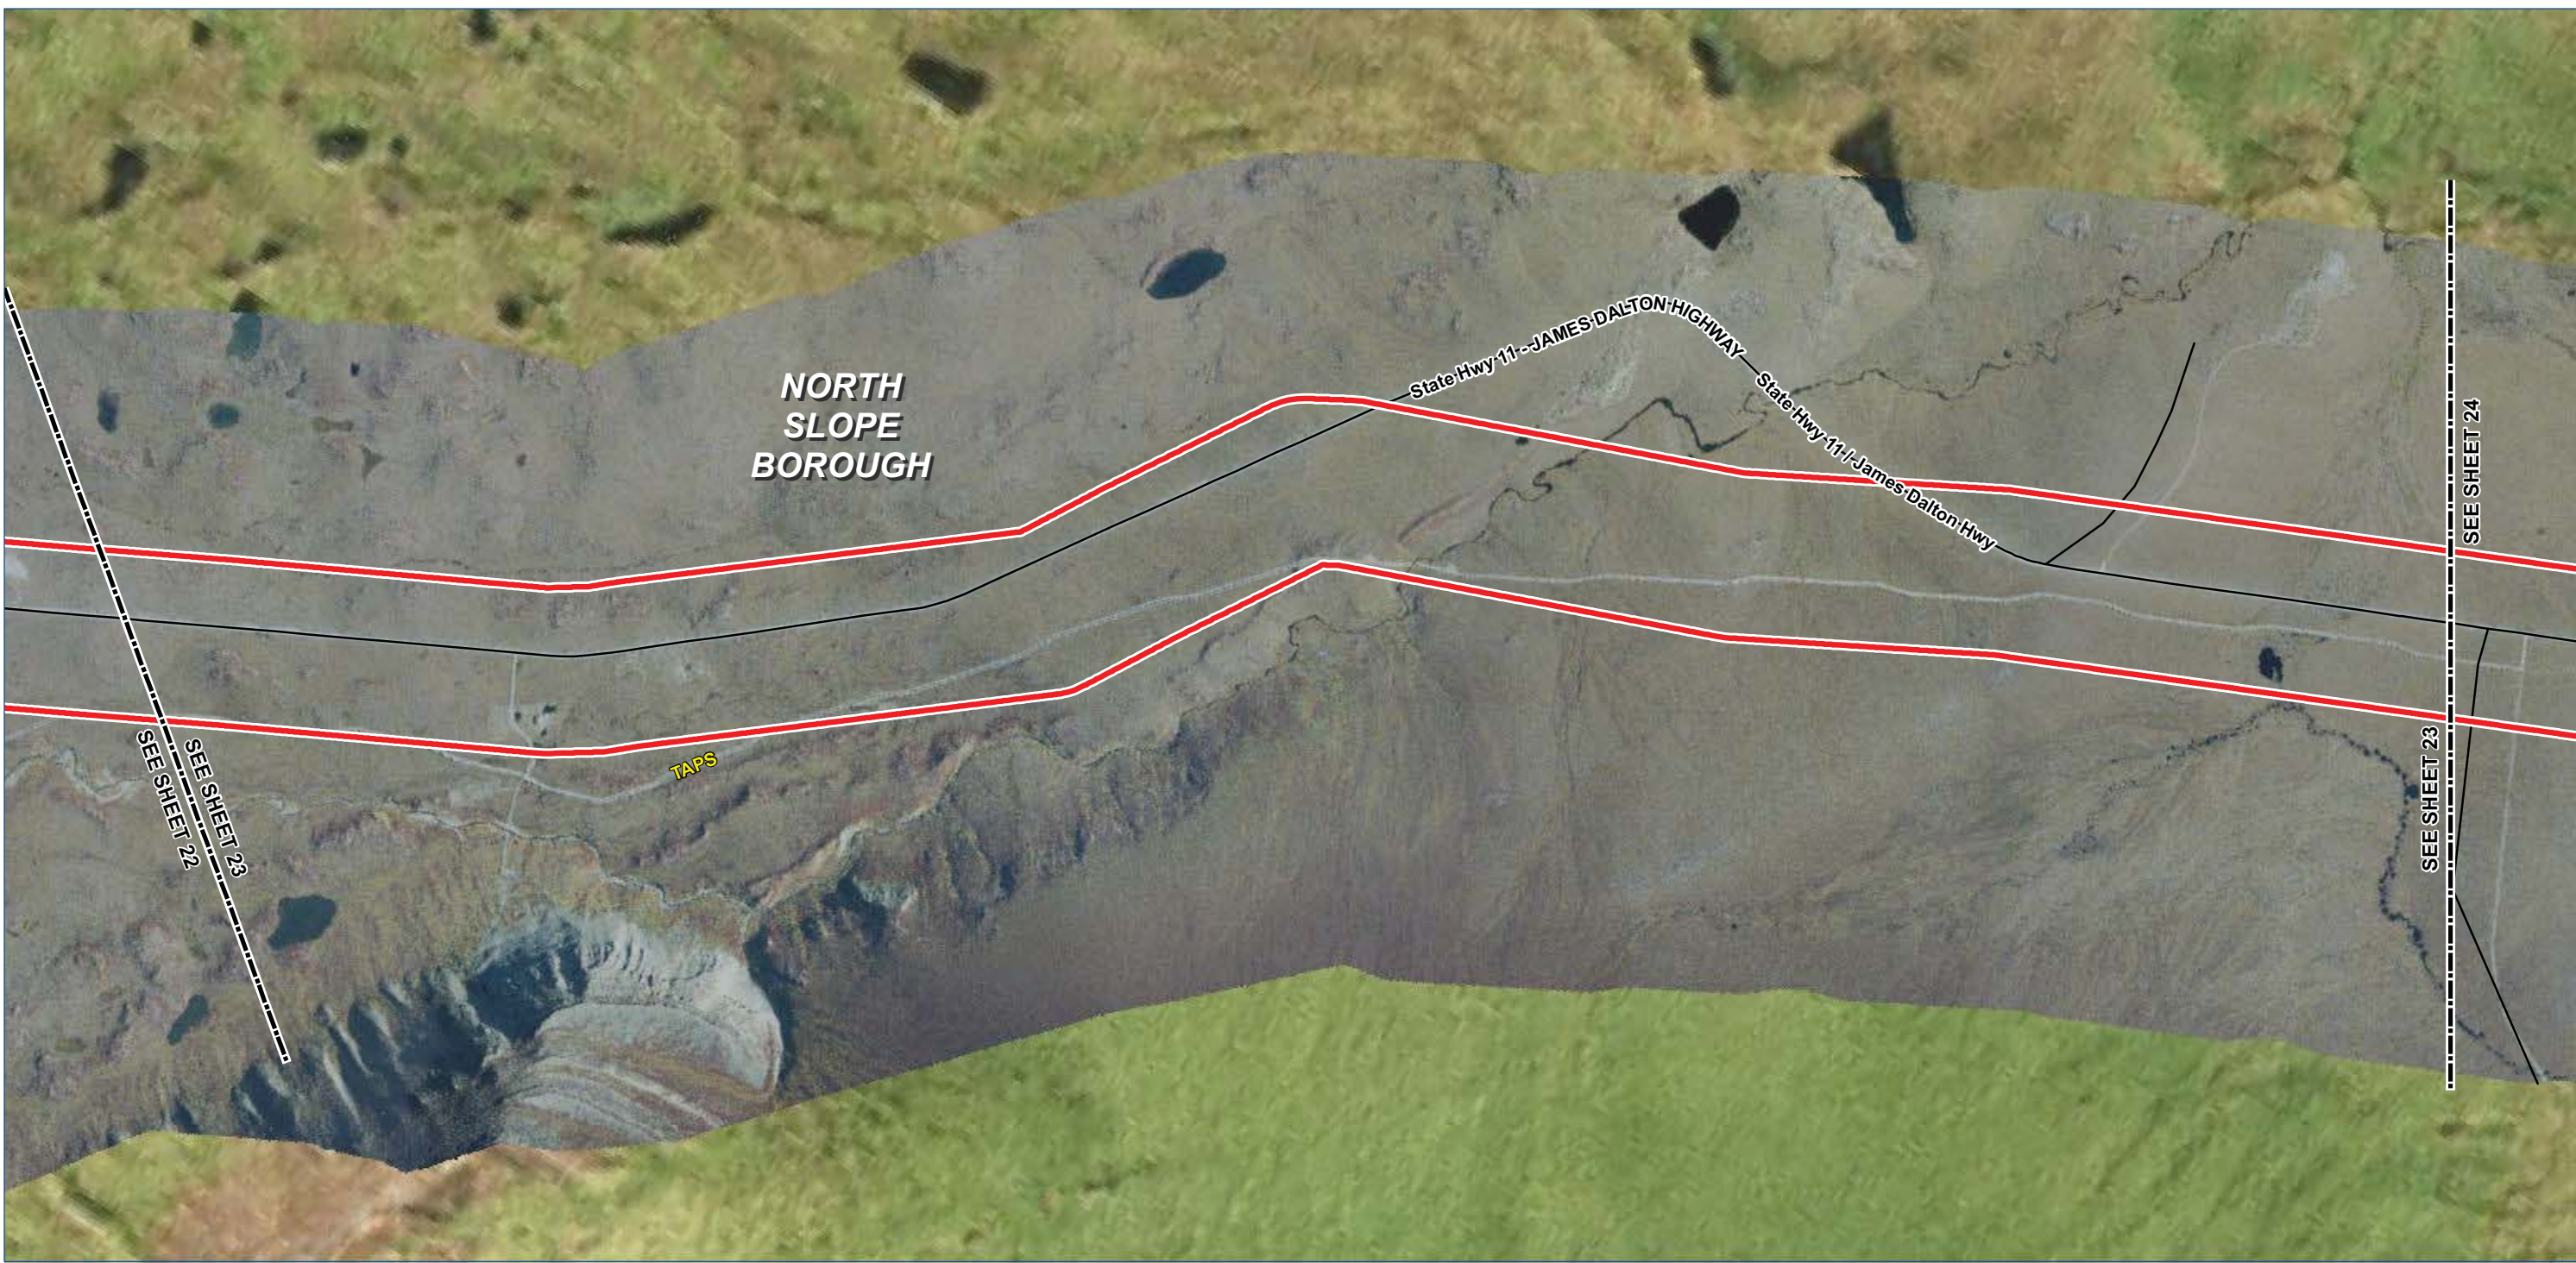

- Legend**

 - TIGER Road
 - NHD Named Flowline
 - Trail
 - Study Corridor - 2,000 ft wide (+/-)**
 - Pre-FEED Rev A Base Corridor
 - Pre-FEED Rev A Alternate Corridor
- Borough / Census Area Line
 - Incorporated City Boundary
 - Public Land - Large Parcel

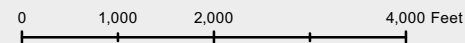

ALASKA LNG PROJECT		
Appendix A - Pre-FEED Rev A Base Corridor		
BOROUGH: NORTH SLOPE	DRAWN BY:	CC
STATE: ALASKA	CHECKED BY:	GS / JS
REV. NO.:	REVISION	DATE
A	ISSUED FOR REVIEW	2014-06-23
B	ISSUED FOR REVIEW	2014-07-10
C	ISSUED FOR REVIEW	2014-09-30
0	ISSUED FOR REVIEW	2014-10-01
Mile posts will be added once a concept is selected		
DATE: 2014-10-01	PROJECTION: NAD83 STATE PLANE AK 4 5004 FEET	

PREPARED BY:



exp Energy Services Inc.

t: +1.850.385.5441 | f: +1.850.385.5523
1300 Metropolitan Blvd.
Tallahassee, FL 32308
U.S.A.

www.exp.com

• BUILDINGS • EARTH & ENVIRONMENT • ENERGY •
• INDUSTRIAL • INFRASTRUCTURE • SUSTAINABILITY •

DWG: APP A-A-BASE_PRE-FEED SHEET: 23

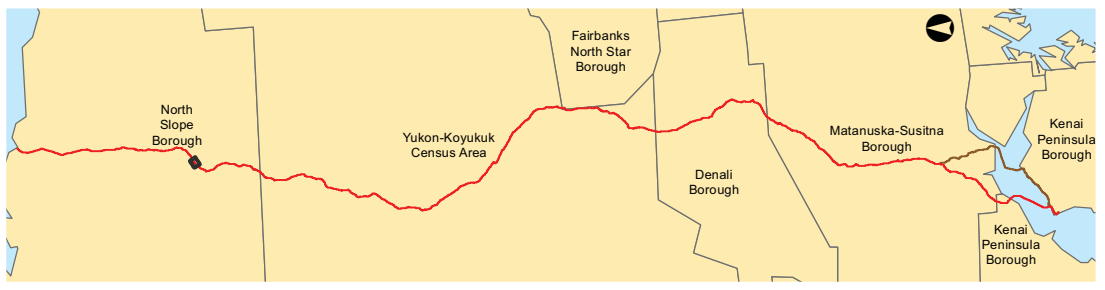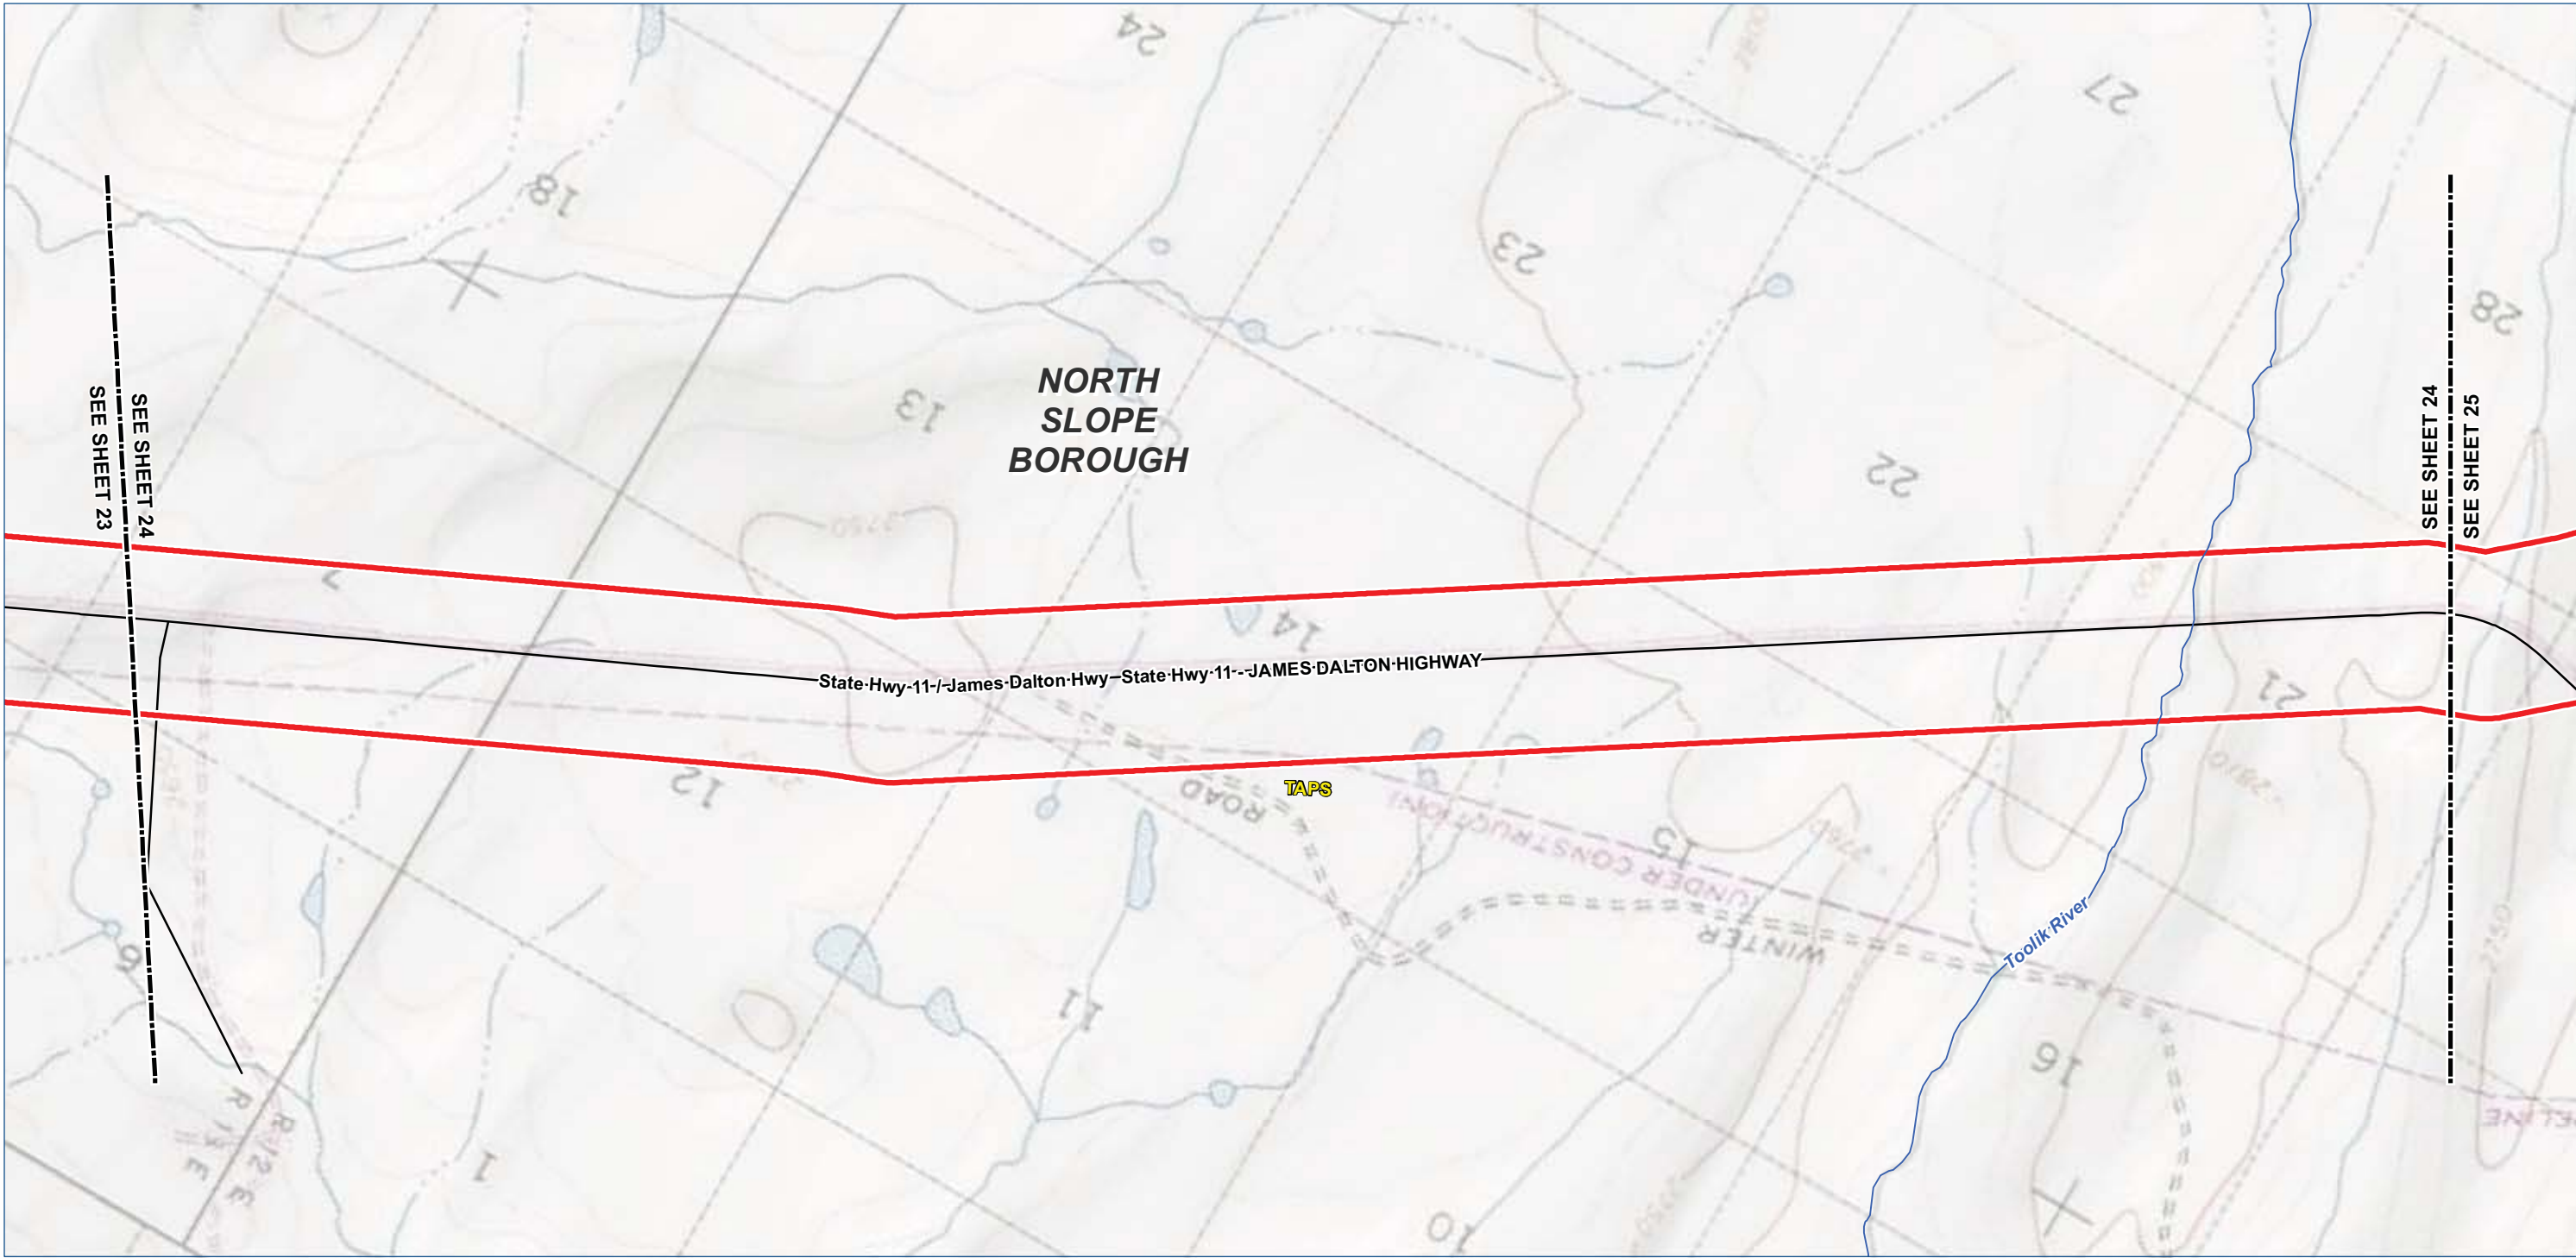

Legend

- TIGER Road

NHD Named Flowline

Trail
- Borough / Census Area Line

Incorporated City Boundary

Public Land - Large Parcel

- Study Corridor - 2,000 ft wide (+/-)
- Pre-FEED Rev A Base Corridor

Pre-FEED Rev A Alternate Corridor



ALASKA LNG PROJECT		
Appendix A - Pre-FEED Rev A Base Corridor		
BOROUGH: NORTH SLOPE	DRAWN BY: CC	
STATE: ALASKA	CHECKED BY: GS / JS	
REV. NO.:	REVISION	DATE
A	ISSUED FOR REVIEW	2014-06-23
B	ISSUED FOR REVIEW	2014-07-10
C	ISSUED FOR REVIEW	2014-09-30
0	ISSUED FOR REVIEW	2014-10-01
Mile posts will be added once a concept is selected		
DATE: 2014-10-01	PROJECTION: NAD83 STATE PLANE AK 4 5004 FEET	

PREPARED BY:

exp Energy Services Inc.


t: +1.850.385.5441 | f: +1.850.385.5523
1300 Metropolitan Blvd.
Tallahassee, FL 32308
U.S.A.

www.exp.com



• BUILDINGS • EARTH & ENVIRONMENT • ENERGY •
• INDUSTRIAL • INFRASTRUCTURE • SUSTAINABILITY •

DWG: APP A-T-BASE_PRE-FEED SHEET: 24

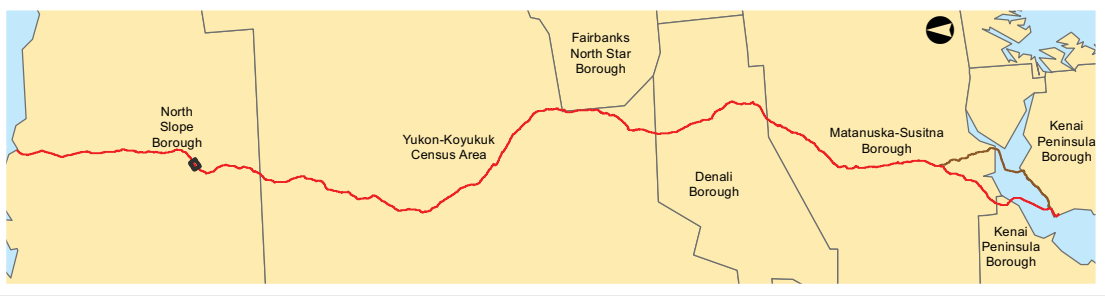

Legend

- TIGER Road

NHD Named Flowline

Trail
- Borough / Census Area Line

Incorporated City Boundary

Public Land - Large Parcel

- Study Corridor - 2,000 ft wide (+/-)
- Pre-FEED Rev A Base Corridor

Pre-FEED Rev A Alternate Corridor



ALASKA LNG PROJECT		
Appendix A - Pre-FEED Rev A Base Corridor		
BOROUGH: NORTH SLOPE	DRAWN BY: CC	
STATE: ALASKA	CHECKED BY: GS / JS	
REV. NO.:	REVISION	DATE
A	ISSUED FOR REVIEW	2014-06-23
B	ISSUED FOR REVIEW	2014-07-10
C	ISSUED FOR REVIEW	2014-09-30
0	ISSUED FOR REVIEW	2014-10-01
Mile posts will be added once a concept is selected		
DATE: 2014-10-01	PROJECTION: NAD83 STATE PLANE AK 4 5004 FEET	

PREPARED BY:

exp Energy Services Inc.



t: +1.850.385.5441 | f: +1.850.385.5523
1300 Metropolitan Blvd.
Tallahassee, FL 32308
U.S.A.

www.exp.com



• BUILDINGS • EARTH & ENVIRONMENT • ENERGY •
• INDUSTRIAL • INFRASTRUCTURE • SUSTAINABILITY •

DWG: APP A-A-BASE_PRE-FEED SHEET: 24

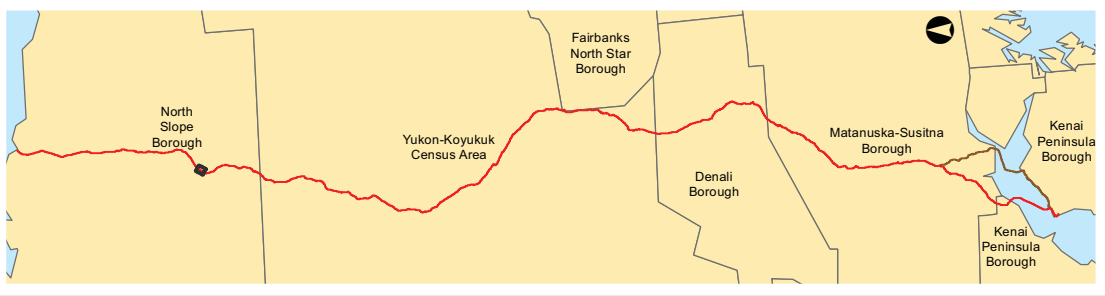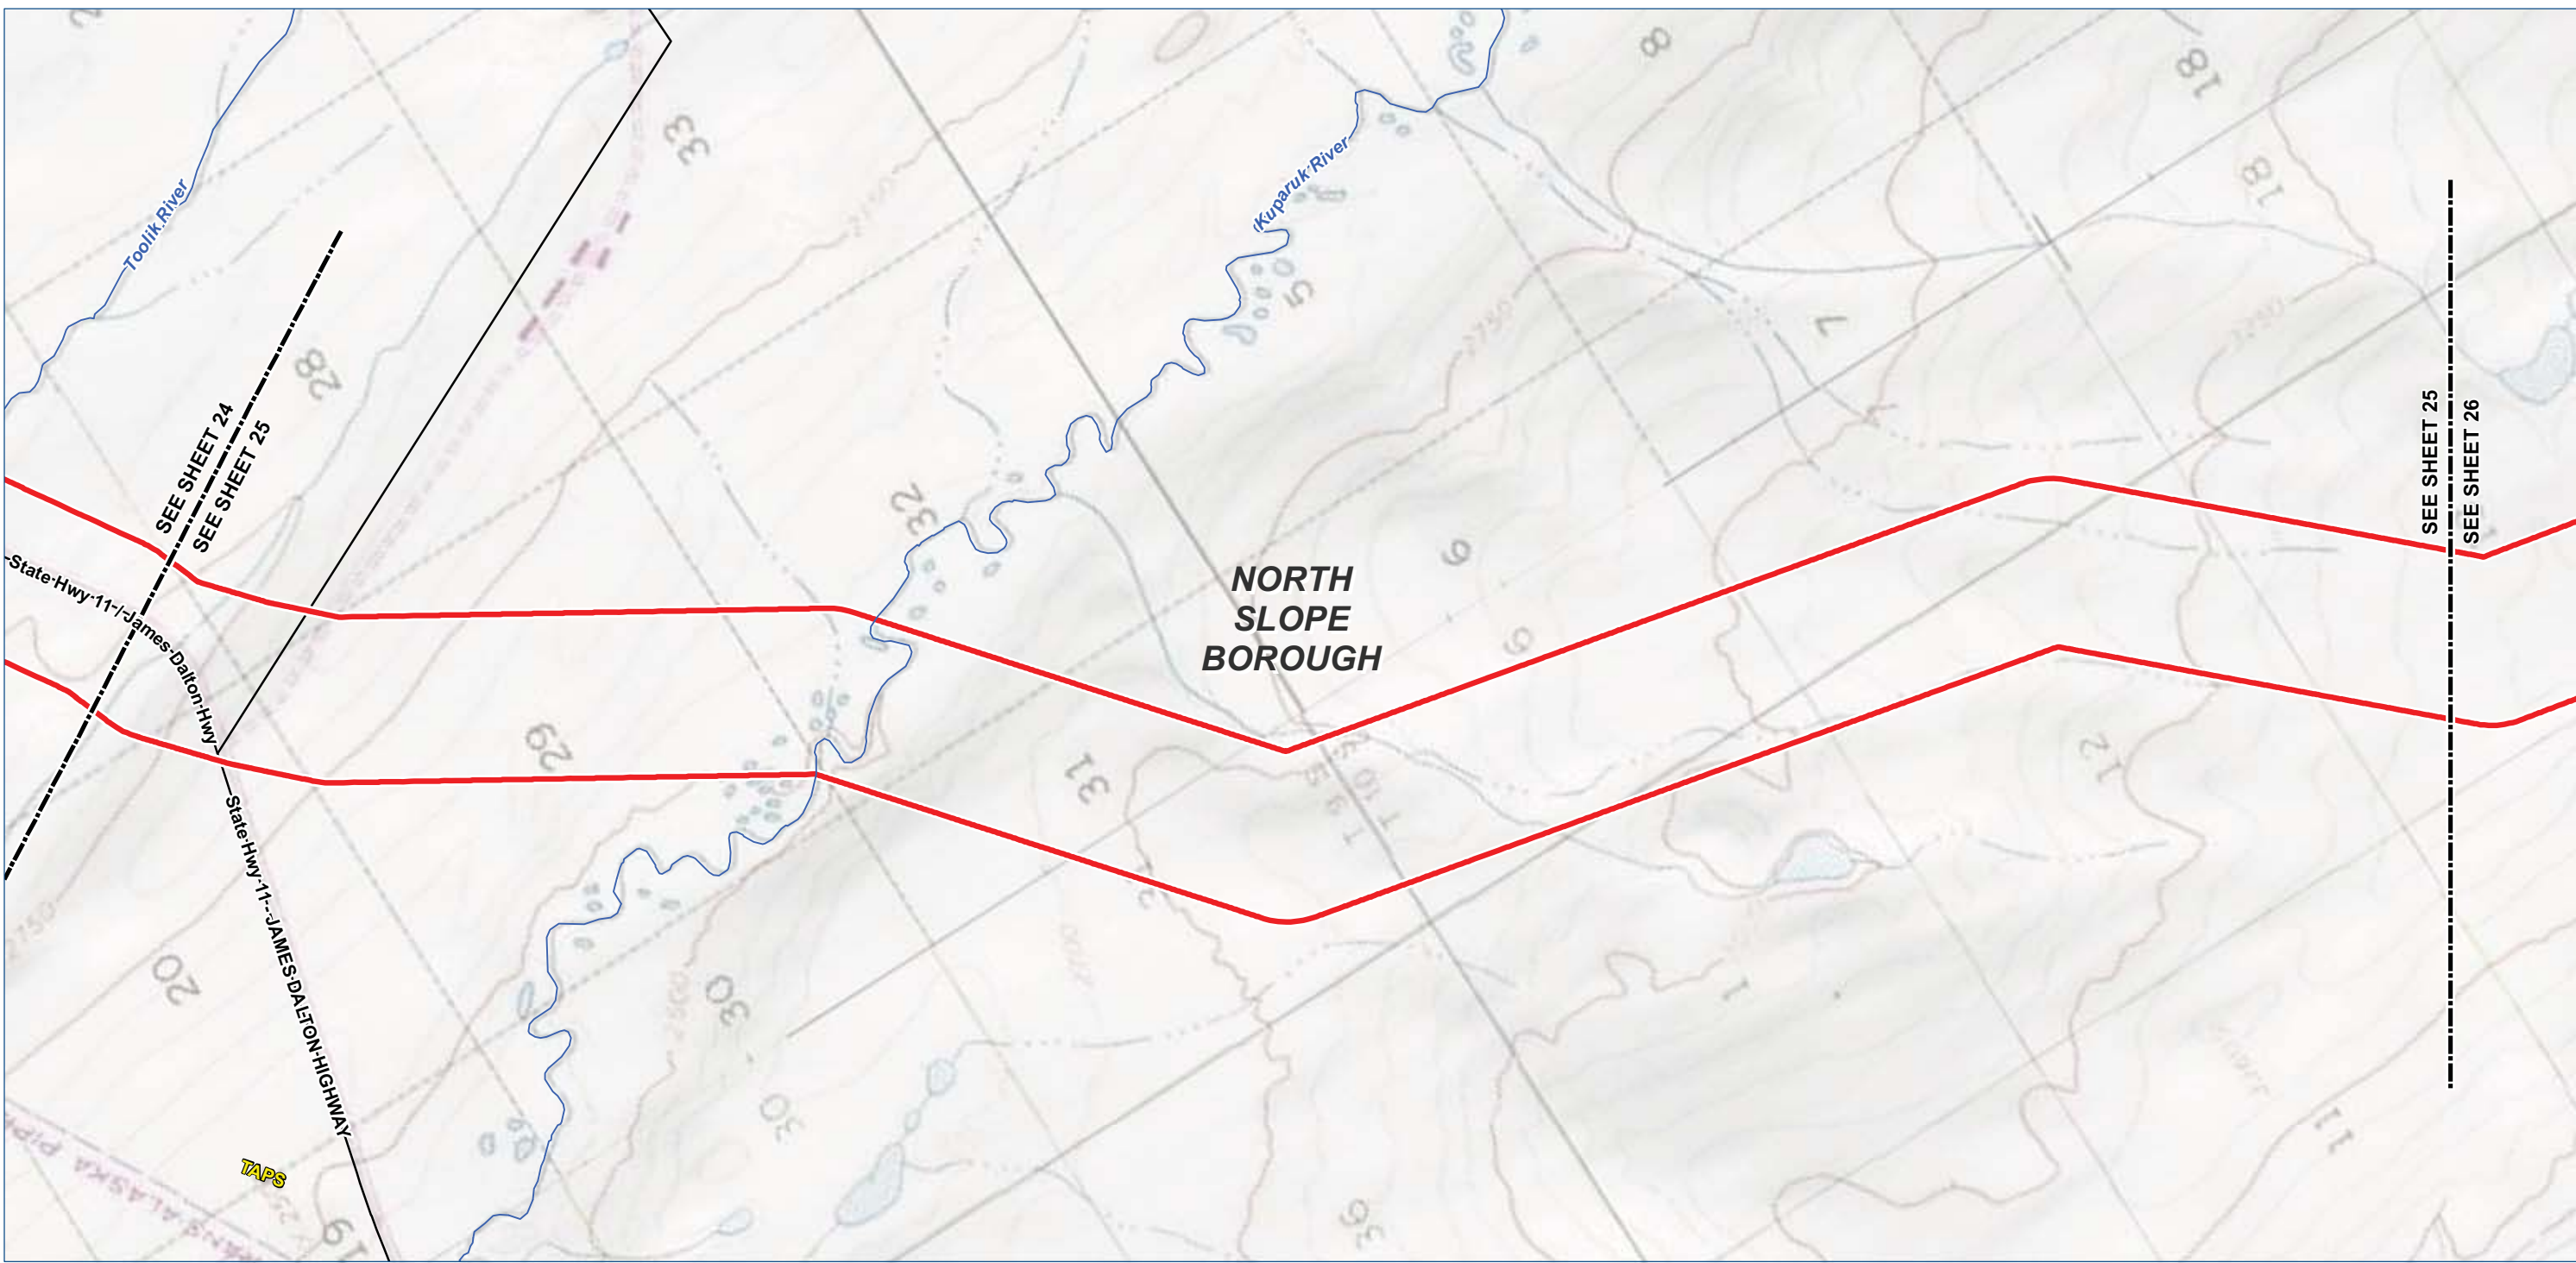

Legend

TIGER Road

NHD Named Flowline

Trail

Study Corridor - 2,000 ft wide (+/-)

Pre-FEED Rev A Base Corridor

Pre-FEED Rev A Alternate Corridor

Borough / Census Area Line

Incorporated City Boundary

Public Land - Large Parcel

0

1,000

2,000

4,000 Feet

ALASKA LNG PROJECT		
Appendix A - Pre-FEED Rev A Base Corridor		
BOROUGH: NORTH SLOPE	DRAWN BY:	CC
STATE: ALASKA	CHECKED BY:	GS / JS
REV. NO.:	REVISION	DATE
A	ISSUED FOR REVIEW	2014-06-23
B	ISSUED FOR REVIEW	2014-07-10
C	ISSUED FOR REVIEW	2014-09-30
0	ISSUED FOR REVIEW	2014-10-01
Mile posts will be added once a concept is selected		
DATE: 2014-10-01	PROJECTION: NAD83 STATE PLANE AK 4 5004 FEET	

PREPARED BY:

exp Energy Services Inc.

t: +1.850.385.5441 | f: +1.850.385.5523

1300 Metropolitan Blvd.

Tallahassee, FL 32308

U.S.A.

www.exp.com



BUILDINGS • EARTH & ENVIRONMENT • ENERGY •

INDUSTRIAL • INFRASTRUCTURE • SUSTAINABILITY •

DWG: APP A-T-BASE_PRE-FEED

SHEET: 25

X:\Projects\ExxonMobil\SCLNG\Mapping\20140930_Resource_Report_Rev_0\04_MXD\01_Ver0\App_A_Topo_Preliminary_Prefered_Corridor_Pre_FEED_1.mxd

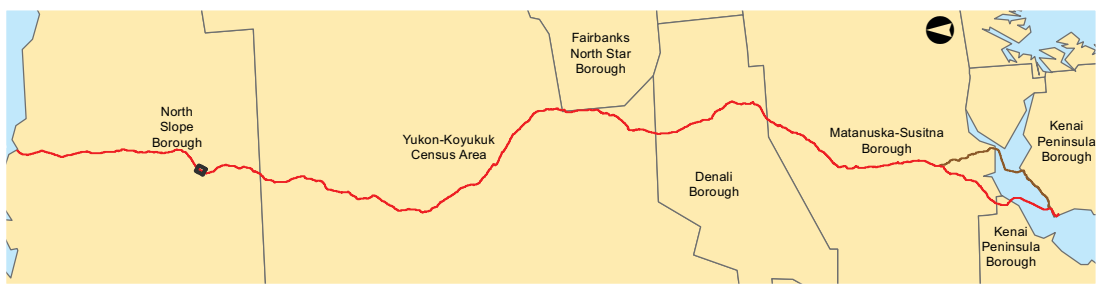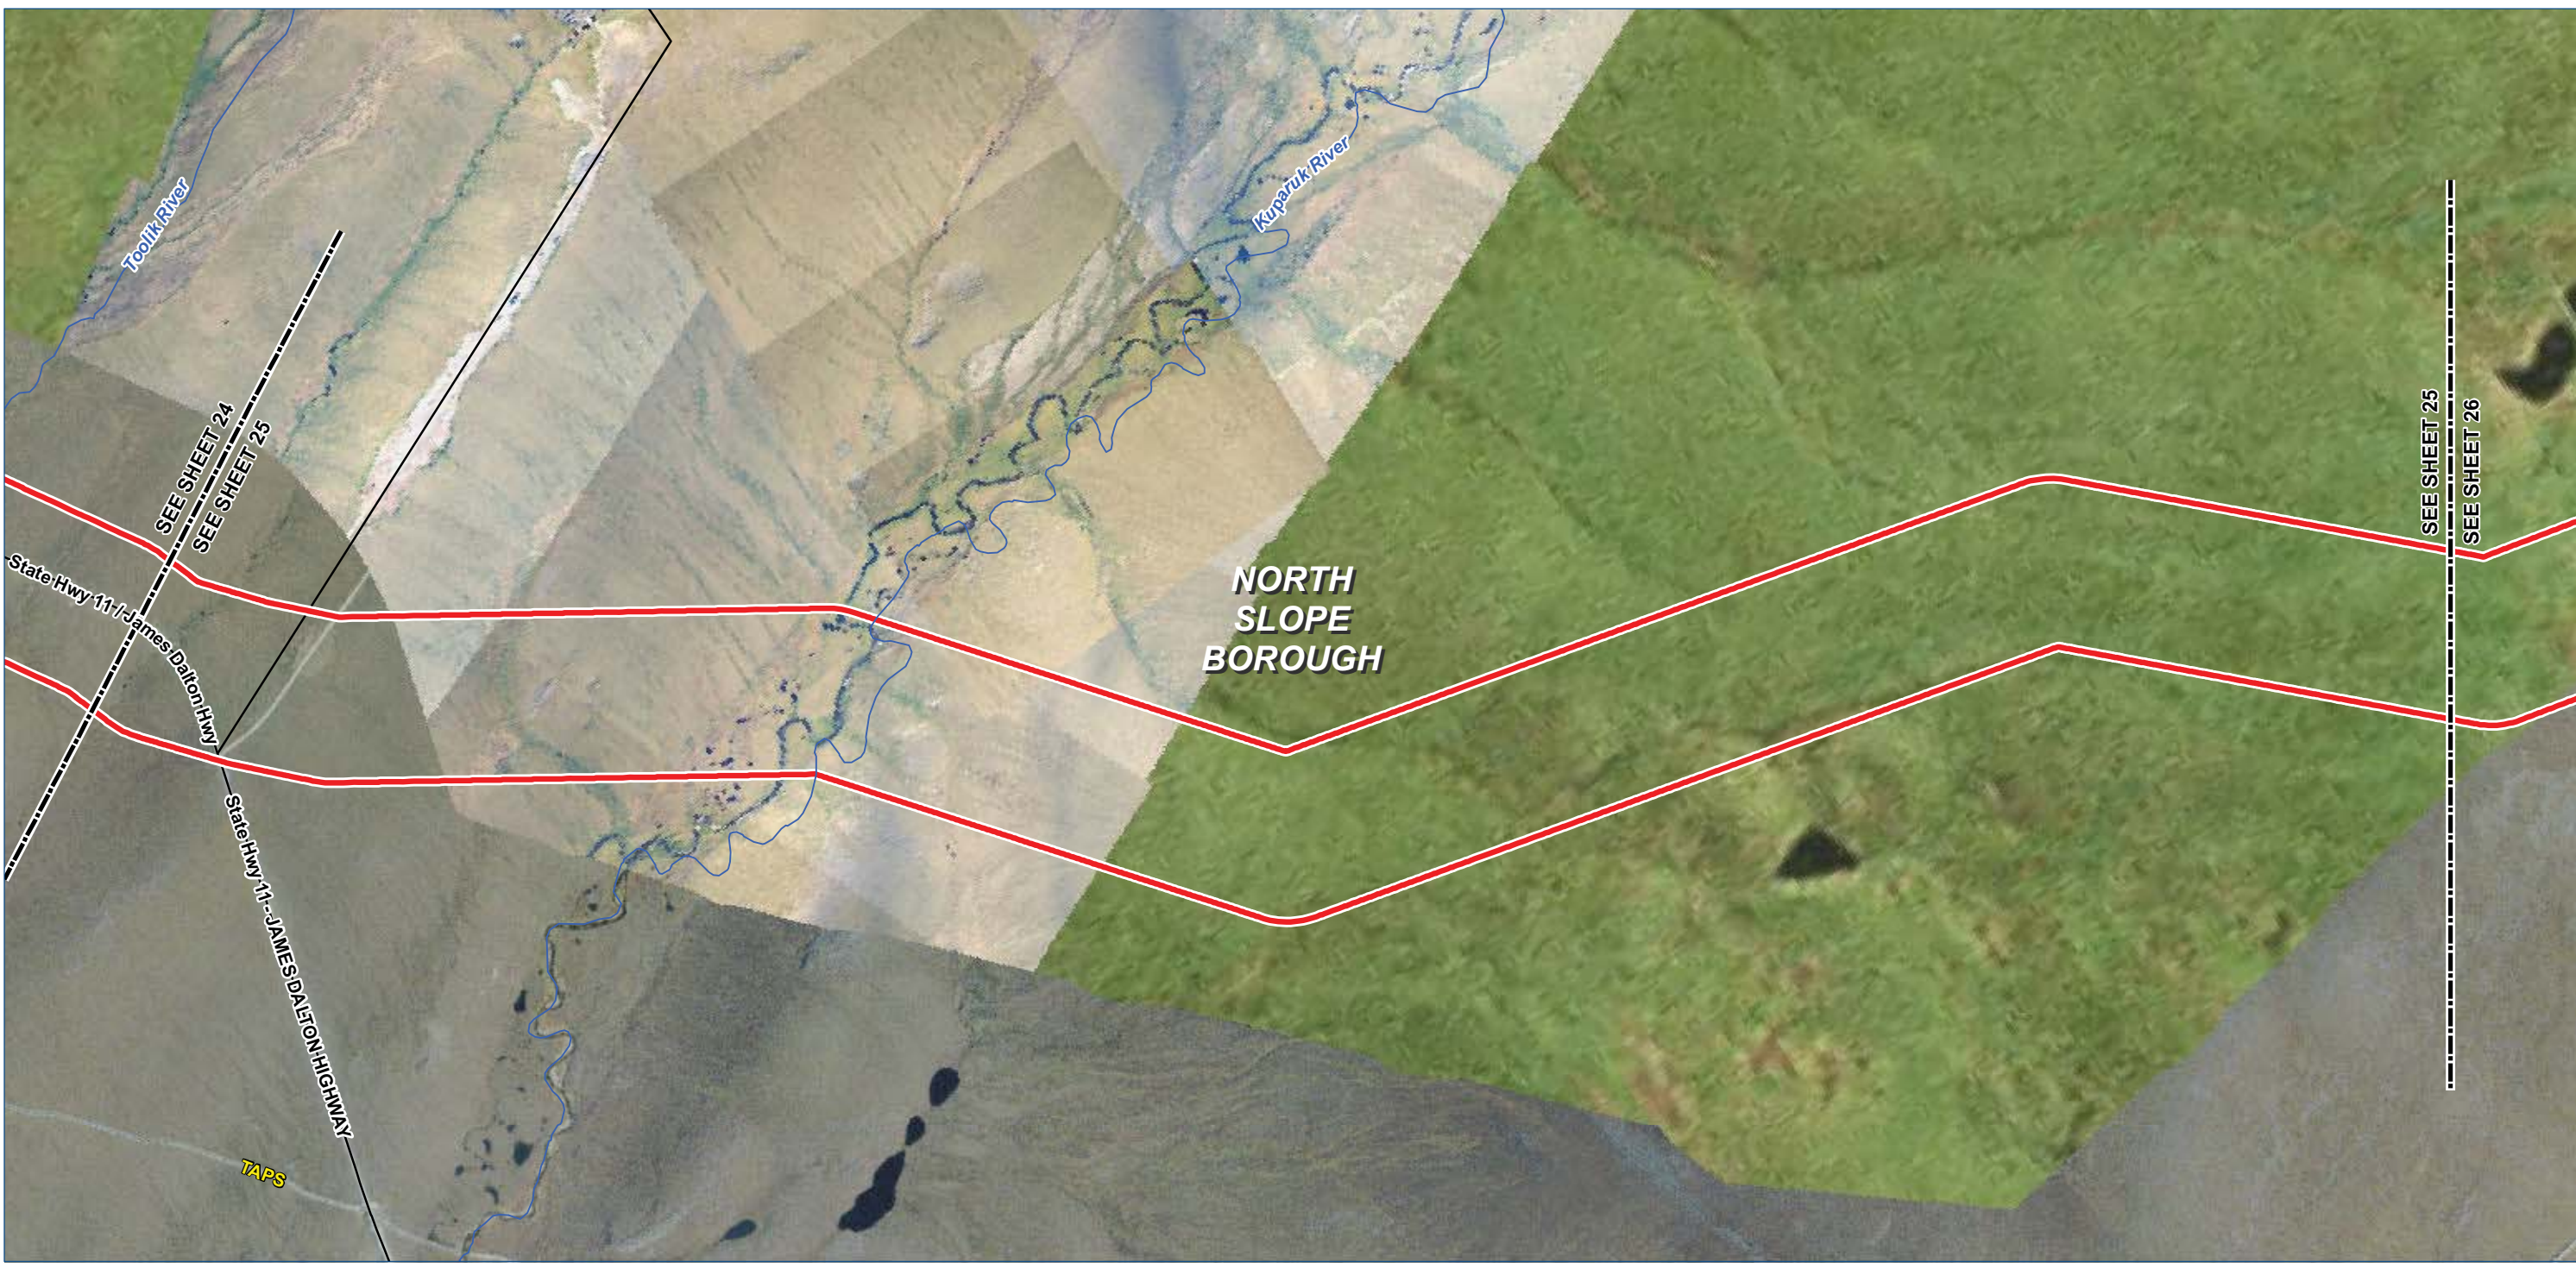

- Legend

TIGER Road

NHD Named Flowline

Trail

Study Corridor - 2,000 ft wide (+/-)

Pre-FEED Rev A Base Corridor

Pre-FEED Rev A Alternate Corridor

Borough / Census Area Line

Incorporated City Boundary

Public Land - Large Parcel
-
-
- | ALASKA LNG PROJECT | | |
|---|--|------------|
| Appendix A - Pre-FEED Rev A Base Corridor | | |
| BOROUGH: NORTH SLOPE | DRAWN BY: CC | |
| STATE: ALASKA | CHECKED BY: GS / JS | |
| REV. NO.: | REVISION | DATE |
| A | ISSUED FOR REVIEW | 2014-06-23 |
| B | ISSUED FOR REVIEW | 2014-07-10 |
| C | ISSUED FOR REVIEW | 2014-09-30 |
| 0 | ISSUED FOR REVIEW | 2014-10-01 |
| Mile posts will be added once a concept is selected | | |
| DATE: 2014-10-01 | PROJECTION: NAD83 STATE PLANE AK 4 5004 FEET | |
- PREPARED BY:

exp Energy Services Inc.



t: +1.850.385.5441 | f: +1.850.385.5523
1300 Metropolitan Blvd.
Tallahassee, FL 32308
U.S.A.

www.exp.com

BUILDINGS • EARTH & ENVIRONMENT • ENERGY •

INDUSTRIAL • INFRASTRUCTURE • SUSTAINABILITY •

DWG: APP A-A-BASE_PRE-FEED SHEET: 25
- X:\Projects\ExxonMobil\SCLNG\Mapping\20140930_Resource_Report_Rev_0\04_MXD\01_Ver0\Aerial_Preliminary_Prefered_Corridor_Pre_FEED.mxd

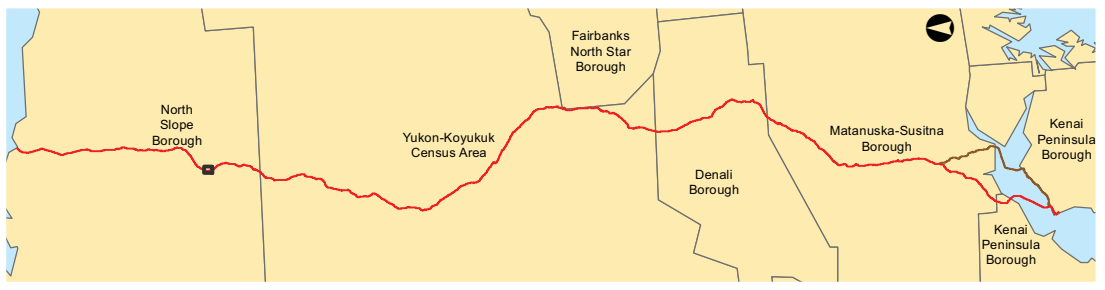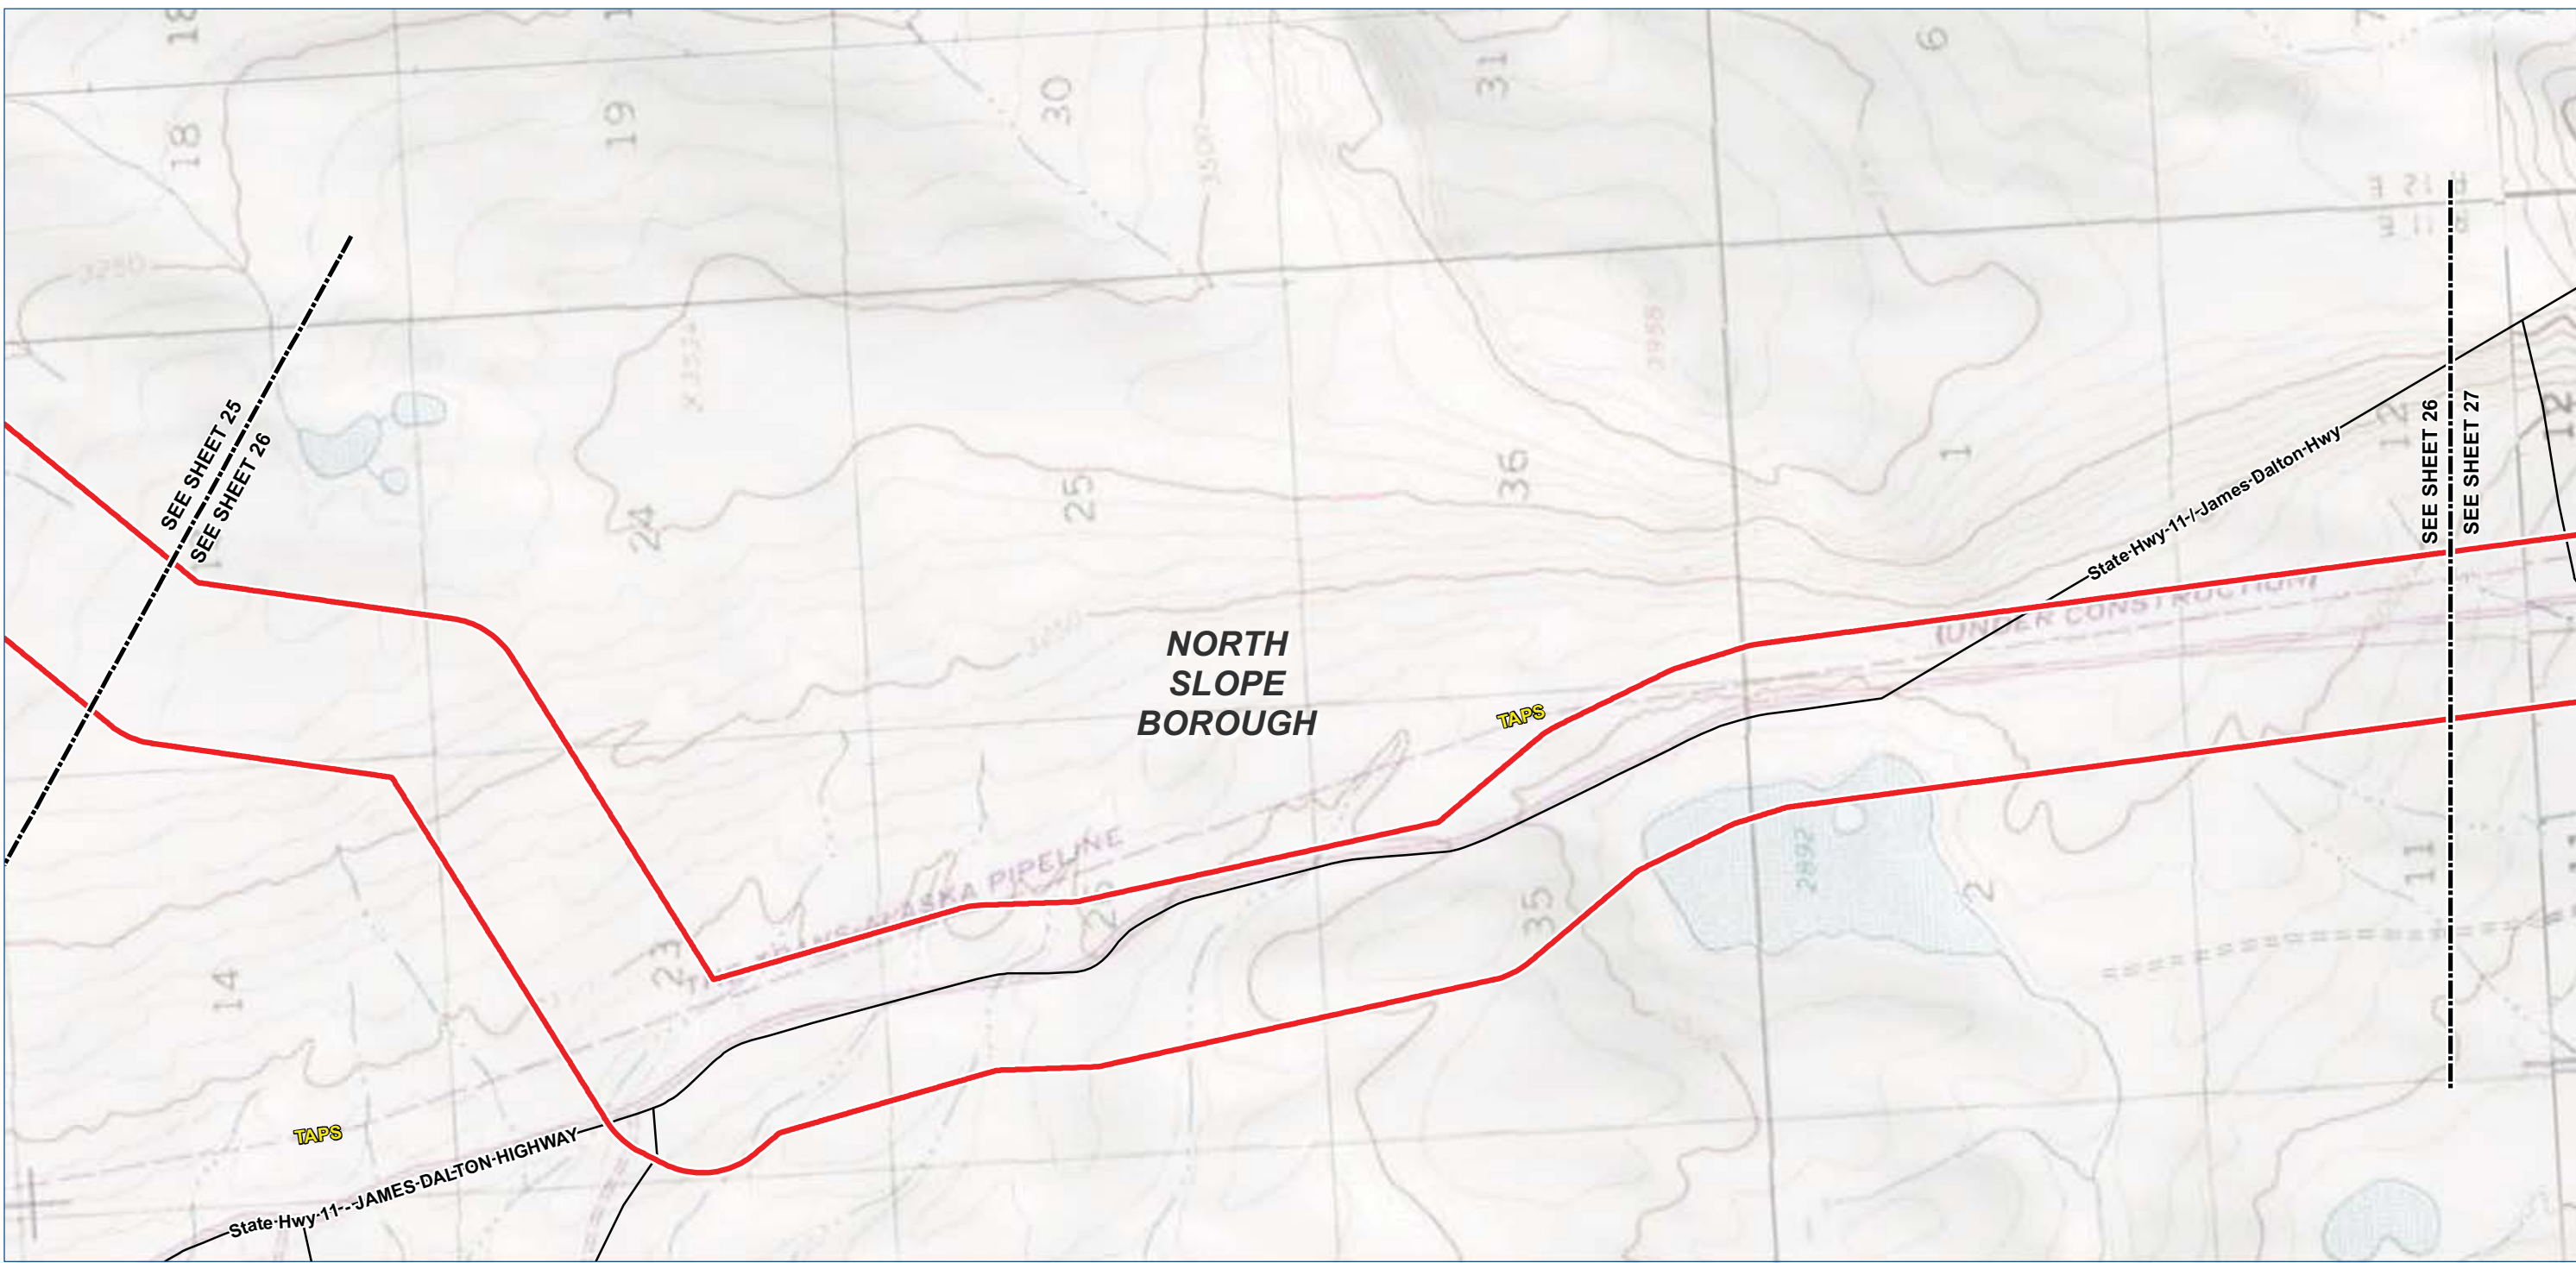

Alaska LNG Project

Legend

- TIGER Road

NHD Named Flowline

Trail
- Borough / Census Area Line

Incorporated City Boundary

Public Land - Large Parcel

- Study Corridor - 2,000 ft wide (+/-)
- Pre-FEED Rev A Base Corridor

Pre-FEED Rev A Alternate Corridor



ALASKA LNG PROJECT		
Appendix A - Pre-FEED Rev A Base Corridor		
BOROUGH: NORTH SLOPE	DRAWN BY: CC	
STATE: ALASKA	CHECKED BY: GS / JS	
REV. NO.:	REVISION	DATE
A	ISSUED FOR REVIEW	2014-06-23
B	ISSUED FOR REVIEW	2014-07-10
C	ISSUED FOR REVIEW	2014-09-30
0	ISSUED FOR REVIEW	2014-10-01
Mile posts will be added once a concept is selected		
DATE: 2014-10-01	PROJECTION: NAD83 STATE PLANE AK 4 5004 FEET	

PREPARED BY:

exp Energy Services Inc.



t: +1.850.385.5441 | f: +1.850.385.5523
1300 Metropolitan Blvd.
Tallahassee, FL 32308
U.S.A.

www.exp.com



• BUILDINGS • EARTH & ENVIRONMENT • ENERGY •
• INDUSTRIAL • INFRASTRUCTURE • SUSTAINABILITY •

DWG: APP A-T-BASE_PRE-FEED SHEET: 26

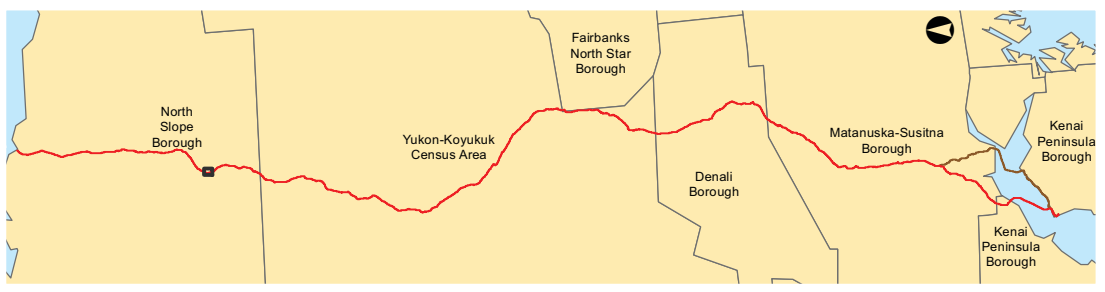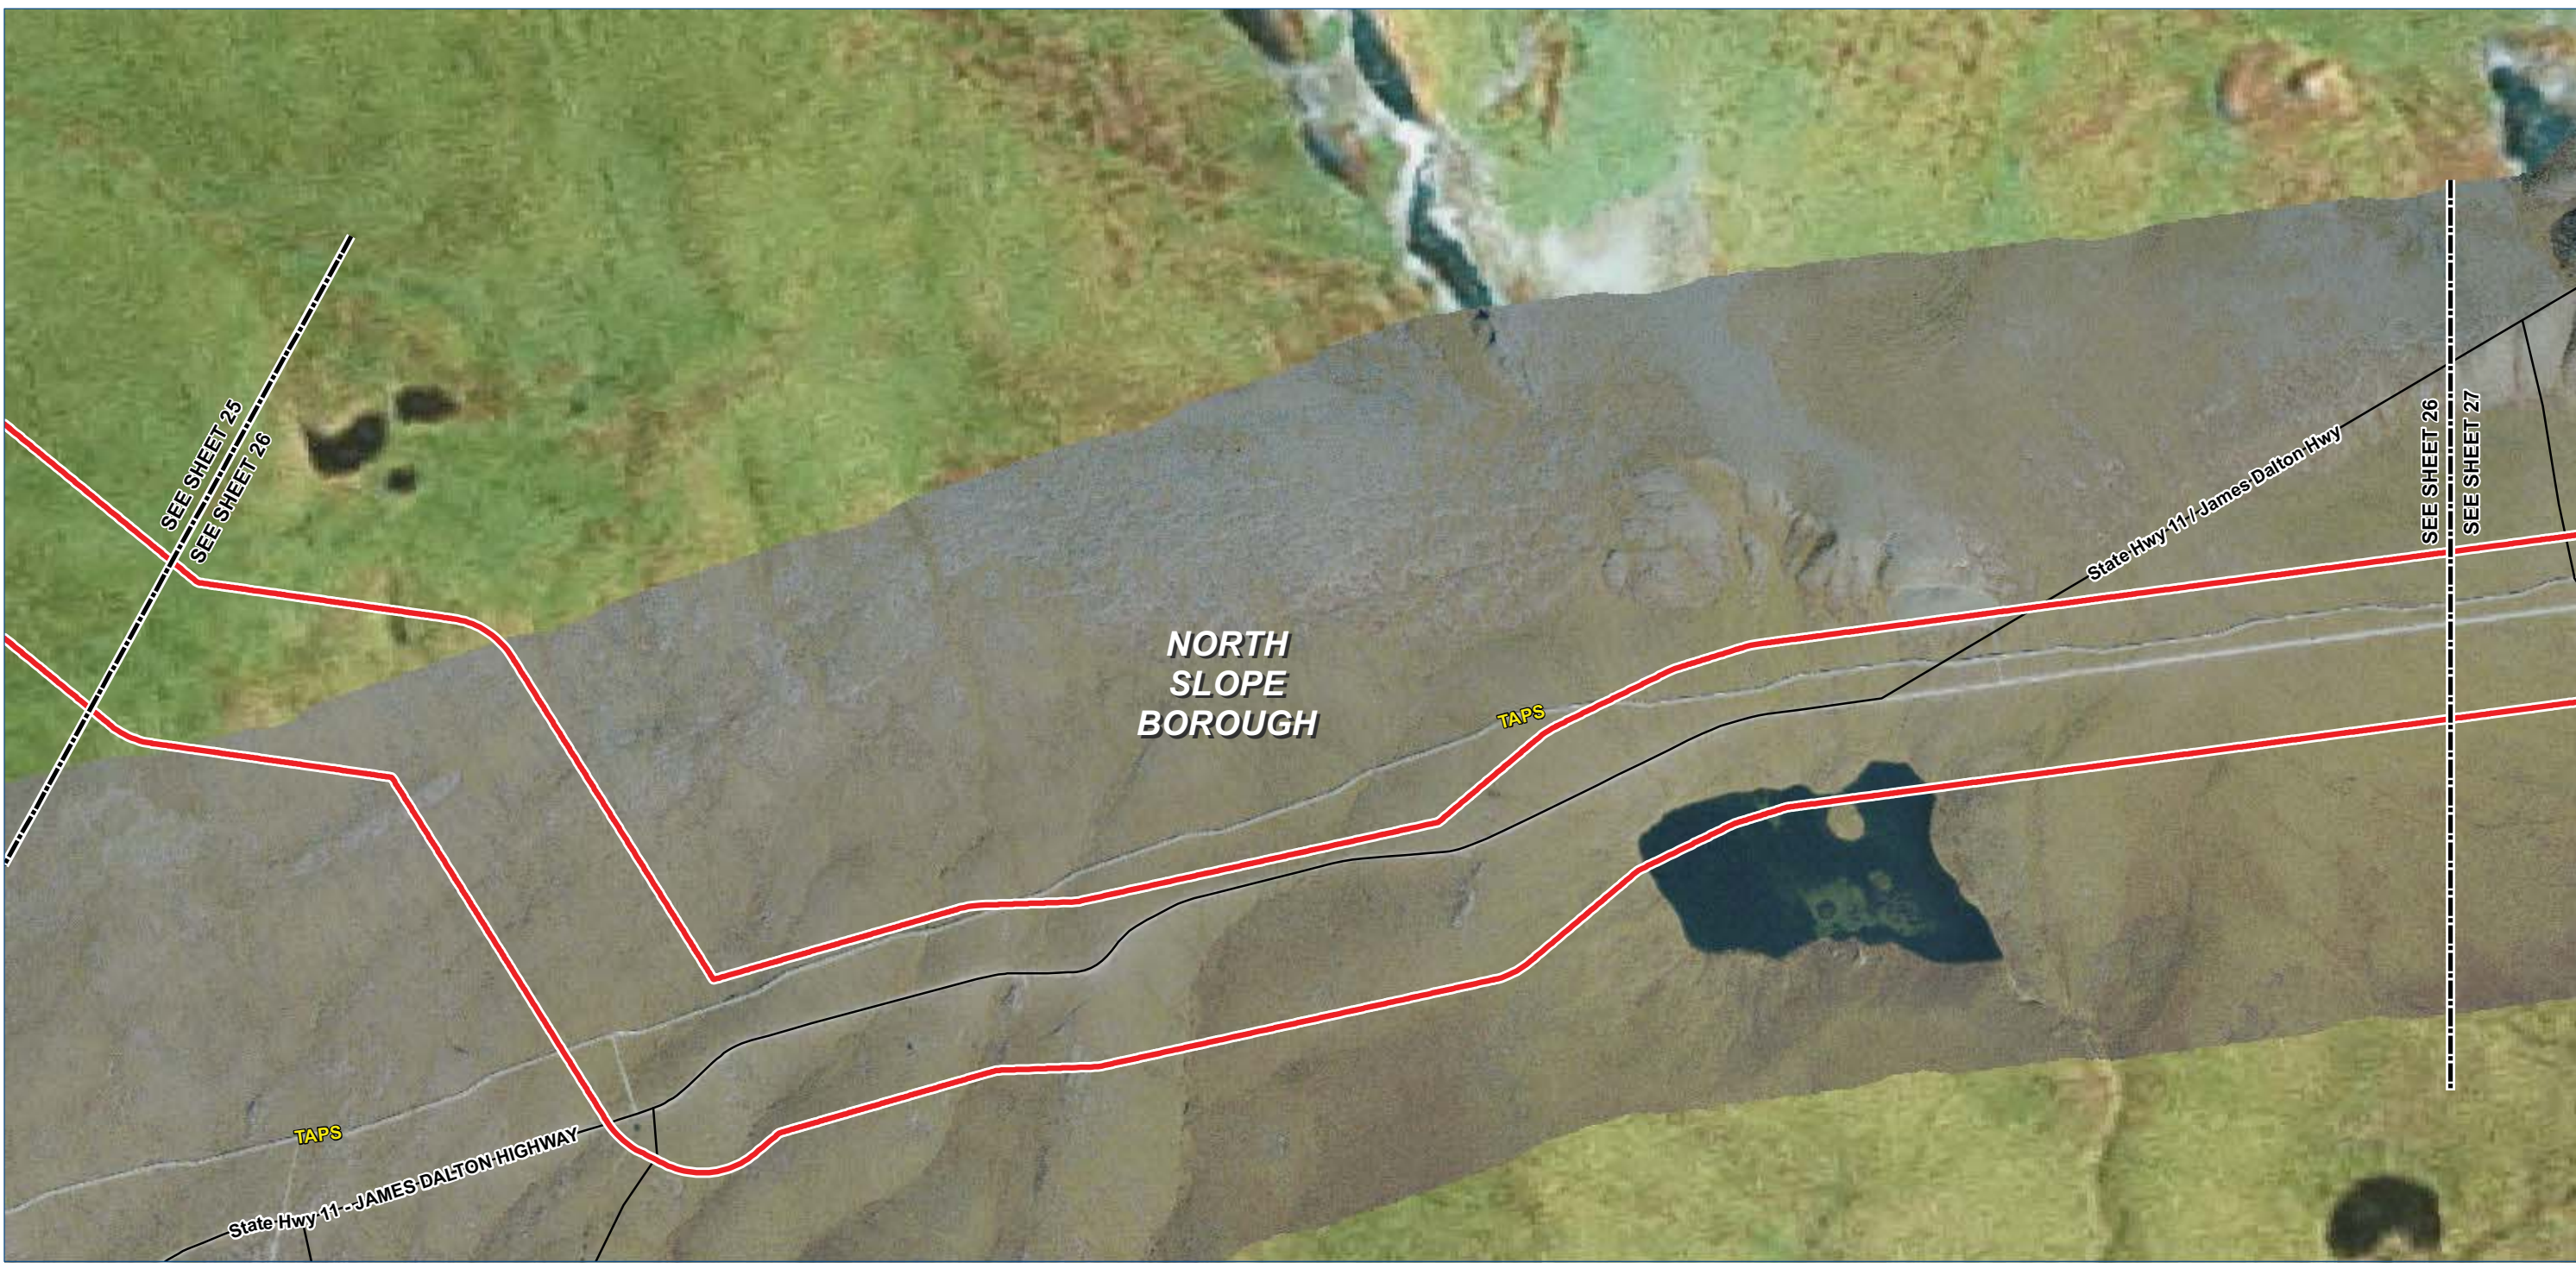

Legend

TIGER Road

NHD Named Flowline

Trail

Study Corridor - 2,000 ft wide (+/-)

Pre-FEED Rev A Base Corridor

Pre-FEED Rev A Alternate Corridor

Borough / Census Area Line

Incorporated City Boundary

Public Land - Large Parcel

01,0002,0004,000 Feet

ALASKA LNG PROJECT		
Appendix A - Pre-FEED Rev A Base Corridor		
BOROUGH: NORTH SLOPE	DRAWN BY: CC	
STATE: ALASKA	CHECKED BY: GS / JS	
REV. NO.:	REVISION	DATE
A	ISSUED FOR REVIEW	2014-06-23
B	ISSUED FOR REVIEW	2014-07-10
C	ISSUED FOR REVIEW	2014-09-30
0	ISSUED FOR REVIEW	2014-10-01
Mile posts will be added once a concept is selected		
DATE: 2014-10-01	PROJECTION: NAD83 STATE PLANE AK 4 5004 FEET	

PREPARED BY:

exp Energy Services Inc.

t: +1.850.385.5441 | f: +1.850.385.5523
1300 Metropolitan Blvd.
Tallahassee, FL 32308
U.S.A.

www.exp.com



exp.

BUILDINGS • EARTH & ENVIRONMENT • ENERGY •

INDUSTRIAL • INFRASTRUCTURE • SUSTAINABILITY •

DWG: APP A-A-BASE_PRE-FEED

SHEET: 26

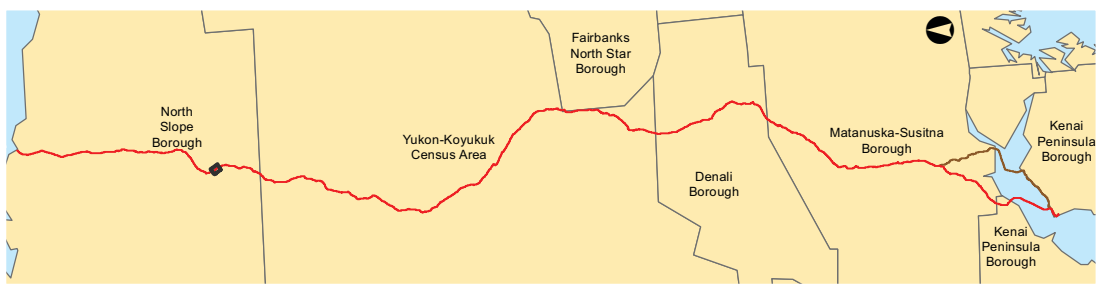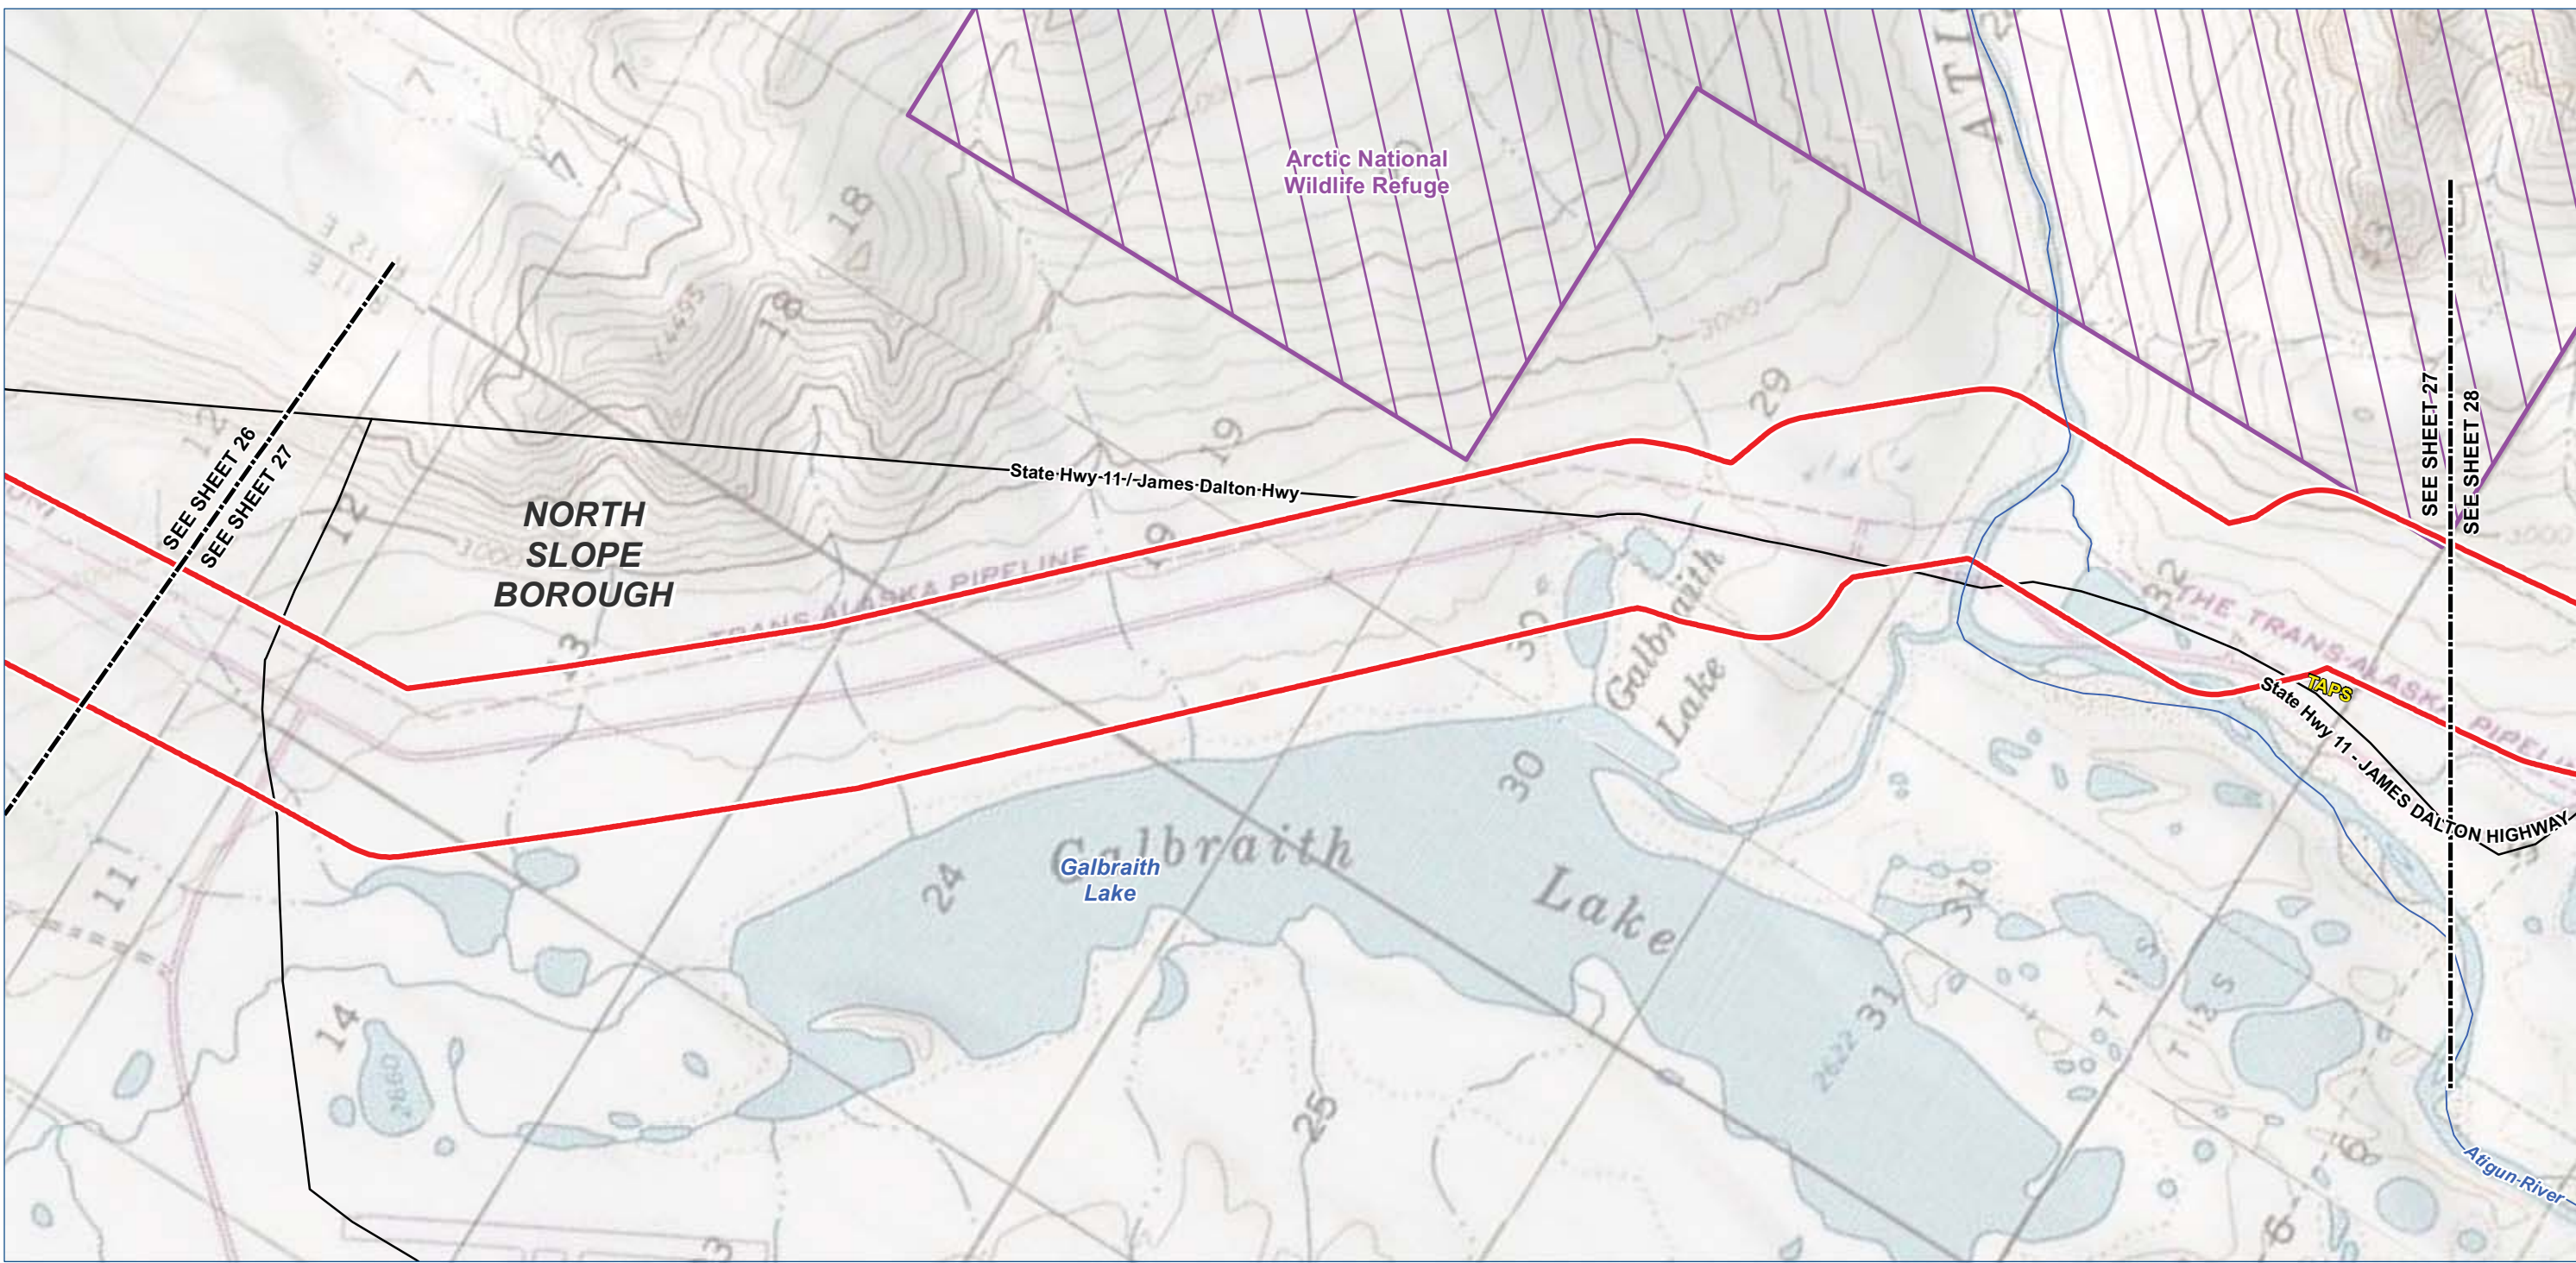

Legend

TIGER Road

NHD Named Flowline

Trail

Study Corridor - 2,000 ft wide (+/-)

Pre-FEED Rev A Base Corridor

Pre-FEED Rev A Alternate Corridor

Borough / Census Area Line

Incorporated City Boundary

Public Land - Large Parcel



ALASKA LNG PROJECT		
Appendix A - Pre-FEED Rev A Base Corridor		
BOROUGH: NORTH SLOPE	DRAWN BY: CC	
STATE: ALASKA	CHECKED BY: GS / JS	
REV. NO.:	REVISION	DATE
A	ISSUED FOR REVIEW	2014-06-23
B	ISSUED FOR REVIEW	2014-07-10
C	ISSUED FOR REVIEW	2014-09-30
0	ISSUED FOR REVIEW	2014-10-01
Mile posts will be added once a concept is selected		
DATE: 2014-10-01	PROJECTION: NAD83 STATE PLANE AK 4 5004 FEET	

PREPARED BY:

exp Energy Services Inc.

t: +1.850.385.5441 | f: +1.850.385.5523
1300 Metropolitan Blvd.
Tallahassee, FL 32308
U.S.A.



www.exp.com

exp.

BUILDINGS • EARTH & ENVIRONMENT • ENERGY •

INDUSTRIAL • INFRASTRUCTURE • SUSTAINABILITY •

DWG: APP A-T-BASE_PRE-FEED SHEET: 27

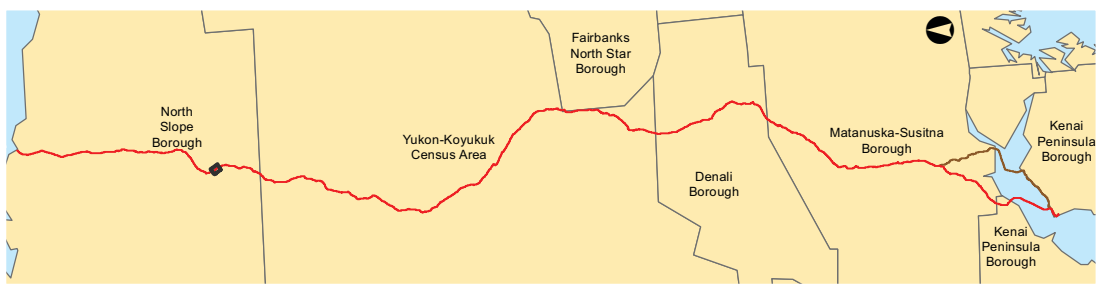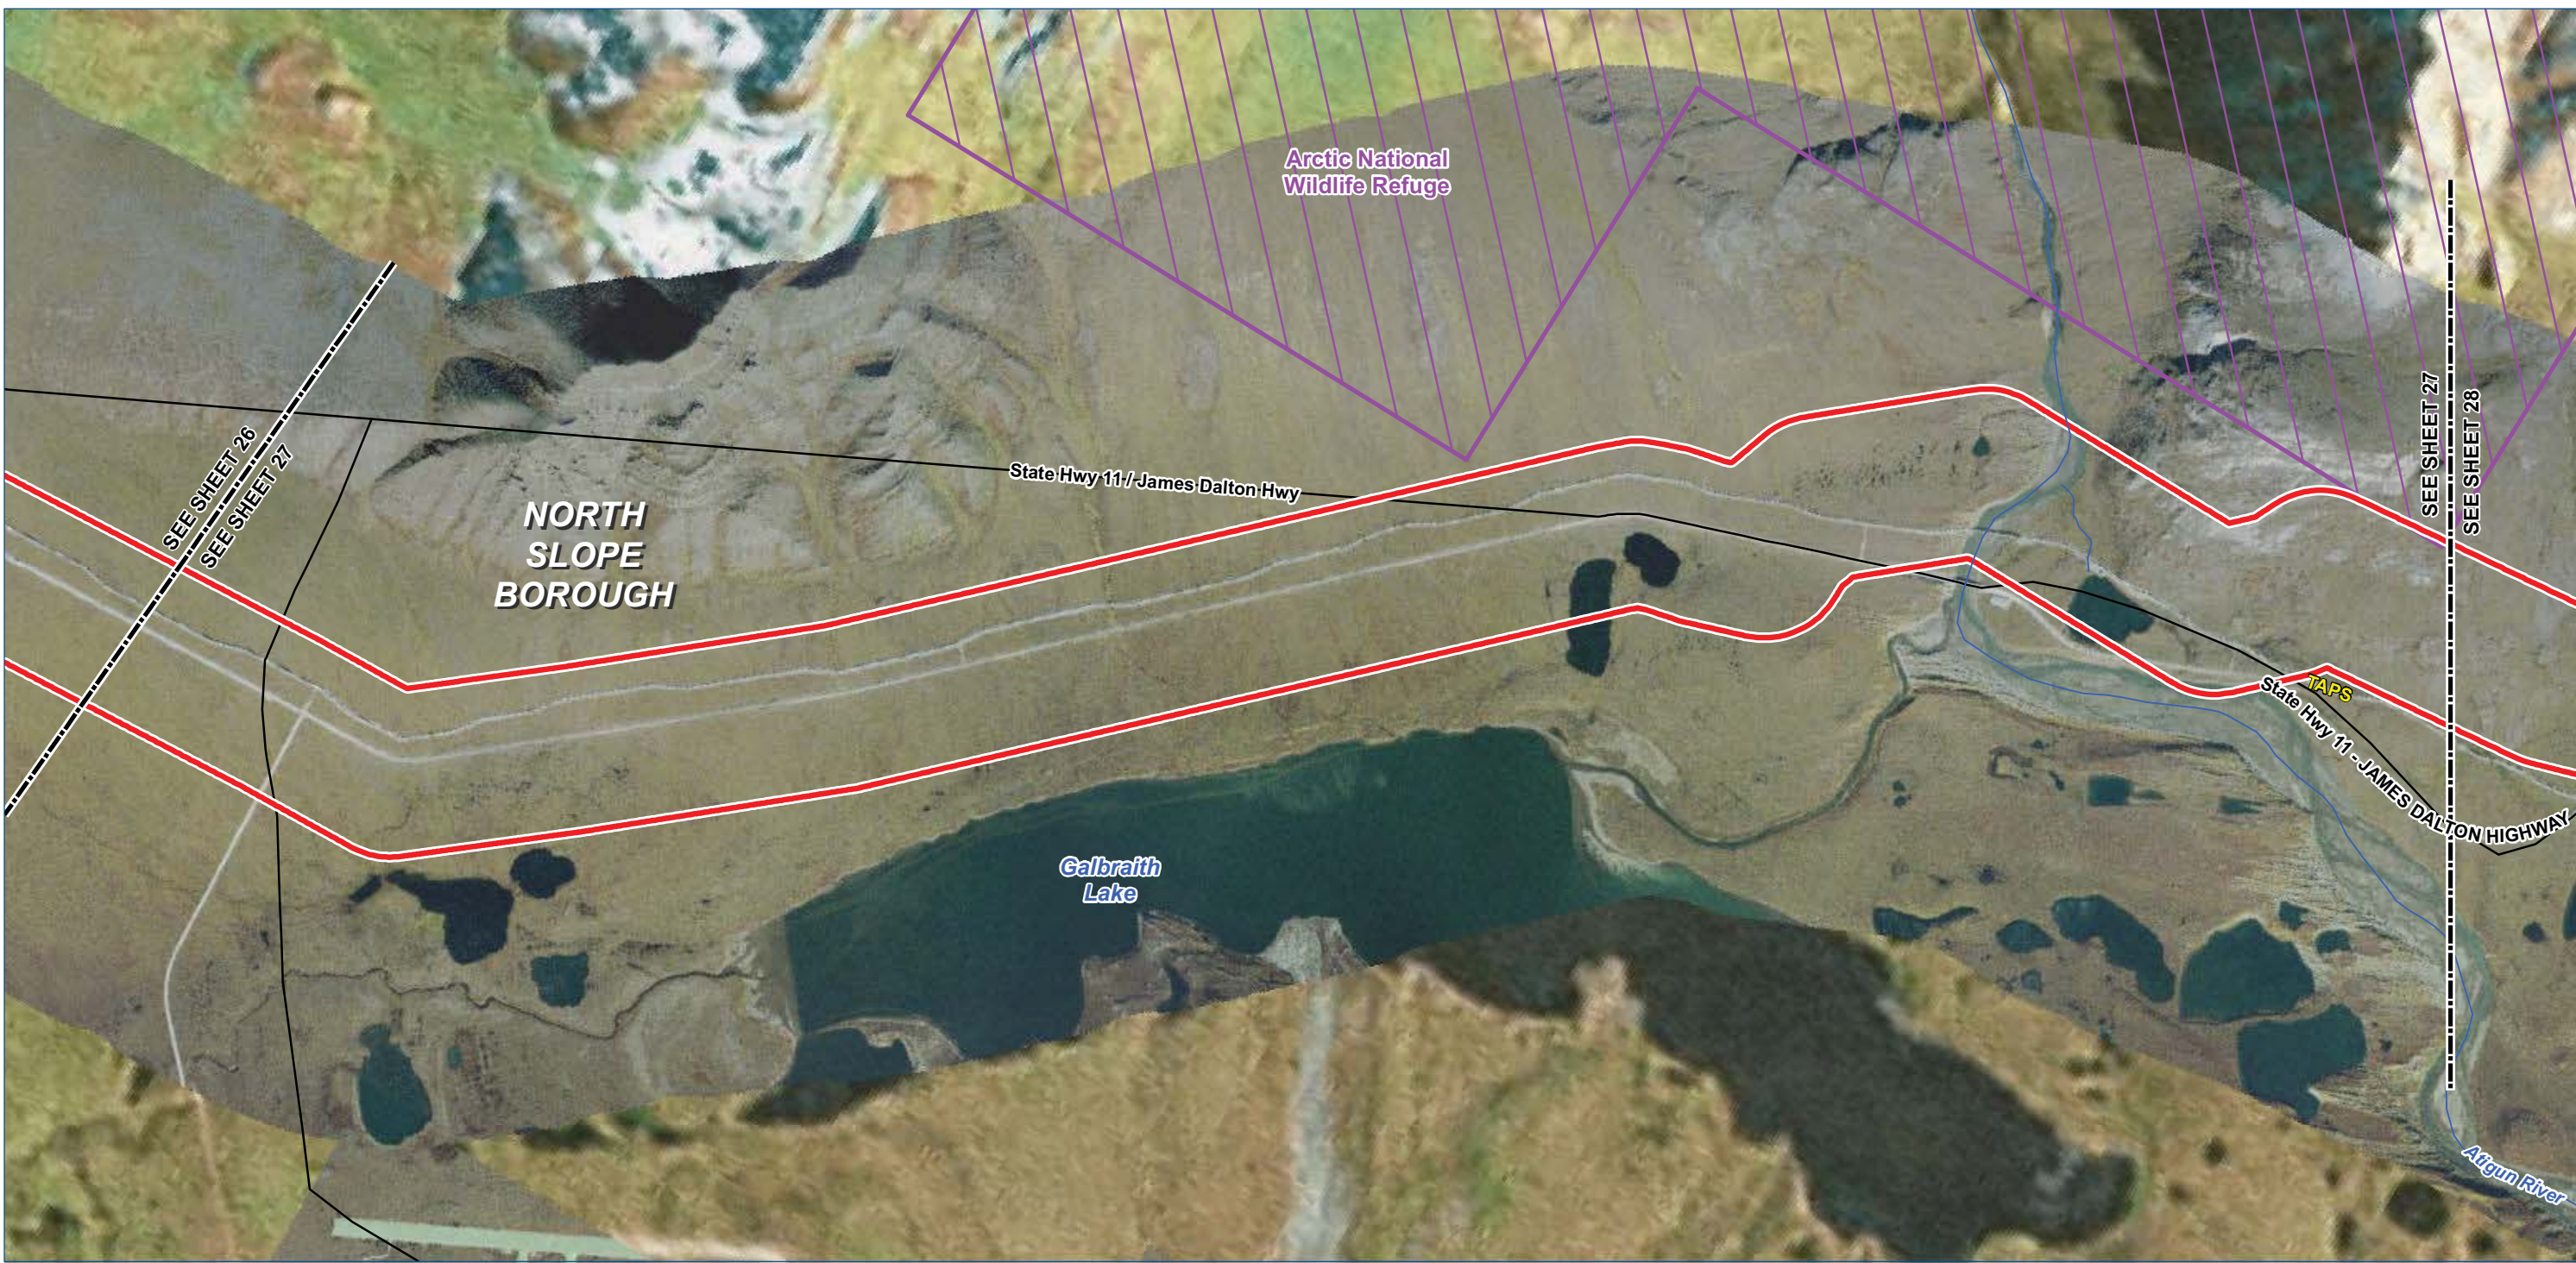

- Legend**
 - TIGER Road
 - NHD Named Flowline
 - Trail
 - Study Corridor - 2,000 ft wide (+/-)
 - Pre-FEED Rev A Base Corridor
 - Pre-FEED Rev A Alternate Corridor
- Borough / Census Area Line
 - Incorporated City Boundary
 - Public Land - Large Parcel





ALASKA LNG PROJECT		
Appendix A - Pre-FEED Rev A Base Corridor		
BOROUGH: NORTH SLOPE	DRAWN BY:	CC
STATE: ALASKA	CHECKED BY:	GS / JS
REV. NO.:	REVISION	DATE
A	ISSUED FOR REVIEW	2014-06-23
B	ISSUED FOR REVIEW	2014-07-10
C	ISSUED FOR REVIEW	2014-09-30
0	ISSUED FOR REVIEW	2014-10-01
Mile posts will be added once a concept is selected		
DATE: 2014-10-01	PROJECTION: NAD83 STATE PLANE AK 4 5004 FEET	

PREPARED BY:
exp Energy Services Inc.
t: +1.850.385.5441 | f: +1.850.385.5523
1300 Metropolitan Blvd.
Tallahassee, FL 32308
U.S.A.
www.exp.com

- BUILDINGS • EARTH & ENVIRONMENT • ENERGY •
- INDUSTRIAL • INFRASTRUCTURE • SUSTAINABILITY •

DWG: APP A-A-BASE_PRE-FEED SHEET: 27

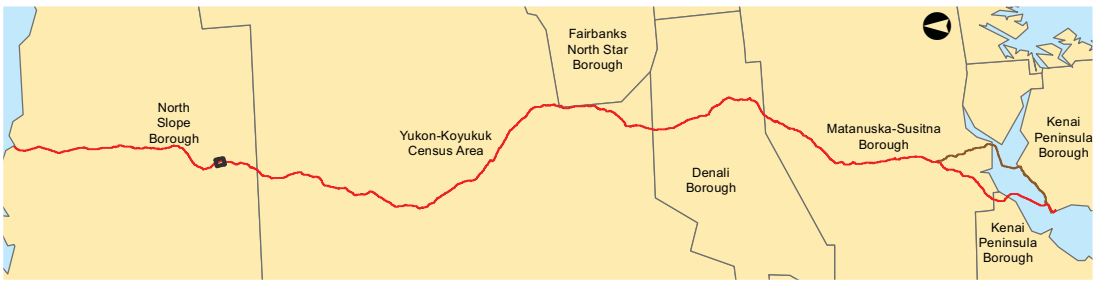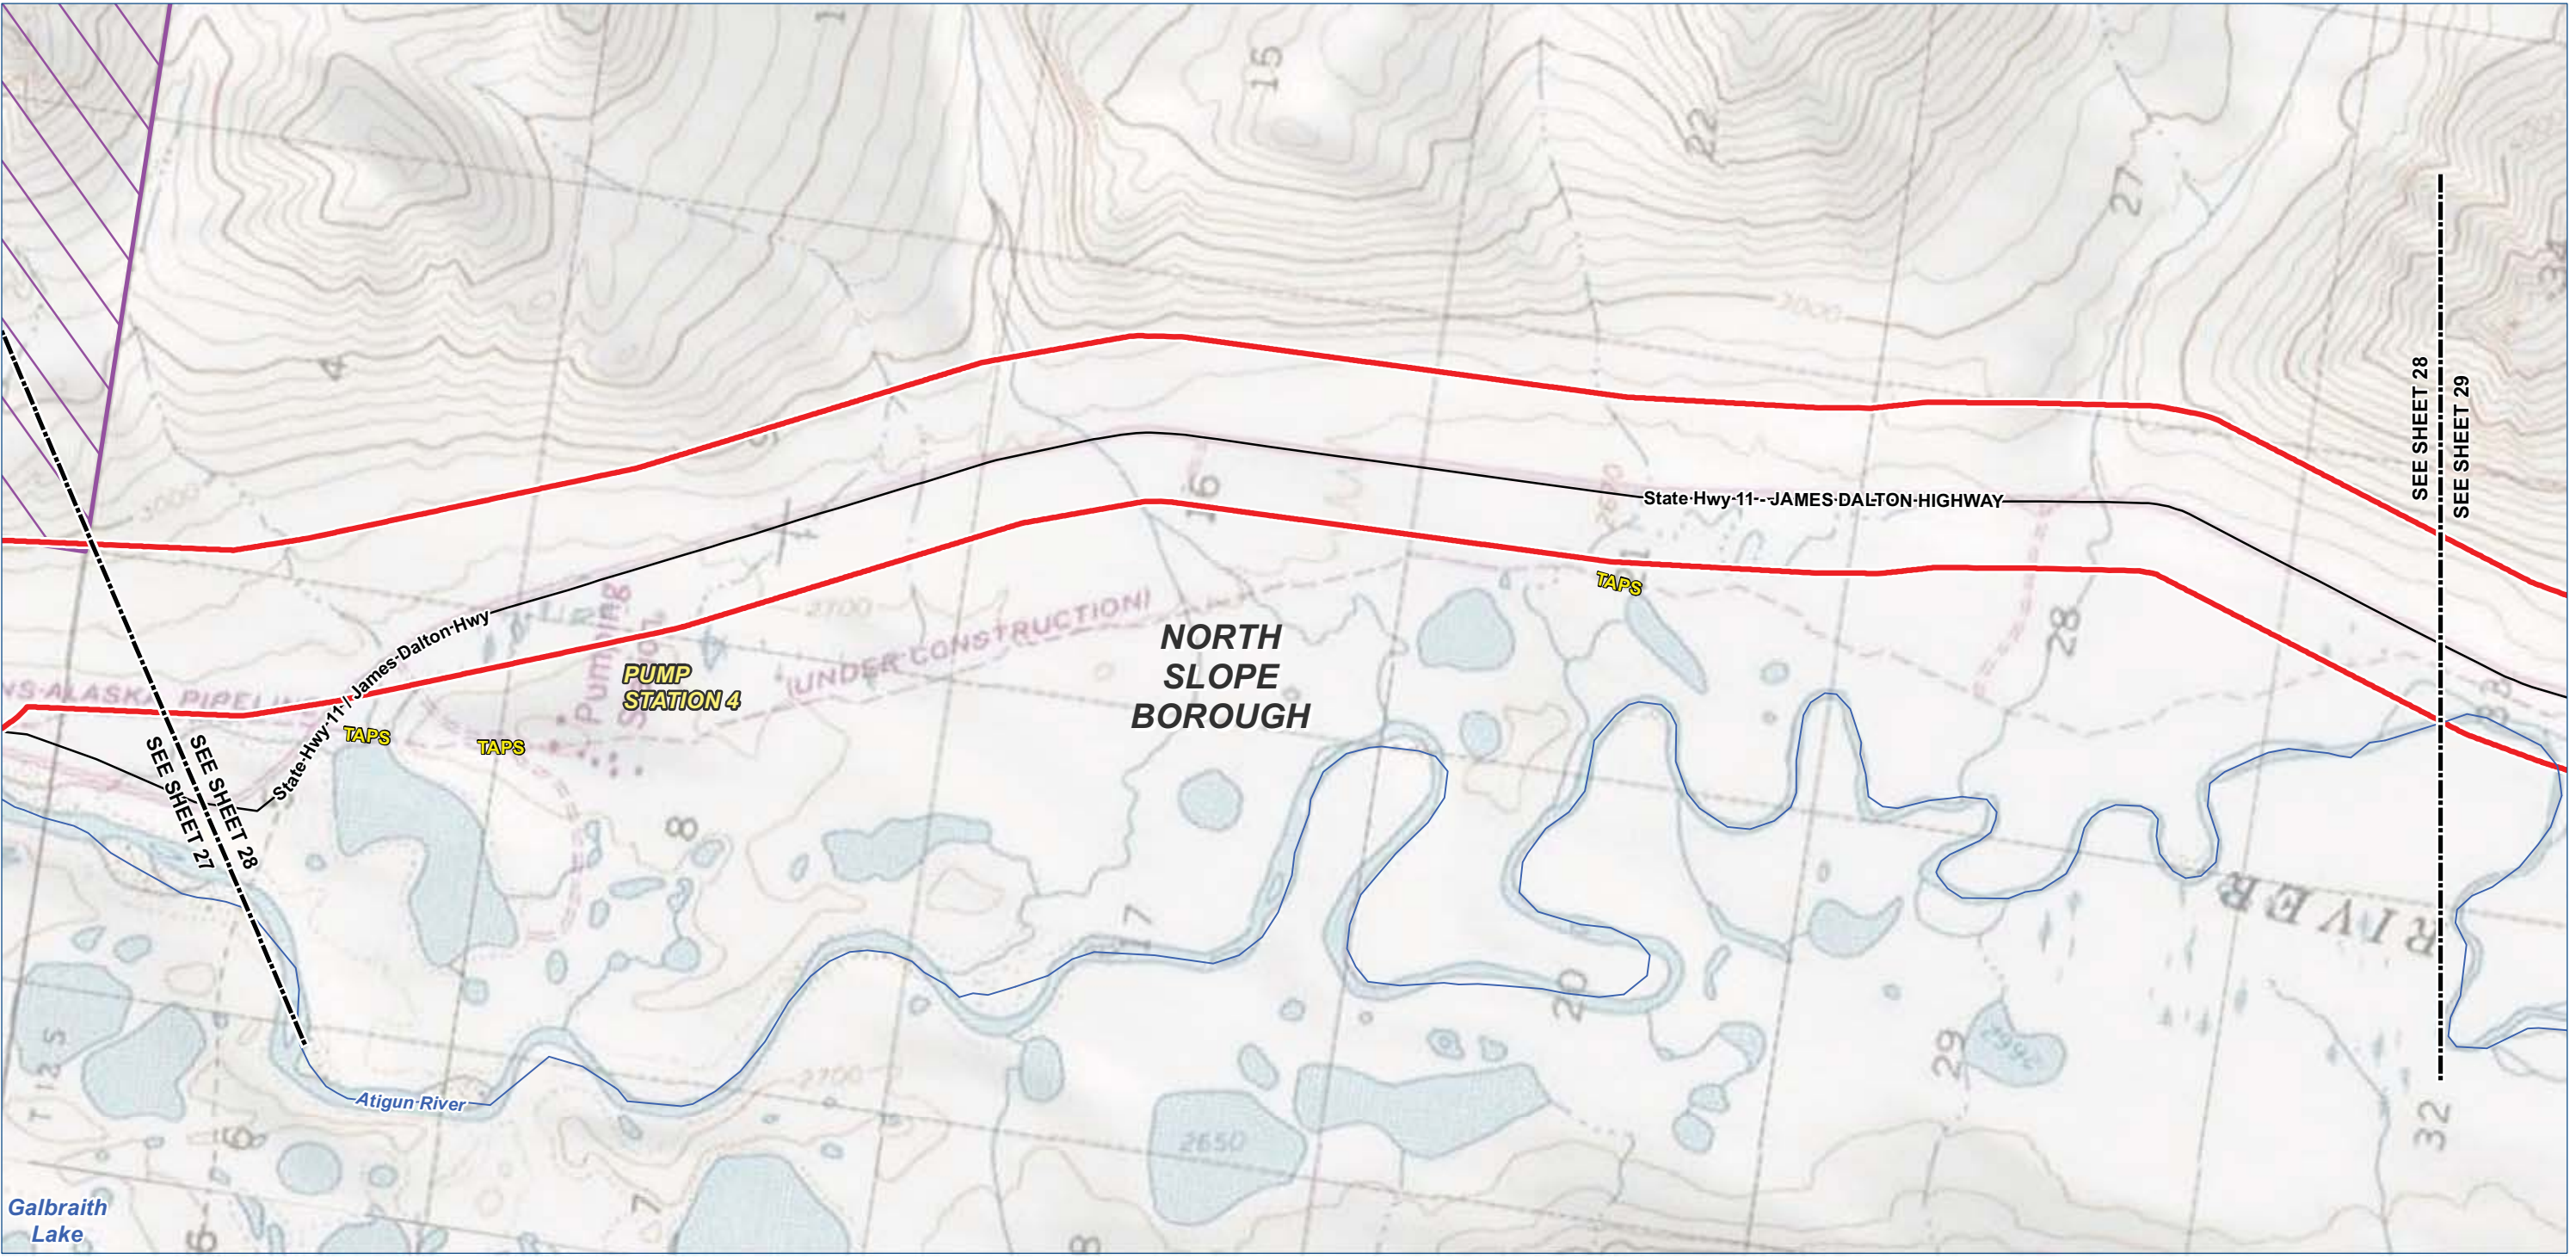

Legend

TIGER Road

NHD Named Flowline

Trail

Study Corridor - 2,000 ft wide (+/-)

Pre-FEED Rev A Base Corridor

Pre-FEED Rev A Alternate Corridor

Borough / Census Area Line

Incorporated City Boundary

Public Land - Large Parcel

01,0002,0004,000 Feet

ALASKA LNG PROJECT		
Appendix A - Pre-FEED Rev A Base Corridor		
BOROUGH: NORTH SLOPE	DRAWN BY: CC	
STATE: ALASKA	CHECKED BY: GS / JS	
REV. NO.:	REVISION	DATE
A	ISSUED FOR REVIEW	2014-06-23
B	ISSUED FOR REVIEW	2014-07-10
C	ISSUED FOR REVIEW	2014-09-30
0	ISSUED FOR REVIEW	2014-10-01
Mile posts will be added once a concept is selected		
DATE: 2014-10-01	PROJECTION: NAD83 STATE PLANE AK 4 5004 FEET	

PREPARED BY:

exp Energy Services Inc.

t: +1.850.385.5441 | f: +1.850.385.5523
1300 Metropolitan Blvd.
Tallahassee, FL 32308
U.S.A.

www.exp.com


exp.

BUILDINGS • EARTH & ENVIRONMENT • ENERGY •

INDUSTRIAL • INFRASTRUCTURE • SUSTAINABILITY •

DWG: APP A-T-BASE_PRE-FEED

SHEET: 28

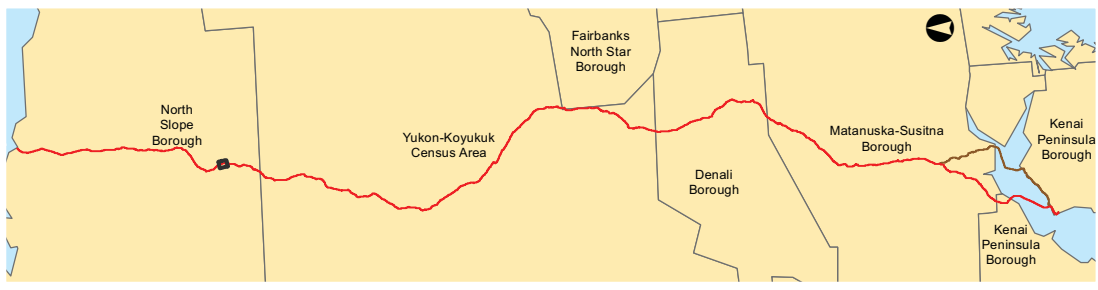

Alaska LNG Project

Legend

- TIGER Road

NHD Named Flowline

Trail
- Borough / Census Area Line

Incorporated City Boundary

Public Land - Large Parcel

- Study Corridor - 2,000 ft wide (+/-)
- Pre-FEED Rev A Base Corridor

Pre-FEED Rev A Alternate Corridor



ALASKA LNG PROJECT

Appendix A - Pre-FEED Rev A Base Corridor

BOROUGH: NORTH SLOPE		DRAWN BY: CC
STATE: ALASKA		CHECKED BY: GS / JS
REV. NO.:	REVISION	DATE
A	ISSUED FOR REVIEW	2014-06-23
B	ISSUED FOR REVIEW	2014-07-10
C	ISSUED FOR REVIEW	2014-09-30
0	ISSUED FOR REVIEW	2014-10-01
Mile posts will be added once a concept is selected		

DATE: 2014-10-01 PROJECTION: NAD83 STATE PLANE AK 4 5004 FEET

PREPARED BY:

exp Energy Services Inc.



t: +1.850.385.5441 | f: +1.850.385.5523
1300 Metropolitan Blvd.
Tallahassee, FL 32308
U.S.A.

www.exp.com



• BUILDINGS • EARTH & ENVIRONMENT • ENERGY •
• INDUSTRIAL • INFRASTRUCTURE • SUSTAINABILITY •

DWG: APP A-A-BASE_PRE-FEED SHEET: 28

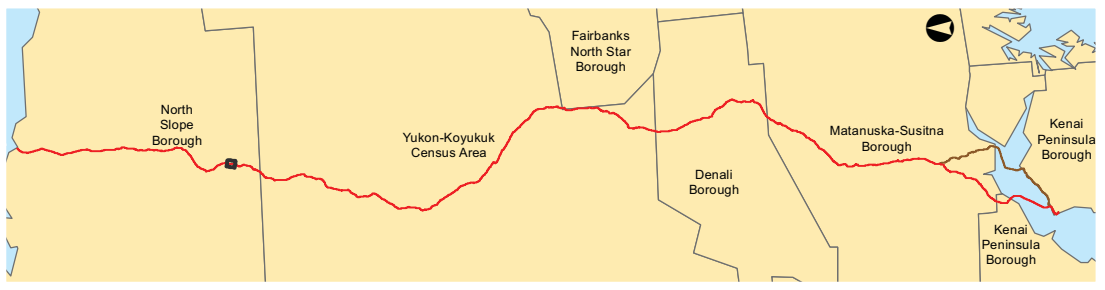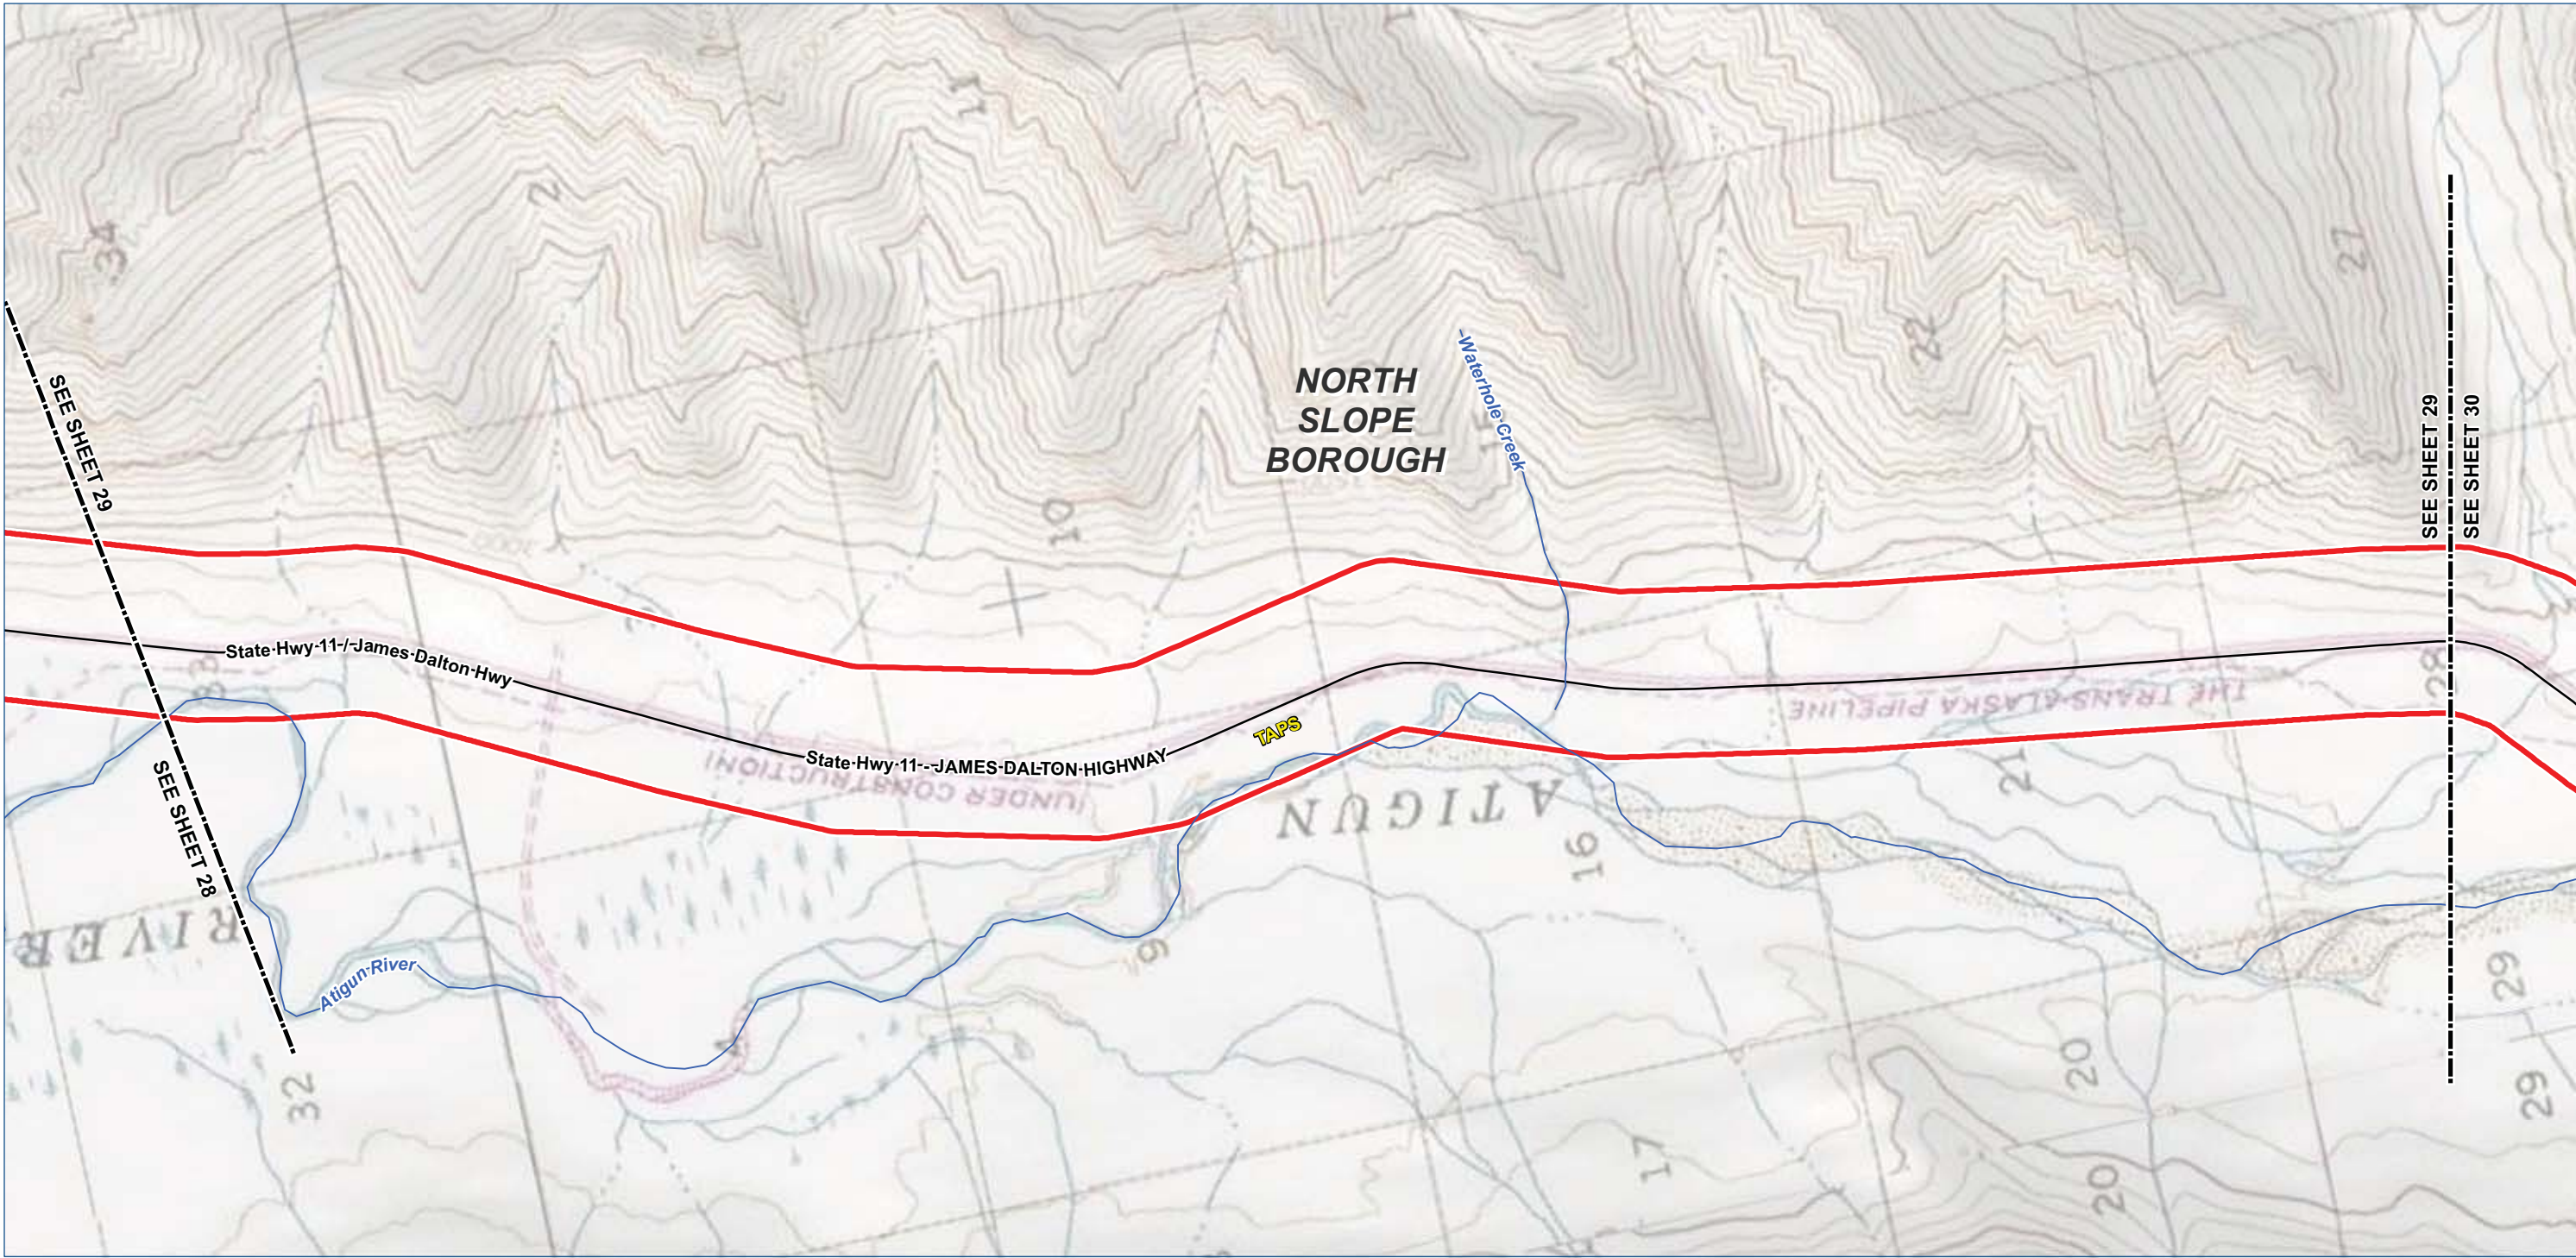

Alaska LNG Project

- Legend

TIGER Road

NHD Named Flowline

Trail

Study Corridor - 2,000 ft wide (+/-)

Pre-FEED Rev A Base Corridor

Pre-FEED Rev A Alternate Corridor

Borough / Census Area Line

Incorporated City Boundary

Public Land - Large Parcel
-
- | ALASKA LNG PROJECT | | |
|---|--|------------|
| Appendix A - Pre-FEED Rev A Base Corridor | | |
| BOROUGH: NORTH SLOPE | DRAWN BY: CC | |
| STATE: ALASKA | CHECKED BY: GS / JS | |
| REV. NO.: | REVISION | DATE |
| A | ISSUED FOR REVIEW | 2014-06-23 |
| B | ISSUED FOR REVIEW | 2014-07-10 |
| C | ISSUED FOR REVIEW | 2014-09-30 |
| 0 | ISSUED FOR REVIEW | 2014-10-01 |
| Mile posts will be added once a concept is selected | | |
| DATE: 2014-10-01 | PROJECTION: NAD83 STATE PLANE AK 4 5004 FEET | |
- PREPARED BY:

exp Energy Services Inc.



t: +1.850.385.5441 | f: +1.850.385.5523
1300 Metropolitan Blvd.
Tallahassee, FL 32308
U.S.A.

www.exp.com

BUILDINGS • EARTH & ENVIRONMENT • ENERGY •

INDUSTRIAL • INFRASTRUCTURE • SUSTAINABILITY •

DWG: APP A-T-BASE_PRE-FEED SHEET: 29
- X:\Projects\ExxonMobil\SCLNG\Mapping\20140930_Resource_Report_Rev_0\04_MXD\01_Ver0\App_A_Topo_Preliminary_Preferred_Corridor_Pre_FEED_1.mxd

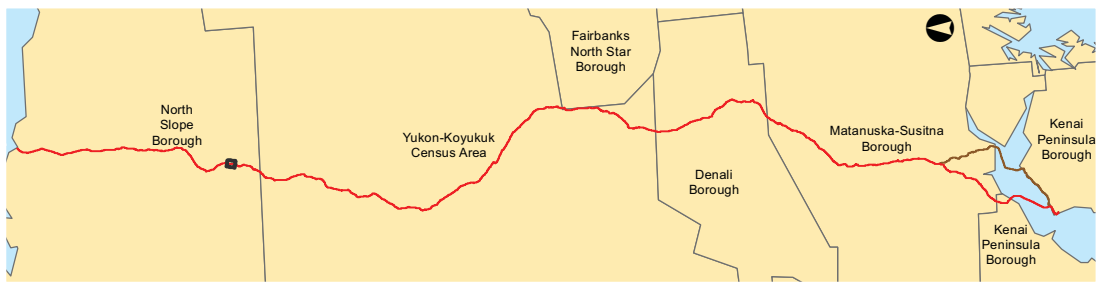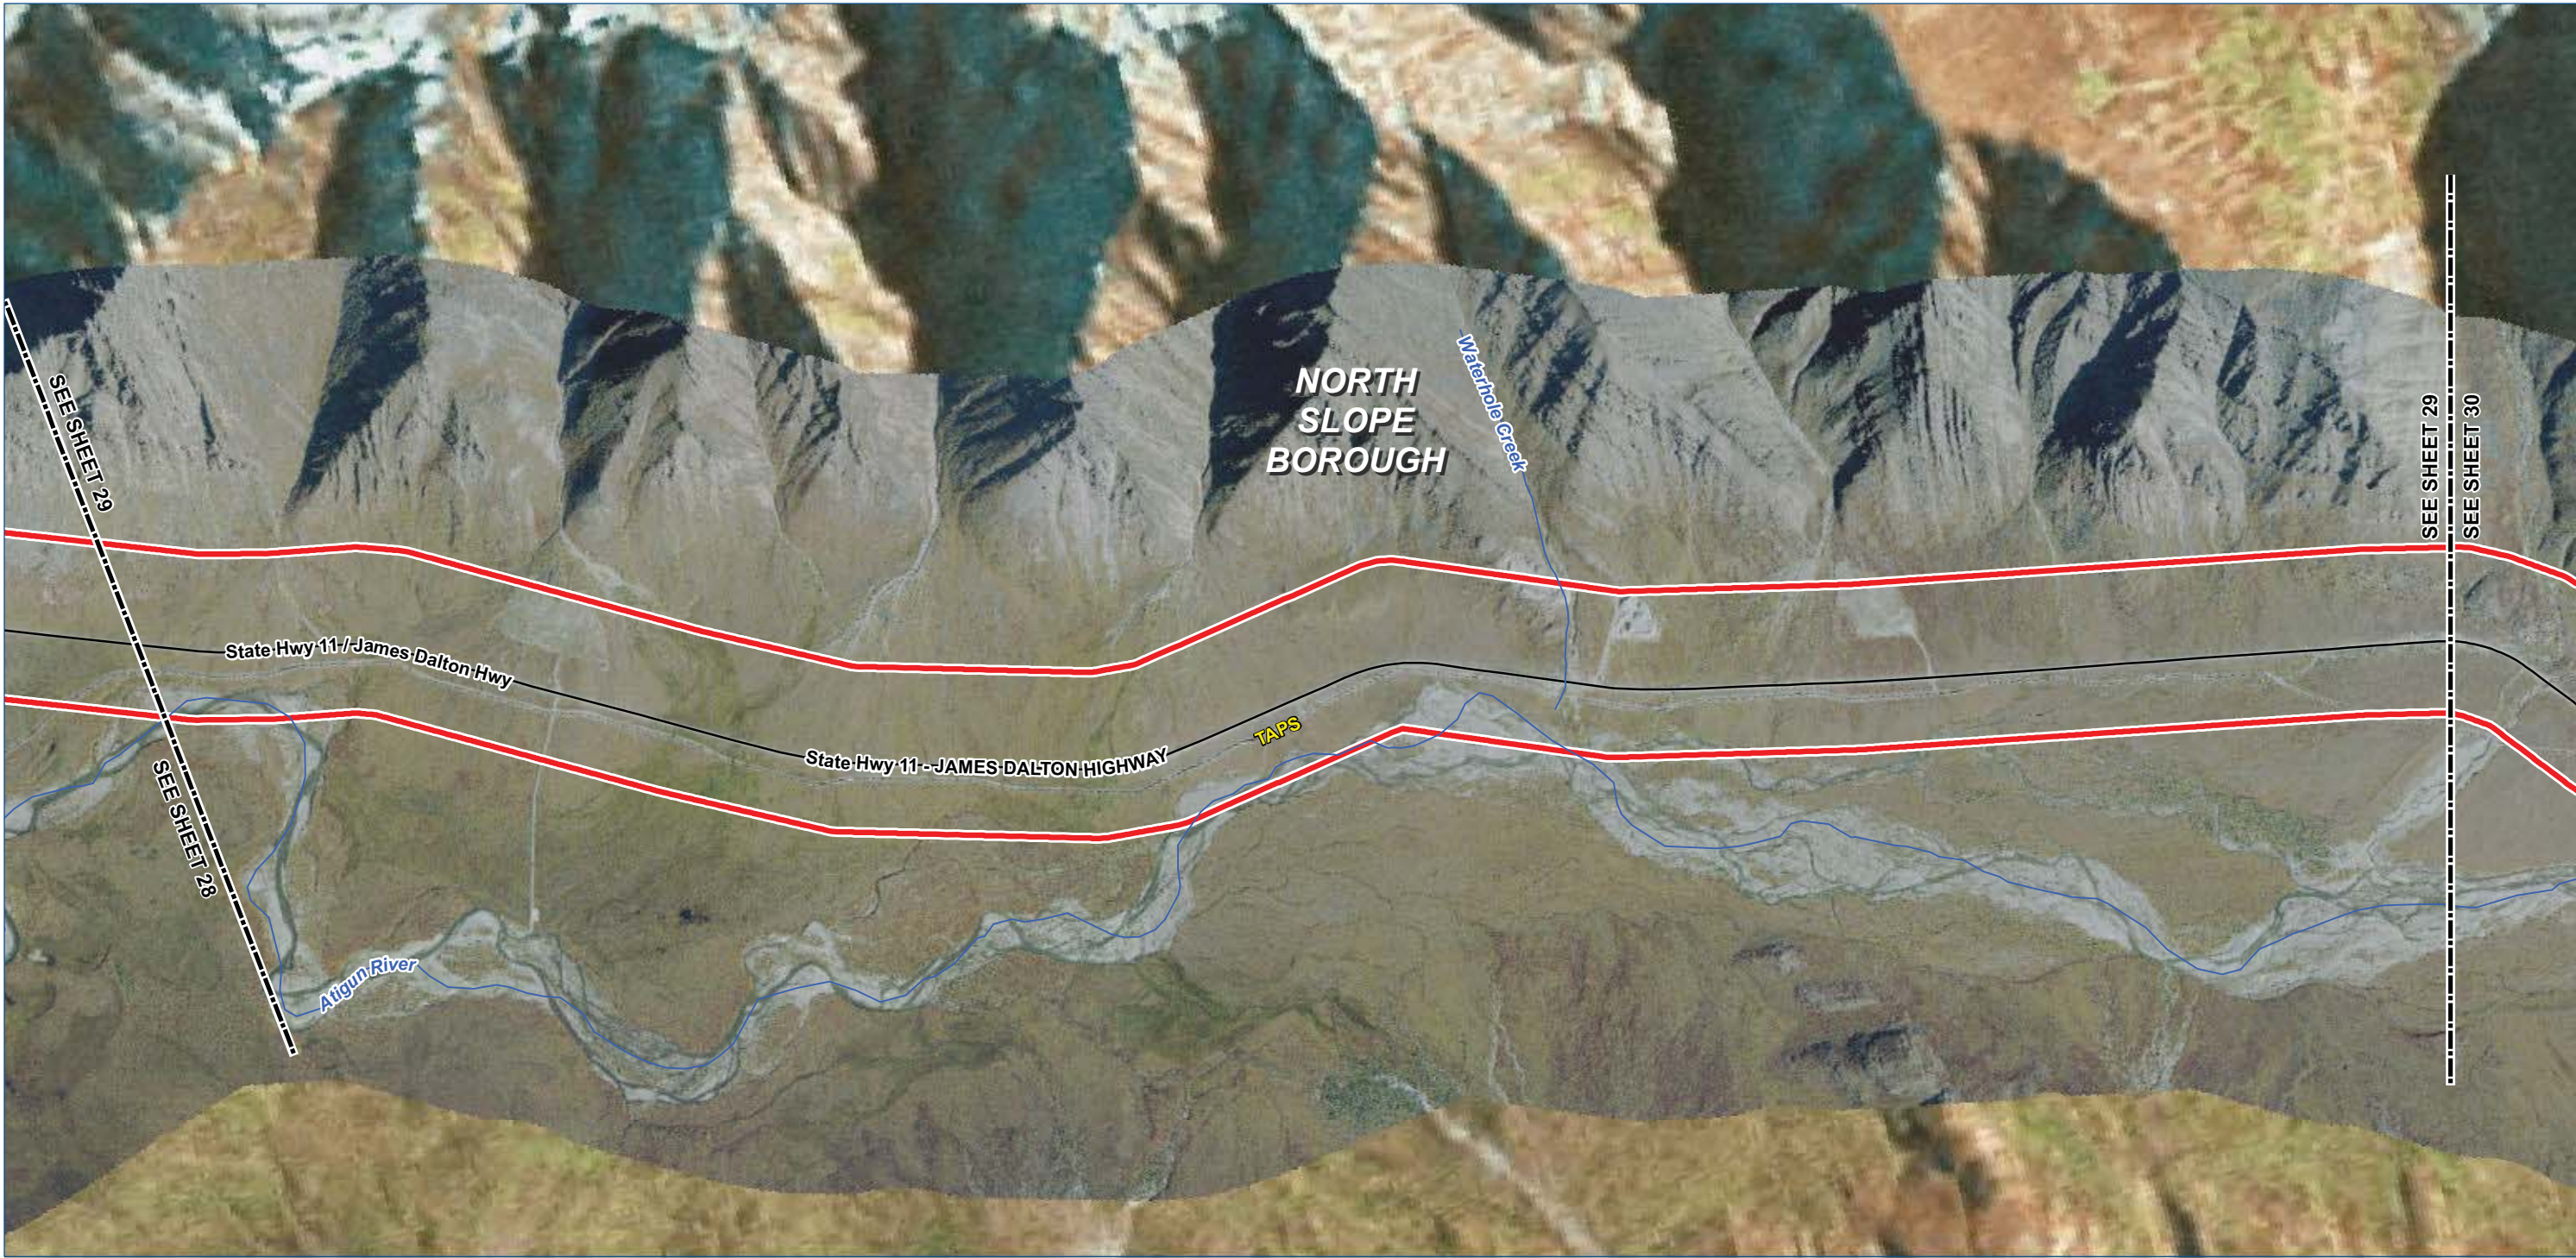

Alaska LNG Project

- Legend

TIGER Road

NHD Named Flowline

Trail

Study Corridor - 2,000 ft wide (+/-)

Pre-FEED Rev A Base Corridor

Pre-FEED Rev A Alternate Corridor

Borough / Census Area Line

Incorporated City Boundary

Public Land - Large Parcel
-
-
- | ALASKA LNG PROJECT | | |
|---|--|------------|
| Appendix A - Pre-FEED Rev A Base Corridor | | |
| BOROUGH: NORTH SLOPE | DRAWN BY: CC | |
| STATE: ALASKA | CHECKED BY: GS / JS | |
| REV. NO.: | REVISION | DATE |
| A | ISSUED FOR REVIEW | 2014-06-23 |
| B | ISSUED FOR REVIEW | 2014-07-10 |
| C | ISSUED FOR REVIEW | 2014-09-30 |
| 0 | ISSUED FOR REVIEW | 2014-10-01 |
| Mile posts will be added once a concept is selected | | |
| DATE: 2014-10-01 | PROJECTION: NAD83 STATE PLANE AK 4 5004 FEET | |
- PREPARED BY:

exp Energy Services Inc.



t: +1.850.385.5441 | f: +1.850.385.5523
1300 Metropolitan Blvd.
Tallahassee, FL 32308
U.S.A.

www.exp.com

BUILDINGS • EARTH & ENVIRONMENT • ENERGY •

INDUSTRIAL • INFRASTRUCTURE • SUSTAINABILITY •

DWG: APP A-A-BASE_PRE-FEED SHEET: 29
- X:\Projects\ExxonMobil\SCLNG\Mapping\20140930_Resource_Report_Rev_0\04_MXD\01_Ver0\App_A_Aerial_Preliminary_Prefered_Corridor_Pre_FEED.mxd

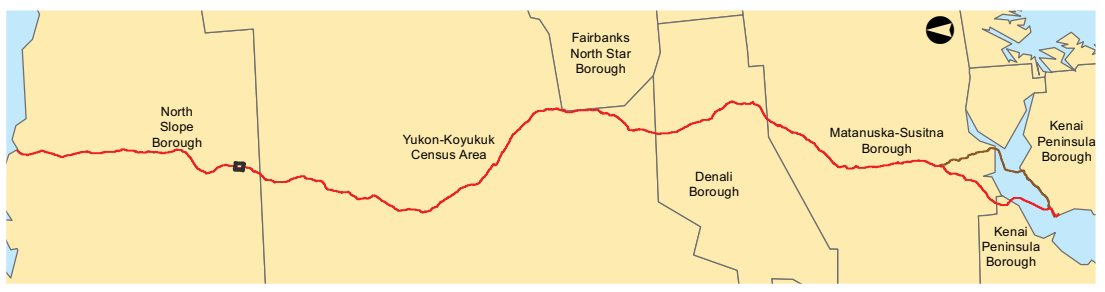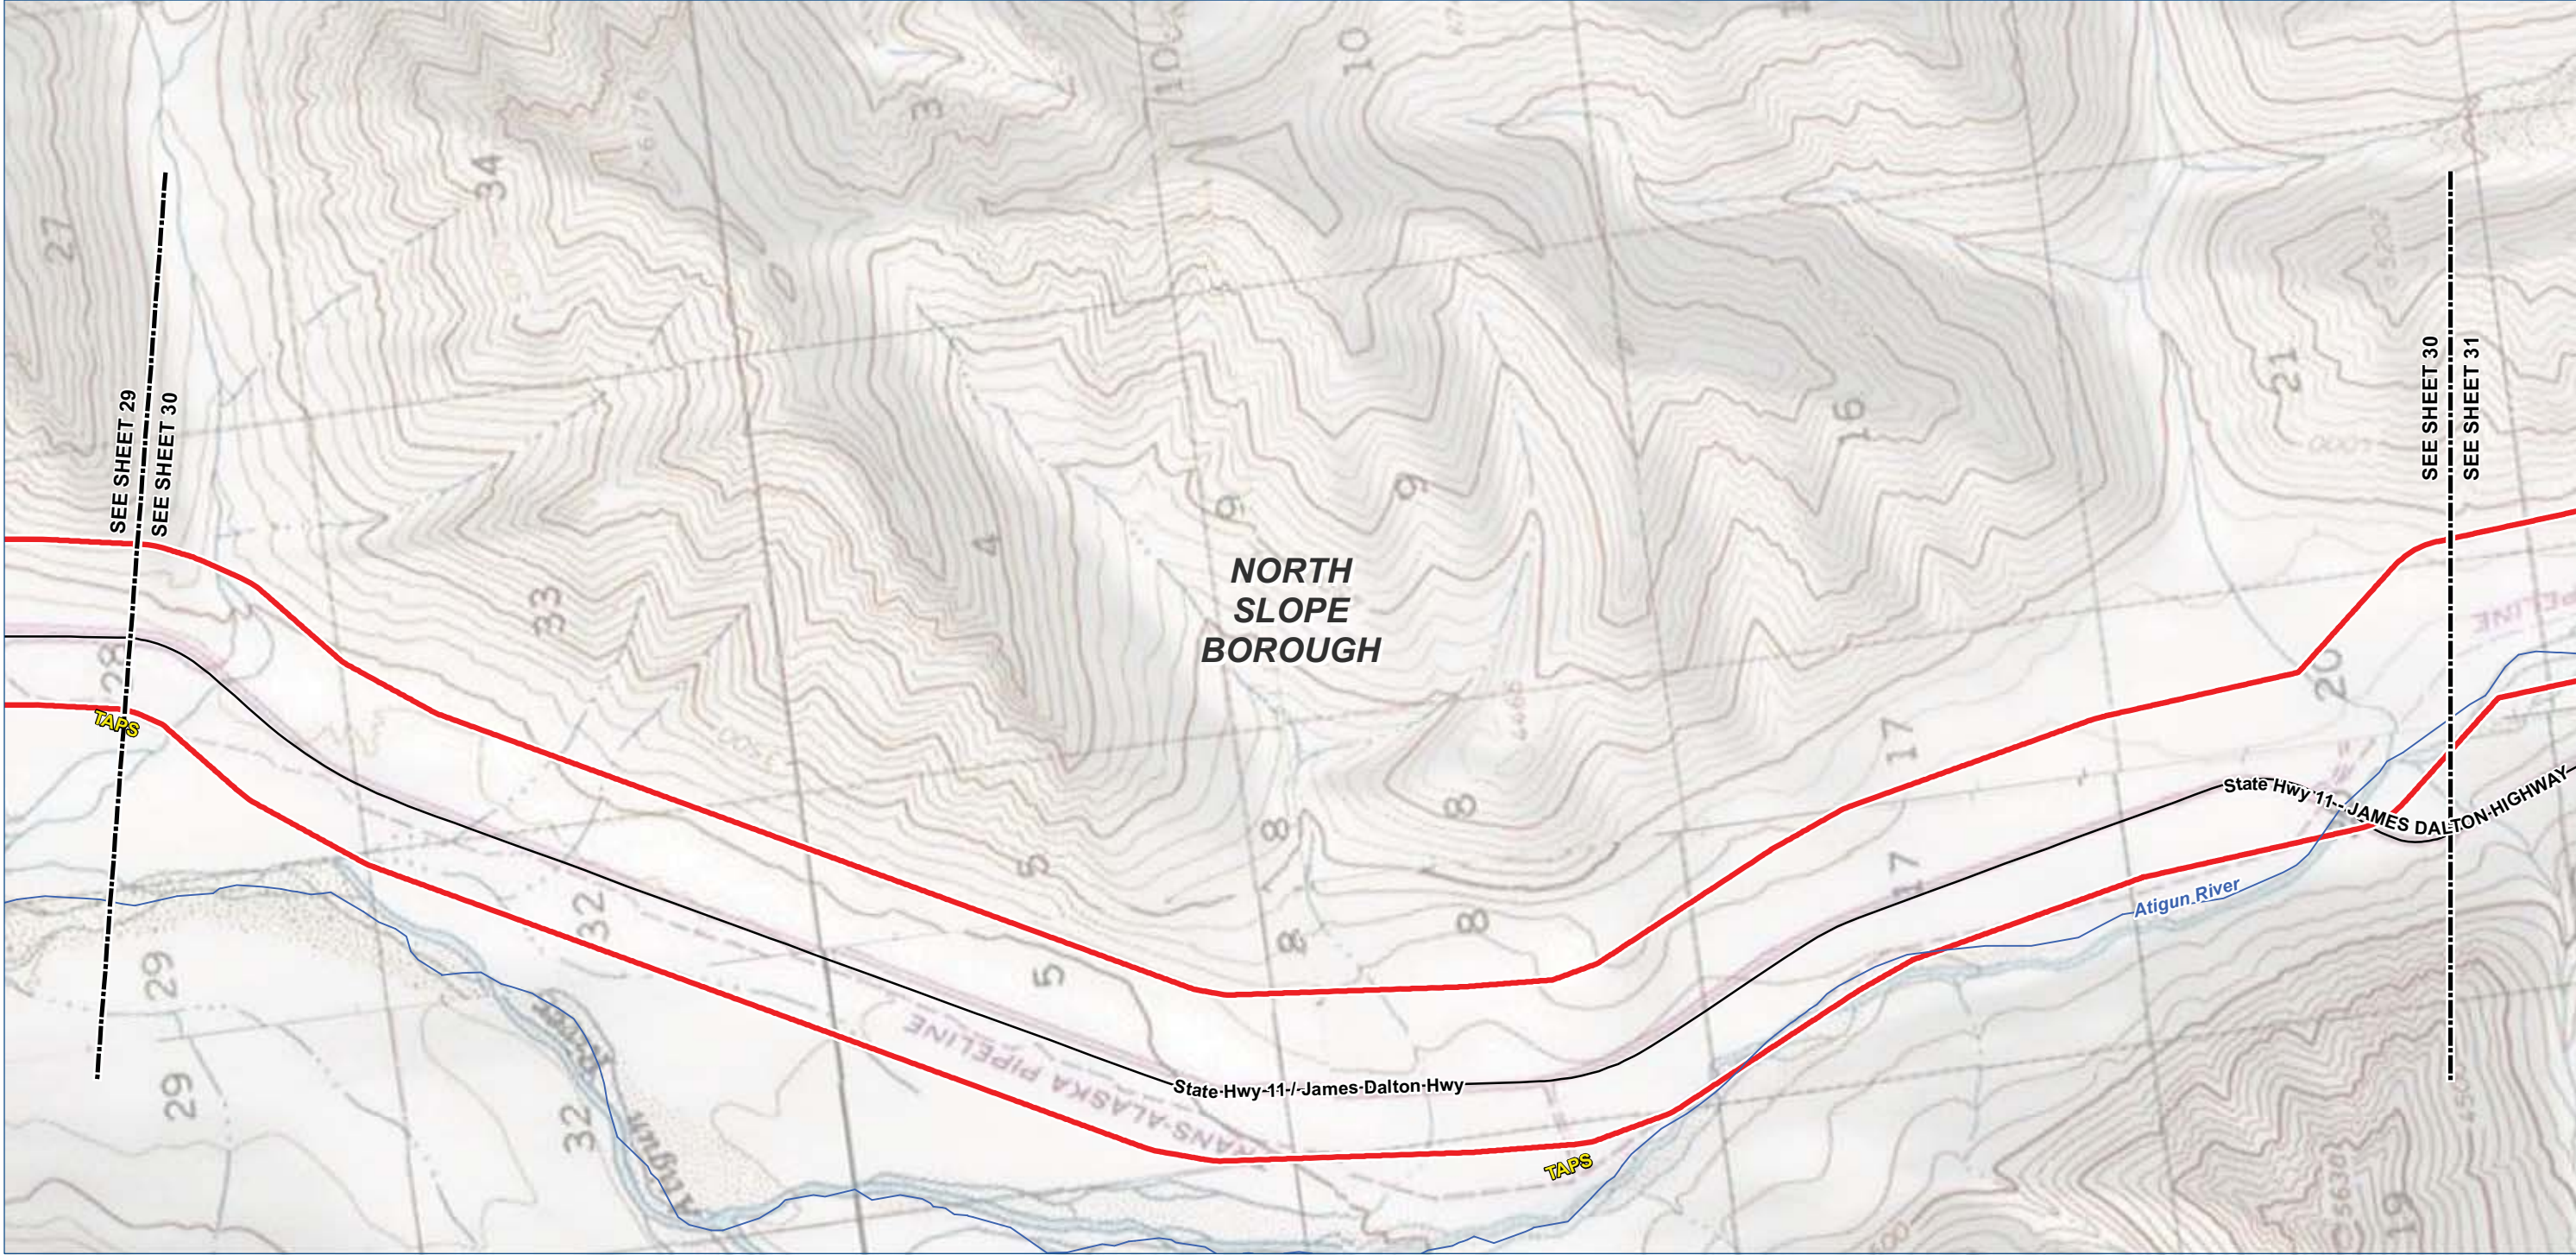

Alaska LNG Project

- Legend

TIGER Road

NHD Named Flowline

Trail

Study Corridor - 2,000 ft wide (+/-)

Pre-FEED Rev A Base Corridor

Pre-FEED Rev A Alternate Corridor

Borough / Census Area Line

Incorporated City Boundary

Public Land - Large Parcel
-
- | ALASKA LNG PROJECT | | |
|---|--|------------|
| Appendix A - Pre-FEED Rev A Base Corridor | | |
| BOROUGH: NORTH SLOPE | DRAWN BY: CC | |
| STATE: ALASKA | CHECKED BY: GS / JS | |
| REV. NO.: | REVISION | DATE |
| A | ISSUED FOR REVIEW | 2014-06-23 |
| B | ISSUED FOR REVIEW | 2014-07-10 |
| C | ISSUED FOR REVIEW | 2014-09-30 |
| 0 | ISSUED FOR REVIEW | 2014-10-01 |
| Mile posts will be added once a concept is selected | | |
| DATE: 2014-10-01 | PROJECTION: NAD83 STATE PLANE AK 4 5004 FEET | |
- PREPARED BY:

exp Energy Services Inc.

t: +1.850.385.5441 | f: +1.850.385.5523

1300 Metropolitan Blvd.

Tallahassee, FL 32308



U.S.A.

www.exp.com

BUILDINGS • EARTH & ENVIRONMENT • ENERGY •

INDUSTRIAL • INFRASTRUCTURE • SUSTAINABILITY •

DWG: APP A-T-BASE_PRE-FEED SHEET: 30
- X:\Projects\ExxonMobil\SCLNG\Mapping\20140930_Resource_Report_Rev_0\04_MXD\01_Ver0\App_A_Topo_Preliminary_Preferred_Corridor_Pre_FEED_1.mxd

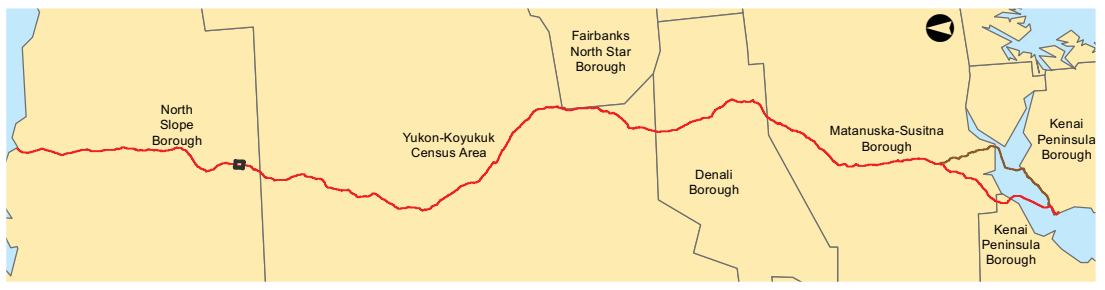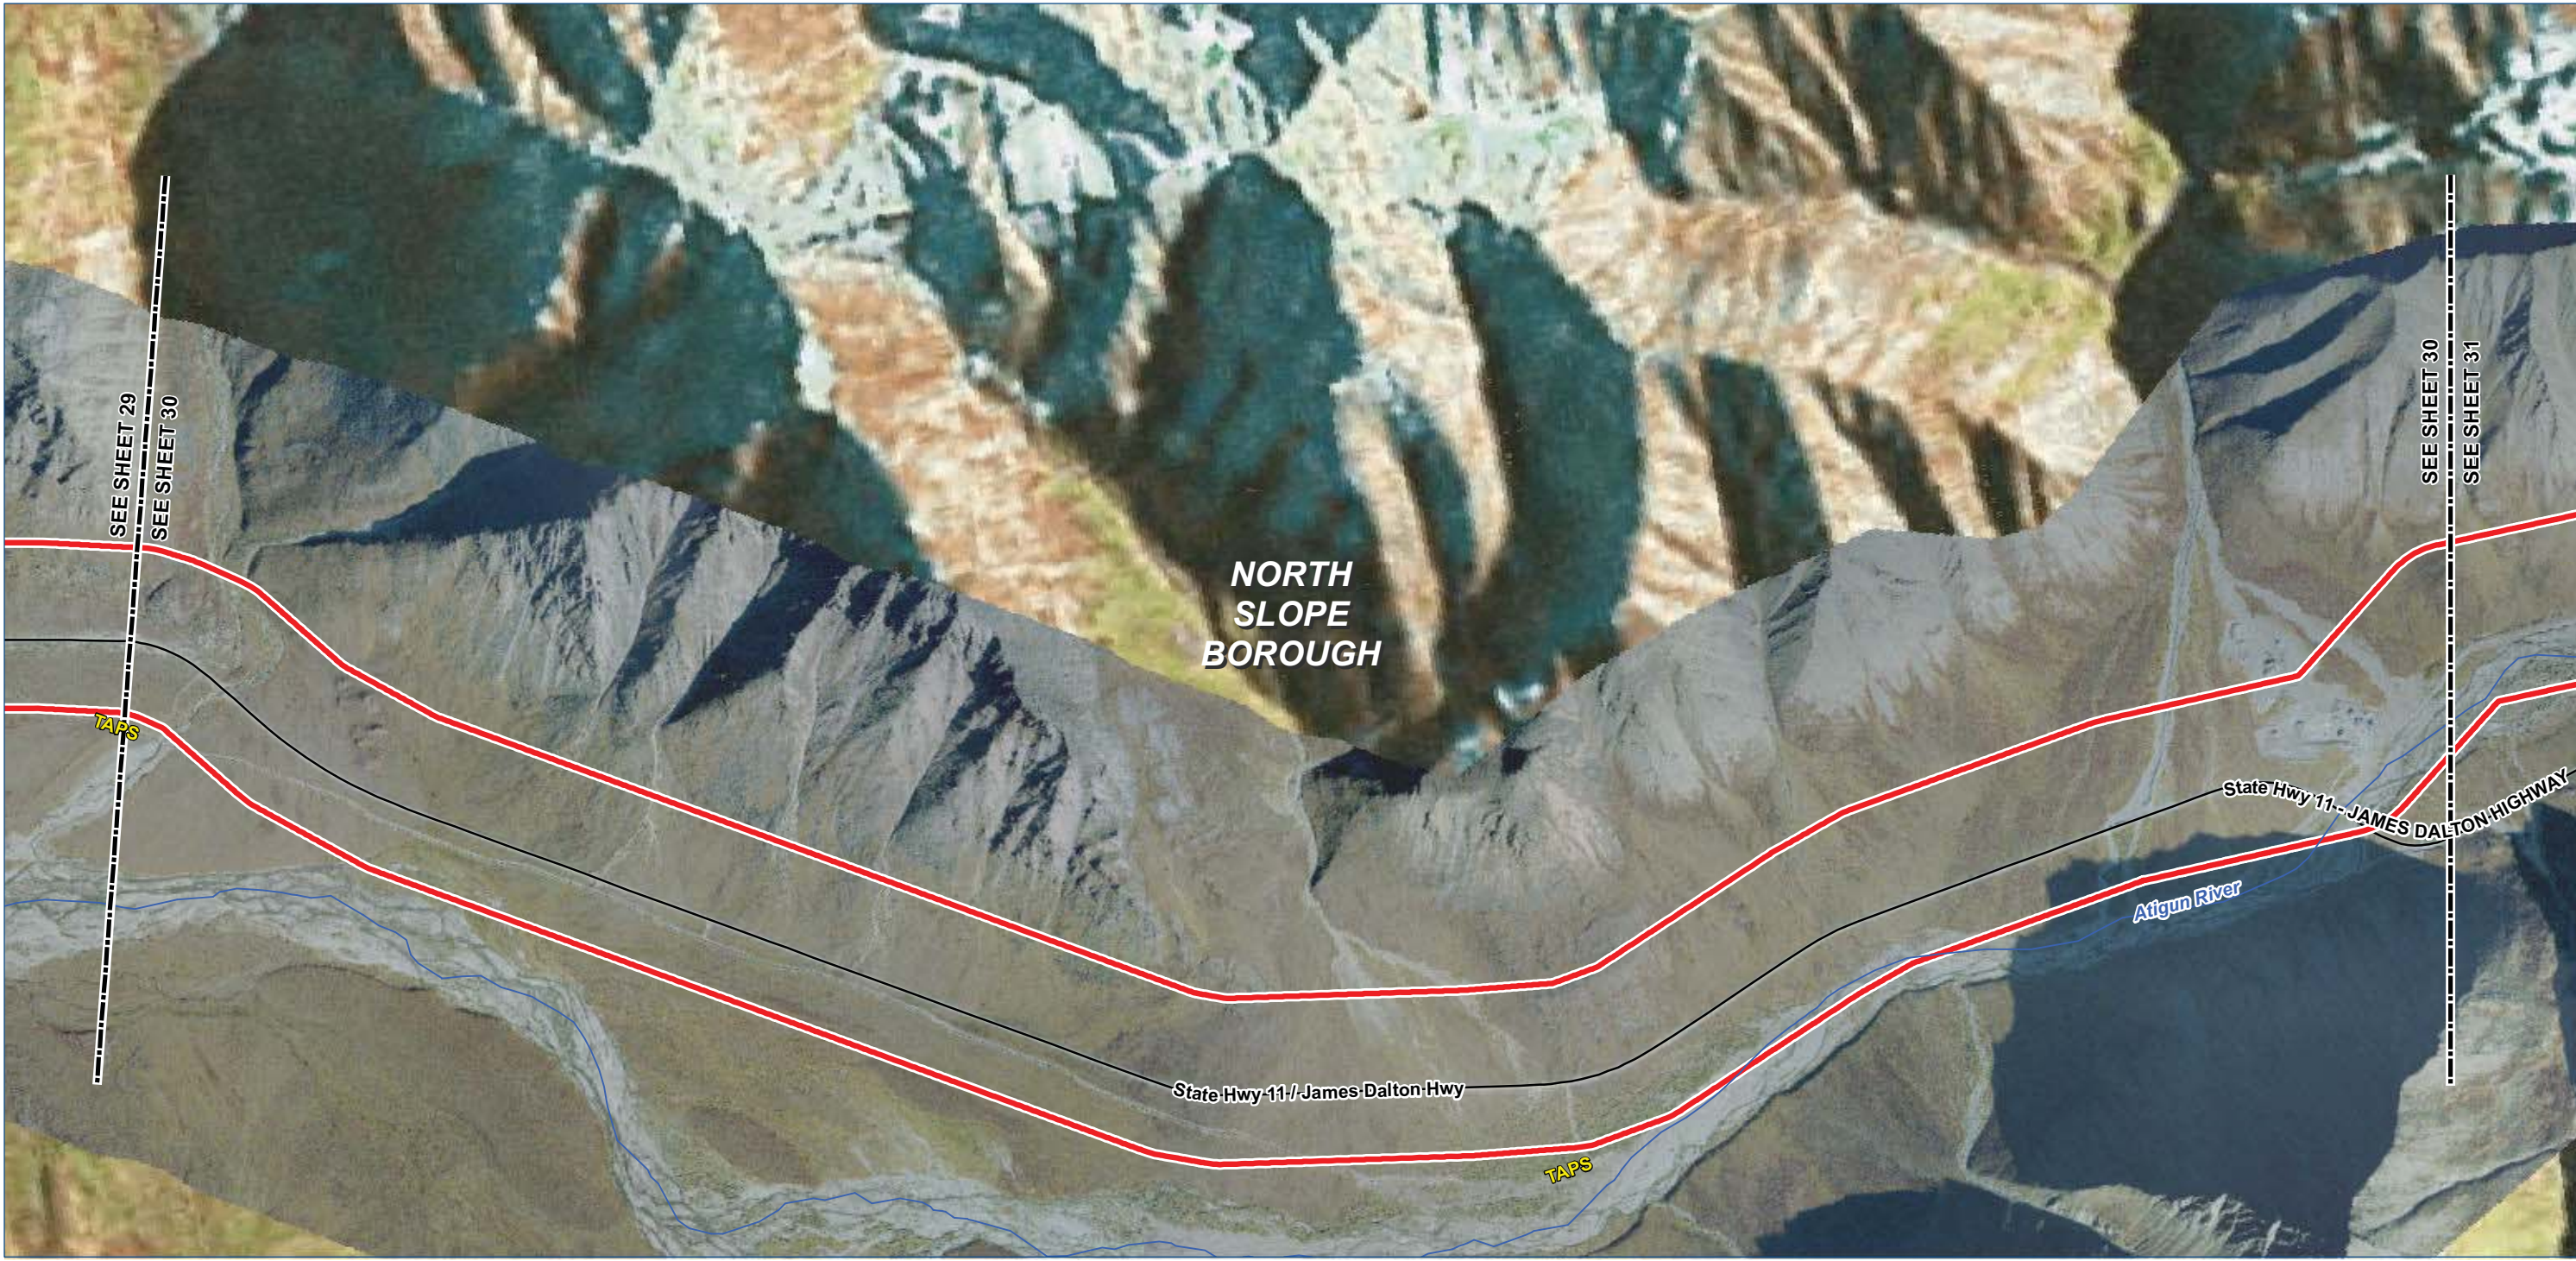

Legend

- TIGER Road

NHD Named Flowline

Trail
- Borough / Census Area Line

Incorporated City Boundary

Public Land - Large Parcel

- Study Corridor - 2,000 ft wide (+/-)
- Pre-FEED Rev A Base Corridor

Pre-FEED Rev A Alternate Corridor



ALASKA LNG PROJECT

Appendix A - Pre-FEED Rev A Base Corridor

BOROUGH: NORTH SLOPE		DRAWN BY: CC
STATE: ALASKA		CHECKED BY: GS / JS
REV. NO.:	REVISION	DATE
A	ISSUED FOR REVIEW	2014-06-23
B	ISSUED FOR REVIEW	2014-07-10
C	ISSUED FOR REVIEW	2014-09-30
0	ISSUED FOR REVIEW	2014-10-01
Mile posts will be added once a concept is selected		

DATE: 2014-10-01 PROJECTION: NAD83 STATE PLANE AK 4 5004 FEET

PREPARED BY:

exp Energy Services Inc.



t: +1.850.385.5441 | f: +1.850.385.5523
1300 Metropolitan Blvd.
Tallahassee, FL 32308
U.S.A.

www.exp.com



• BUILDINGS • EARTH & ENVIRONMENT • ENERGY •
• INDUSTRIAL • INFRASTRUCTURE • SUSTAINABILITY •

DWG: APP A-A-BASE_PRE-FEED SHEET: 30

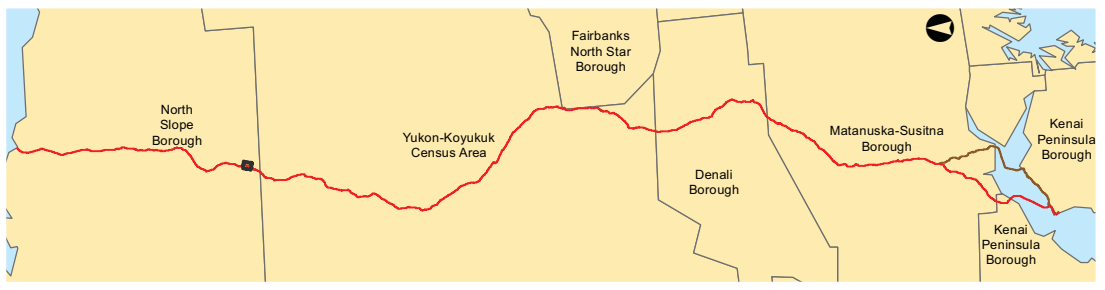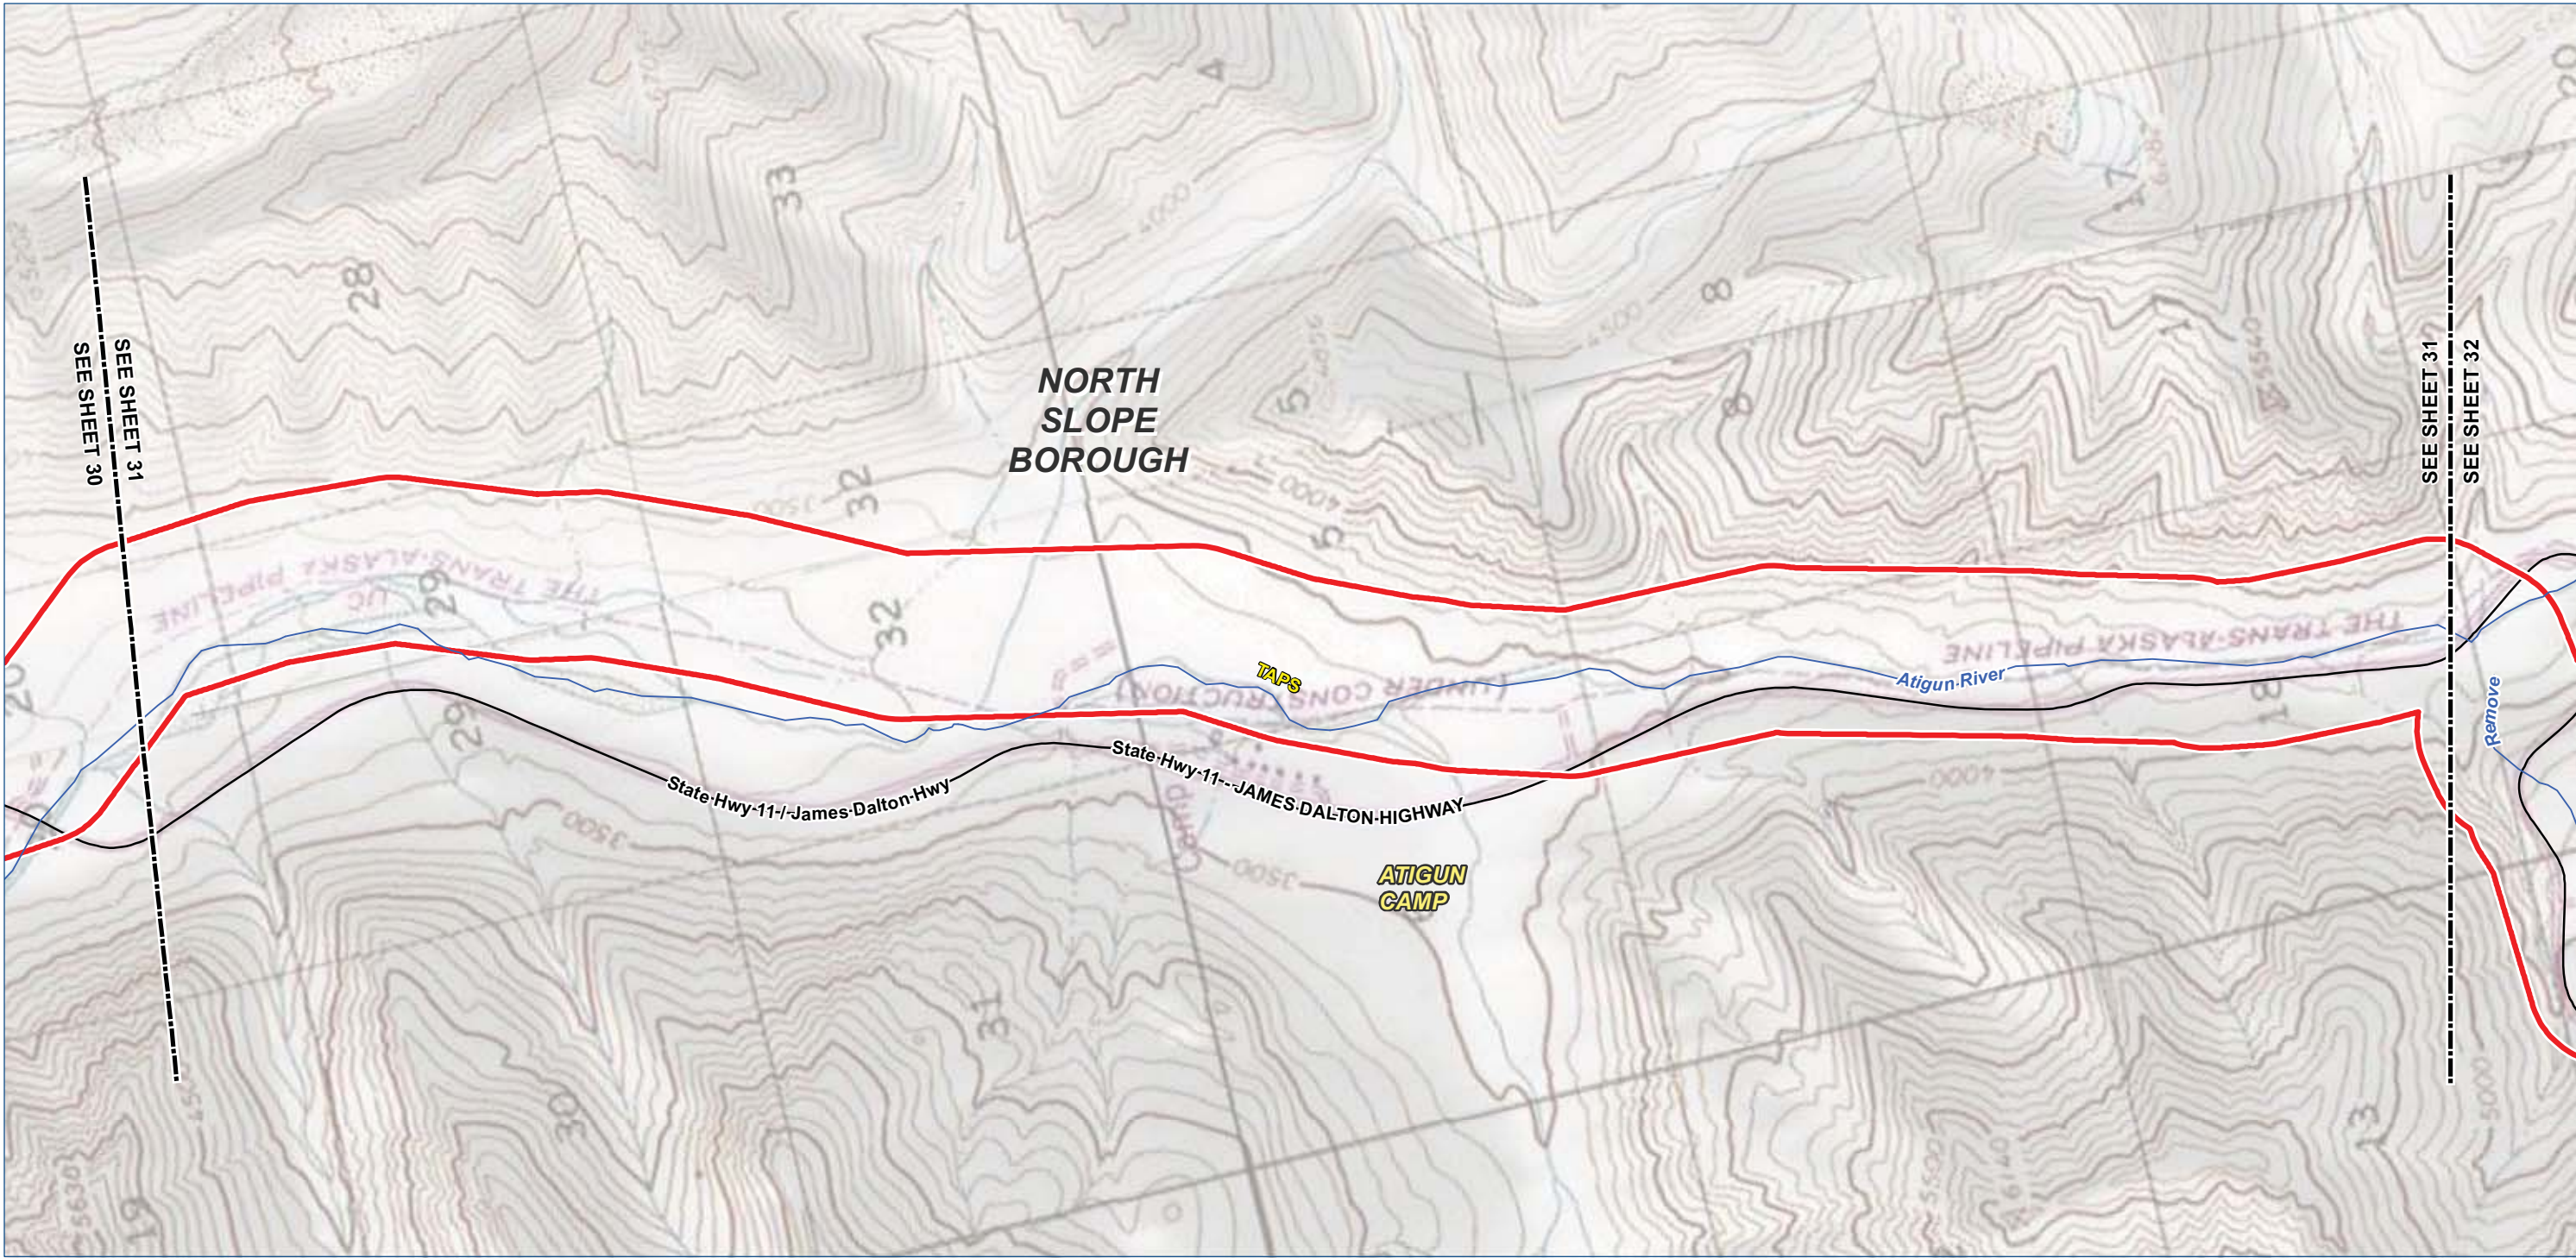

Alaska LNG Project

Legend

- TIGER Road

NHD Named Flowline

Trail
- Borough / Census Area Line

Incorporated City Boundary

Public Land - Large Parcel

- Study Corridor - 2,000 ft wide (+/-)
- Pre-FEED Rev A Base Corridor

Pre-FEED Rev A Alternate Corridor



ALASKA LNG PROJECT		
Appendix A - Pre-FEED Rev A Base Corridor		
BOROUGH: NORTH SLOPE	DRAWN BY: CC	
STATE: ALASKA	CHECKED BY: GS / JS	
REV. NO.:	REVISION	DATE
A	ISSUED FOR REVIEW	2014-06-23
B	ISSUED FOR REVIEW	2014-07-10
C	ISSUED FOR REVIEW	2014-09-30
0	ISSUED FOR REVIEW	2014-10-01
Mile posts will be added once a concept is selected		
DATE: 2014-10-01	PROJECTION: NAD83 STATE PLANE AK 4 5004 FEET	

PREPARED BY:

exp Energy Services Inc.

t: +1.850.385.5441 | f: +1.850.385.5523

1300 Metropolitan Blvd.

Tallahassee, FL 32308



U.S.A.

www.exp.com

BUILDINGS • EARTH & ENVIRONMENT • ENERGY •

INDUSTRIAL • INFRASTRUCTURE • SUSTAINABILITY •

DWG: APP A-T-BASE_PRE-FEED SHEET: 31

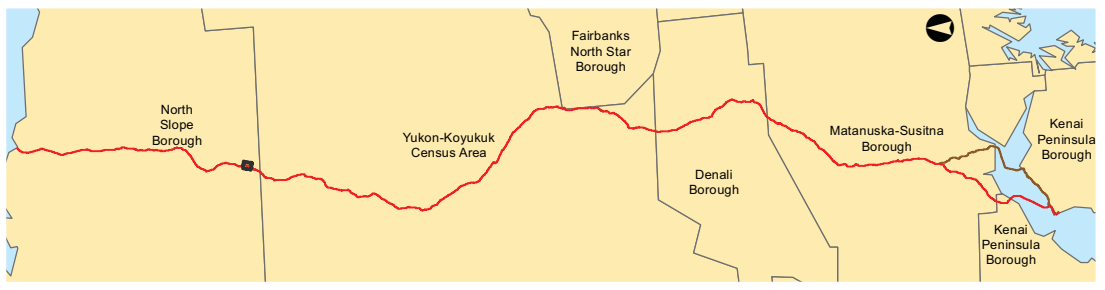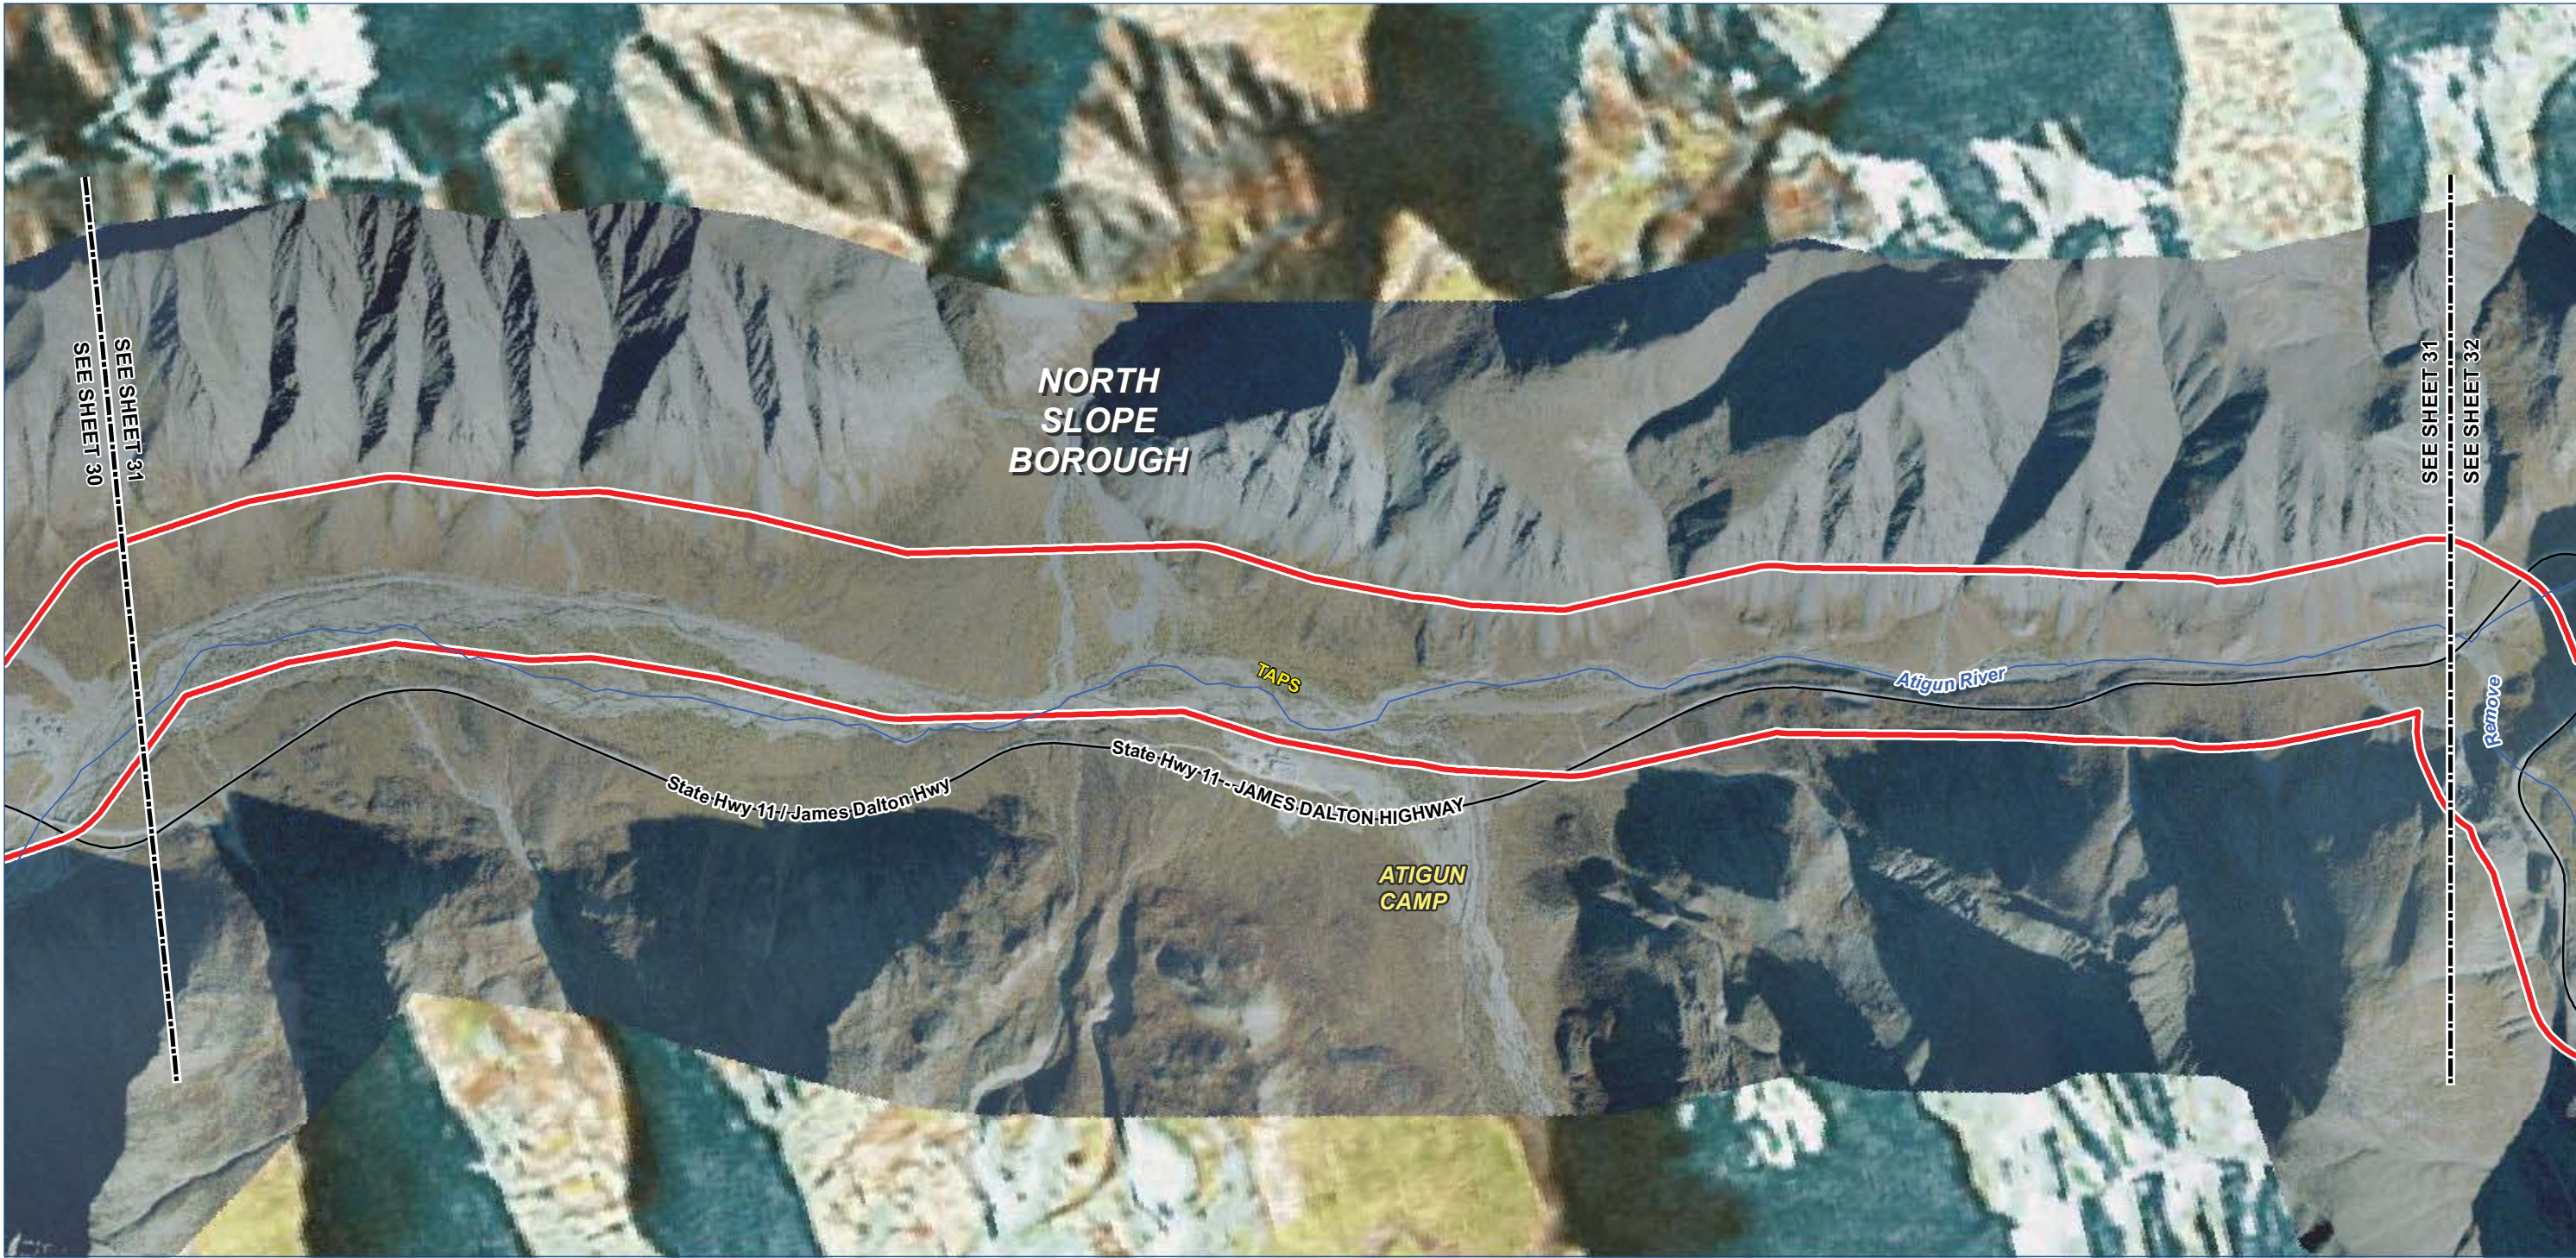

Legend

- TIGER Road

NHD Named Flowline

Trail
- Borough / Census Area Line

Incorporated City Boundary

Public Land - Large Parcel

- Study Corridor - 2,000 ft wide (+/-)
- Pre-FEED Rev A Base Corridor

Pre-FEED Rev A Alternate Corridor



ALASKA LNG PROJECT

Appendix A - Pre-FEED Rev A Base Corridor

BOROUGH: NORTH SLOPE		DRAWN BY: CC
STATE: ALASKA		CHECKED BY: GS / JS
REV. NO.:	REVISION	DATE
A	ISSUED FOR REVIEW	2014-06-23
B	ISSUED FOR REVIEW	2014-07-10
C	ISSUED FOR REVIEW	2014-09-30
0	ISSUED FOR REVIEW	2014-10-01
Mile posts will be added once a concept is selected		

DATE: 2014-10-01 PROJECTION: NAD83 STATE PLANE AK 4 5004 FEET

PREPARED BY:

exp Energy Services Inc.



t: +1.850.385.5441 | f: +1.850.385.5523
1300 Metropolitan Blvd.
Tallahassee, FL 32308
U.S.A.

www.exp.com



• BUILDINGS • EARTH & ENVIRONMENT • ENERGY •
• INDUSTRIAL • INFRASTRUCTURE • SUSTAINABILITY •

DWG: APP A-A-BASE_PRE-FEED SHEET: 31

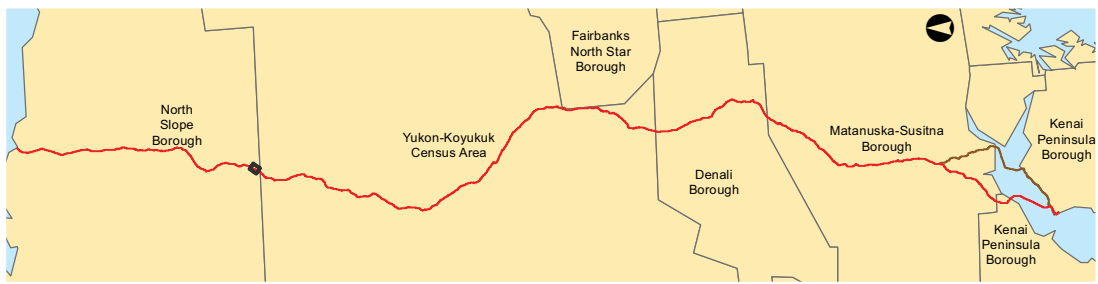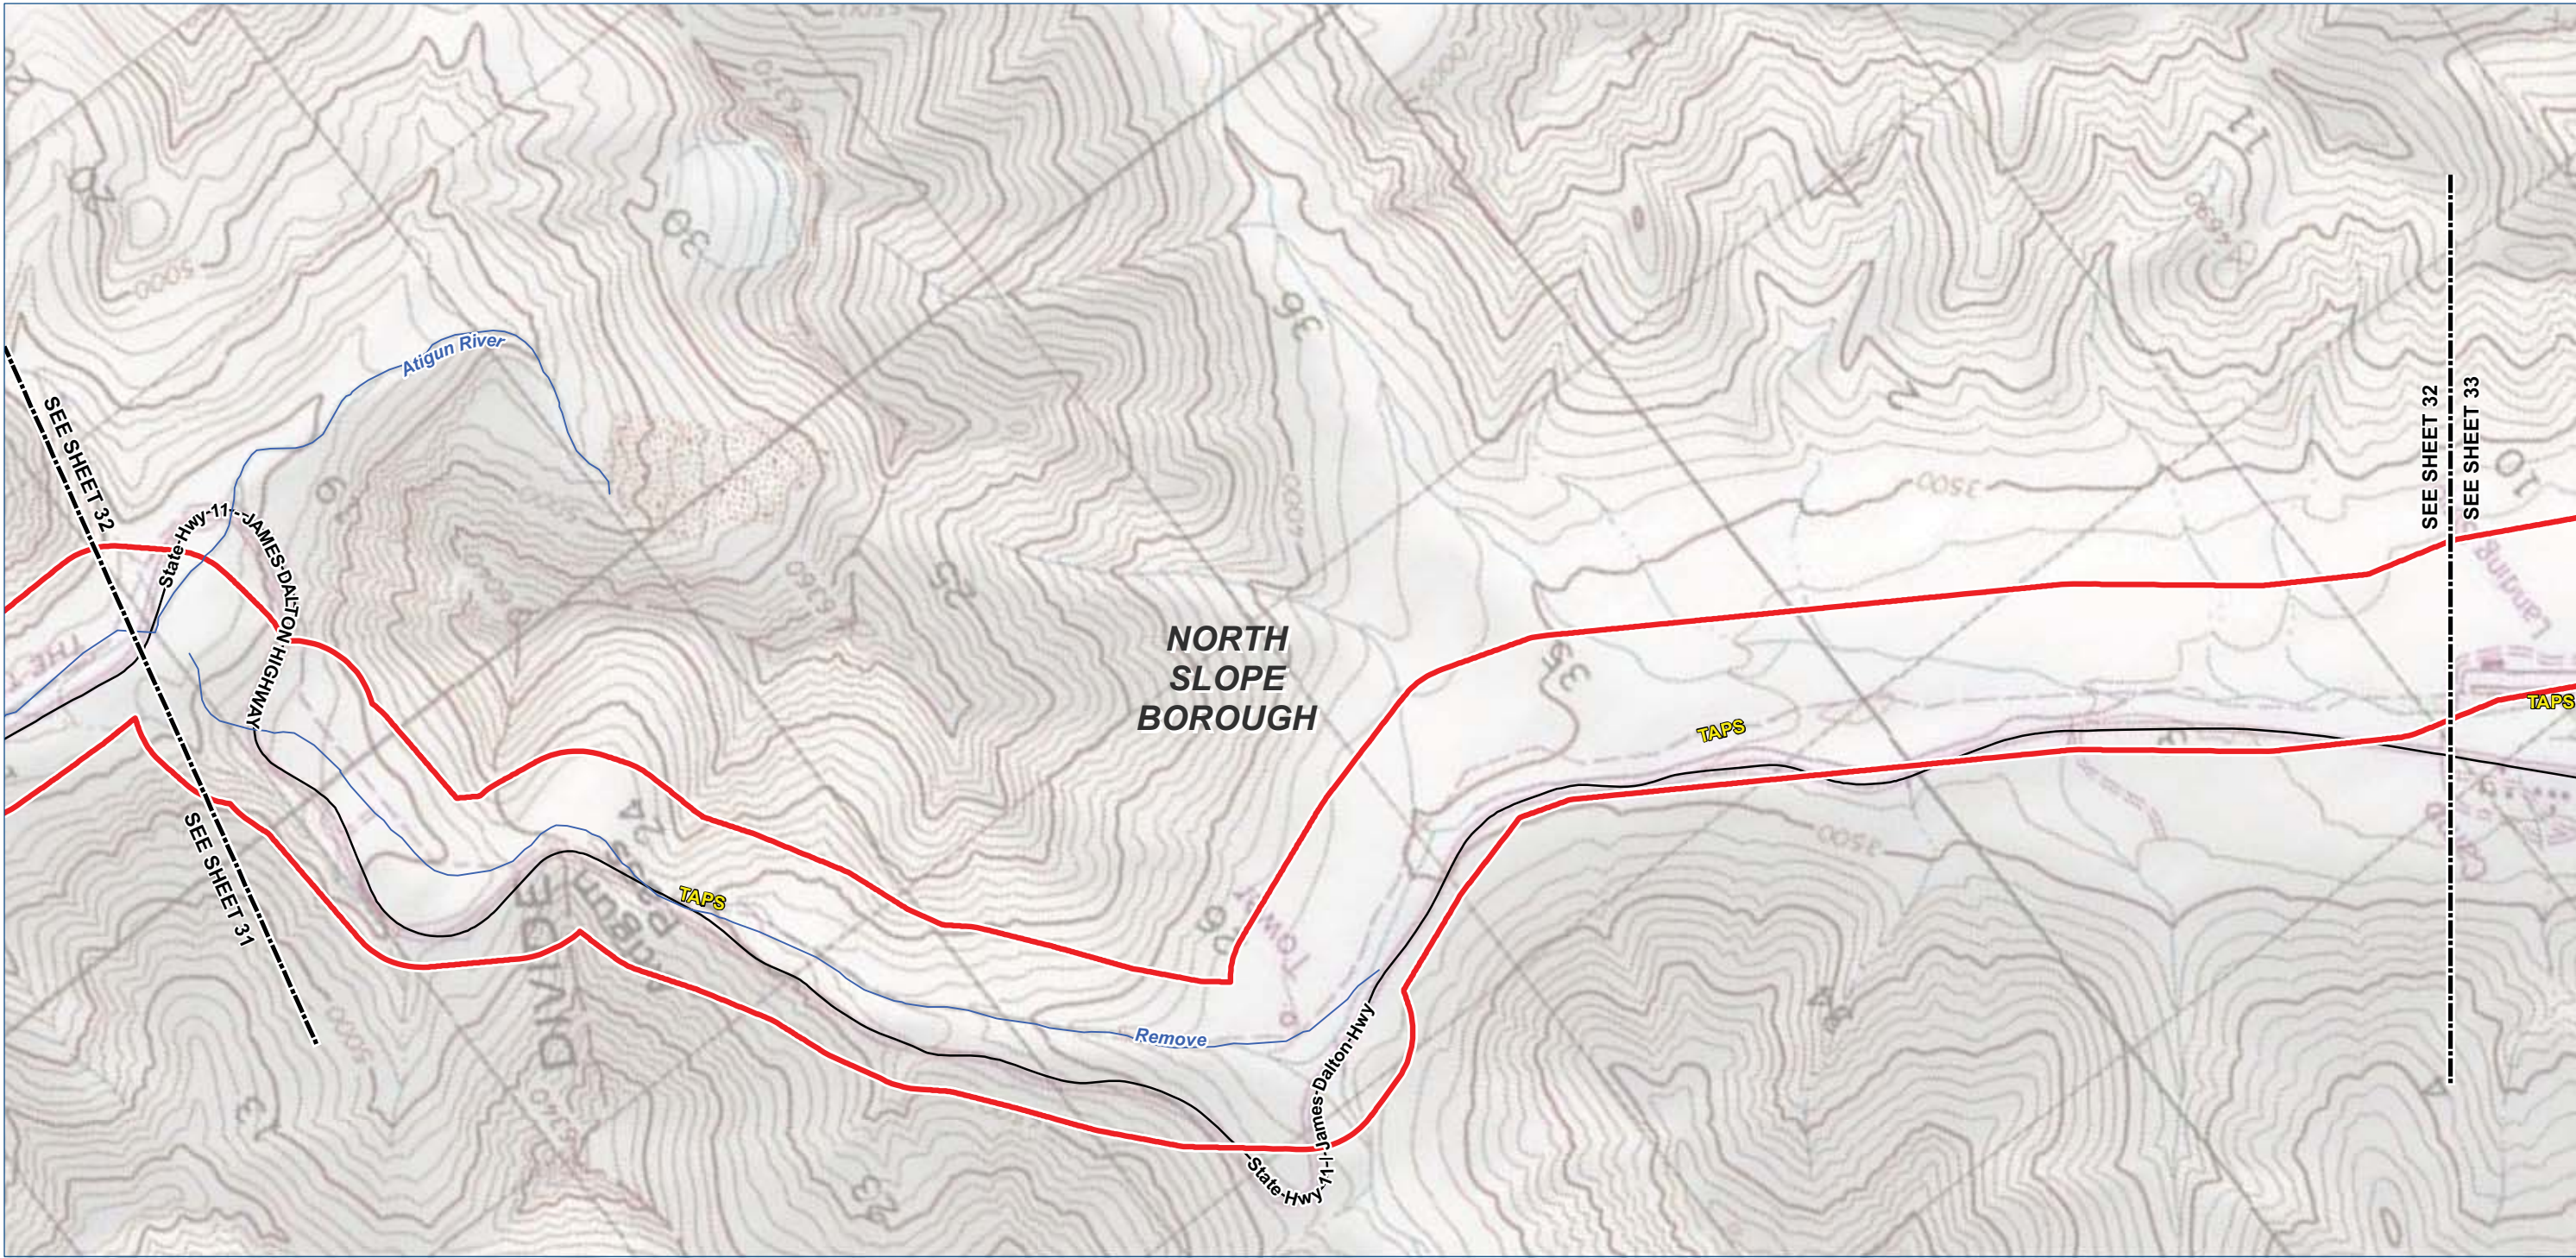

- Legend**

 - TIGER Road
 - NHD Named Flowline
 - Trail
 - Study Corridor - 2,000 ft wide (+/-)**
 - Pre-FEED Rev A Base Corridor
 - Pre-FEED Rev A Alternate Corridor
- Borough / Census Area Line
 - Incorporated City Boundary
 - Public Land - Large Parcel



ALASKA LNG PROJECT		
Appendix A - Pre-FEED Rev A Base Corridor		
BOROUGH: NORTH SLOPE	DRAWN BY: CC	
STATE: ALASKA	CHECKED BY: GS / JS	
REV. NO.:	REVISION	DATE
A	ISSUED FOR REVIEW	2014-06-23
B	ISSUED FOR REVIEW	2014-07-10
C	ISSUED FOR REVIEW	2014-09-30
0	ISSUED FOR REVIEW	2014-10-01
Mile posts will be added once a concept is selected		
DATE: 2014-10-01	PROJECTION: NAD83 STATE PLANE AK 4 5004 FEET	

PREPARED BY:



exp Energy Services Inc.

t: +1.850.385.5441 | f: +1.850.385.5523
1300 Metropolitan Blvd.
Tallahassee, FL 32308
U.S.A.

www.exp.com


• BUILDINGS • EARTH & ENVIRONMENT • ENERGY •
• INDUSTRIAL • INFRASTRUCTURE • SUSTAINABILITY •

DWG: APP A-T-BASE_PRE-FEED SHEET: 32

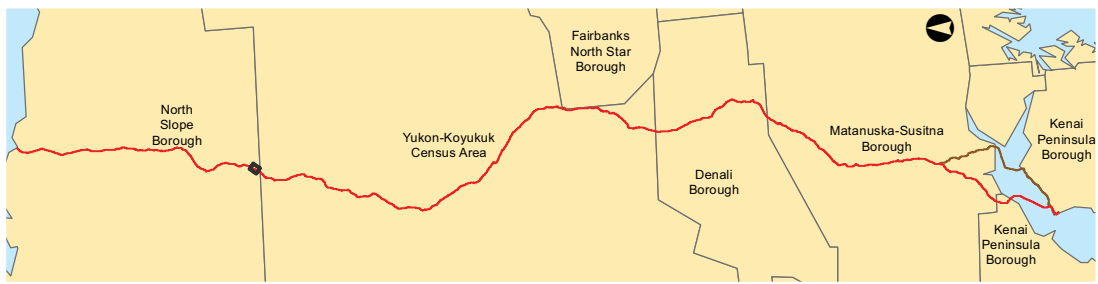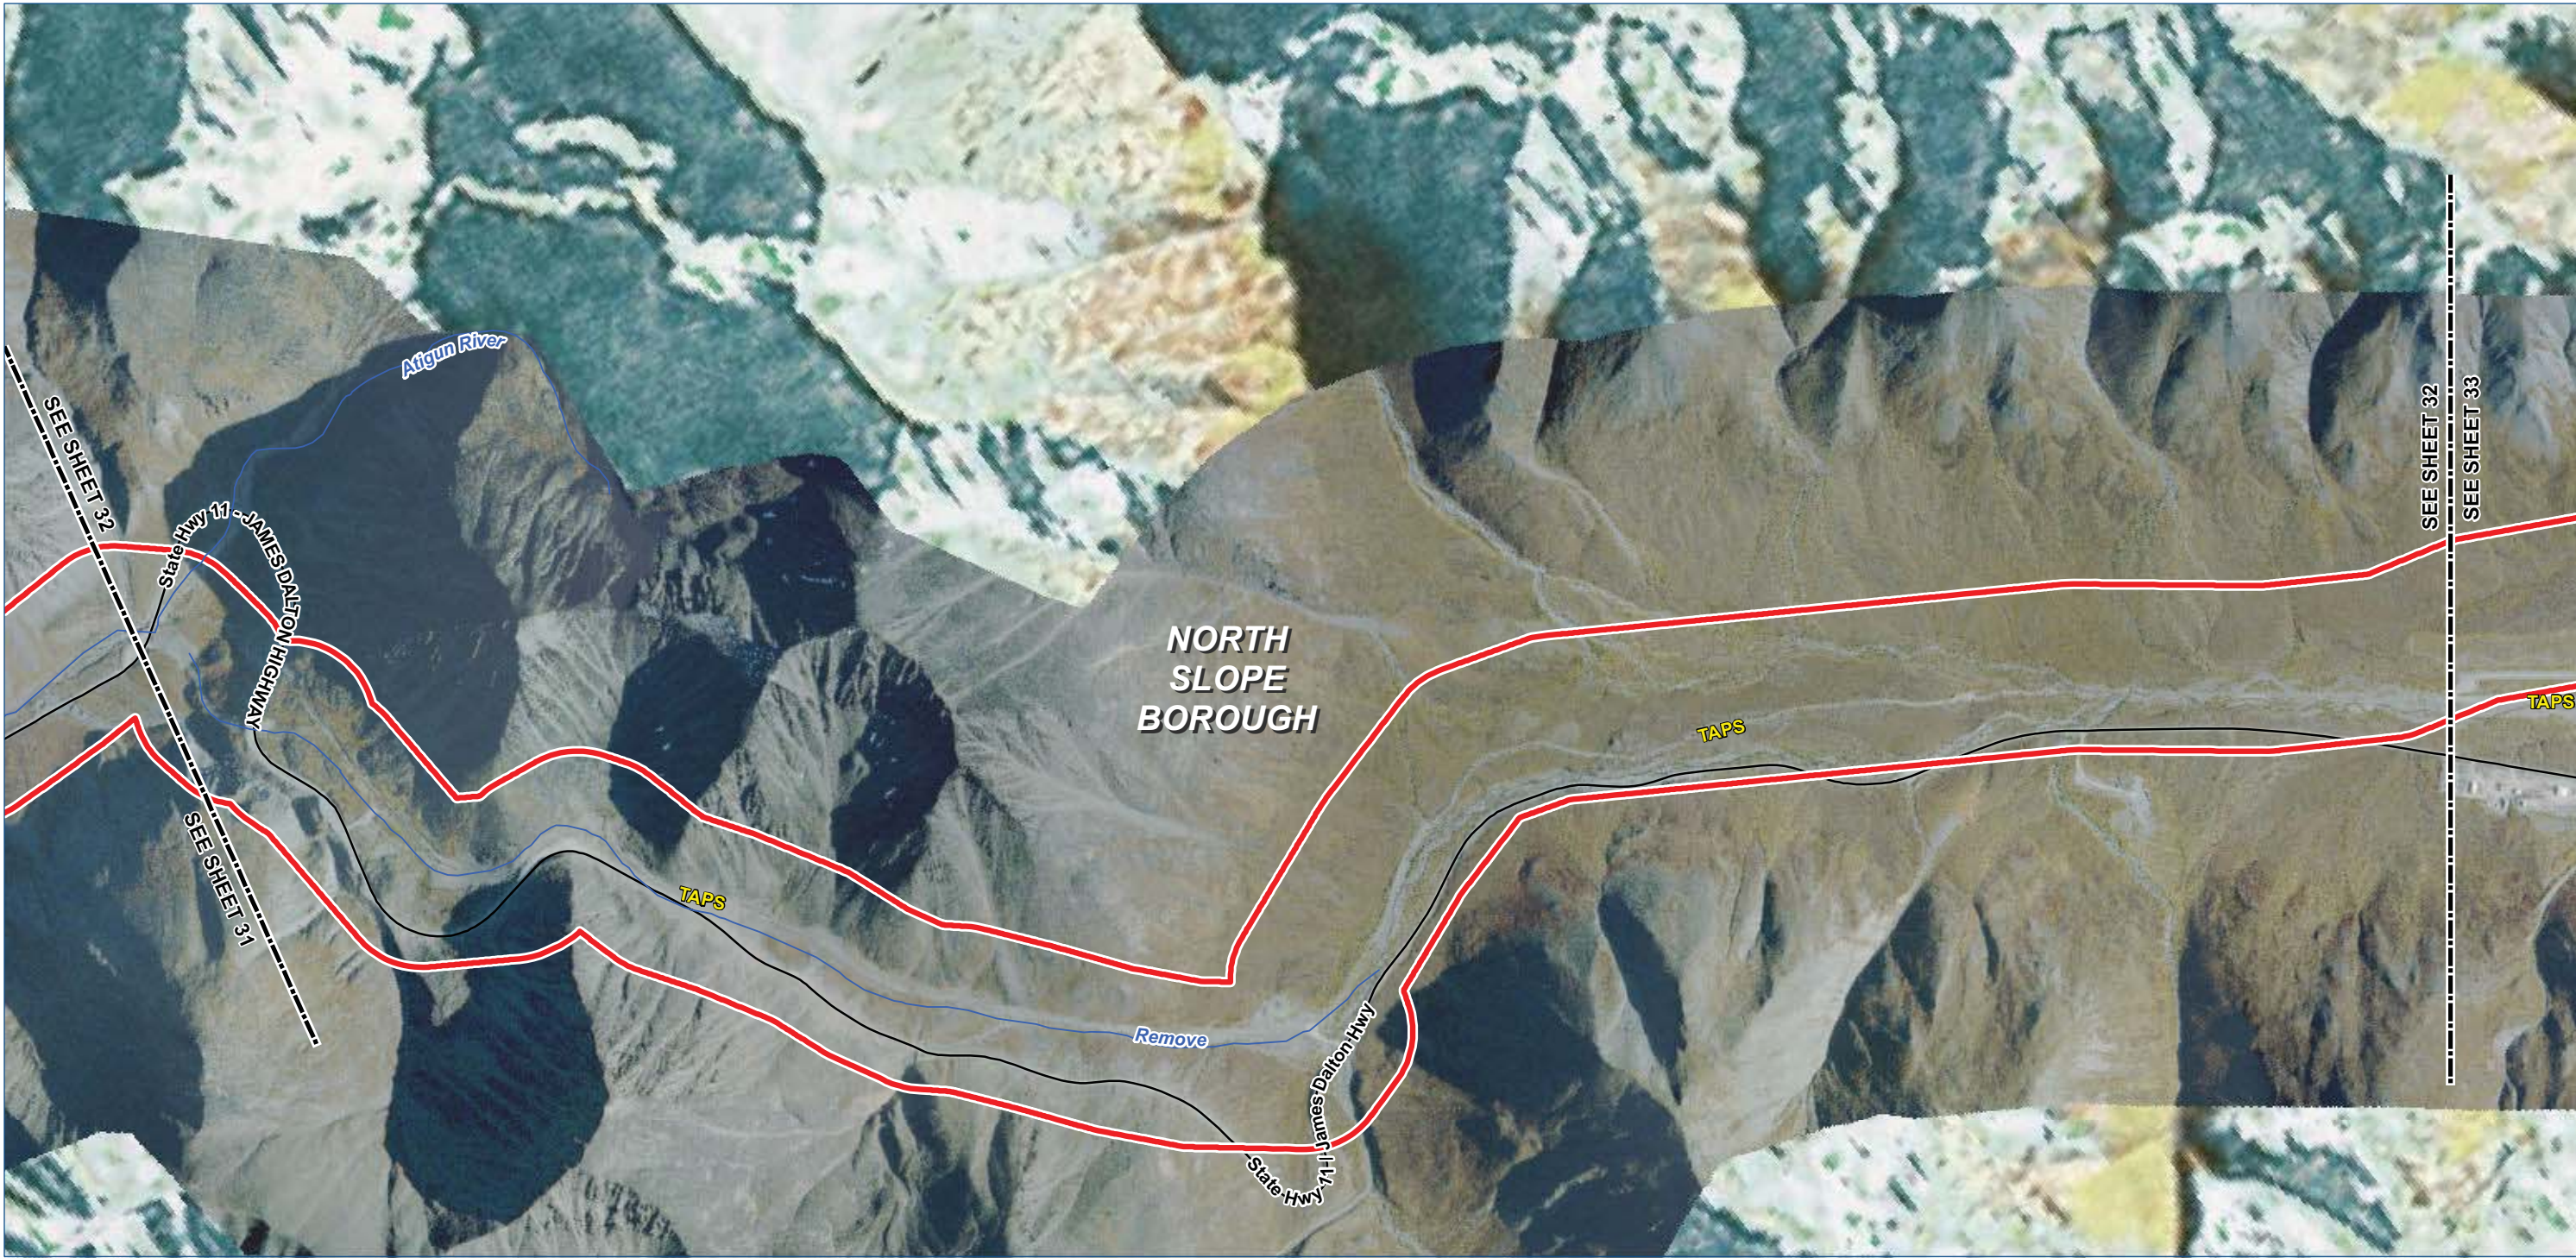

- Legend**

 - TIGER Road
 - NHD Named Flowline
 - Trail
 - Study Corridor - 2,000 ft wide (+/-)**
 - Pre-FEED Rev A Base Corridor
 - Pre-FEED Rev A Alternate Corridor
- Borough / Census Area Line
 - Incorporated City Boundary
 - Public Land - Large Parcel

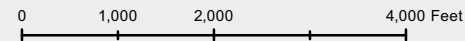

ALASKA LNG PROJECT		
Appendix A - Pre-FEED Rev A Base Corridor		
BOROUGH: NORTH SLOPE	DRAWN BY: CC	
STATE: ALASKA	CHECKED BY: GS / JS	
REV. NO.:	REVISION	DATE
A	ISSUED FOR REVIEW	2014-06-23
B	ISSUED FOR REVIEW	2014-07-10
C	ISSUED FOR REVIEW	2014-09-30
0	ISSUED FOR REVIEW	2014-10-01
Mile posts will be added once a concept is selected		
DATE: 2014-10-01	PROJECTION: NAD83 STATE PLANE AK 4 5004 FEET	

PREPARED BY:



exp Energy Services Inc.

t: +1.850.385.5441 | f: +1.850.385.5523
1300 Metropolitan Blvd.
Tallahassee, FL 32308
U.S.A.

www.exp.com

• BUILDINGS • EARTH & ENVIRONMENT • ENERGY •
• INDUSTRIAL • INFRASTRUCTURE • SUSTAINABILITY •

DWG: APP A-A-BASE_PRE-FEED SHEET: 32

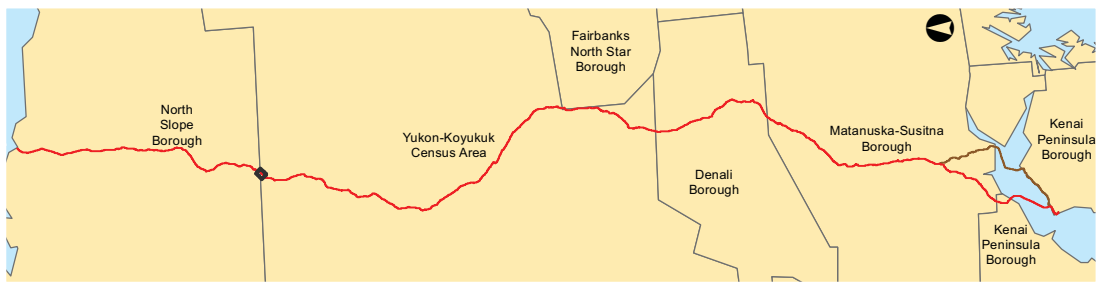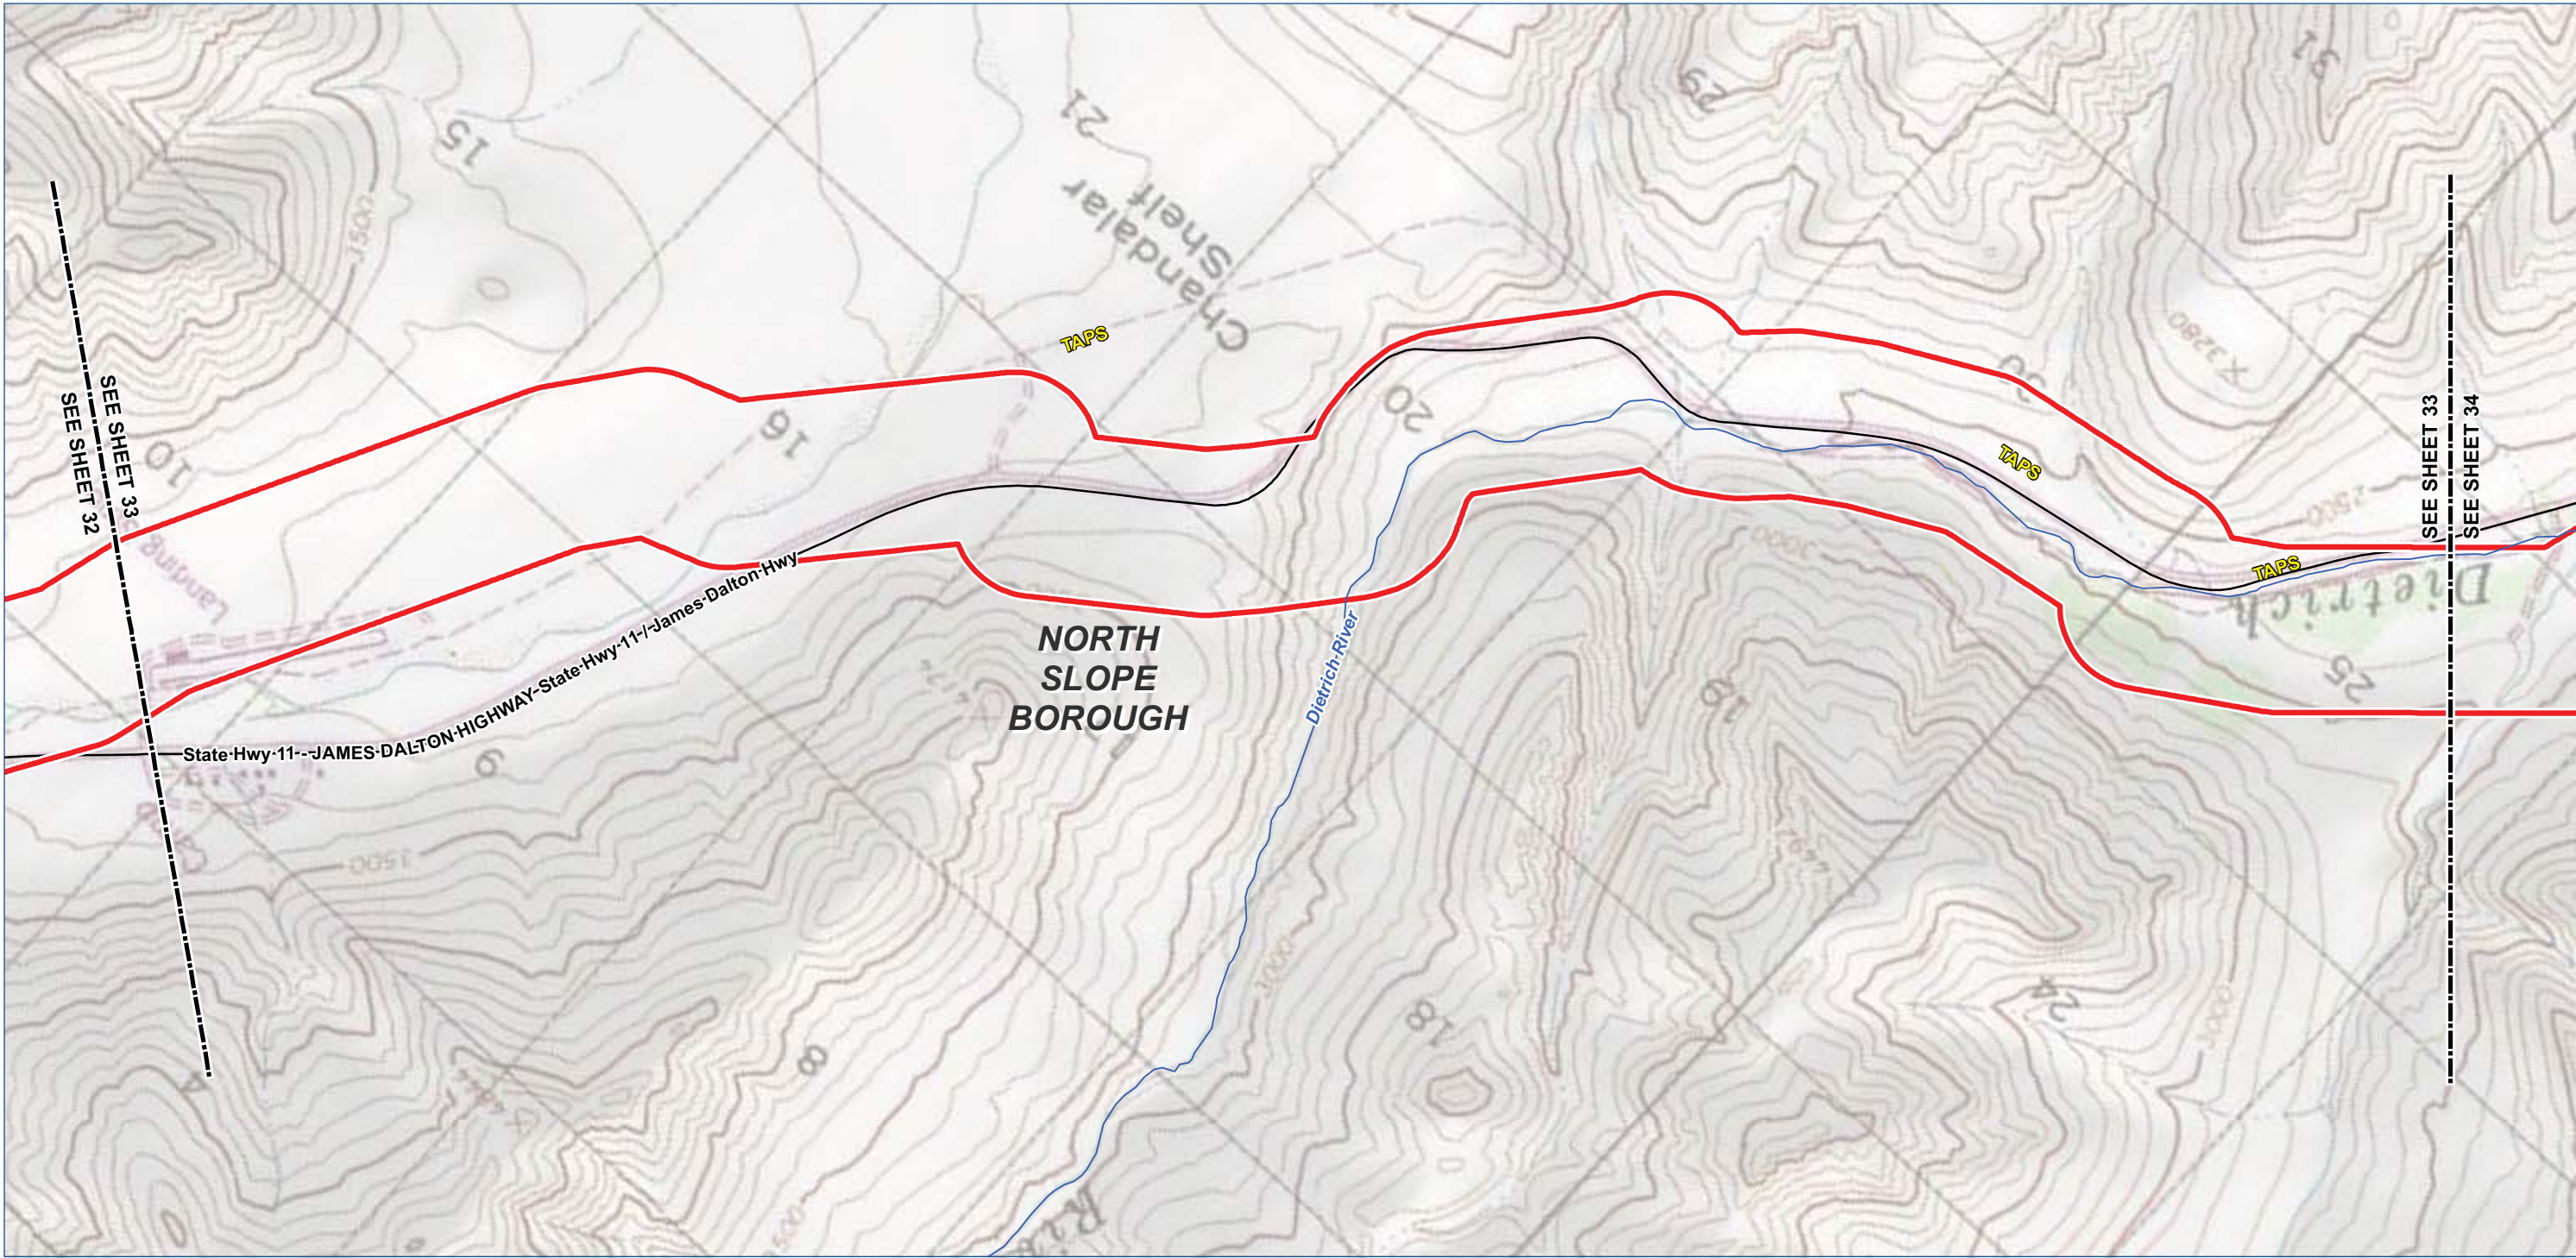

Legend

- TIGER Road

NHD Named Flowline

Trail
- Borough / Census Area Line

Incorporated City Boundary

Public Land - Large Parcel

- Study Corridor - 2,000 ft wide (+/-)
- Pre-FEED Rev A Base Corridor

Pre-FEED Rev A Alternate Corridor



ALASKA LNG PROJECT

Appendix A - Pre-FEED Rev A Base Corridor

BOROUGH: NORTH SLOPE		DRAWN BY: CC
STATE: ALASKA		CHECKED BY: GS / JS
REV. NO.:	REVISION	DATE
A	ISSUED FOR REVIEW	2014-06-23
B	ISSUED FOR REVIEW	2014-07-10
C	ISSUED FOR REVIEW	2014-09-30
0	ISSUED FOR REVIEW	2014-10-01
Mile posts will be added once a concept is selected		

DATE: 2014-10-01 PROJECTION: NAD83 STATE PLANE AK 4 5004 FEET

PREPARED BY:

exp Energy Services Inc.



t: +1.850.385.5441 | f: +1.850.385.5523
1300 Metropolitan Blvd.
Tallahassee, FL 32308
U.S.A.

www.exp.com



• BUILDINGS • EARTH & ENVIRONMENT • ENERGY •
• INDUSTRIAL • INFRASTRUCTURE • SUSTAINABILITY •

DWG: APP A-T-BASE_PRE-FEED SHEET: 33

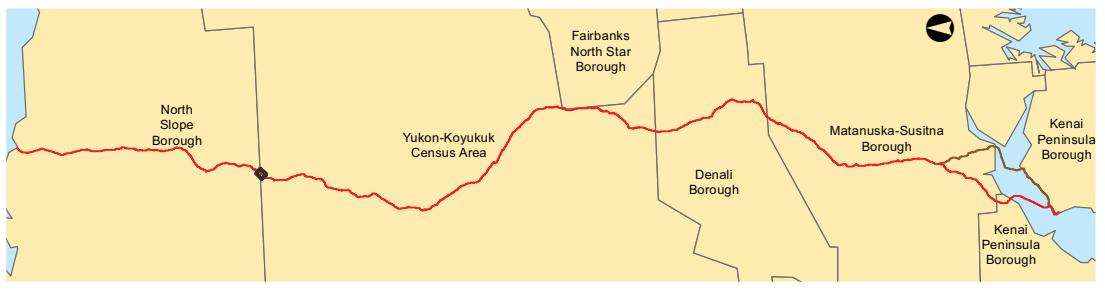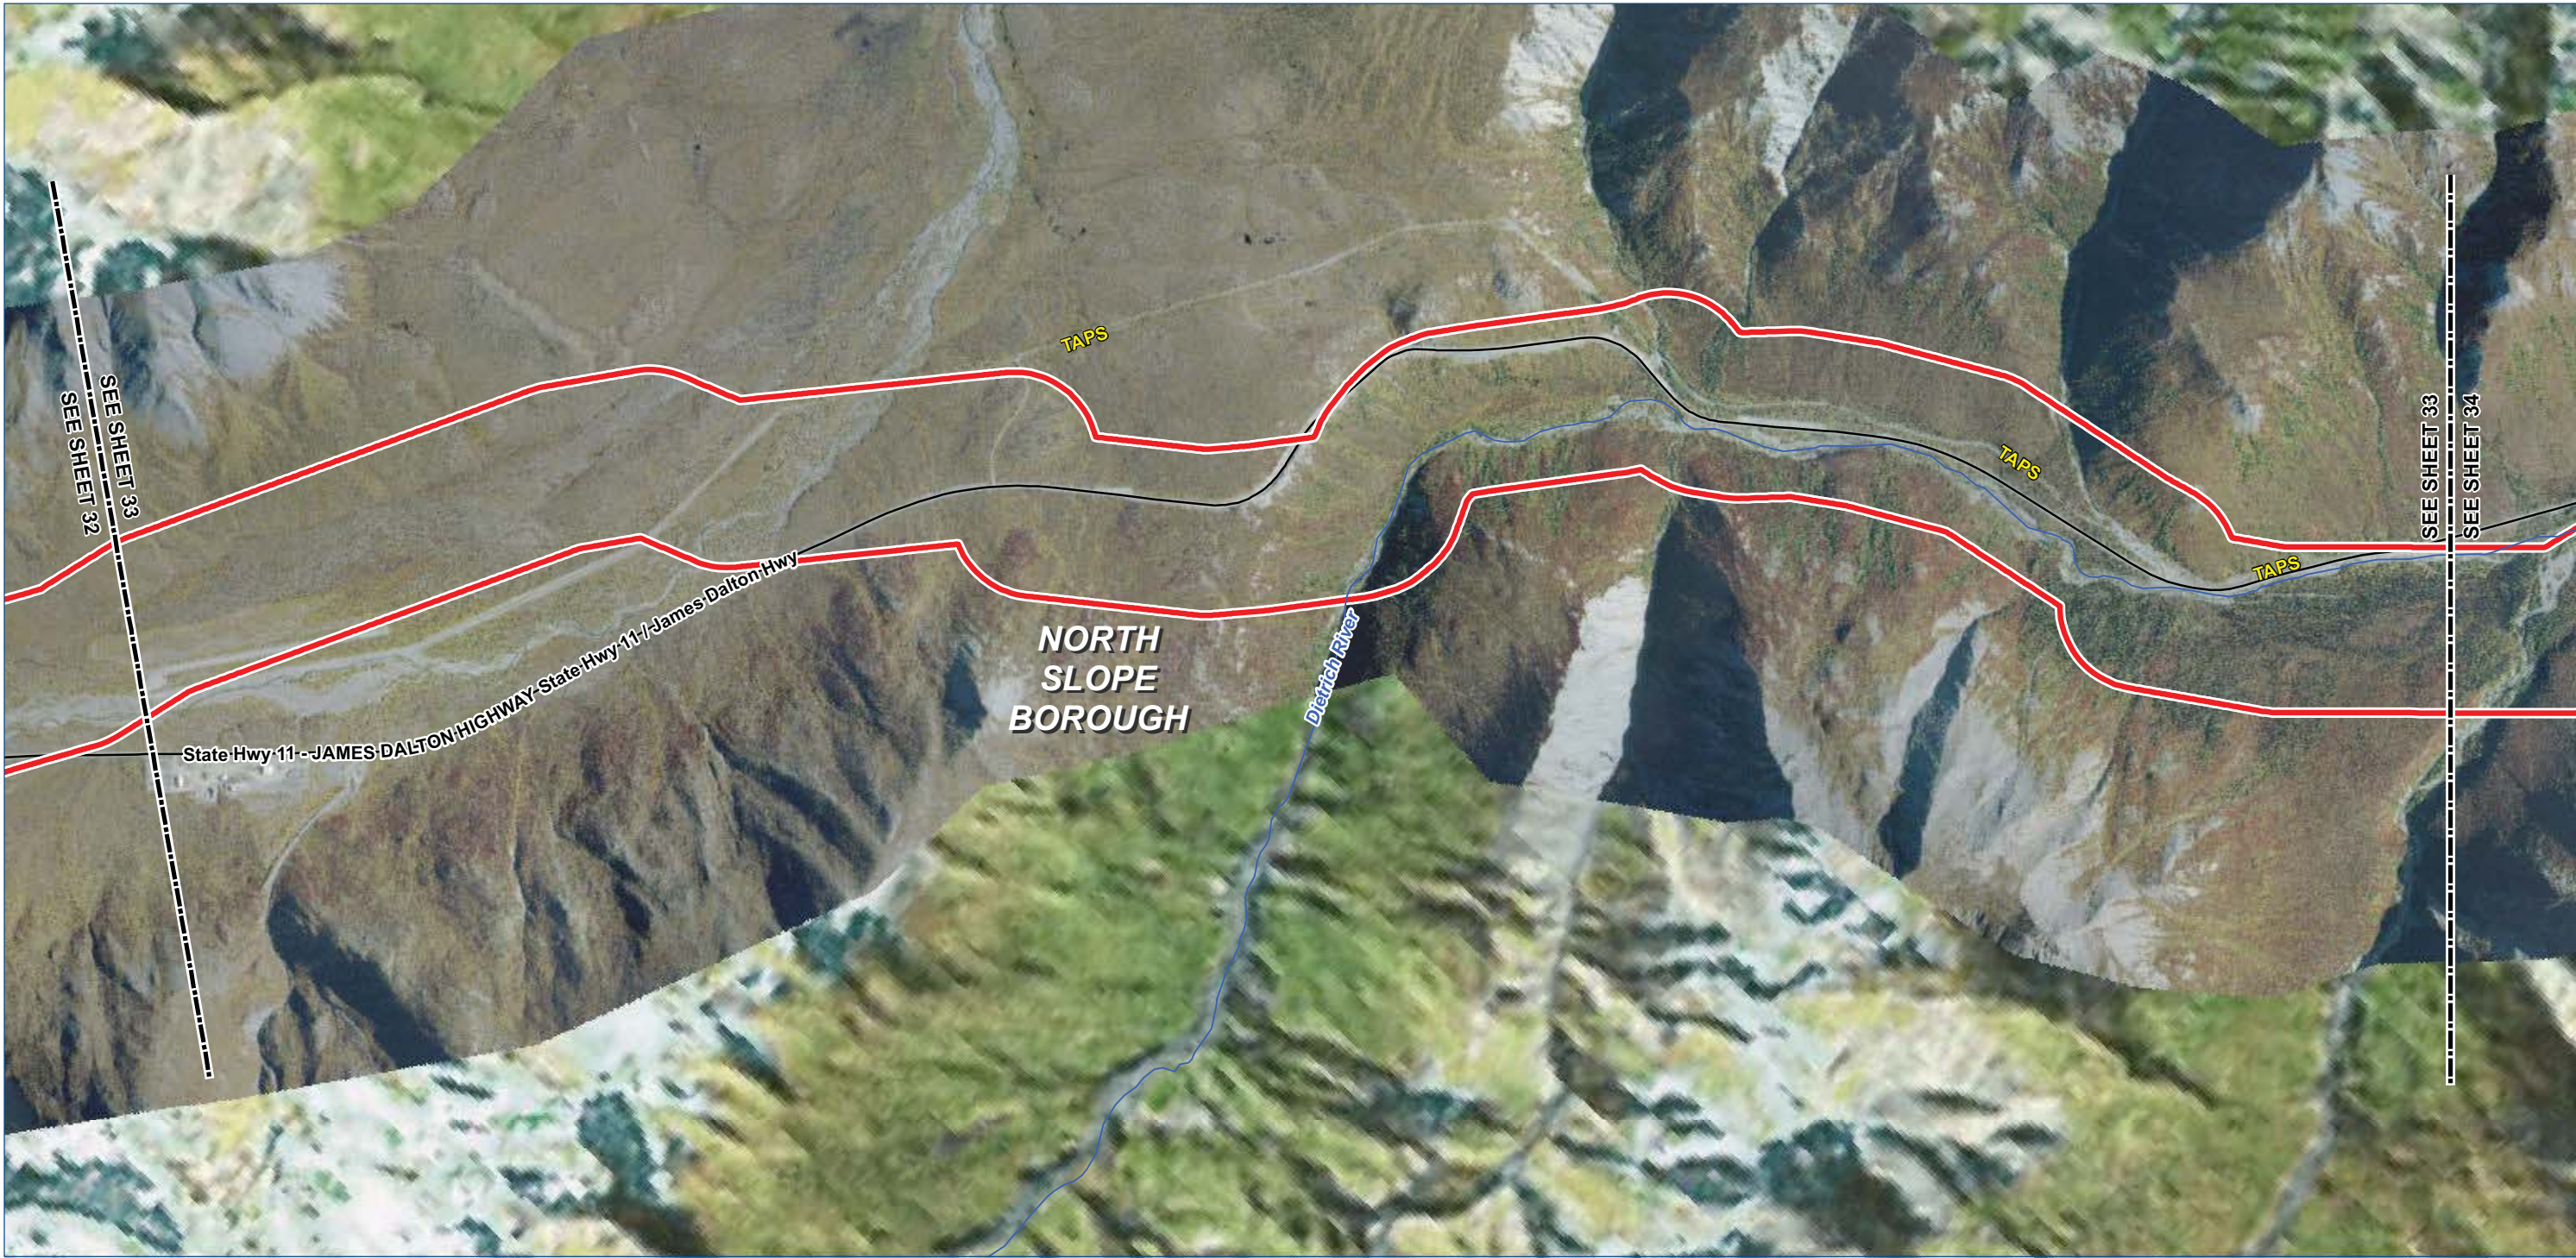

Legend

- TIGER Road

NHD Named Flowline

Trail
- Borough / Census Area Line

Incorporated City Boundary

Public Land - Large Parcel

- Study Corridor - 2,000 ft wide (+/-)
- Pre-FEED Rev A Base Corridor

Pre-FEED Rev A Alternate Corridor



ALASKA LNG PROJECT

Appendix A - Pre-FEED Rev A Base Corridor

BOROUGH: NORTH SLOPE		DRAWN BY: CC
STATE: ALASKA		CHECKED BY: GS / JS
REV. NO.:	REVISION	DATE
A	ISSUED FOR REVIEW	2014-06-23
B	ISSUED FOR REVIEW	2014-07-10
C	ISSUED FOR REVIEW	2014-09-30
0	ISSUED FOR REVIEW	2014-10-01
Mile posts will be added once a concept is selected		

DATE: 2014-10-01 PROJECTION: NAD83 STATE PLANE AK 4 5004 FEET

PREPARED BY:

exp Energy Services Inc.



t: +1.850.385.5441 | f: +1.850.385.5523
1300 Metropolitan Blvd.
Tallahassee, FL 32308
U.S.A.

www.exp.com



• BUILDINGS • EARTH & ENVIRONMENT • ENERGY •
• INDUSTRIAL • INFRASTRUCTURE • SUSTAINABILITY •

DWG: APP A-A-BASE_PRE-FEED SHEET: 33

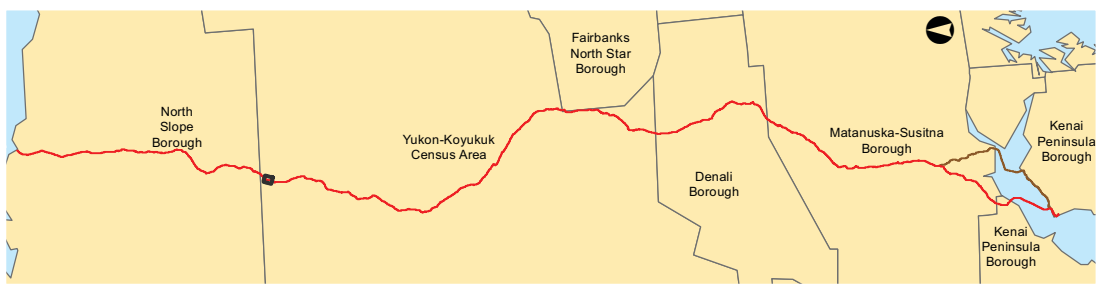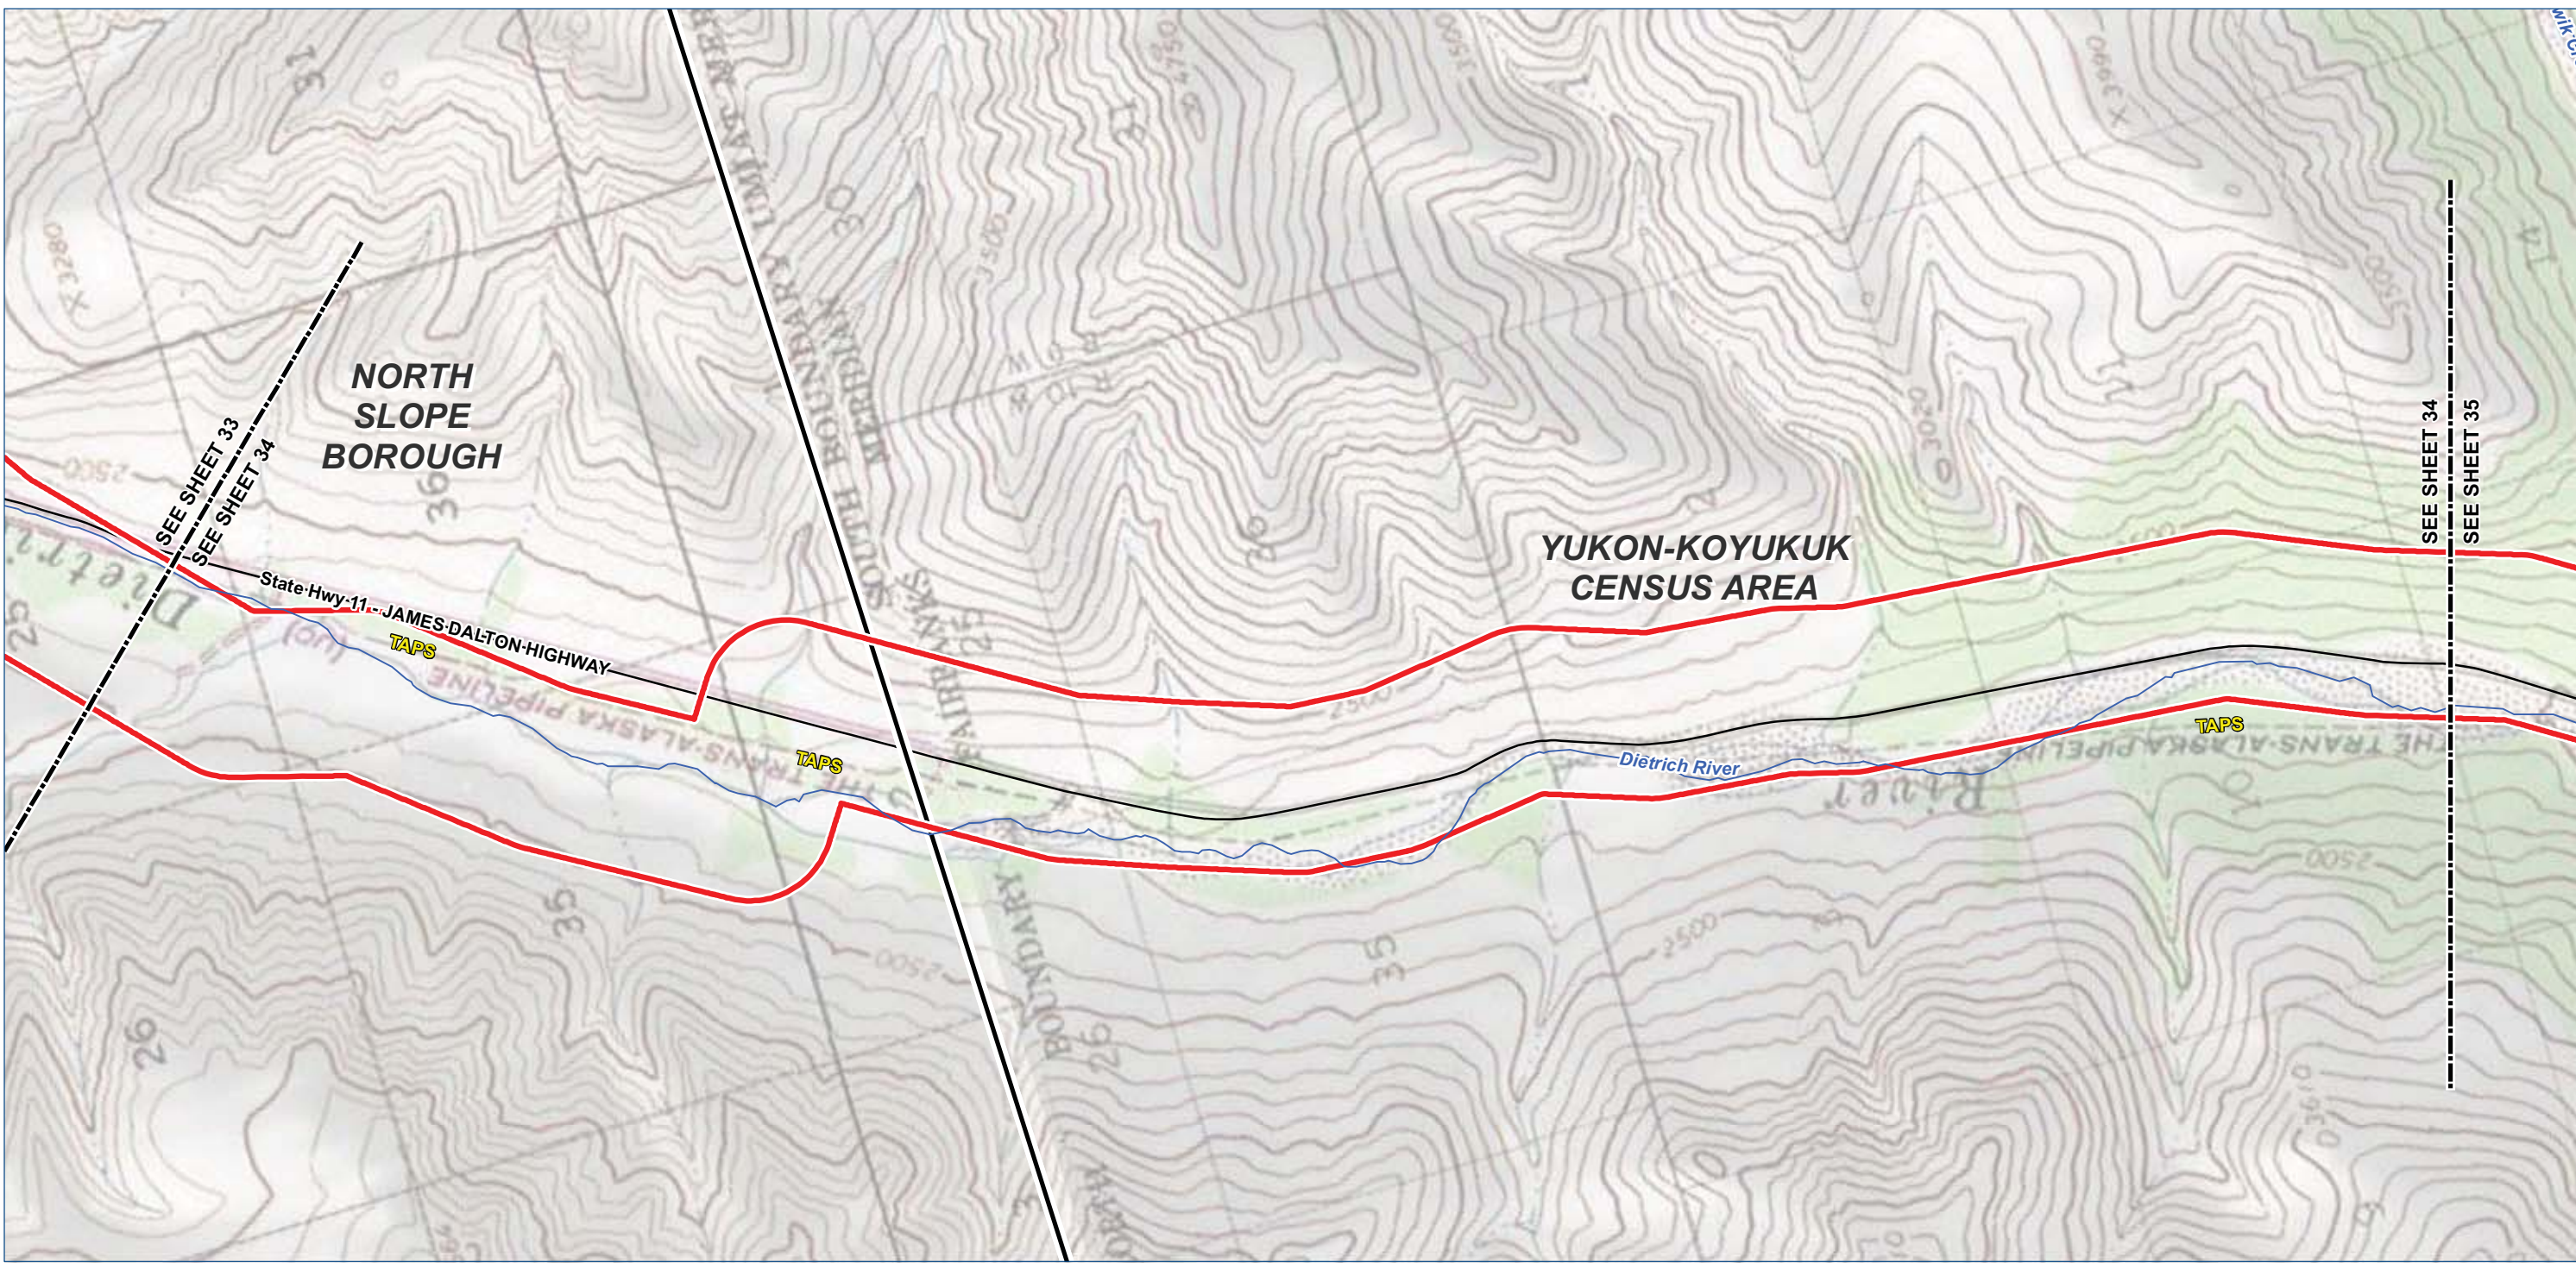

- Legend**

 - TIGER Road
 - NHD Named Flowline
 - Trail
 - Study Corridor - 2,000 ft wide (+/-)**
 - Pre-FEED Rev A Base Corridor
 - Pre-FEED Rev A Alternate Corridor
- Borough / Census Area Line
 - Incorporated City Boundary
 - Public Land - Large Parcel



ALASKA LNG PROJECT		
Appendix A - Pre-FEED Rev A Base Corridor		
BOROUGH: YUKON-KOYUKUK	DRAWN BY: CC	
STATE: ALASKA	CHECKED BY: GS / JS	
REV. NO.:	REVISION	DATE
A	ISSUED FOR REVIEW	2014-06-23
B	ISSUED FOR REVIEW	2014-07-10
C	ISSUED FOR REVIEW	2014-09-30
0	ISSUED FOR REVIEW	2014-10-01
Mile posts will be added once a concept is selected		
DATE: 2014-10-01	PROJECTION: NAD83 STATE PLANE AK 4 5004 FEET	

PREPARED BY:



exp Energy Services Inc.

t: +1.850.385.5441 | f: +1.850.385.5523
1300 Metropolitan Blvd.
Tallahassee, FL 32308
U.S.A.

www.exp.com

• BUILDINGS • EARTH & ENVIRONMENT • ENERGY •
• INDUSTRIAL • INFRASTRUCTURE • SUSTAINABILITY •

DWG: APP A-T-BASE_PRE-FEED SHEET: 34

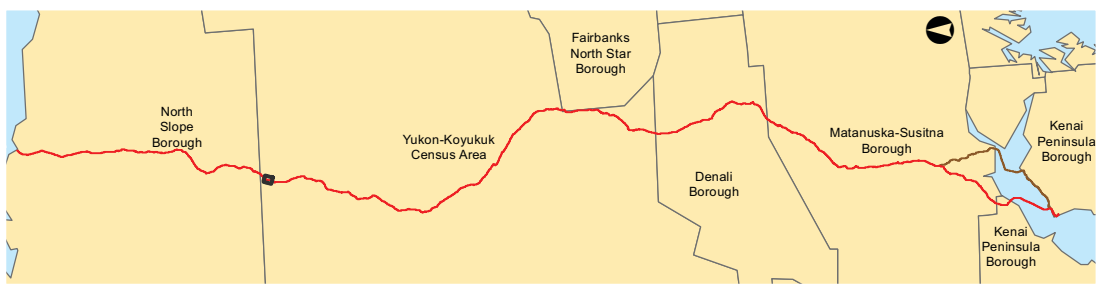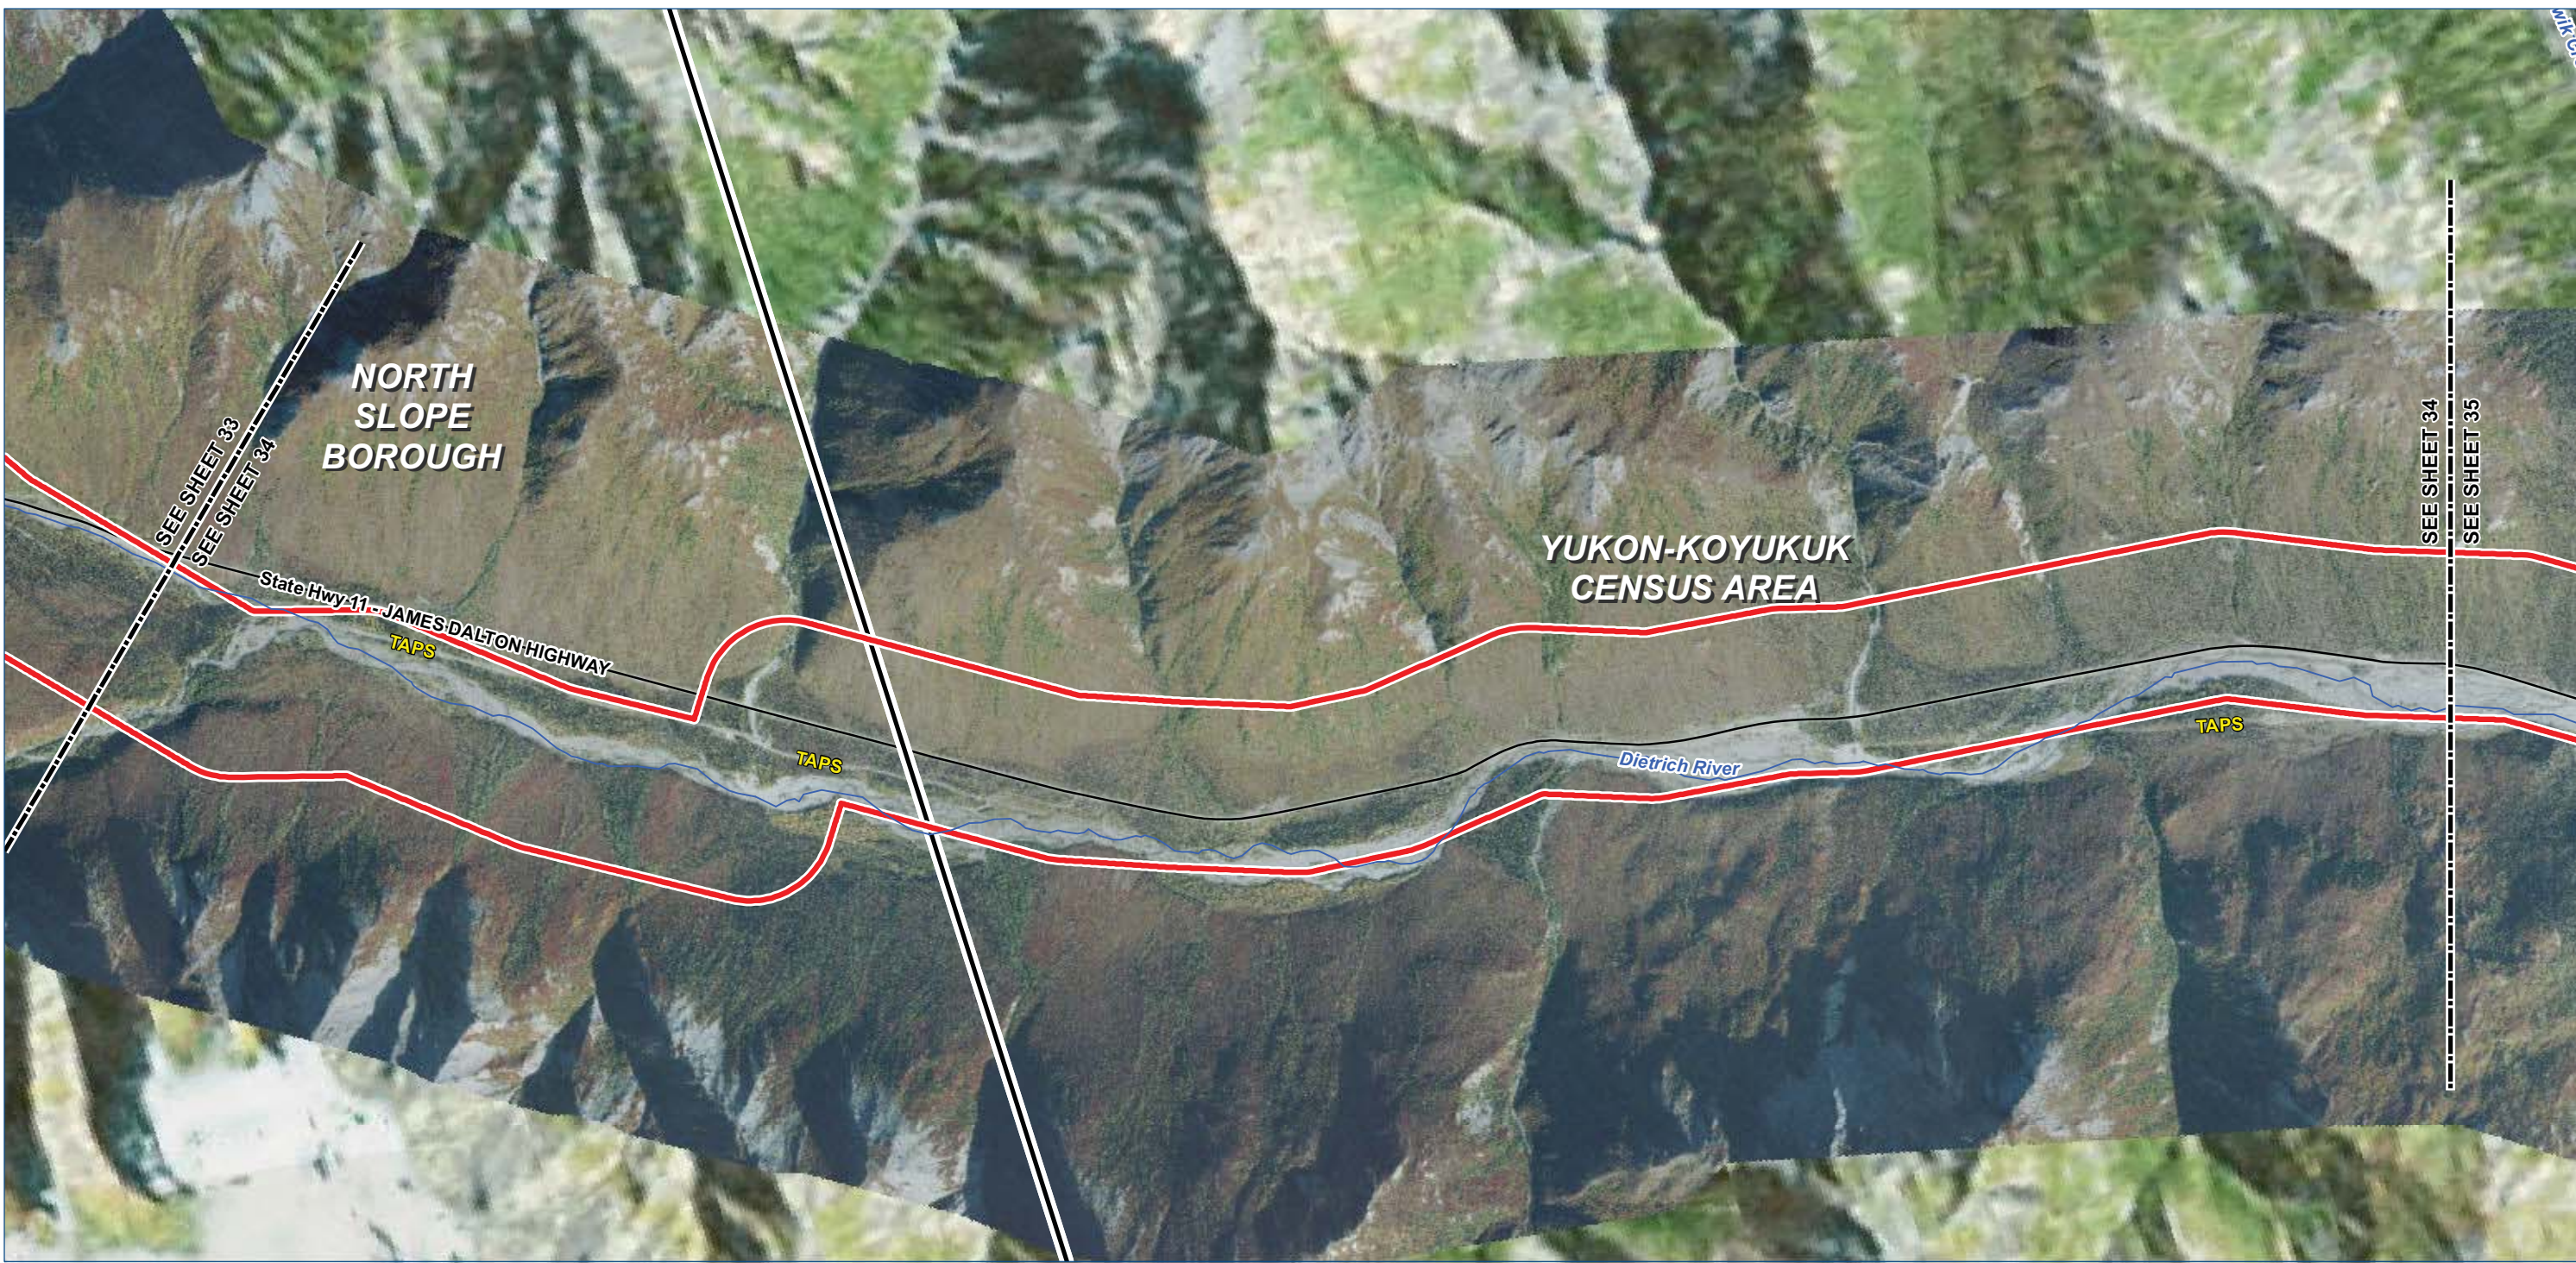

- Legend

TIGER Road

NHD Named Flowline

Trail

Study Corridor - 2,000 ft wide (+/-)

Pre-FEED Rev A Base Corridor

Pre-FEED Rev A Alternate Corridor

Borough / Census Area Line

Incorporated City Boundary

Public Land - Large Parcel
-
- | ALASKA LNG PROJECT | | |
|---|--|------------|
| Appendix A - Pre-FEED Rev A Base Corridor | | |
| BOROUGH: YUKON-KOYUKUK | DRAWN BY: CC | |
| STATE: ALASKA | CHECKED BY: GS / JS | |
| REV. NO.: | REVISION | DATE |
| A | ISSUED FOR REVIEW | 2014-06-23 |
| B | ISSUED FOR REVIEW | 2014-07-10 |
| C | ISSUED FOR REVIEW | 2014-09-30 |
| 0 | ISSUED FOR REVIEW | 2014-10-01 |
| Mile posts will be added once a concept is selected | | |
| DATE: 2014-10-01 | PROJECTION: NAD83 STATE PLANE AK 4 5004 FEET | |
- PREPARED BY:

exp Energy Services Inc.

t: +1.850.385.5441 | f: +1.850.385.5523
1300 Metropolitan Blvd.
Tallahassee, FL 32308
U.S.A.

www.exp.com



exp.

BUILDINGS • EARTH & ENVIRONMENT • ENERGY •

INDUSTRIAL • INFRASTRUCTURE • SUSTAINABILITY •

DWG: APP A-A-BASE_PRE-FEED

SHEET: 34
- X:\Projects\ExxonMobil\SCLNG\Mapping\20140930_Resource_Report_Rev_0\04_MXD\01_Ver0\App_A_Aerial_Preliminary_Prefered_Corridor_Pre_FEED.mxd

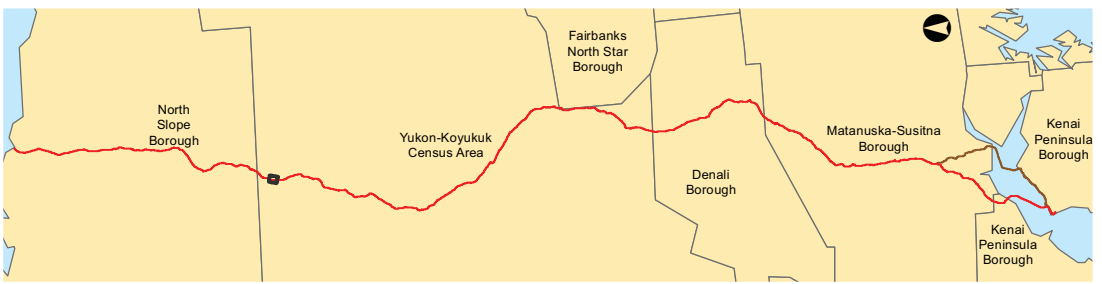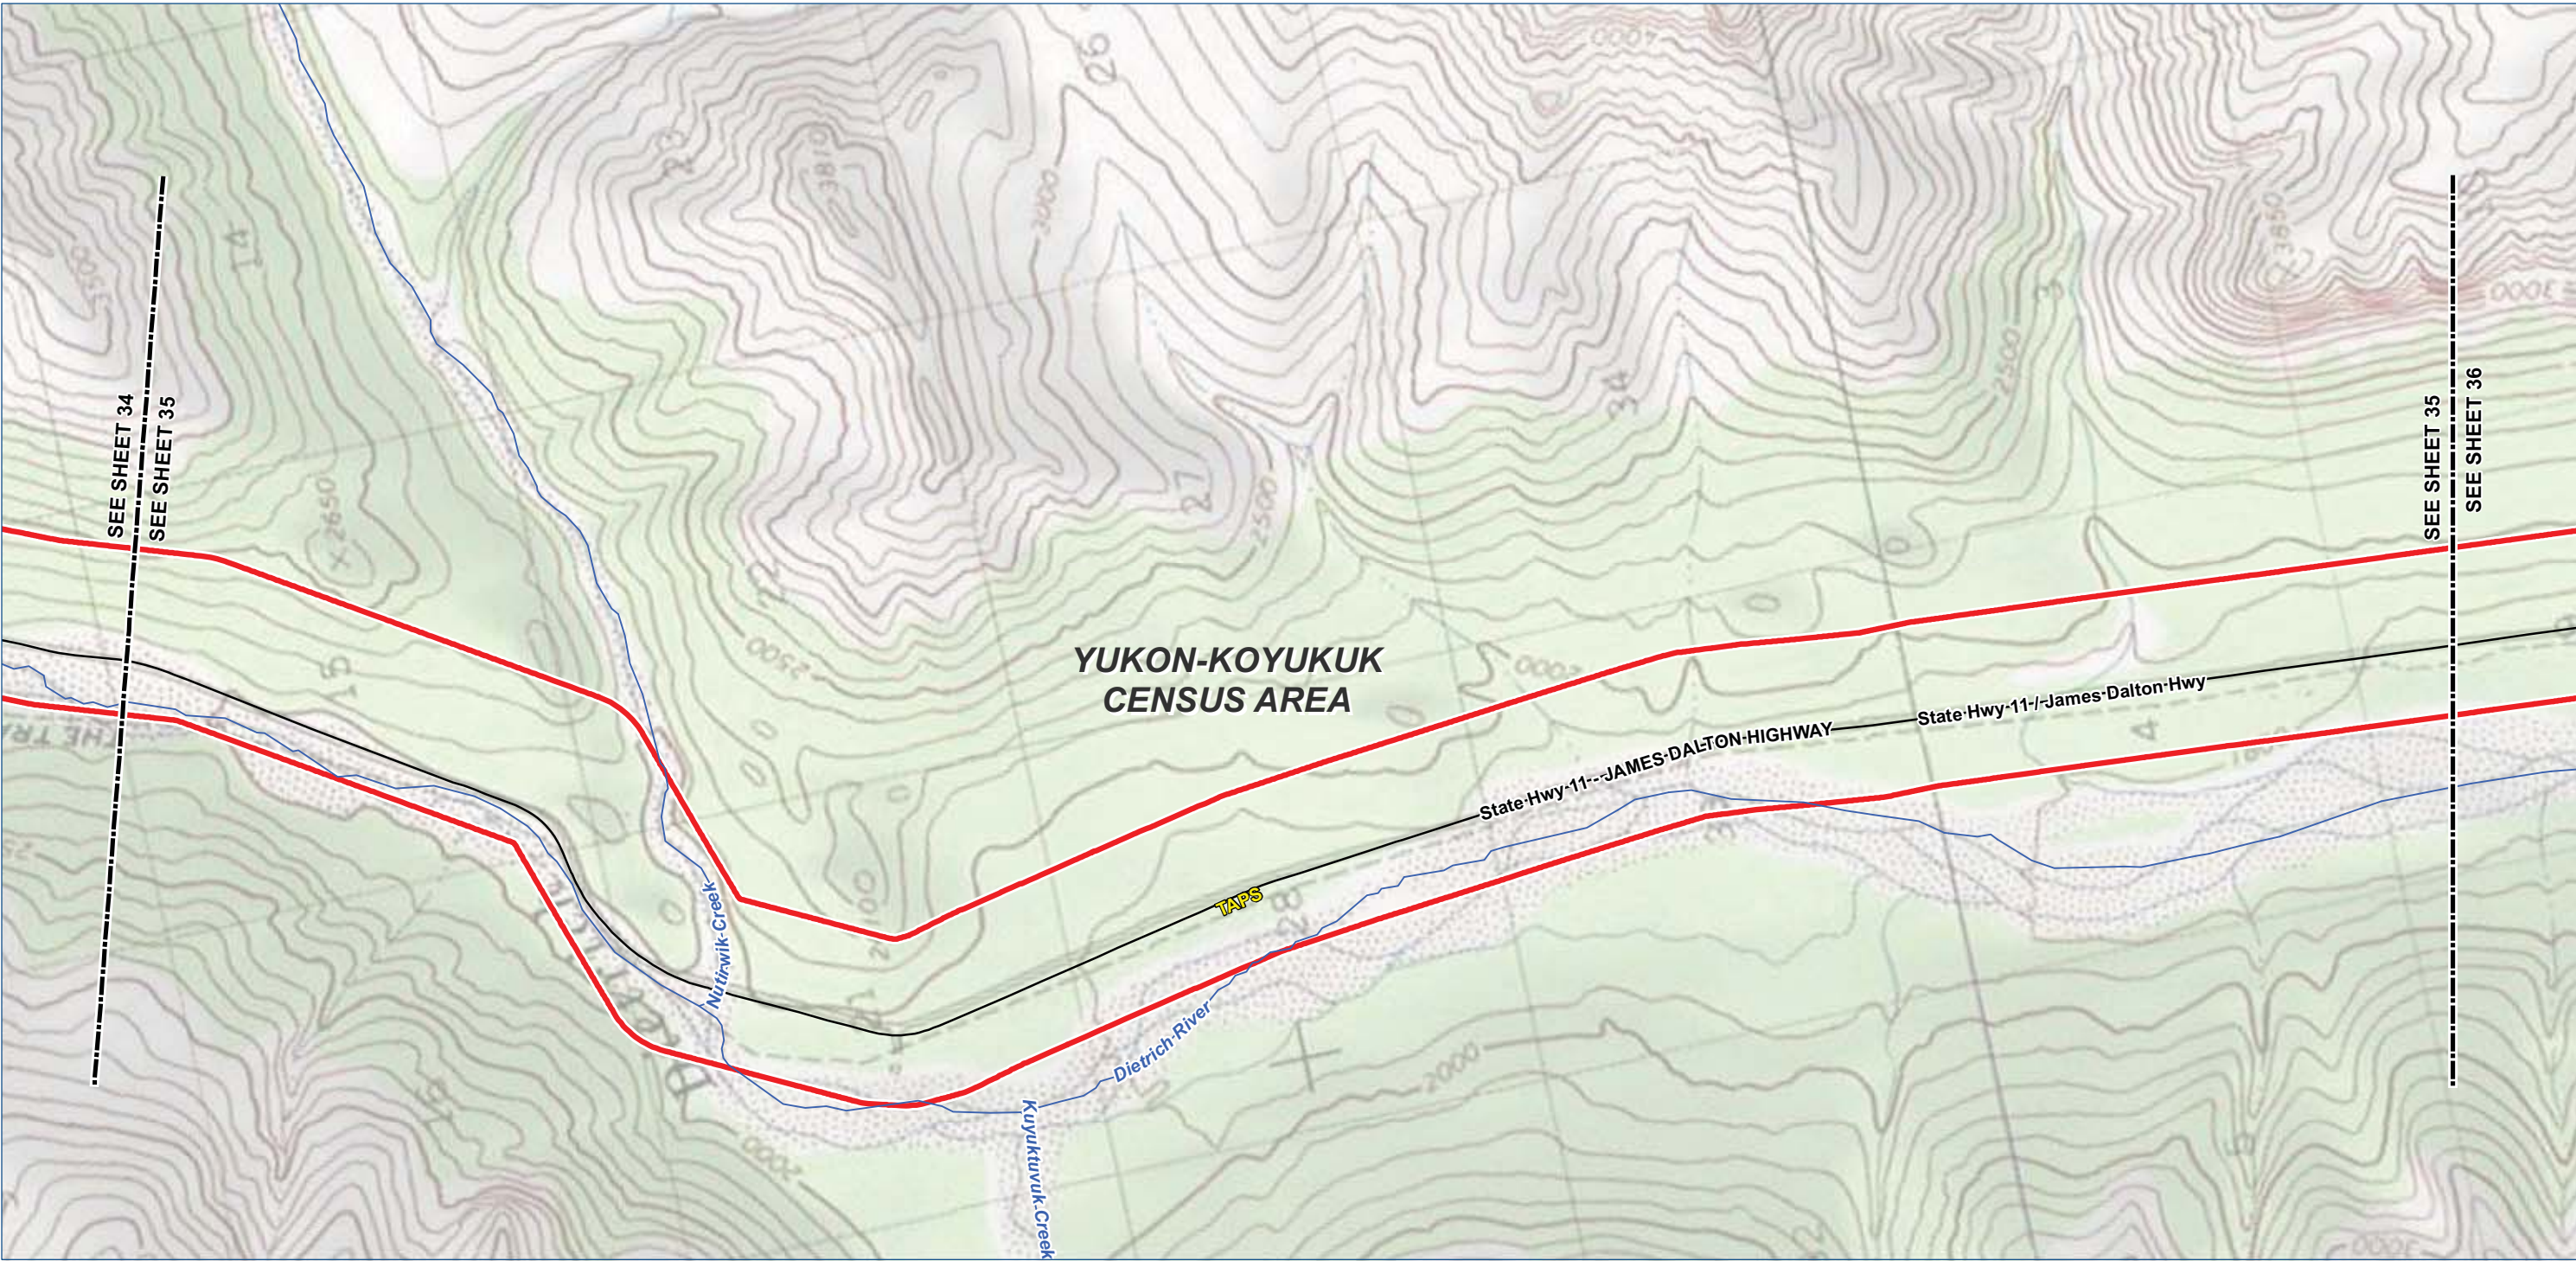

Legend

TIGER Road

NHD Named Flowline

Trail

Study Corridor - 2,000 ft wide (+/-)

Pre-FEED Rev A Base Corridor

Pre-FEED Rev A Alternate Corridor

Borough / Census Area Line

Incorporated City Boundary

Public Land - Large Parcel

01,0002,0004,000 Feet

ALASKA LNG PROJECT		
Appendix A - Pre-FEED Rev A Base Corridor		
BOROUGH: YUKON-KOYUKUK	DRAWN BY: CC	
STATE: ALASKA	CHECKED BY: GS / JS	
REV. NO.:	REVISION	DATE
A	ISSUED FOR REVIEW	2014-06-23
B	ISSUED FOR REVIEW	2014-07-10
C	ISSUED FOR REVIEW	2014-09-30
0	ISSUED FOR REVIEW	2014-10-01
Mile posts will be added once a concept is selected		
DATE: 2014-10-01	PROJECTION: NAD83 STATE PLANE AK 4 5004 FEET	

PREPARED BY:

exp Energy Services Inc.

t: +1.850.385.5441 | f: +1.850.385.5523
1300 Metropolitan Blvd.
Tallahassee, FL 32308
U.S.A.

www.exp.com



exp.

BUILDINGS • EARTH & ENVIRONMENT • ENERGY •

INDUSTRIAL • INFRASTRUCTURE • SUSTAINABILITY •

DWG: APP A-T-BASE_PRE-FEED SHEET: 35

X:\Projects\ExxonMobil\SCLNG\Mapping\20140930_Resource_Report_Rev_0\04_MXD\01_Ver0\App_A_Topo_Preliminary_Prefered_Corridor_Pre_FEED_1.mxd

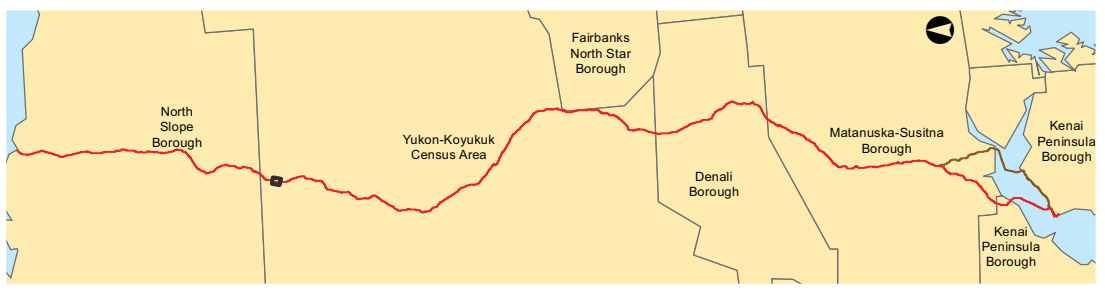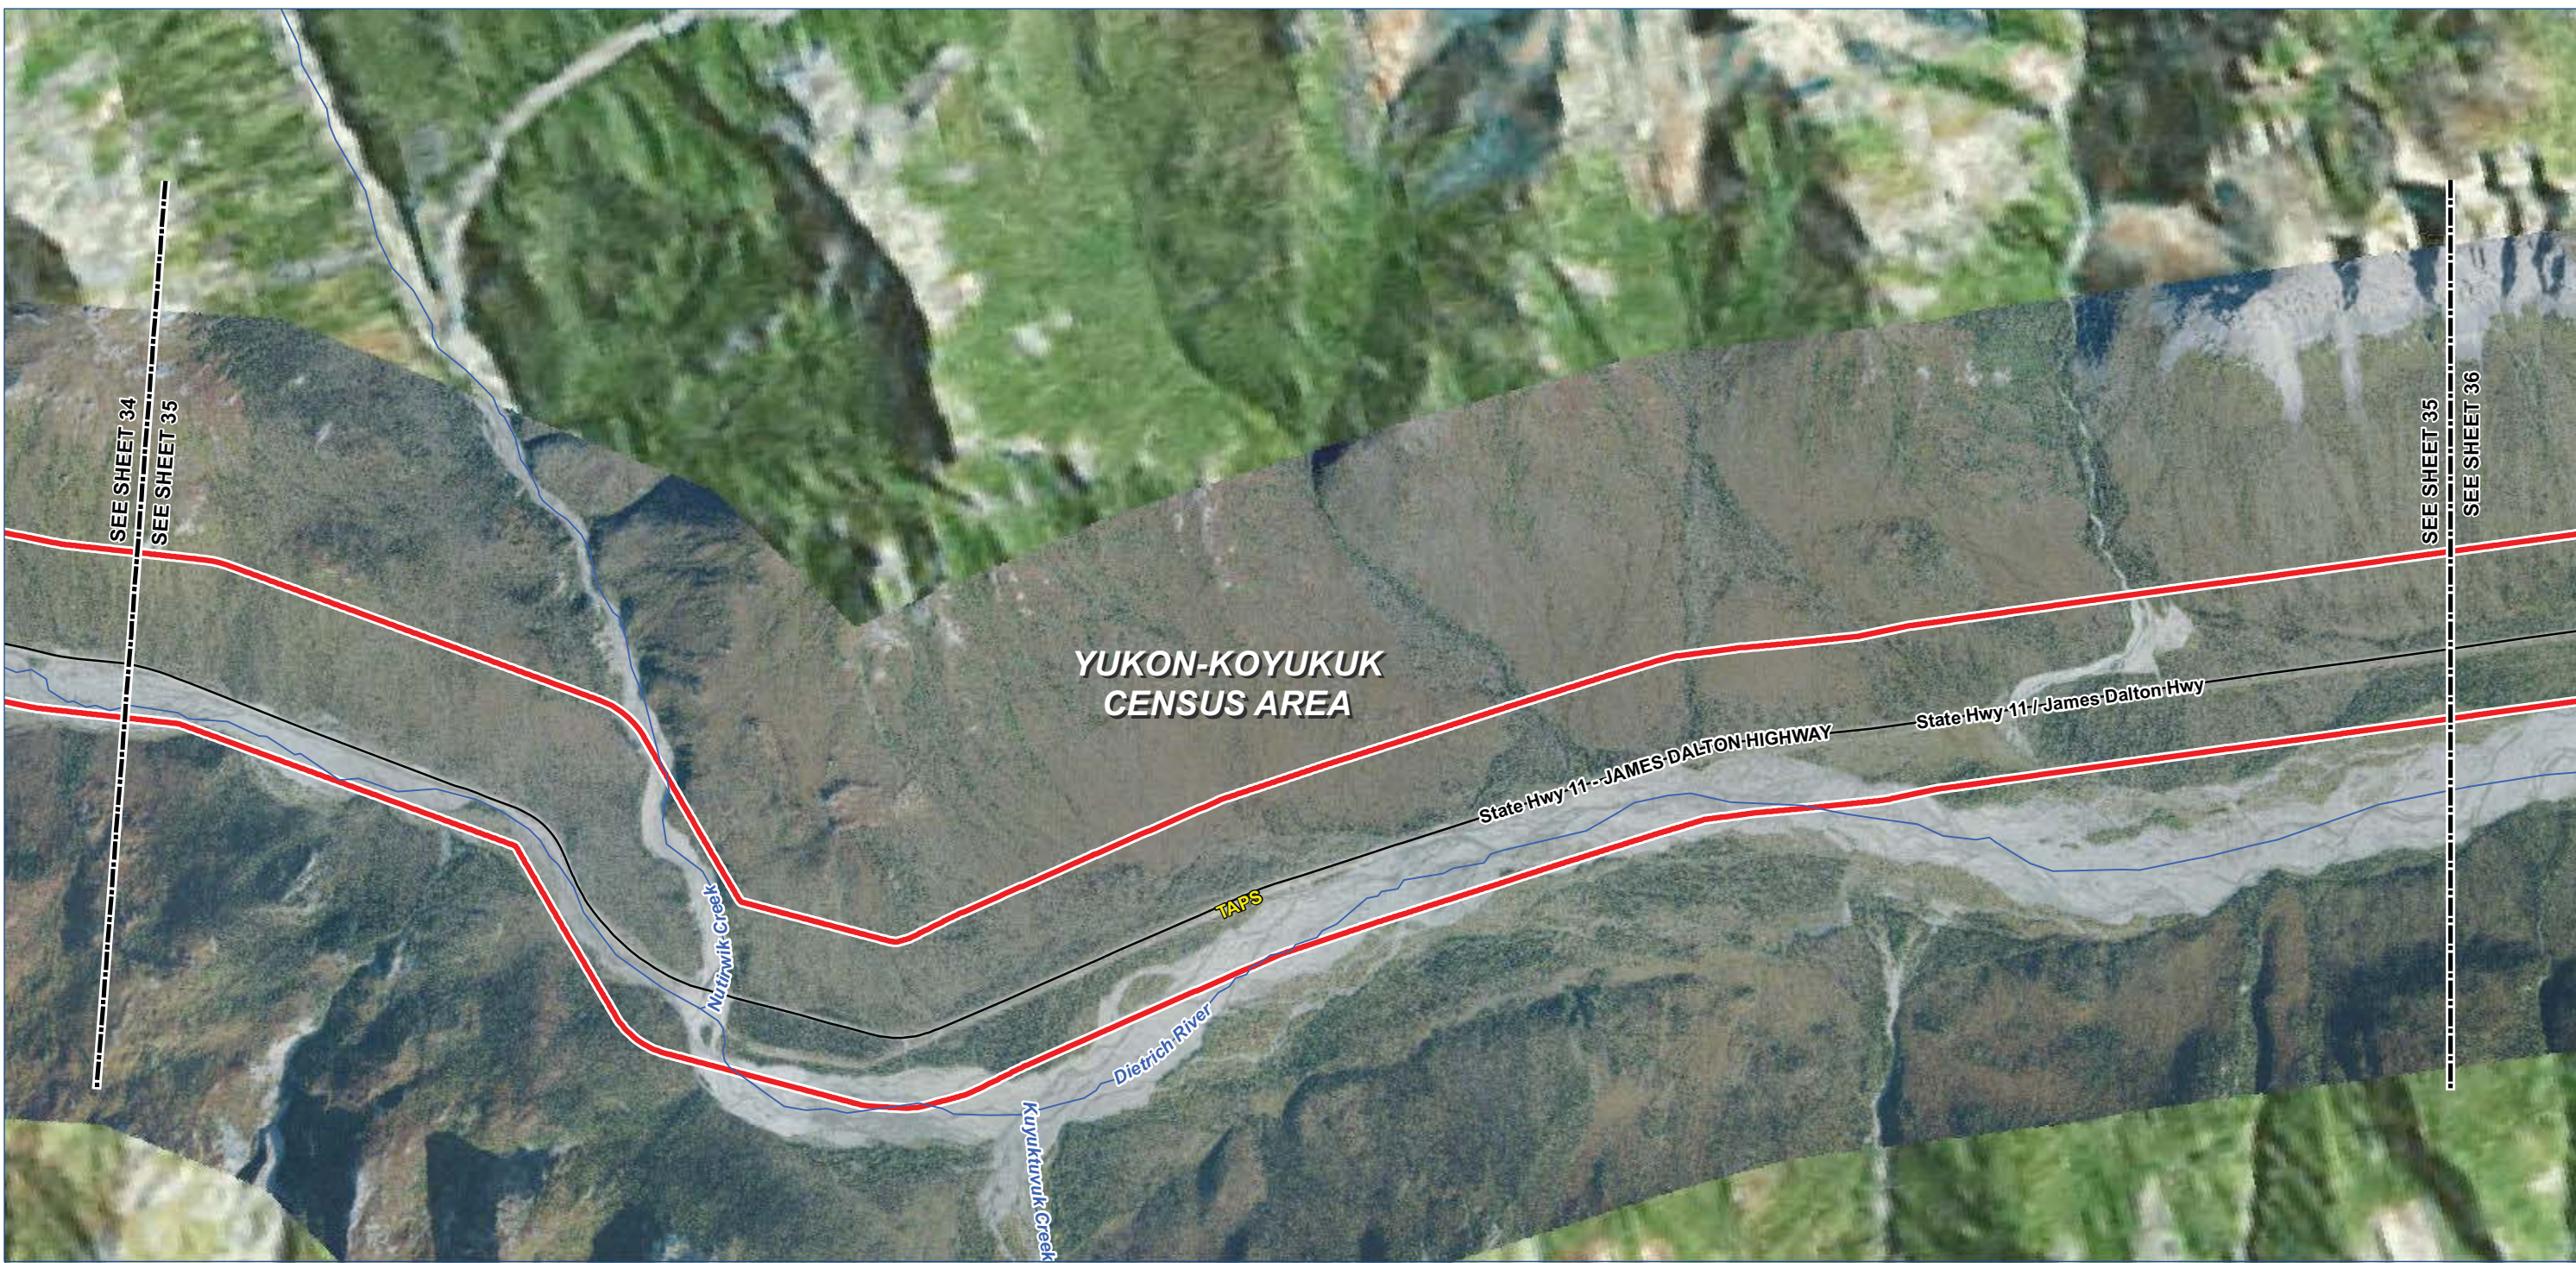

Alaska LNG Project

Legend

- TIGER Road

NHD Named Flowline

Trail
- Borough / Census Area Line

Incorporated City Boundary

Public Land - Large Parcel

- Study Corridor - 2,000 ft wide (+/-)
- Pre-FEED Rev A Base Corridor

Pre-FEED Rev A Alternate Corridor



ALASKA LNG PROJECT

Appendix A - Pre-FEED Rev A Base Corridor

BOROUGH: YUKON-KOYUKUK		DRAWN BY:	CC
STATE: ALASKA		CHECKED BY:	GS / JS
REV. NO.:	REVISION		DATE
A	ISSUED FOR REVIEW		2014-06-23
B	ISSUED FOR REVIEW		2014-07-10
C	ISSUED FOR REVIEW		2014-09-30
0	ISSUED FOR REVIEW		2014-10-01
Mile posts will be added once a concept is selected			

DATE: 2014-10-01 PROJECTION: NAD83 STATE PLANE AK 4 5004 FEET

PREPARED BY:

exp Energy Services Inc.



t: +1.850.385.5441 | f: +1.850.385.5523
1300 Metropolitan Blvd.
Tallahassee, FL 32308
U.S.A.

www.exp.com



• BUILDINGS • EARTH & ENVIRONMENT • ENERGY •
• INDUSTRIAL • INFRASTRUCTURE • SUSTAINABILITY •

DWG: APP A-A-BASE_PRE-FEED SHEET: 35

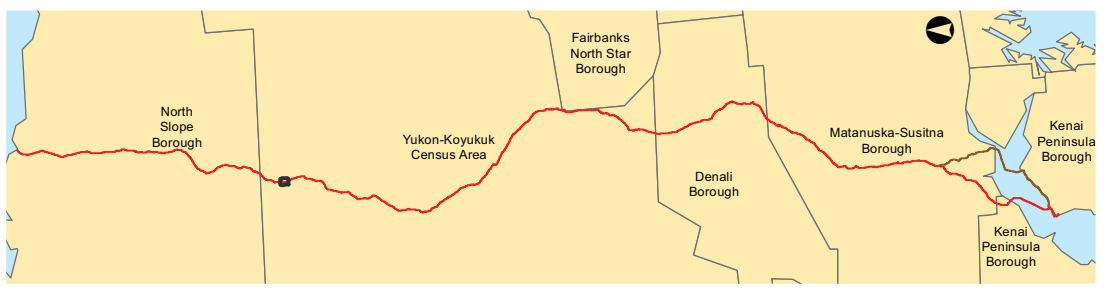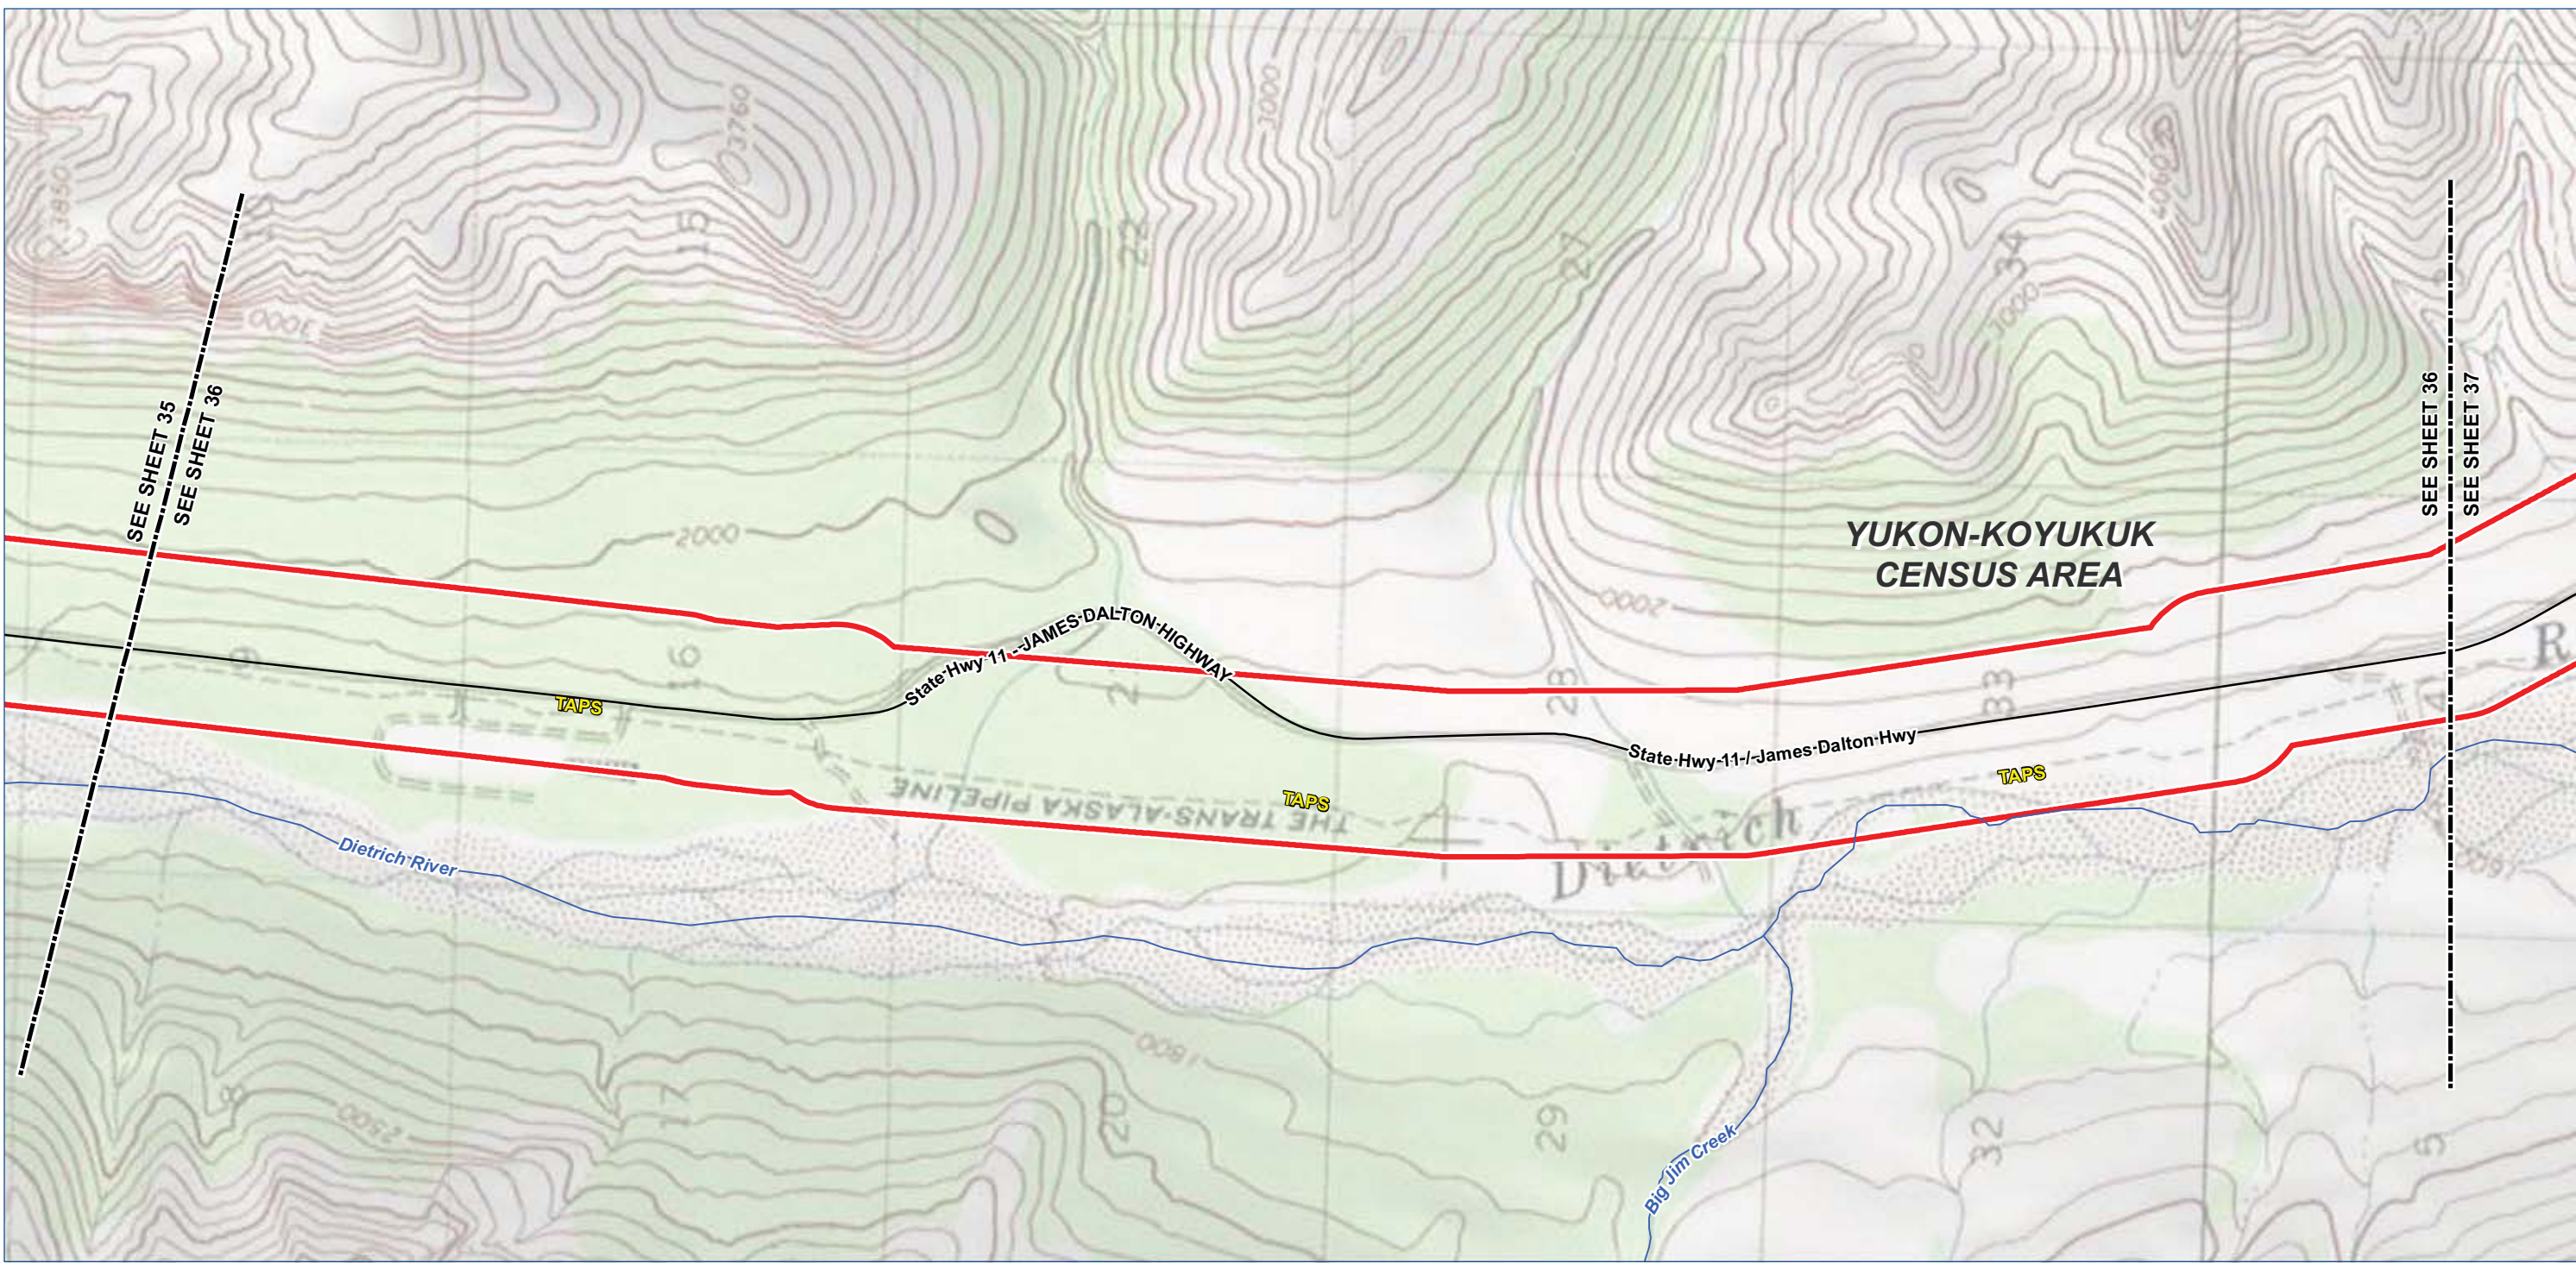

Legend

TIGER Road

NHD Named Flowline

Trail

Study Corridor - 2,000 ft wide (+/-)

Pre-FEED Rev A Base Corridor

Pre-FEED Rev A Alternate Corridor

Borough / Census Area Line

Incorporated City Boundary

Public Land - Large Parcel

ALASKA LNG PROJECT		
Appendix A - Pre-FEED Rev A Base Corridor		
BOROUGH: YUKON-KOYUKUK	DRAWN BY: CC	
STATE: ALASKA	CHECKED BY: GS / JS	
REV. NO.:	REVISION	DATE
A	ISSUED FOR REVIEW	2014-06-23
B	ISSUED FOR REVIEW	2014-07-10
C	ISSUED FOR REVIEW	2014-09-30
0	ISSUED FOR REVIEW	2014-10-01
Mile posts will be added once a concept is selected		
DATE: 2014-10-01	PROJECTION: NAD83 STATE PLANE AK 4 5004 FEET	

PREPARED BY:

exp Energy Services Inc.

t: +1.850.385.5441 | f: +1.850.385.5523
1300 Metropolitan Blvd.
Tallahassee, FL 32308
U.S.A.



www.exp.com

exp.

BUILDINGS • EARTH & ENVIRONMENT • ENERGY •
INDUSTRIAL • INFRASTRUCTURE • SUSTAINABILITY •

DWG: APP A-T-BASE_PRE-FEED SHEET: 36

X:\Projects\ExxonMobil\SCLNG\Mapping\20140930_Resource_Report_Rev_0\04_MXD\01_Ver0\App_A_Topo_Preliminary_Preferred_Corridor_Pre_FEED_1.mxd

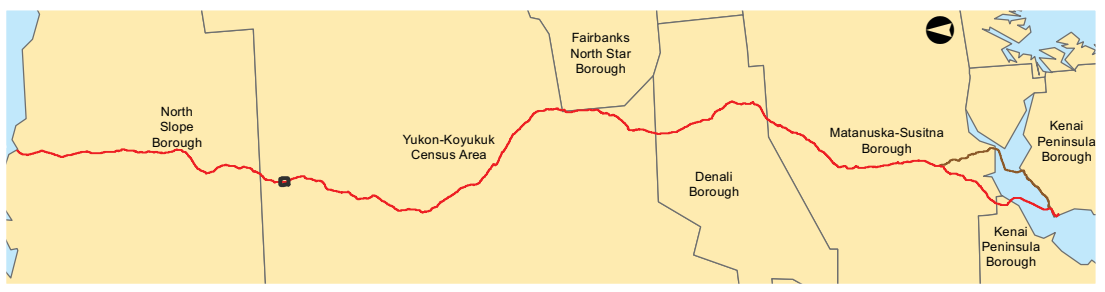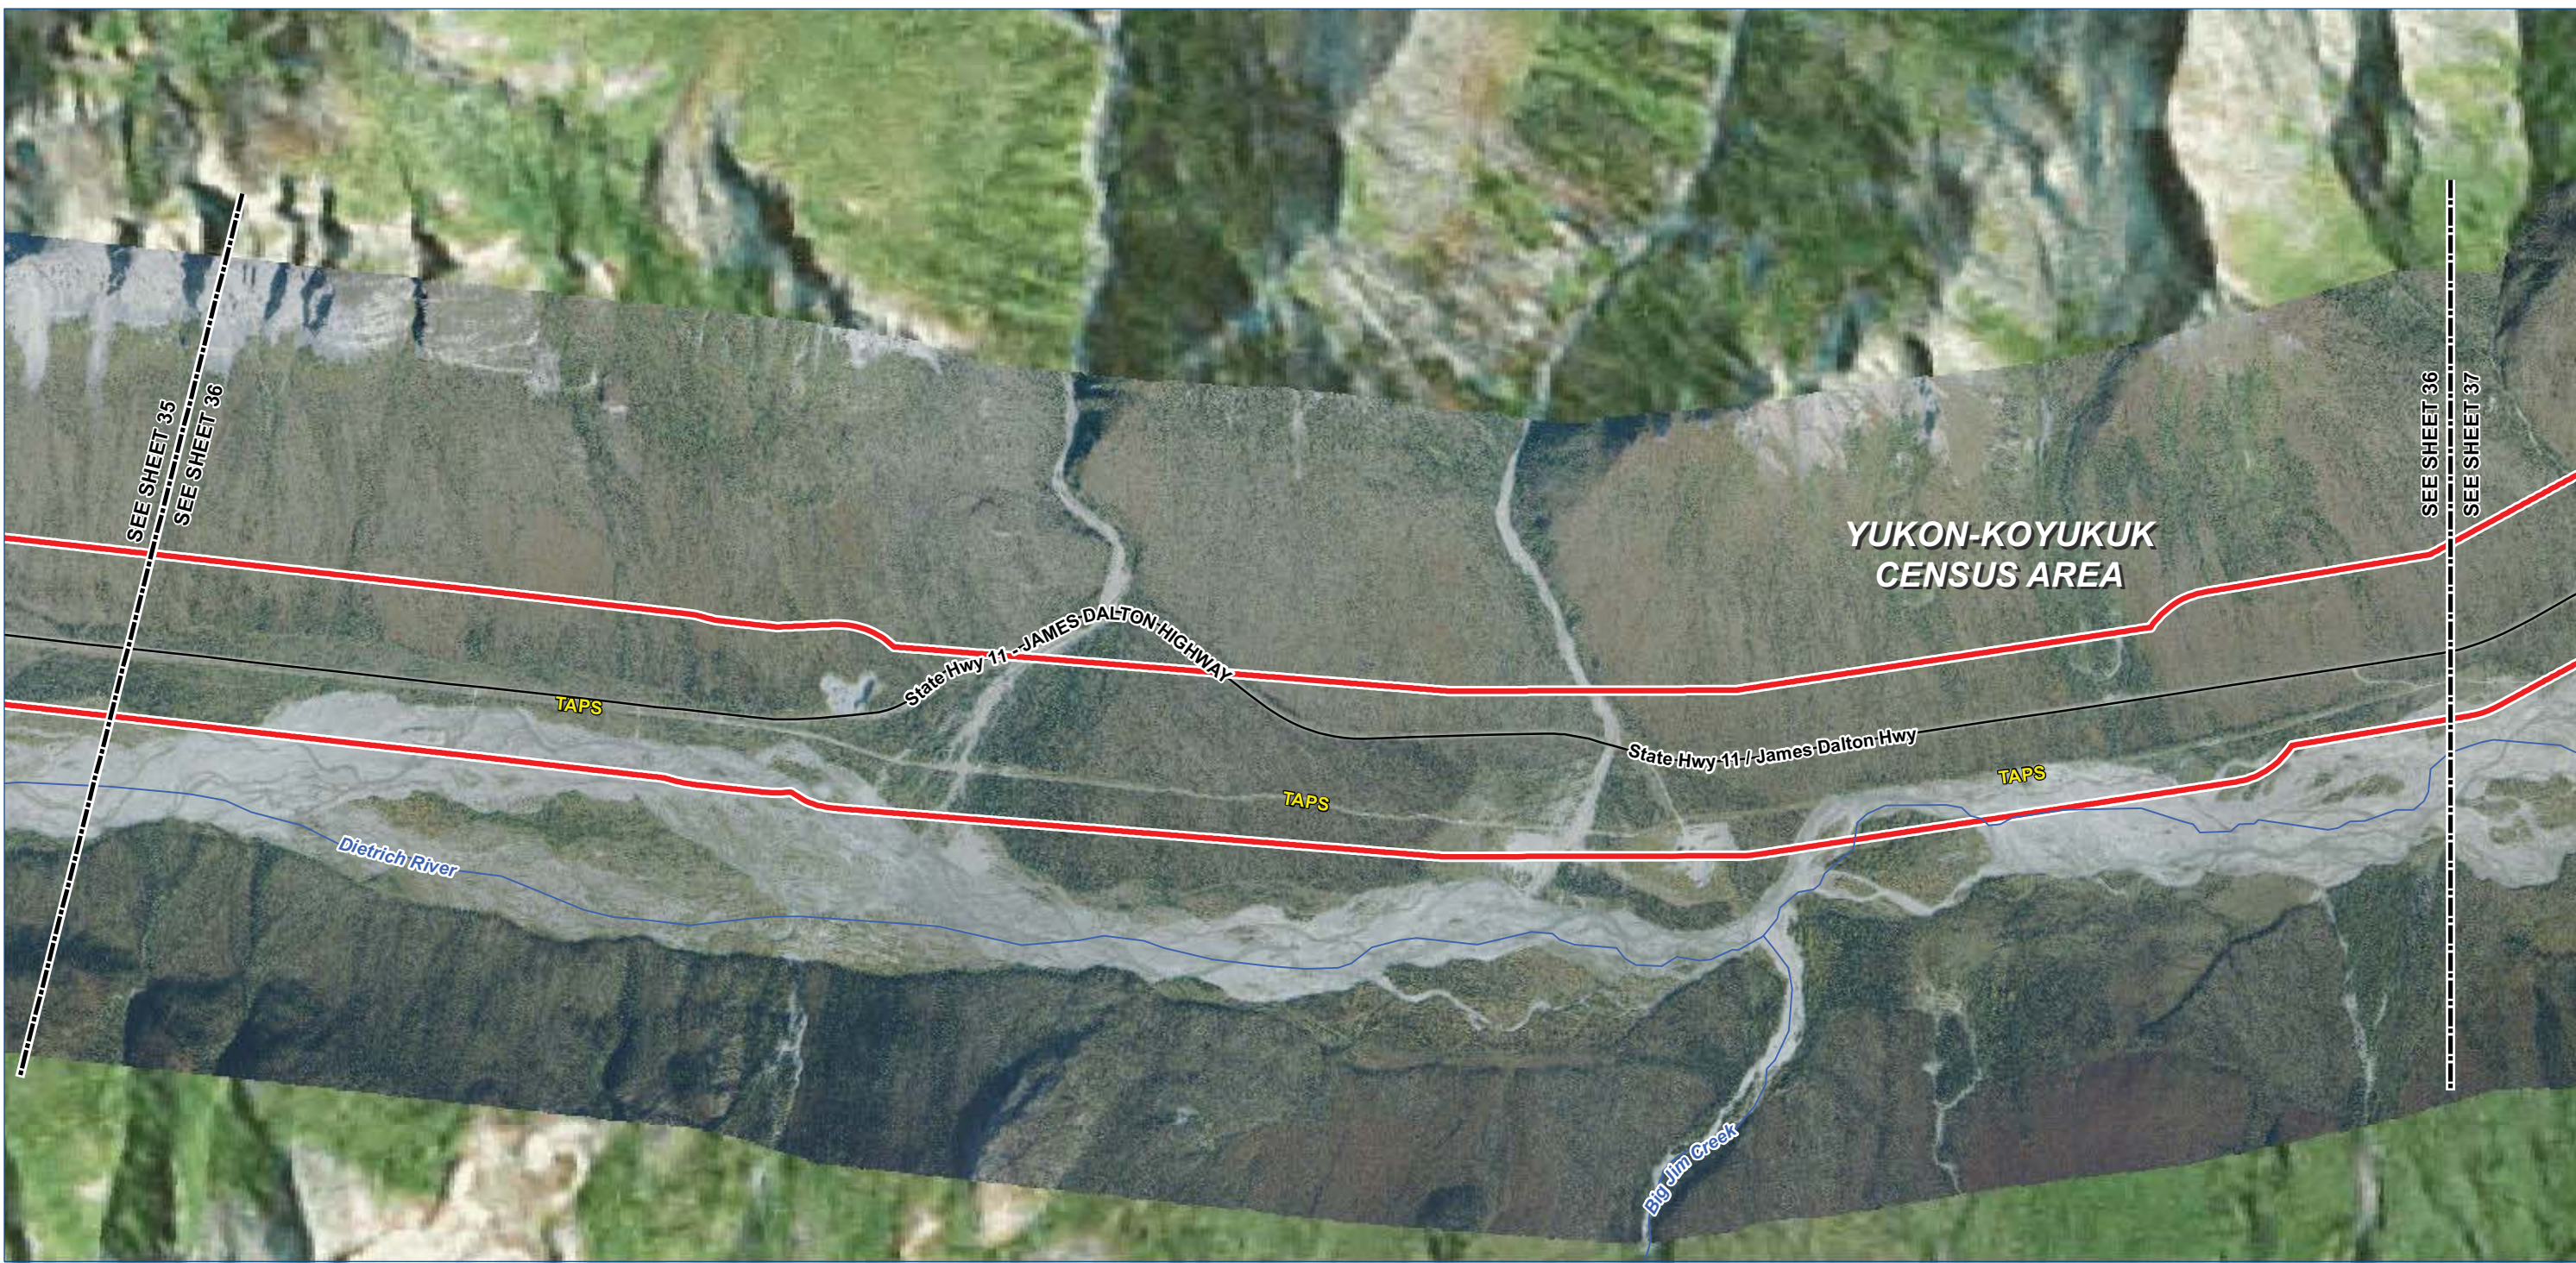

Legend

- TIGER Road

NHD Named Flowline

Trail
- Borough / Census Area Line

Incorporated City Boundary

Public Land - Large Parcel

- Study Corridor - 2,000 ft wide (+/-)
- Pre-FEED Rev A Base Corridor

Pre-FEED Rev A Alternate Corridor



ALASKA LNG PROJECT		
Appendix A - Pre-FEED Rev A Base Corridor		
BOROUGH: YUKON-KOYUKUK	DRAWN BY: CC	
STATE: ALASKA	CHECKED BY: GS / JS	
REV. NO.:	REVISION	DATE
A	ISSUED FOR REVIEW	2014-06-23
B	ISSUED FOR REVIEW	2014-07-10
C	ISSUED FOR REVIEW	2014-09-30
0	ISSUED FOR REVIEW	2014-10-01
Mile posts will be added once a concept is selected		
DATE: 2014-10-01	PROJECTION: NAD83 STATE PLANE AK 4 5004 FEET	

PREPARED BY:

exp Energy Services Inc.



t: +1.850.385.5441 | f: +1.850.385.5523
1300 Metropolitan Blvd.
Tallahassee, FL 32308
U.S.A.

www.exp.com

BUILDINGS • EARTH & ENVIRONMENT • ENERGY •

INDUSTRIAL • INFRASTRUCTURE • SUSTAINABILITY •

DWG: APP A-A-BASE_PRE-FEED SHEET: 36

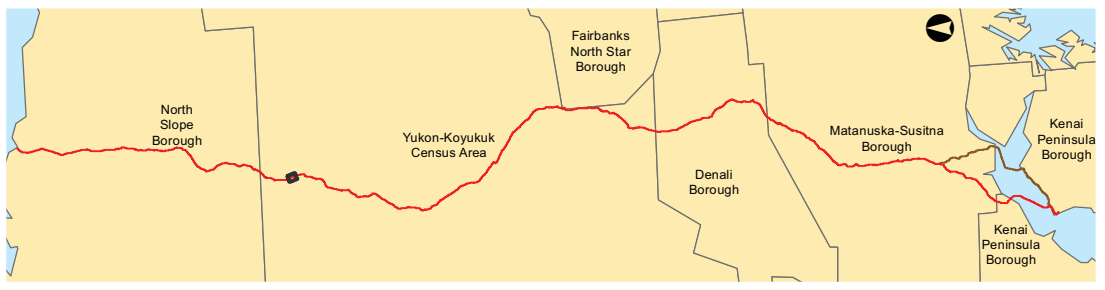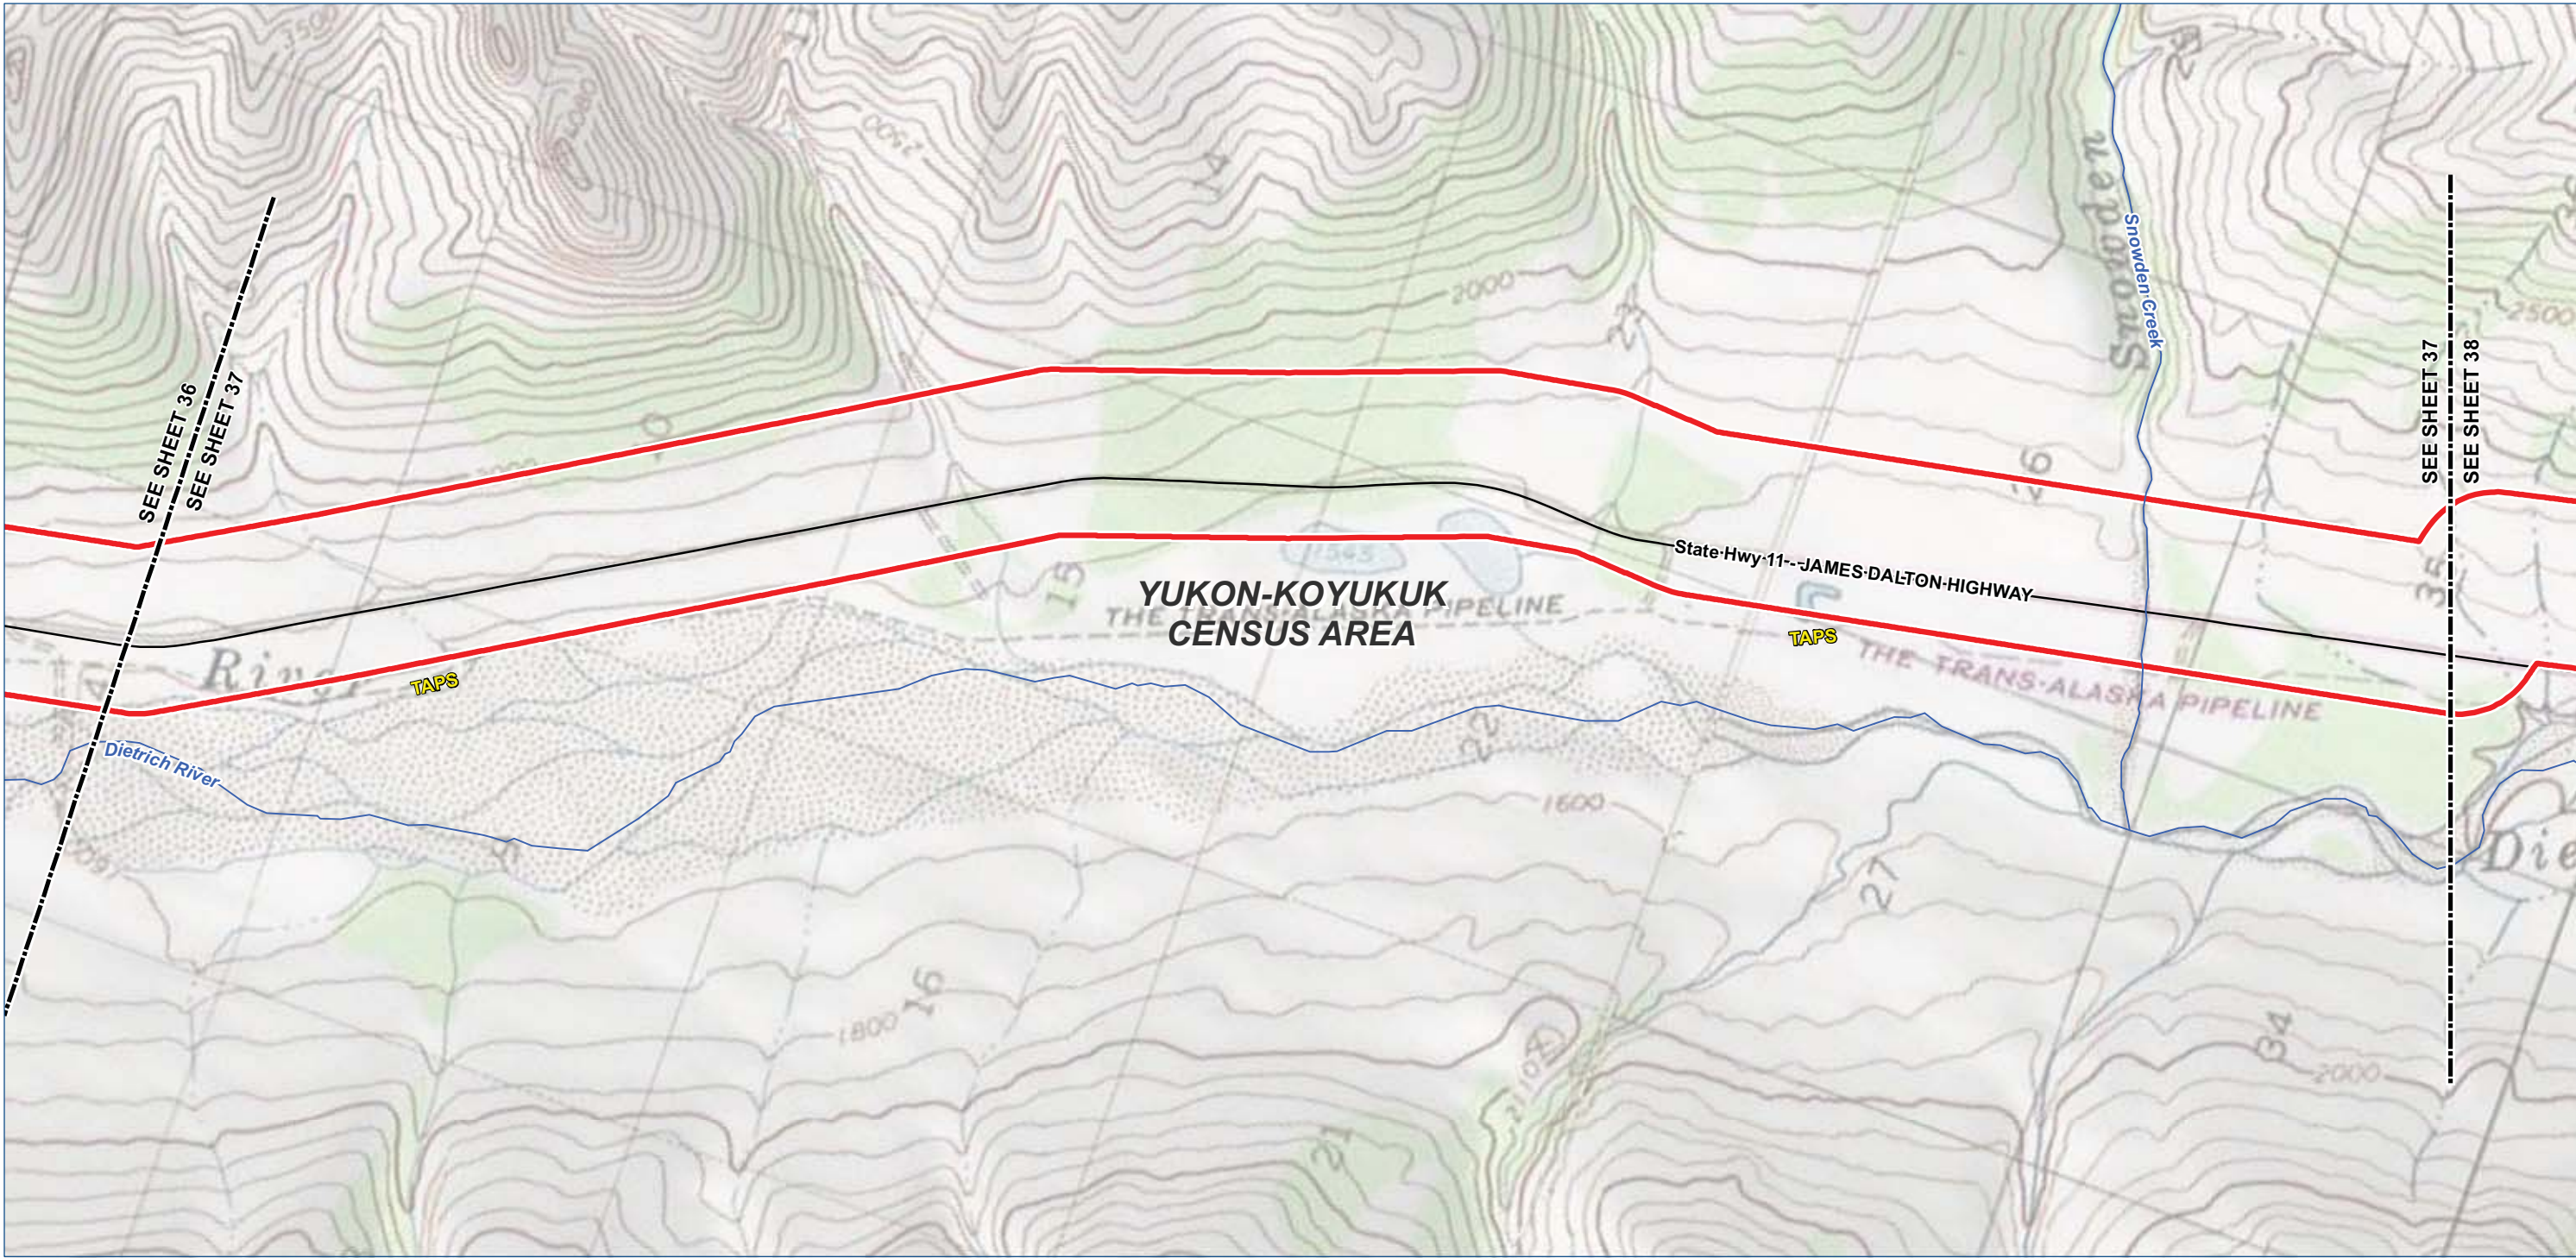

Legend

TIGER Road

NHD Named Flowline

Trail

Study Corridor - 2,000 ft wide (+/-)

Pre-FEED Rev A Base Corridor

Pre-FEED Rev A Alternate Corridor

Borough / Census Area Line

Incorporated City Boundary

Public Land - Large Parcel

ALASKA LNG PROJECT		
Appendix A - Pre-FEED Rev A Base Corridor		
BOROUGH: YUKON-KOYUKUK	DRAWN BY: CC	
STATE: ALASKA	CHECKED BY: GS / JS	
REV. NO.:	REVISION	DATE
A	ISSUED FOR REVIEW	2014-06-23
B	ISSUED FOR REVIEW	2014-07-10
C	ISSUED FOR REVIEW	2014-09-30
0	ISSUED FOR REVIEW	2014-10-01
Mile posts will be added once a concept is selected		
DATE: 2014-10-01	PROJECTION: NAD83 STATE PLANE AK 4 5004 FEET	

PREPARED BY:

exp Energy Services Inc.

t: +1.850.385.5441 | f: +1.850.385.5523
1300 Metropolitan Blvd.
Tallahassee, FL 32308
U.S.A.

www.exp.com



exp.

BUILDINGS • EARTH & ENVIRONMENT • ENERGY •

INDUSTRIAL • INFRASTRUCTURE • SUSTAINABILITY •

DWG: APP A-T-BASE_PRE-FEED SHEET: 37

X:\Projects\ExxonMobil\SCLNG\Mapping\20140930_Resource_Report_Rev_0\04_MXD\01_Ver0\App_A_Topo_Preliminary_Preferred_Corridor_Pre_FEED_1.mxd

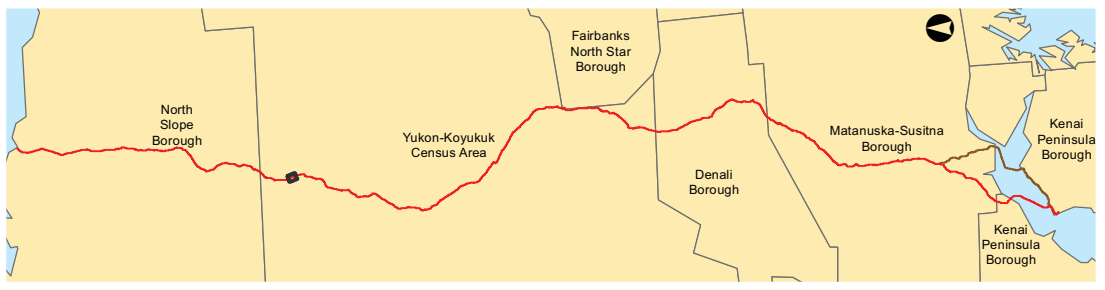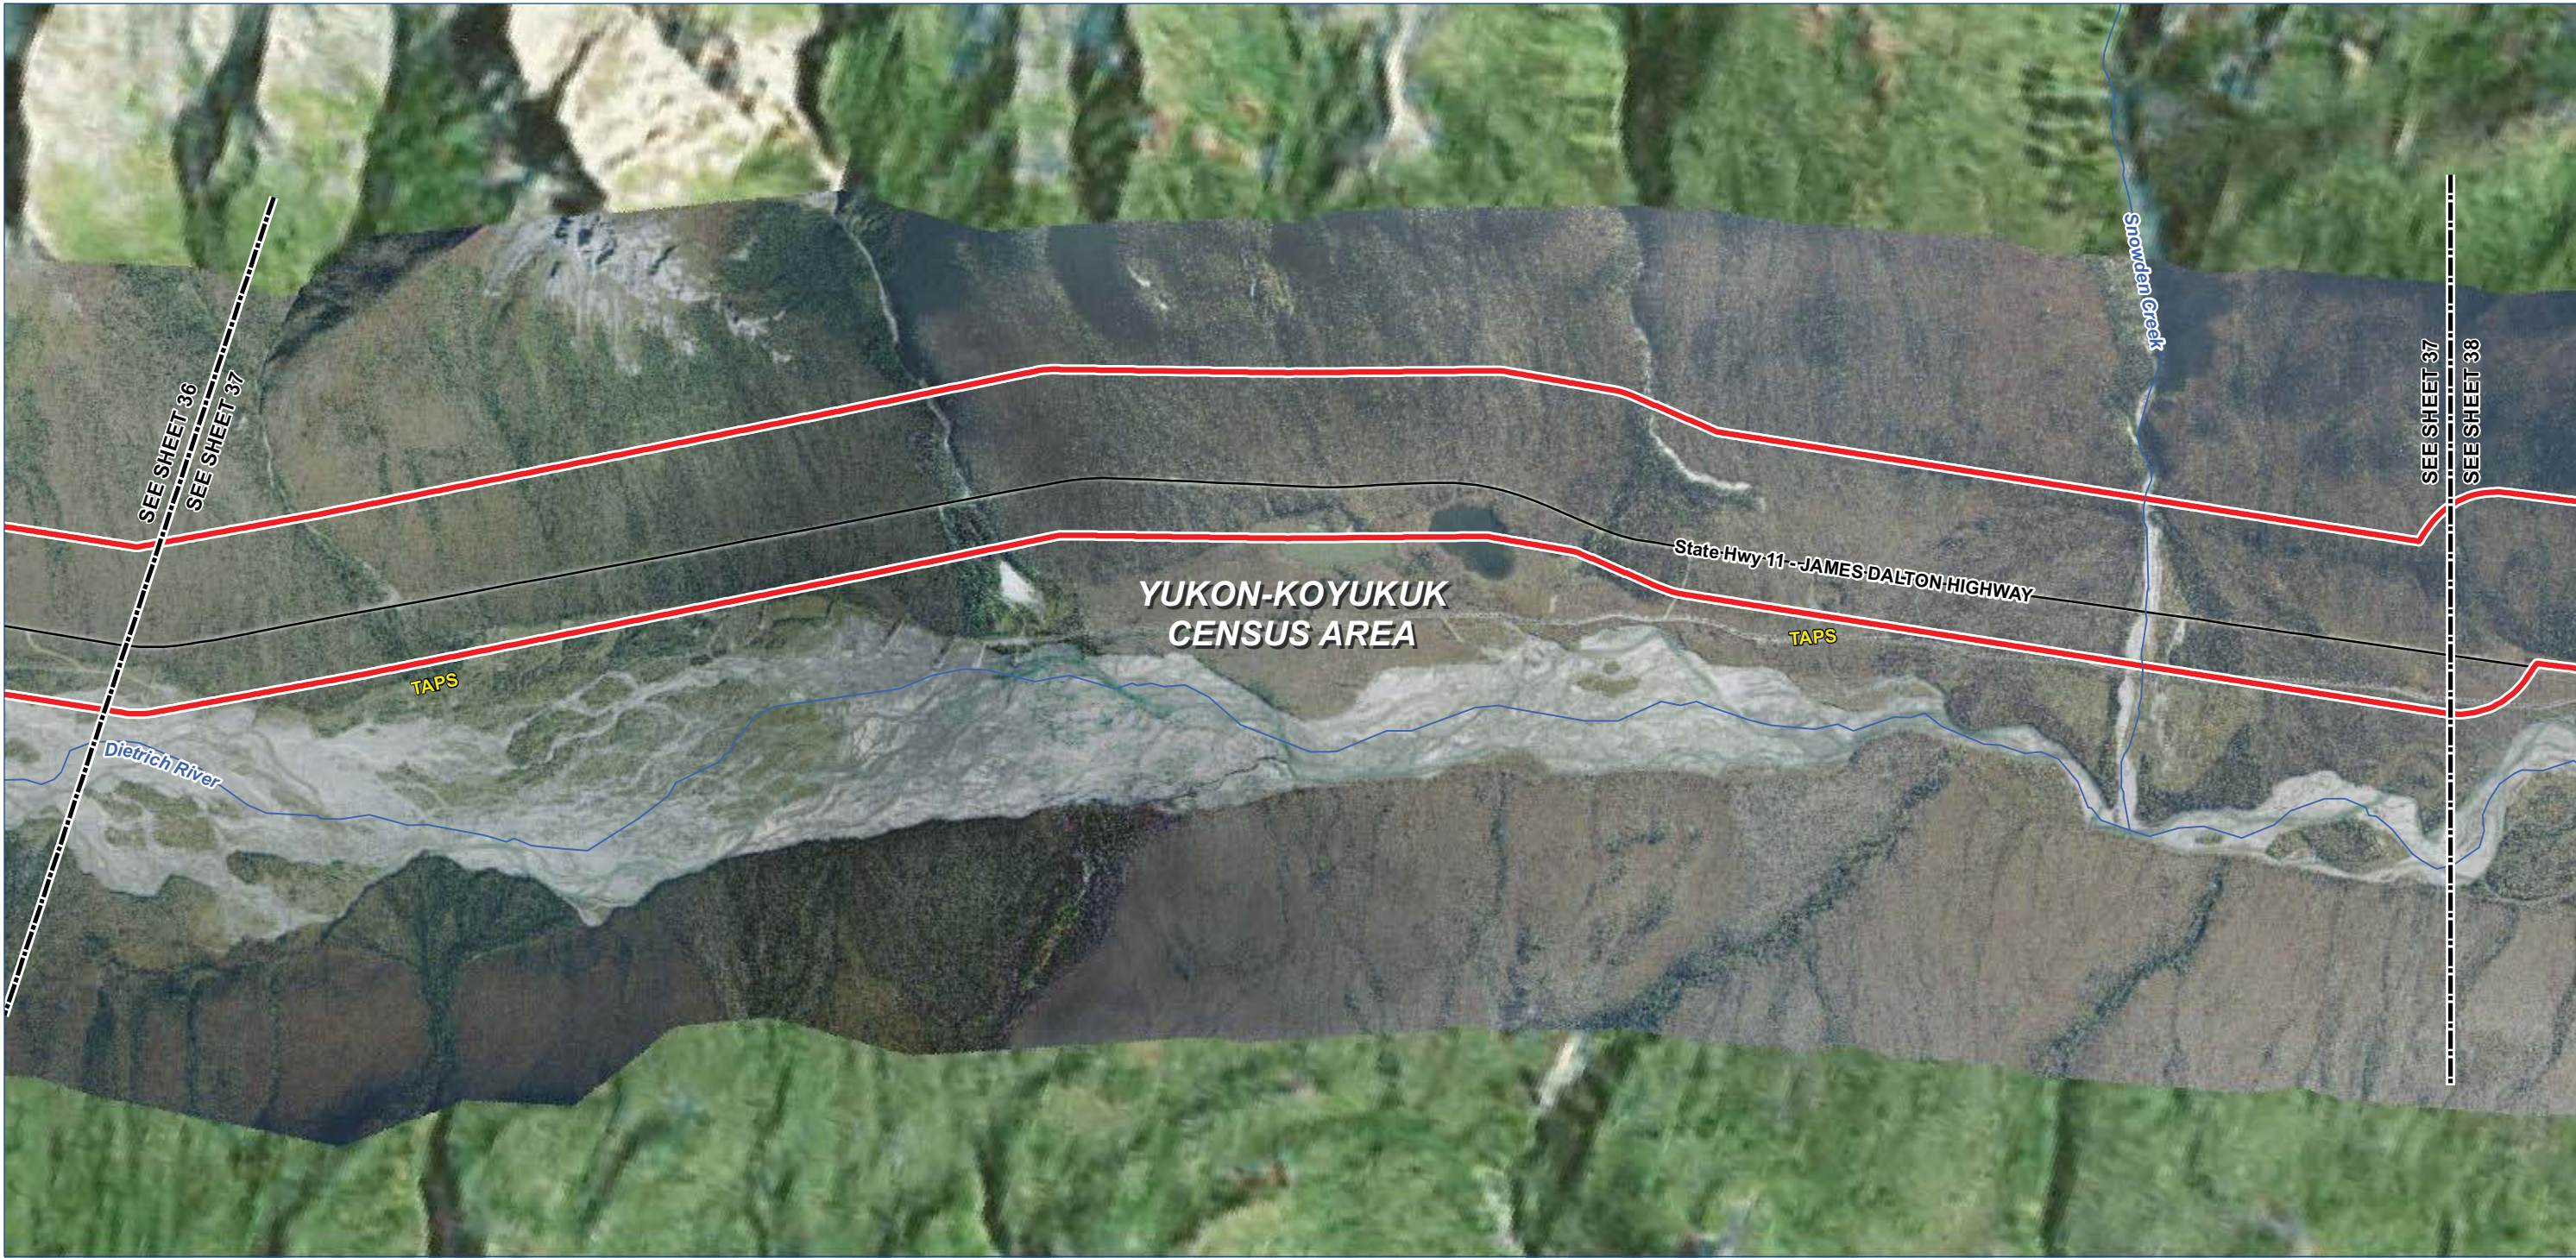

- Legend

TIGER Road

NHD Named Flowline

Trail

Study Corridor - 2,000 ft wide (+/-)

Pre-FEED Rev A Base Corridor

Pre-FEED Rev A Alternate Corridor

Borough / Census Area Line

Incorporated City Boundary

Public Land - Large Parcel
-
- | ALASKA LNG PROJECT | | |
|---|--|------------|
| Appendix A - Pre-FEED Rev A Base Corridor | | |
| BOROUGH: YUKON-KOYUKUK | DRAWN BY: CC | |
| STATE: ALASKA | CHECKED BY: GS / JS | |
| REV. NO.: | REVISION | DATE |
| A | ISSUED FOR REVIEW | 2014-06-23 |
| B | ISSUED FOR REVIEW | 2014-07-10 |
| C | ISSUED FOR REVIEW | 2014-09-30 |
| 0 | ISSUED FOR REVIEW | 2014-10-01 |
| Mile posts will be added once a concept is selected | | |
| DATE: 2014-10-01 | PROJECTION: NAD83 STATE PLANE AK 4 5004 FEET | |
- PREPARED BY:

exp Energy Services Inc.



t: +1.850.385.5441 | f: +1.850.385.5523
1300 Metropolitan Blvd.
Tallahassee, FL 32308
U.S.A.

www.exp.com

BUILDINGS • EARTH & ENVIRONMENT • ENERGY •

INDUSTRIAL • INFRASTRUCTURE • SUSTAINABILITY •

DWG: APP A-A-BASE_PRE-FEED SHEET: 37
- X:\Projects\ExxonMobil\SCLNG\Mapping\20140930_Resource_Report_Rev_0\04_MXD\01_Ver0\App_A_Aerial_Preliminary_Prefered_Corridor_Pre_FEED.mxd

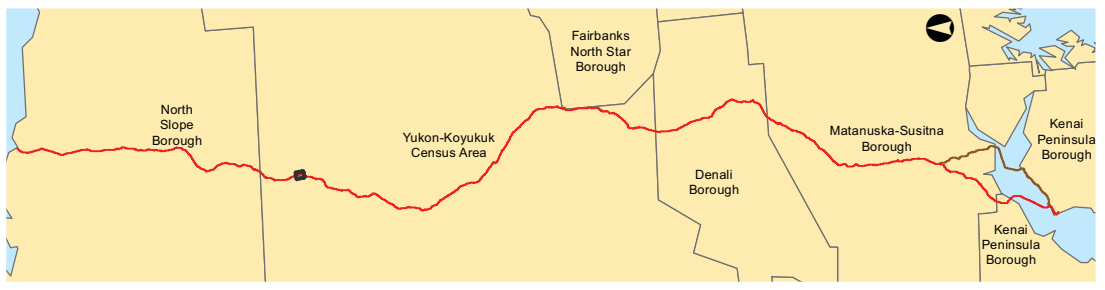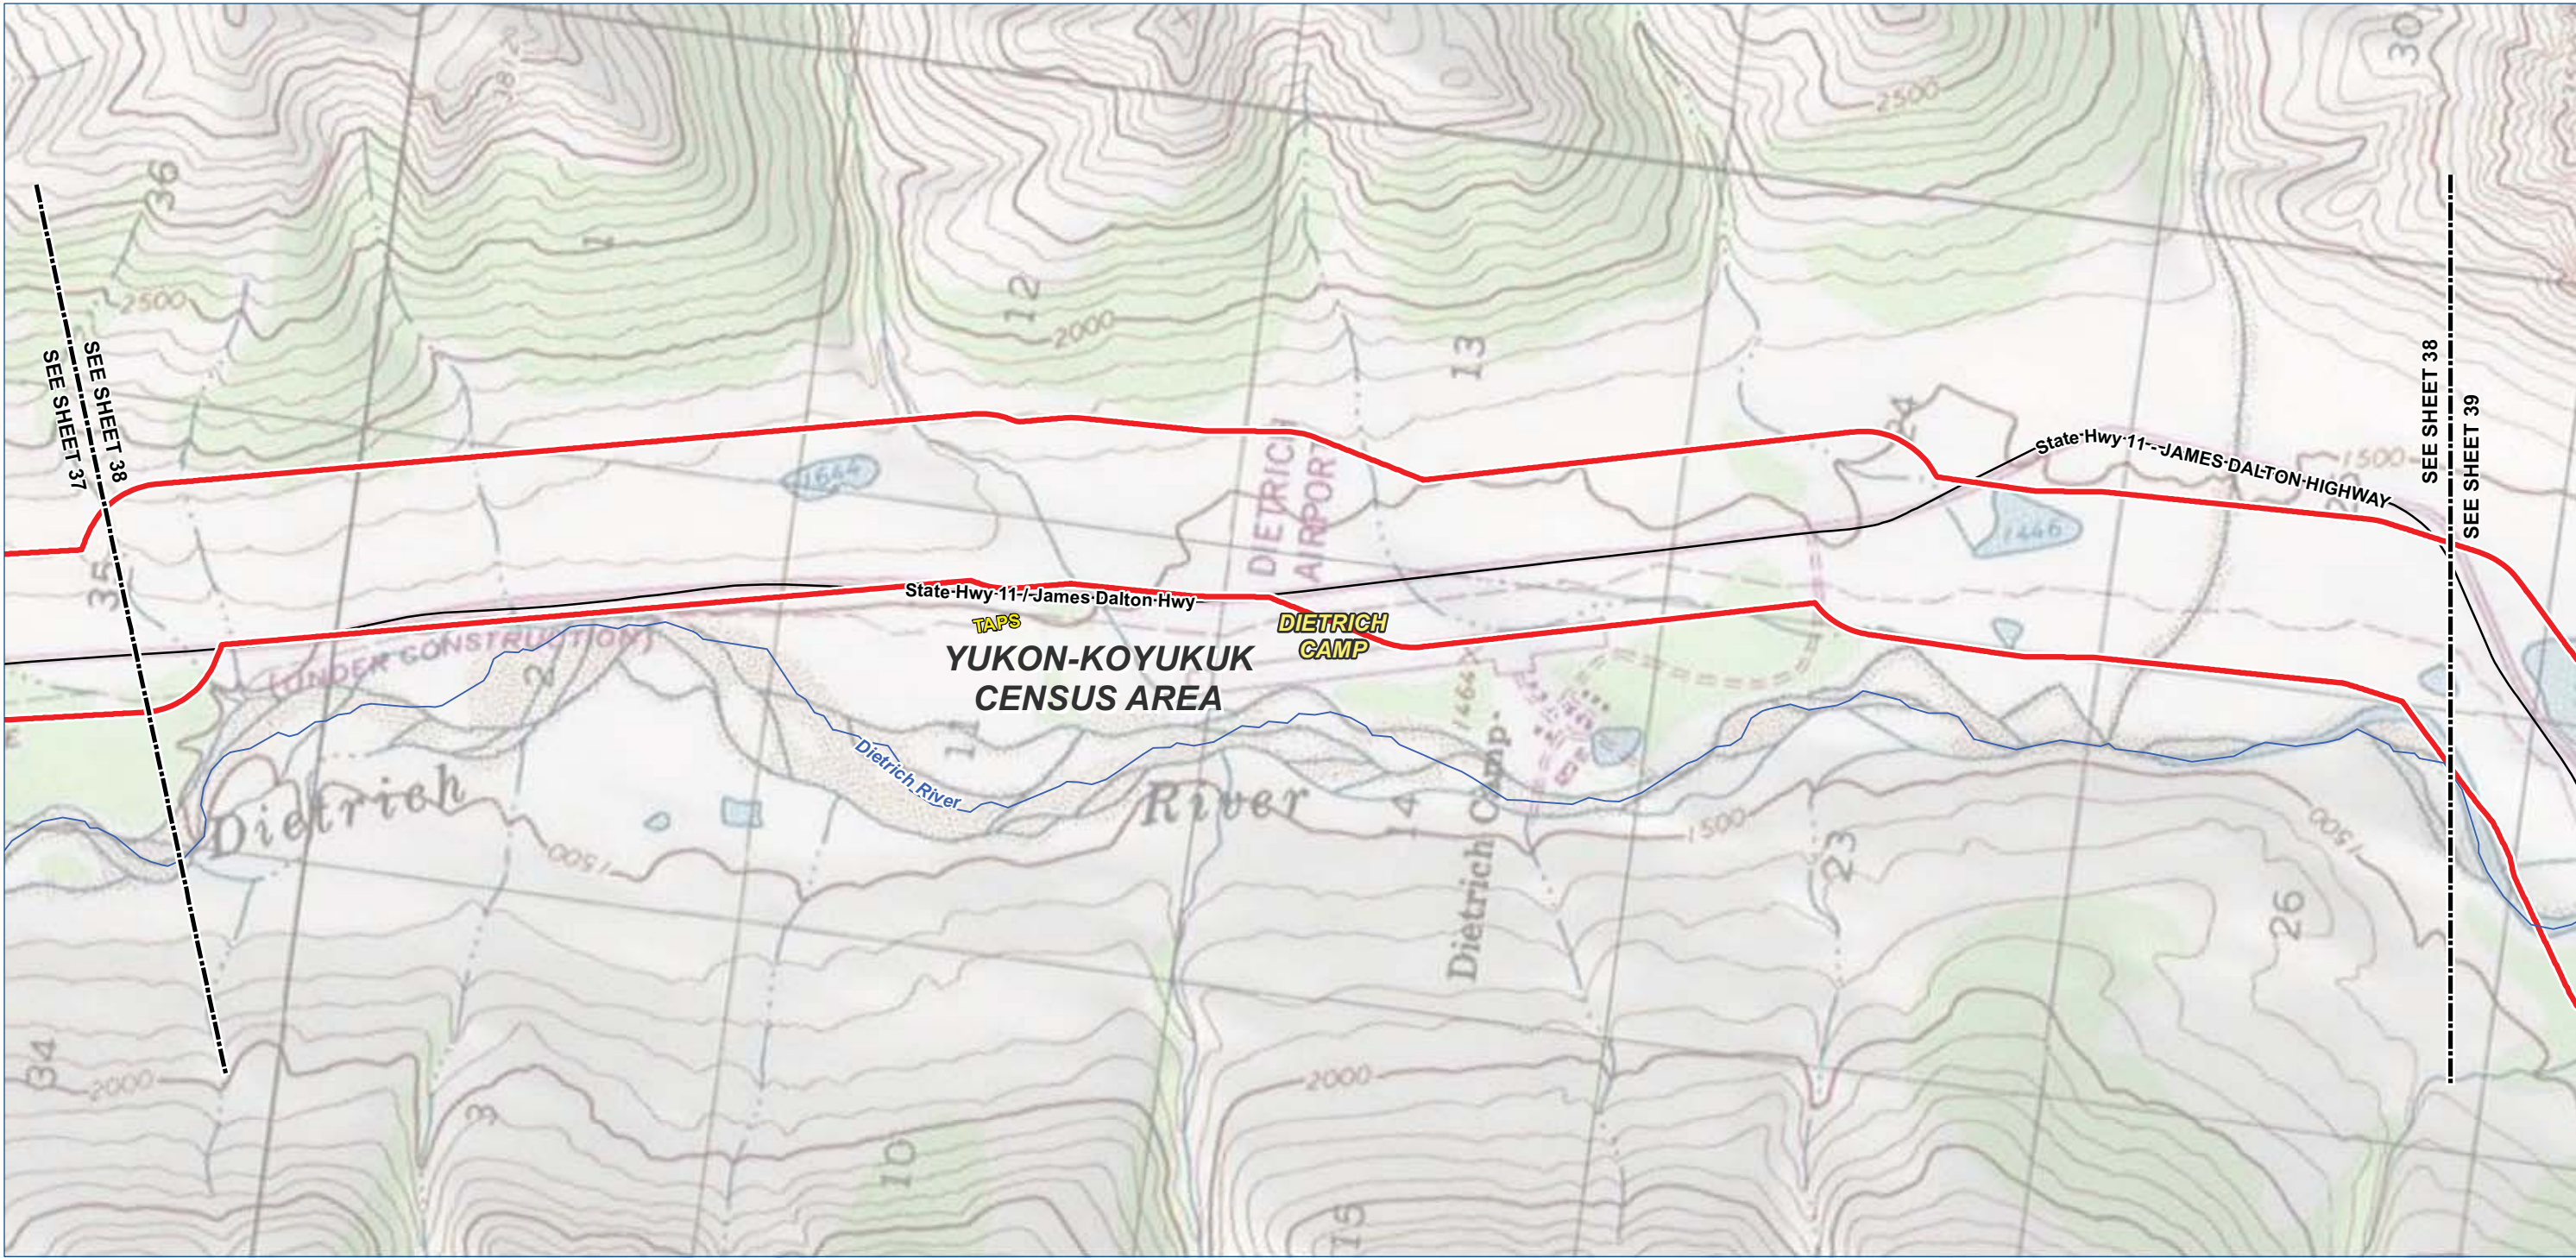

- Legend**

 - TIGER Road
 - NHD Named Flowline
 - Trail
 - Study Corridor - 2,000 ft wide (+/-)**
 - Pre-FEED Rev A Base Corridor
 - Pre-FEED Rev A Alternate Corridor
- Borough / Census Area Line
 - Incorporated City Boundary
 - Public Land - Large Parcel



ALASKA LNG PROJECT		
Appendix A - Pre-FEED Rev A Base Corridor		
BOROUGH: YUKON-KOYUKUK	DRAWN BY: CC	
STATE: ALASKA	CHECKED BY: GS / JS	
REV. NO.:	REVISION	DATE
A	ISSUED FOR REVIEW	2014-06-23
B	ISSUED FOR REVIEW	2014-07-10
C	ISSUED FOR REVIEW	2014-09-30
0	ISSUED FOR REVIEW	2014-10-01
Mile posts will be added once a concept is selected		
DATE: 2014-10-01	PROJECTION: NAD83 STATE PLANE AK 4 5004 FEET	

PREPARED BY:


exp Energy Services Inc.

t: +1.850.385.5441 | f: +1.850.385.5523
1300 Metropolitan Blvd.
Tallahassee, FL 32308
U.S.A.

www.exp.com

• BUILDINGS • EARTH & ENVIRONMENT • ENERGY •
• INDUSTRIAL • INFRASTRUCTURE • SUSTAINABILITY •

DWG: APP A-T-BASE_PRE-FEED SHEET: 38

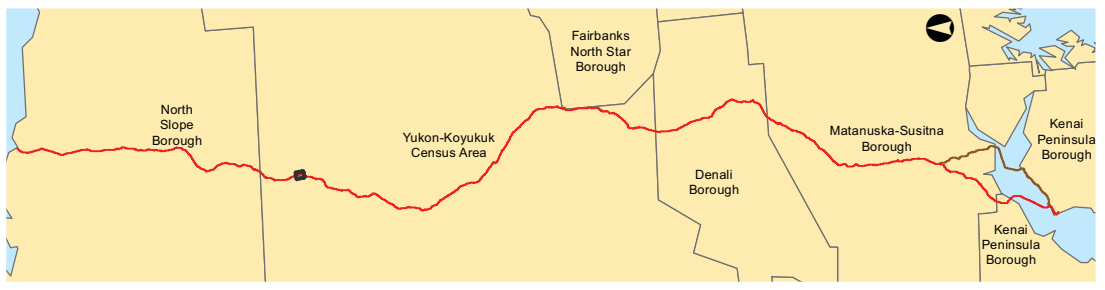

- Legend**

 - TIGER Road
 - NHD Named Flowline
 - Trail
 - Study Corridor - 2,000 ft wide (+/-)**
 - Pre-FEED Rev A Base Corridor
 - Pre-FEED Rev A Alternate Corridor
- Borough / Census Area Line
 - Incorporated City Boundary
 - Public Land - Large Parcel



ALASKA LNG PROJECT		
Appendix A - Pre-FEED Rev A Base Corridor		
BOROUGH: YUKON-KOYUKUK	DRAWN BY: CC	
STATE: ALASKA	CHECKED BY: GS / JS	
REV. NO.:	REVISION	DATE
A	ISSUED FOR REVIEW	2014-06-23
B	ISSUED FOR REVIEW	2014-07-10
C	ISSUED FOR REVIEW	2014-09-30
0	ISSUED FOR REVIEW	2014-10-01
Mile posts will be added once a concept is selected		
DATE: 2014-10-01	PROJECTION: NAD83 STATE PLANE AK 4 5004 FEET	

PREPARED BY:



exp Energy Services Inc.

t: +1.850.385.5441 | f: +1.850.385.5523
1300 Metropolitan Blvd.
Tallahassee, FL 32308
U.S.A.

www.exp.com

• BUILDINGS • EARTH & ENVIRONMENT • ENERGY •
• INDUSTRIAL • INFRASTRUCTURE • SUSTAINABILITY •

DWG: APP A-A-BASE_PRE-FEED SHEET: 38

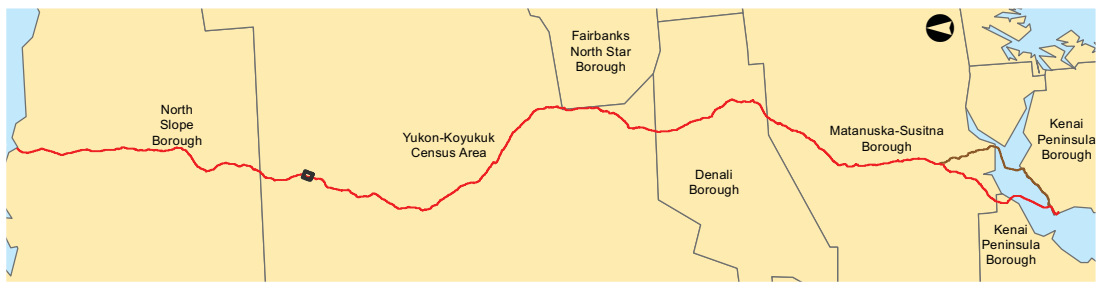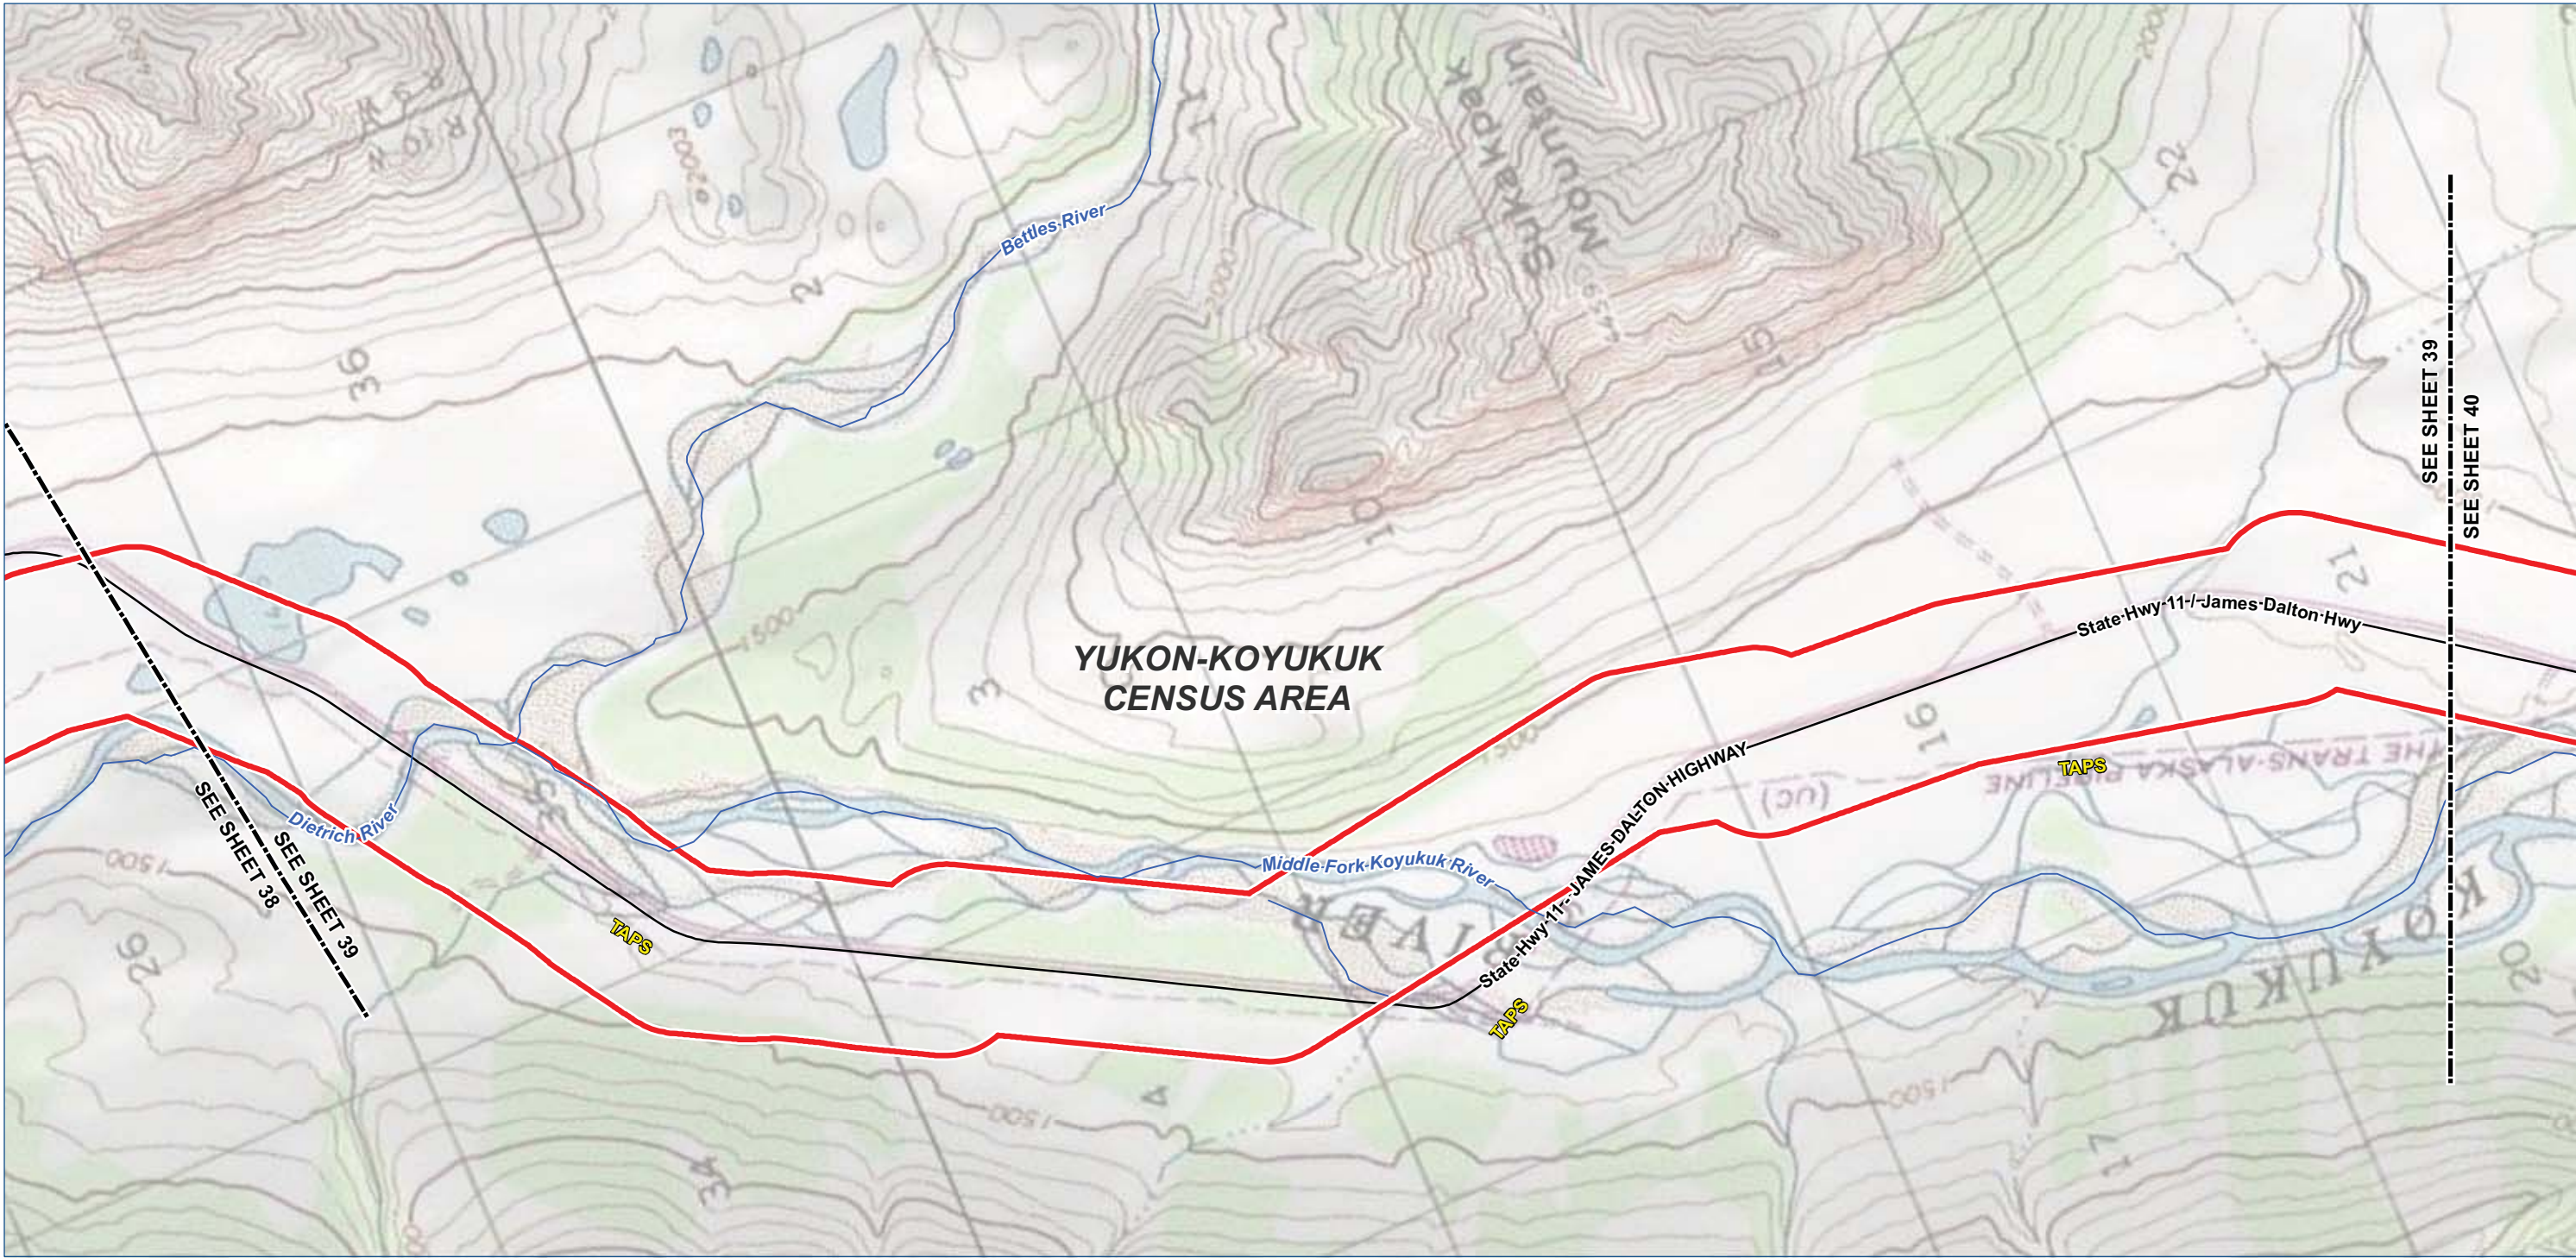

Legend

TIGER Road

NHD Named Flowline

Trail

Study Corridor - 2,000 ft wide (+/-)

Pre-FEED Rev A Base Corridor

Pre-FEED Rev A Alternate Corridor

Borough / Census Area Line

Incorporated City Boundary

Public Land - Large Parcel

0100020004000

Feet

ALASKA LNG PROJECT		
Appendix A - Pre-FEED Rev A Base Corridor		
BOROUGH: YUKON-KOYUKUK	DRAWN BY: CC	
STATE: ALASKA	CHECKED BY: GS / JS	
REV. NO.:	REVISION	DATE
A	ISSUED FOR REVIEW	2014-06-23
B	ISSUED FOR REVIEW	2014-07-10
C	ISSUED FOR REVIEW	2014-09-30
0	ISSUED FOR REVIEW	2014-10-01
Mile posts will be added once a concept is selected		
DATE: 2014-10-01	PROJECTION: NAD83 STATE PLANE AK 4 5004 FEET	

PREPARED BY:

exp Energy Services Inc.

t: +1.850.385.5441 | f: +1.850.385.5523

1300 Metropolitan Blvd.

Tallahassee, FL 32308

U.S.A.


www.exp.com

BUILDINGS • EARTH & ENVIRONMENT • ENERGY •

INDUSTRIAL • INFRASTRUCTURE • SUSTAINABILITY •

DWG: APP A-T-BASE_PRE-FEED

SHEET: 39

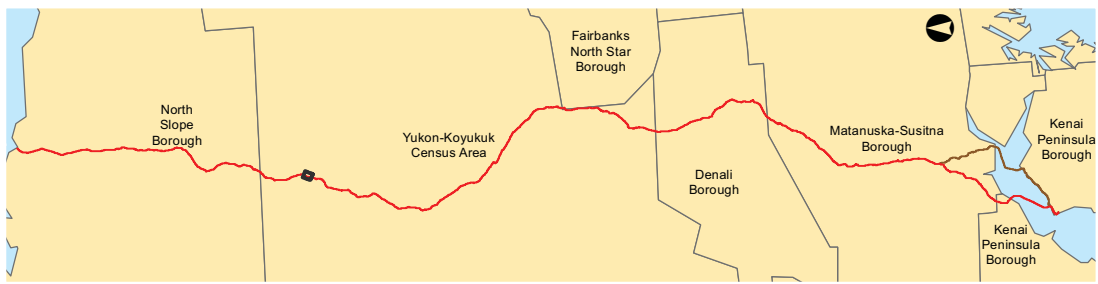

Legend

TIGER Road

NHD Named Flowline

Trail

Study Corridor - 2,000 ft wide (+/-)

Pre-FEED Rev A Base Corridor

Pre-FEED Rev A Alternate Corridor

Borough / Census Area Line

Incorporated City Boundary

Public Land - Large Parcel

01,0002,0004,000 Feet

ALASKA LNG PROJECT		
Appendix A - Pre-FEED Rev A Base Corridor		
BOROUGH: YUKON-KOYUKUK	DRAWN BY: CC	
STATE: ALASKA	CHECKED BY: GS / JS	
REV. NO.:	REVISION	DATE
A	ISSUED FOR REVIEW	2014-06-23
B	ISSUED FOR REVIEW	2014-07-10
C	ISSUED FOR REVIEW	2014-09-30
0	ISSUED FOR REVIEW	2014-10-01
Mile posts will be added once a concept is selected		
DATE: 2014-10-01	PROJECTION: NAD83 STATE PLANE AK 4 5004 FEET	

PREPARED BY:

exp Energy Services Inc.

t: +1.850.385.5441 | f: +1.850.385.5523
1300 Metropolitan Blvd.
Tallahassee, FL 32308
U.S.A.



www.exp.com

exp.

BUILDINGS • EARTH & ENVIRONMENT • ENERGY •
INDUSTRIAL • INFRASTRUCTURE • SUSTAINABILITY •

DWG: APP A-A-BASE_PRE-FEED

SHEET: 39

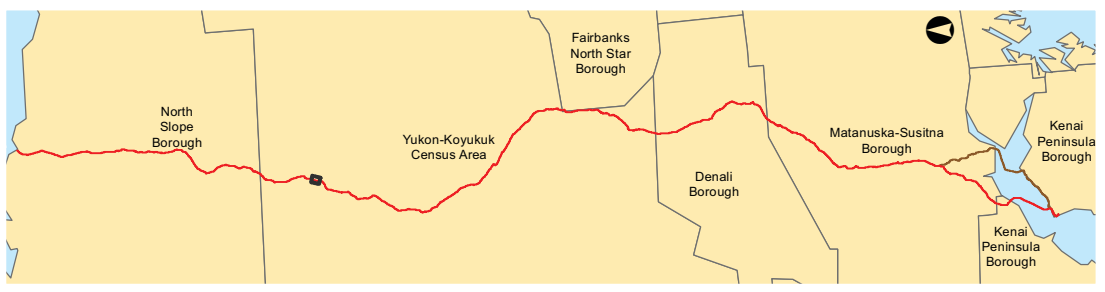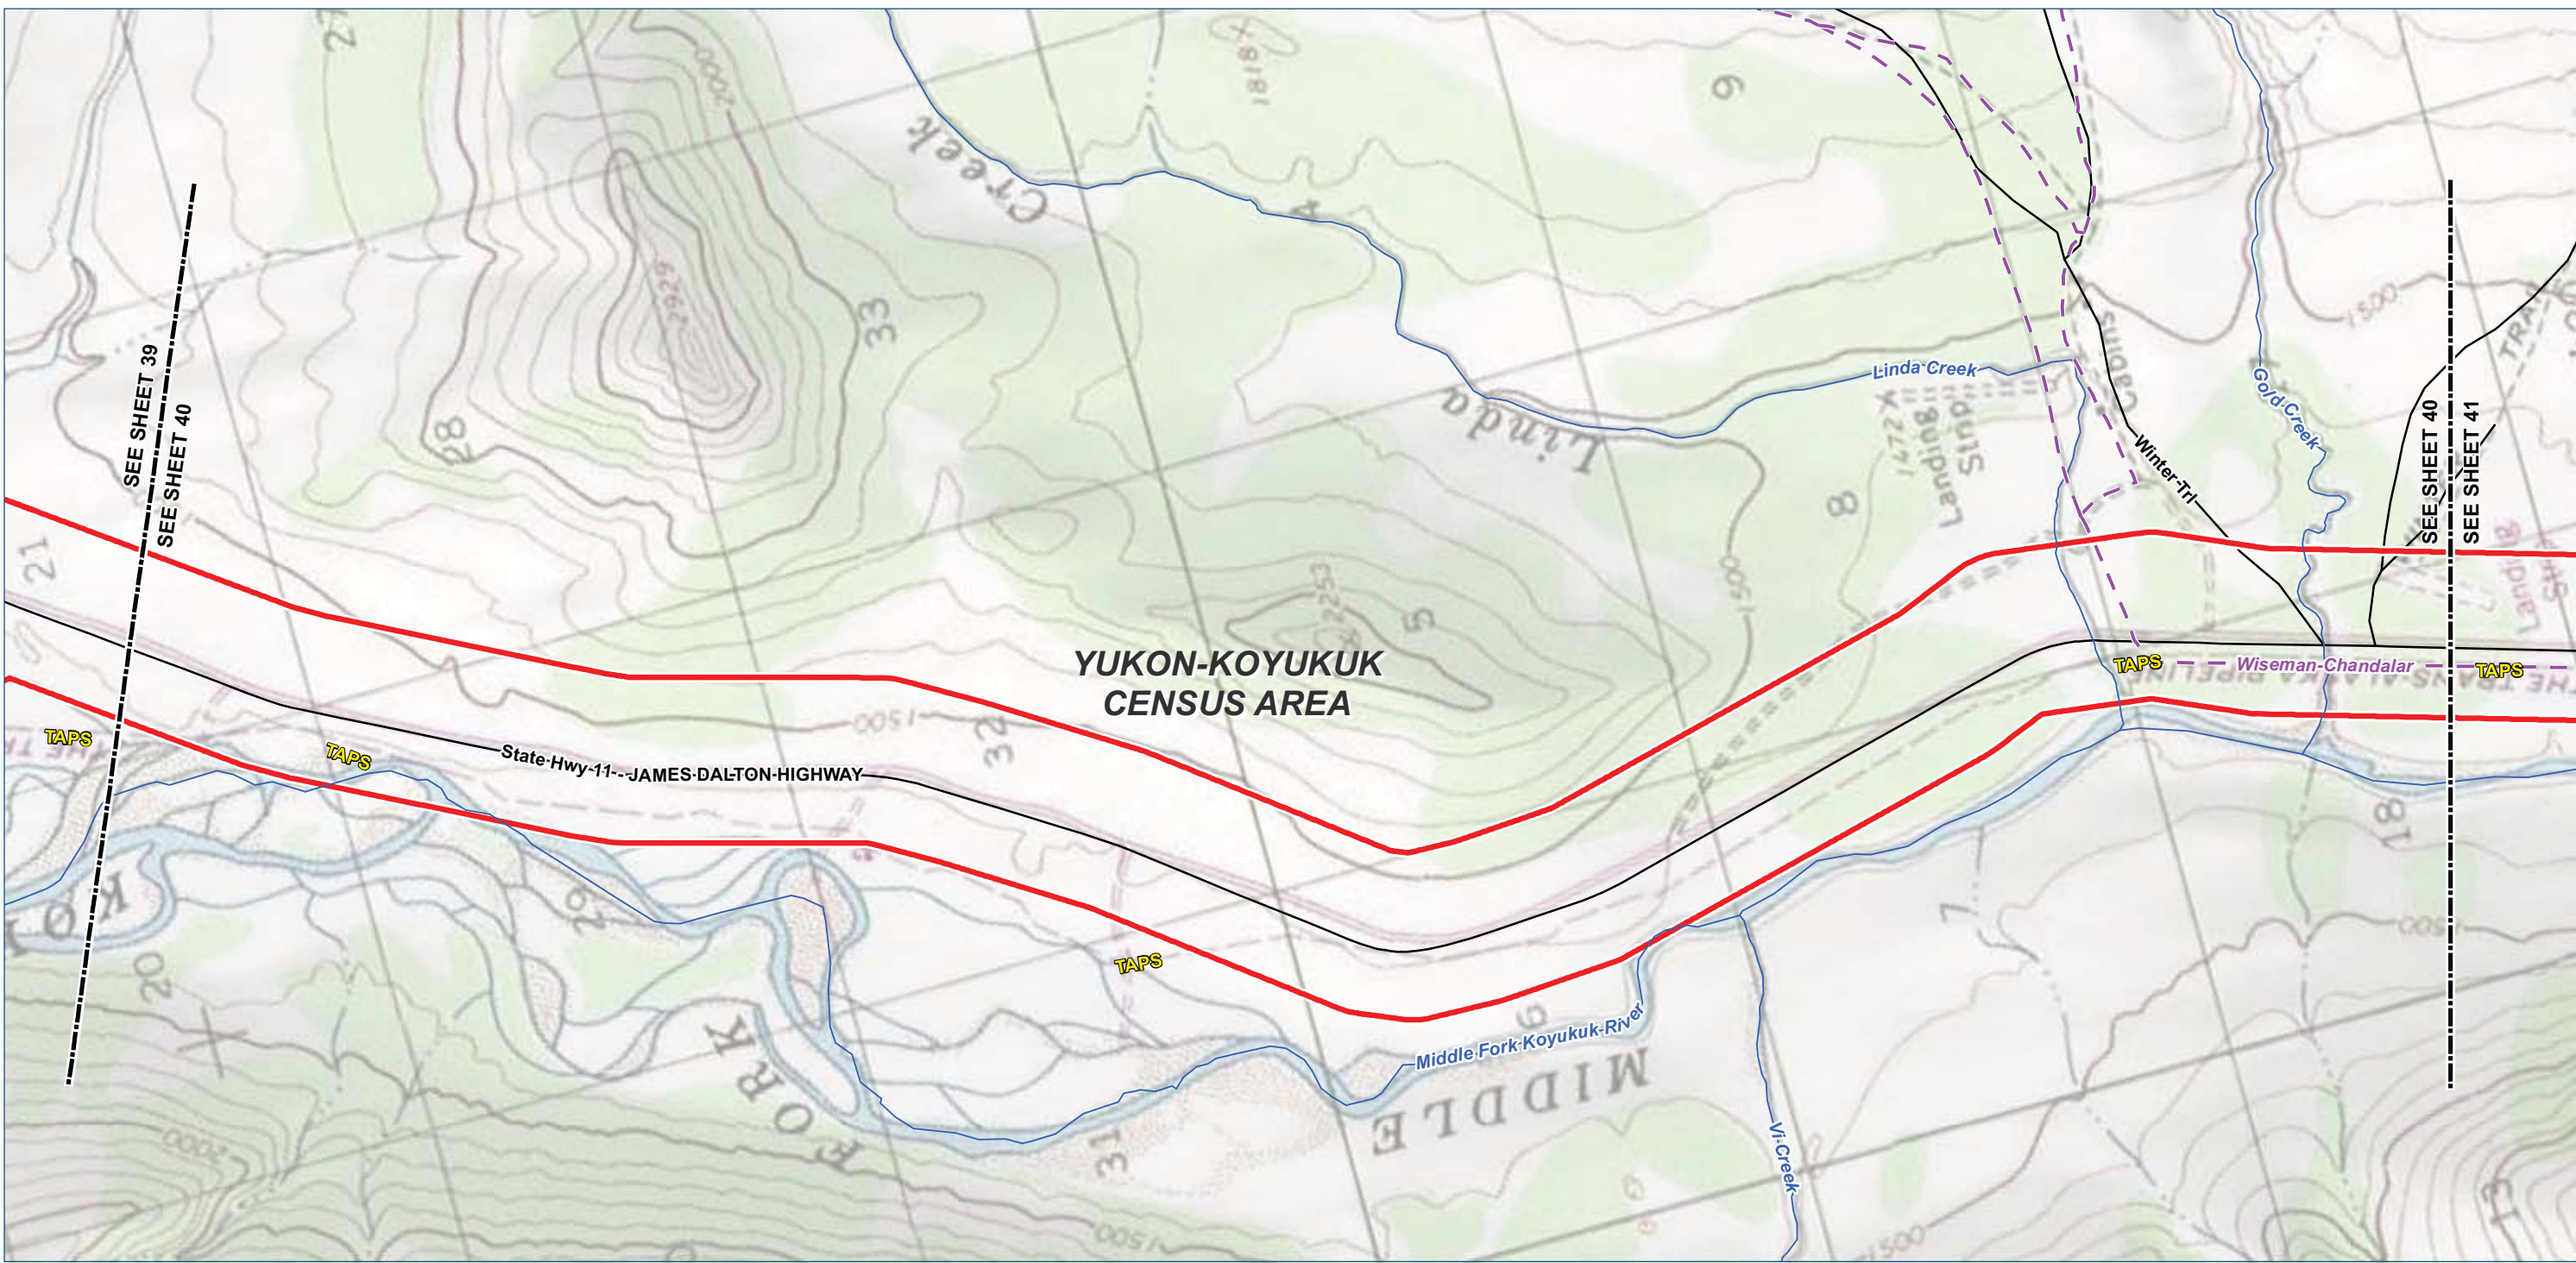

- Legend**

 - TIGER Road
 - NHD Named Flowline
 - Trail
 - Study Corridor - 2,000 ft wide (+/-)**
 - Pre-FEED Rev A Base Corridor
 - Pre-FEED Rev A Alternate Corridor
- Borough / Census Area Line
 - Incorporated City Boundary
 - Public Land - Large Parcel



ALASKA LNG PROJECT		
Appendix A - Pre-FEED Rev A Base Corridor		
BOROUGH: YUKON-KOYUKUK	DRAWN BY: CC	
STATE: ALASKA	CHECKED BY: GS / JS	
REV. NO.:	REVISION	DATE
A	ISSUED FOR REVIEW	2014-06-23
B	ISSUED FOR REVIEW	2014-07-10
C	ISSUED FOR REVIEW	2014-09-30
0	ISSUED FOR REVIEW	2014-10-01
Mile posts will be added once a concept is selected		
DATE: 2014-10-01	PROJECTION: NAD83 STATE PLANE AK 4 5004 FEET	

PREPARED BY:


exp Energy Services Inc.

t: +1.850.385.5441 | f: +1.850.385.5523
1300 Metropolitan Blvd.
Tallahassee, FL 32308
U.S.A.

www.exp.com

• BUILDINGS • EARTH & ENVIRONMENT • ENERGY •
• INDUSTRIAL • INFRASTRUCTURE • SUSTAINABILITY •

DWG: APP A-T-BASE_PRE-FEED SHEET: 40

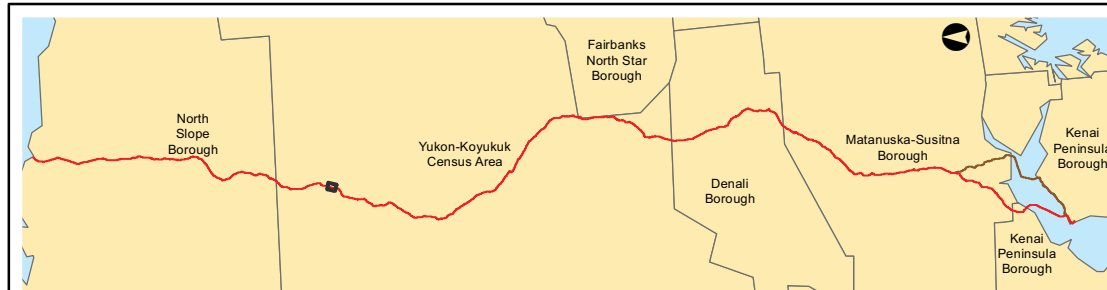


Alaska LNG Project

Legend

- TIGER Road
 Borough / Census Area Line
- NHD Named Flowline
 Incorporated City Boundary
- Trail
 Public Land - Large Parcel

Study Corridor - 2,000 ft wide (+/-)

-  Pre-FEED Rev A Base Corridor
 Pre-FEED Rev A Alternate Corridor

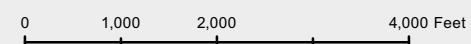

ALASKA LNG PROJECT

Appendix A - Pre-FEED Rev A Base Corridor

BOROUGH: YUKON-KOYUKUK		DRAWN BY:	CC
STATE: ALASKA		CHECKED BY:	GS / JS
REV. NO.:	REVISION	DATE	
A	ISSUED FOR REVIEW	2014-06-23	
B	ISSUED FOR REVIEW	2014-07-10	
C	ISSUED FOR REVIEW	2014-09-30	
0	ISSUED FOR REVIEW	2014-10-01	
<i>Mile posts will be added once a concept is selected</i>			

DATE: 2014-10-01	PROJECTION: NAD83 STATE PLANE AK 4 5004 FEE
-------------------------	--

PREPARED BY:

exp Energy Services Inc.



t: +1.850.385.5441 | f: +1.850.385.5523
1300 Metropolitan Blvd.
Tallahassee, FL 32308
U.S.A.

www.exp.com



• BUILDINGS • EARTH & ENVIRONMENT • ENERGY •
• INDUSTRIAL • INFRASTRUCTURE • SUSTAINABILITY •

DWG:	APP A-A-BASE_PRE-FEED	SHEET:	40
-------------	-----------------------	---------------	----

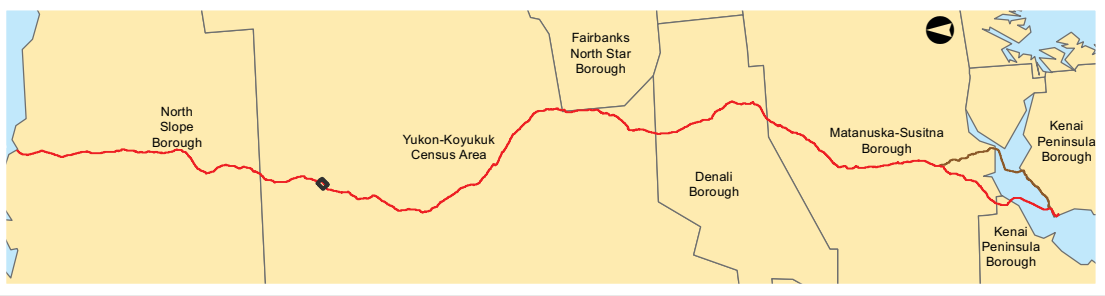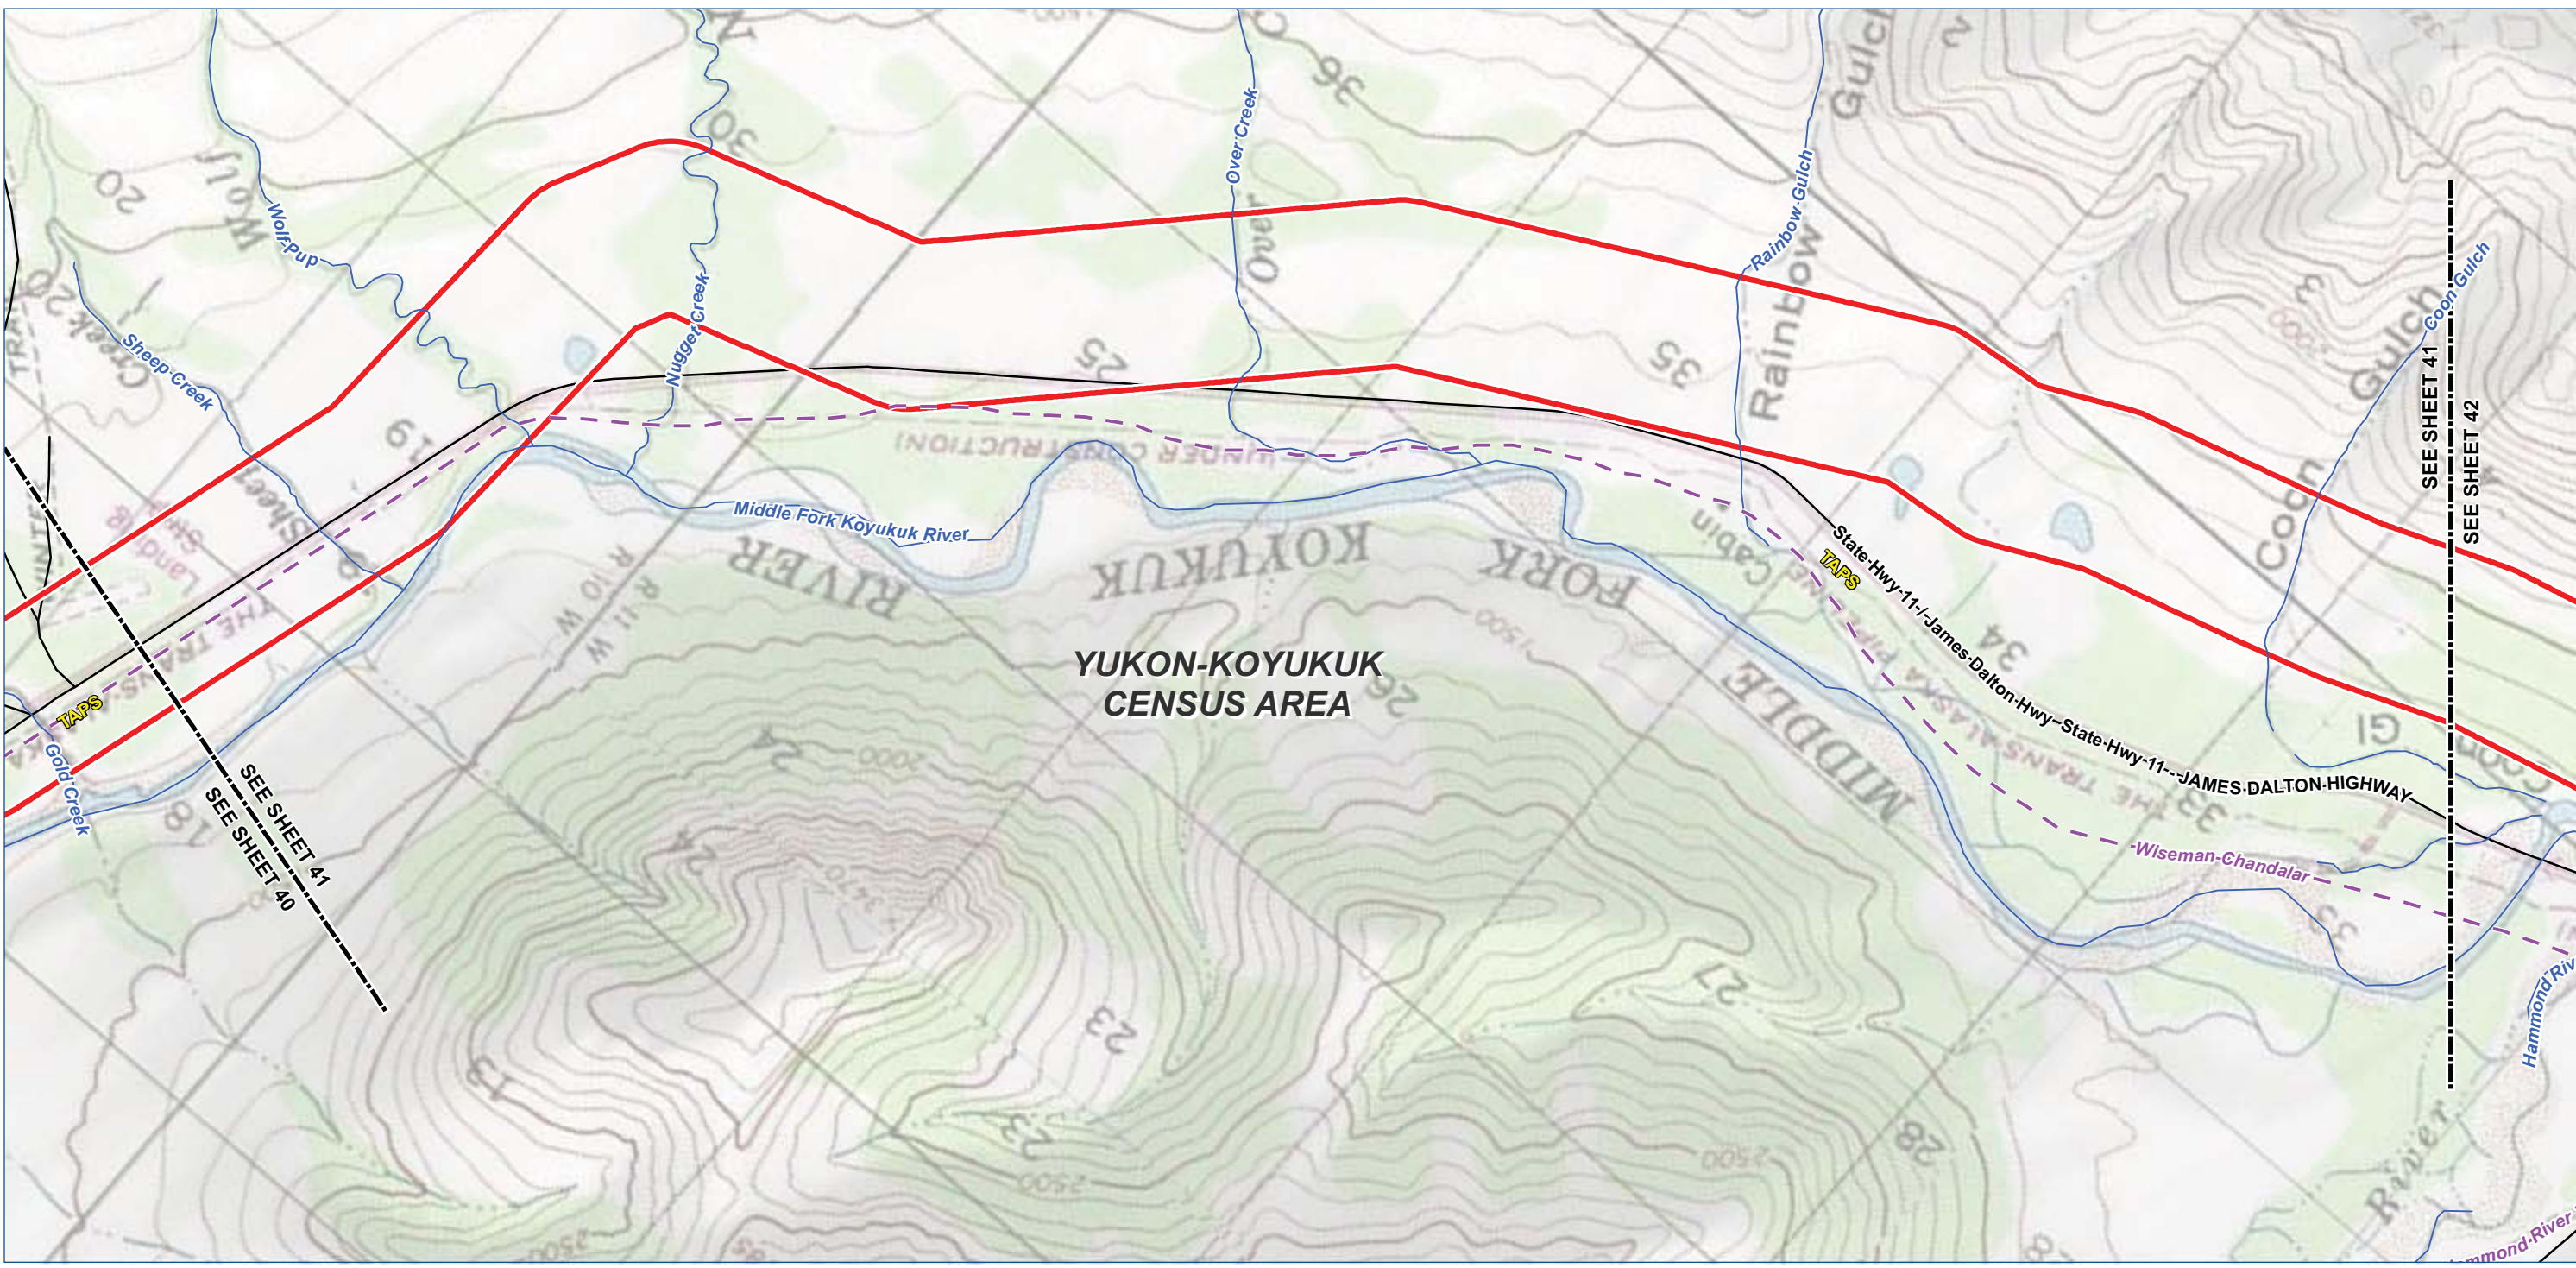

- Legend**

 - TIGER Road
 - NHD Named Flowline
 - Trail
 - Study Corridor - 2,000 ft wide (+/-)**
 - Pre-FEED Rev A Base Corridor
 - Pre-FEED Rev A Alternate Corridor
- Borough / Census Area Line
 - Incorporated City Boundary
 - Public Land - Large Parcel



ALASKA LNG PROJECT		
Appendix A - Pre-FEED Rev A Base Corridor		
BOROUGH: YUKON-KOYUKUK	DRAWN BY: CC	
STATE: ALASKA	CHECKED BY: GS / JS	
REV. NO.:	REVISION	DATE
A	ISSUED FOR REVIEW	2014-06-23
B	ISSUED FOR REVIEW	2014-07-10
C	ISSUED FOR REVIEW	2014-09-30
0	ISSUED FOR REVIEW	2014-10-01
Mile posts will be added once a concept is selected		
DATE: 2014-10-01	PROJECTION: NAD83 STATE PLANE AK 4 5004 FEET	

PREPARED BY:


exp Energy Services Inc.

t: +1.850.385.5441 | f: +1.850.385.5523
1300 Metropolitan Blvd.
Tallahassee, FL 32308
U.S.A.

www.exp.com

• BUILDINGS • EARTH & ENVIRONMENT • ENERGY •
• INDUSTRIAL • INFRASTRUCTURE • SUSTAINABILITY •

DWG: APP A-T-BASE_PRE-FEED SHEET: 41

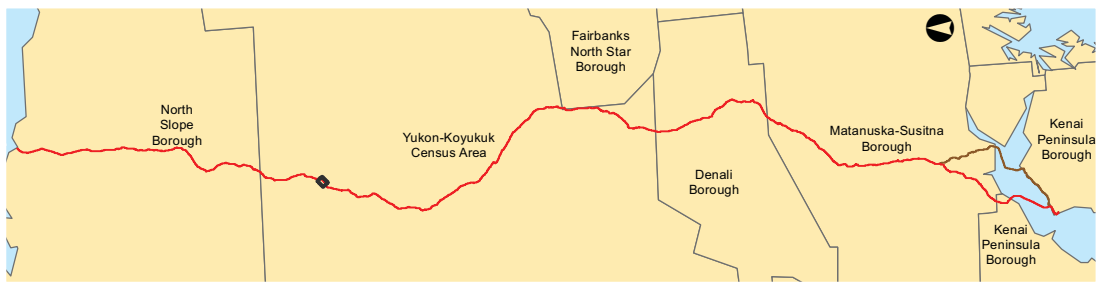

Legend

TIGER Road

NHD Named Flowline

Trail

Study Corridor - 2,000 ft wide (+/-)

Pre-FEED Rev A Base Corridor

Pre-FEED Rev A Alternate Corridor

Borough / Census Area Line

Incorporated City Boundary

Public Land - Large Parcel

0

1,000

2,000

4,000 Feet

ALASKA LNG PROJECT		
Appendix A - Pre-FEED Rev A Base Corridor		
BOROUGH: YUKON-KOYUKUK	DRAWN BY: CC	
STATE: ALASKA	CHECKED BY: GS / JS	
REV. NO.:	REVISION	DATE
A	ISSUED FOR REVIEW	2014-06-23
B	ISSUED FOR REVIEW	2014-07-10
C	ISSUED FOR REVIEW	2014-09-30
0	ISSUED FOR REVIEW	2014-10-01
Mile posts will be added once a concept is selected		
DATE: 2014-10-01	PROJECTION: NAD83 STATE PLANE AK 4 5004 FEET	

PREPARED BY:

exp Energy Services Inc.

t: +1.850.385.5441 | f: +1.850.385.5523

1300 Metropolitan Blvd.

Tallahassee, FL 32308

U.S.A.



www.exp.com

BUILDINGS • EARTH & ENVIRONMENT • ENERGY •

INDUSTRIAL • INFRASTRUCTURE • SUSTAINABILITY •

DWG: APP A-A-BASE_PRE-FEED

SHEET: 41

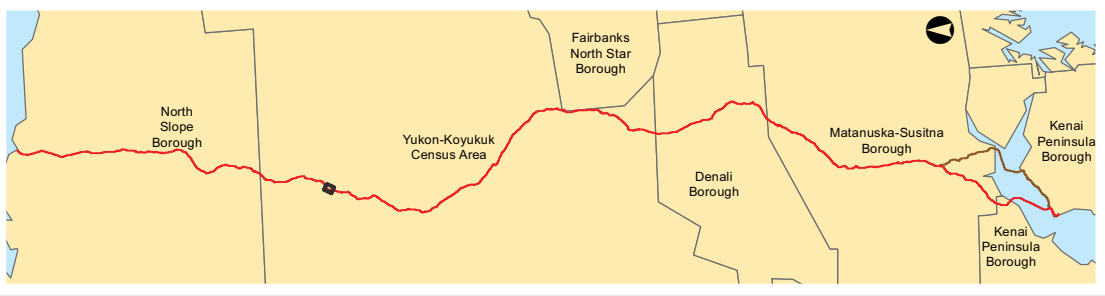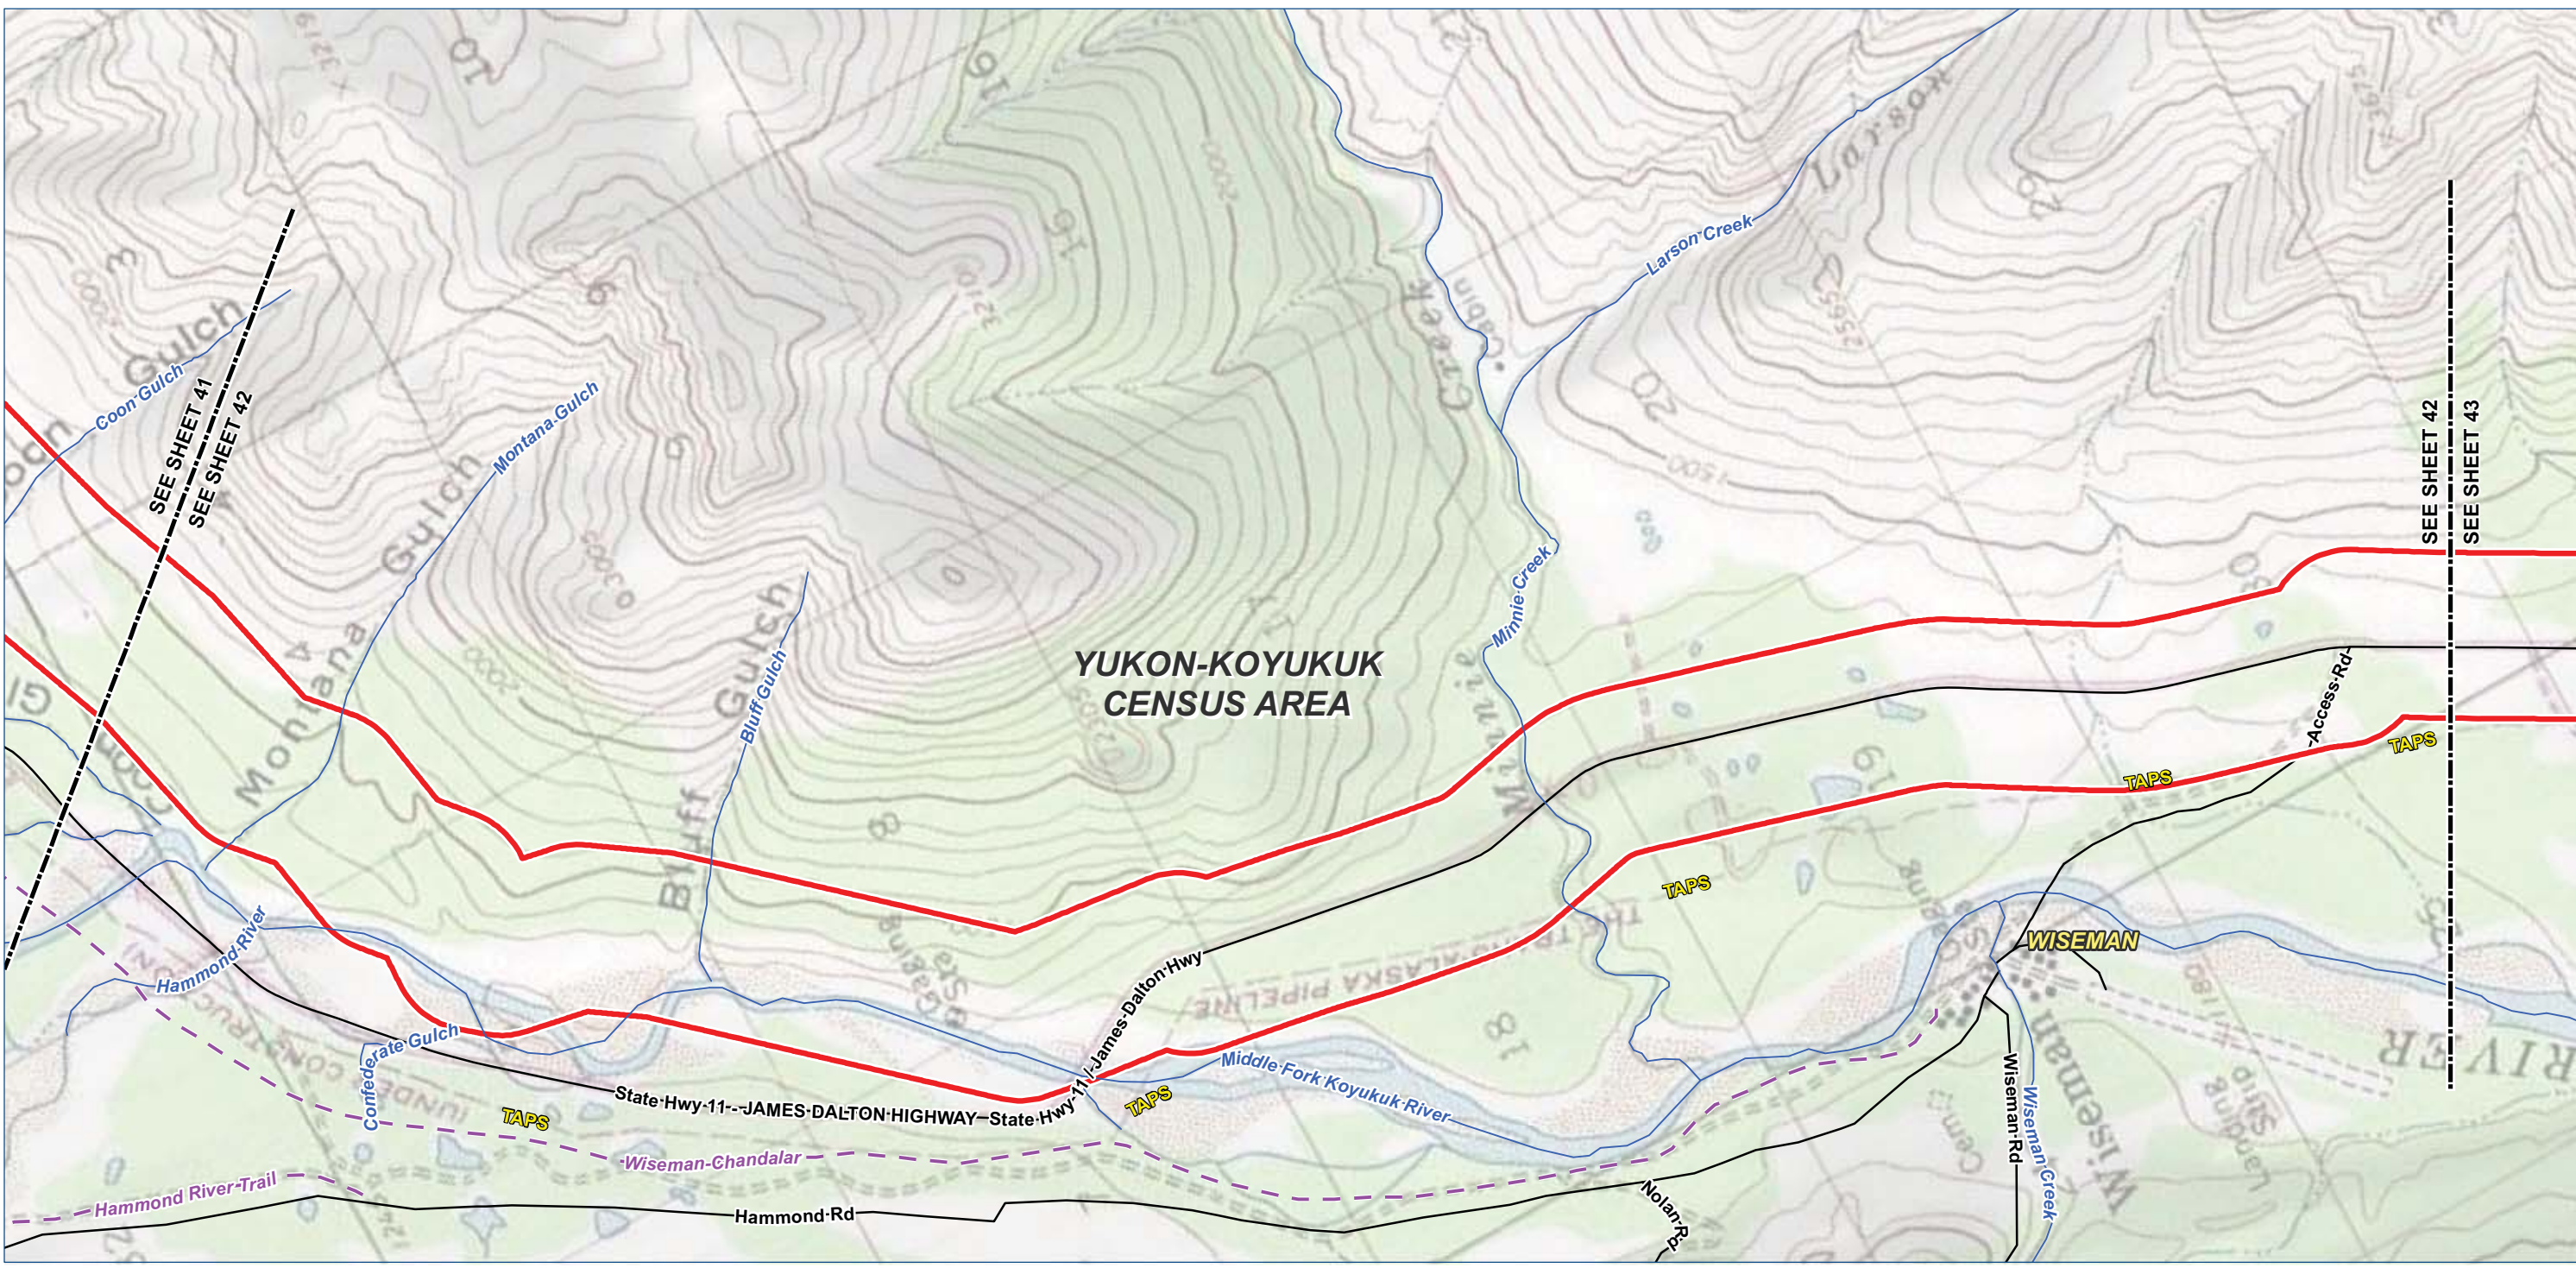

Legend

TIGER Road

NHD Named Flowline

Trail

Study Corridor - 2,000 ft wide (+/-)

Pre-FEED Rev A Base Corridor

Pre-FEED Rev A Alternate Corridor

Borough / Census Area Line

Incorporated City Boundary

Public Land - Large Parcel

01,0002,0004,000 Feet

ALASKA LNG PROJECT		
Appendix A - Pre-FEED Rev A Base Corridor		
BOROUGH: YUKON-KOYUKUK	DRAWN BY: CC	
STATE: ALASKA	CHECKED BY: GS / JS	
REV. NO.:	REVISION	DATE
A	ISSUED FOR REVIEW	2014-06-23
B	ISSUED FOR REVIEW	2014-07-10
C	ISSUED FOR REVIEW	2014-09-30
0	ISSUED FOR REVIEW	2014-10-01
Mile posts will be added once a concept is selected		
DATE: 2014-10-01	PROJECTION: NAD83 STATE PLANE AK 4 5004 FEET	

PREPARED BY:

exp Energy Services Inc.

t: +1.850.385.5441 | f: +1.850.385.5523

1300 Metropolitan Blvd.

Tallahassee, FL 32308

U.S.A.

www.exp.com



BUILDINGS • EARTH & ENVIRONMENT • ENERGY •

INDUSTRIAL • INFRASTRUCTURE • SUSTAINABILITY •

DWG: APP A-T-BASE_PRE-FEED

SHEET: 42

X:\Projects\ExxonMobil\SCLNG\Mapping\20140930_Resource_Report_Rev_0\04_MXD\01_Ver0\App_A_Topo_Preliminary_Prefered_Corridor_Pre_FEED_1.mxd

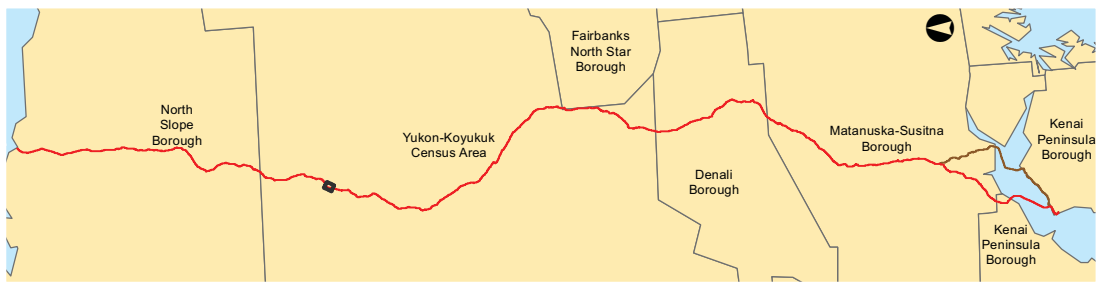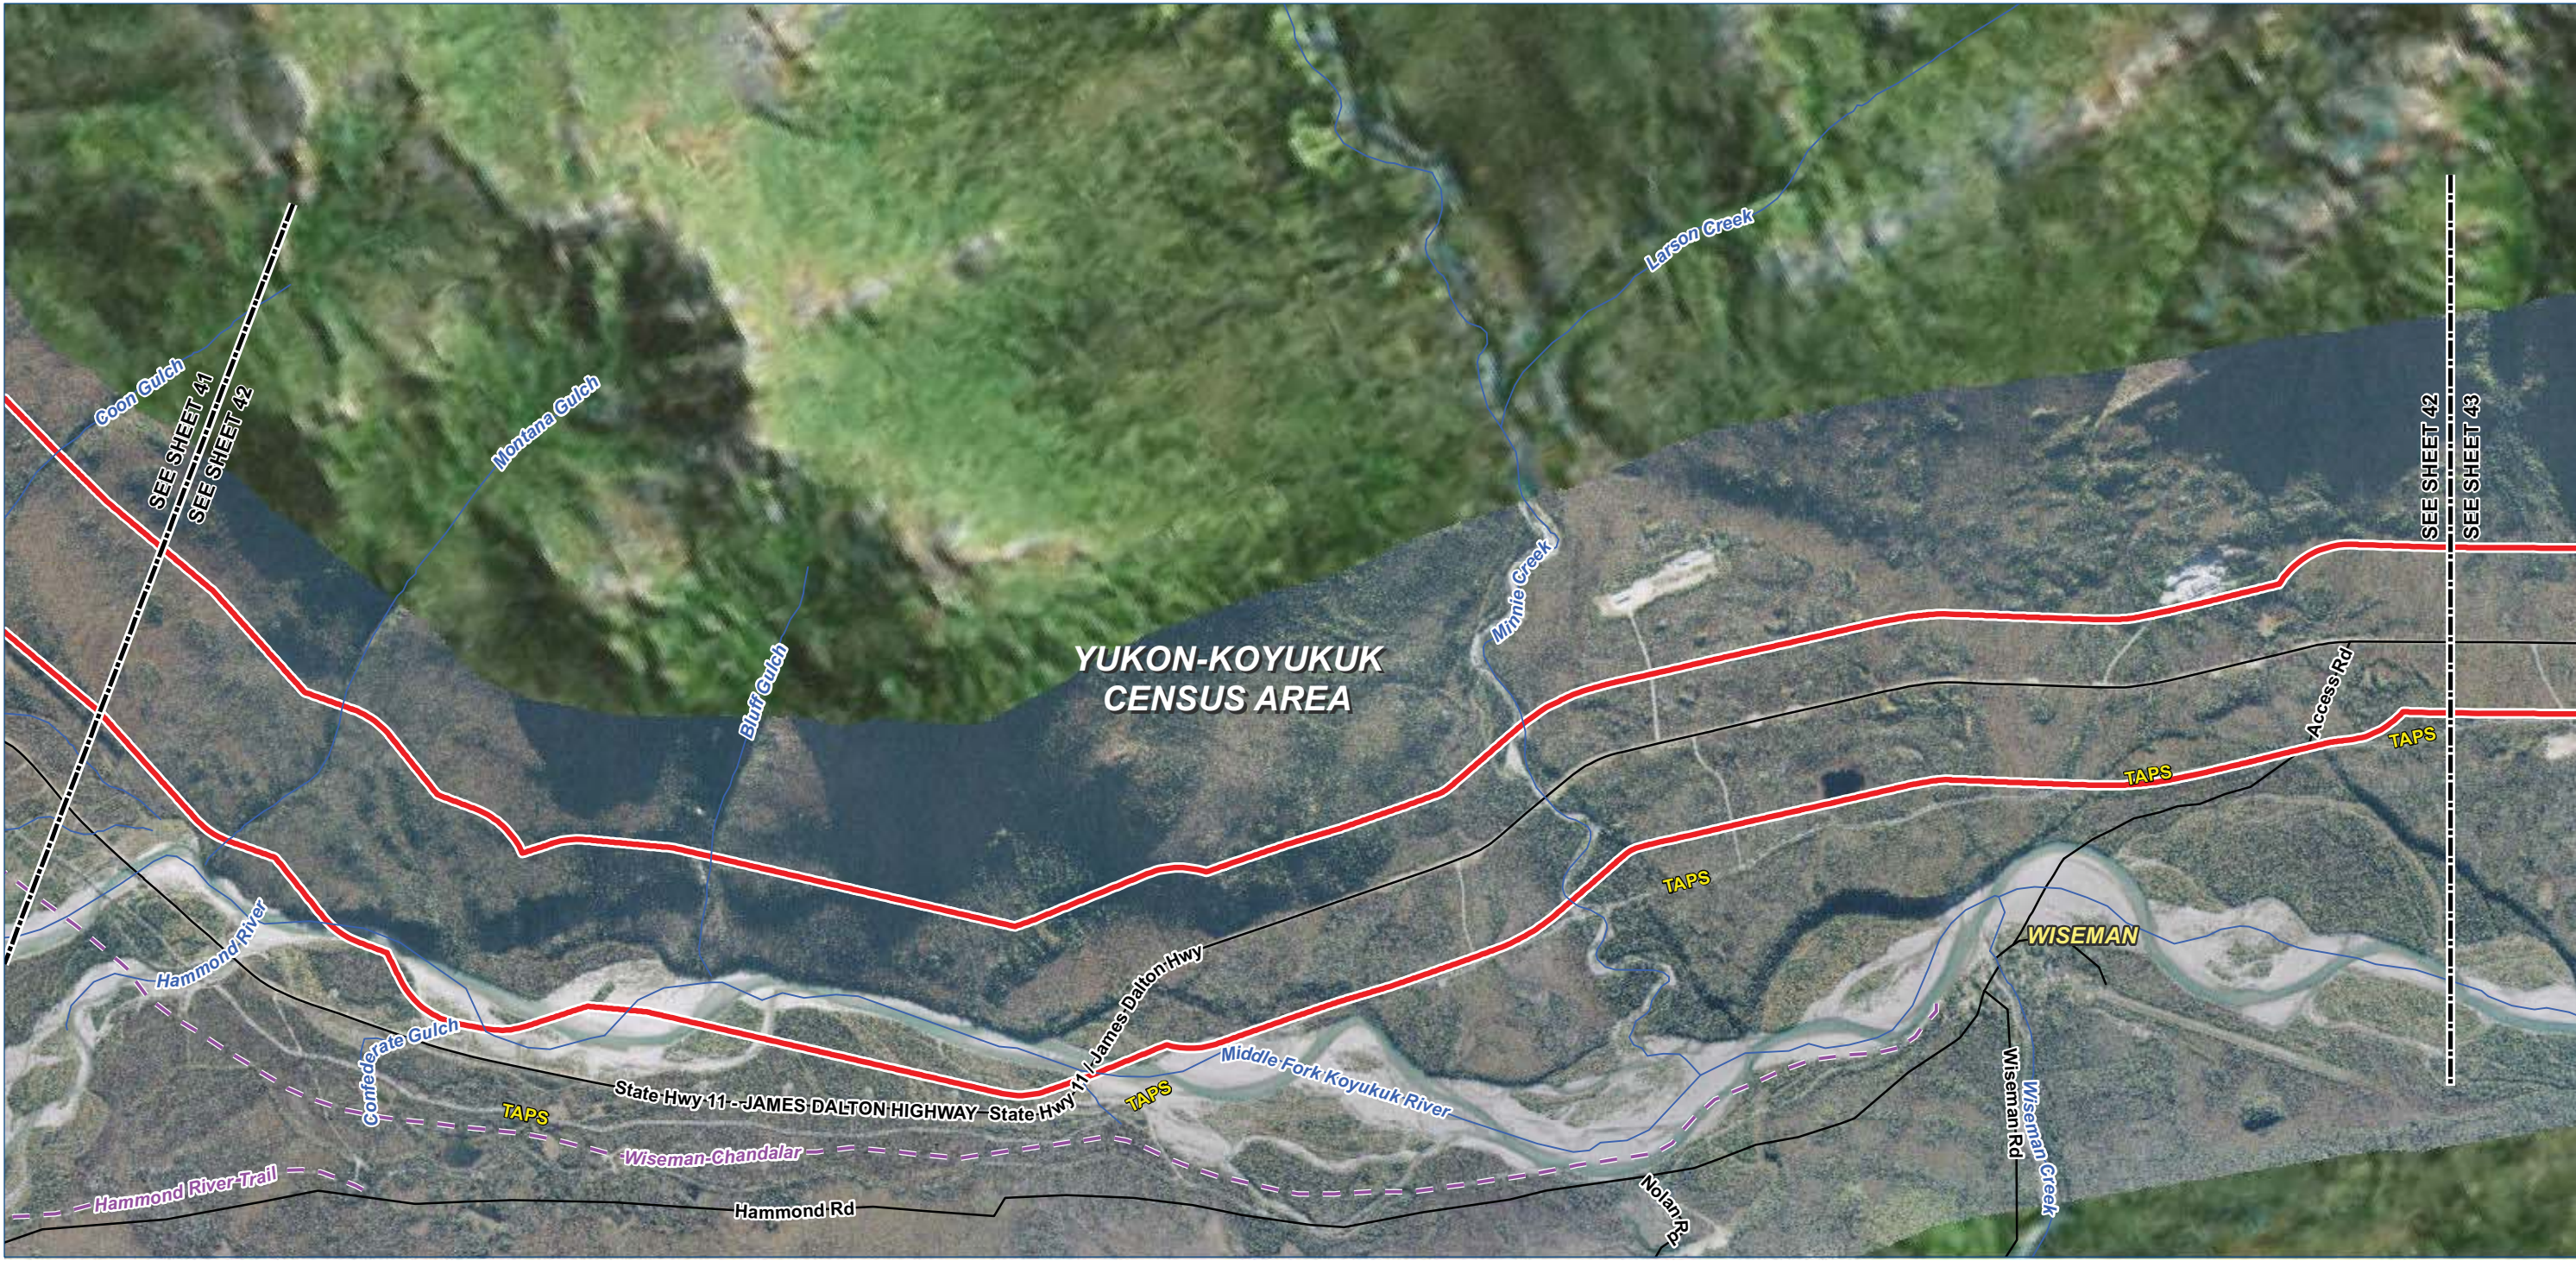

- Legend**

 - TIGER Road
 - NHD Named Flowline
 - Trail
 - Study Corridor - 2,000 ft wide (+/-)**
 - Pre-FEED Rev A Base Corridor
 - Pre-FEED Rev A Alternate Corridor
- Borough / Census Area Line
 - Incorporated City Boundary
 - Public Land - Large Parcel



ALASKA LNG PROJECT		
Appendix A - Pre-FEED Rev A Base Corridor		
BOROUGH: YUKON-KOYUKUK	DRAWN BY: CC	
STATE: ALASKA	CHECKED BY: GS / JS	
REV. NO.:	REVISION	DATE
A	ISSUED FOR REVIEW	2014-06-23
B	ISSUED FOR REVIEW	2014-07-10
C	ISSUED FOR REVIEW	2014-09-30
0	ISSUED FOR REVIEW	2014-10-01
Mile posts will be added once a concept is selected		
DATE: 2014-10-01	PROJECTION: NAD83 STATE PLANE AK 4 5004 FEET	

PREPARED BY:



exp Energy Services Inc.

t: +1.850.385.5441 | f: +1.850.385.5523
1300 Metropolitan Blvd.
Tallahassee, FL 32308
U.S.A.

www.exp.com

• BUILDINGS • EARTH & ENVIRONMENT • ENERGY •
• INDUSTRIAL • INFRASTRUCTURE • SUSTAINABILITY •

DWG: APP A-A-BASE_PRE-FEED SHEET: 42

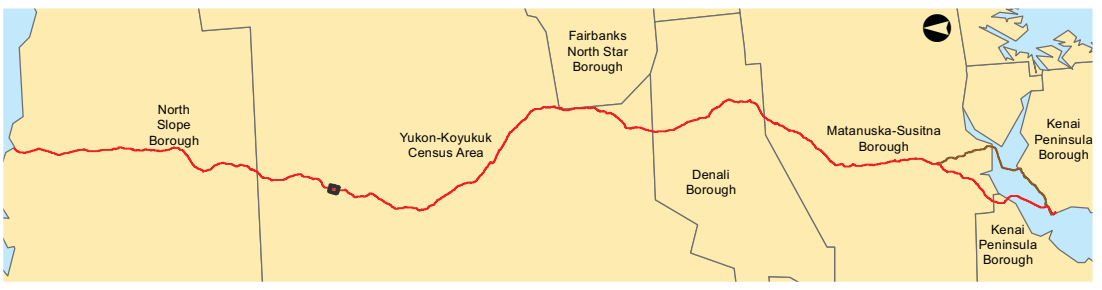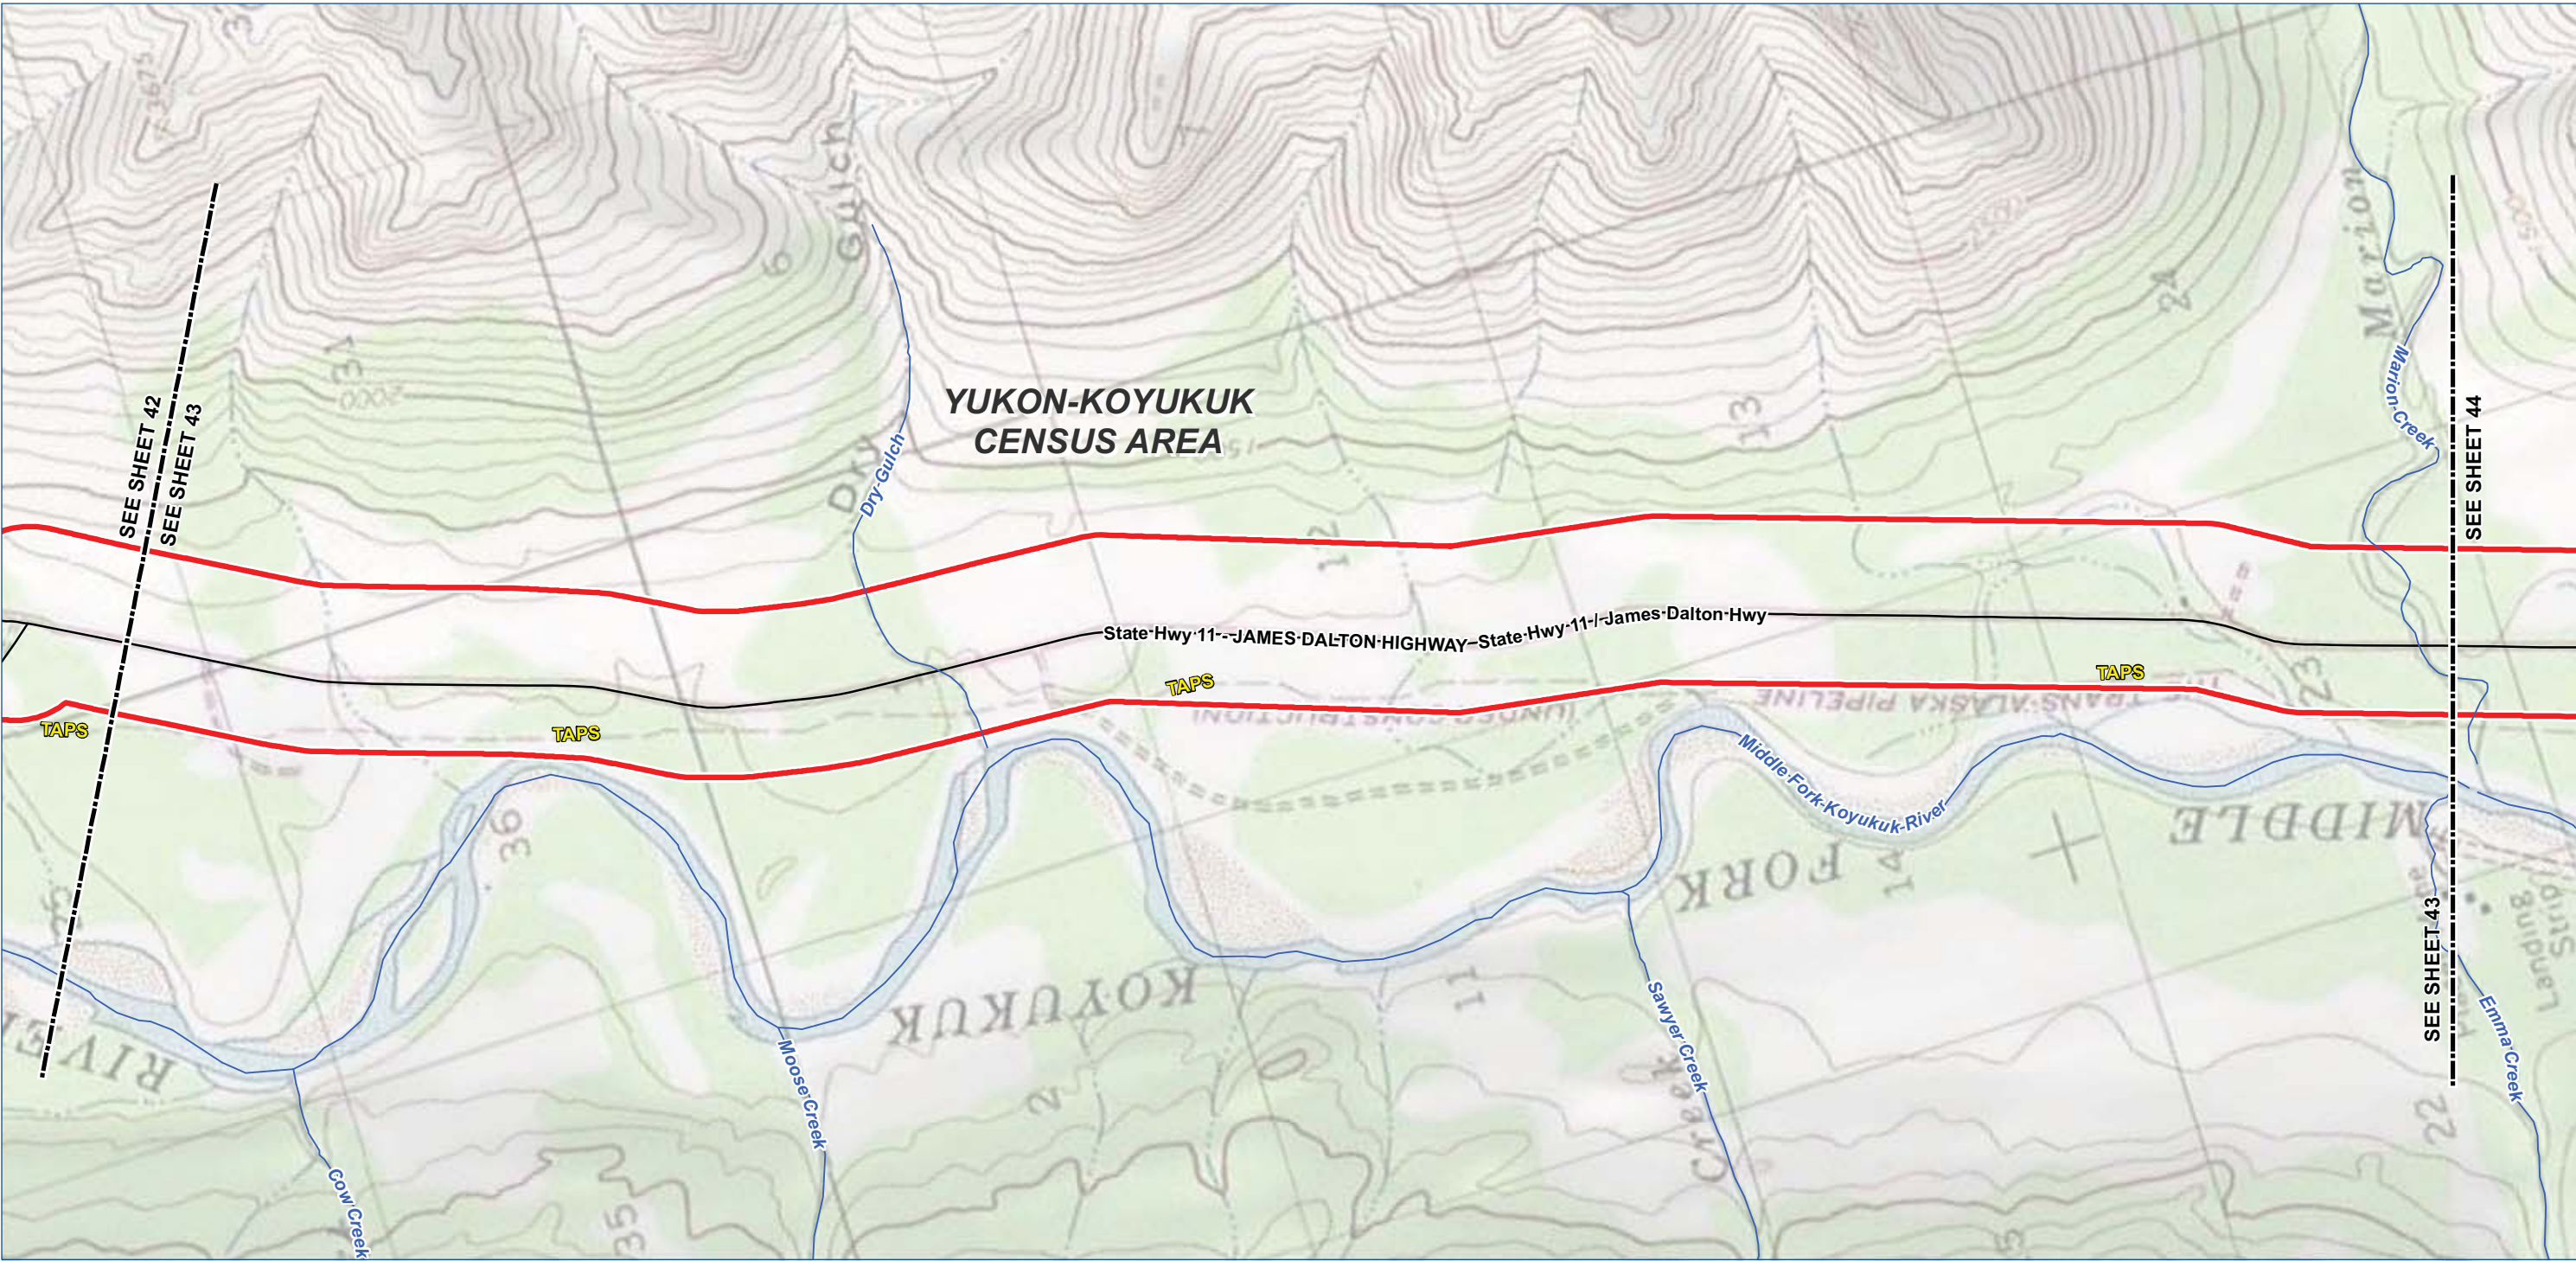

Legend

TIGER Road

NHD Named Flowline

Trail

Study Corridor - 2,000 ft wide (+/-)

Pre-FEED Rev A Base Corridor

Pre-FEED Rev A Alternate Corridor

Borough / Census Area Line

Incorporated City Boundary

Public Land - Large Parcel

01,0002,0004,000 Feet

ALASKA LNG PROJECT		
Appendix A - Pre-FEED Rev A Base Corridor		
BOROUGH: YUKON-KOYUKUK	DRAWN BY: CC	
STATE: ALASKA	CHECKED BY: GS / JS	
REV. NO.:	REVISION	DATE
A	ISSUED FOR REVIEW	2014-06-23
B	ISSUED FOR REVIEW	2014-07-10
C	ISSUED FOR REVIEW	2014-09-30
0	ISSUED FOR REVIEW	2014-10-01
Mile posts will be added once a concept is selected		
DATE: 2014-10-01	PROJECTION: NAD83 STATE PLANE AK 4 5004 FEET	

PREPARED BY:

exp Energy Services Inc.

t: +1.850.385.5441 | f: +1.850.385.5523
1300 Metropolitan Blvd.
Tallahassee, FL 32308
U.S.A.

www.exp.com


exp.

BUILDINGS • EARTH & ENVIRONMENT • ENERGY •

INDUSTRIAL • INFRASTRUCTURE • SUSTAINABILITY •

DWG: APP A-T-BASE_PRE-FEED

SHEET: 43

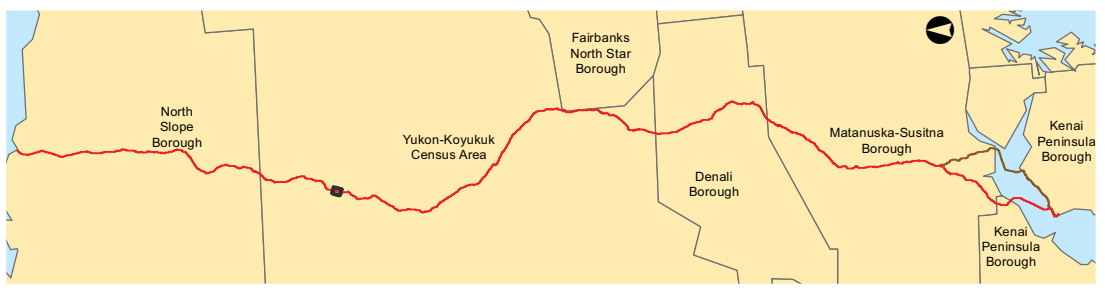

Legend

TIGER Road

NHD Named Flowline

Trail

Study Corridor - 2,000 ft wide (+/-)

Pre-FEED Rev A Base Corridor

Pre-FEED Rev A Alternate Corridor

Borough / Census Area Line

Incorporated City Boundary

Public Land - Large Parcel

ALASKA LNG PROJECT		
Appendix A - Pre-FEED Rev A Base Corridor		
BOROUGH: YUKON-KOYUKUK	DRAWN BY: CC	
STATE: ALASKA	CHECKED BY: GS / JS	
REV. NO.:	REVISION	DATE
A	ISSUED FOR REVIEW	2014-06-23
B	ISSUED FOR REVIEW	2014-07-10
C	ISSUED FOR REVIEW	2014-09-30
0	ISSUED FOR REVIEW	2014-10-01
Mile posts will be added once a concept is selected		
DATE: 2014-10-01	PROJECTION: NAD83 STATE PLANE AK 4 5004 FEET	

PREPARED BY:

exp Energy Services Inc.

t: +1.850.385.5441 | f: +1.850.385.5523
1300 Metropolitan Blvd.
Tallahassee, FL 32308
U.S.A.
www.exp.com





BUILDINGS • EARTH & ENVIRONMENT • ENERGY •

INDUSTRIAL • INFRASTRUCTURE • SUSTAINABILITY •

DWG: APP A-A-BASE_PRE-FEED

SHEET: 43

X:\Projects\ExxonMobil\SCLNG\Mapping\20140930_Resource_Report_Rev_0\04_MXD\01_Ver0\App_A_Aerial_Preliminary_Prefered_Corridor_Pre_FEED.mxd

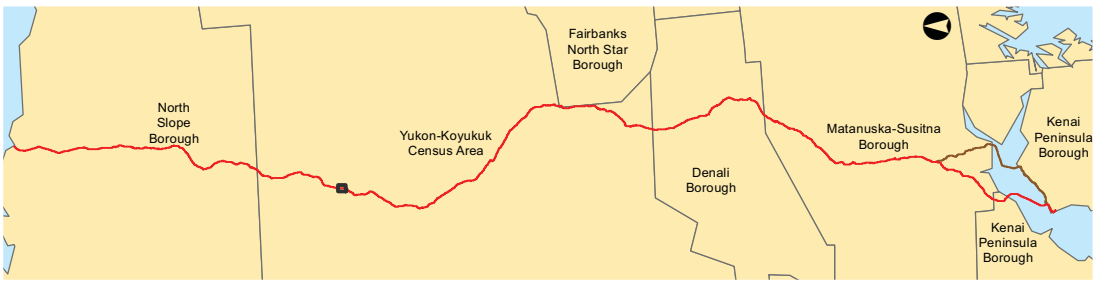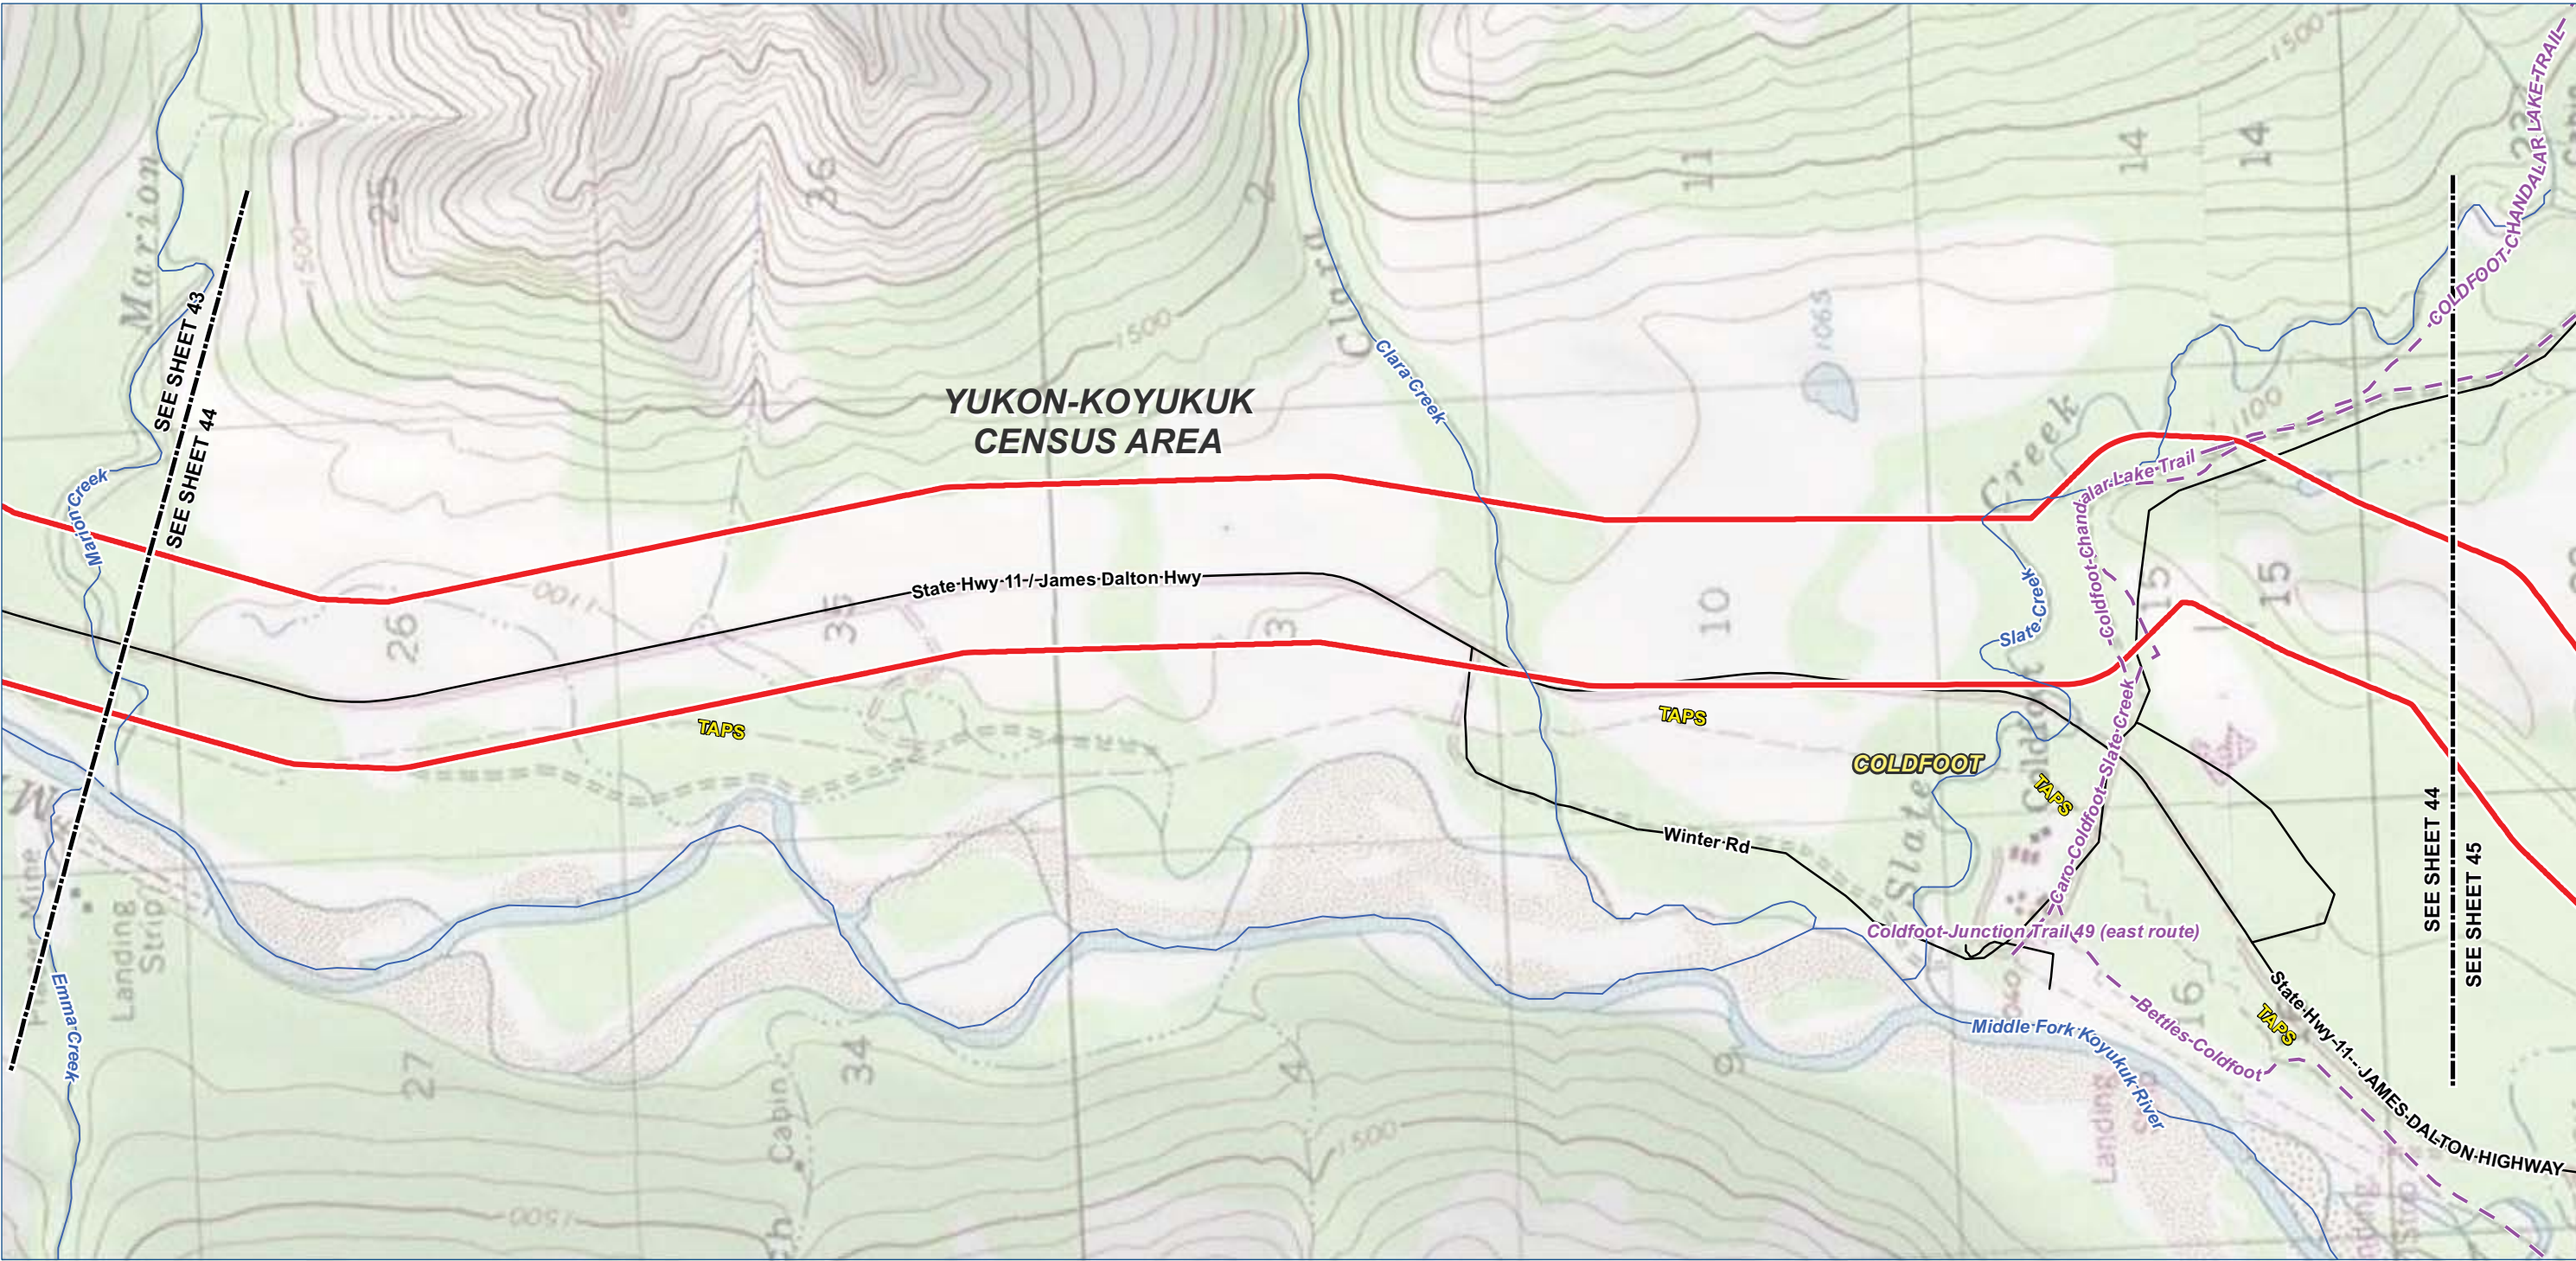

Legend

- TIGER Road

NHD Named Flowline

Trail
- Borough / Census Area Line

Incorporated City Boundary

Public Land - Large Parcel

- Study Corridor - 2,000 ft wide (+/-)
- Pre-FEED Rev A Base Corridor

Pre-FEED Rev A Alternate Corridor



ALASKA LNG PROJECT

Appendix A - Pre-FEED Rev A Base Corridor

BOROUGH: YUKON-KOYUKUK		DRAWN BY:	CC
STATE: ALASKA		CHECKED BY:	GS / JS
REV. NO.:	REVISION	DATE	
A	ISSUED FOR REVIEW	2014-06-23	
B	ISSUED FOR REVIEW	2014-07-10	
C	ISSUED FOR REVIEW	2014-09-30	
0	ISSUED FOR REVIEW	2014-10-01	
Mile posts will be added once a concept is selected			

DATE: 2014-10-01 PROJECTION: NAD83 STATE PLANE AK 4 5004 FEET

PREPARED BY:

exp Energy Services Inc.



t: +1.850.385.5441 | f: +1.850.385.5523
1300 Metropolitan Blvd.
Tallahassee, FL 32308
U.S.A.

www.exp.com



• BUILDINGS • EARTH & ENVIRONMENT • ENERGY •
• INDUSTRIAL • INFRASTRUCTURE • SUSTAINABILITY •

DWG: APP A-T-BASE_PRE-FEED SHEET: 44

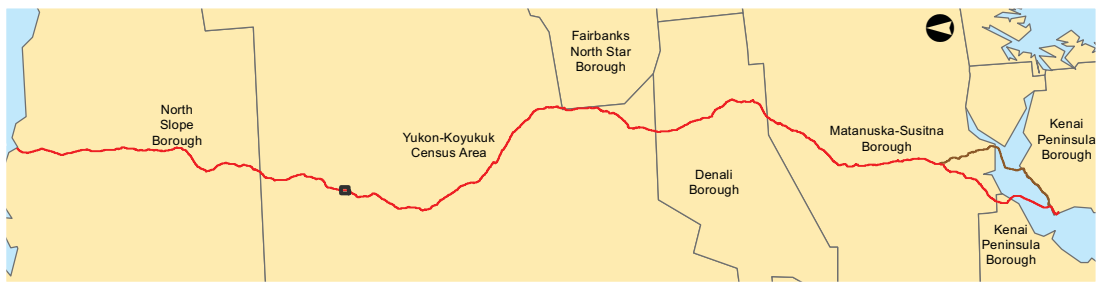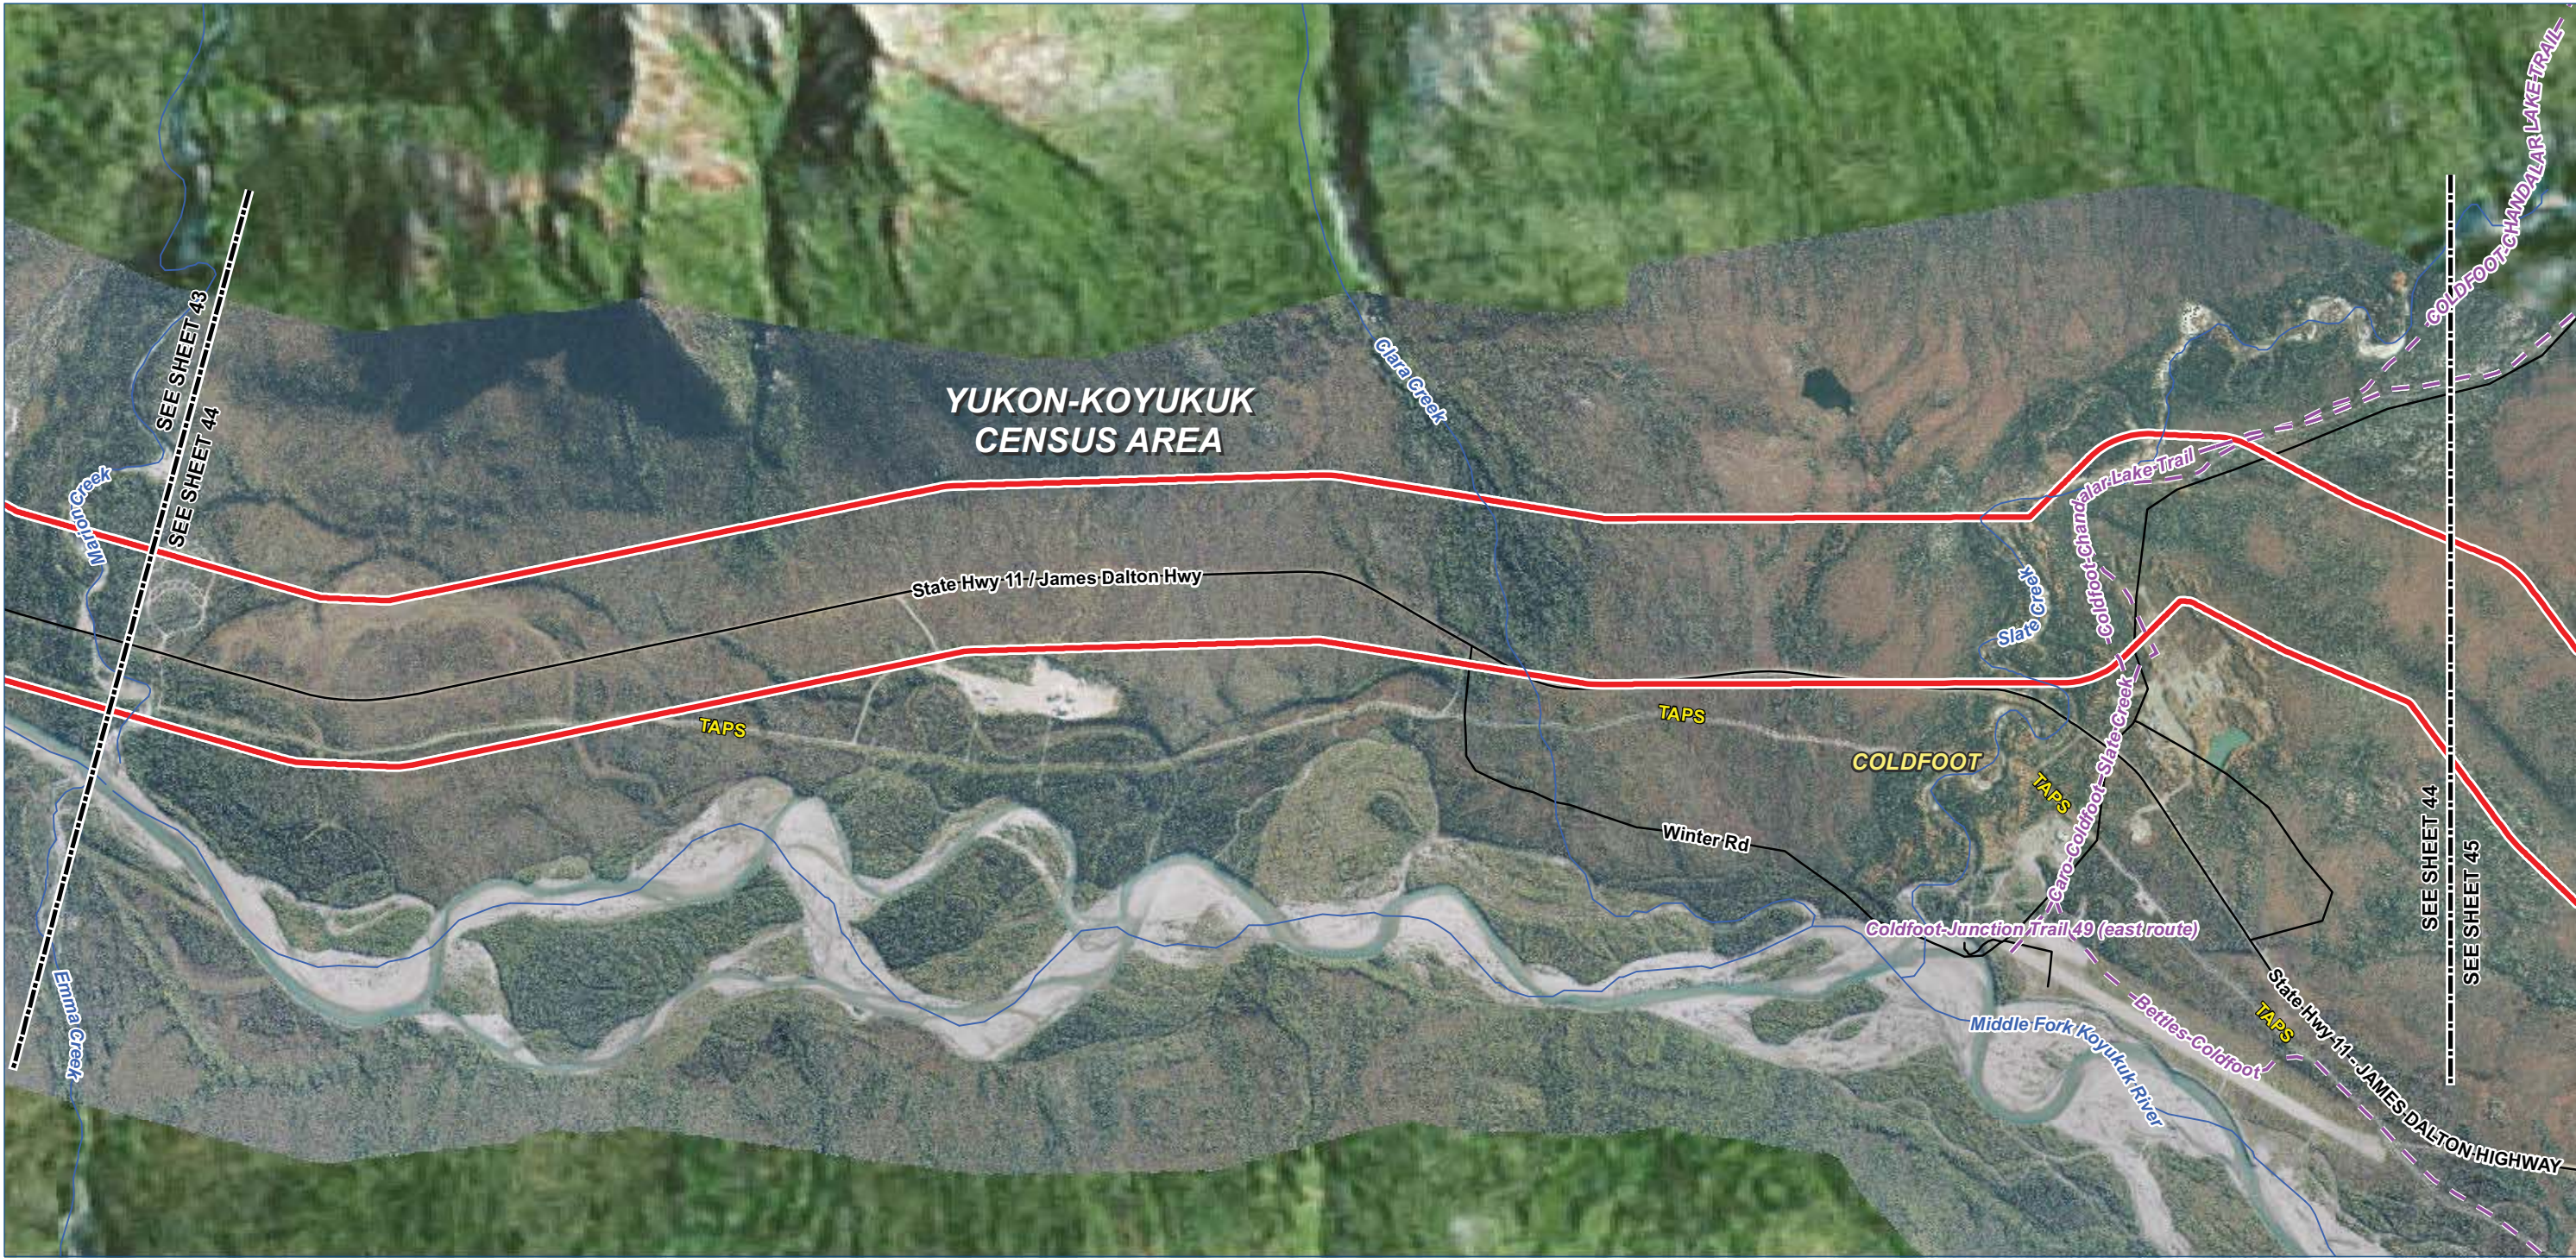

Legend
— TIGER Road
~ NHD Named Flowline
- - Trail
Study Corridor - 2,000 ft wide (+/-)
Pre-FEED Rev A Base Corridor
Pre-FEED Rev A Alternate Corridor

□ Borough / Census Area Line

□ Incorporated City Boundary

□ Public Land - Large Parcel




ALASKA LNG PROJECT		
Appendix A - Pre-FEED Rev A Base Corridor		
BOROUGH: YUKON-KOYUKUK	DRAWN BY: CC	
STATE: ALASKA	CHECKED BY: GS / JS	
REV. NO.:	REVISION	DATE
A	ISSUED FOR REVIEW	2014-06-23
B	ISSUED FOR REVIEW	2014-07-10
C	ISSUED FOR REVIEW	2014-09-30
0	ISSUED FOR REVIEW	2014-10-01
Mile posts will be added once a concept is selected		
DATE: 2014-10-01	PROJECTION: NAD83 STATE PLANE AK 4 5004 FEET	

PREPARED BY:
exp Energy Services Inc.
t: +1.850.385.5441 | f: +1.850.385.5523
1300 Metropolitan Blvd.
Tallahassee, FL 32308
U.S.A.
www.exp.com

• BUILDINGS • EARTH & ENVIRONMENT • ENERGY •

• INDUSTRIAL • INFRASTRUCTURE • SUSTAINABILITY •

DWG: APP A-A-BASE_PRE-FEED SHEET: 44

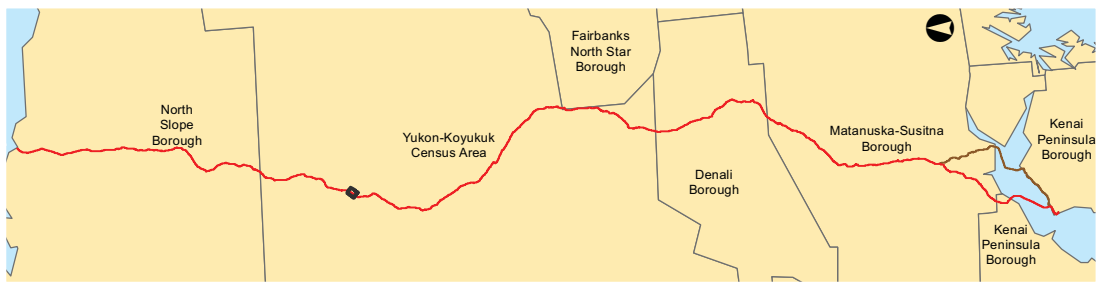

- Legend**

 - TIGER Road
 - NHD Named Flowline
 - Trail
 - Study Corridor - 2,000 ft wide (+/-)**
 - Pre-FEED Rev A Base Corridor
 - Pre-FEED Rev A Alternate Corridor
- Borough / Census Area Line
 - Incorporated City Boundary
 - Public Land - Large Parcel



ALASKA LNG PROJECT		
Appendix A - Pre-FEED Rev A Base Corridor		
BOROUGH: YUKON-KOYUKUK	DRAWN BY: CC	
STATE: ALASKA	CHECKED BY: GS / JS	
REV. NO.:	REVISION	DATE
A	ISSUED FOR REVIEW	2014-06-23
B	ISSUED FOR REVIEW	2014-07-10
C	ISSUED FOR REVIEW	2014-09-30
0	ISSUED FOR REVIEW	2014-10-01
Mile posts will be added once a concept is selected		
DATE: 2014-10-01	PROJECTION: NAD83 STATE PLANE AK 4 5004 FEET	

PREPARED BY:

exp Energy Services Inc.

t: +1.850.385.5441 | f: +1.850.385.5523

1300 Metropolitan Blvd.

Tallahassee, FL 32308


U.S.A.

www.exp.com

• BUILDINGS • EARTH & ENVIRONMENT • ENERGY •

• INDUSTRIAL • INFRASTRUCTURE • SUSTAINABILITY •

DWG: APP A-T-BASE_PRE-FEED SHEET: 45

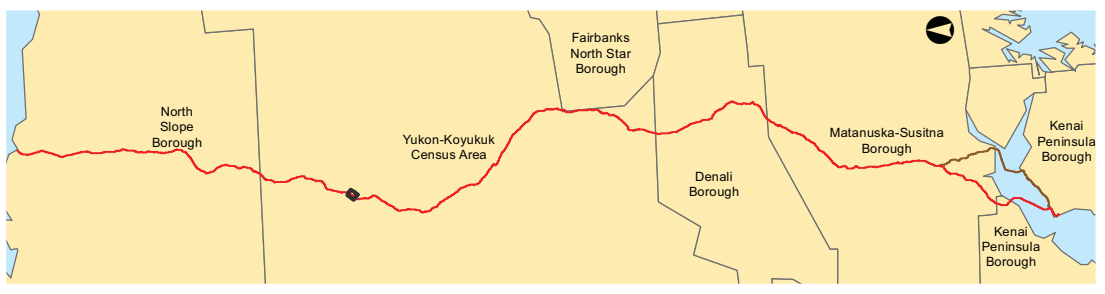

Legend

TIGER Road

NHD Named Flowline

Trail

Study Corridor - 2,000 ft wide (+/-)

Pre-FEED Rev A Base Corridor

Pre-FEED Rev A Alternate Corridor

Borough / Census Area Line

Incorporated City Boundary

Public Land - Large Parcel

01,0002,0004,000 Feet

ALASKA LNG PROJECT		
Appendix A - Pre-FEED Rev A Base Corridor		
BOROUGH: YUKON-KOYUKUK	DRAWN BY: CC	
STATE: ALASKA	CHECKED BY: GS / JS	
REV. NO.:	REVISION	DATE
A	ISSUED FOR REVIEW	2014-06-23
B	ISSUED FOR REVIEW	2014-07-10
C	ISSUED FOR REVIEW	2014-09-30
0	ISSUED FOR REVIEW	2014-10-01
Mile posts will be added once a concept is selected		
DATE: 2014-10-01	PROJECTION: NAD83 STATE PLANE AK 4 5004 FEET	

PREPARED BY:

exp Energy Services Inc.



t: +1.850.385.5441 | f: +1.850.385.5523
1300 Metropolitan Blvd.
Tallahassee, FL 32308
U.S.A.

www.exp.com

exp.


BUILDINGS • EARTH & ENVIRONMENT • ENERGY •
INDUSTRIAL • INFRASTRUCTURE • SUSTAINABILITY •

DWG: APP A-A-BASE_PRE-FEED SHEET: 45

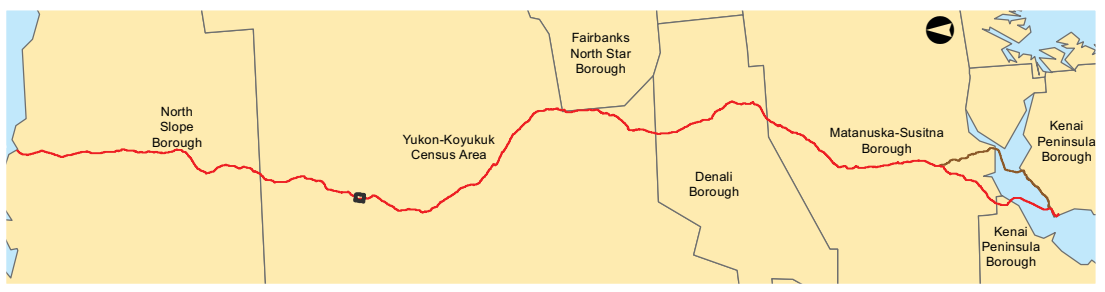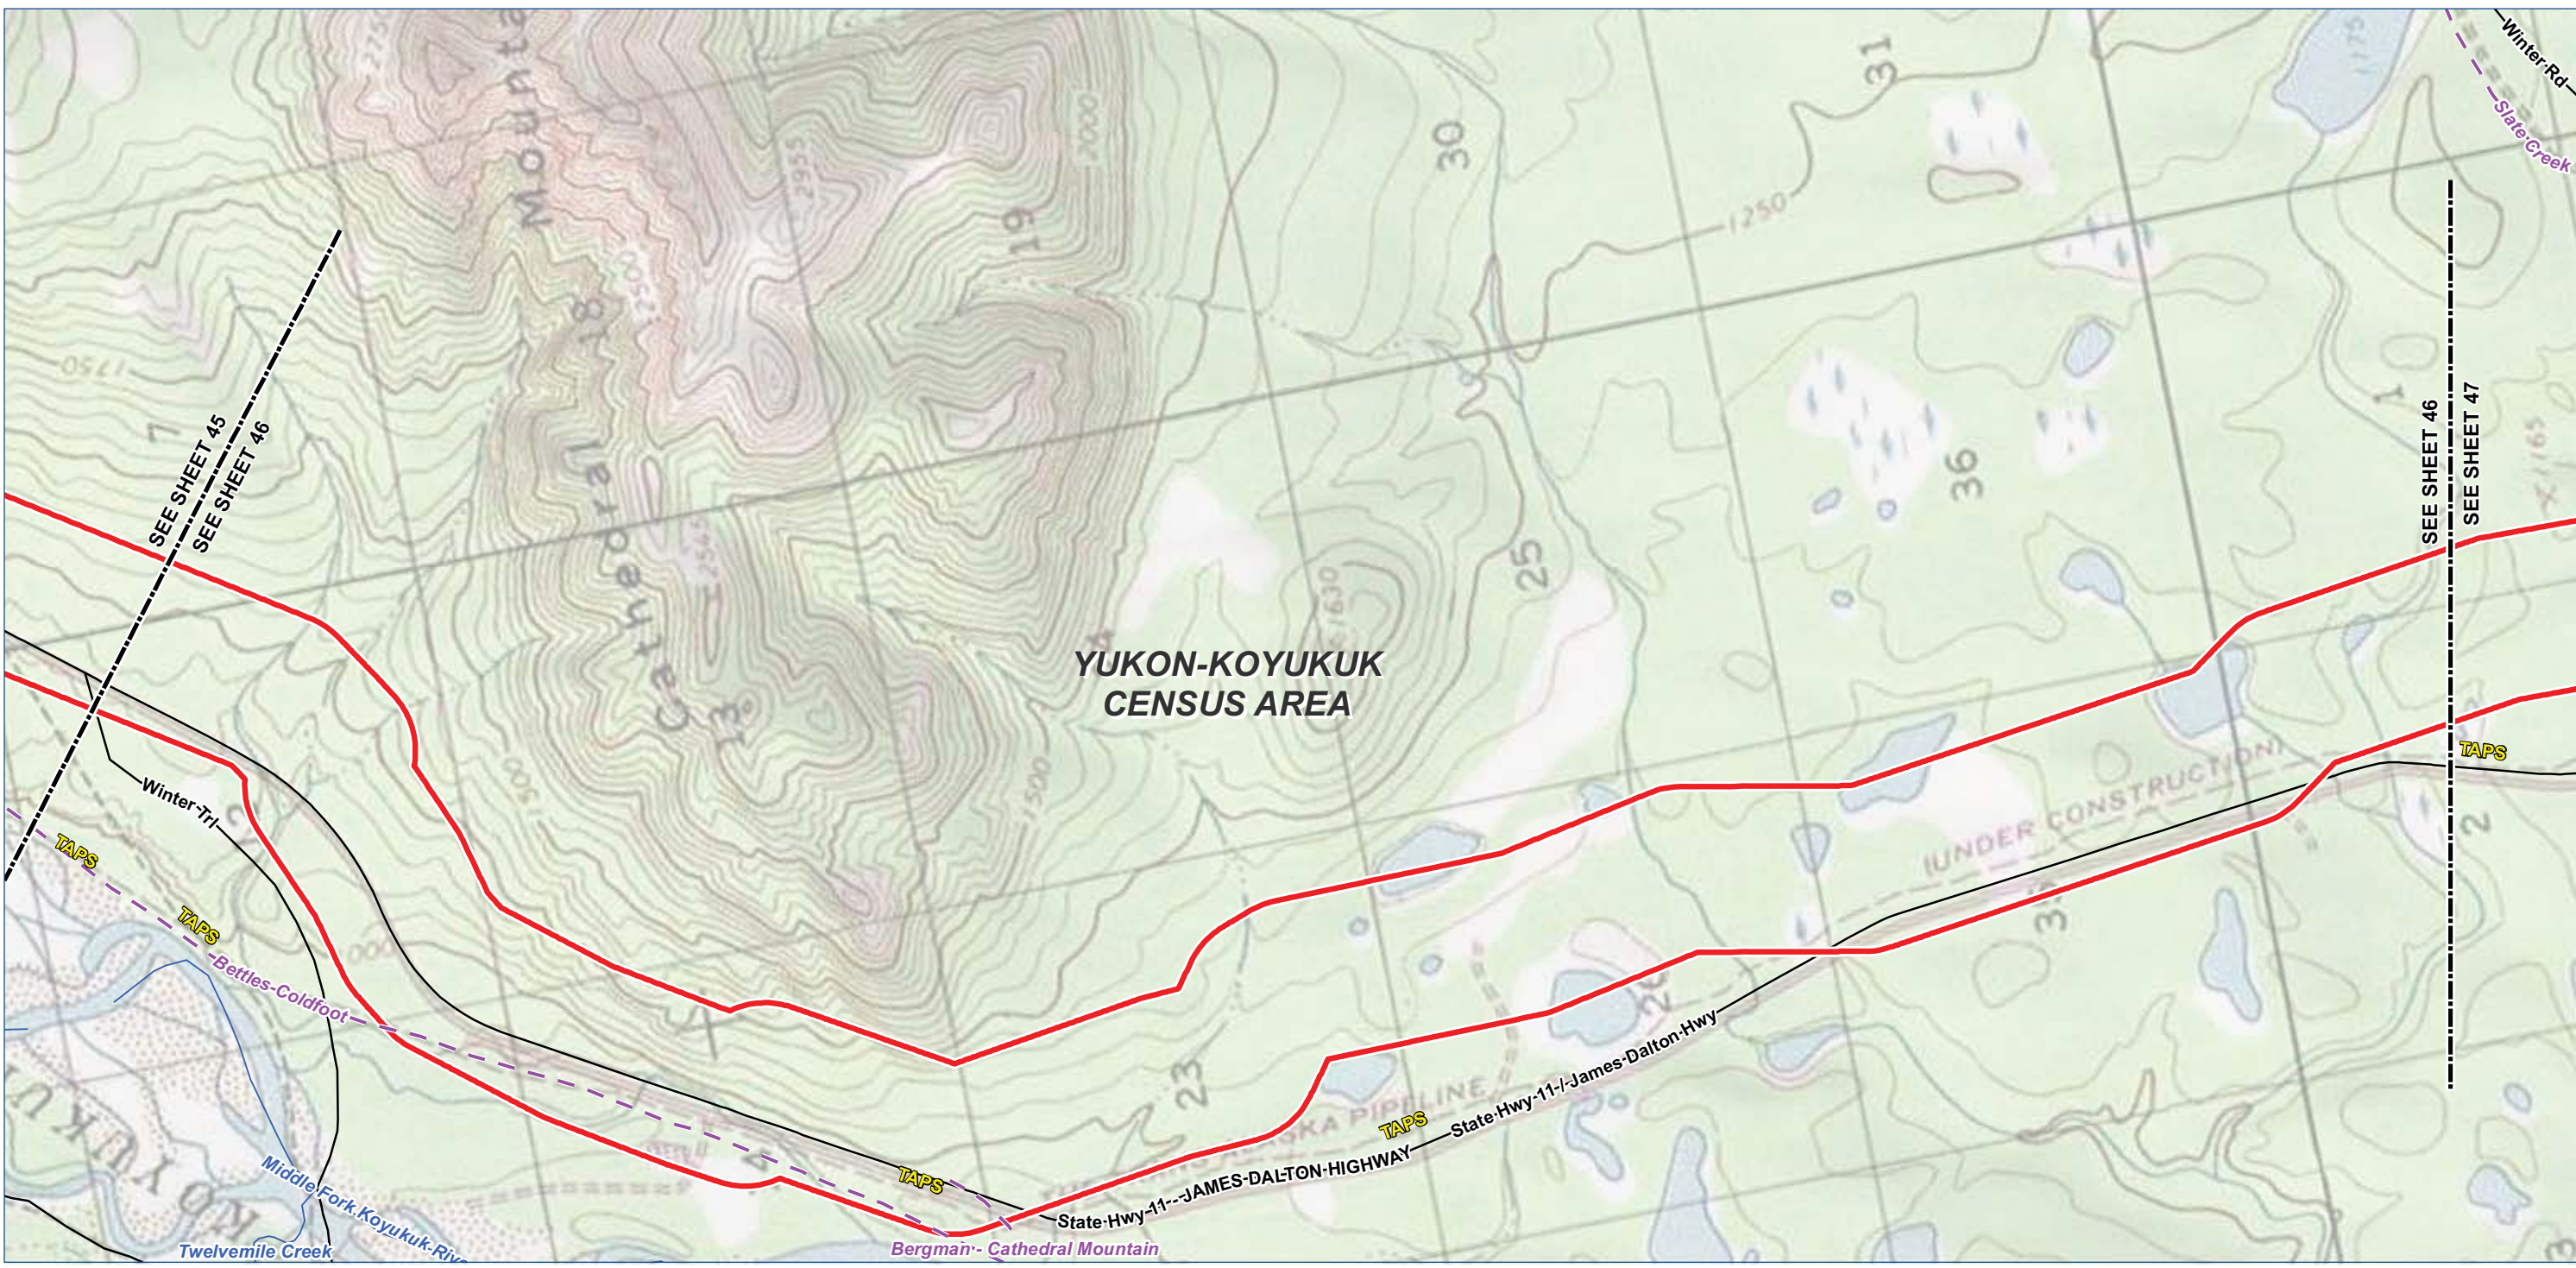

- Legend**

 - TIGER Road
 - NHD Named Flowline
 - Trail
 - Study Corridor - 2,000 ft wide (+/-)**
 - Pre-FEED Rev A Base Corridor
 - Pre-FEED Rev A Alternate Corridor
- Borough / Census Area Line
 - Incorporated City Boundary
 - Public Land - Large Parcel

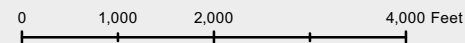

ALASKA LNG PROJECT		
Appendix A - Pre-FEED Rev A Base Corridor		
BOROUGH: YUKON-KOYUKUK	DRAWN BY: CC	
STATE: ALASKA	CHECKED BY: GS / JS	
REV. NO.:	REVISION	DATE
A	ISSUED FOR REVIEW	2014-06-23
B	ISSUED FOR REVIEW	2014-07-10
C	ISSUED FOR REVIEW	2014-09-30
0	ISSUED FOR REVIEW	2014-10-01
Mile posts will be added once a concept is selected		
DATE: 2014-10-01	PROJECTION: NAD83 STATE PLANE AK 4 5004 FEET	

PREPARED BY:


exp Energy Services Inc.

t: +1.850.385.5441 | f: +1.850.385.5523
1300 Metropolitan Blvd.
Tallahassee, FL 32308
U.S.A.

www.exp.com

• BUILDINGS • EARTH & ENVIRONMENT • ENERGY •
• INDUSTRIAL • INFRASTRUCTURE • SUSTAINABILITY •

DWG: APP A-T-BASE_PRE-FEED SHEET: 46

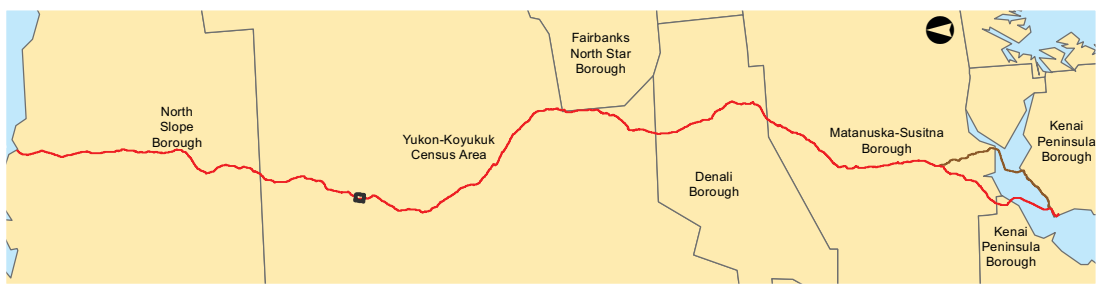

Legend

TIGER Road

NHD Named Flowline

Trail

Study Corridor - 2,000 ft wide (+/-)

Pre-FEED Rev A Base Corridor

Pre-FEED Rev A Alternate Corridor

Borough / Census Area Line

Incorporated City Boundary

Public Land - Large Parcel

ALASKA LNG PROJECT		
Appendix A - Pre-FEED Rev A Base Corridor		
BOROUGH: YUKON-KOYUKUK	DRAWN BY: CC	
STATE: ALASKA	CHECKED BY: GS / JS	
REV. NO.:	REVISION	DATE
A	ISSUED FOR REVIEW	2014-06-23
B	ISSUED FOR REVIEW	2014-07-10
C	ISSUED FOR REVIEW	2014-09-30
0	ISSUED FOR REVIEW	2014-10-01
Mile posts will be added once a concept is selected		
DATE: 2014-10-01	PROJECTION: NAD83 STATE PLANE AK 4 5004 FEET	

PREPARED BY:

exp Energy Services Inc.

t: +1.850.385.5441 | f: +1.850.385.5523
1300 Metropolitan Blvd.
Tallahassee, FL 32308
U.S.A.

www.exp.com


exp.

BUILDINGS • EARTH & ENVIRONMENT • ENERGY •

INDUSTRIAL • INFRASTRUCTURE • SUSTAINABILITY •

DWG: APP A-A-BASE_PRE-FEED SHEET: 46

X:\Projects\ExxonMobil\SCLNG\Mapping\20140930_Resource_Report_Rev_0\04_MXD\01_Ver0\App_A_Aerial_Preliminary_Prefered_Corridor_Pre_FEED.mxd

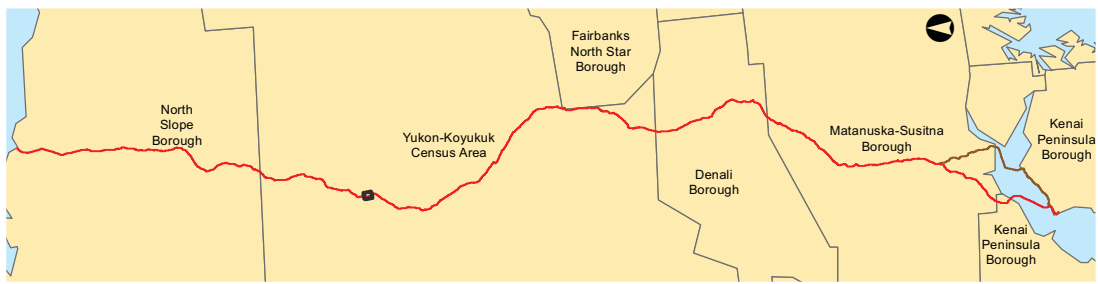

Legend

TIGER Road

NHD Named Flowline

Trail

Study Corridor - 2,000 ft wide (+/-)

Pre-FEED Rev A Base Corridor

Pre-FEED Rev A Alternate Corridor

Borough / Census Area Line

Incorporated City Boundary

Public Land - Large Parcel



ALASKA LNG PROJECT		
Appendix A - Pre-FEED Rev A Base Corridor		
BOROUGH: YUKON-KOYUKUK	DRAWN BY: CC	
STATE: ALASKA	CHECKED BY: GS / JS	
REV. NO.:	REVISION	DATE
A	ISSUED FOR REVIEW	2014-06-23
B	ISSUED FOR REVIEW	2014-07-10
C	ISSUED FOR REVIEW	2014-09-30
0	ISSUED FOR REVIEW	2014-10-01
Mile posts will be added once a concept is selected		
DATE: 2014-10-01	PROJECTION: NAD83 STATE PLANE AK 4 5004 FEET	

PREPARED BY:

exp Energy Services Inc.

t: +1.850.385.5441 | f: +1.850.385.5523

1300 Metropolitan Blvd.

Tallahassee, FL 32308

U.S.A.

www.exp.com


exp.

• BUILDINGS • EARTH & ENVIRONMENT • ENERGY •

• INDUSTRIAL • INFRASTRUCTURE • SUSTAINABILITY •


DWG: APP A-T-BASE_PRE-FEED

SHEET: 47

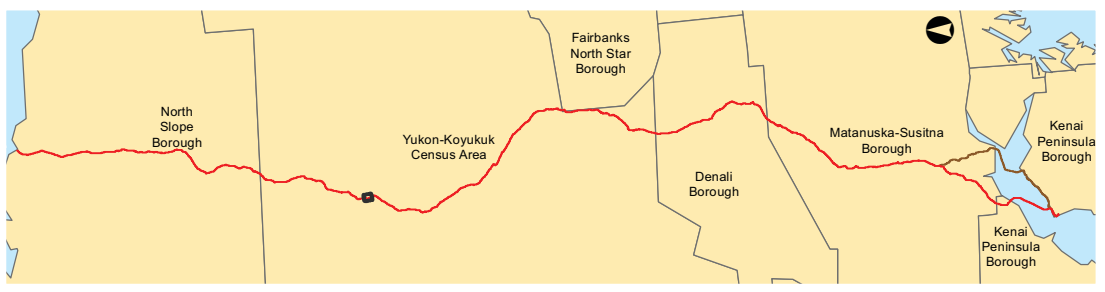

- Legend**

 - TIGER Road
 - NHD Named Flowline
 - Trail
 - Study Corridor - 2,000 ft wide (+/-)**
 - Pre-FEED Rev A Base Corridor
 - Pre-FEED Rev A Alternate Corridor
- Borough / Census Area Line
 - Incorporated City Boundary
 - Public Land - Large Parcel

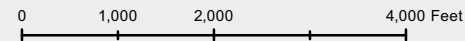

ALASKA LNG PROJECT		
Appendix A - Pre-FEED Rev A Base Corridor		
BOROUGH: YUKON-KOYUKUK	DRAWN BY: CC	
STATE: ALASKA	CHECKED BY: GS / JS	
REV. NO.:	REVISION	DATE
A	ISSUED FOR REVIEW	2014-06-23
B	ISSUED FOR REVIEW	2014-07-10
C	ISSUED FOR REVIEW	2014-09-30
0	ISSUED FOR REVIEW	2014-10-01
Mile posts will be added once a concept is selected		
DATE: 2014-10-01	PROJECTION: NAD83 STATE PLANE AK 4 5004 FEET	

PREPARED BY:




exp Energy Services Inc.

t: +1.850.385.5441 | f: +1.850.385.5523
1300 Metropolitan Blvd.
Tallahassee, FL 32308
U.S.A.

www.exp.com

• BUILDINGS • EARTH & ENVIRONMENT • ENERGY •
• INDUSTRIAL • INFRASTRUCTURE • SUSTAINABILITY •

DWG: APP A-A-BASE_PRE-FEED SHEET: 47

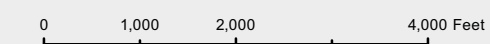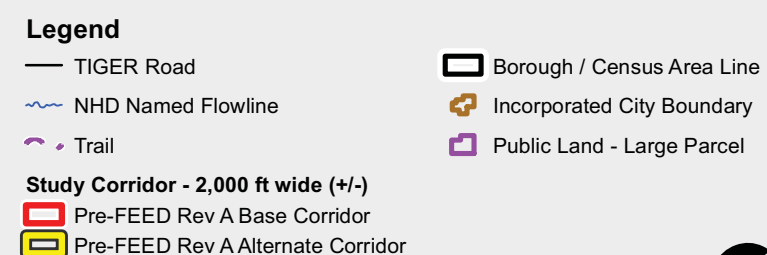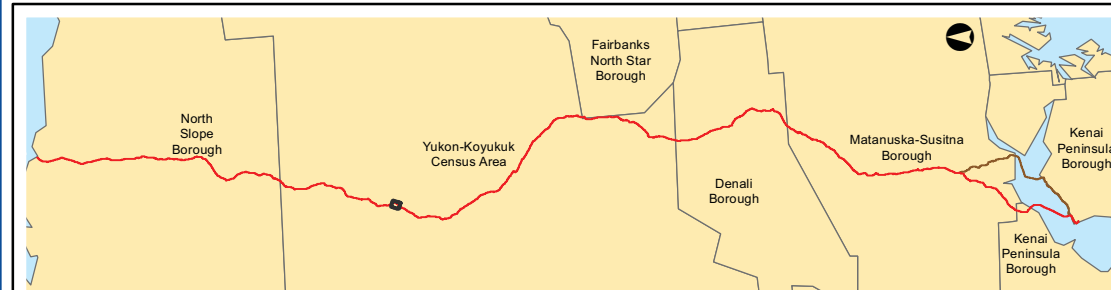


PREPARED BY:
exp Energy Services Inc.
t: +1.850.385.5441 | f: +1.850.385.5523
1300 Metropolitan Blvd.
Tallahassee, FL 32308
U.S.A.
www.exp.com



The logo for exp Energy Services Inc. features a stylized cluster of colorful dots (yellow, orange, red, green, blue, and purple) arranged in a circular pattern to the left of the word "exp" in a lowercase, sans-serif font. A small red dot is positioned at the end of the lowercase "p".

- BUILDINGS • EARTH & ENVIRONMENT • ENERGY •
- INDUSTRIAL • INFRASTRUCTURE • SUSTAINABILITY •

DWG: APP A-T-BASE PRE-FEED	SHEET:	48
-----------------------------------	---------------	----

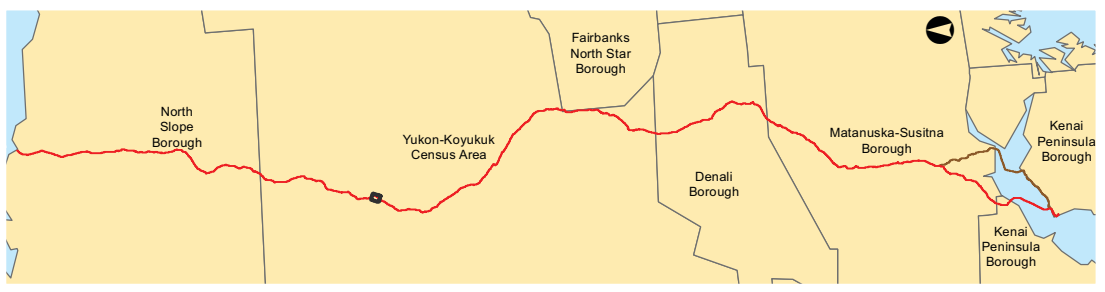

Legend

- TIGER Road

NHD Named Flowline

Trail


Study Corridor - 2,000 ft wide (+/-)

Pre-FEED Rev A Base Corridor

Pre-FEED Rev A Alternate Corridor
- Borough / Census Area Line

Incorporated City Boundary

Public Land - Large Parcel

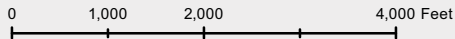

ALASKA LNG PROJECT

Appendix A - Pre-FEED Rev A Base Corridor

BOROUGH:	YUKON-KOYUKUK	DRAWN BY:	CC
STATE:	ALASKA	CHECKED BY:	GS / JS
REV. NO.:	REVISION	DATE	
A	ISSUED FOR REVIEW	2014-06-23	
B	ISSUED FOR REVIEW	2014-07-10	
C	ISSUED FOR REVIEW	2014-09-30	
0	ISSUED FOR REVIEW	2014-10-01	
Mile posts will be added once a concept is selected			

DATE: 2014-10-01 PROJECTION: NAD83 STATE PLANE AK 4 5004 FEET

PREPARED BY:

exp Energy Services Inc.



t: +1.850.385.5441 | f: +1.850.385.5523
1300 Metropolitan Blvd.
Tallahassee, FL 32308
U.S.A.

www.exp.com



• BUILDINGS • EARTH & ENVIRONMENT • ENERGY •
• INDUSTRIAL • INFRASTRUCTURE • SUSTAINABILITY •

DWG: APP A-A-BASE_PRE-FEED SHEET: 48

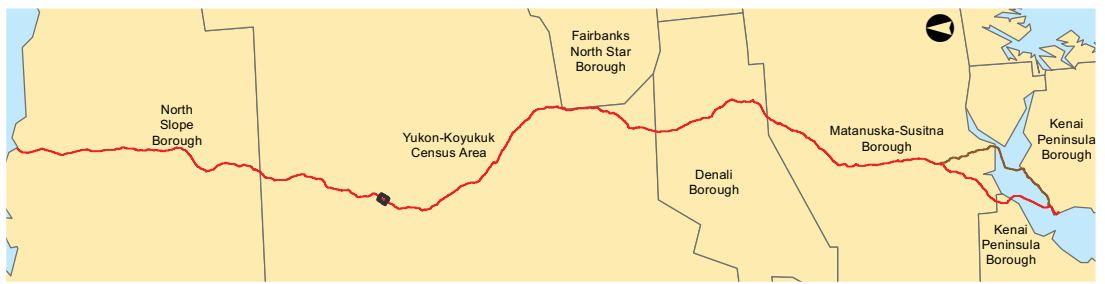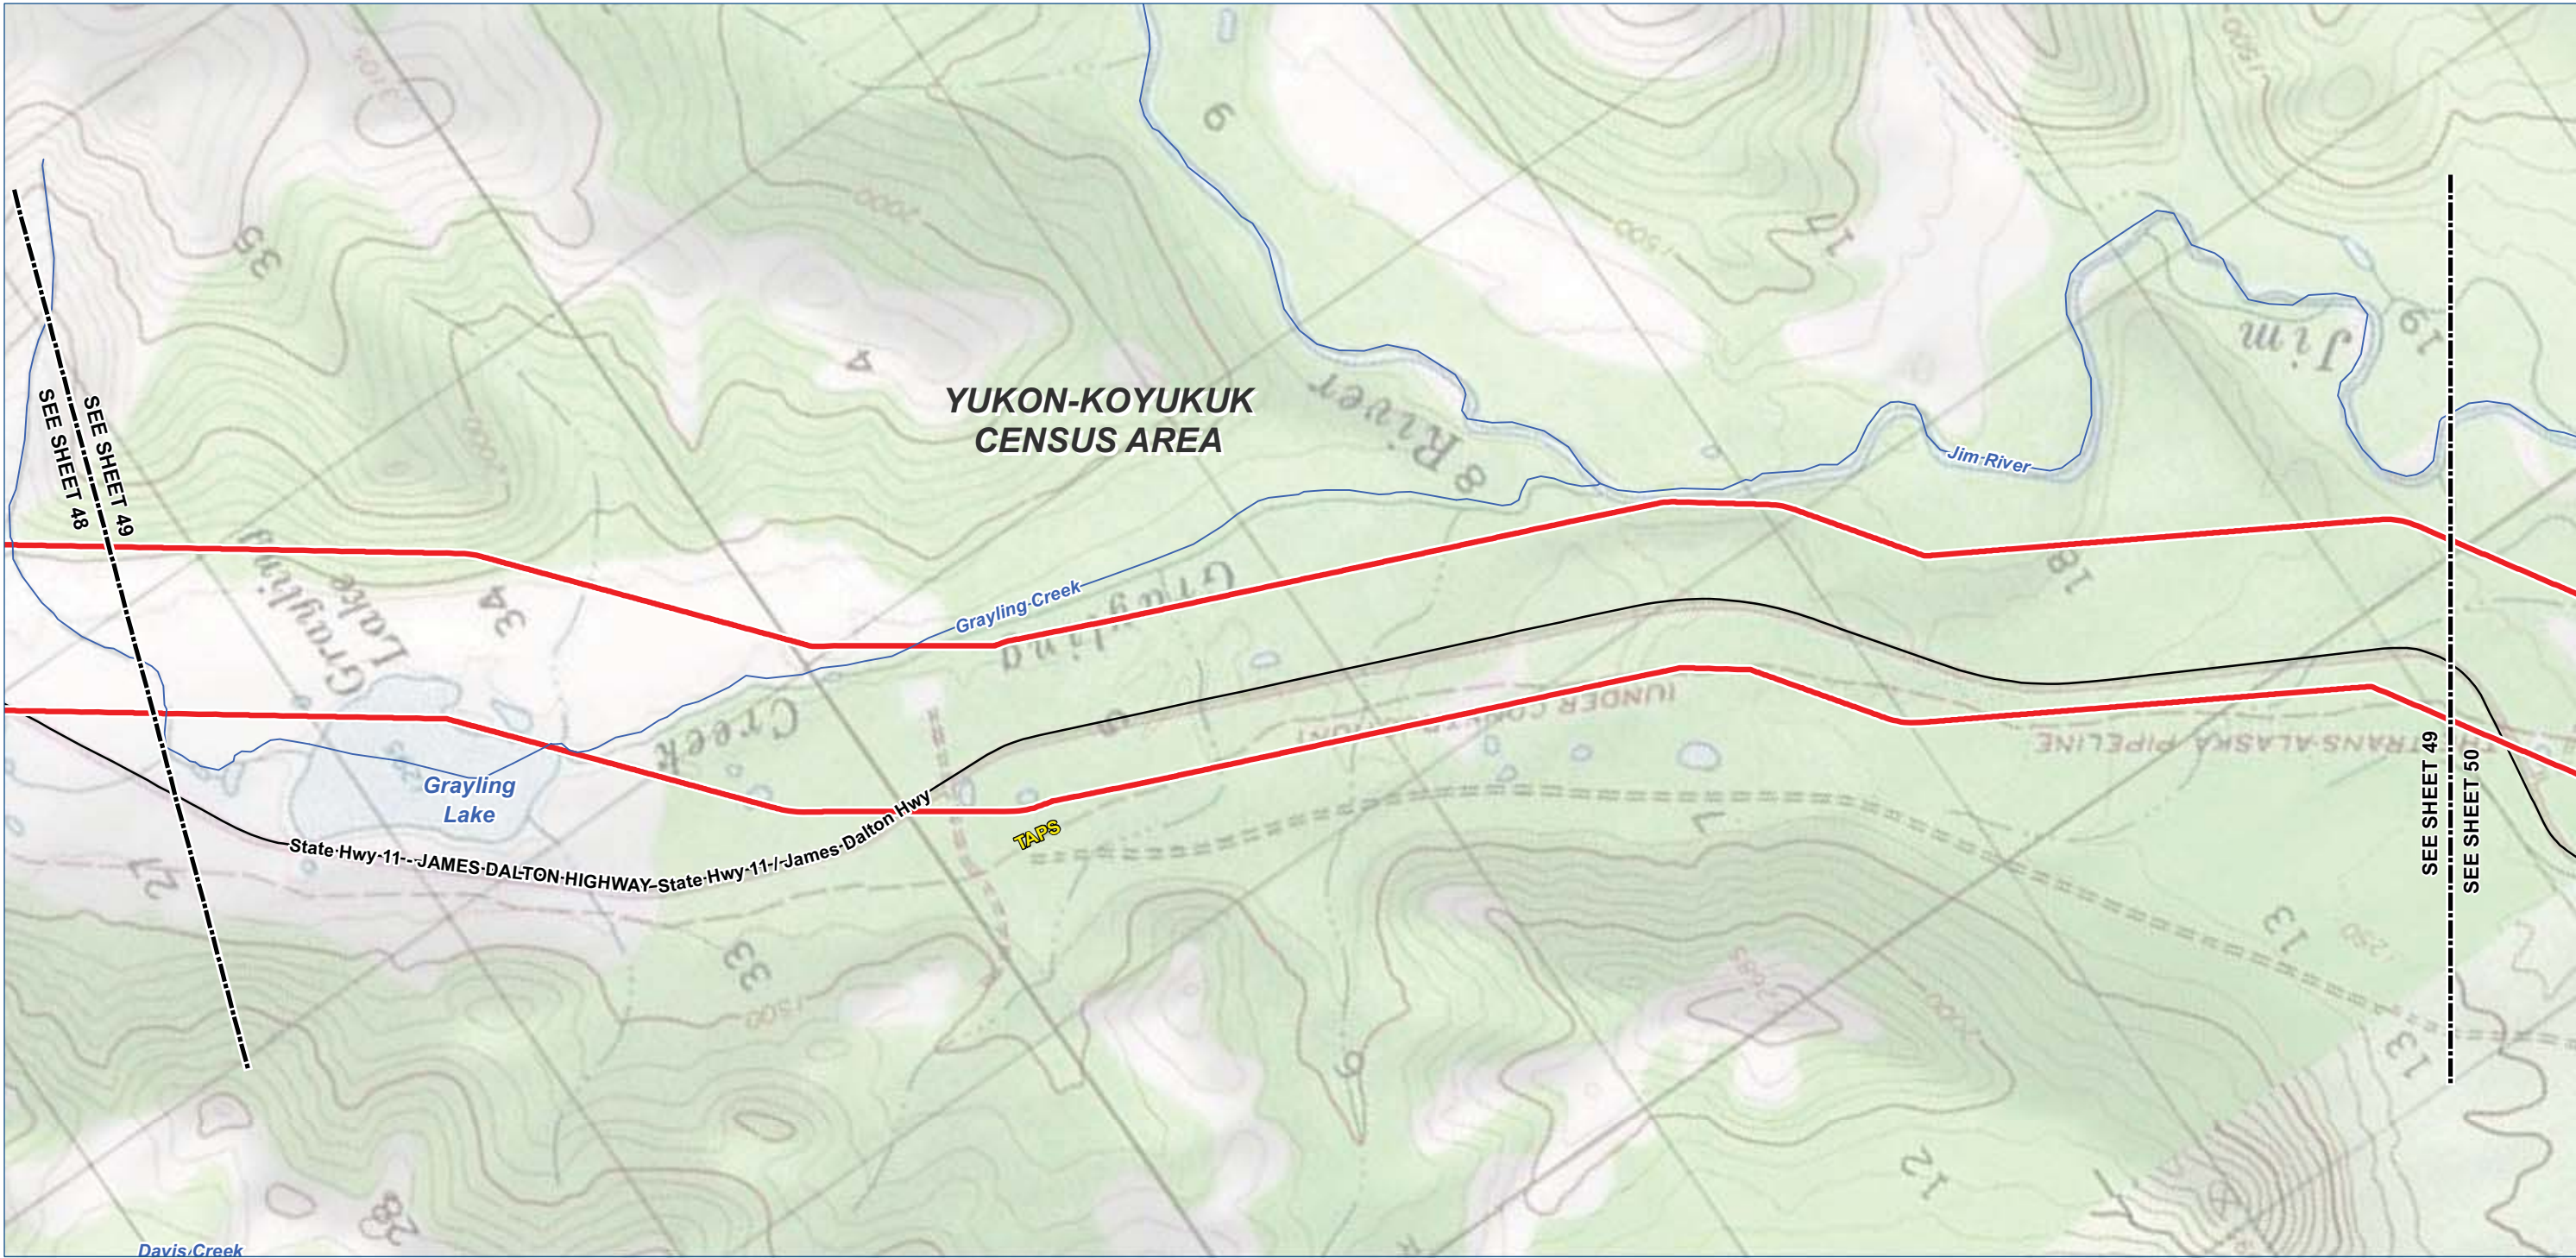

Legend

- TIGER Road

NHD Named Flowline

Trail
- Borough / Census Area Line

Incorporated City Boundary

Public Land - Large Parcel

- Study Corridor - 2,000 ft wide (+/-)
- Pre-FEED Rev A Base Corridor

Pre-FEED Rev A Alternate Corridor



ALASKA LNG PROJECT		
Appendix A - Pre-FEED Rev A Base Corridor		
BOROUGH: YUKON-KOYUKUK	DRAWN BY: CC	
STATE: ALASKA	CHECKED BY: GS / JS	
REV. NO.:	REVISION	DATE
A	ISSUED FOR REVIEW	2014-06-23
B	ISSUED FOR REVIEW	2014-07-10
C	ISSUED FOR REVIEW	2014-09-30
0	ISSUED FOR REVIEW	2014-10-01
Mile posts will be added once a concept is selected		
DATE: 2014-10-01	PROJECTION: NAD83 STATE PLANE AK 4 5004 FEET	

PREPARED BY:

exp Energy Services Inc.

t: +1.850.385.5441 | f: +1.850.385.5523

1300 Metropolitan Blvd.

Tallahassee, FL 32308



U.S.A.

www.exp.com

BUILDINGS • EARTH & ENVIRONMENT • ENERGY •


INDUSTRIAL • INFRASTRUCTURE • SUSTAINABILITY •

DWG: APP A-T-BASE_PRE-FEED SHEET: 49

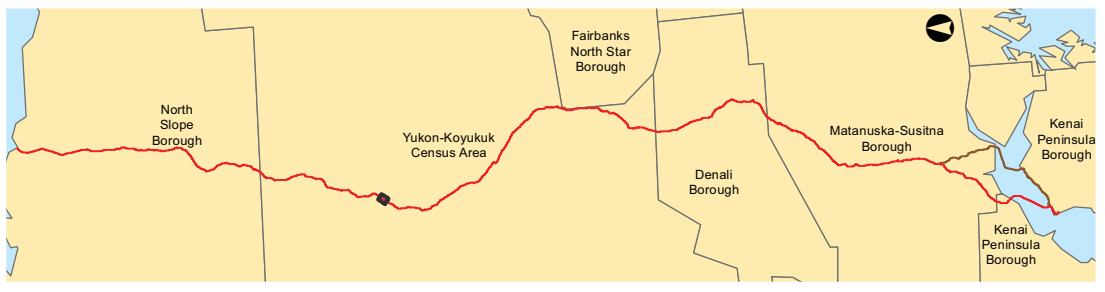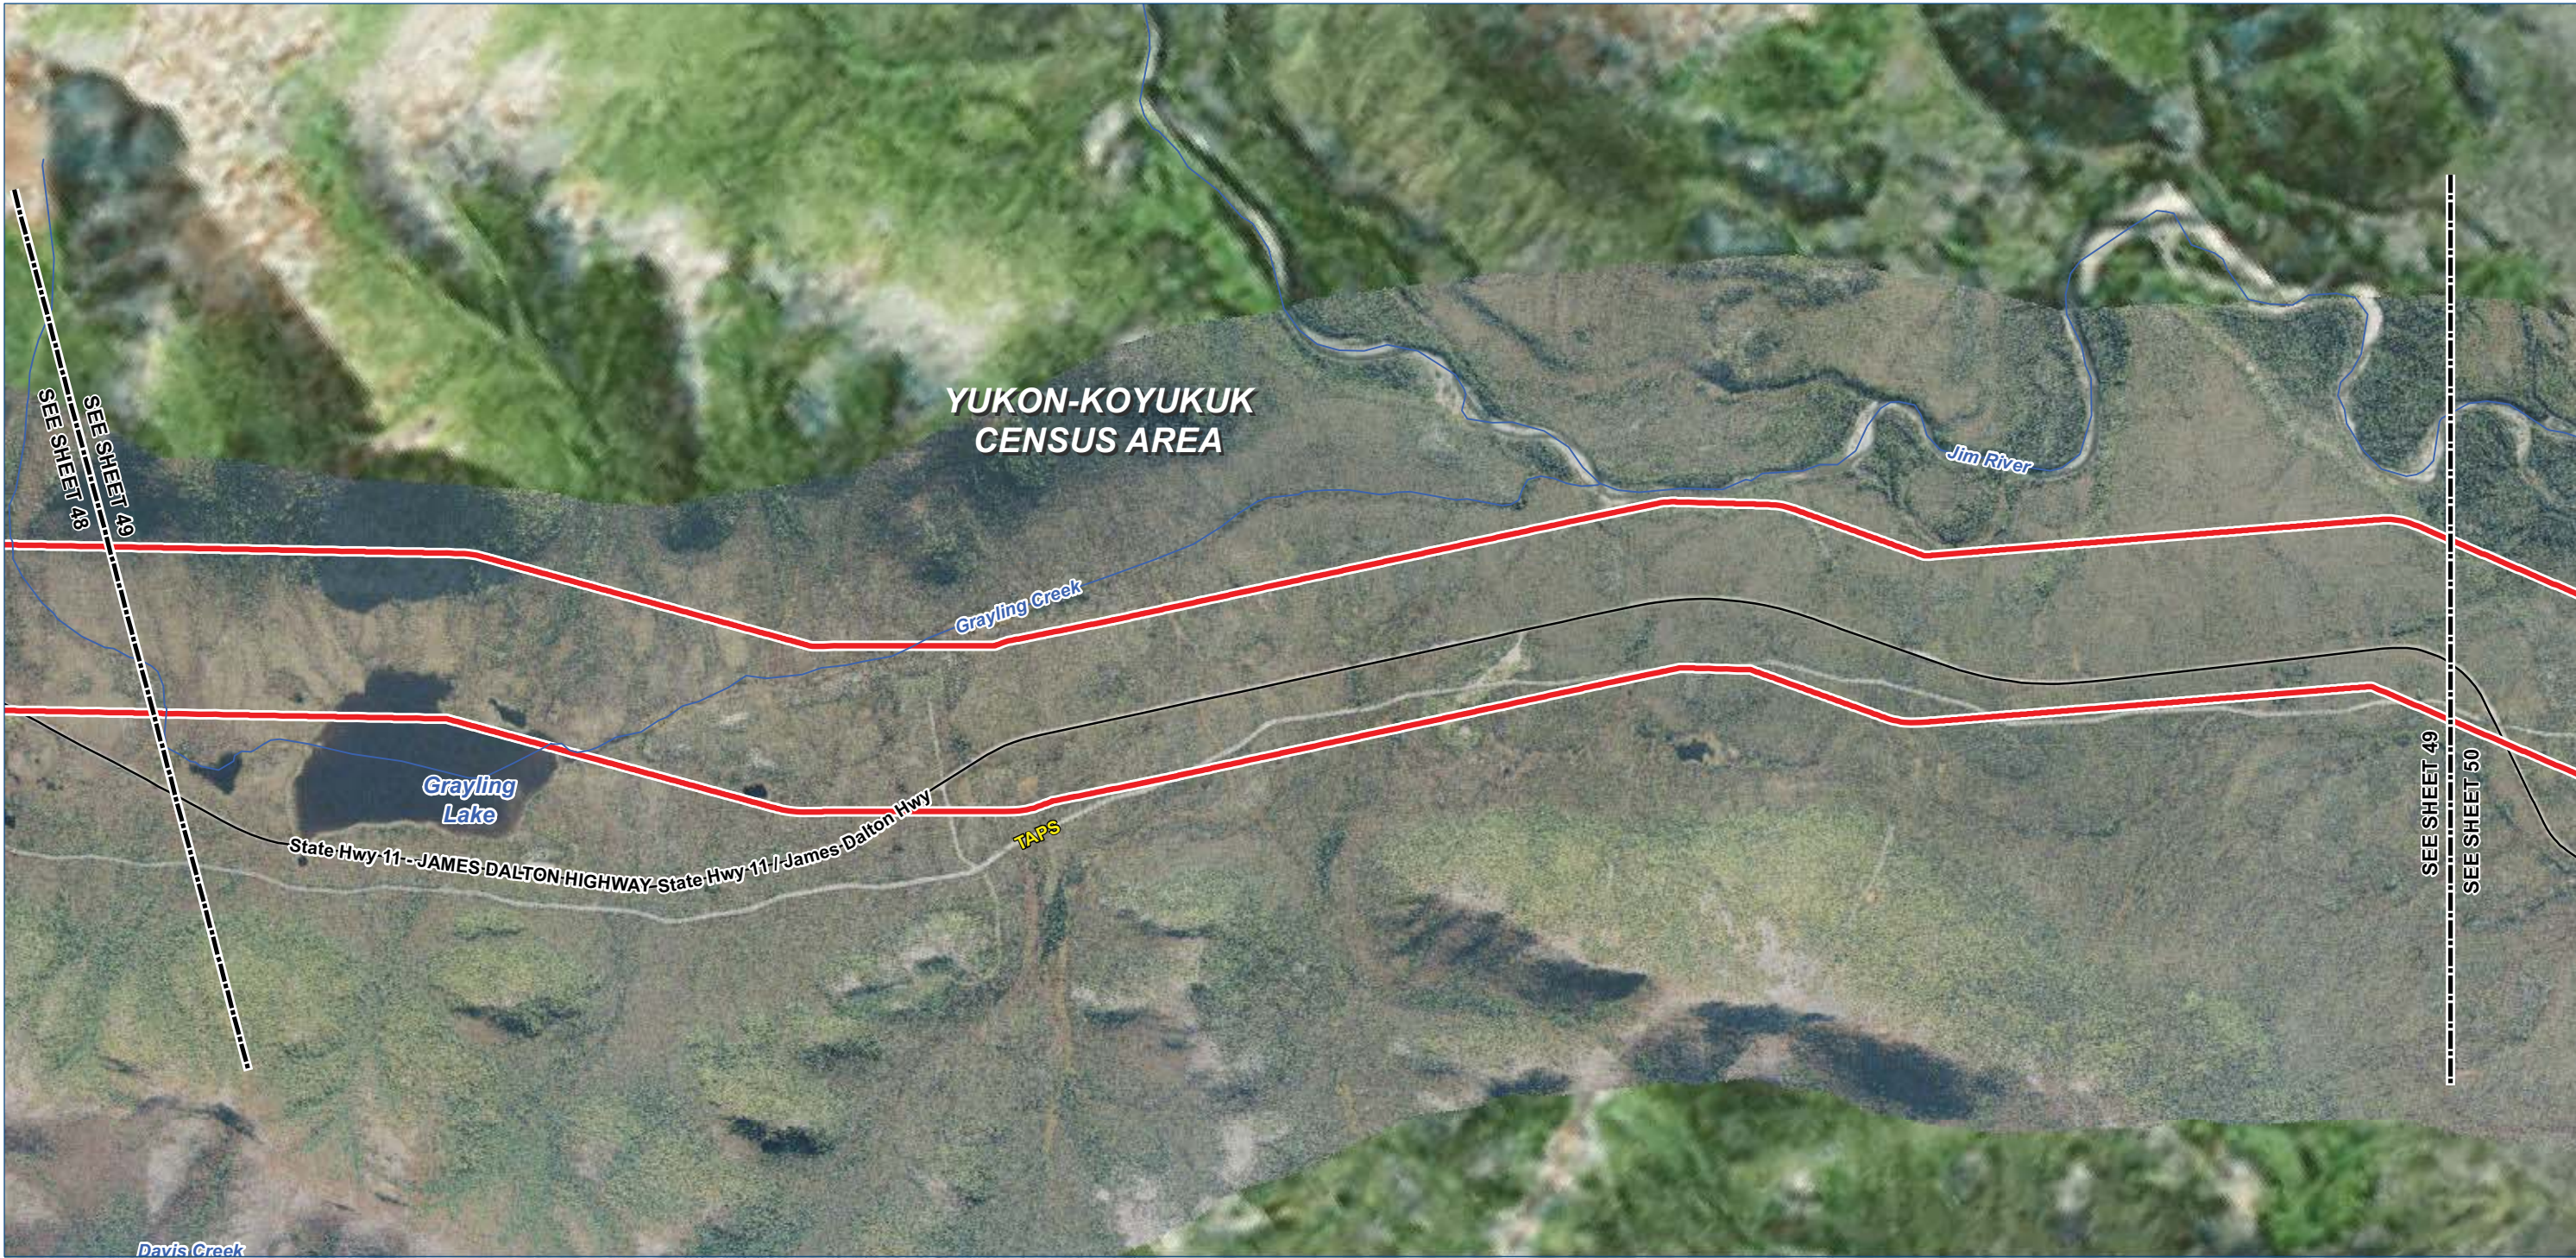

Legend

- TIGER Road
- NHD Named Flowline
- Trail
- Borough / Census Area Line
- Incorporated City Boundary
- Public Land - Large Parcel
- Study Corridor - 2,000 ft wide (+/-)
- Pre-FEED Rev A Base Corridor
- Pre-FEED Rev A Alternate Corridor

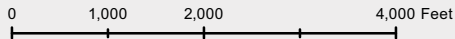

ALASKA LNG PROJECT

Appendix A - Pre-FEED Rev A Base Corridor

BOROUGH: YUKON-KOYUKUK		DRAWN BY:	CC
STATE: ALASKA		CHECKED BY:	GS / JS
REV. NO.:	REVISION	DATE	
A	ISSUED FOR REVIEW	2014-06-23	
B	ISSUED FOR REVIEW	2014-07-10	
C	ISSUED FOR REVIEW	2014-09-30	
0	ISSUED FOR REVIEW	2014-10-01	
Mile posts will be added once a concept is selected			

DATE: 2014-10-01 PROJECTION: NAD83 STATE PLANE AK 4 5004 FEET

PREPARED BY:

exp Energy Services Inc.



t: +1.850.385.5441 | f: +1.850.385.5523
1300 Metropolitan Blvd.
Tallahassee, FL 32308
U.S.A.

www.exp.com



• BUILDINGS • EARTH & ENVIRONMENT • ENERGY •
• INDUSTRIAL • INFRASTRUCTURE • SUSTAINABILITY •

DWG: APP A-A-BASE_PRE-FEED SHEET: 49

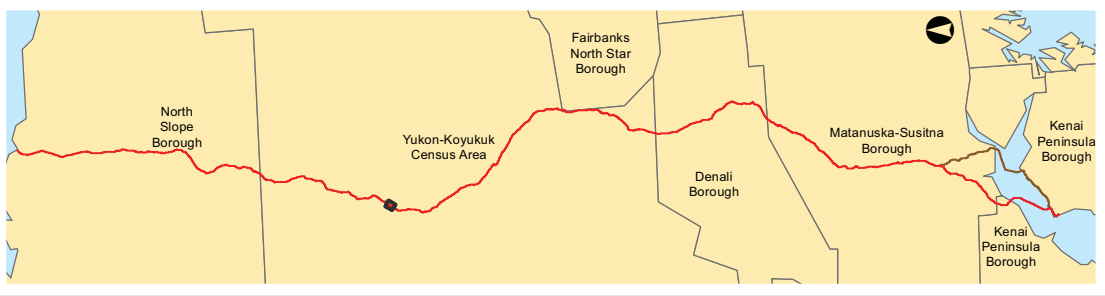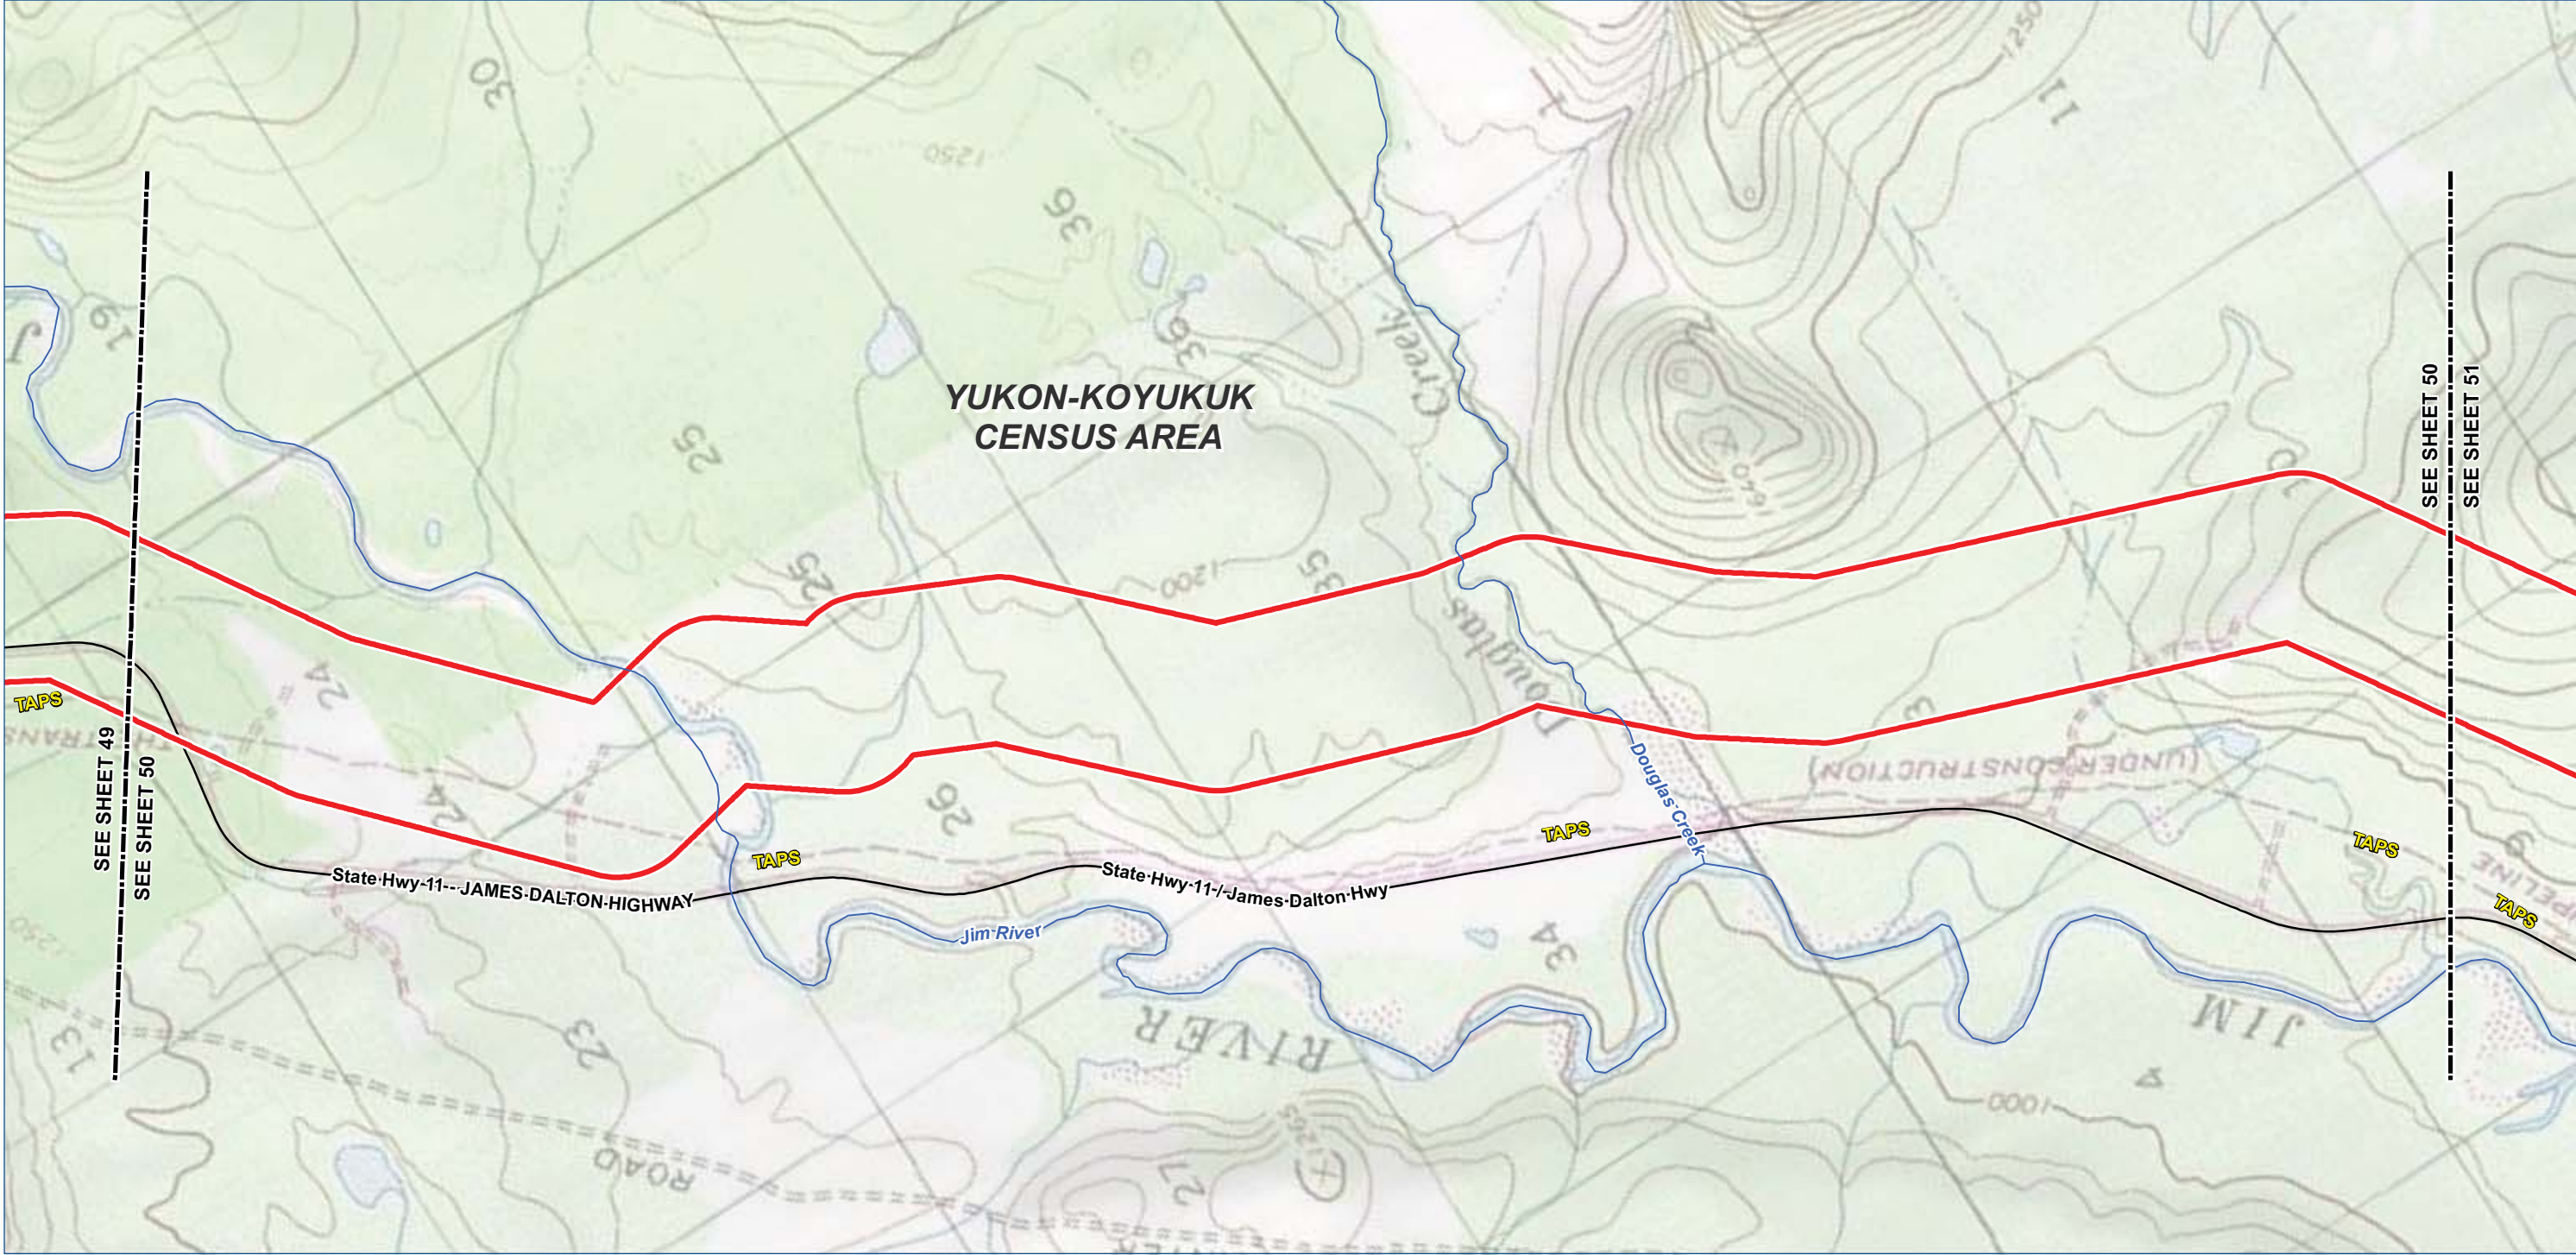

Legend

TIGER Road

NHD Named Flowline

Trail

Study Corridor - 2,000 ft wide (+/-)

Pre-FEED Rev A Base Corridor

Pre-FEED Rev A Alternate Corridor

Borough / Census Area Line

Incorporated City Boundary

Public Land - Large Parcel

ALASKA LNG PROJECT		
Appendix A - Pre-FEED Rev A Base Corridor		
BOROUGH: YUKON-KOYUKUK	DRAWN BY: CC	
STATE: ALASKA	CHECKED BY: GS / JS	
REV. NO.:	REVISION	DATE
A	ISSUED FOR REVIEW	2014-06-23
B	ISSUED FOR REVIEW	2014-07-10
C	ISSUED FOR REVIEW	2014-09-30
0	ISSUED FOR REVIEW	2014-10-01
Mile posts will be added once a concept is selected		
DATE: 2014-10-01	PROJECTION: NAD83 STATE PLANE AK 4 5004 FEET	

PREPARED BY:

exp Energy Services Inc.


t: +1.850.385.5441 | f: +1.850.385.5523
1300 Metropolitan Blvd.
Tallahassee, FL 32308
U.S.A.

www.exp.com

BUILDINGS • EARTH & ENVIRONMENT • ENERGY •
INDUSTRIAL • INFRASTRUCTURE • SUSTAINABILITY •

DWG: APP A-T-BASE_PRE-FEED SHEET: 50

X:\Projects\ExxonMobil\SCLNG\Mapping\20140930_Resource_Report_Rev_0\04_MXD\01_Ver0\App_A_Topo_Preliminary_Prefered_Corridor_Pre_FEED_1.mxd

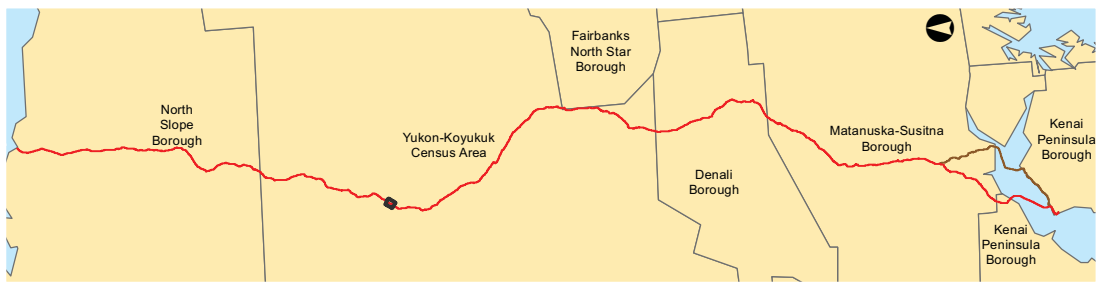

Legend

- TIGER Road

NHD Named Flowline

Trail
- Borough / Census Area Line

Incorporated City Boundary

Public Land - Large Parcel

- Study Corridor - 2,000 ft wide (+/-)
- Pre-FEED Rev A Base Corridor

Pre-FEED Rev A Alternate Corridor



ALASKA LNG PROJECT		
Appendix A - Pre-FEED Rev A Base Corridor		
BOROUGH: YUKON-KOYUKUK	DRAWN BY: CC	
STATE: ALASKA	CHECKED BY: GS / JS	
REV. NO.:	REVISION	DATE
A	ISSUED FOR REVIEW	2014-06-23
B	ISSUED FOR REVIEW	2014-07-10
C	ISSUED FOR REVIEW	2014-09-30
0	ISSUED FOR REVIEW	2014-10-01
Mile posts will be added once a concept is selected		
DATE: 2014-10-01	PROJECTION: NAD83 STATE PLANE AK 4 5004 FEET	

PREPARED BY:

exp Energy Services Inc.

t: +1.850.385.5441 | f: +1.850.385.5523

1300 Metropolitan Blvd.

Tallahassee, FL 32308

U.S.A.



www.exp.com

BUILDINGS • EARTH & ENVIRONMENT • ENERGY •

INDUSTRIAL • INFRASTRUCTURE • SUSTAINABILITY •

DWG: APP A-A-BASE_PRE-FEED

SHEET: 50

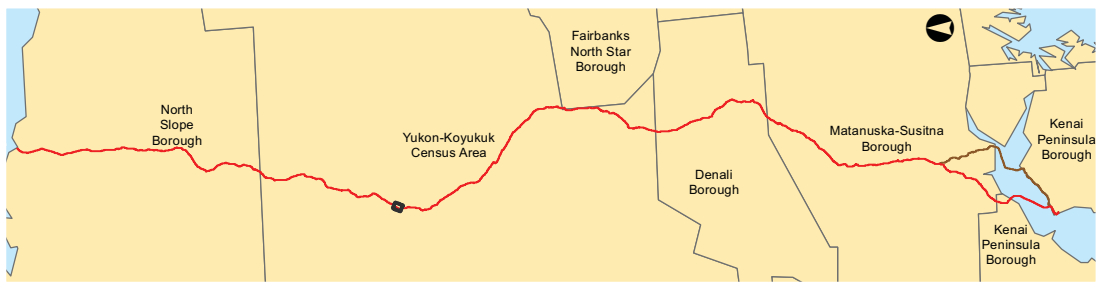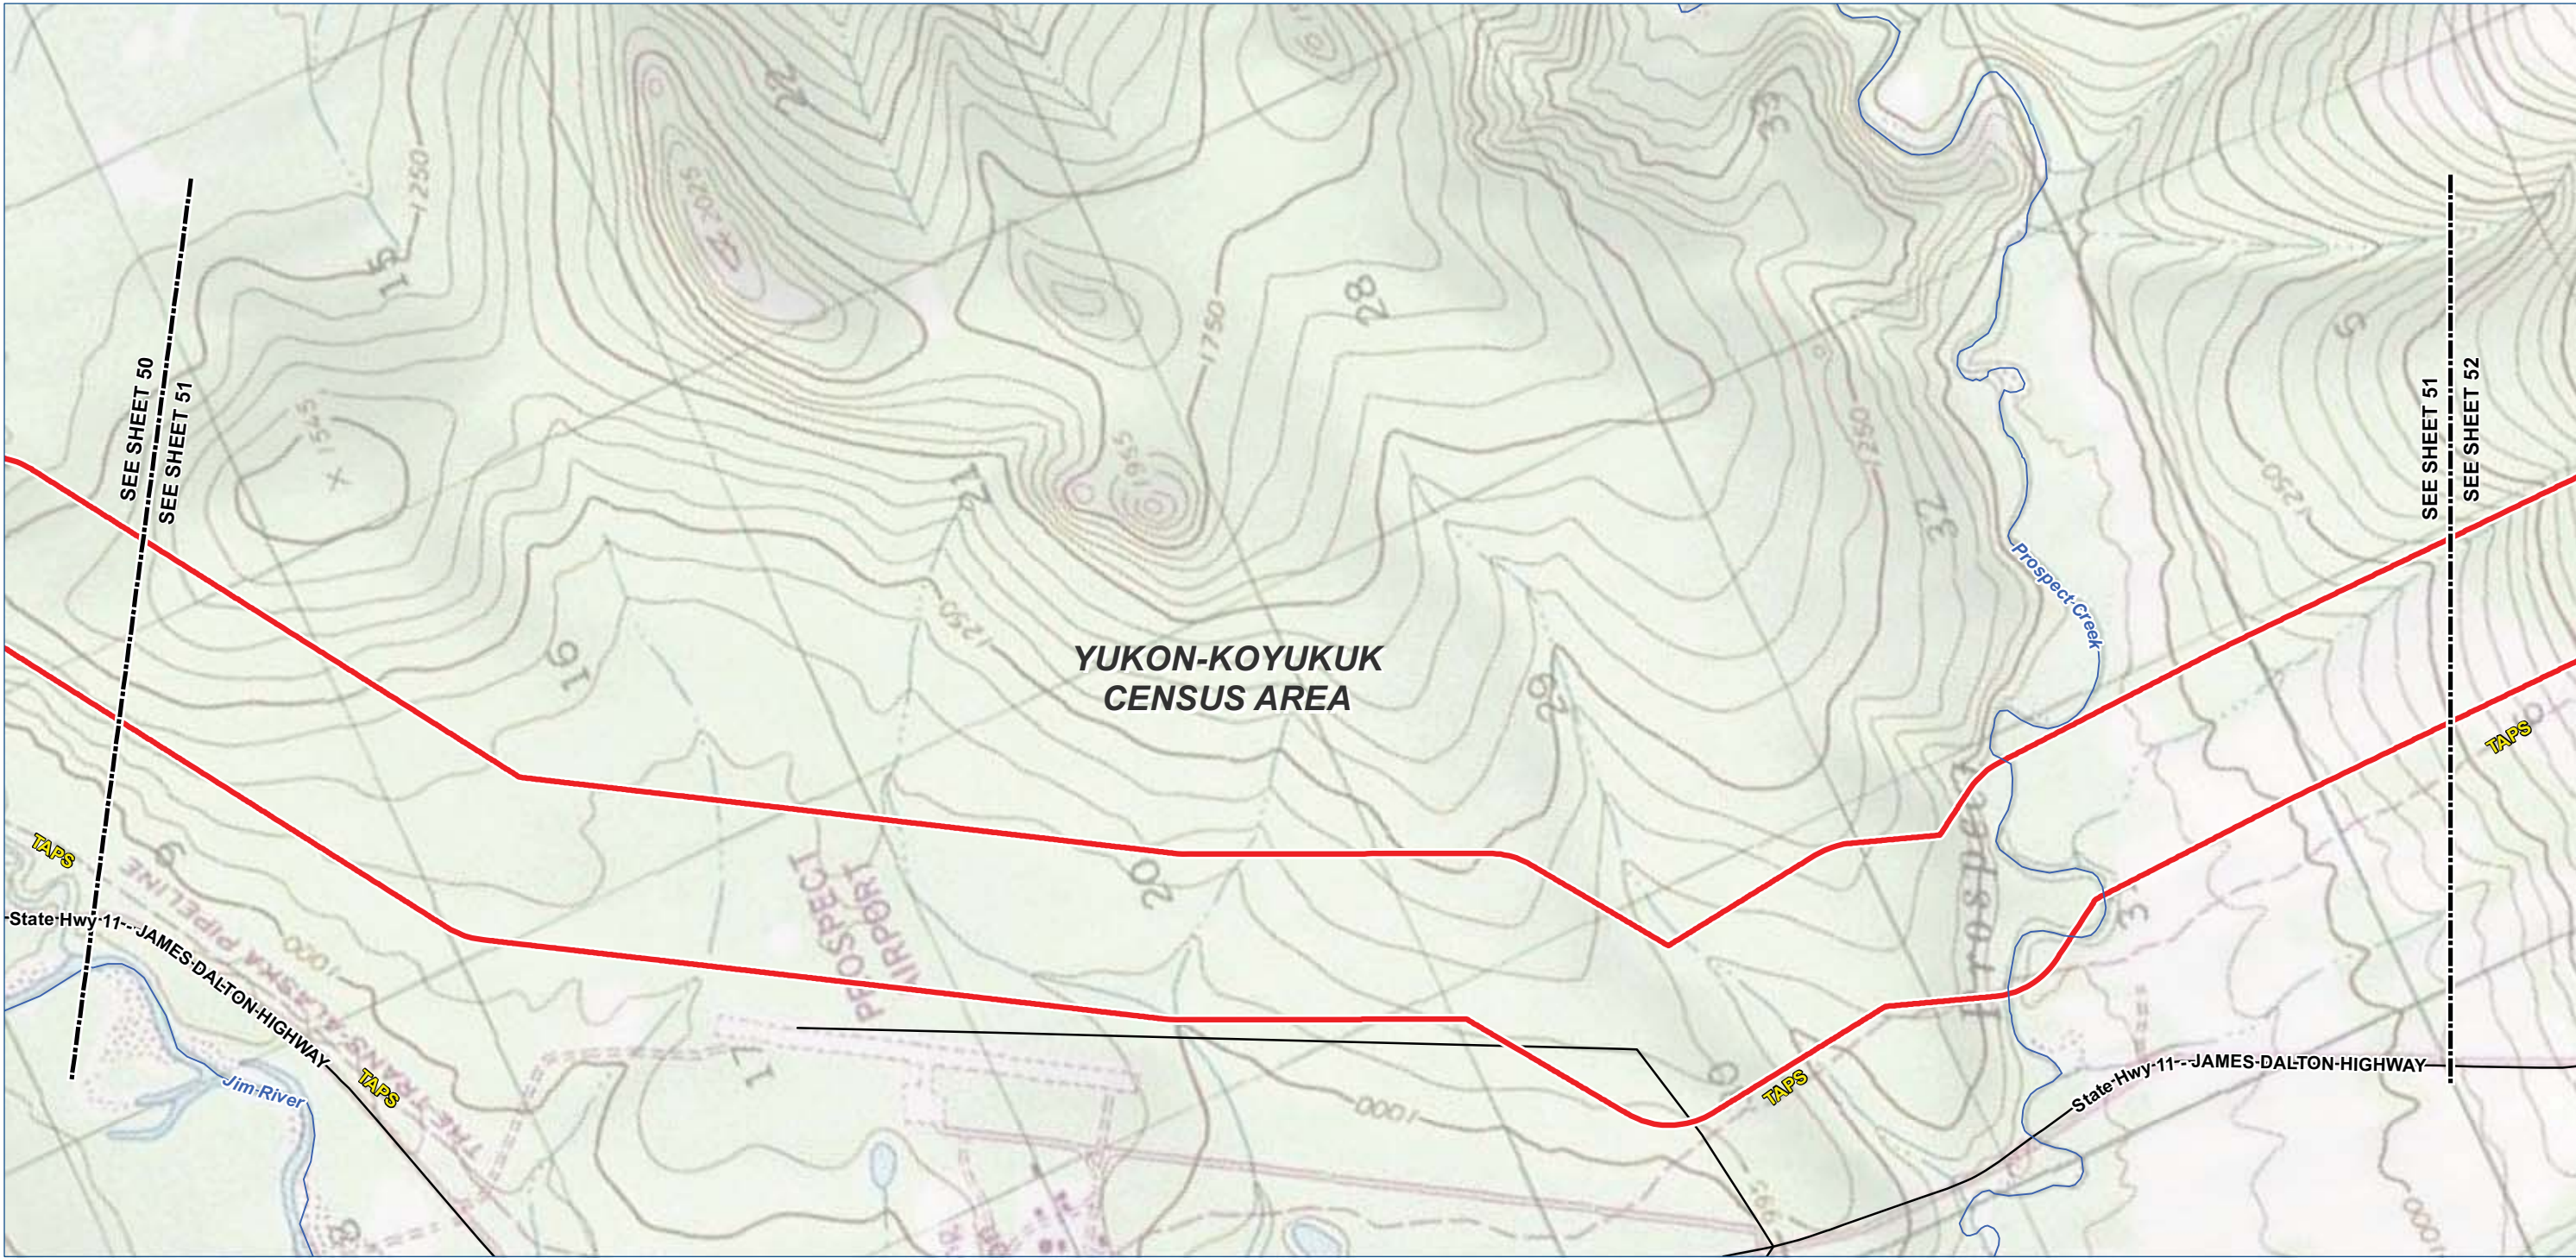

Legend

TIGER Road

NHD Named Flowline

Trail

Study Corridor - 2,000 ft wide (+/-)

Pre-FEED Rev A Base Corridor

Pre-FEED Rev A Alternate Corridor

Borough / Census Area Line

Incorporated City Boundary

Public Land - Large Parcel

0

1,000

2,000

4,000 Feet

ALASKA LNG PROJECT		
Appendix A - Pre-FEED Rev A Base Corridor		
BOROUGH: YUKON-KOYUKUK	DRAWN BY: CC	
STATE: ALASKA	CHECKED BY: GS / JS	
REV. NO.:	REVISION	DATE
A	ISSUED FOR REVIEW	2014-06-23
B	ISSUED FOR REVIEW	2014-07-10
C	ISSUED FOR REVIEW	2014-09-30
0	ISSUED FOR REVIEW	2014-10-01
Mile posts will be added once a concept is selected		
DATE: 2014-10-01	PROJECTION: NAD83 STATE PLANE AK 4 5004 FEET	

PREPARED BY:

exp Energy Services Inc.

t: +1.850.385.5441 | f: +1.850.385.5523

1300 Metropolitan Blvd.

Tallahassee, FL 32308

U.S.A.

www.exp.com


BUILDINGS • EARTH & ENVIRONMENT • ENERGY •

INDUSTRIAL • INFRASTRUCTURE • SUSTAINABILITY •

DWG: APP A-T-BASE_PRE-FEED

SHEET: 51

X:\Projects\ExxonMobil\SCLNG\Mapping\20140930_Resource_Report_Rev_0\04_MXD\01_Ver0\App_A_Topo_Preliminary_Prefered_Corridor_Pre_FEED_1.mxd

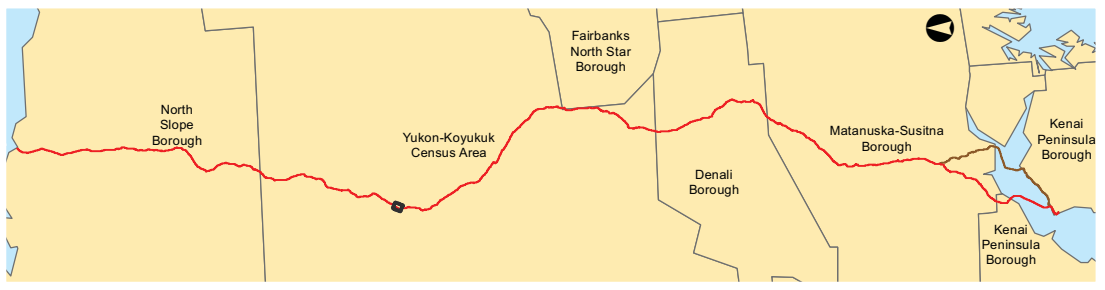

Legend

- TIGER Road

NHD Named Flowline

Trail
- Borough / Census Area Line

Incorporated City Boundary

Public Land - Large Parcel

- Study Corridor - 2,000 ft wide (+/-)
- Pre-FEED Rev A Base Corridor

Pre-FEED Rev A Alternate Corridor



ALASKA LNG PROJECT		
Appendix A - Pre-FEED Rev A Base Corridor		
BOROUGH: YUKON-KOYUKUK	DRAWN BY: CC	
STATE: ALASKA	CHECKED BY: GS / JS	
REV. NO.:	REVISION	DATE
A	ISSUED FOR REVIEW	2014-06-23
B	ISSUED FOR REVIEW	2014-07-10
C	ISSUED FOR REVIEW	2014-09-30
0	ISSUED FOR REVIEW	2014-10-01
Mile posts will be added once a concept is selected		
DATE: 2014-10-01	PROJECTION: NAD83 STATE PLANE AK 4 5004 FEET	

PREPARED BY:

exp Energy Services Inc.



t: +1.850.385.5441 | f: +1.850.385.5523
1300 Metropolitan Blvd.
Tallahassee, FL 32308
U.S.A.

www.exp.com

BUILDINGS • EARTH & ENVIRONMENT • ENERGY •

INDUSTRIAL • INFRASTRUCTURE • SUSTAINABILITY •

DWG: APP A-A-BASE_PRE-FEED SHEET: 51

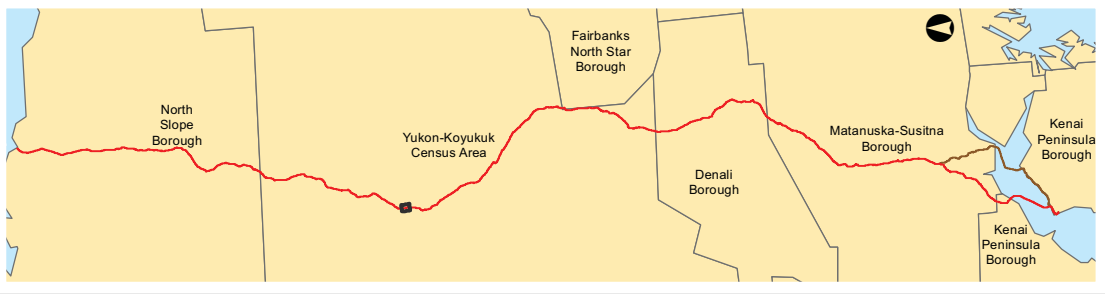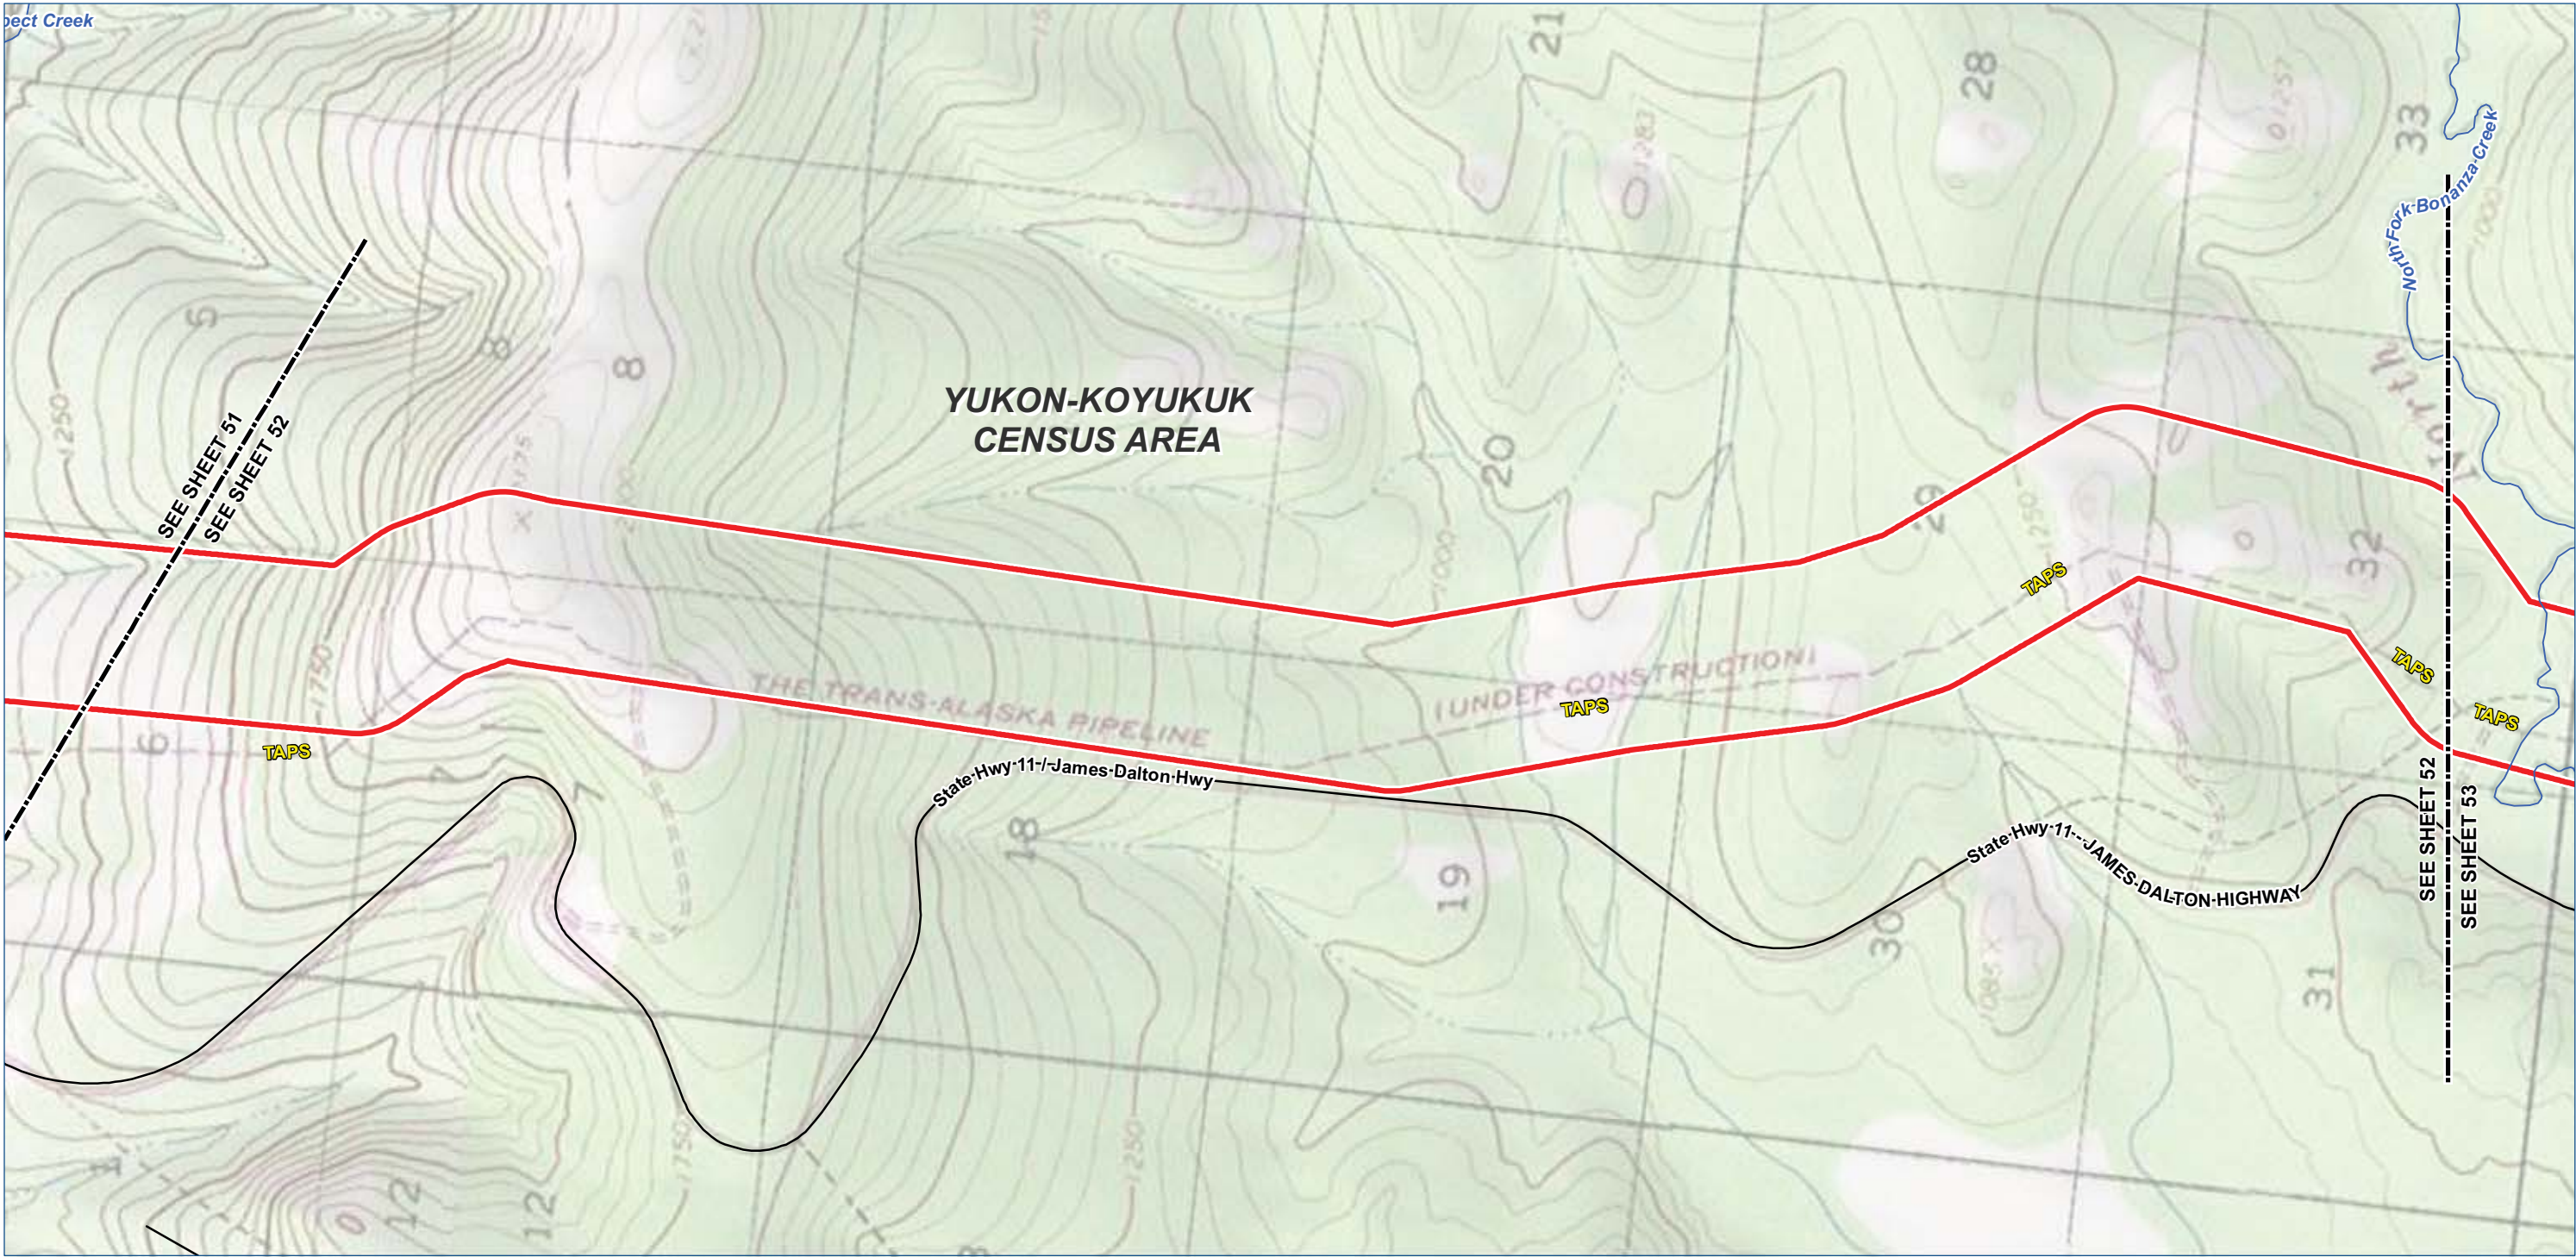

Legend

- TIGER Road
- NHD Named Flowline
- Trail
- Borough / Census Area Line
- Incorporated City Boundary
- Public Land - Large Parcel

- Study Corridor - 2,000 ft wide (+/-)
- Pre-FEED Rev A Base Corridor
 - Pre-FEED Rev A Alternate Corridor



ALASKA LNG PROJECT

Appendix A - Pre-FEED Rev A Base Corridor

BOROUGH: YUKON-KOYUKUK		DRAWN BY:	CC
STATE: ALASKA		CHECKED BY:	GS / JS
REV. NO.:	REVISION		DATE
A	ISSUED FOR REVIEW		2014-06-23
B	ISSUED FOR REVIEW		2014-07-10
C	ISSUED FOR REVIEW		2014-09-30
0	ISSUED FOR REVIEW		2014-10-01
Mile posts will be added once a concept is selected			

DATE: 2014-10-01 PROJECTION: NAD83 STATE PLANE AK 4 5004 FEET

PREPARED BY:

exp Energy Services Inc.



t: +1.850.385.5441 | f: +1.850.385.5523
1300 Metropolitan Blvd.
Tallahassee, FL 32308
U.S.A.

www.exp.com



• BUILDINGS • EARTH & ENVIRONMENT • ENERGY •
• INDUSTRIAL • INFRASTRUCTURE • SUSTAINABILITY •

DWG: APP A-T-BASE_PRE-FEED SHEET: 52

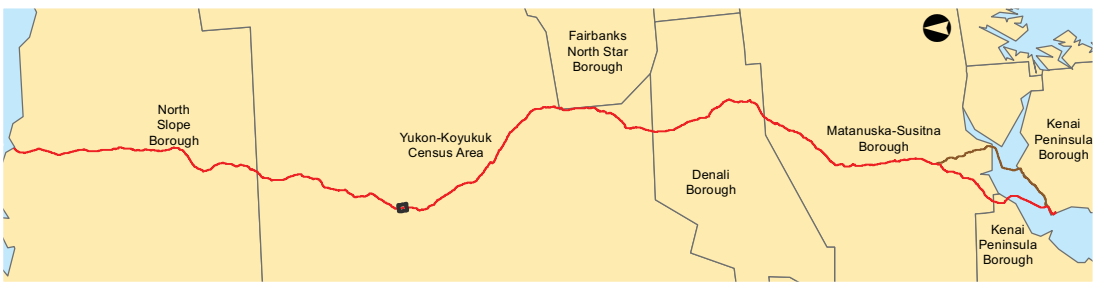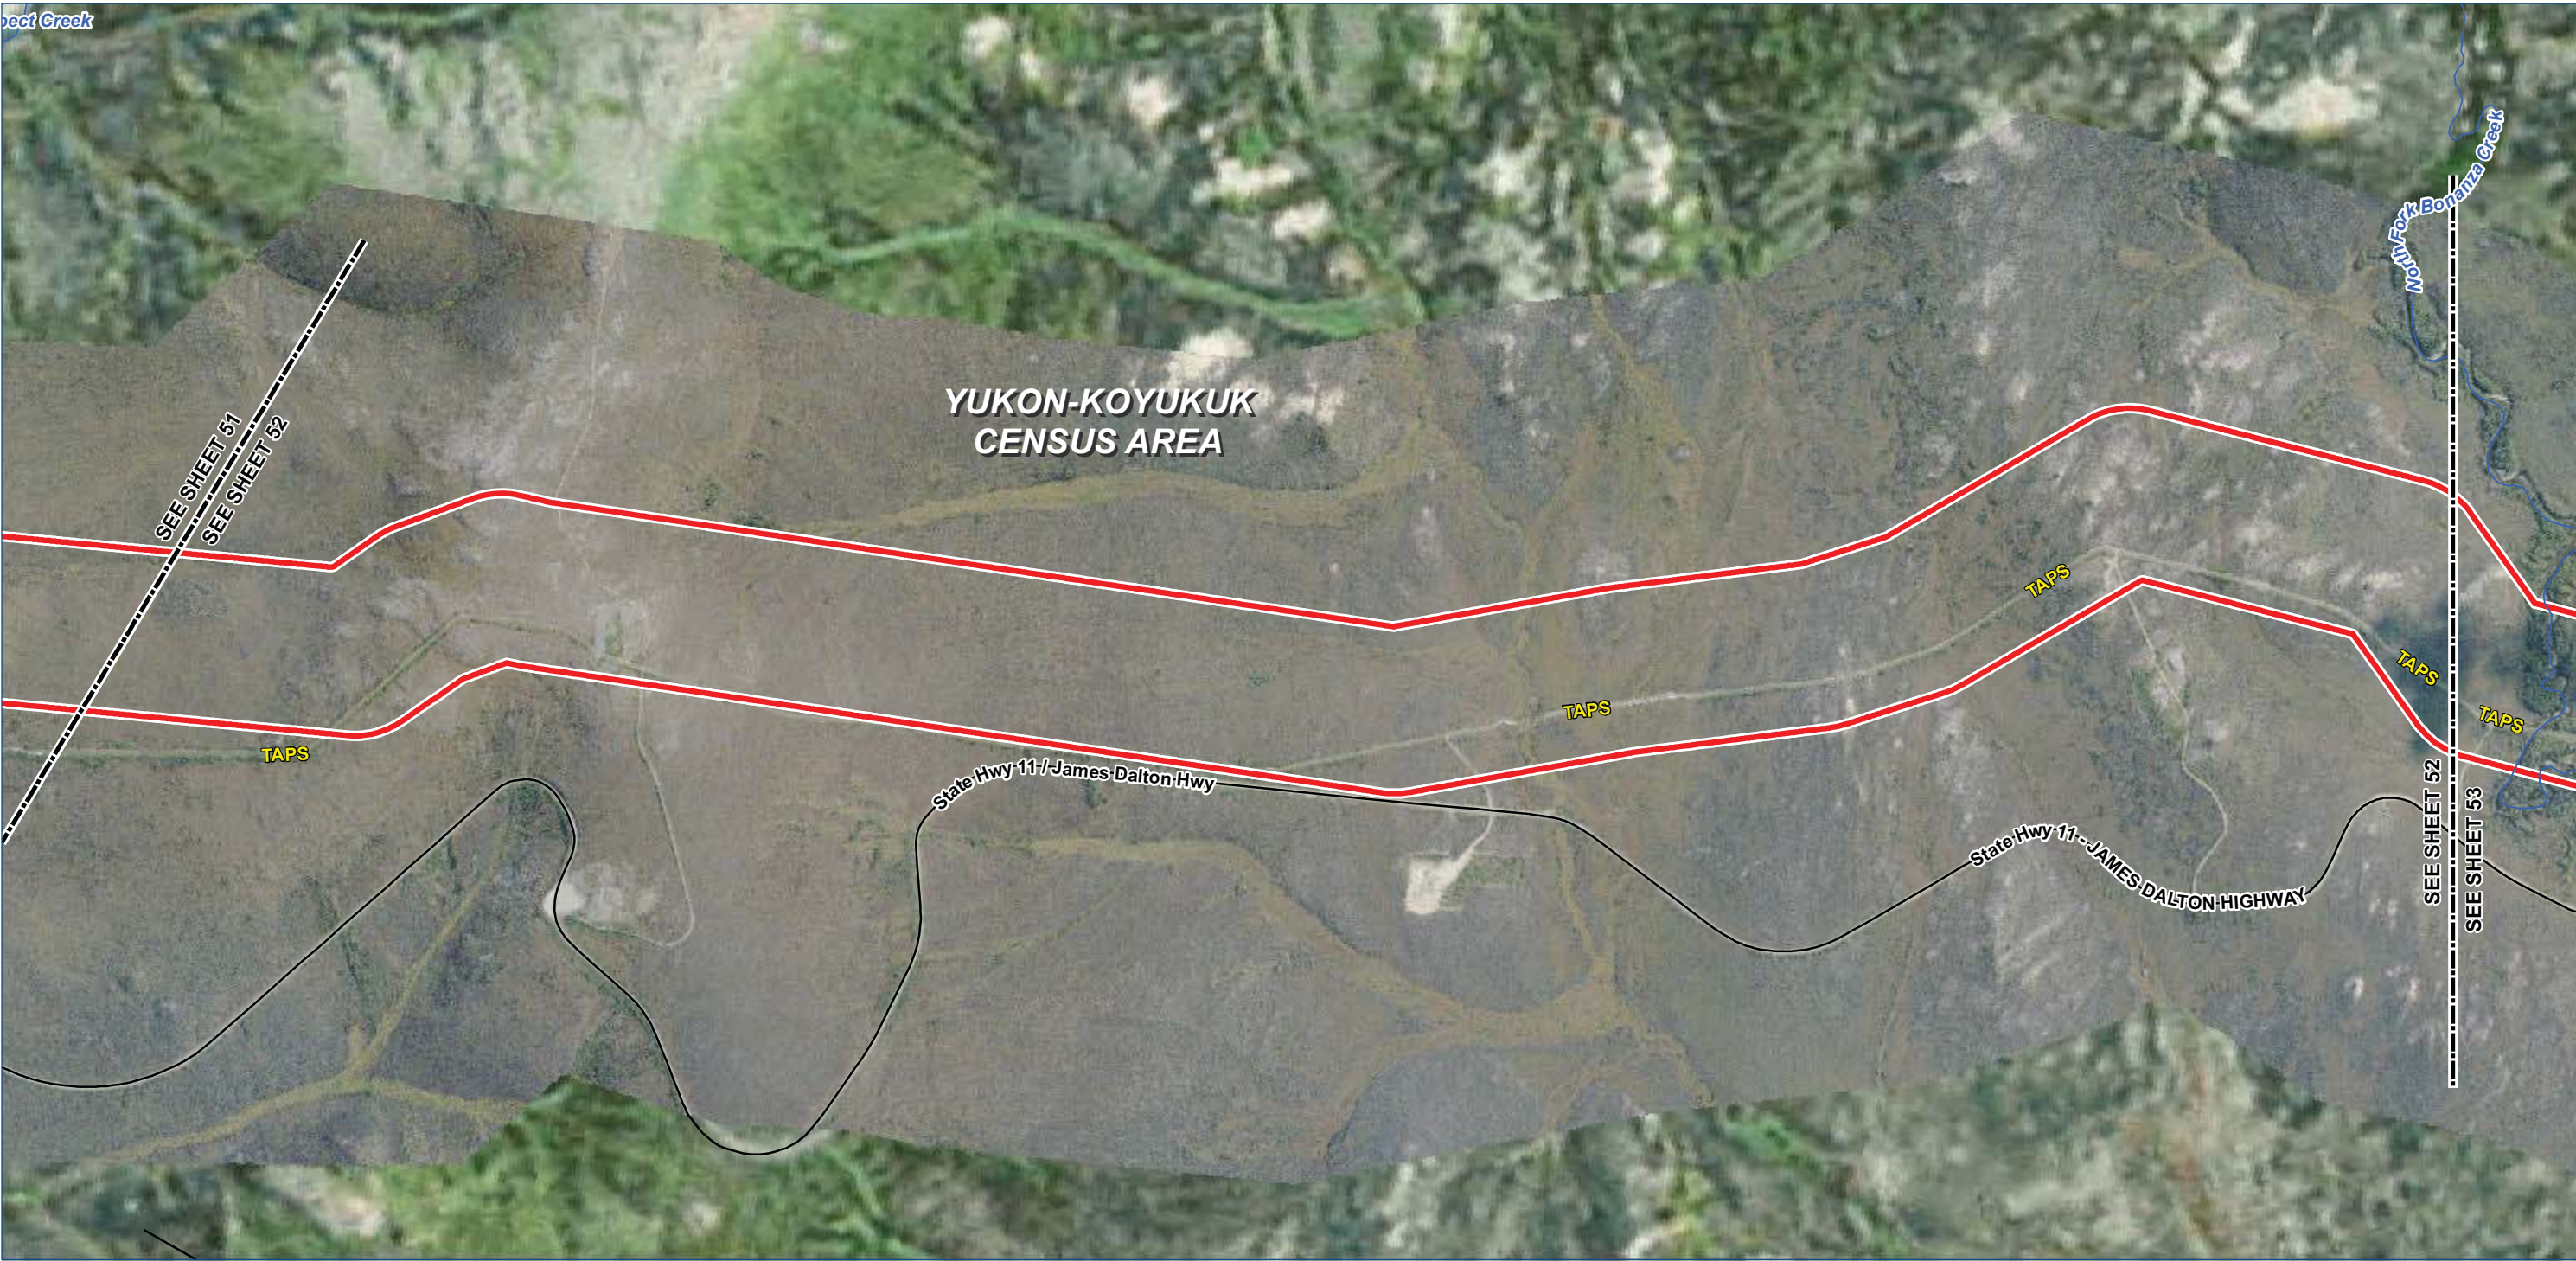

Legend

TIGER Road

NHD Named Flowline

Trail

Study Corridor - 2,000 ft wide (+/-)

Pre-FEED Rev A Base Corridor

Pre-FEED Rev A Alternate Corridor

Borough / Census Area Line

Incorporated City Boundary

Public Land - Large Parcel

0

1,000

2,000

4,000 Feet

ALASKA LNG PROJECT		
Appendix A - Pre-FEED Rev A Base Corridor		
BOROUGH: YUKON-KOYUKUK	DRAWN BY: CC	
STATE: ALASKA	CHECKED BY: GS / JS	
REV. NO.:	REVISION	DATE
A	ISSUED FOR REVIEW	2014-06-23
B	ISSUED FOR REVIEW	2014-07-10
C	ISSUED FOR REVIEW	2014-09-30
0	ISSUED FOR REVIEW	2014-10-01
Mile posts will be added once a concept is selected		
DATE: 2014-10-01	PROJECTION: NAD83 STATE PLANE AK 4 5004 FEET	

PREPARED BY:

exp Energy Services Inc.

t: +1.850.385.5441 | f: +1.850.385.5523

1300 Metropolitan Blvd.

Tallahassee, FL 32308

U.S.A.

www.exp.com



exp.

BUILDINGS • EARTH & ENVIRONMENT • ENERGY •

INDUSTRIAL • INFRASTRUCTURE • SUSTAINABILITY •

DWG: APP A-A-BASE_PRE-FEED

SHEET: 52

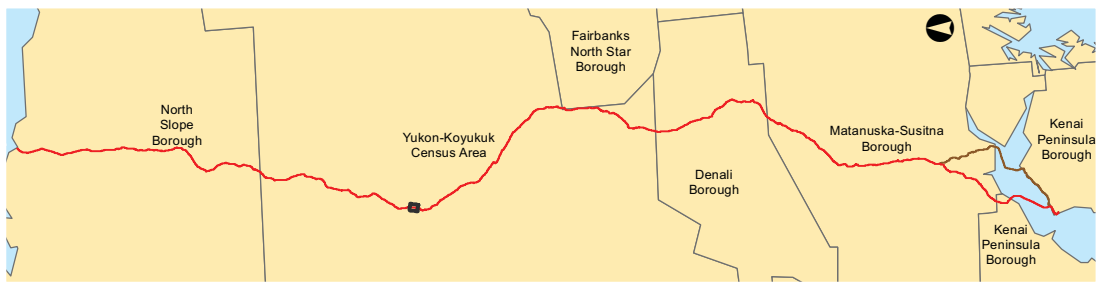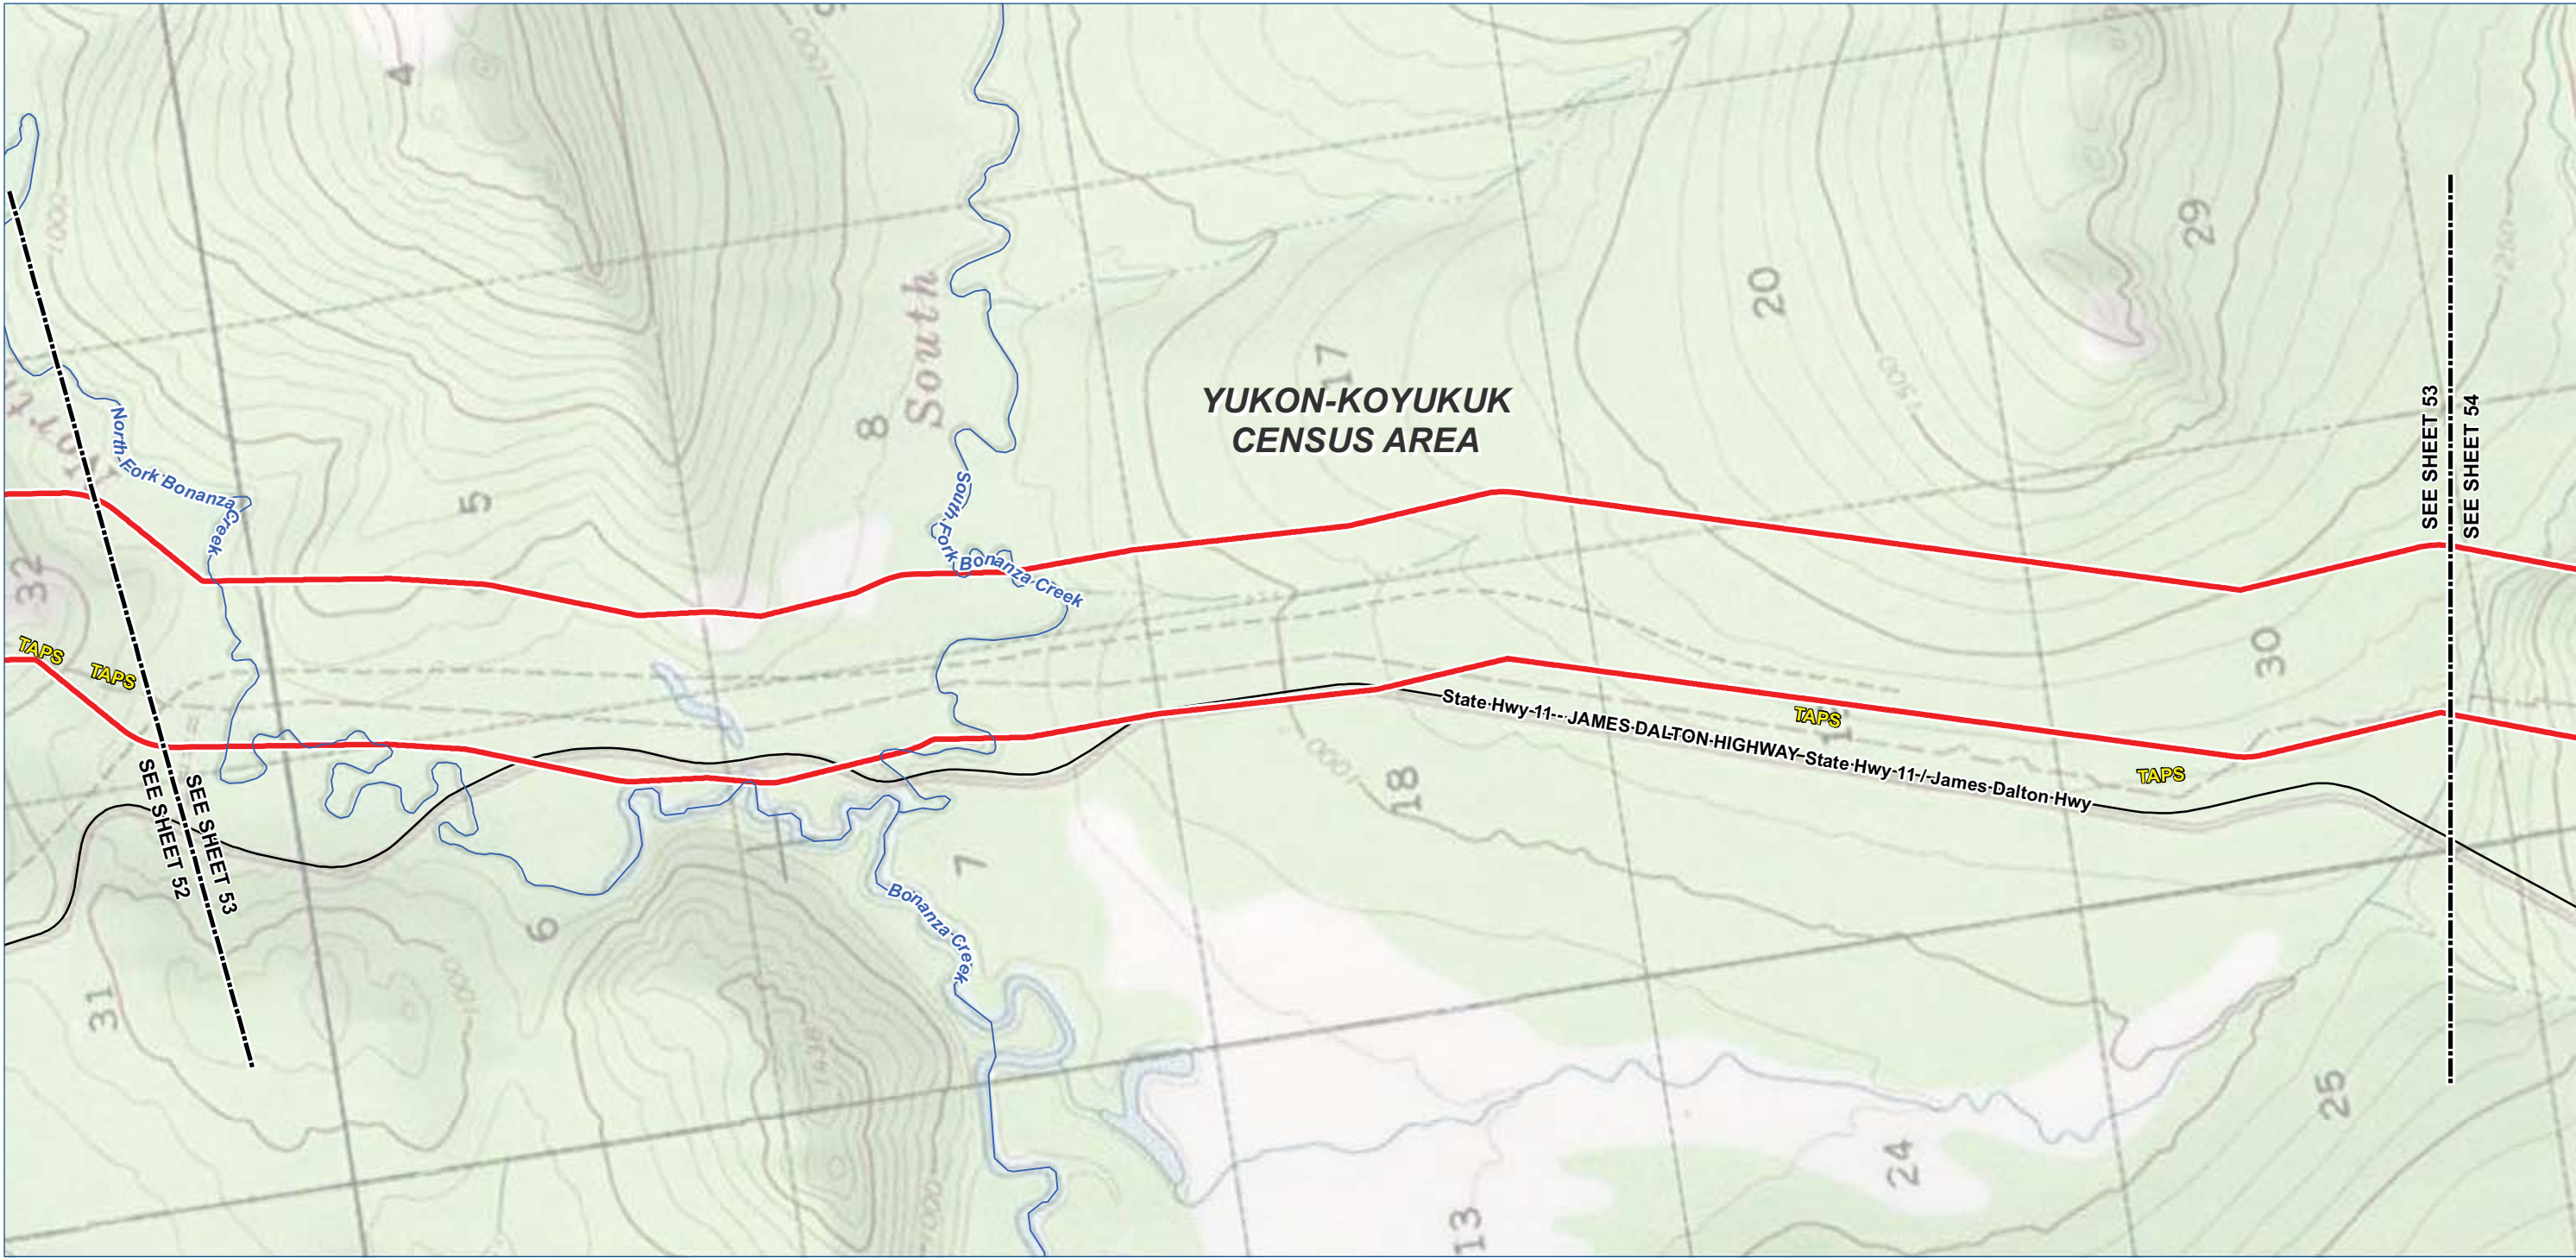

Legend

TIGER Road

NHD Named Flowline

Trail

Study Corridor - 2,000 ft wide (+/-)

Pre-FEED Rev A Base Corridor

Pre-FEED Rev A Alternate Corridor

Borough / Census Area Line

Incorporated City Boundary

Public Land - Large Parcel

0100020004000

Feet

ALASKA LNG PROJECT		
Appendix A - Pre-FEED Rev A Base Corridor		
BOROUGH: YUKON-KOYUKUK	DRAWN BY: CC	
STATE: ALASKA	CHECKED BY: GS / JS	
REV. NO.:	REVISION	DATE
A	ISSUED FOR REVIEW	2014-06-23
B	ISSUED FOR REVIEW	2014-07-10
C	ISSUED FOR REVIEW	2014-09-30
0	ISSUED FOR REVIEW	2014-10-01
Mile posts will be added once a concept is selected		
DATE: 2014-10-01	PROJECTION: NAD83 STATE PLANE AK 4 5004 FEET	

PREPARED BY:

exp Energy Services Inc.

t: +1.850.385.5441 | f: +1.850.385.5523

1300 Metropolitan Blvd.

Tallahassee, FL 32308

U.S.A.

www.exp.com

exp.


BUILDINGS • EARTH & ENVIRONMENT • ENERGY •

INDUSTRIAL • INFRASTRUCTURE • SUSTAINABILITY •

DWG: APP A-T-BASE_PRE-FEED

SHEET: 53

X:\Projects\ExxonMobil\SCLNG\Mapping\20140930_Resource_Report_Rev_0\04_MXD\01_Ver0\App_A_Topo_Preliminary_Preferred_Corridor_Pre_FEED_1.mxd

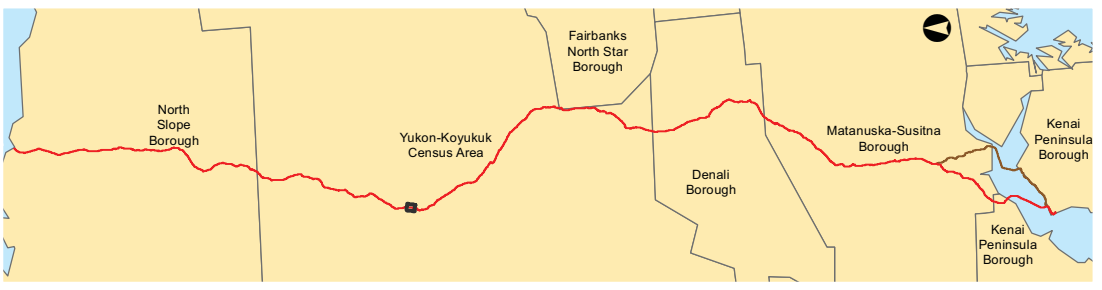

Legend

- TIGER Road

NHD Named Flowline

Trail

Study Corridor - 2,000 ft wide (+/-)

Pre-FEED Rev A Base Corridor

Pre-FEED Rev A Alternate Corridor
- Borough / Census Area Line

Incorporated City Boundary

Public Land - Large Parcel



ALASKA LNG PROJECT		
Appendix A - Pre-FEED Rev A Base Corridor		
BOROUGH: YUKON-KOYUKUK	DRAWN BY: CC	
STATE: ALASKA	CHECKED BY: GS / JS	
REV. NO.:	REVISION	DATE
A	ISSUED FOR REVIEW	2014-06-23
B	ISSUED FOR REVIEW	2014-07-10
C	ISSUED FOR REVIEW	2014-09-30
0	ISSUED FOR REVIEW	2014-10-01
Mile posts will be added once a concept is selected		
DATE: 2014-10-01	PROJECTION: NAD83 STATE PLANE AK 4 5004 FEET	

PREPARED BY:

exp Energy Services Inc.


t: +1.850.385.5441 | f: +1.850.385.5523
1300 Metropolitan Blvd.
Tallahassee, FL 32308
U.S.A.

www.exp.com

BUILDINGS • EARTH & ENVIRONMENT • ENERGY •

INDUSTRIAL • INFRASTRUCTURE • SUSTAINABILITY •

DWG: APP A-A-BASE_PRE-FEED SHEET: 53

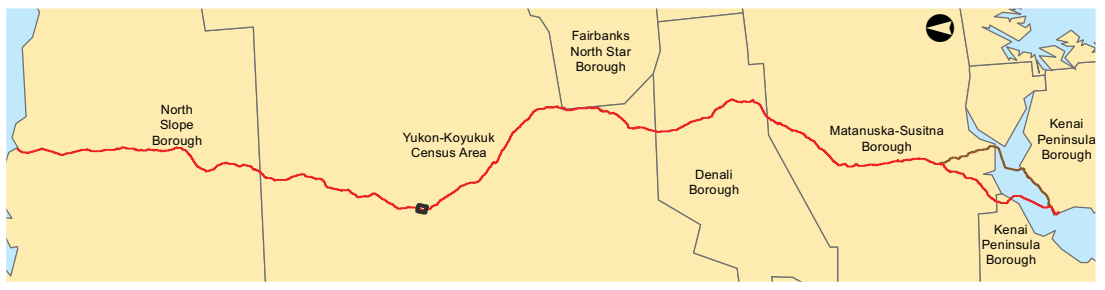

Legend

TIGER Road

NHD Named Flowline

Trail

Study Corridor - 2,000 ft wide (+/-)

Pre-FEED Rev A Base Corridor

Pre-FEED Rev A Alternate Corridor

Borough / Census Area Line

Incorporated City Boundary

Public Land - Large Parcel

0100020004000

Feet

ALASKA LNG PROJECT		
Appendix A - Pre-FEED Rev A Base Corridor		
BOROUGH: YUKON-KOYUKUK	DRAWN BY: CC	
STATE: ALASKA	CHECKED BY: GS / JS	
REV. NO.:	REVISION	DATE
A	ISSUED FOR REVIEW	2014-06-23
B	ISSUED FOR REVIEW	2014-07-10
C	ISSUED FOR REVIEW	2014-09-30
0	ISSUED FOR REVIEW	2014-10-01
Mile posts will be added once a concept is selected		
DATE: 2014-10-01	PROJECTION: NAD83 STATE PLANE AK 4 5004 FEET	

PREPARED BY:

exp Energy Services Inc.

t: +1.850.385.5441 | f: +1.850.385.5523

1300 Metropolitan Blvd.

Tallahassee, FL 32308


U.S.A.

www.exp.com

BUILDINGS • EARTH & ENVIRONMENT • ENERGY •

INDUSTRIAL • INFRASTRUCTURE • SUSTAINABILITY •

DWG: APP A-T-BASE_PRE-FEED SHEET: 54

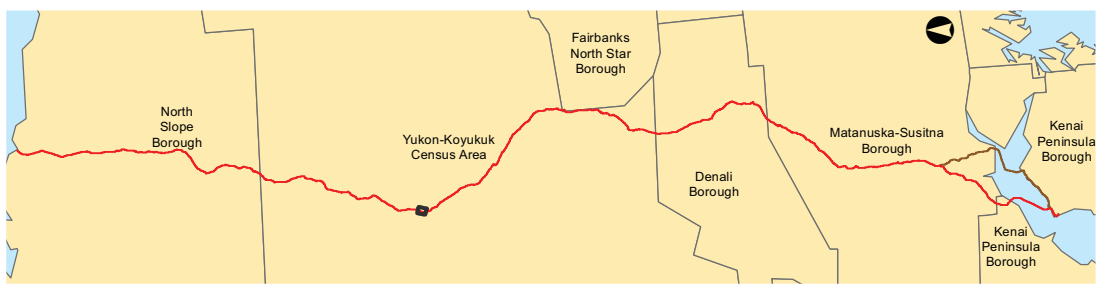

Legend

TIGER Road

NHD Named Flowline

Trail

Study Corridor - 2,000 ft wide (+/-)

Pre-FEED Rev A Base Corridor

Pre-FEED Rev A Alternate Corridor

Borough / Census Area Line

Incorporated City Boundary

Public Land - Large Parcel

0

1,000

2,000

4,000 Feet

ALASKA LNG PROJECT		
Appendix A - Pre-FEED Rev A Base Corridor		
BOROUGH: YUKON-KOYUKUK	DRAWN BY: CC	
STATE: ALASKA	CHECKED BY: GS / JS	
REV. NO.:	REVISION	DATE
A	ISSUED FOR REVIEW	2014-06-23
B	ISSUED FOR REVIEW	2014-07-10
C	ISSUED FOR REVIEW	2014-09-30
0	ISSUED FOR REVIEW	2014-10-01
Mile posts will be added once a concept is selected		
DATE: 2014-10-01	PROJECTION: NAD83 STATE PLANE AK 4 5004 FEET	

PREPARED BY:

exp Energy Services Inc.

t: +1.850.385.5441 | f: +1.850.385.5523
1300 Metropolitan Blvd.
Tallahassee, FL 32308
U.S.A.

www.exp.com



BUILDINGS • EARTH & ENVIRONMENT • ENERGY •

INDUSTRIAL • INFRASTRUCTURE • SUSTAINABILITY •

DWG: APP A-A-BASE_PRE-FEED

SHEET: 54

X:\Projects\ExxonMobil\SCLNG\Mapping\20140930_Resource_Report_Rev_0\04_MXD\01_Ver0\App_A_Aerial_Preliminary_Prefered_Corridor_Pre_FEED.mxd

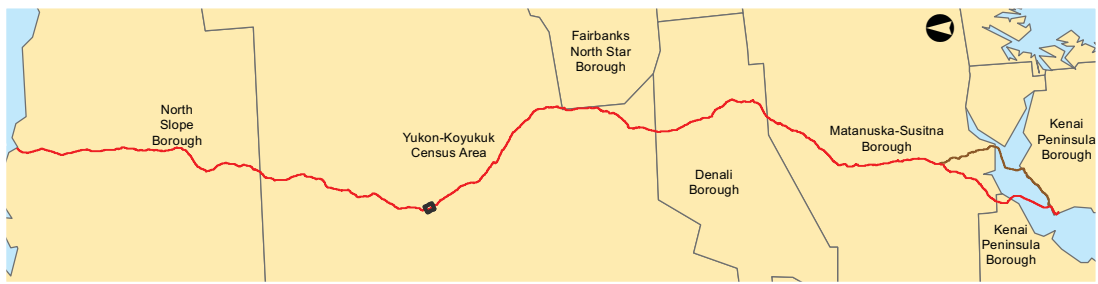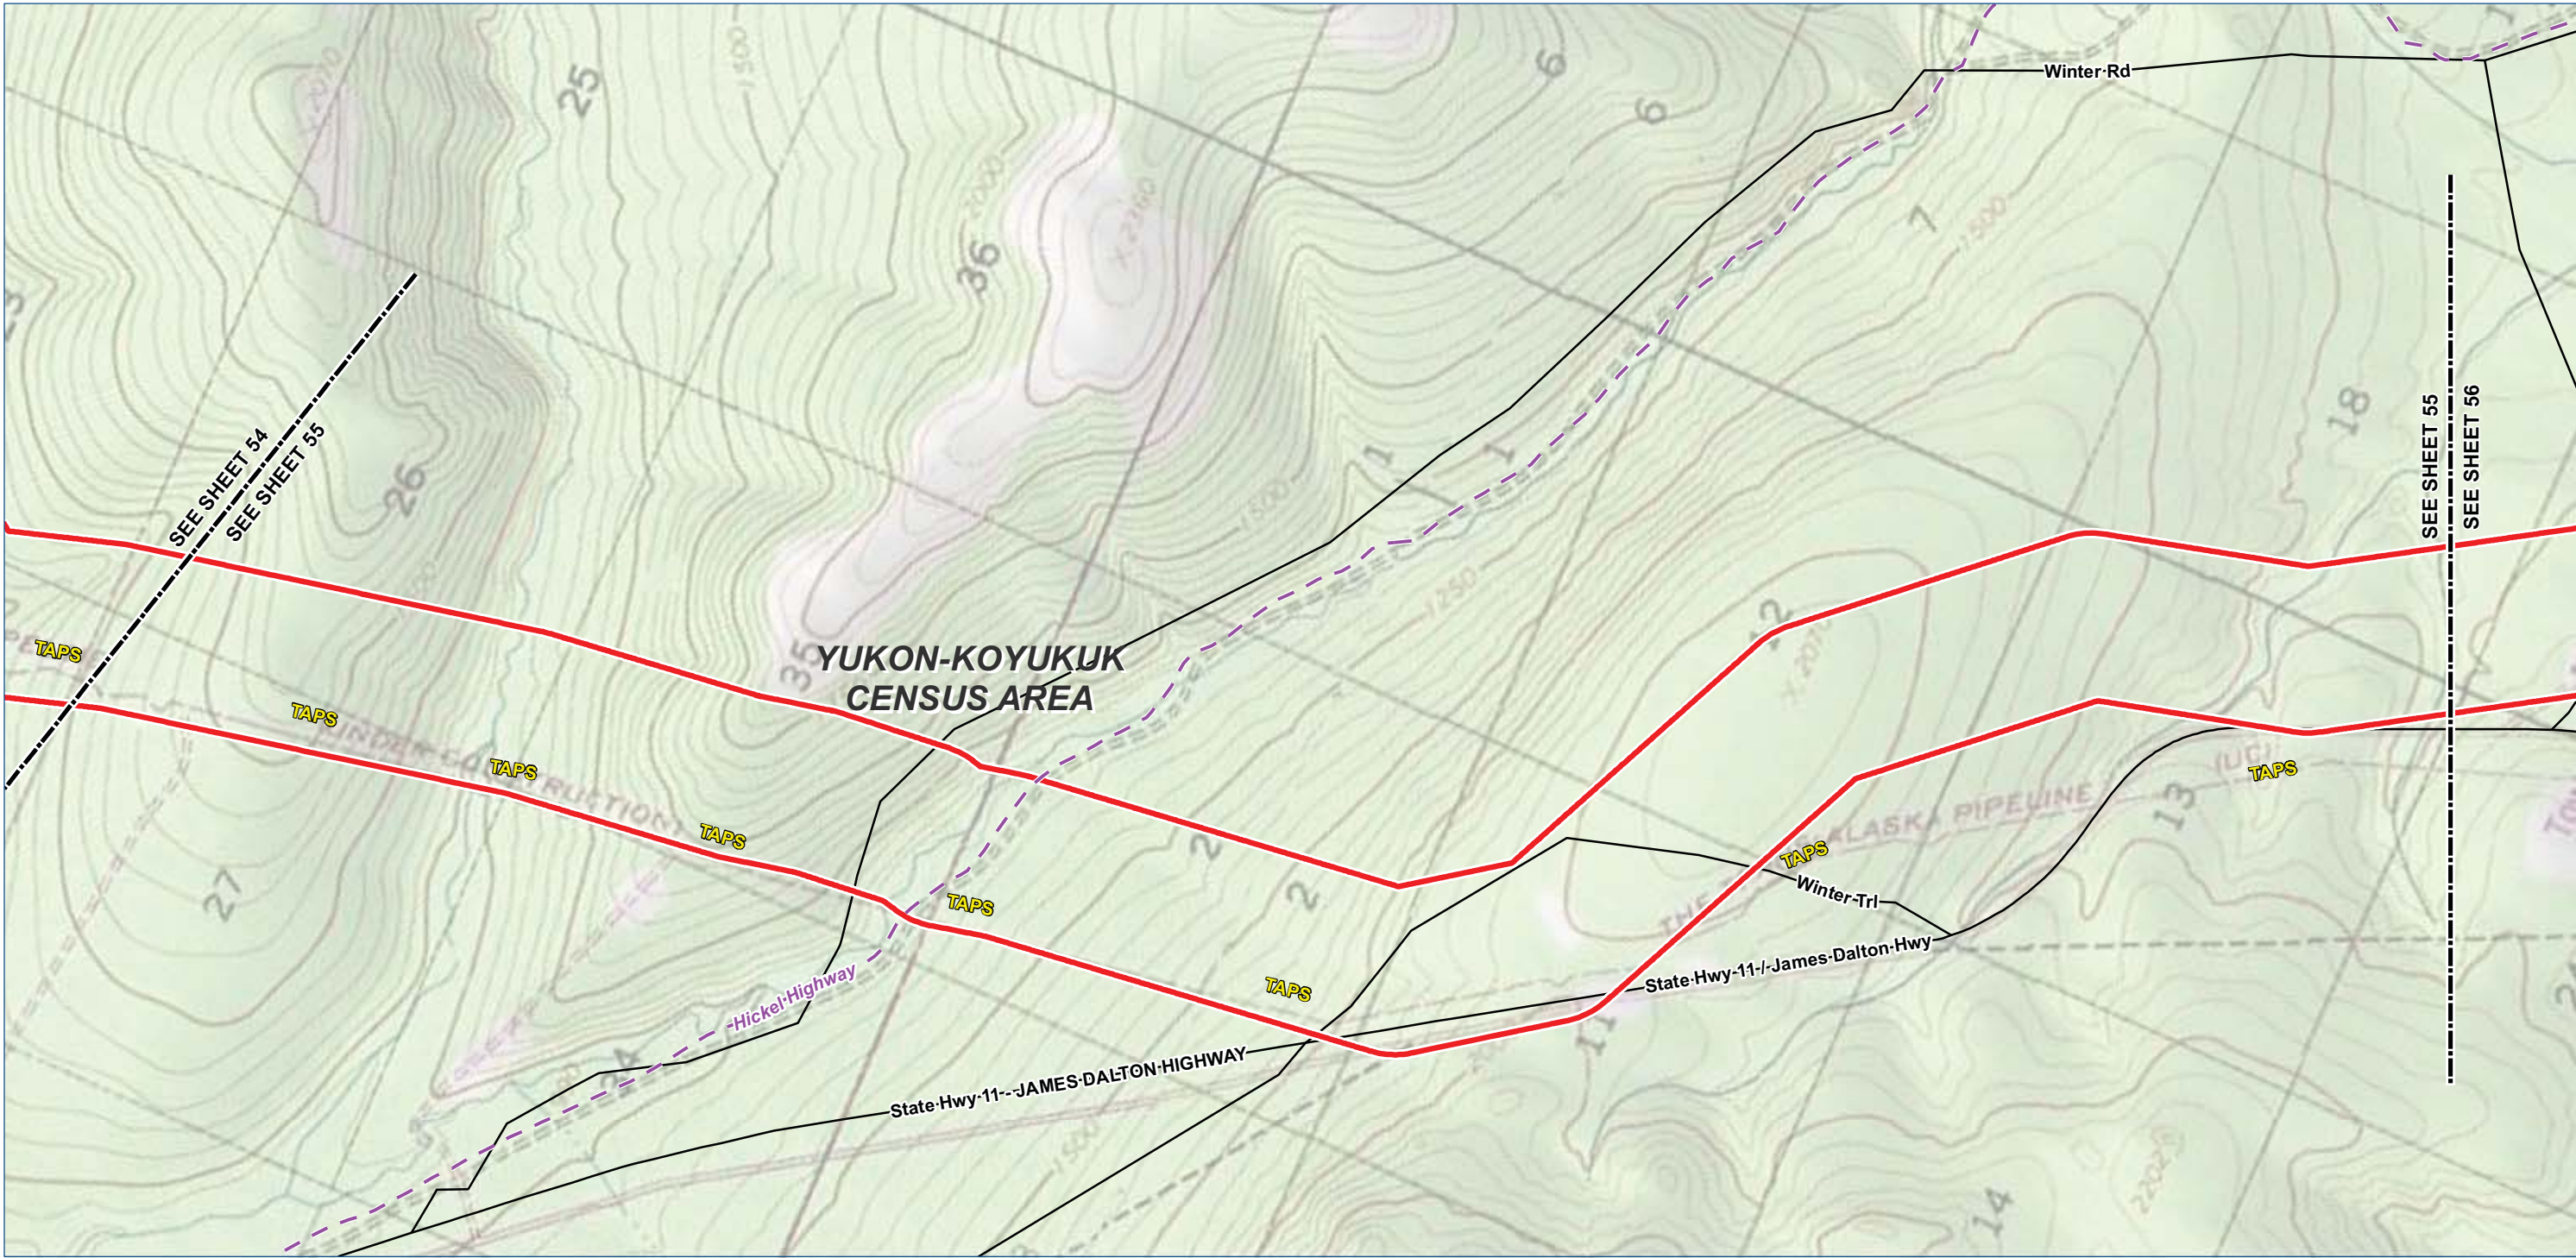

Legend

- TIGER Road
- NHD Named Flowline
- Trail
- Borough / Census Area Line
- Incorporated City Boundary
- Public Land - Large Parcel

- Study Corridor - 2,000 ft wide (+/-)
- Pre-FEED Rev A Base Corridor
 - Pre-FEED Rev A Alternate Corridor

0 1,000 2,000 4,000 Feet

ALASKA LNG PROJECT

Appendix A - Pre-FEED Rev A Base Corridor

BOROUGH: YUKON-KOYUKUK		DRAWN BY:	CC
STATE: ALASKA		CHECKED BY:	GS / JS
REV. NO.:	REVISION	DATE	
A	ISSUED FOR REVIEW	2014-06-23	
B	ISSUED FOR REVIEW	2014-07-10	
C	ISSUED FOR REVIEW	2014-09-30	
0	ISSUED FOR REVIEW	2014-10-01	
Mile posts will be added once a concept is selected			

DATE: 2014-10-01 PROJECTION: NAD83 STATE PLANE AK 4 5004 FEET

PREPARED BY:

exp Energy Services Inc.



t: +1.850.385.5441 | f: +1.850.385.5523
1300 Metropolitan Blvd.
Tallahassee, FL 32308
U.S.A.

www.exp.com



• BUILDINGS • EARTH & ENVIRONMENT • ENERGY •
• INDUSTRIAL • INFRASTRUCTURE • SUSTAINABILITY •

DWG: APP A-T-BASE_PRE-FEED SHEET: 55

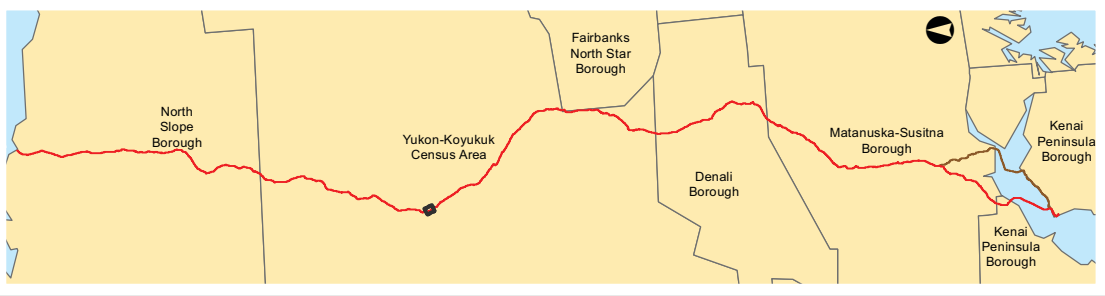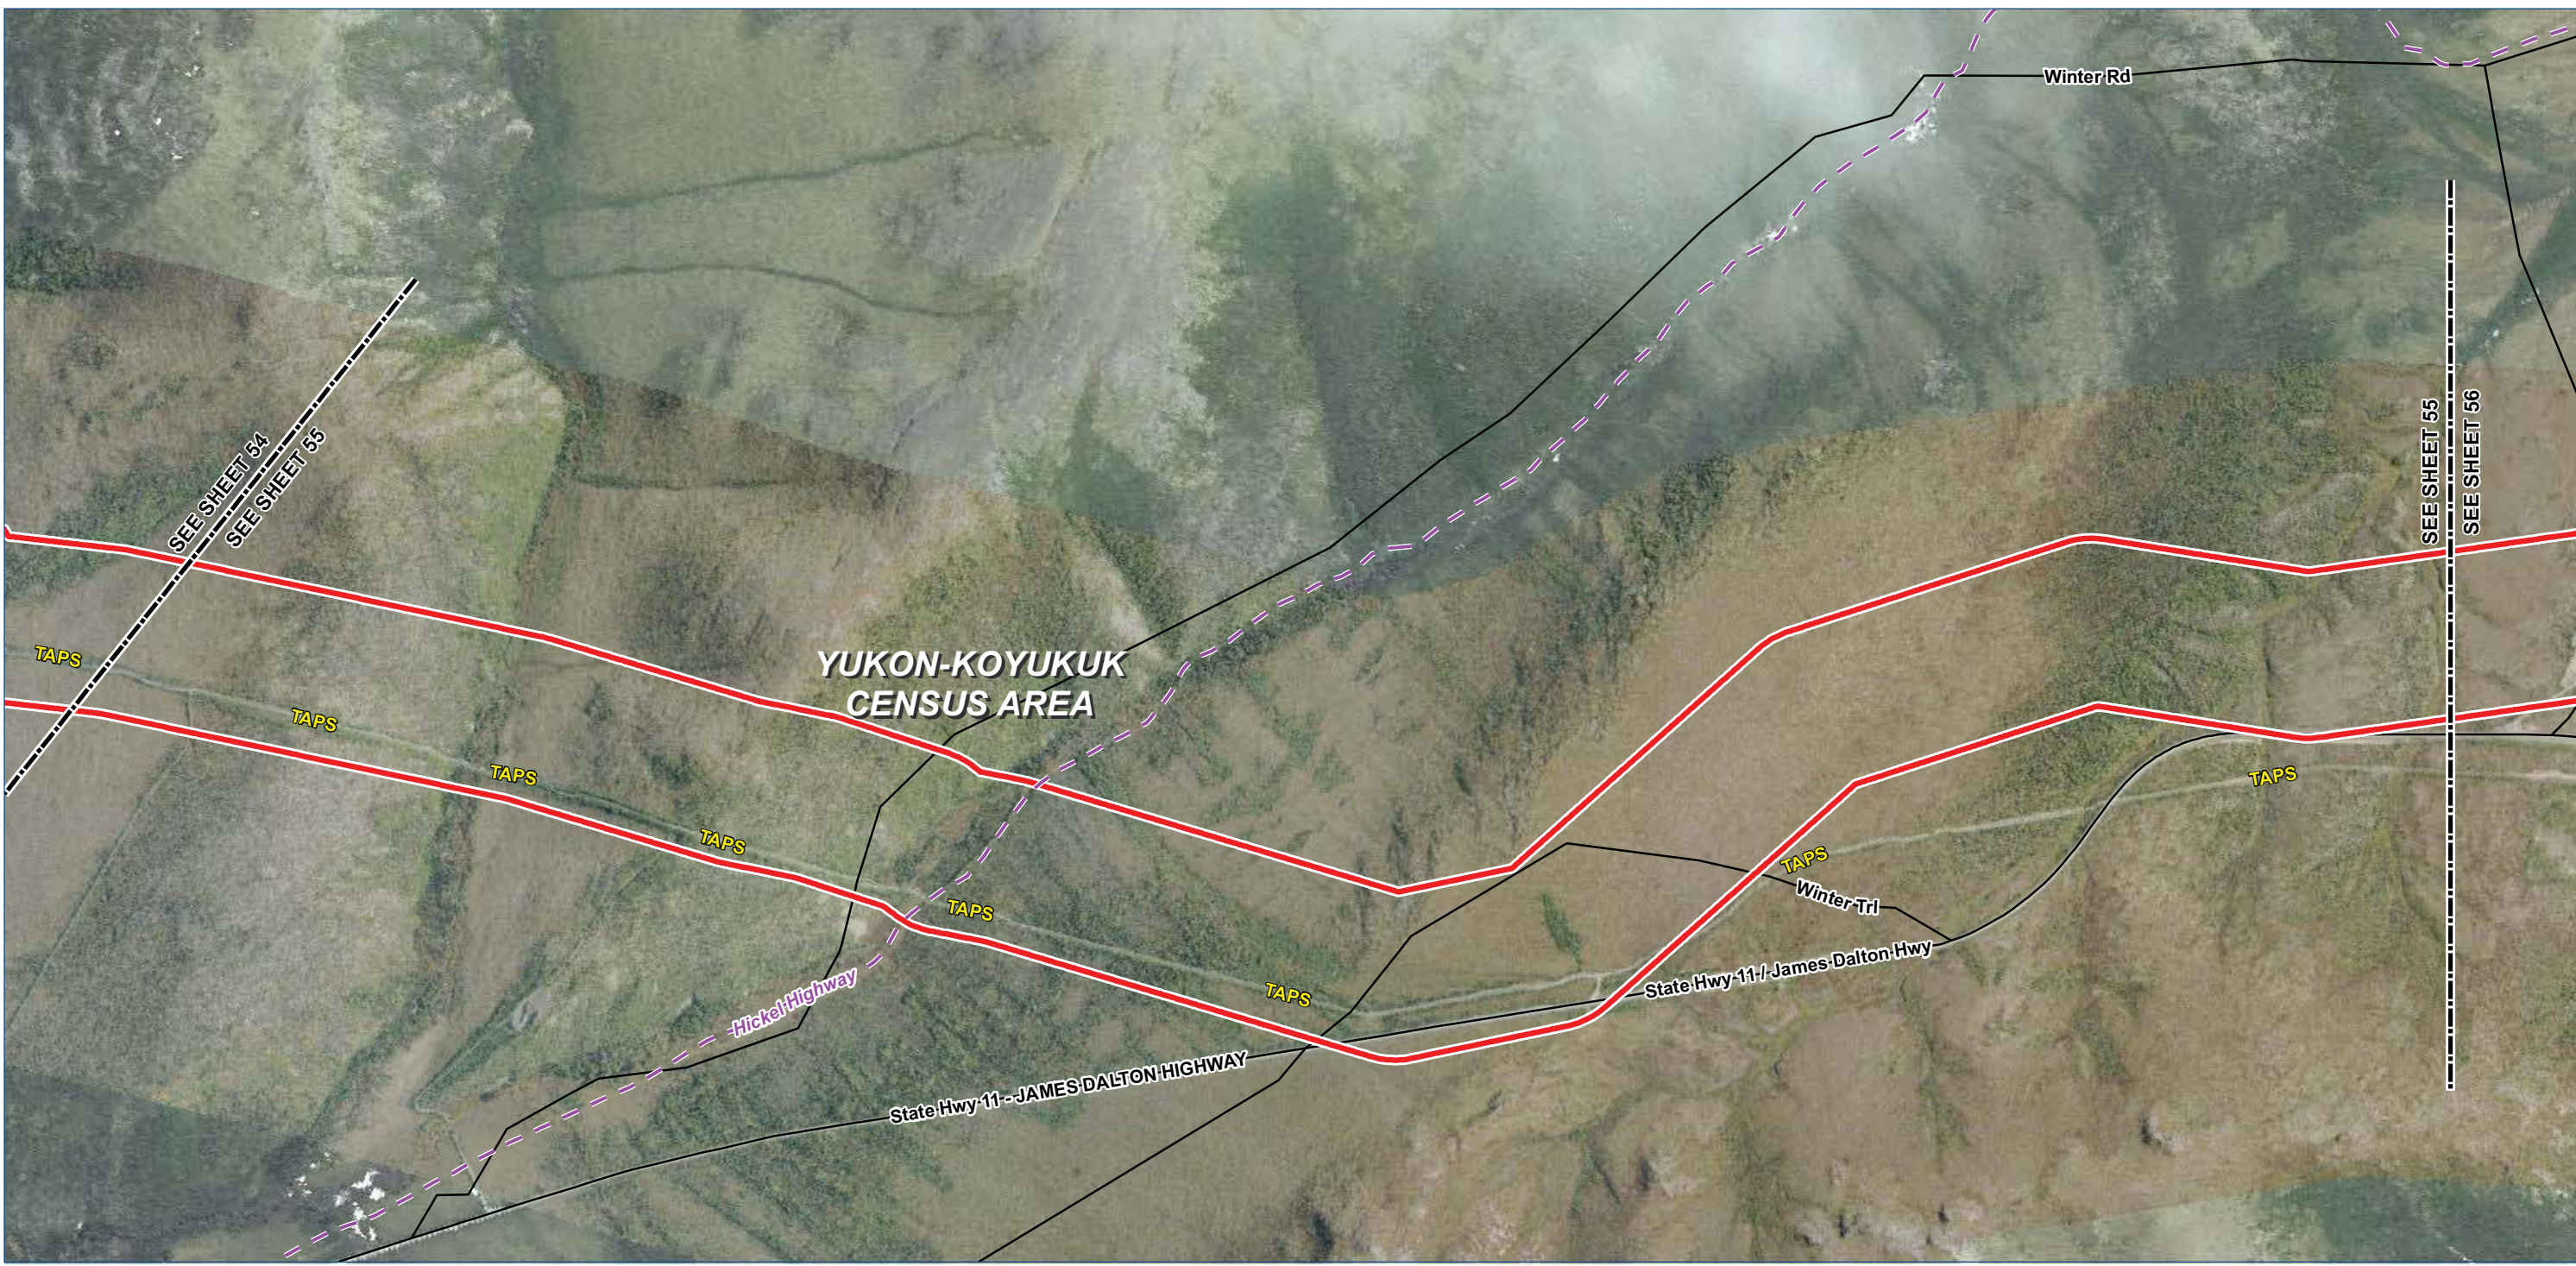

Legend

TIGER Road

NHD Named Flowline

Trail

Study Corridor - 2,000 ft wide (+/-)

Pre-FEED Rev A Base Corridor

Pre-FEED Rev A Alternate Corridor

Borough / Census Area Line

Incorporated City Boundary

Public Land - Large Parcel

0

1,000

2,000

4,000 Feet

ALASKA LNG PROJECT		
Appendix A - Pre-FEED Rev A Base Corridor		
BOROUGH: YUKON-KOYUKUK	DRAWN BY: CC	
STATE: ALASKA	CHECKED BY: GS / JS	
REV. NO.:	REVISION	DATE
A	ISSUED FOR REVIEW	2014-06-23
B	ISSUED FOR REVIEW	2014-07-10
C	ISSUED FOR REVIEW	2014-09-30
0	ISSUED FOR REVIEW	2014-10-01
Mile posts will be added once a concept is selected		
DATE: 2014-10-01	PROJECTION: NAD83 STATE PLANE AK 4 5004 FEET	

PREPARED BY:

exp Energy Services Inc.

t: +1.850.385.5441 | f: +1.850.385.5523

1300 Metropolitan Blvd.

Tallahassee, FL 32308

U.S.A.

www.exp.com

exp.



BUILDINGS • EARTH & ENVIRONMENT • ENERGY •

INDUSTRIAL • INFRASTRUCTURE • SUSTAINABILITY •

DWG: APP A-A-BASE_PRE-FEED

SHEET: 55

X:\Projects\ExxonMobil\SCLNG\Mapping\20140930_Resource_Report_Rev_0\04_MXD\01_Ver0\App_A_Aerial_Preliminary_Prefered_Corridor_Pre_FEED.mxd

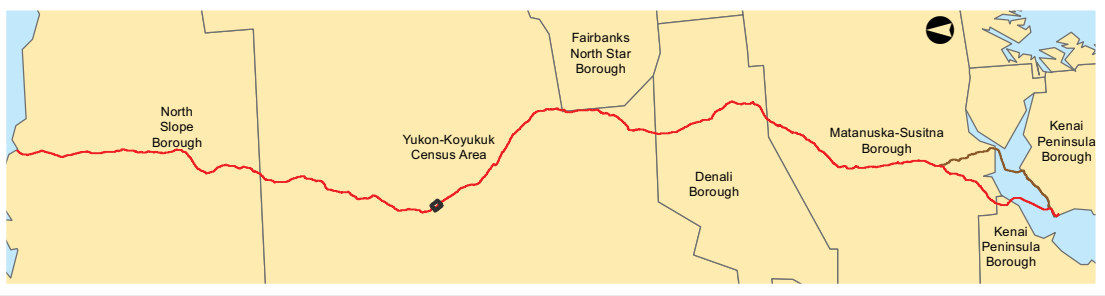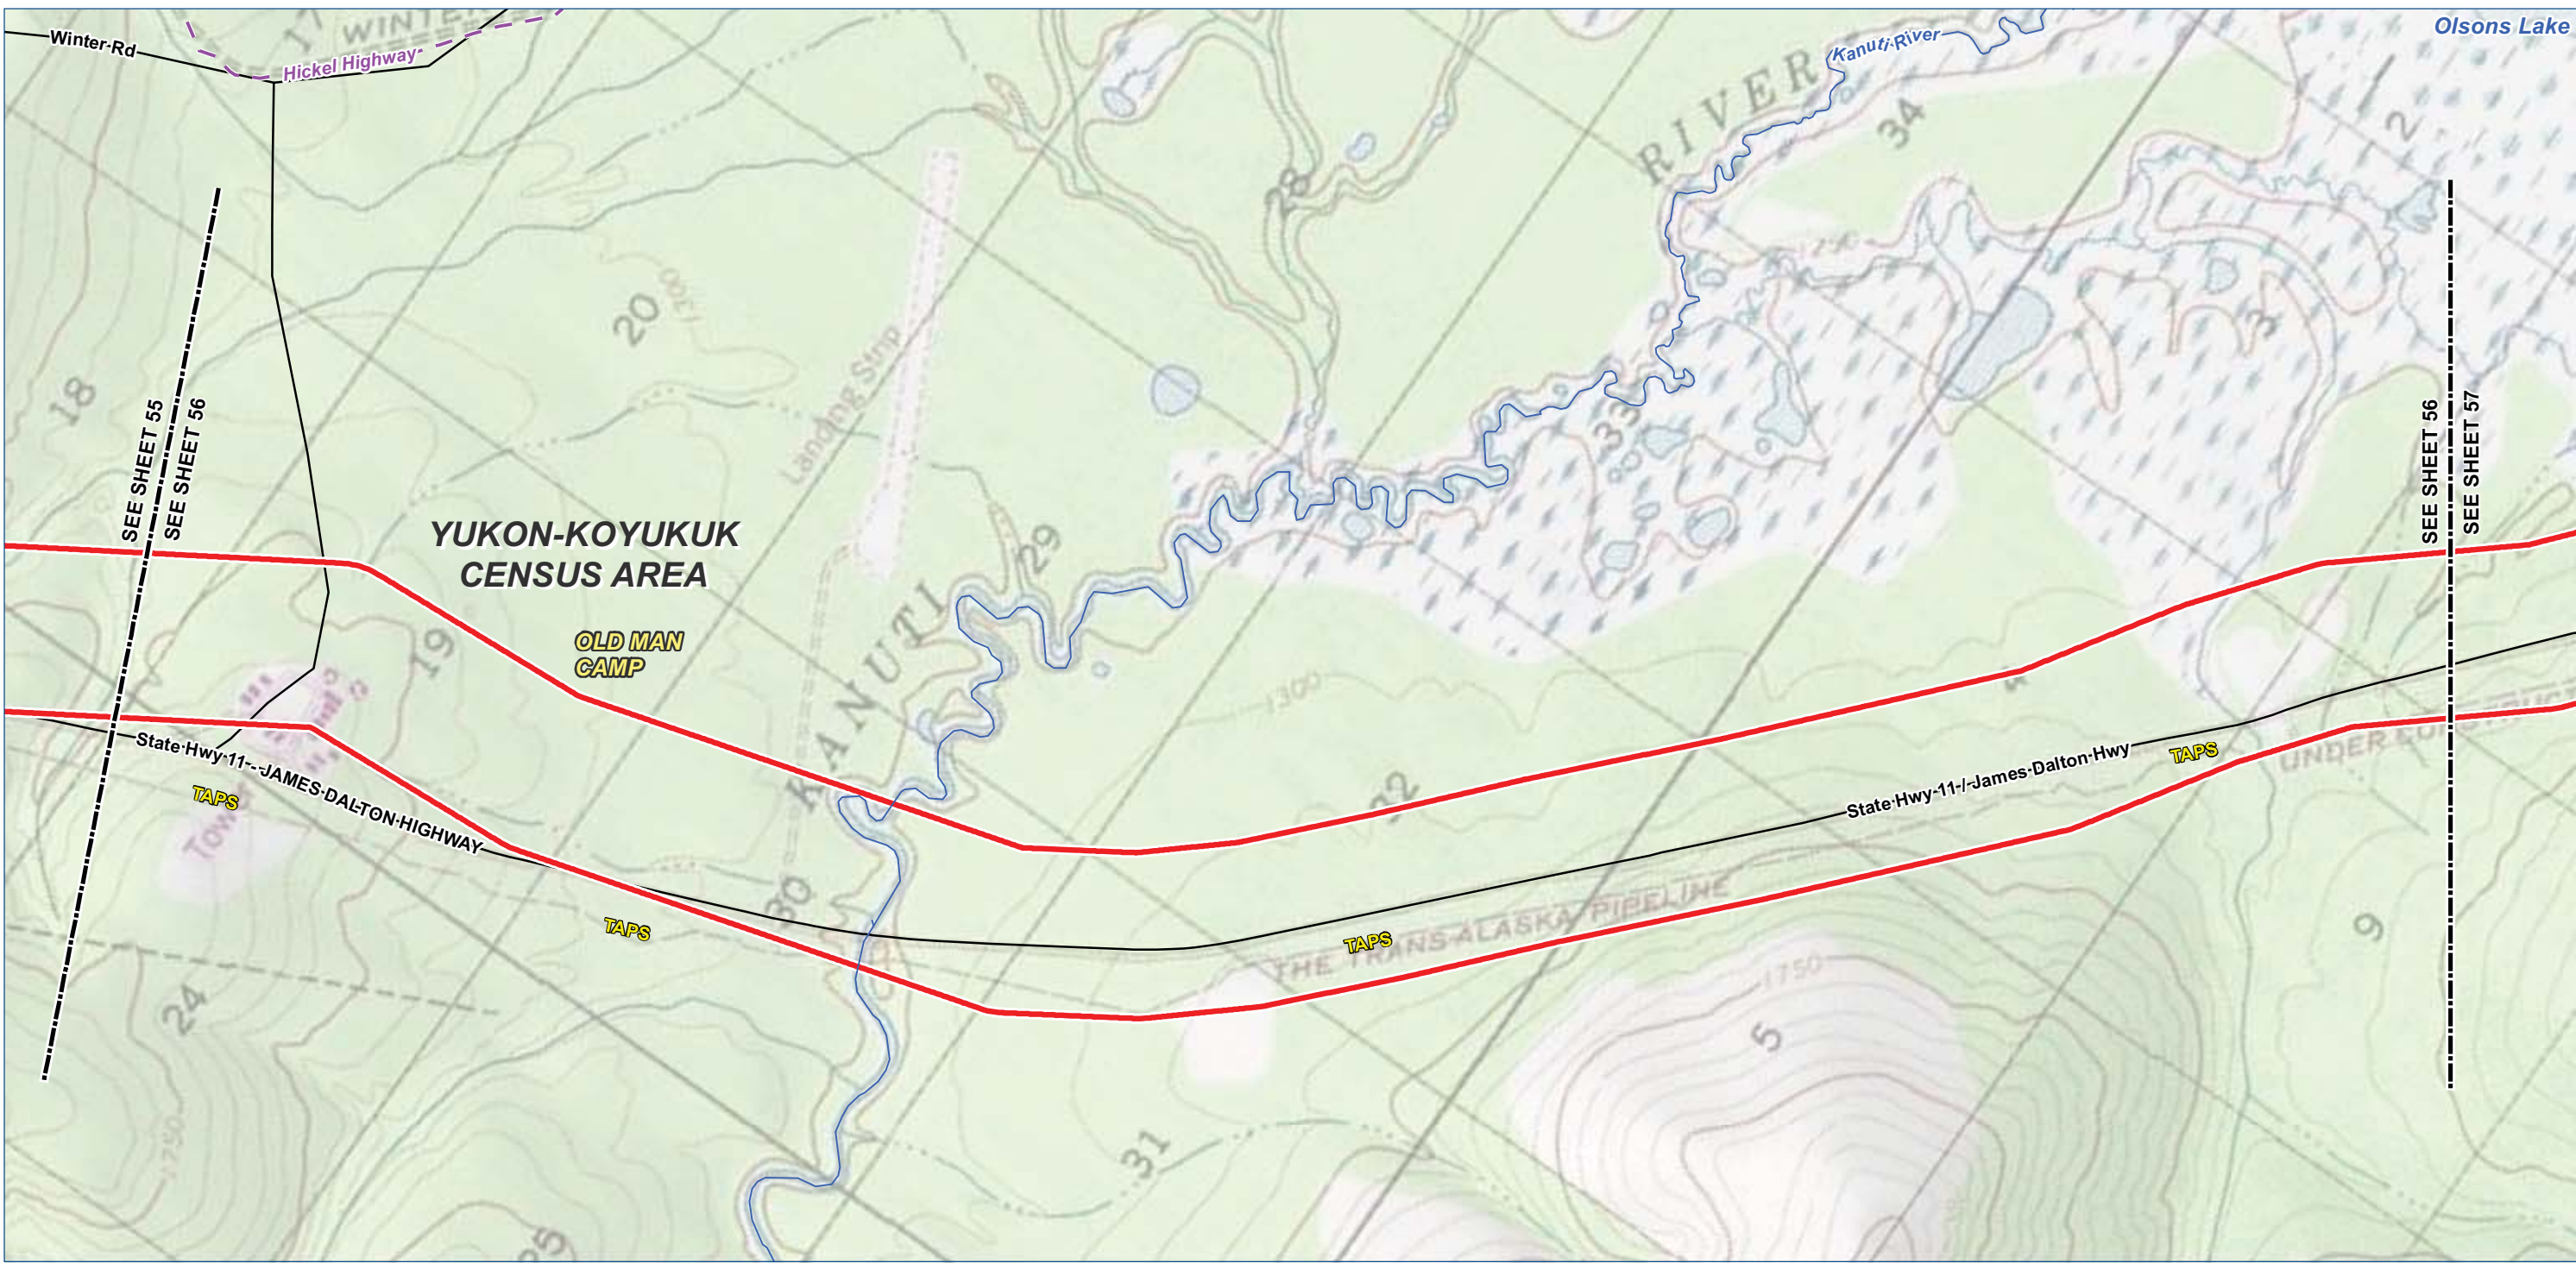

Legend

TIGER Road

NHD Named Flowline

Trail

Study Corridor - 2,000 ft wide (+/-)

Pre-FEED Rev A Base Corridor

Pre-FEED Rev A Alternate Corridor

Borough / Census Area Line

Incorporated City Boundary

Public Land - Large Parcel

01,0002,0004,000 Feet

ALASKA LNG PROJECT		
Appendix A - Pre-FEED Rev A Base Corridor		
BOROUGH: YUKON-KOYUKUK	DRAWN BY: CC	
STATE: ALASKA	CHECKED BY: GS / JS	
REV. NO.:	REVISION	DATE
A	ISSUED FOR REVIEW	2014-06-23
B	ISSUED FOR REVIEW	2014-07-10
C	ISSUED FOR REVIEW	2014-09-30
0	ISSUED FOR REVIEW	2014-10-01
Mile posts will be added once a concept is selected		
DATE: 2014-10-01	PROJECTION: NAD83 STATE PLANE AK 4 5004 FEET	

PREPARED BY:

exp Energy Services Inc.

t: +1.850.385.5441 | f: +1.850.385.5523
1300 Metropolitan Blvd.
Tallahassee, FL 32308
U.S.A.

www.exp.com



exp.

BUILDINGS • EARTH & ENVIRONMENT • ENERGY •

INDUSTRIAL • INFRASTRUCTURE • SUSTAINABILITY •

DWG: APP A-T-BASE_PRE-FEED SHEET: 56

X:\Projects\ExxonMobil\SCLNG\Mapping\20140930_Resource_Report_Rev_0\04_MXD\01_Ver0\App_A_Topo_Preliminary_Preferred_Corridor_Pre_FEED_1.mxd

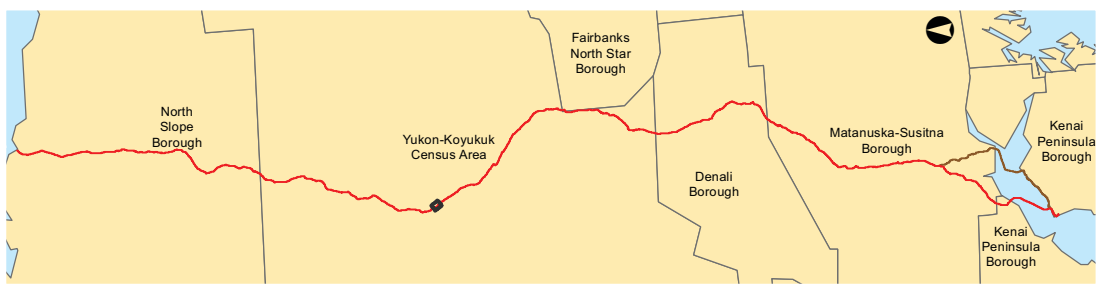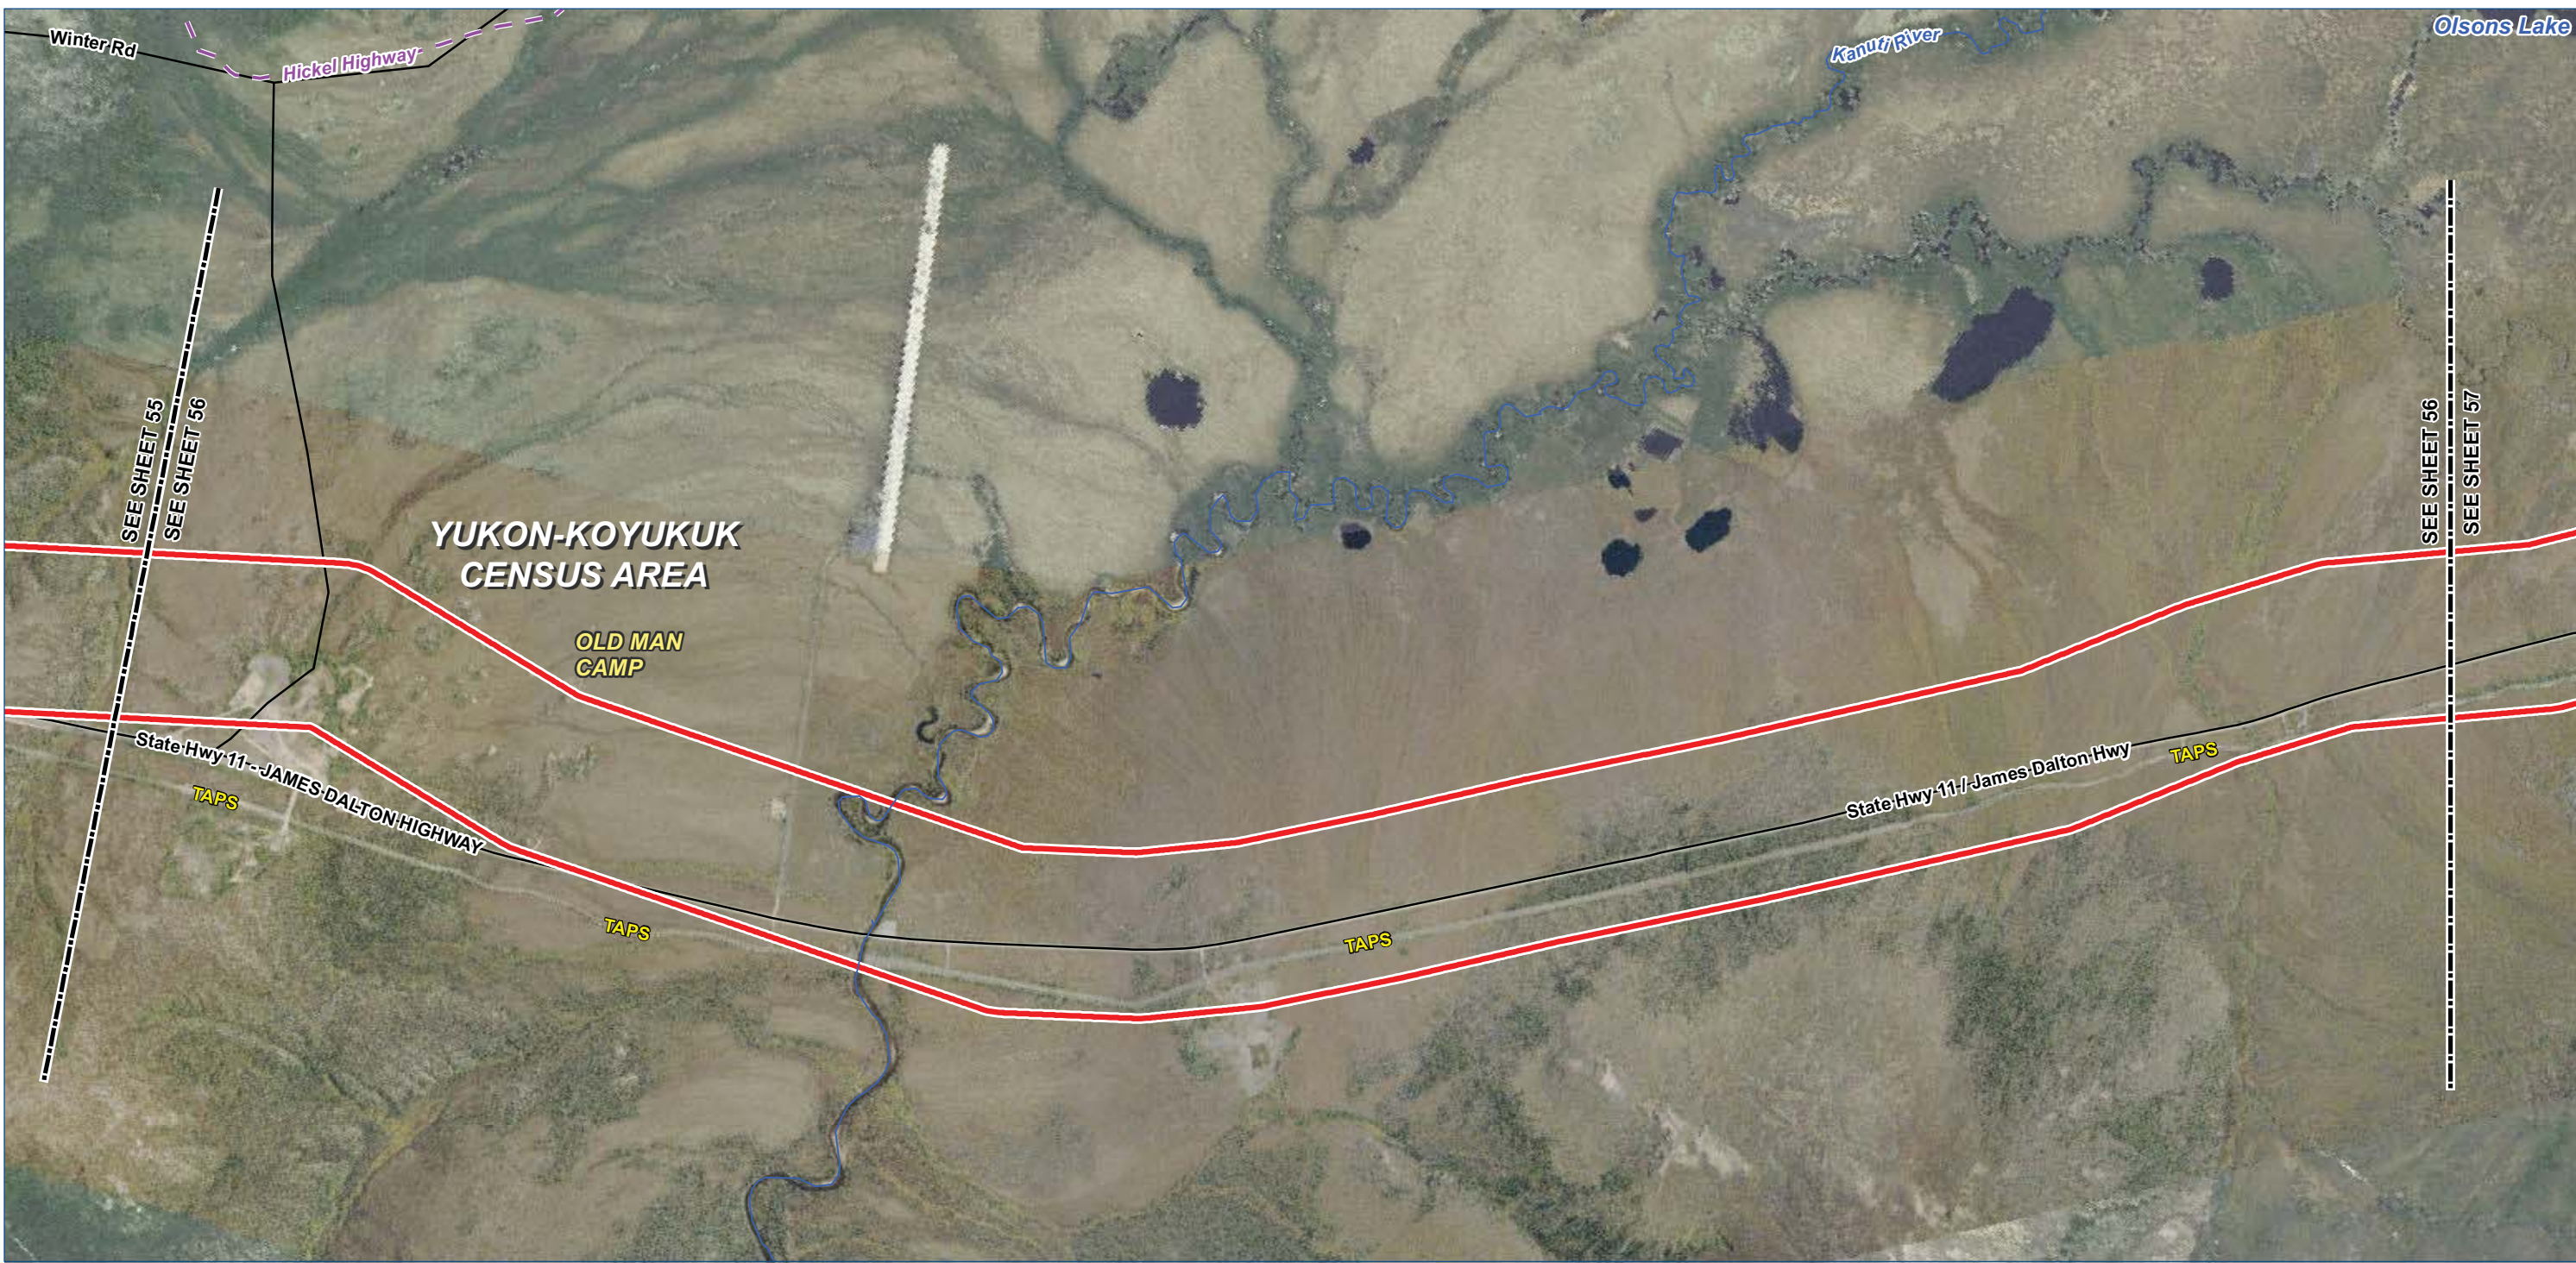

Legend

TIGER Road

NHD Named Flowline

Trail

Study Corridor - 2,000 ft wide (+/-)

Pre-FEED Rev A Base Corridor

Pre-FEED Rev A Alternate Corridor

Borough / Census Area Line

Incorporated City Boundary

Public Land - Large Parcel

ALASKA LNG PROJECT		
Appendix A - Pre-FEED Rev A Base Corridor		
BOROUGH: YUKON-KOYUKUK	DRAWN BY: CC	
STATE: ALASKA	CHECKED BY: GS / JS	
REV. NO.:	REVISION	DATE
A	ISSUED FOR REVIEW	2014-06-23
B	ISSUED FOR REVIEW	2014-07-10
C	ISSUED FOR REVIEW	2014-09-30
0	ISSUED FOR REVIEW	2014-10-01
Mile posts will be added once a concept is selected		
DATE: 2014-10-01	PROJECTION: NAD83 STATE PLANE AK 4 5004 FEET	

PREPARED BY:

exp Energy Services Inc.

t: +1.850.385.5441 | f: +1.850.385.5523
1300 Metropolitan Blvd.
Tallahassee, FL 32308
U.S.A.

www.exp.com

exp.



BUILDINGS • EARTH & ENVIRONMENT • ENERGY •

INDUSTRIAL • INFRASTRUCTURE • SUSTAINABILITY •

DWG: APP A-A-BASE_PRE-FEED


SHEET: 56

X:\Projects\ExxonMobil\SCLNG\Mapping\20140930_Resource_Report_Rev_0\04_MXD\01_Ver0\App_A_Aerial_Preliminary_Prefered_Corridor_Pre_FEED.mxd

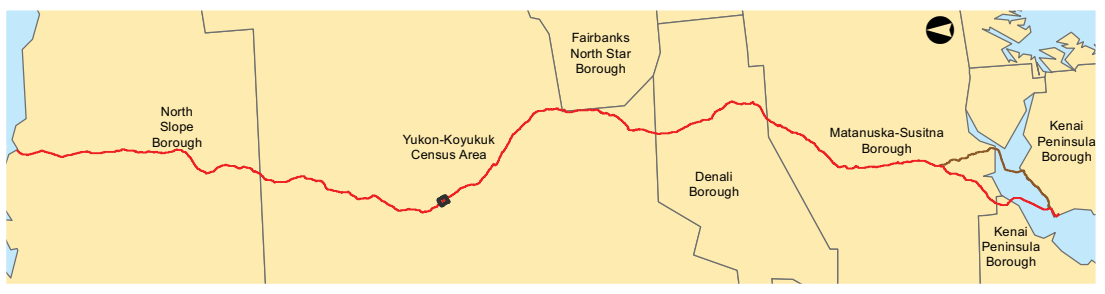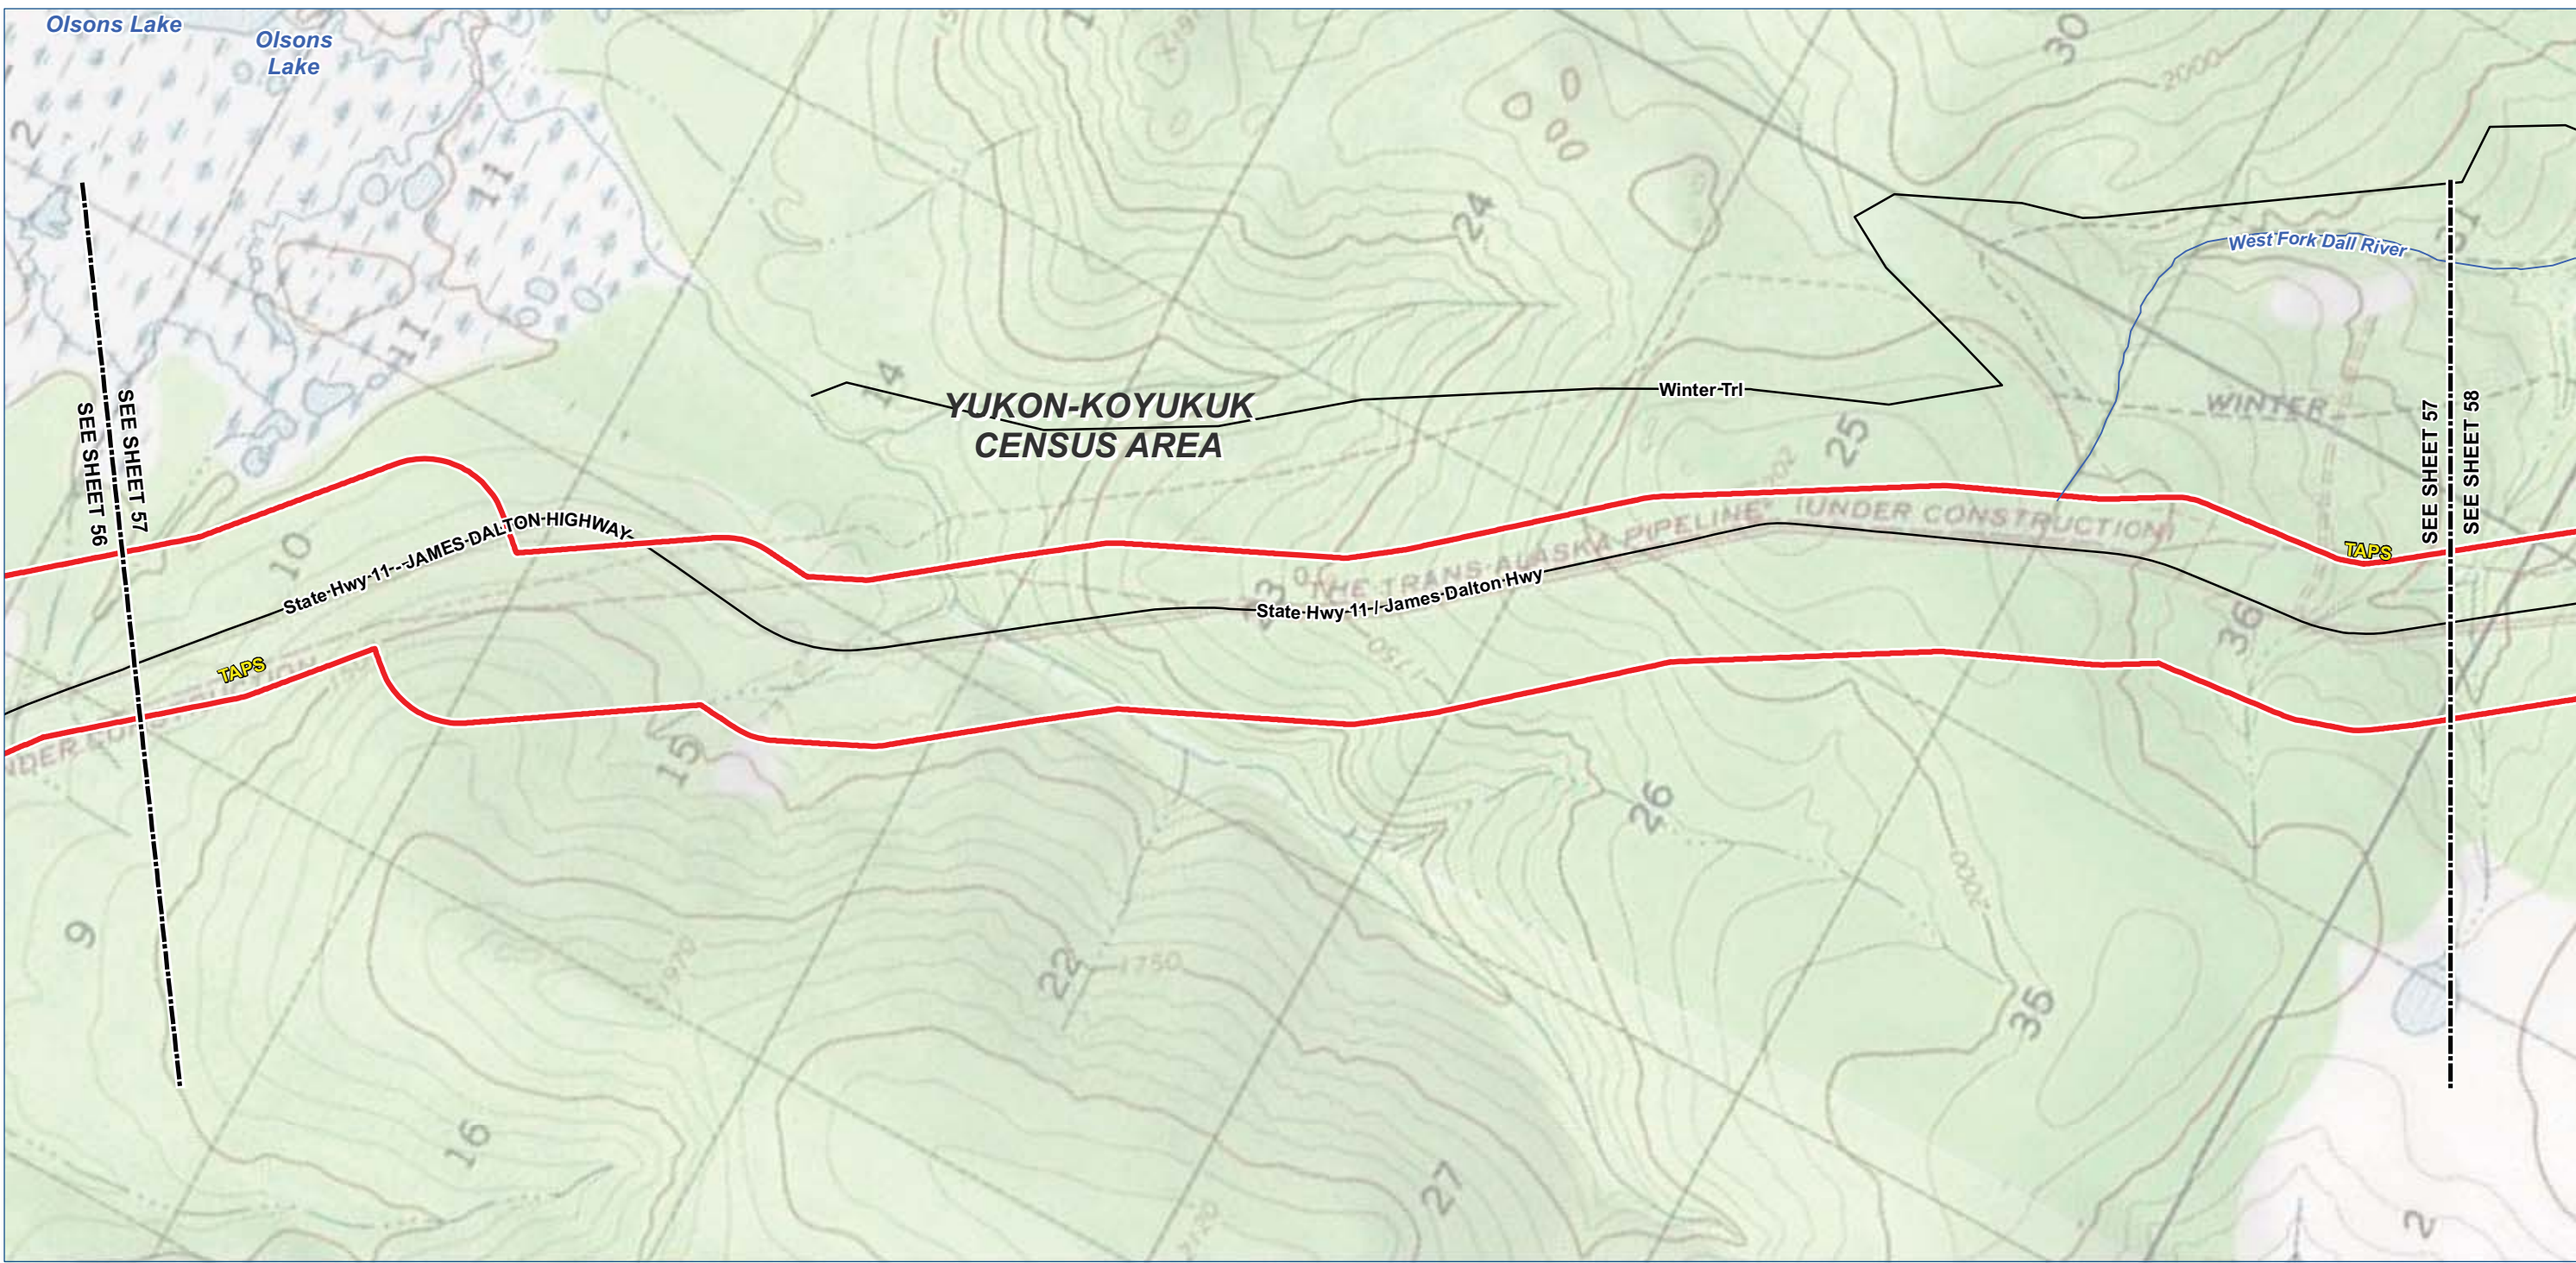

- Legend**

 - TIGER Road
 - NHD Named Flowline
 - Trail
 - Study Corridor - 2,000 ft wide (+/-)**
 - Pre-FEED Rev A Base Corridor
 - Pre-FEED Rev A Alternate Corridor
- Borough / Census Area Line
 - Incorporated City Boundary
 - Public Land - Large Parcel

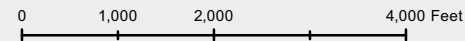

ALASKA LNG PROJECT		
Appendix A - Pre-FEED Rev A Base Corridor		
BOROUGH: YUKON-KOYUKUK	DRAWN BY: CC	
STATE: ALASKA	CHECKED BY: GS / JS	
REV. NO.:	REVISION	DATE
A	ISSUED FOR REVIEW	2014-06-23
B	ISSUED FOR REVIEW	2014-07-10
C	ISSUED FOR REVIEW	2014-09-30
0	ISSUED FOR REVIEW	2014-10-01
Mile posts will be added once a concept is selected		
DATE: 2014-10-01	PROJECTION: NAD83 STATE PLANE AK 4 5004 FEET	

PREPARED BY:



exp Energy Services Inc.

t: +1.850.385.5441 | f: +1.850.385.5523
1300 Metropolitan Blvd.
Tallahassee, FL 32308
U.S.A.

www.exp.com

• BUILDINGS • EARTH & ENVIRONMENT • ENERGY •
• INDUSTRIAL • INFRASTRUCTURE • SUSTAINABILITY •

DWG: APP A-T-BASE_PRE-FEED SHEET: 57

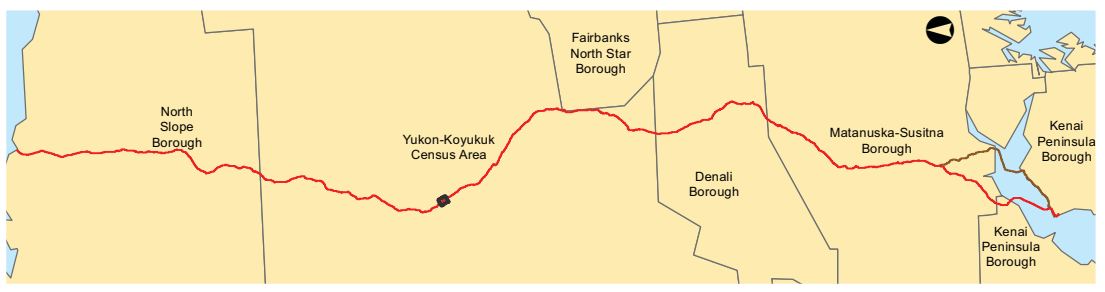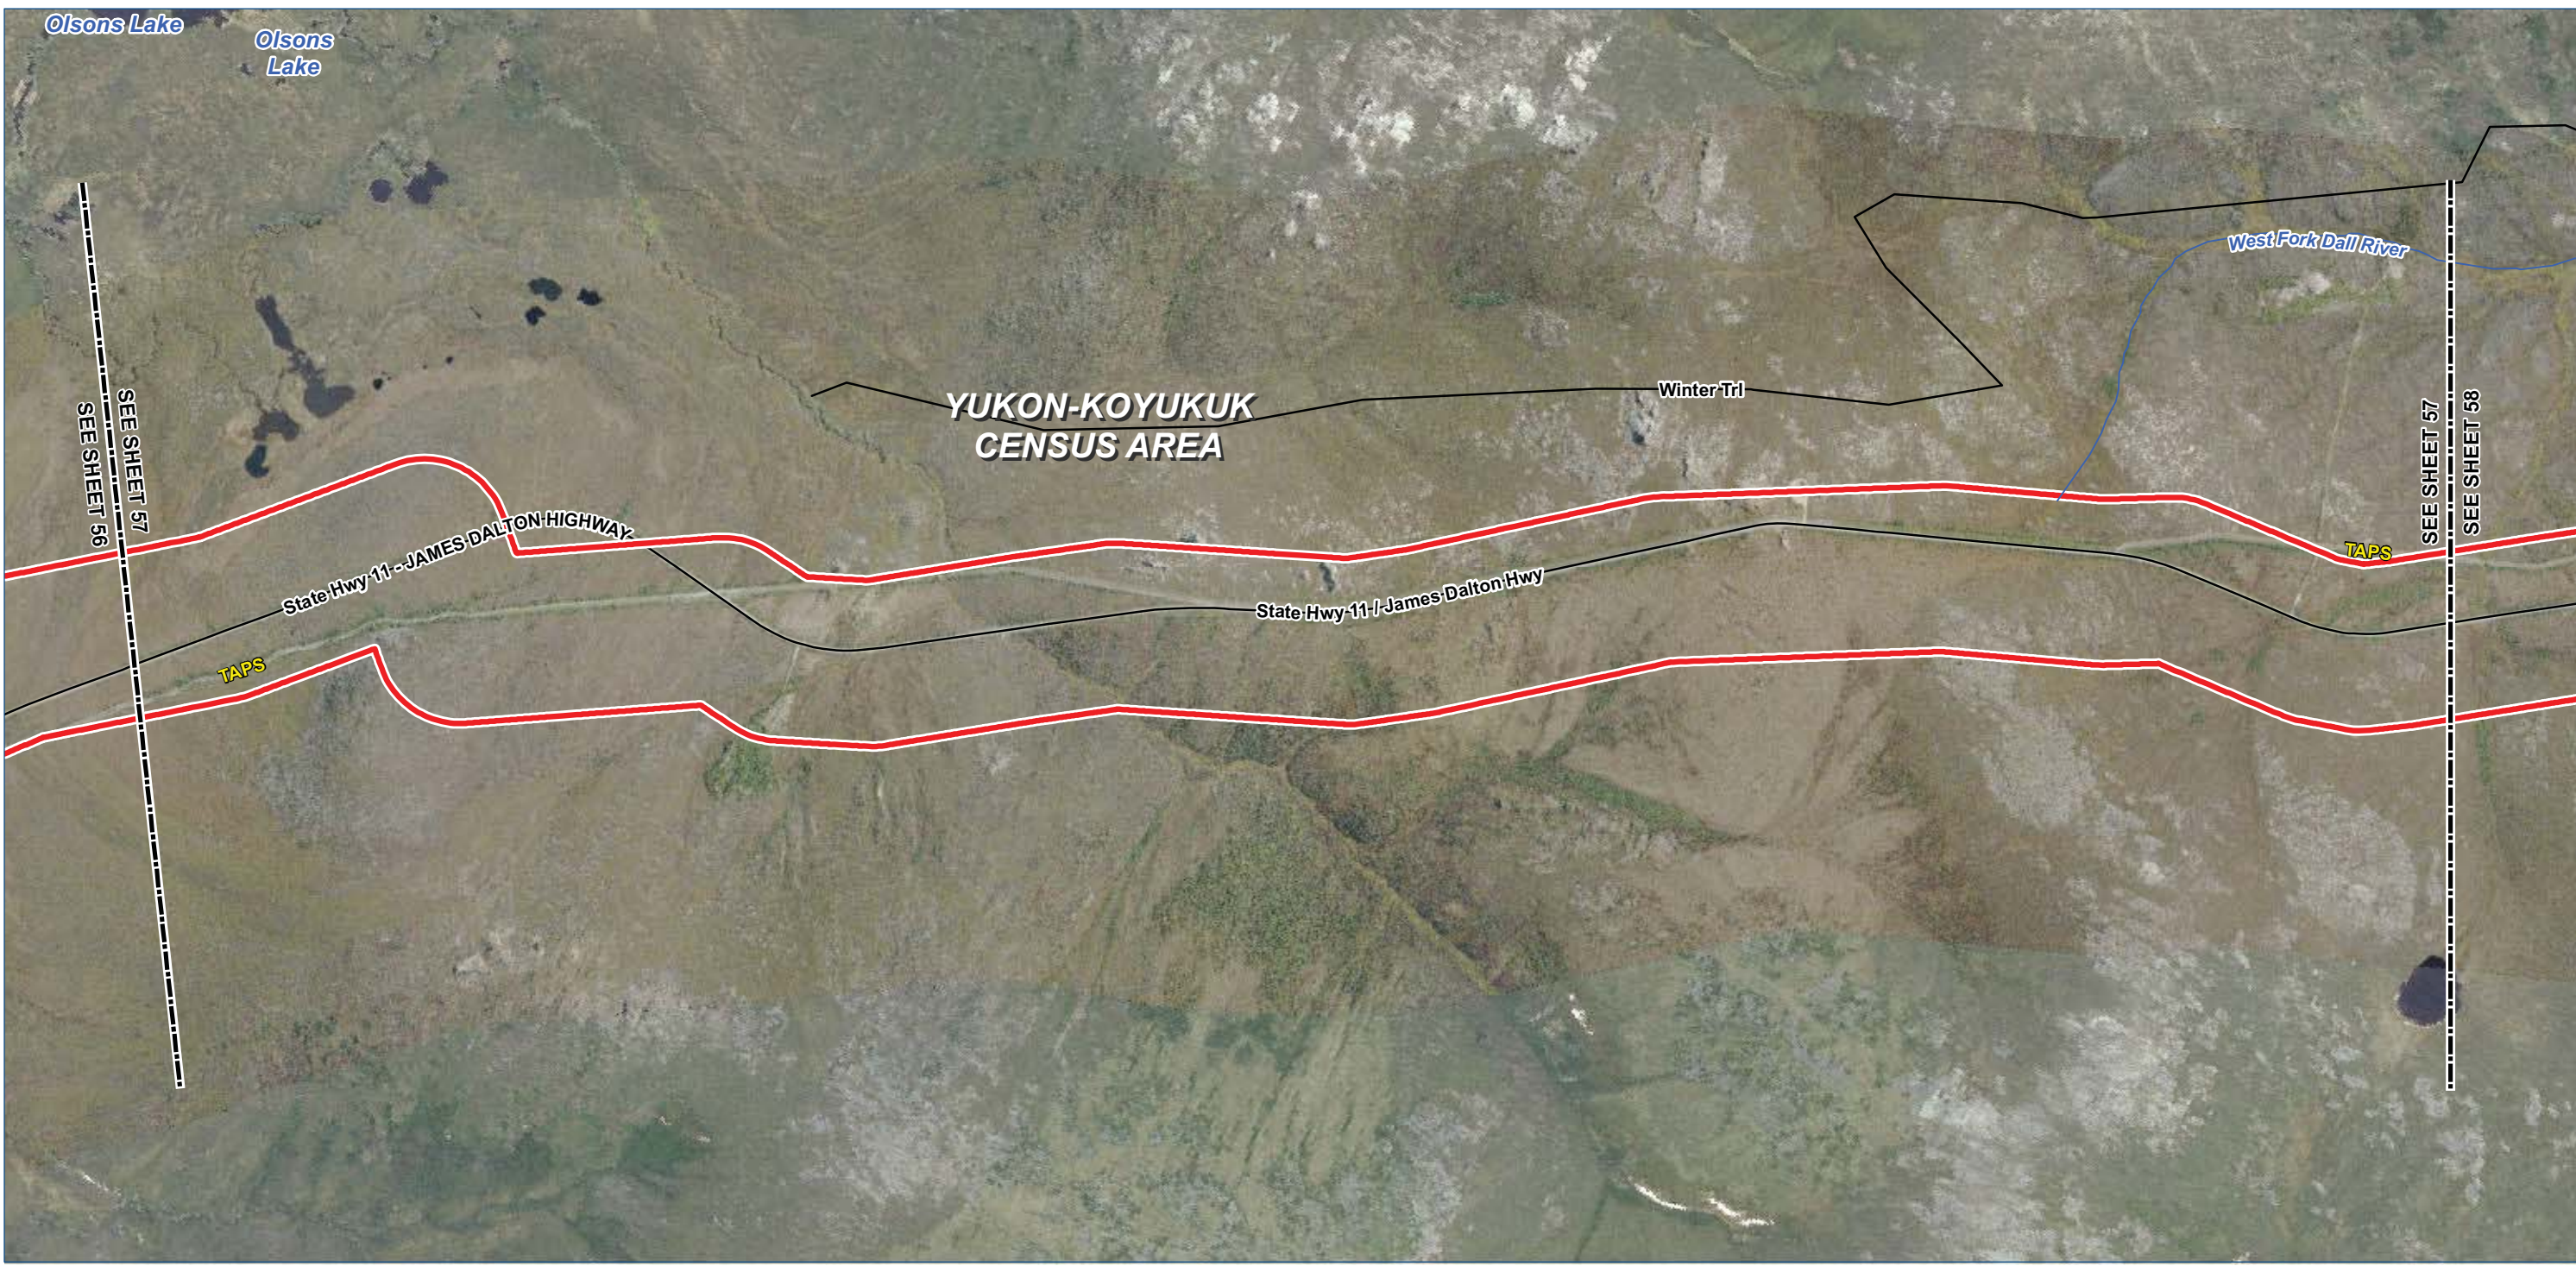

- Legend**

 - TIGER Road
 - NHD Named Flowline
 - Trail
 - Study Corridor - 2,000 ft wide (+/-)**
 - Pre-FEED Rev A Base Corridor
 - Pre-FEED Rev A Alternate Corridor
- Borough / Census Area Line
 - Incorporated City Boundary
 - Public Land - Large Parcel



ALASKA LNG PROJECT		
Appendix A - Pre-FEED Rev A Base Corridor		
BOROUGH: YUKON-KOYUKUK	DRAWN BY: CC	
STATE: ALASKA	CHECKED BY: GS / JS	
REV. NO.:	REVISION	DATE
A	ISSUED FOR REVIEW	2014-06-23
B	ISSUED FOR REVIEW	2014-07-10
C	ISSUED FOR REVIEW	2014-09-30
0	ISSUED FOR REVIEW	2014-10-01
Mile posts will be added once a concept is selected		
DATE: 2014-10-01	PROJECTION: NAD83 STATE PLANE AK 4 5004 FEET	

PREPARED BY:



exp Energy Services Inc.

t: +1.850.385.5441 | f: +1.850.385.5523
1300 Metropolitan Blvd.
Tallahassee, FL 32308
U.S.A.

www.exp.com

• BUILDINGS • EARTH & ENVIRONMENT • ENERGY •
• INDUSTRIAL • INFRASTRUCTURE • SUSTAINABILITY •

DWG: APP A-A-BASE_PRE-FEED SHEET: 57

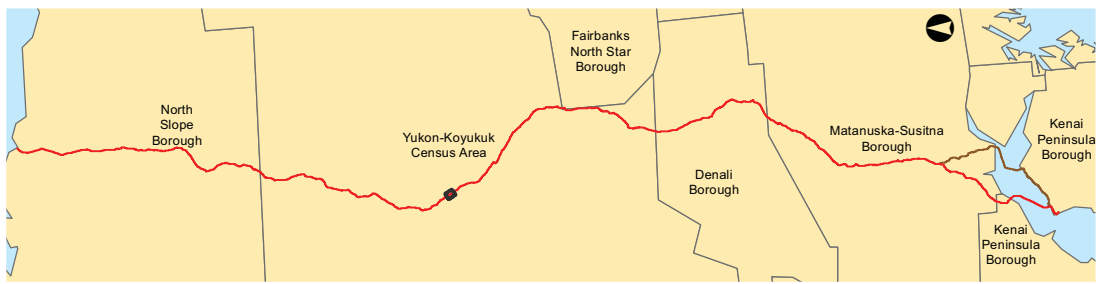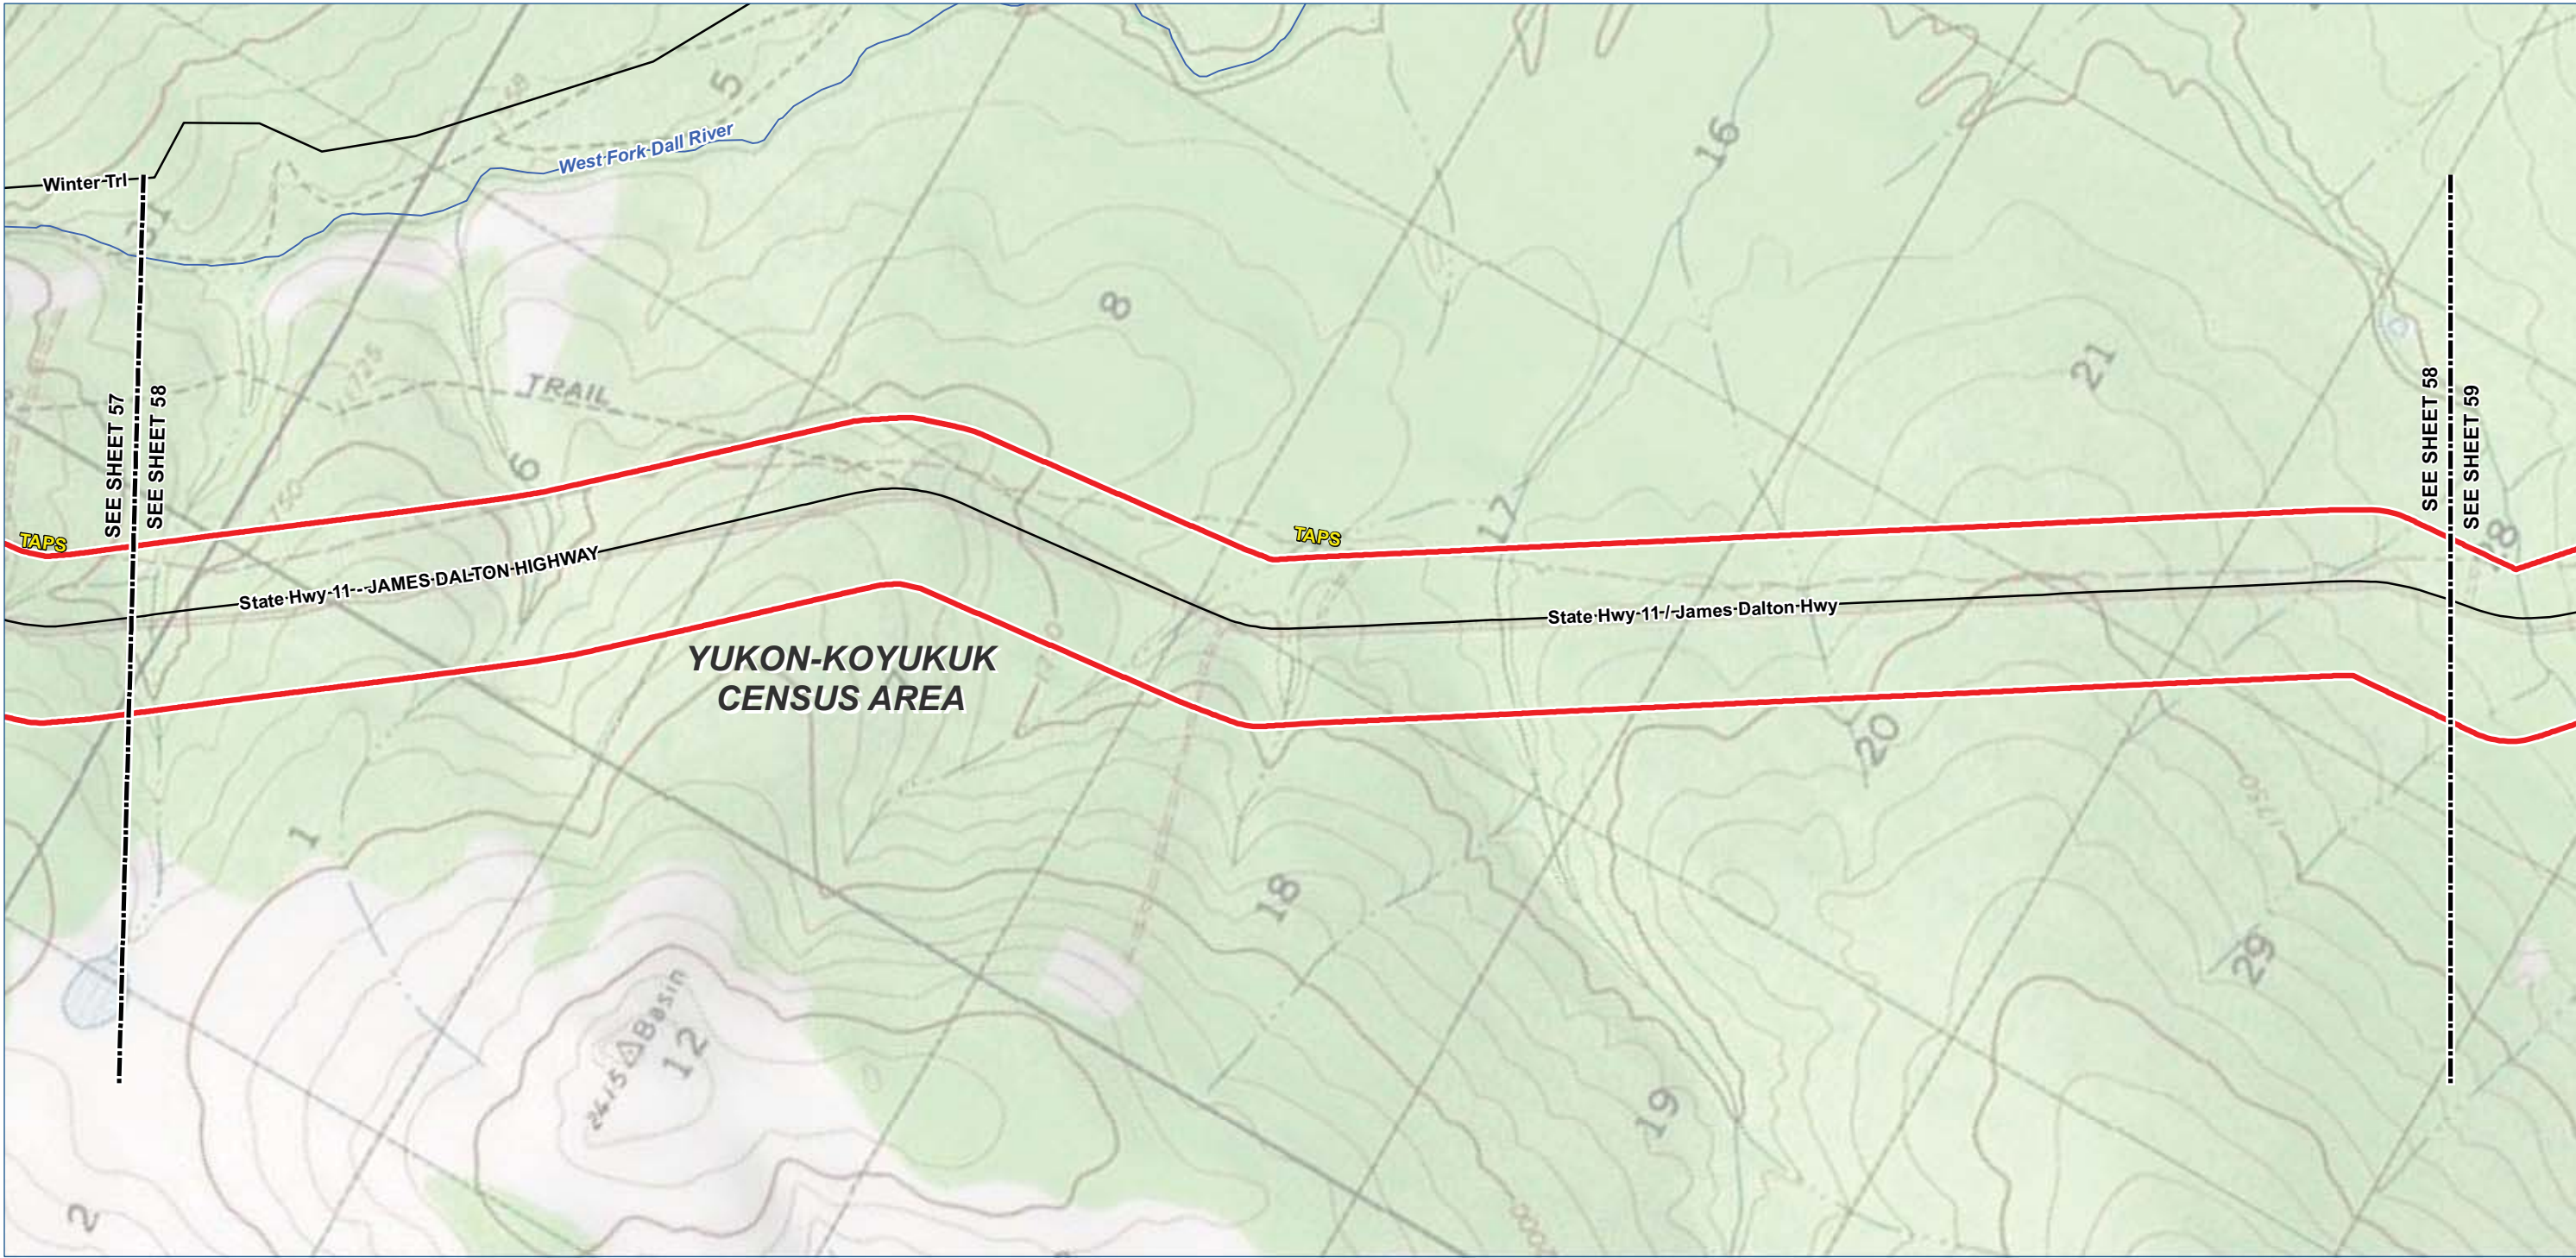

- Legend

TIGER Road

NHD Named Flowline

Trail

Study Corridor - 2,000 ft wide (+/-)

Pre-FEED Rev A Base Corridor

Pre-FEED Rev A Alternate Corridor

Borough / Census Area Line

Incorporated City Boundary

Public Land - Large Parcel
-
- | ALASKA LNG PROJECT | | |
|---|--|------------|
| Appendix A - Pre-FEED Rev A Base Corridor | | |
| BOROUGH: YUKON-KOYUKUK | DRAWN BY: CC | |
| STATE: ALASKA | CHECKED BY: GS / JS | |
| REV. NO.: | REVISION | DATE |
| A | ISSUED FOR REVIEW | 2014-06-23 |
| B | ISSUED FOR REVIEW | 2014-07-10 |
| C | ISSUED FOR REVIEW | 2014-09-30 |
| 0 | ISSUED FOR REVIEW | 2014-10-01 |
| Mile posts will be added once a concept is selected | | |
| DATE: 2014-10-01 | PROJECTION: NAD83 STATE PLANE AK 4 5004 FEET | |
- PREPARED BY:

exp Energy Services Inc.

t: +1.850.385.5441 | f: +1.850.385.5523
1300 Metropolitan Blvd.
Tallahassee, FL 32308
U.S.A.

www.exp.com



exp.

BUILDINGS • EARTH & ENVIRONMENT • ENERGY •

INDUSTRIAL • INFRASTRUCTURE • SUSTAINABILITY •

DWG: APP A-T-BASE_PRE-FEED

SHEET: 58
- X:\Projects\ExxonMobil\SCLNG\Mapping\20140930_Resource_Report_Rev_0\04_MXD\01_Ver0\App_A_Topo_Preliminary_Preferred_Corridor_Pre_FEED_1.mxd

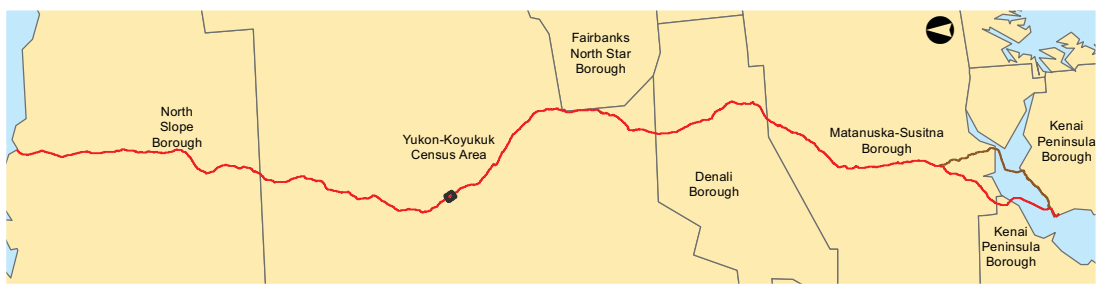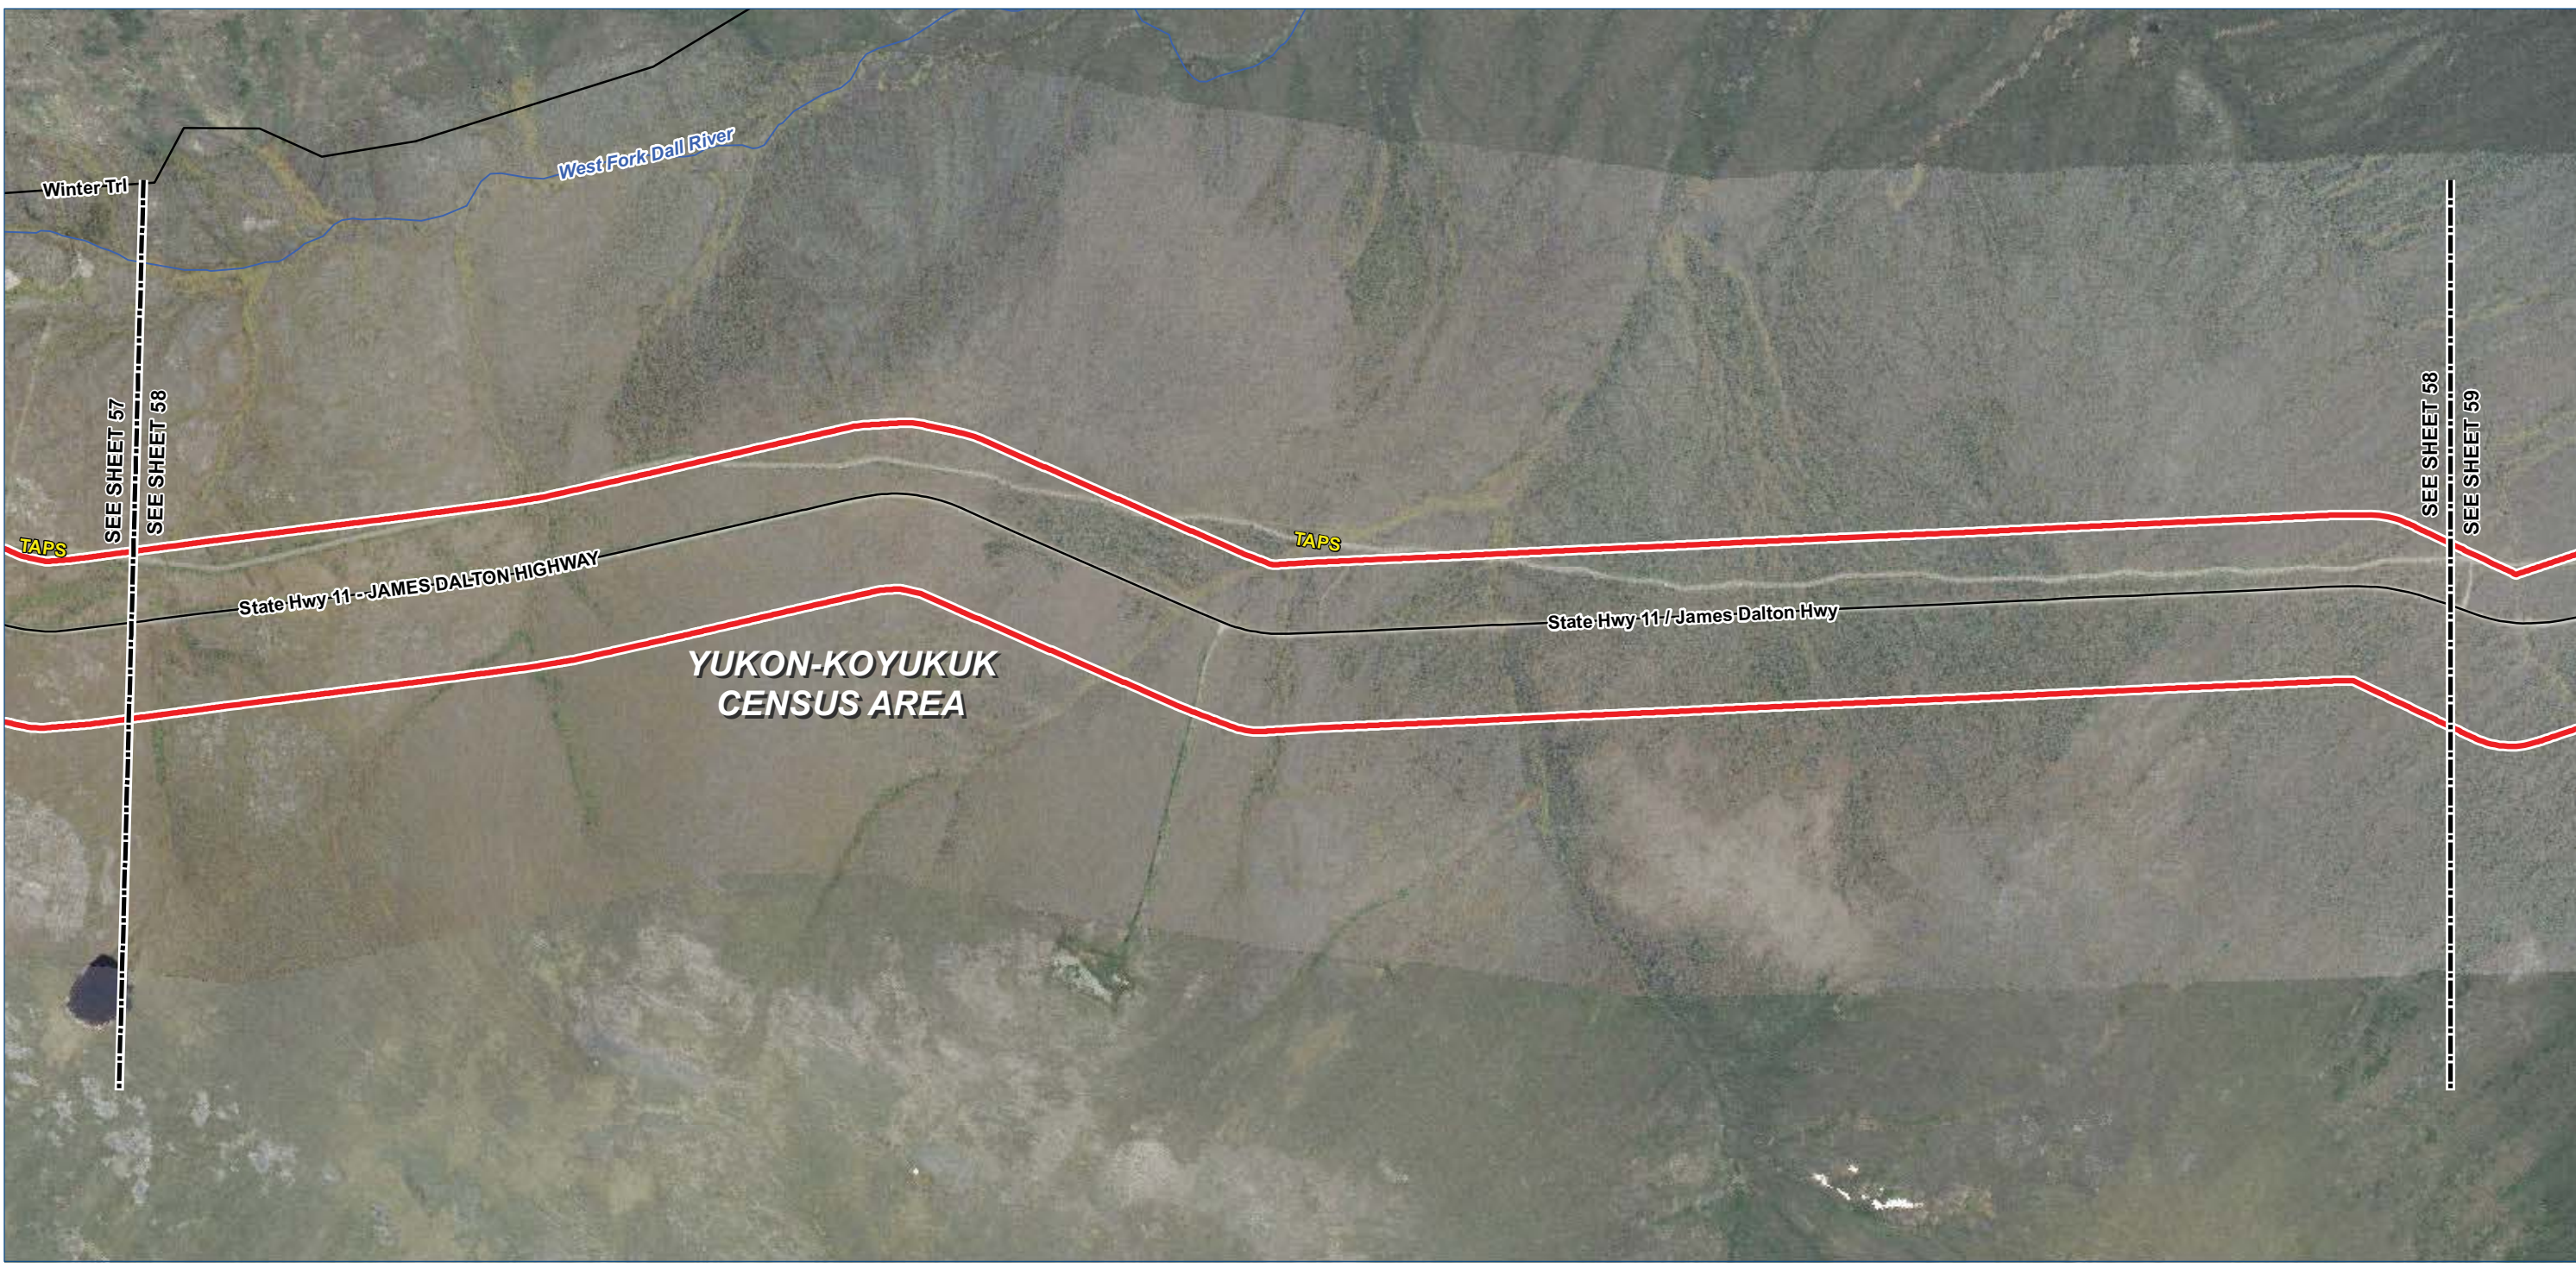

Legend

TIGER Road

NHD Named Flowline

Trail

Study Corridor - 2,000 ft wide (+/-)

Pre-FEED Rev A Base Corridor

Pre-FEED Rev A Alternate Corridor

Borough / Census Area Line

Incorporated City Boundary

Public Land - Large Parcel



ALASKA LNG PROJECT		
Appendix A - Pre-FEED Rev A Base Corridor		
BOROUGH: YUKON-KOYUKUK	DRAWN BY: CC	
STATE: ALASKA	CHECKED BY: GS / JS	
REV. NO.:	REVISION	DATE
A	ISSUED FOR REVIEW	2014-06-23
B	ISSUED FOR REVIEW	2014-07-10
C	ISSUED FOR REVIEW	2014-09-30
0	ISSUED FOR REVIEW	2014-10-01
Mile posts will be added once a concept is selected		
DATE: 2014-10-01	PROJECTION: NAD83 STATE PLANE AK 4 5004 FEET	

PREPARED BY:

exp Energy Services Inc.



t: +1.850.385.5441 | f: +1.850.385.5523
1300 Metropolitan Blvd.
Tallahassee, FL 32308
U.S.A.

www.exp.com

BUILDINGS • EARTH & ENVIRONMENT • ENERGY •

INDUSTRIAL • INFRASTRUCTURE • SUSTAINABILITY •

DWG: APP A-A-BASE_PRE-FEED SHEET: 58

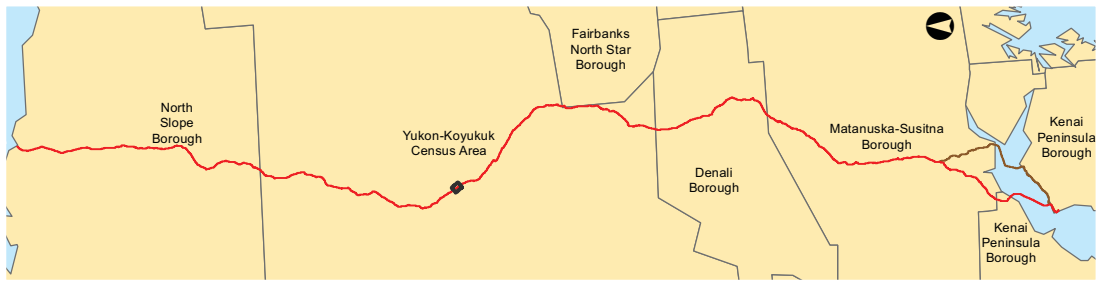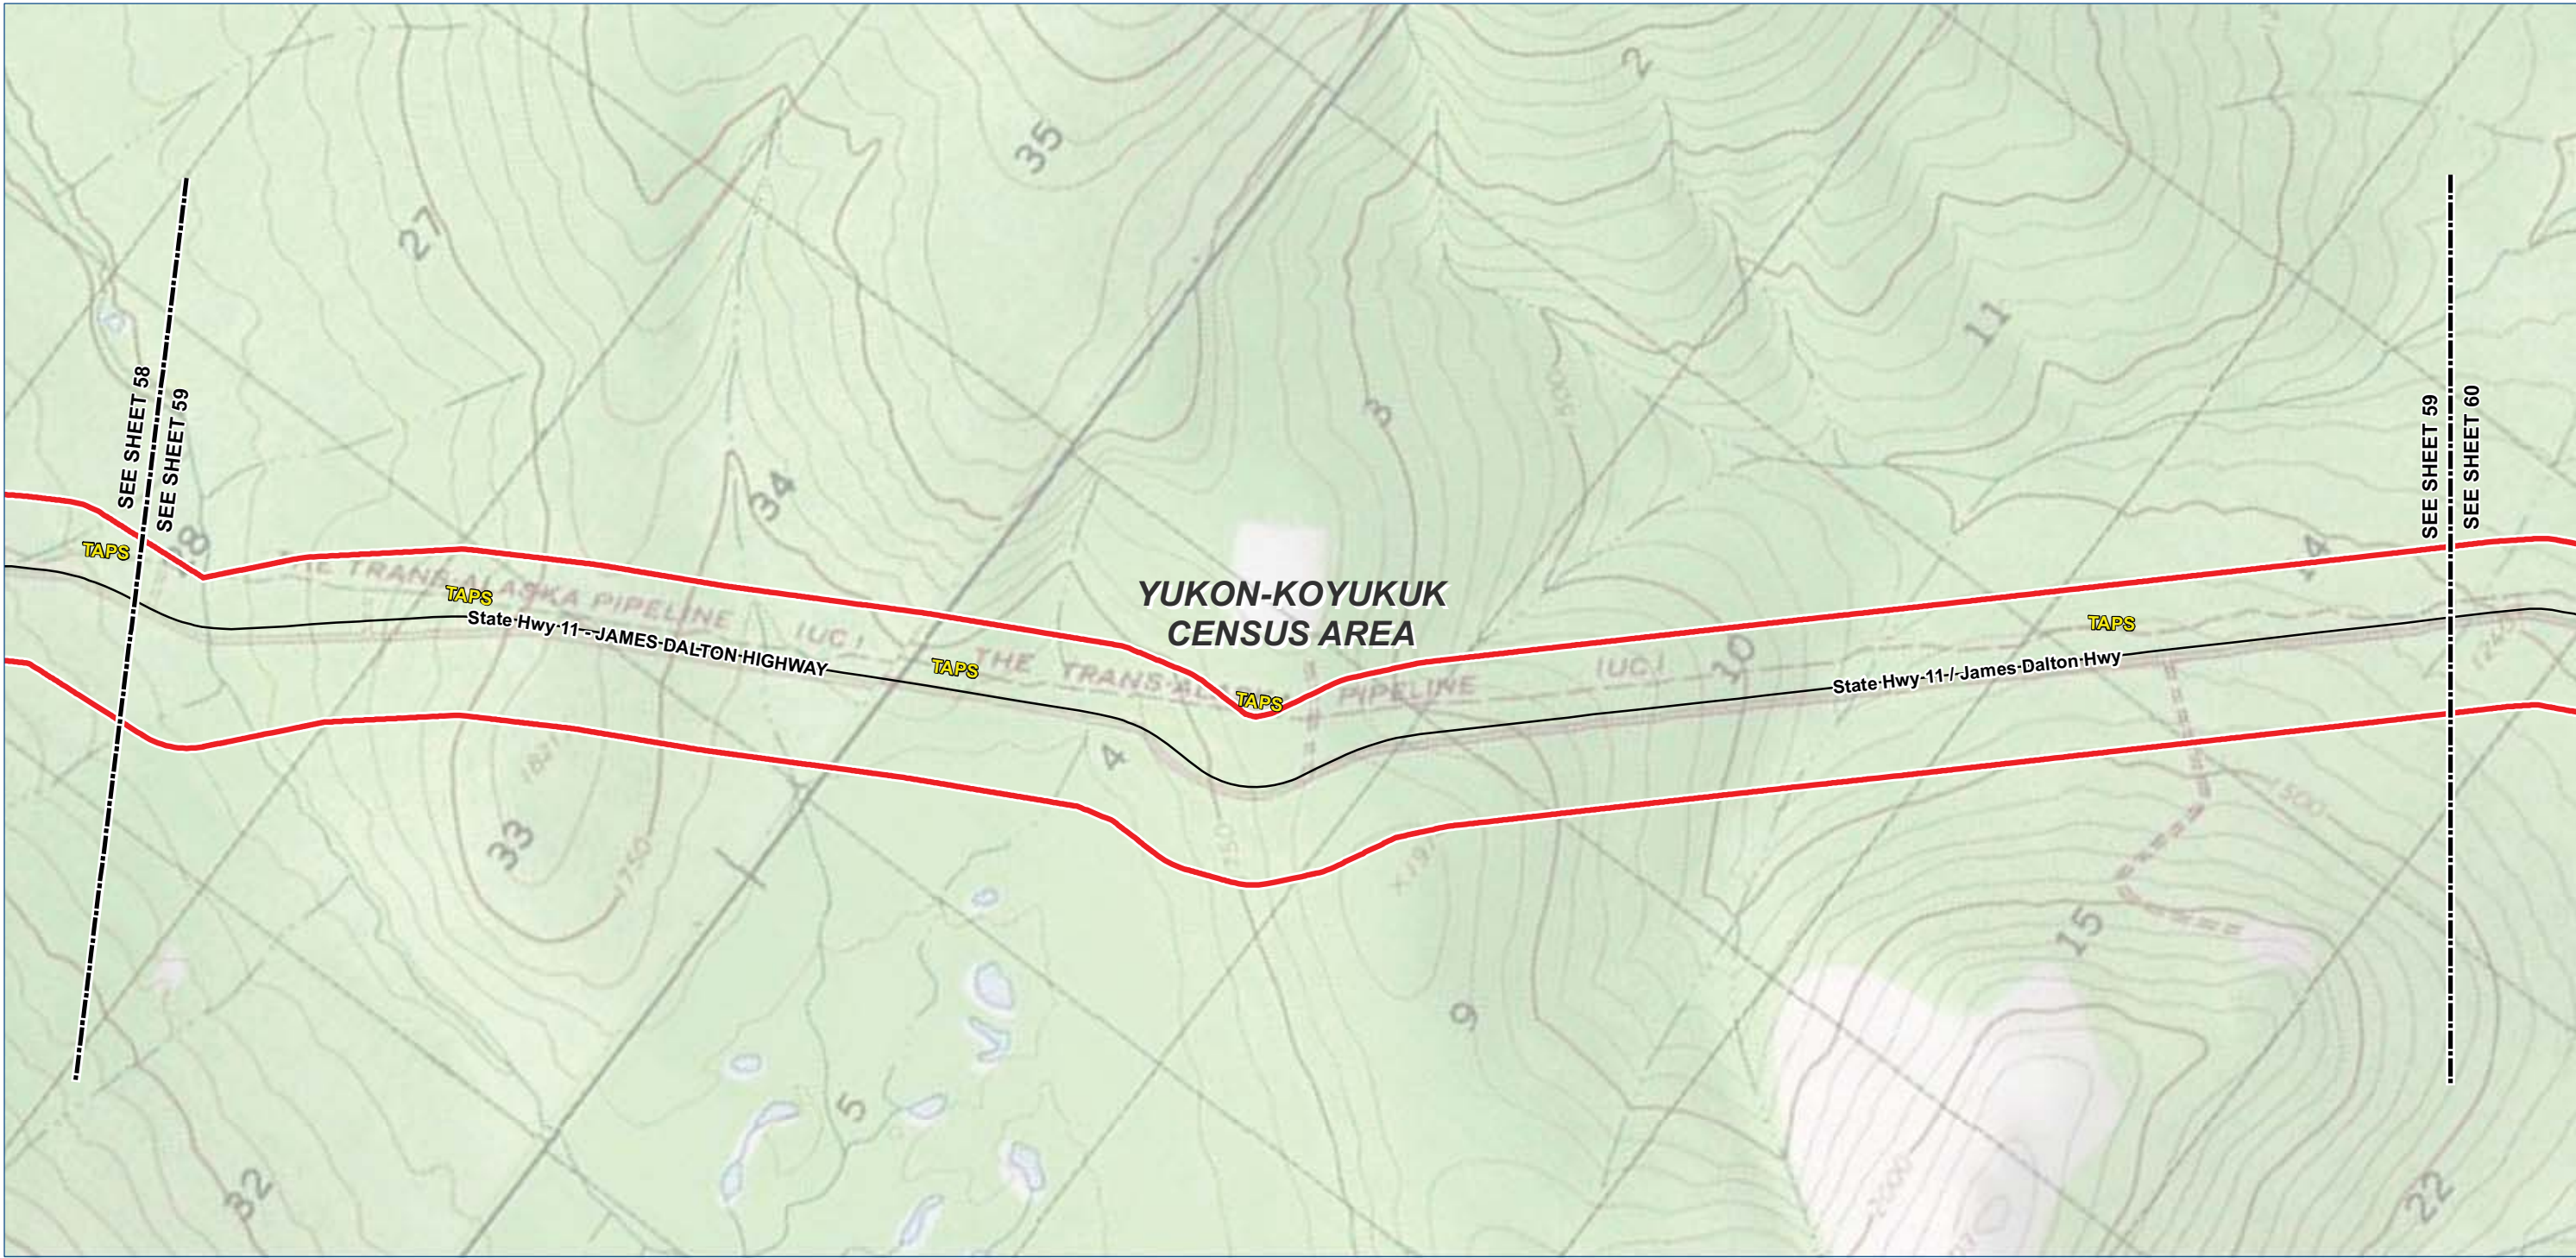

Legend

- TIGER Road
- NHD Named Flowline
- Trail
- Borough / Census Area Line
- Incorporated City Boundary
- Public Land - Large Parcel

- Study Corridor - 2,000 ft wide (+/-)
- Pre-FEED Rev A Base Corridor
 - Pre-FEED Rev A Alternate Corridor



ALASKA LNG PROJECT

Appendix A - Pre-FEED Rev A Base Corridor

BOROUGH:	YUKON-KOYUKUK	DRAWN BY:	CC
STATE:	ALASKA	CHECKED BY:	GS / JS
REV. NO.:	REVISION	DATE	
A	ISSUED FOR REVIEW	2014-06-23	
B	ISSUED FOR REVIEW	2014-07-10	
C	ISSUED FOR REVIEW	2014-09-30	
0	ISSUED FOR REVIEW	2014-10-01	
Mile posts will be added once a concept is selected			

DATE: 2014-10-01 PROJECTION: NAD83 STATE PLANE AK 4 5004 FEET

PREPARED BY:

exp Energy Services Inc.


t: +1.850.385.5441 | f: +1.850.385.5523
1300 Metropolitan Blvd.
Tallahassee, FL 32308
U.S.A.

www.exp.com



• BUILDINGS • EARTH & ENVIRONMENT • ENERGY •
• INDUSTRIAL • INFRASTRUCTURE • SUSTAINABILITY •

DWG: APP A-T-BASE_PRE-FEED SHEET: 59

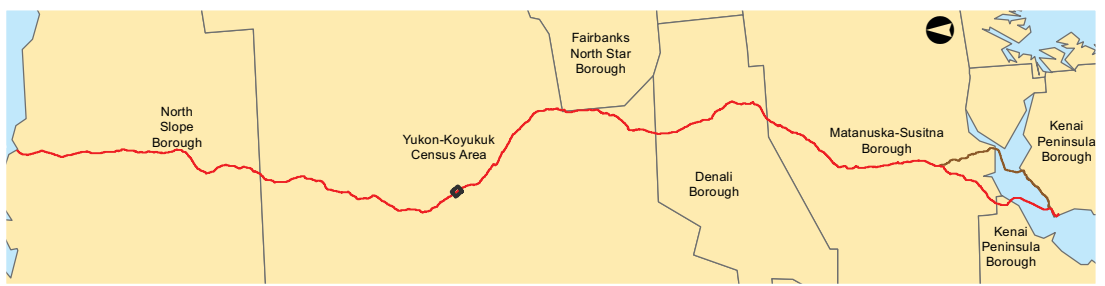

Legend

TIGER Road

NHD Named Flowline

Trail

Study Corridor - 2,000 ft wide (+/-)

Pre-FEED Rev A Base Corridor

Pre-FEED Rev A Alternate Corridor

Borough / Census Area Line

Incorporated City Boundary

Public Land - Large Parcel

0

1,000

2,000

4,000 Feet

ALASKA LNG PROJECT		
Appendix A - Pre-FEED Rev A Base Corridor		
BOROUGH: YUKON-KOYUKUK	DRAWN BY: CC	
STATE: ALASKA	CHECKED BY: GS / JS	
REV. NO.:	REVISION	DATE
A	ISSUED FOR REVIEW	2014-06-23
B	ISSUED FOR REVIEW	2014-07-10
C	ISSUED FOR REVIEW	2014-09-30
0	ISSUED FOR REVIEW	2014-10-01
Mile posts will be added once a concept is selected		
DATE: 2014-10-01	PROJECTION: NAD83 STATE PLANE AK 4 5004 FEET	

PREPARED BY:

exp Energy Services Inc.

t: +1.850.385.5441 | f: +1.850.385.5523
1300 Metropolitan Blvd.
Tallahassee, FL 32308
U.S.A.



www.exp.com

BUILDINGS • EARTH & ENVIRONMENT • ENERGY •
INDUSTRIAL • INFRASTRUCTURE • SUSTAINABILITY •

DWG: APP A-A-BASE_PRE-FEED

SHEET: 59

X:\Projects\ExxonMobil\SCLNG\Mapping\20140930_Resource_Report_Rev_0\04_MXD\01_Ver0\App_A_Aerial_Preliminary_Prefered_Corridor_Pre_FEED.mxd

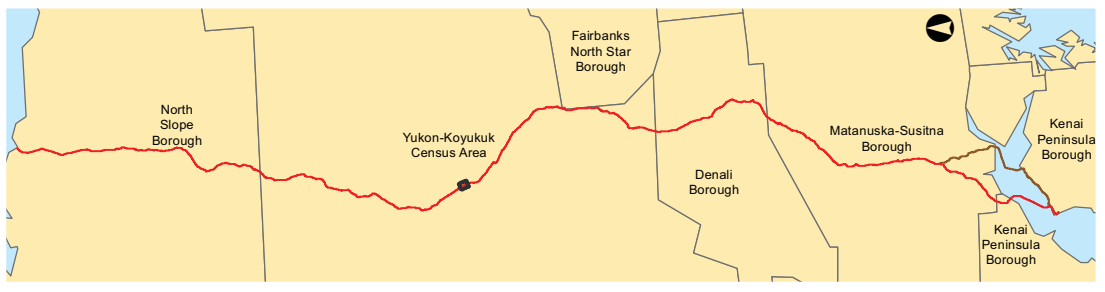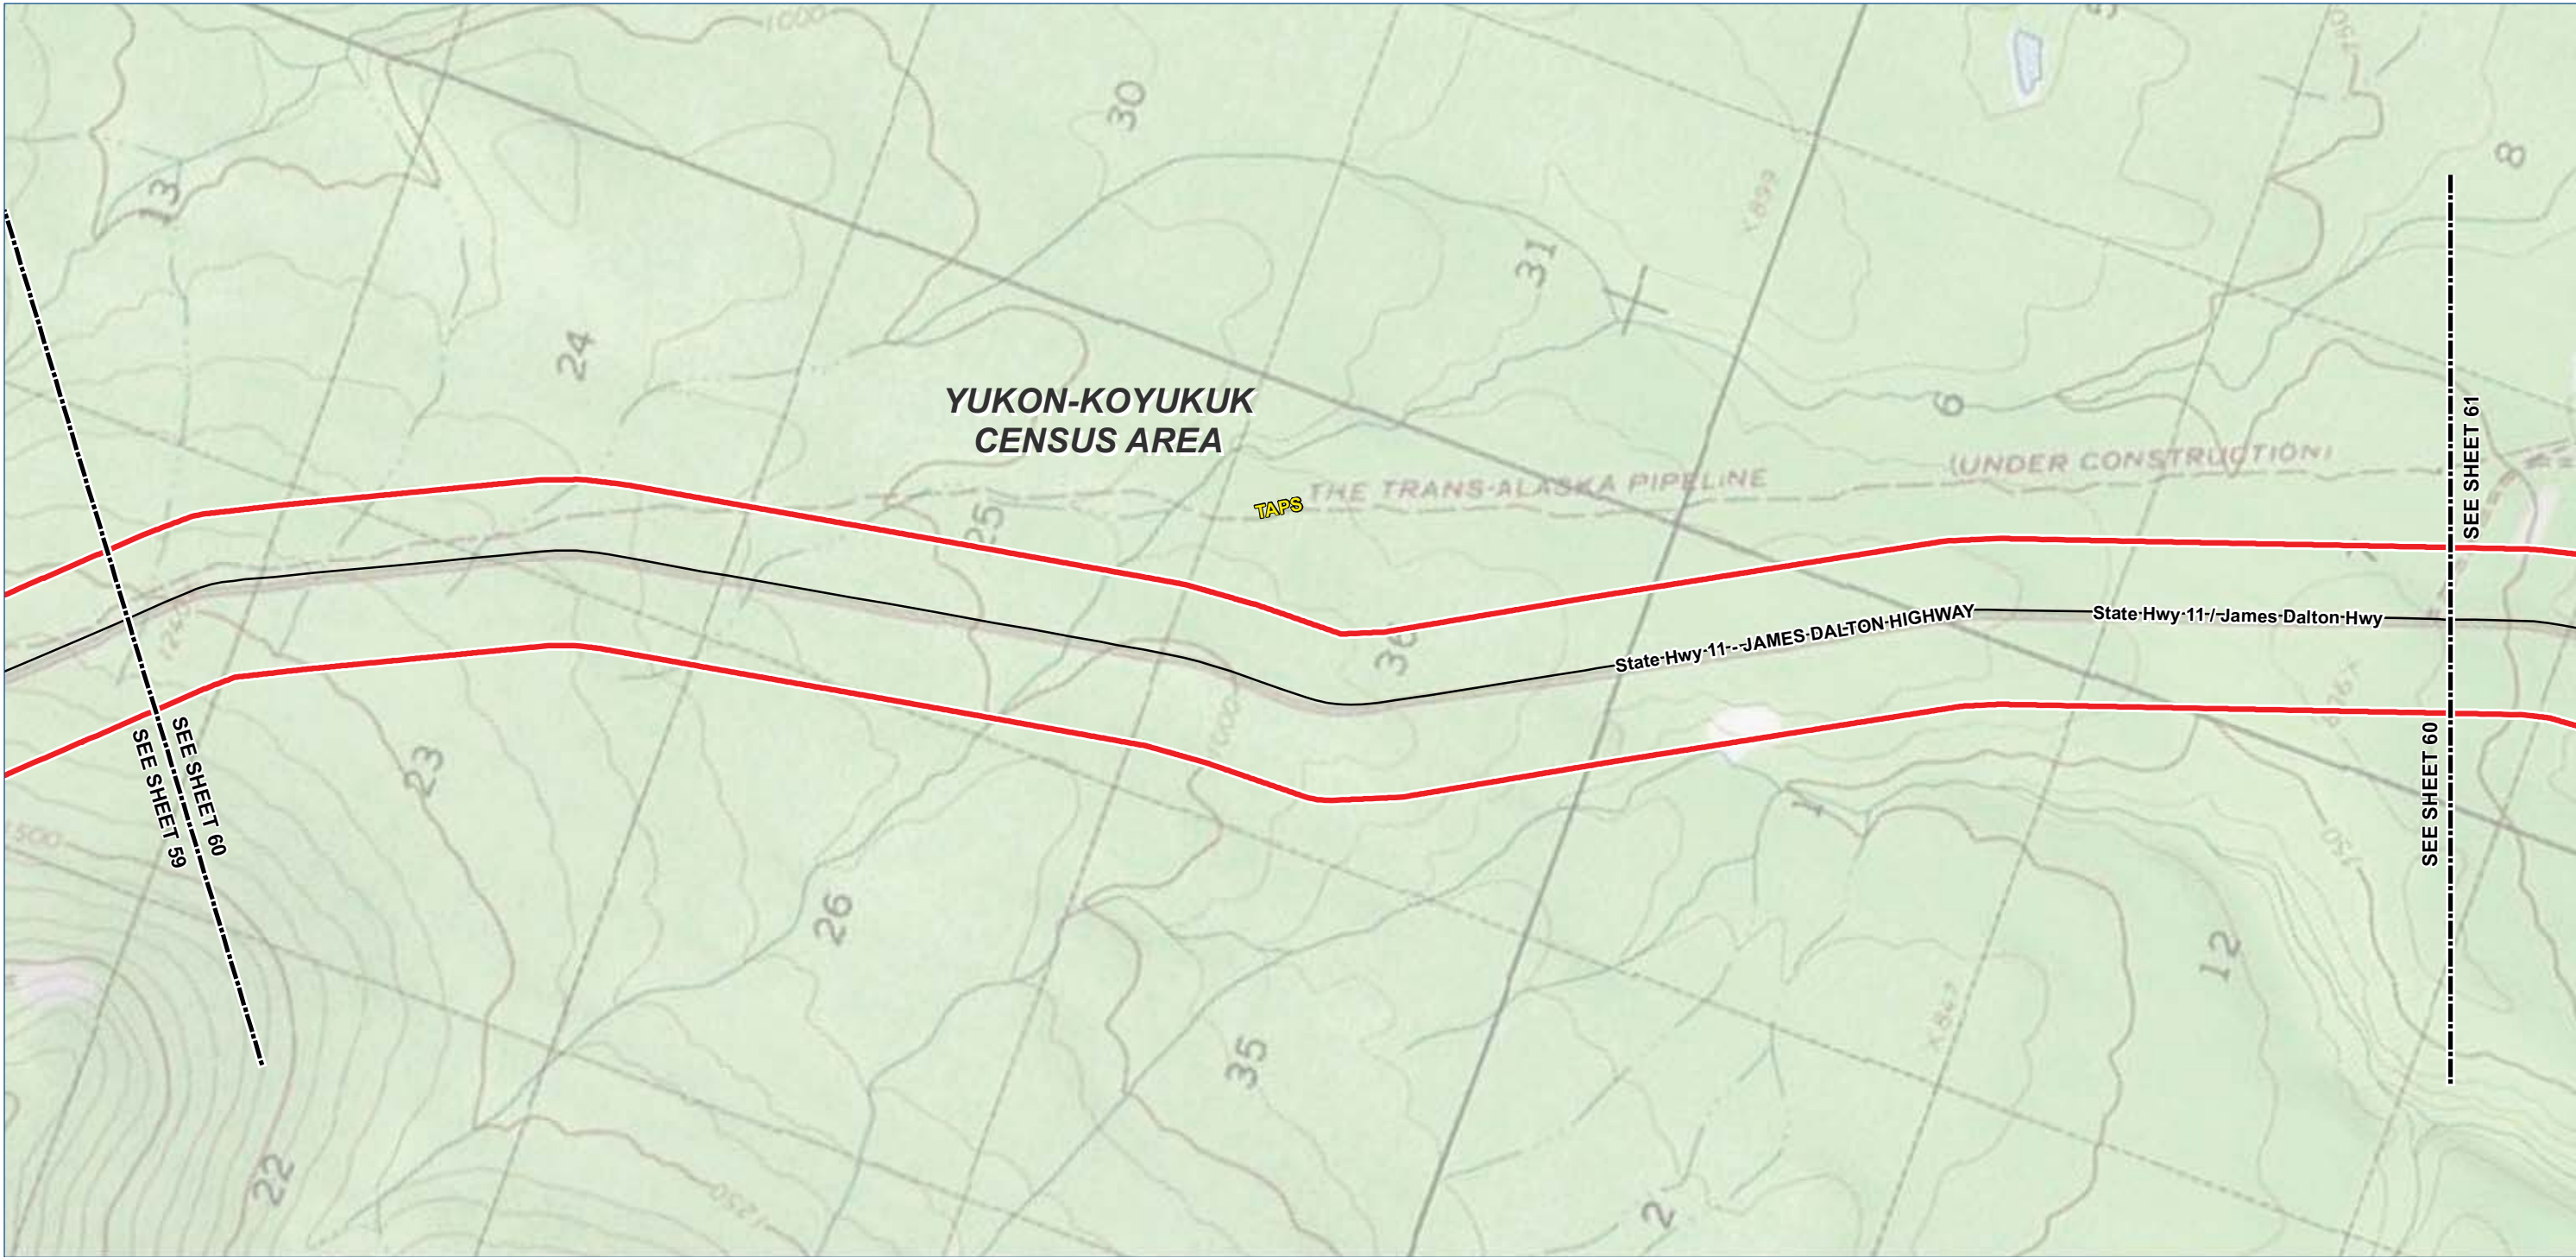

- Legend**

 - TIGER Road
 - NHD Named Flowline
 - Trail
 - Study Corridor - 2,000 ft wide (+/-)**
 - Pre-FEED Rev A Base Corridor
 - Pre-FEED Rev A Alternate Corridor
- Borough / Census Area Line
 - Incorporated City Boundary
 - Public Land - Large Parcel



ALASKA LNG PROJECT		
Appendix A - Pre-FEED Rev A Base Corridor		
BOROUGH: YUKON-KOYUKUK	DRAWN BY: CC	
STATE: ALASKA	CHECKED BY: GS / JS	
REV. NO.:	REVISION	DATE
A	ISSUED FOR REVIEW	2014-06-23
B	ISSUED FOR REVIEW	2014-07-10
C	ISSUED FOR REVIEW	2014-09-30
0	ISSUED FOR REVIEW	2014-10-01
Mile posts will be added once a concept is selected		
DATE: 2014-10-01	PROJECTION: NAD83 STATE PLANE AK 4 5004 FEET	

PREPARED BY:


exp Energy Services Inc.

t: +1.850.385.5441 | f: +1.850.385.5523
1300 Metropolitan Blvd.
Tallahassee, FL 32308
U.S.A.

www.exp.com

• BUILDINGS • EARTH & ENVIRONMENT • ENERGY •
• INDUSTRIAL • INFRASTRUCTURE • SUSTAINABILITY •

DWG: APP A-T-BASE_PRE-FEED SHEET: 60

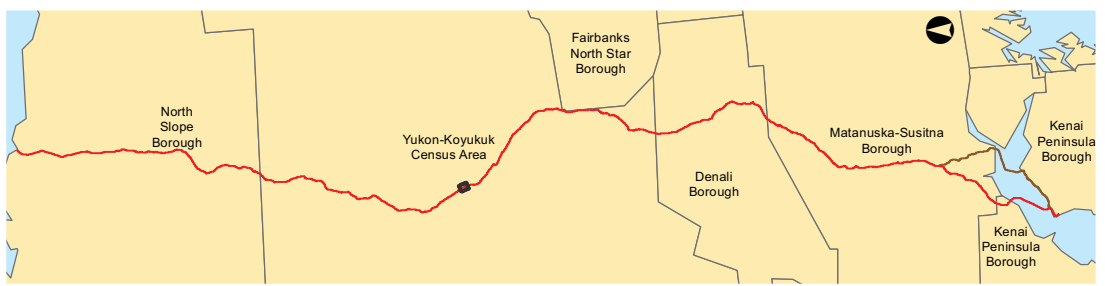

- Legend**

 - TIGER Road
 - NHD Named Flowline
 - Trail
 - Study Corridor - 2,000 ft wide (+/-)**
 - Pre-FEED Rev A Base Corridor
 - Pre-FEED Rev A Alternate Corridor
- Borough / Census Area Line
 - Incorporated City Boundary
 - Public Land - Large Parcel



ALASKA LNG PROJECT		
Appendix A - Pre-FEED Rev A Base Corridor		
BOROUGH: YUKON-KOYUKUK	DRAWN BY: CC	
STATE: ALASKA	CHECKED BY: GS / JS	
REV. NO.:	REVISION	DATE
A	ISSUED FOR REVIEW	2014-06-23
B	ISSUED FOR REVIEW	2014-07-10
C	ISSUED FOR REVIEW	2014-09-30
0	ISSUED FOR REVIEW	2014-10-01
Mile posts will be added once a concept is selected		
DATE: 2014-10-01	PROJECTION: NAD83 STATE PLANE AK 4 5004 FEET	

PREPARED BY:



exp Energy Services Inc.

t: +1.850.385.5441 | f: +1.850.385.5523
1300 Metropolitan Blvd.
Tallahassee, FL 32308
U.S.A.

www.exp.com

• BUILDINGS • EARTH & ENVIRONMENT • ENERGY •
• INDUSTRIAL • INFRASTRUCTURE • SUSTAINABILITY •

DWG: APP A-A-BASE_PRE-FEED SHEET: 60

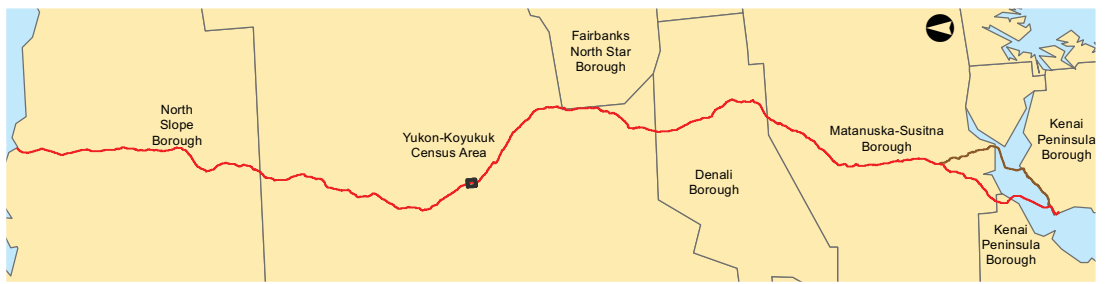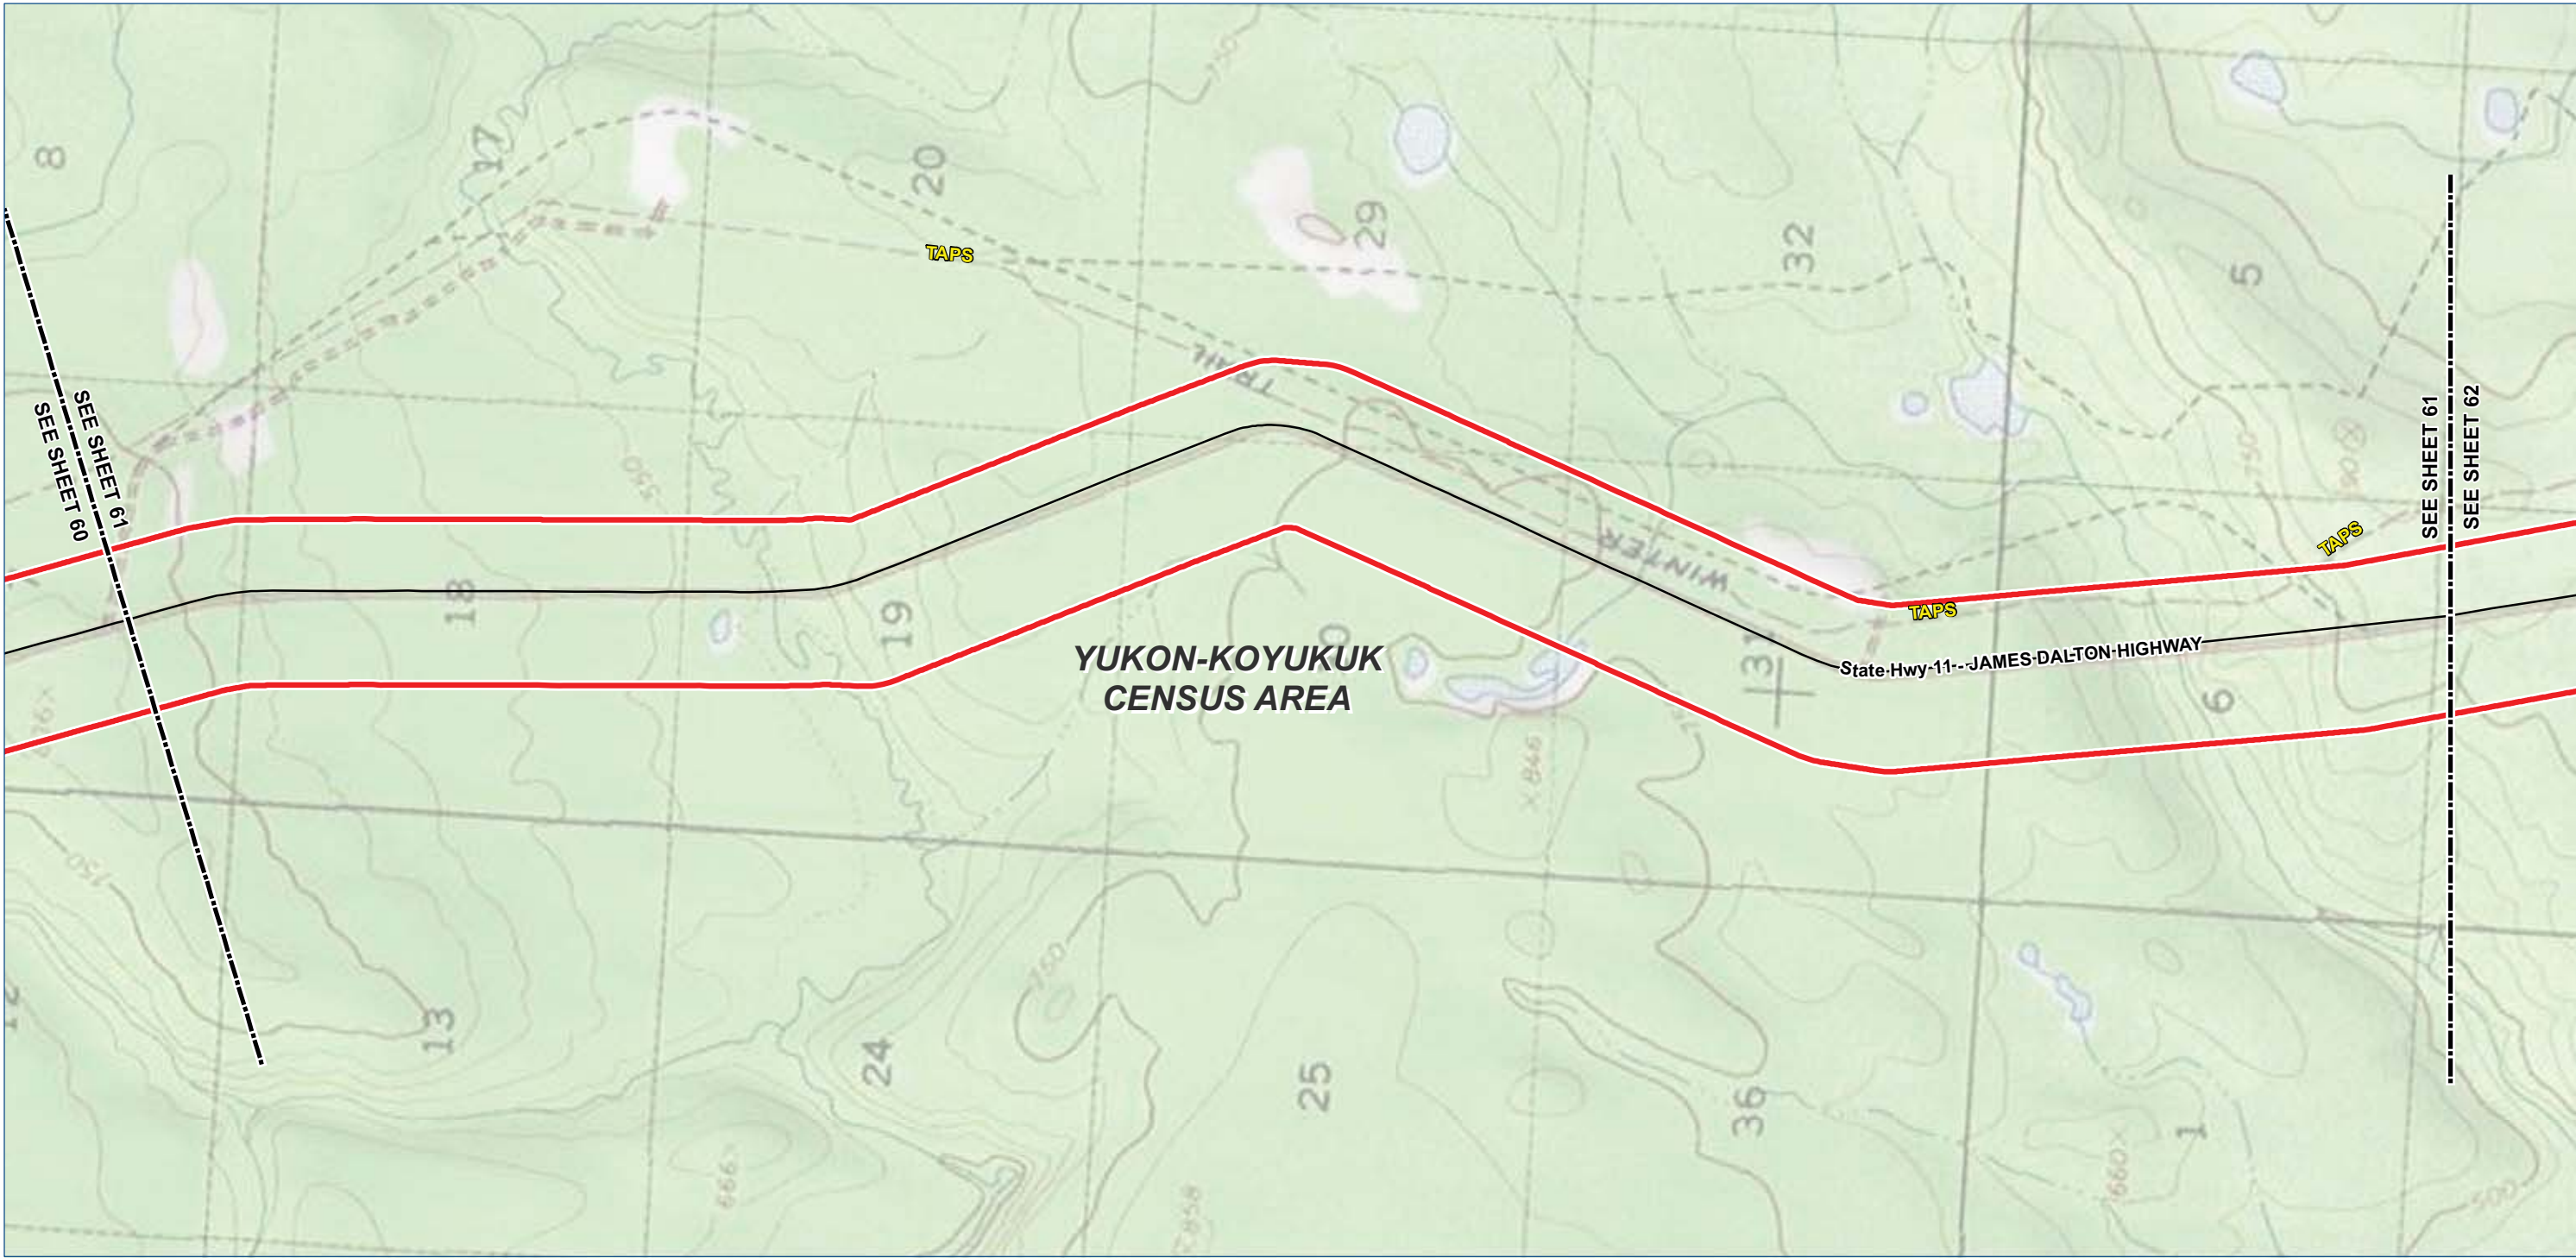

Legend

- TIGER Road

NHD Named Flowline

Trail
- Borough / Census Area Line

Incorporated City Boundary

Public Land - Large Parcel

- Study Corridor - 2,000 ft wide (+/-)
- Pre-FEED Rev A Base Corridor

Pre-FEED Rev A Alternate Corridor



ALASKA LNG PROJECT

Appendix A - Pre-FEED Rev A Base Corridor

BOROUGH: YUKON-KOYUKUK		DRAWN BY:	CC
STATE: ALASKA		CHECKED BY:	GS / JS
REV. NO.:	REVISION	DATE	
A	ISSUED FOR REVIEW	2014-06-23	
B	ISSUED FOR REVIEW	2014-07-10	
C	ISSUED FOR REVIEW	2014-09-30	
0	ISSUED FOR REVIEW	2014-10-01	
Mile posts will be added once a concept is selected			

DATE: 2014-10-01 PROJECTION: NAD83 STATE PLANE AK 4 5004 FEET

PREPARED BY:

exp Energy Services Inc.



t: +1.850.385.5441 | f: +1.850.385.5523
1300 Metropolitan Blvd.
Tallahassee, FL 32308
U.S.A.

www.exp.com



• BUILDINGS • EARTH & ENVIRONMENT • ENERGY •
• INDUSTRIAL • INFRASTRUCTURE • SUSTAINABILITY •

DWG: APP A-T-BASE_PRE-FEED SHEET: 61

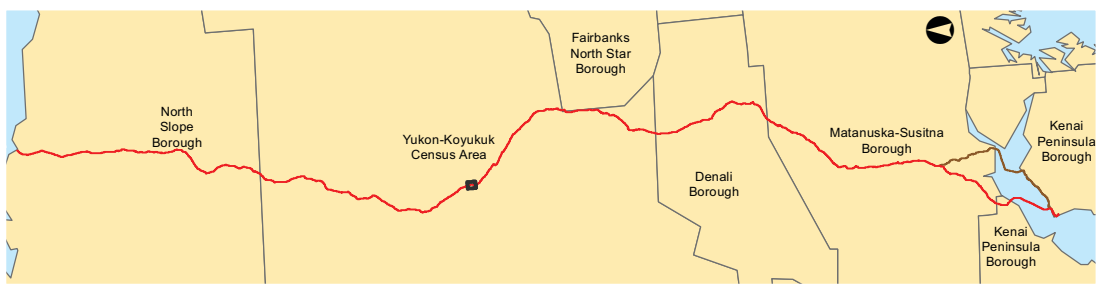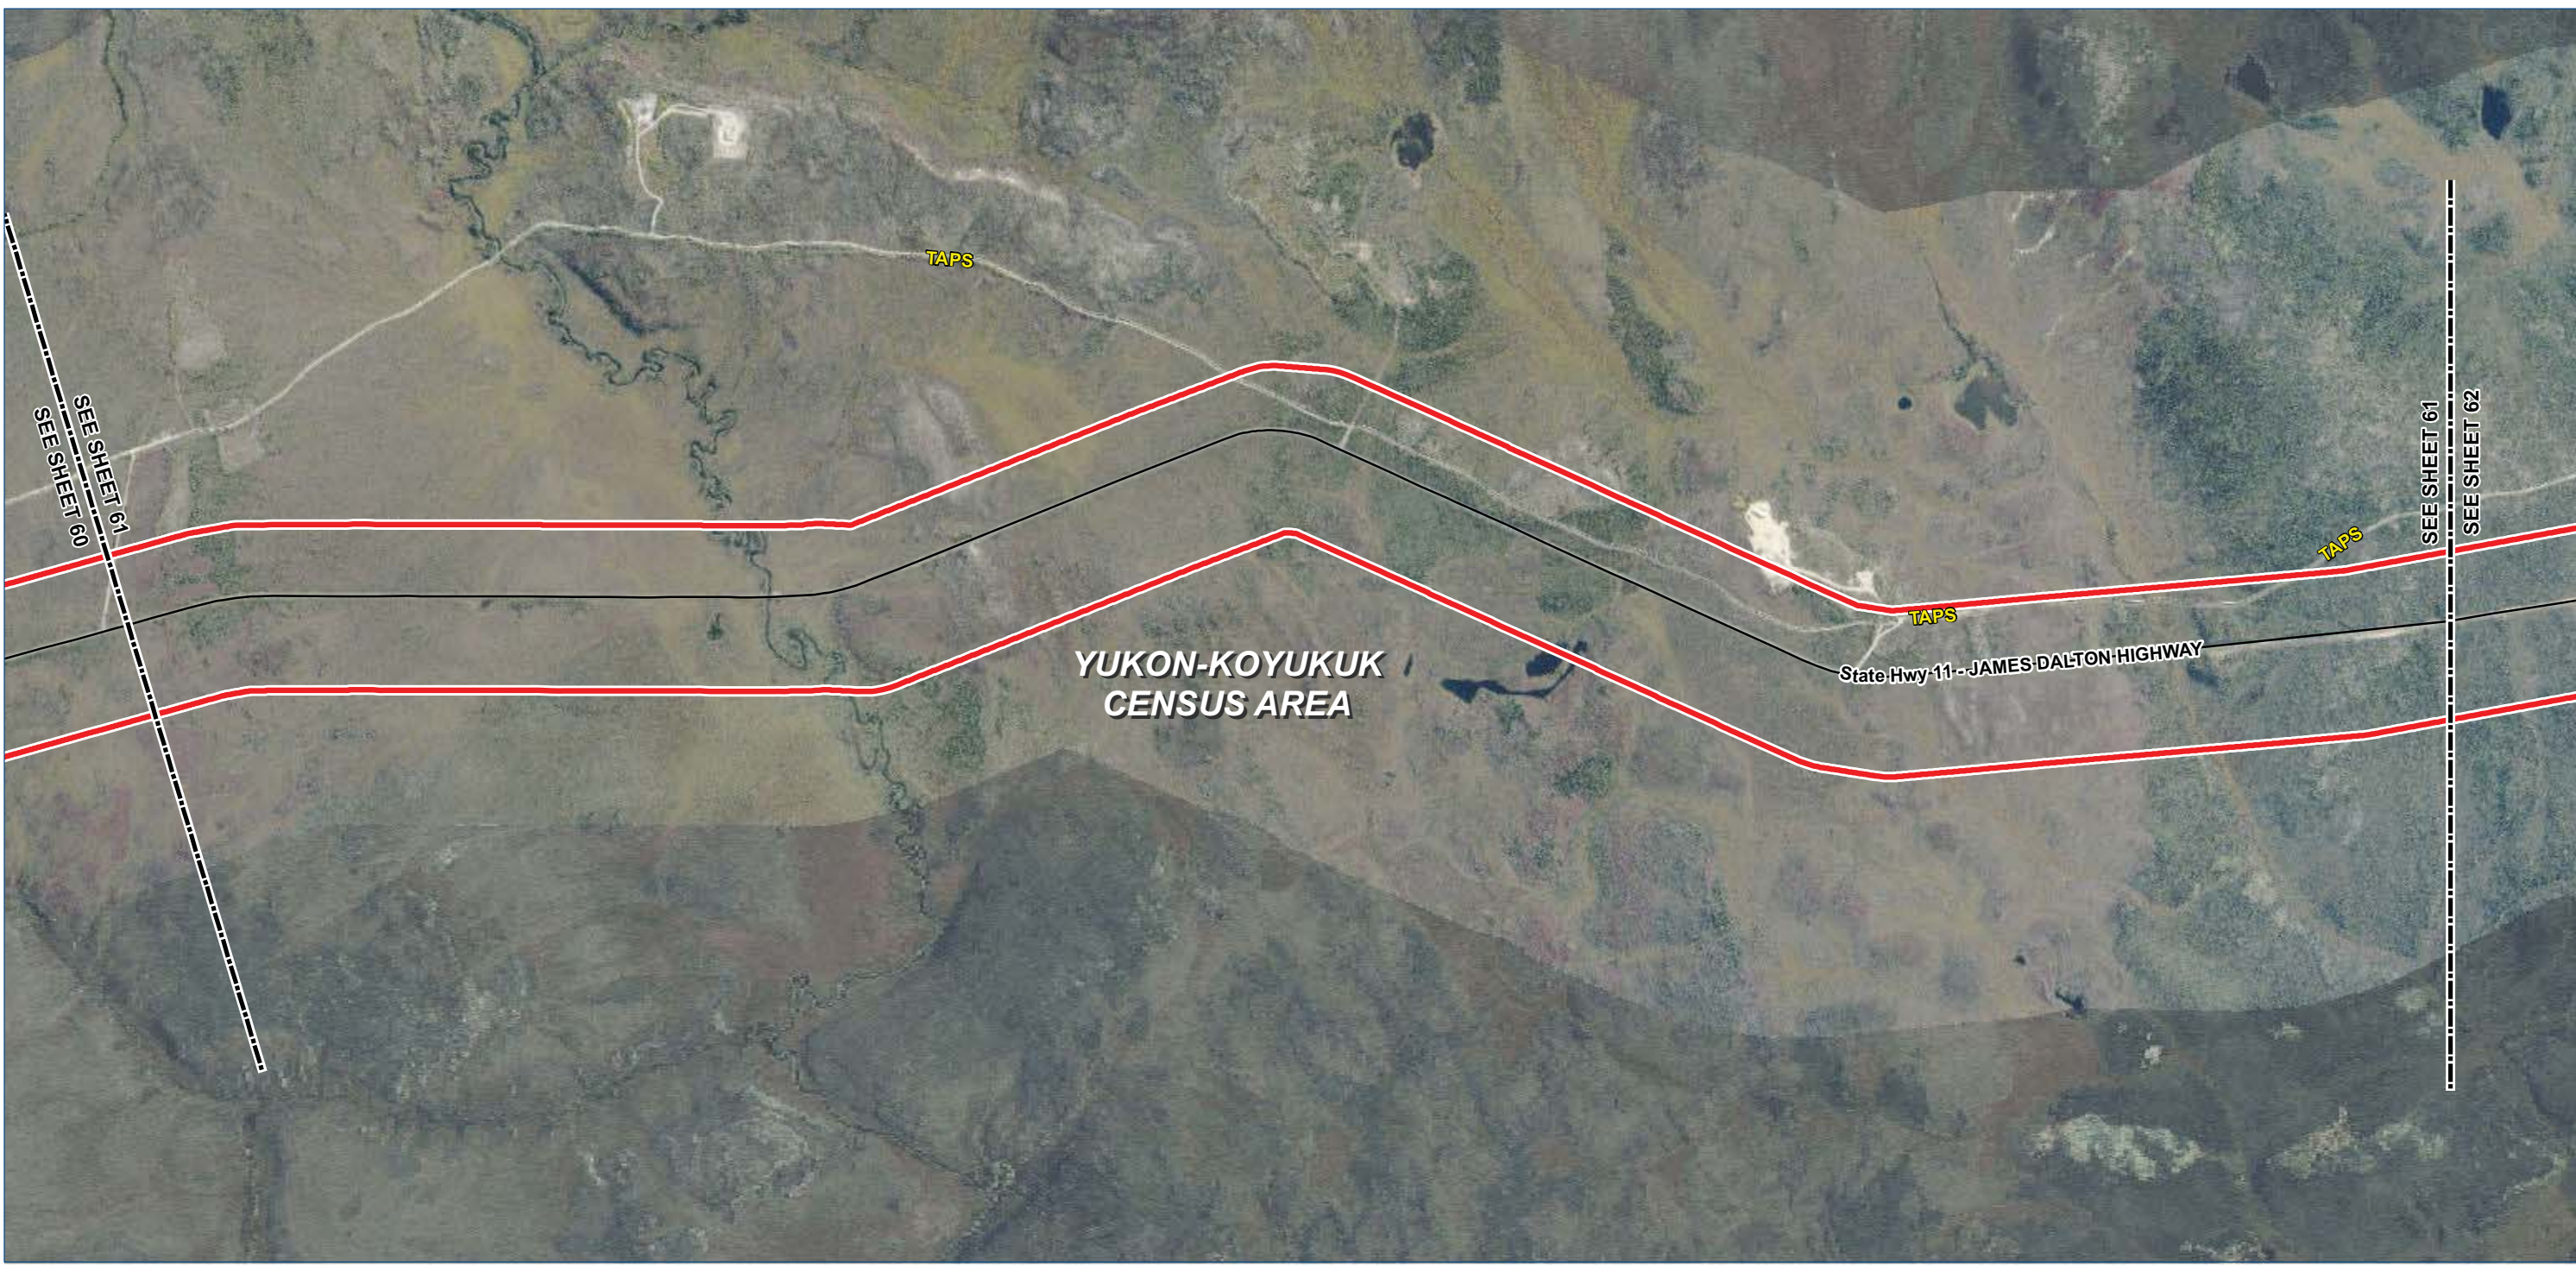

- Legend**
 - TIGER Road
 - NHD Named Flowline
 - Trail
 - Study Corridor - 2,000 ft wide (+/-)**
 - Pre-FEED Rev A Base Corridor
 - Pre-FEED Rev A Alternate Corridor
- Borough / Census Area Line
 - Incorporated City Boundary
 - Public Land - Large Parcel





ALASKA LNG PROJECT		
Appendix A - Pre-FEED Rev A Base Corridor		
BOROUGH: YUKON-KOYUKUK	DRAWN BY: CC	
STATE: ALASKA	CHECKED BY: GS / JS	
REV. NO.:	REVISION	DATE
A	ISSUED FOR REVIEW	2014-06-23
B	ISSUED FOR REVIEW	2014-07-10
C	ISSUED FOR REVIEW	2014-09-30
0	ISSUED FOR REVIEW	2014-10-01
Mile posts will be added once a concept is selected		
DATE: 2014-10-01	PROJECTION: NAD83 STATE PLANE AK 4 5004 FEET	

PREPARED BY:
exp Energy Services Inc.
t: +1.850.385.5441 | f: +1.850.385.5523
1300 Metropolitan Blvd.
Tallahassee, FL 32308
U.S.A.
www.exp.com

- BUILDINGS • EARTH & ENVIRONMENT • ENERGY •
- INDUSTRIAL • INFRASTRUCTURE • SUSTAINABILITY •

DWG: APP A-A-BASE_PRE-FEED SHEET: 61

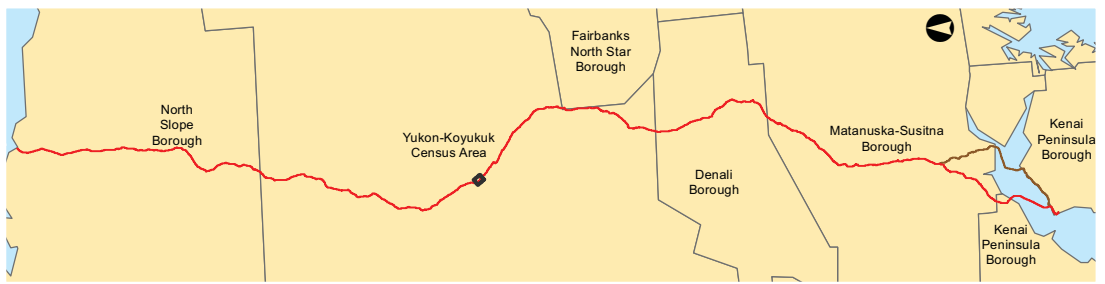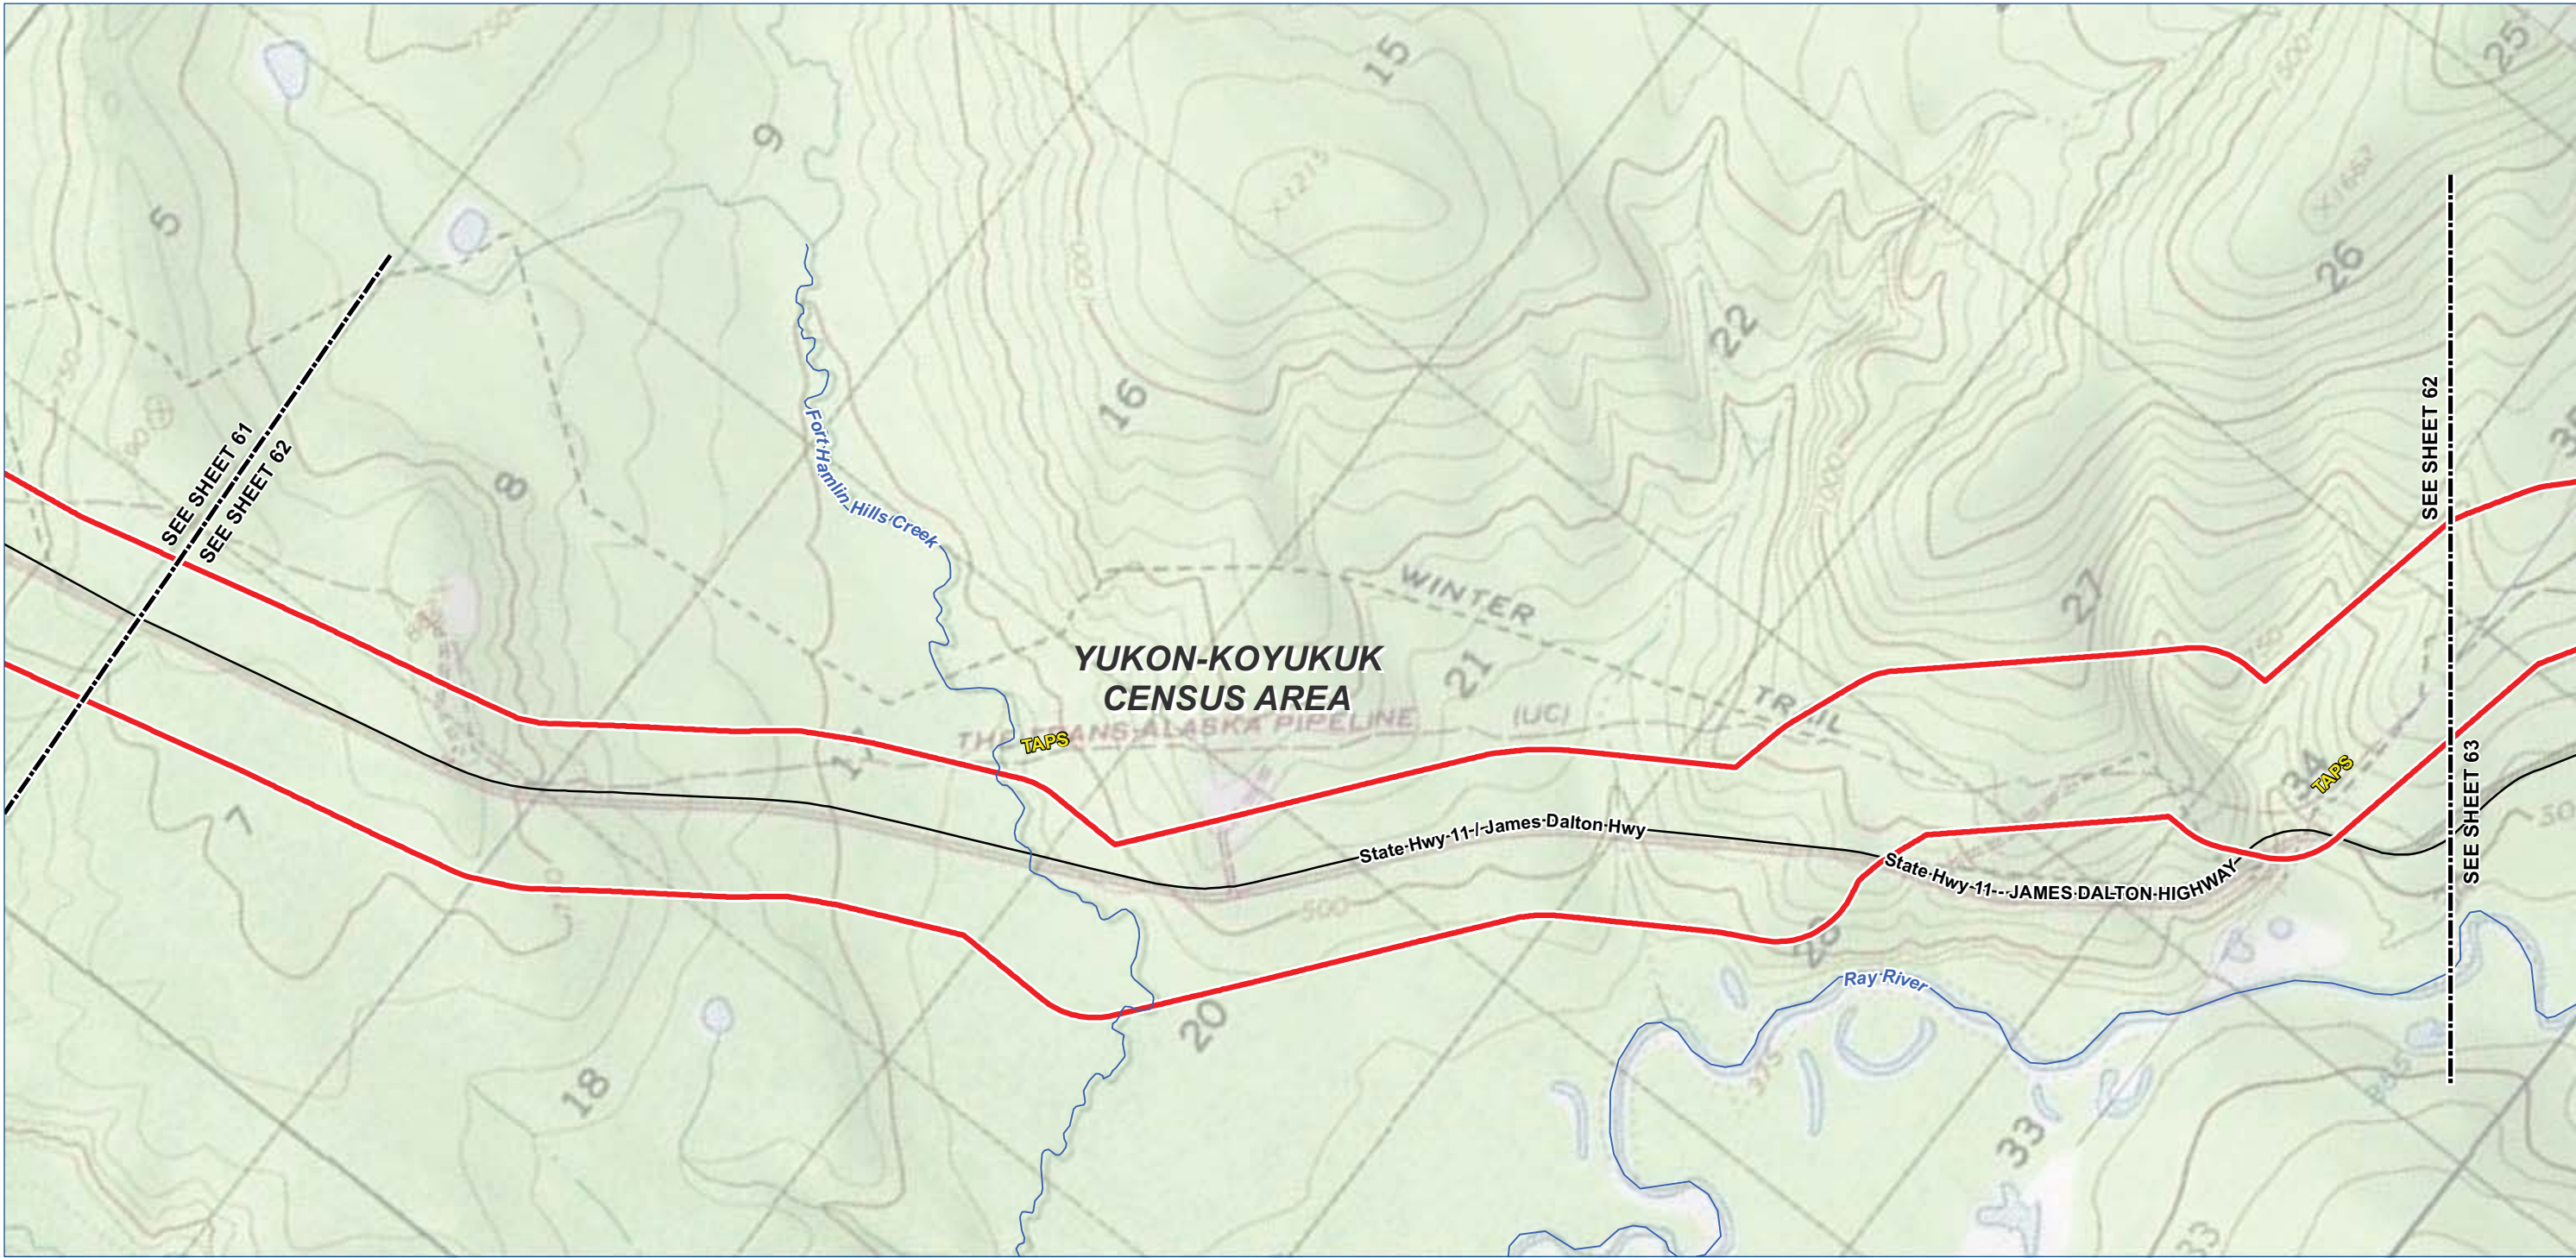

- Legend

TIGER Road

NHD Named Flowline

Trail

Study Corridor - 2,000 ft wide (+/-)

Pre-FEED Rev A Base Corridor

Pre-FEED Rev A Alternate Corridor

Borough / Census Area Line

Incorporated City Boundary

Public Land - Large Parcel
-
-
- | ALASKA LNG PROJECT | | |
|---|--|------------|
| Appendix A - Pre-FEED Rev A Base Corridor | | |
| BOROUGH: YUKON-KOYUKUK | DRAWN BY: CC | |
| STATE: ALASKA | CHECKED BY: GS / JS | |
| REV. NO.: | REVISION | DATE |
| A | ISSUED FOR REVIEW | 2014-06-23 |
| B | ISSUED FOR REVIEW | 2014-07-10 |
| C | ISSUED FOR REVIEW | 2014-09-30 |
| 0 | ISSUED FOR REVIEW | 2014-10-01 |
| Mile posts will be added once a concept is selected | | |
| DATE: 2014-10-01 | PROJECTION: NAD83 STATE PLANE AK 4 5004 FEET | |
- PREPARED BY:

exp Energy Services Inc.



t: +1.850.385.5441 | f: +1.850.385.5523
1300 Metropolitan Blvd.
Tallahassee, FL 32308
U.S.A.

www.exp.com

BUILDINGS • EARTH & ENVIRONMENT • ENERGY •

INDUSTRIAL • INFRASTRUCTURE • SUSTAINABILITY •

DWG: APP A-T-BASE_PRE-FEED SHEET: 62
- X:\Projects\ExxonMobil\SCLNG\Mapping\20140930_Resource_Report_Rev_0\04_MXD\01_Ver0\App_A_Topo_Preliminary_Preferred_Corridor_Pre_FEED_1.mxd

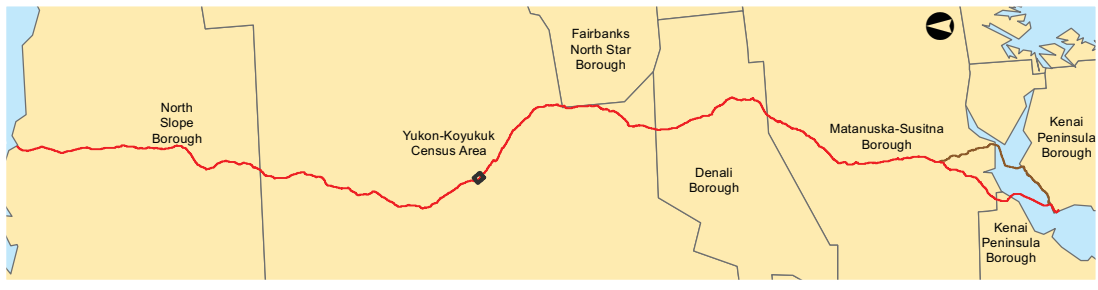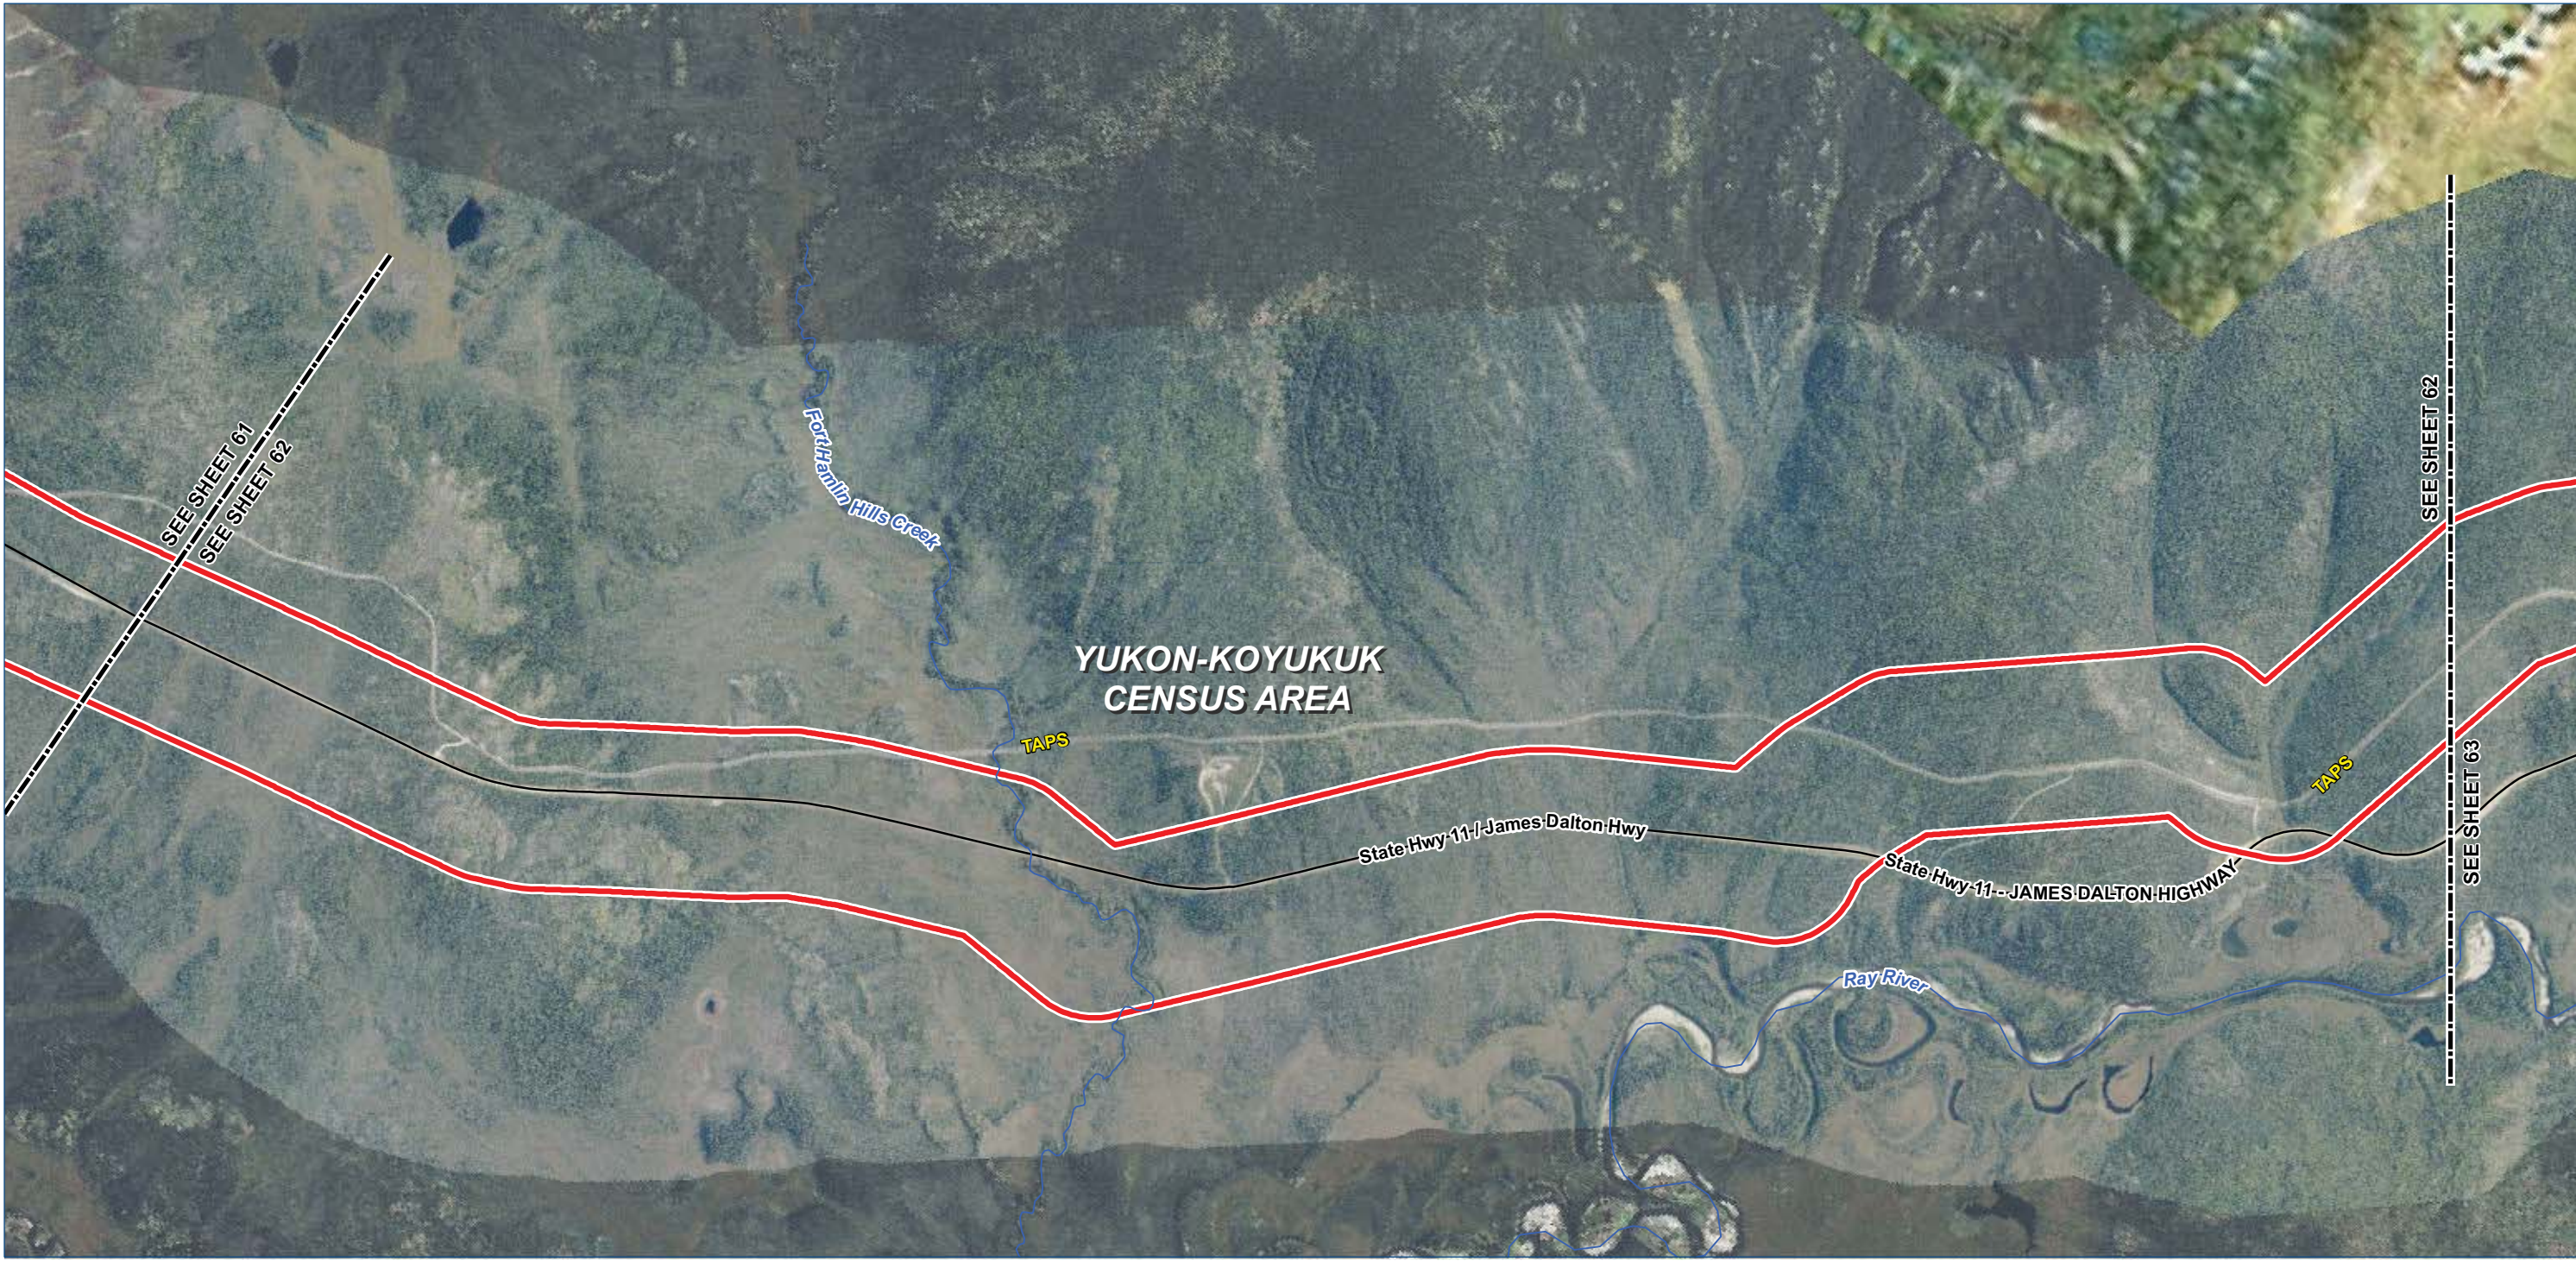

Legend

- TIGER Road

NHD Named Flowline

Trail
- Borough / Census Area Line

Incorporated City Boundary

Public Land - Large Parcel

- Study Corridor - 2,000 ft wide (+/-)
- Pre-FEED Rev A Base Corridor

Pre-FEED Rev A Alternate Corridor



ALASKA LNG PROJECT		
Appendix A - Pre-FEED Rev A Base Corridor		
BOROUGH: YUKON-KOYUKUK	DRAWN BY: CC	
STATE: ALASKA	CHECKED BY: GS / JS	
REV. NO.:	REVISION	DATE
A	ISSUED FOR REVIEW	2014-06-23
B	ISSUED FOR REVIEW	2014-07-10
C	ISSUED FOR REVIEW	2014-09-30
0	ISSUED FOR REVIEW	2014-10-01
Mile posts will be added once a concept is selected		
DATE: 2014-10-01	PROJECTION: NAD83 STATE PLANE AK 4 5004 FEET	

PREPARED BY:

exp Energy Services Inc.



t: +1.850.385.5441 | f: +1.850.385.5523
1300 Metropolitan Blvd.
Tallahassee, FL 32308
U.S.A.

www.exp.com

BUILDINGS • EARTH & ENVIRONMENT • ENERGY •

INDUSTRIAL • INFRASTRUCTURE • SUSTAINABILITY •

DWG: APP A-A-BASE_PRE-FEED SHEET: 62

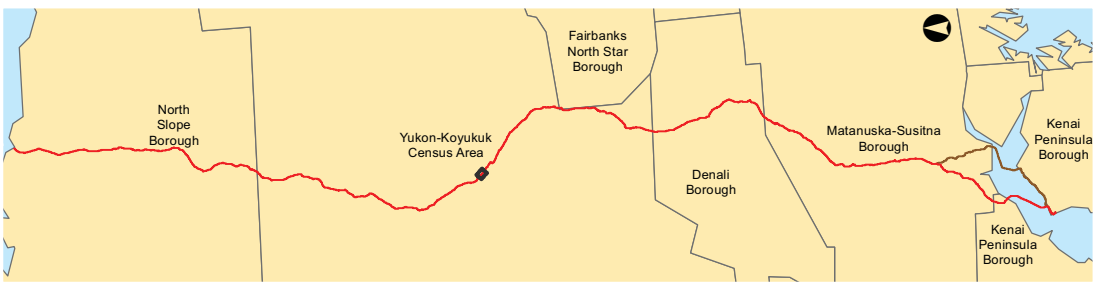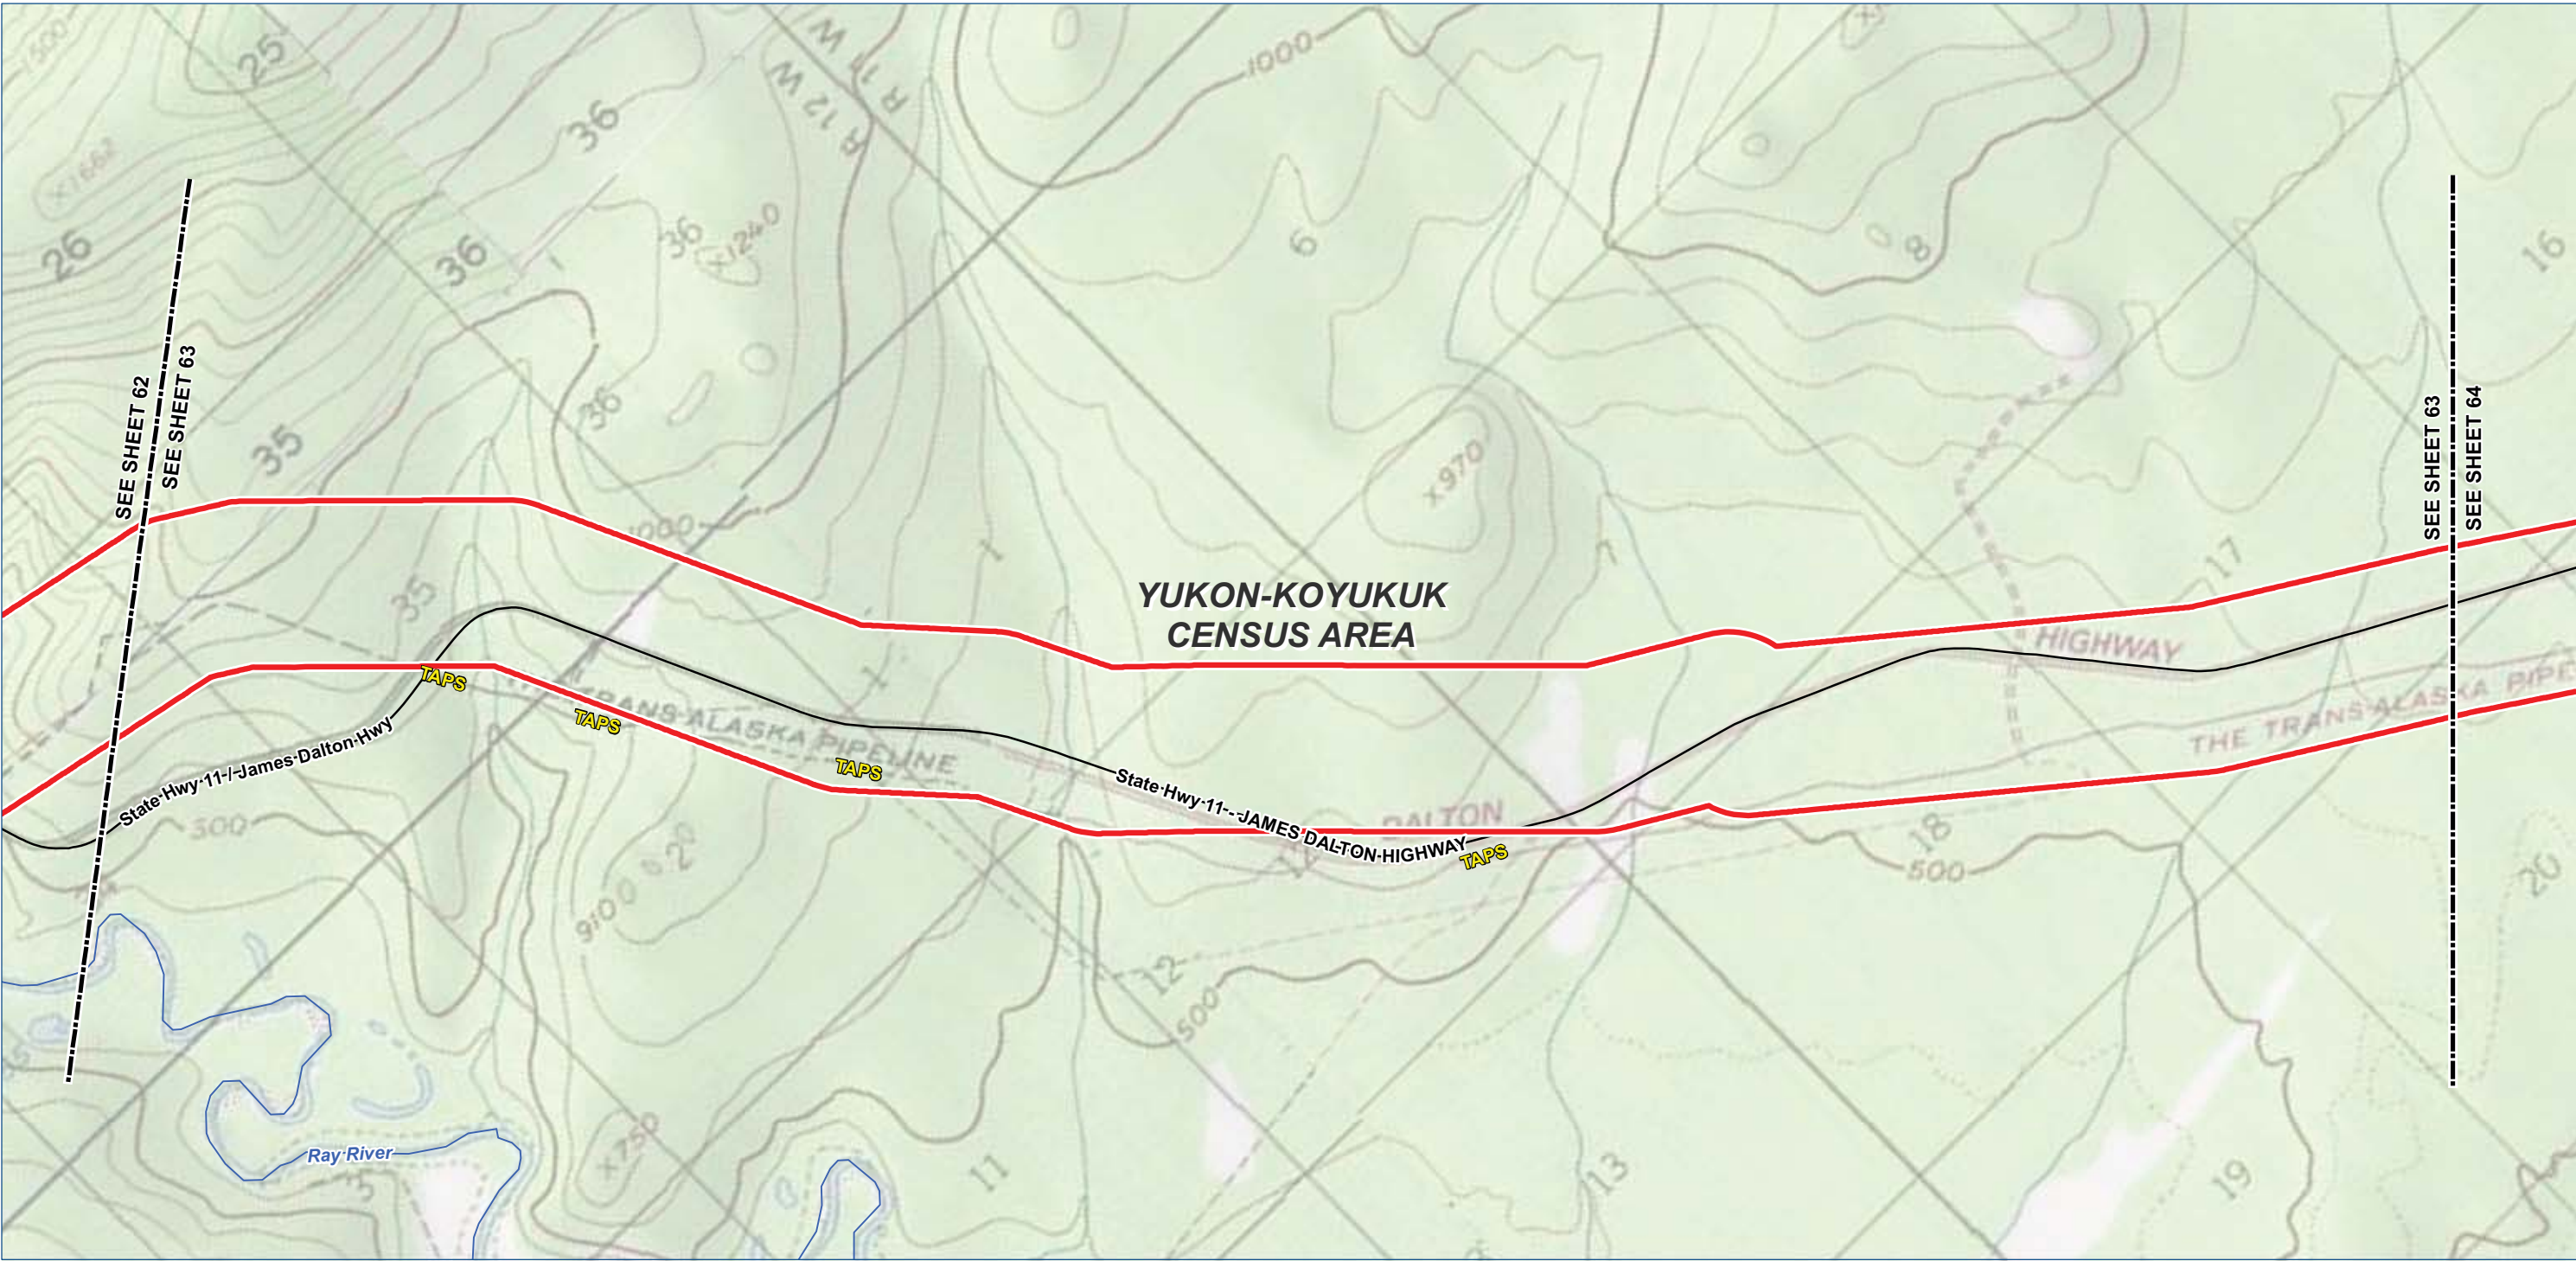

Legend

TIGER Road

NHD Named Flowline

Trail

Study Corridor - 2,000 ft wide (+/-)

Pre-FEED Rev A Base Corridor

Pre-FEED Rev A Alternate Corridor

Borough / Census Area Line

Incorporated City Boundary

Public Land - Large Parcel

01,0002,0004,000 Feet

ALASKA LNG PROJECT		
Appendix A - Pre-FEED Rev A Base Corridor		
BOROUGH: YUKON-KOYUKUK	DRAWN BY: CC	
STATE: ALASKA	CHECKED BY: GS / JS	
REV. NO.:	REVISION	DATE
A	ISSUED FOR REVIEW	2014-06-23
B	ISSUED FOR REVIEW	2014-07-10
C	ISSUED FOR REVIEW	2014-09-30
0	ISSUED FOR REVIEW	2014-10-01
Mile posts will be added once a concept is selected		
DATE: 2014-10-01	PROJECTION: NAD83 STATE PLANE AK 4 5004 FEET	

PREPARED BY:

exp Energy Services Inc.

t: +1.850.385.5441 | f: +1.850.385.5523
1300 Metropolitan Blvd.
Tallahassee, FL 32308
U.S.A.



www.exp.com

exp.

BUILDINGS • EARTH & ENVIRONMENT • ENERGY •

INDUSTRIAL • INFRASTRUCTURE • SUSTAINABILITY •

DWG: APP A-T-BASE_PRE-FEED SHEET: 63

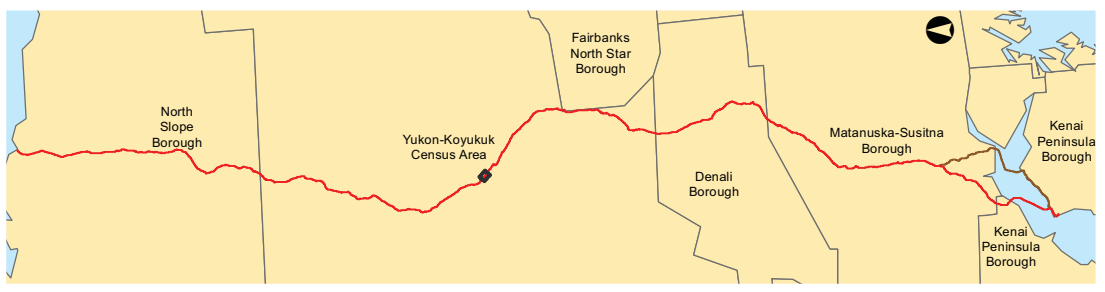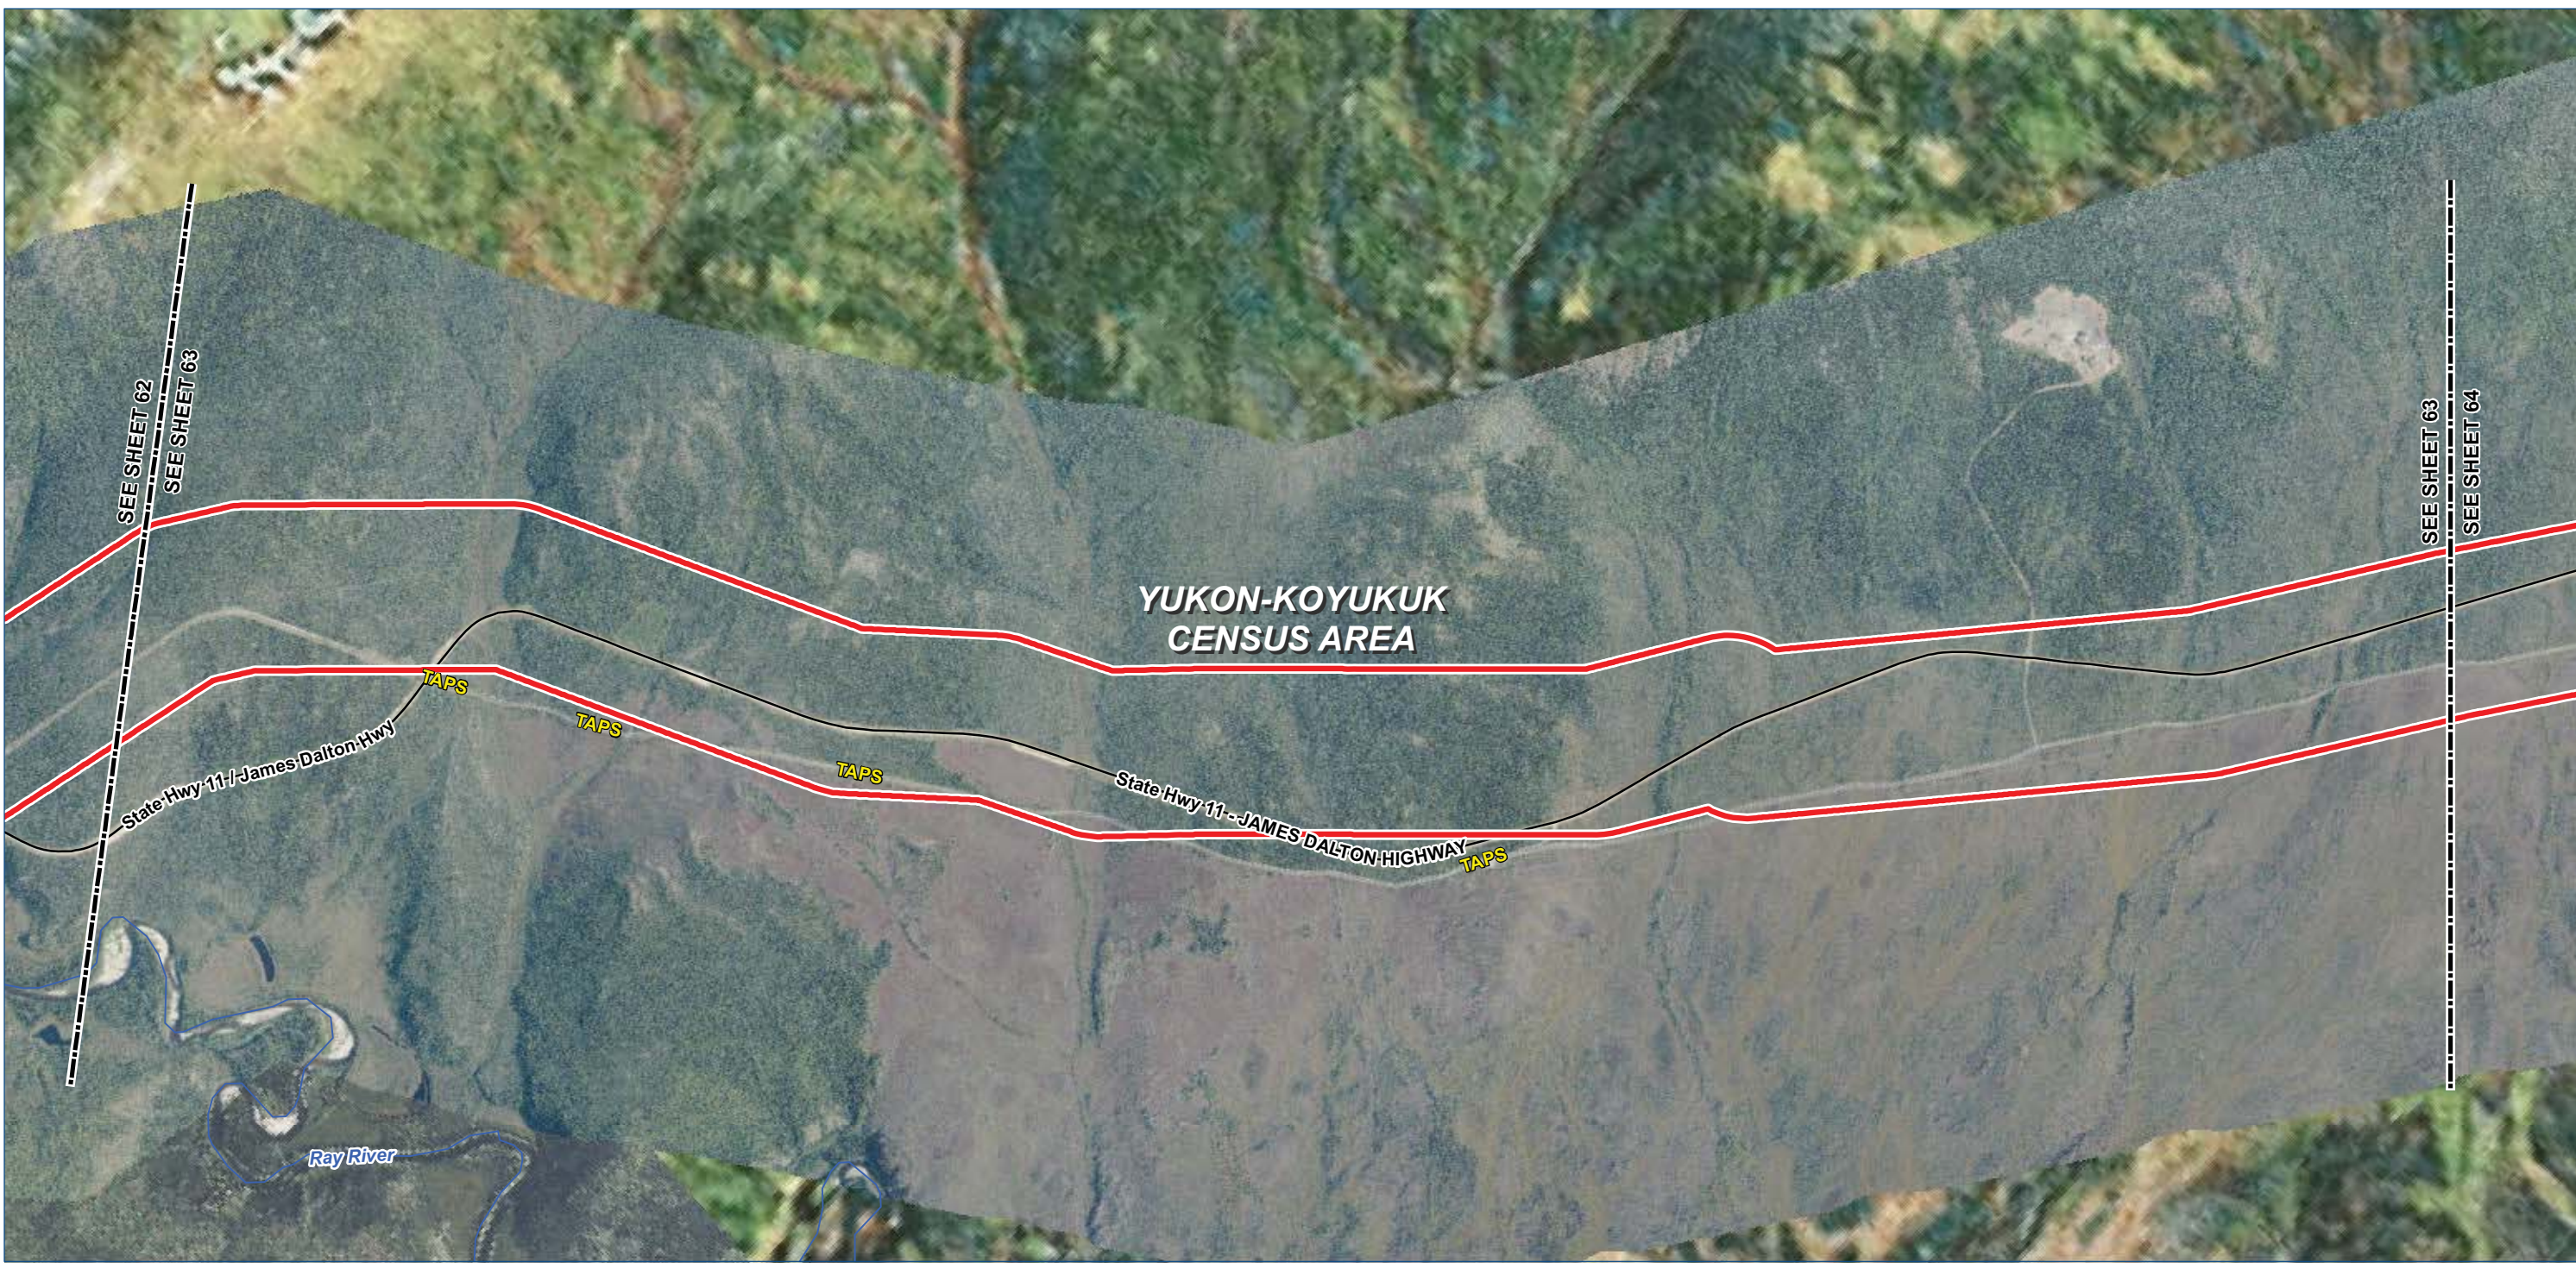

Legend

TIGER Road

NHD Named Flowline

Trail

Study Corridor - 2,000 ft wide (+/-)


Pre-FEED Rev A Base Corridor

Pre-FEED Rev A Alternate Corridor

Borough / Census Area Line

Incorporated City Boundary

Public Land - Large Parcel

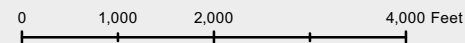

ALASKA LNG PROJECT		
Appendix A - Pre-FEED Rev A Base Corridor		
BOROUGH: YUKON-KOYUKUK	DRAWN BY: CC	
STATE: ALASKA	CHECKED BY: GS / JS	
REV. NO.:	REVISION	DATE
A	ISSUED FOR REVIEW	2014-06-23
B	ISSUED FOR REVIEW	2014-07-10
C	ISSUED FOR REVIEW	2014-09-30
0	ISSUED FOR REVIEW	2014-10-01
Mile posts will be added once a concept is selected		
DATE: 2014-10-01	PROJECTION: NAD83 STATE PLANE AK 4 5004 FEET	

PREPARED BY:

exp Energy Services Inc.



t: +1.850.385.5441 | f: +1.850.385.5523
1300 Metropolitan Blvd.
Tallahassee, FL 32308
U.S.A.

www.exp.com

BUILDINGS • EARTH & ENVIRONMENT • ENERGY •

INDUSTRIAL • INFRASTRUCTURE • SUSTAINABILITY •

DWG: APP A-A-BASE_PRE-FEED SHEET: 63

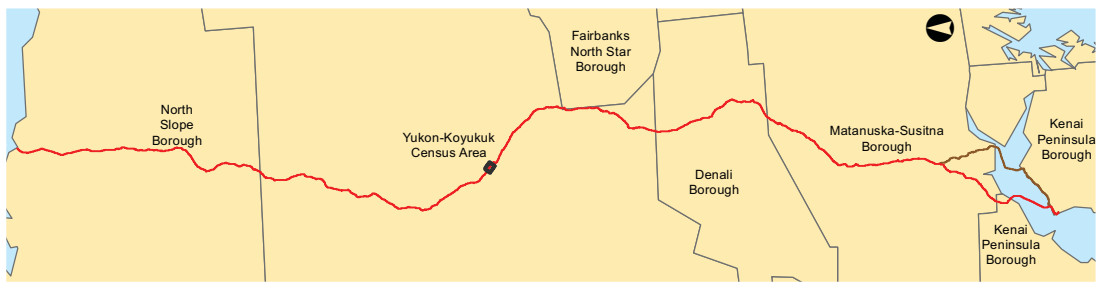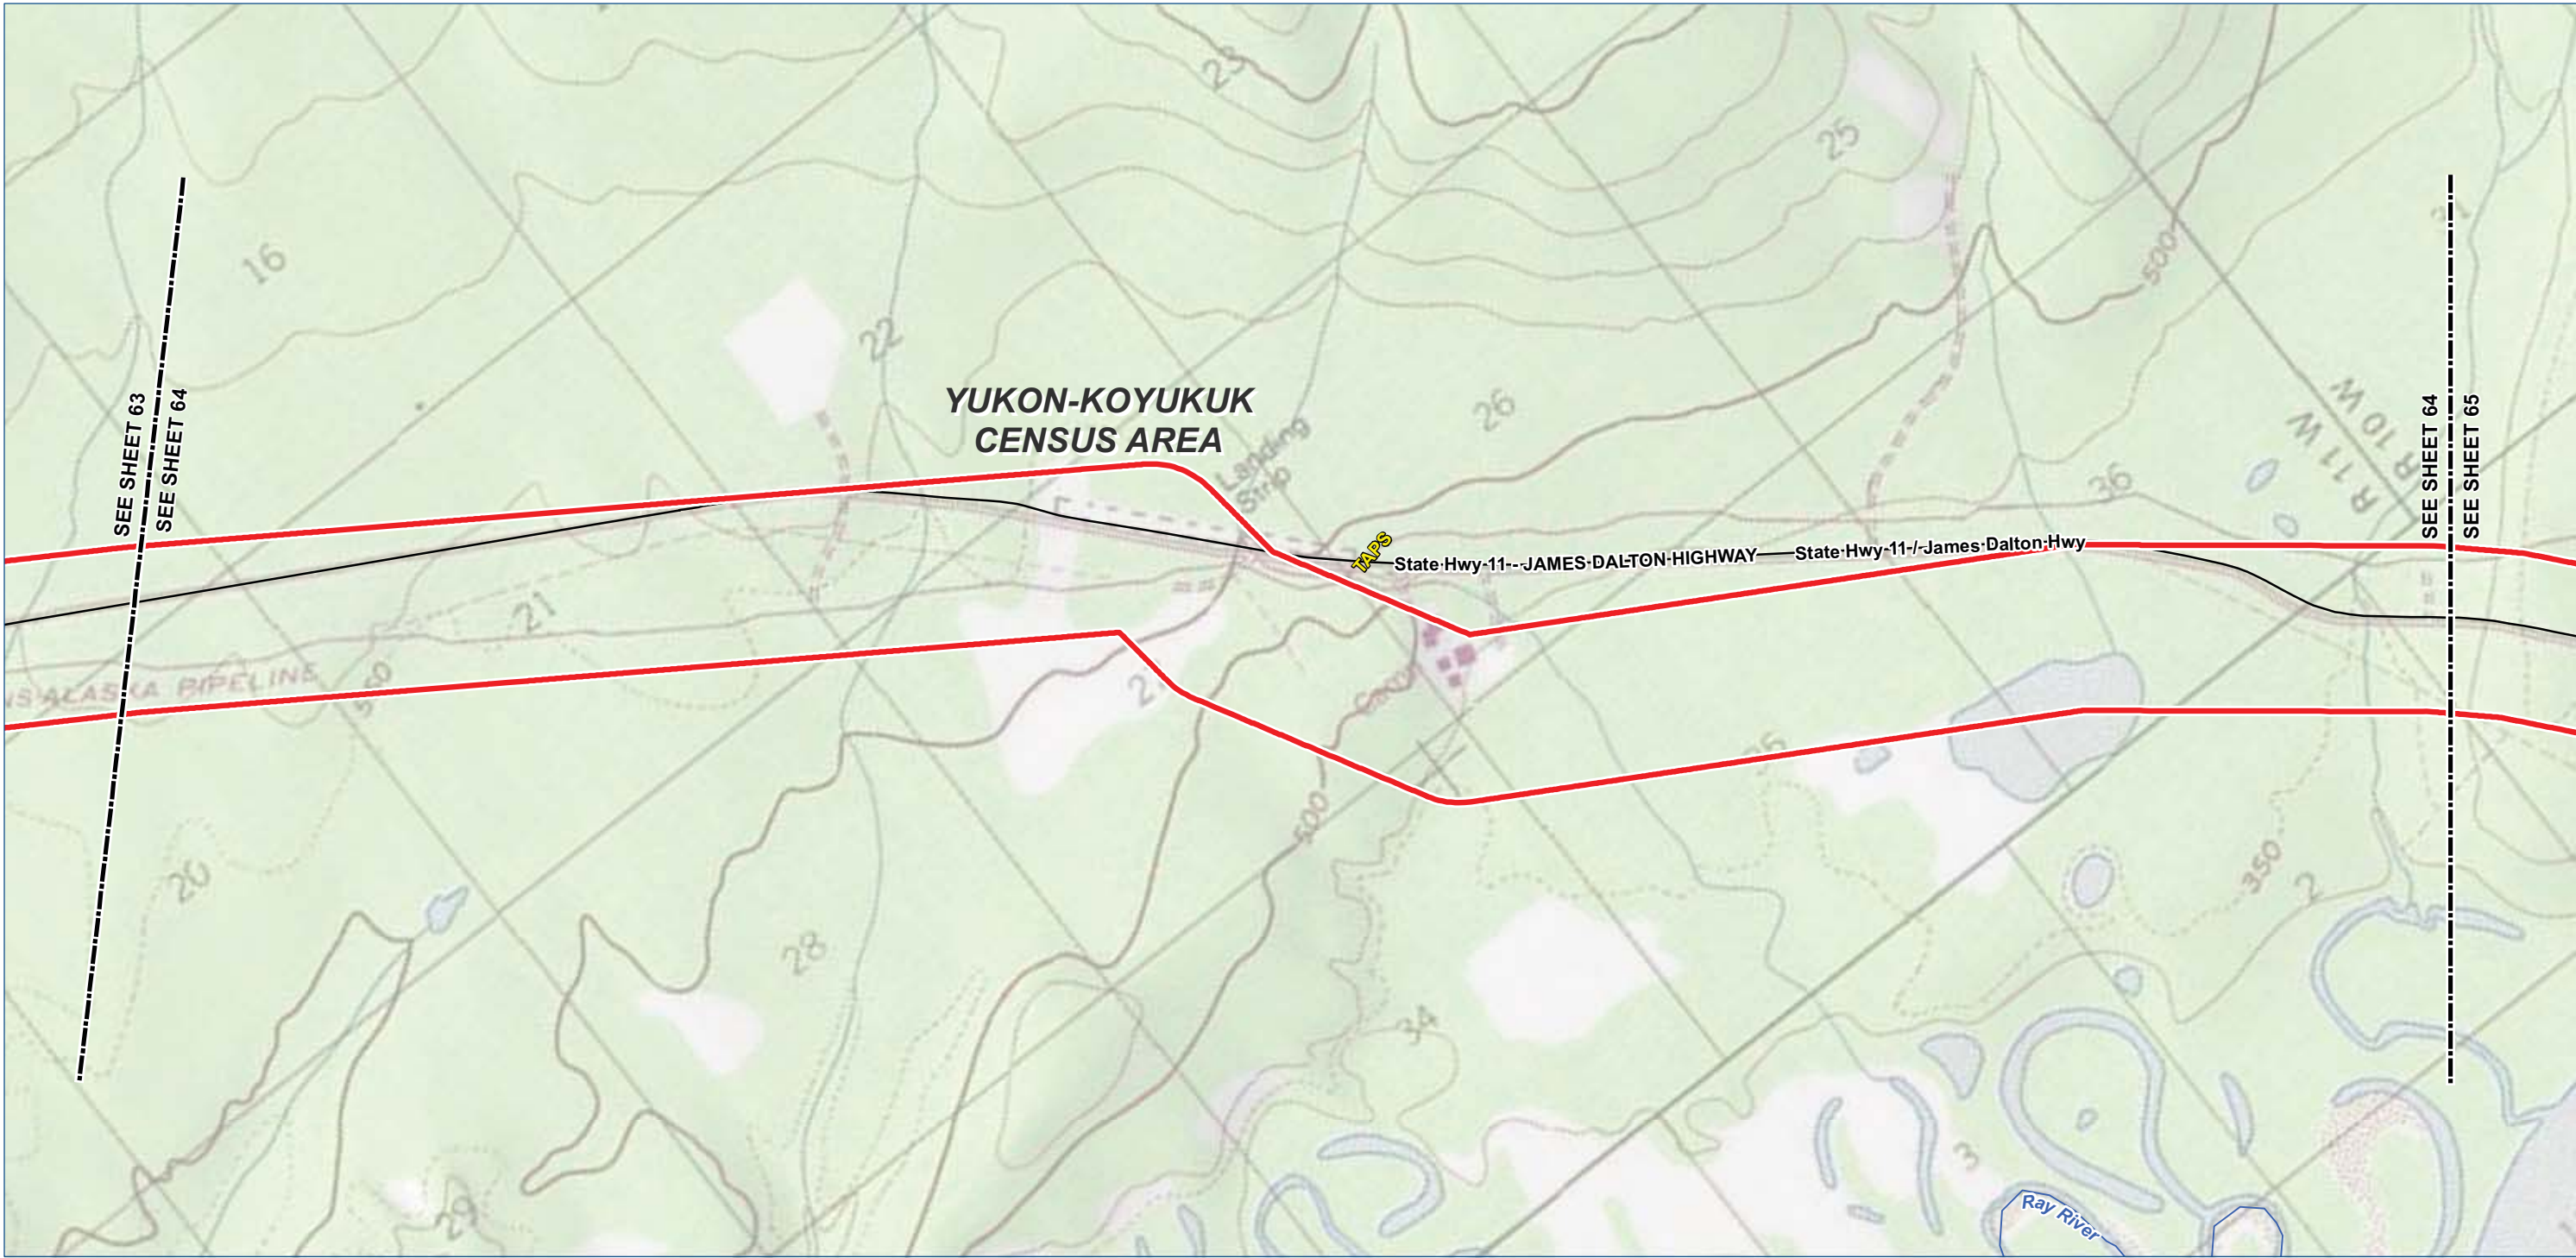

Legend

TIGER Road

NHD Named Flowline

Trail

Study Corridor - 2,000 ft wide (+/-)

Pre-FEED Rev A Base Corridor

Pre-FEED Rev A Alternate Corridor

Borough / Census Area Line

Incorporated City Boundary

Public Land - Large Parcel



ALASKA LNG PROJECT		
Appendix A - Pre-FEED Rev A Base Corridor		
BOROUGH: YUKON-KOYUKUK	DRAWN BY: CC	
STATE: ALASKA	CHECKED BY: GS / JS	
REV. NO.:	REVISION	DATE
A	ISSUED FOR REVIEW	2014-06-23
B	ISSUED FOR REVIEW	2014-07-10
C	ISSUED FOR REVIEW	2014-09-30
0	ISSUED FOR REVIEW	2014-10-01
Mile posts will be added once a concept is selected		
DATE: 2014-10-01	PROJECTION: NAD83 STATE PLANE AK 4 5004 FEET	

PREPARED BY:

exp Energy Services Inc.


t: +1.850.385.5441 | f: +1.850.385.5523
1300 Metropolitan Blvd.
Tallahassee, FL 32308
U.S.A.

www.exp.com

• BUILDINGS • EARTH & ENVIRONMENT • ENERGY •

• INDUSTRIAL • INFRASTRUCTURE • SUSTAINABILITY •

DWG: APP A-T-BASE_PRE-FEED SHEET: 64

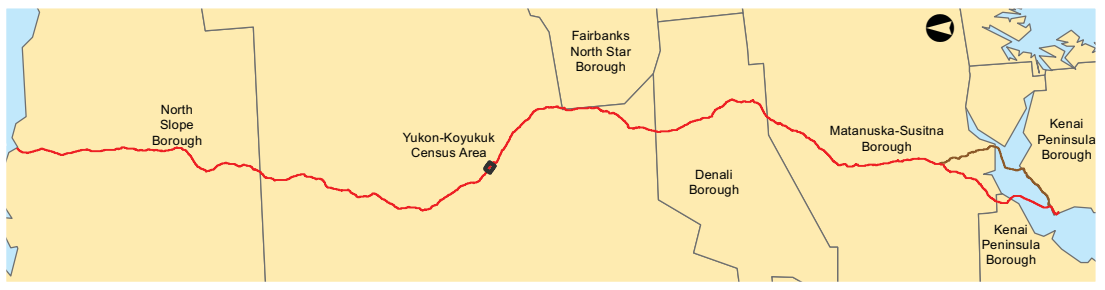

Legend

TIGER Road

NHD Named Flowline

Trail

Study Corridor - 2,000 ft wide (+/-)

Pre-FEED Rev A Base Corridor

Pre-FEED Rev A Alternate Corridor

Borough / Census Area Line

Incorporated City Boundary

Public Land - Large Parcel

0

1,000

2,000

4,000 Feet

ALASKA LNG PROJECT		
Appendix A - Pre-FEED Rev A Base Corridor		
BOROUGH: YUKON-KOYUKUK	DRAWN BY: CC	
STATE: ALASKA	CHECKED BY: GS / JS	
REV. NO.:	REVISION	DATE
A	ISSUED FOR REVIEW	2014-06-23
B	ISSUED FOR REVIEW	2014-07-10
C	ISSUED FOR REVIEW	2014-09-30
0	ISSUED FOR REVIEW	2014-10-01
Mile posts will be added once a concept is selected		
DATE: 2014-10-01	PROJECTION: NAD83 STATE PLANE AK 4 5004 FEET	

PREPARED BY:

exp Energy Services Inc.

t: +1.850.385.5441 | f: +1.850.385.5523
1300 Metropolitan Blvd.
Tallahassee, FL 32308
U.S.A.



www.exp.com

BUILDINGS • EARTH & ENVIRONMENT • ENERGY •

INDUSTRIAL • INFRASTRUCTURE • SUSTAINABILITY •

DWG: APP A-A-BASE_PRE-FEED

SHEET: 64

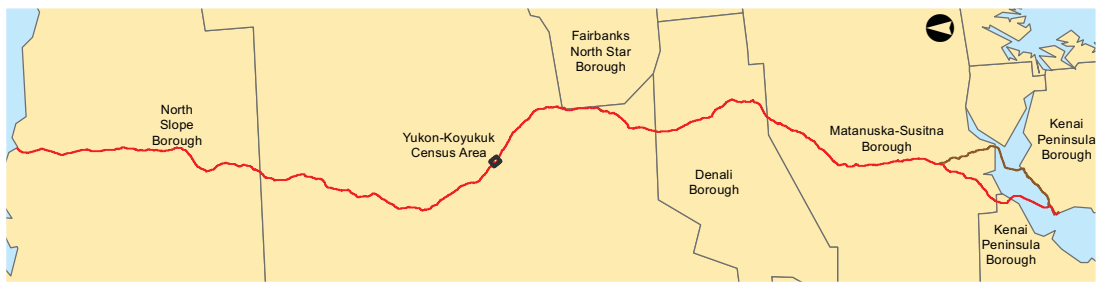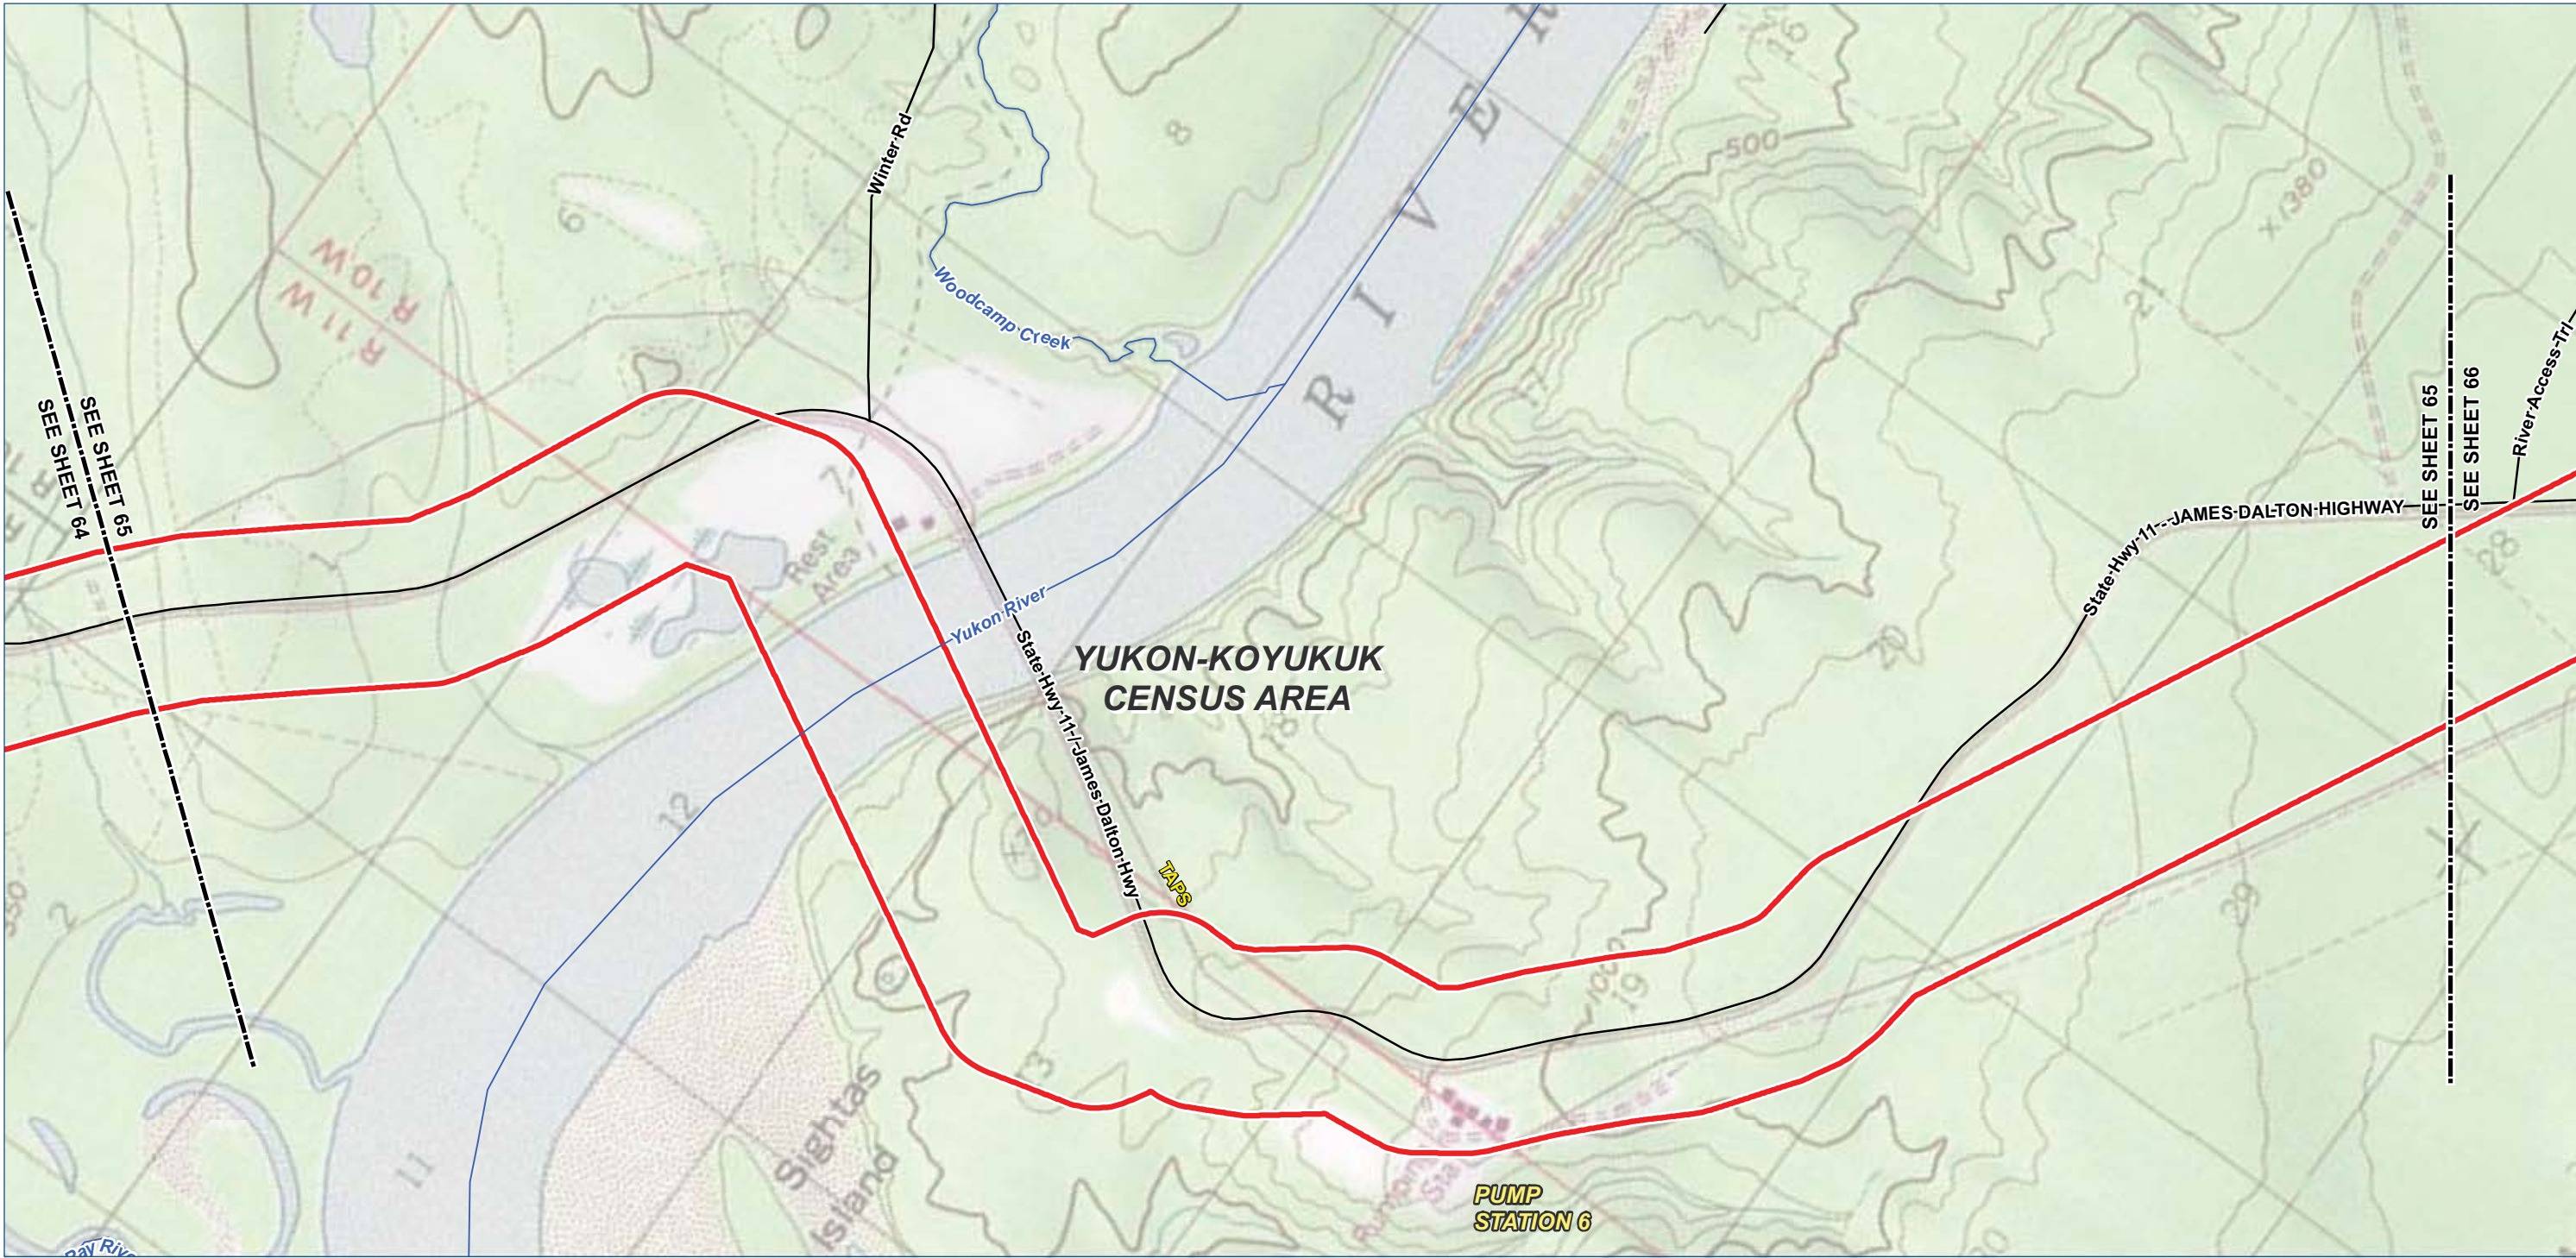

Legend

TIGER Road

NHD Named Flowline

Trail

Study Corridor - 2,000 ft wide (+/-)

Pre-FEED Rev A Base Corridor

Pre-FEED Rev A Alternate Corridor

Borough / Census Area Line

Incorporated City Boundary

Public Land - Large Parcel

ALASKA LNG PROJECT		
Appendix A - Pre-FEED Rev A Base Corridor		
BOROUGH: YUKON-KOYUKUK	DRAWN BY: CC	
STATE: ALASKA	CHECKED BY: GS / JS	
REV. NO.:	REVISION	DATE
A	ISSUED FOR REVIEW	2014-06-23
B	ISSUED FOR REVIEW	2014-07-10
C	ISSUED FOR REVIEW	2014-09-30
0	ISSUED FOR REVIEW	2014-10-01
Mile posts will be added once a concept is selected		
DATE: 2014-10-01	PROJECTION: NAD83 STATE PLANE AK 4 5004 FEET	

PREPARED BY:

exp Energy Services Inc.

t: +1.850.385.5441 | f: +1.850.385.5523
1300 Metropolitan Blvd.
Tallahassee, FL 32308
U.S.A.



www.exp.com

BUILDINGS • EARTH & ENVIRONMENT • ENERGY •

INDUSTRIAL • INFRASTRUCTURE • SUSTAINABILITY •

DWG: APP A-T-BASE_PRE-FEED SHEET: 65

X:\Projects\ExxonMobil\SCLNG\Mapping\20140930_Resource_Report_Rev_0\04_MXD\01_Ver0\App_A_Topo_Preliminary_Preferred_Corridor_Pre_FEED_1.mxd

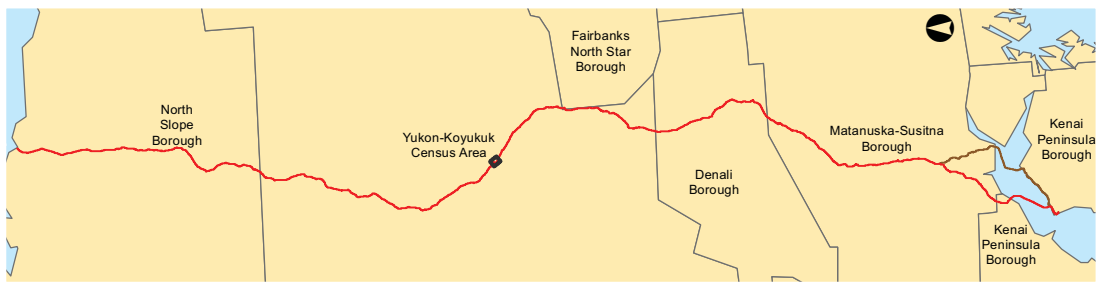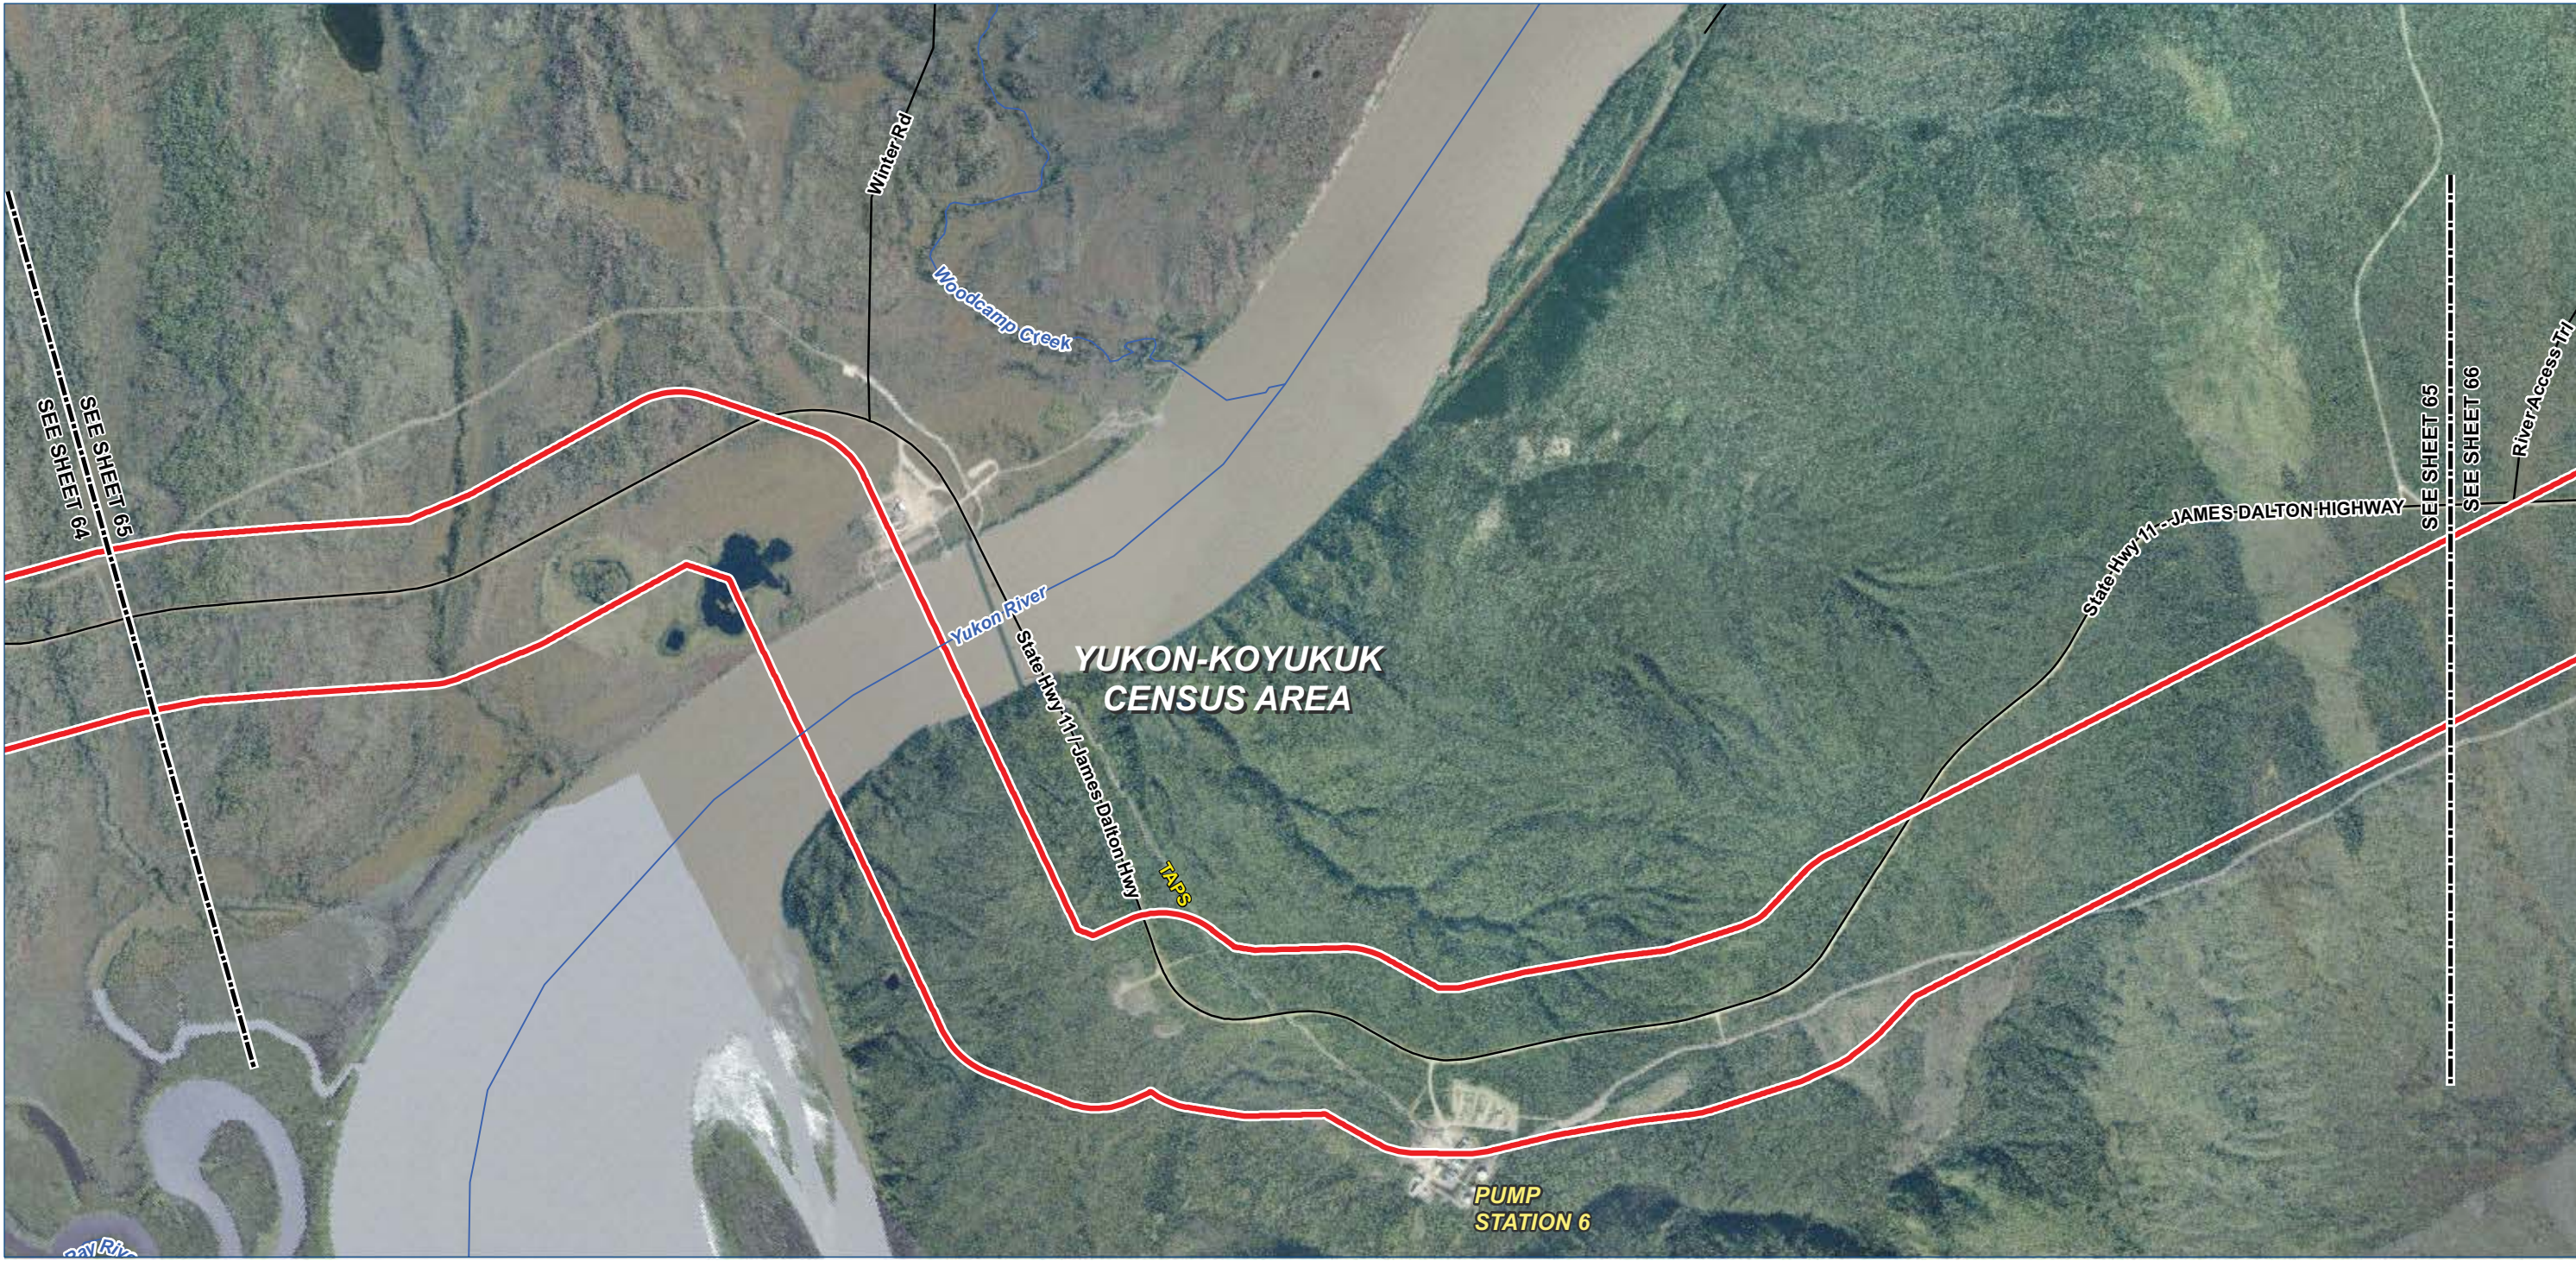

Legend

TIGER Road

NHD Named Flowline

Trail

Study Corridor - 2,000 ft wide (+/-)

Pre-FEED Rev A Base Corridor

Pre-FEED Rev A Alternate Corridor

Borough / Census Area Line

Incorporated City Boundary

Public Land - Large Parcel

0

1,000

2,000

4,000 Feet

ALASKA LNG PROJECT		
Appendix A - Pre-FEED Rev A Base Corridor		
BOROUGH: YUKON-KOYUKUK	DRAWN BY: CC	
STATE: ALASKA	CHECKED BY: GS / JS	
REV. NO.:	REVISION	DATE
A	ISSUED FOR REVIEW	2014-06-23
B	ISSUED FOR REVIEW	2014-07-10
C	ISSUED FOR REVIEW	2014-09-30
0	ISSUED FOR REVIEW	2014-10-01
Mile posts will be added once a concept is selected		
DATE: 2014-10-01	PROJECTION: NAD83 STATE PLANE AK 4 5004 FEET	

PREPARED BY:

exp Energy Services Inc.

t: +1.850.385.5441 | f: +1.850.385.5523
1300 Metropolitan Blvd.
Tallahassee, FL 32308
U.S.A.



www.exp.com

• BUILDINGS • EARTH & ENVIRONMENT • ENERGY •
• INDUSTRIAL • INFRASTRUCTURE • SUSTAINABILITY •

DWG: APP A-A-BASE_PRE-FEED

SHEET: 65

X:\Projects\ExxonMobil\SCLNG\Mapping\20140930_Resource_Report_Rev_0\04_MXD\01_Ver0\App_A_Aerial_Preliminary_Prefered_Corridor_Pre_FEED.mxd

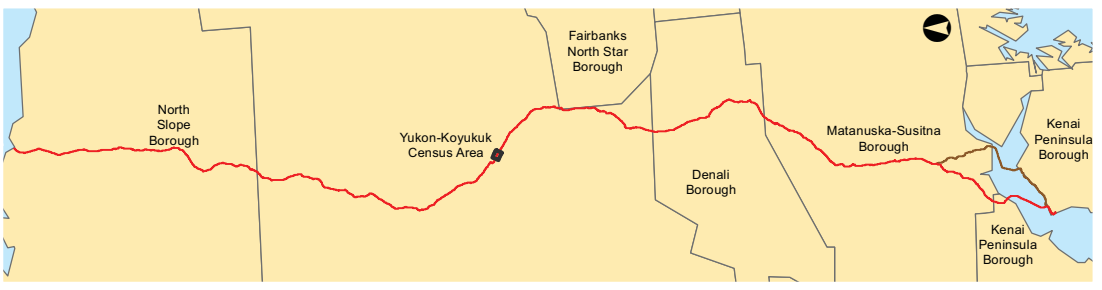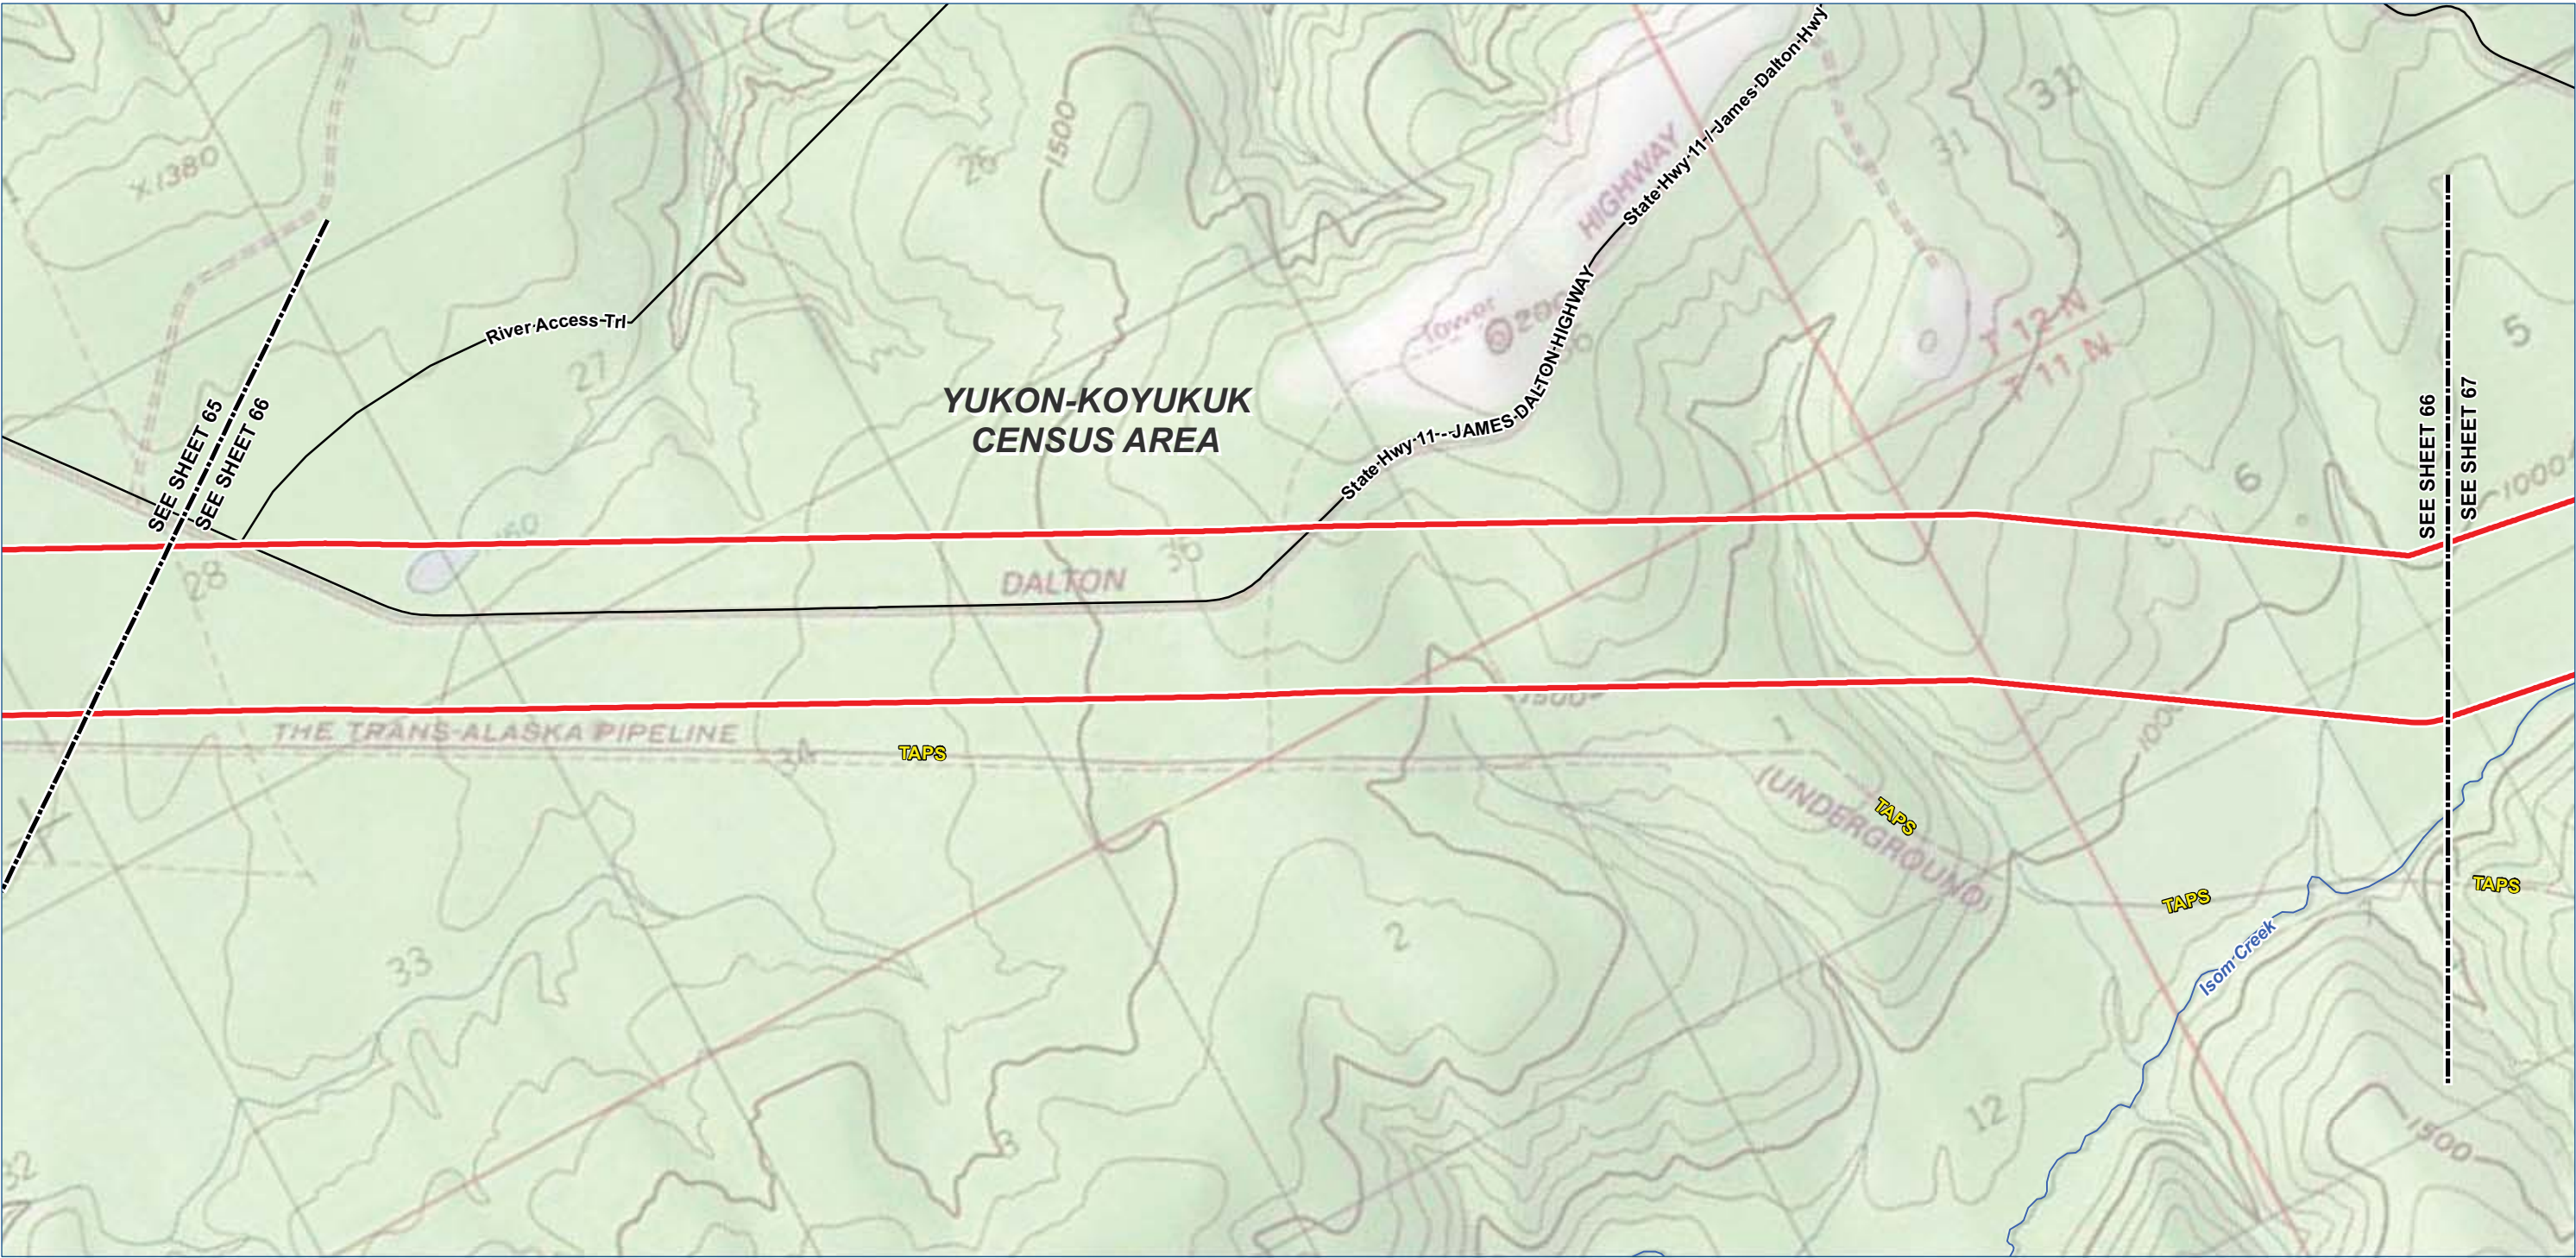

Legend

TIGER Road

NHD Named Flowline

Trail

Study Corridor - 2,000 ft wide (+/-)

Pre-FEED Rev A Base Corridor

Pre-FEED Rev A Alternate Corridor

Borough / Census Area Line

Incorporated City Boundary

Public Land - Large Parcel

ALASKA LNG PROJECT		
Appendix A - Pre-FEED Rev A Base Corridor		
BOROUGH: YUKON-KOYUKUK	DRAWN BY: CC	
STATE: ALASKA	CHECKED BY: GS / JS	
REV. NO.:	REVISION	DATE
A	ISSUED FOR REVIEW	2014-06-23
B	ISSUED FOR REVIEW	2014-07-10
C	ISSUED FOR REVIEW	2014-09-30
0	ISSUED FOR REVIEW	2014-10-01
Mile posts will be added once a concept is selected		
DATE: 2014-10-01	PROJECTION: NAD83 STATE PLANE AK 4 5004 FEET	

PREPARED BY:

exp Energy Services Inc.

t: +1.850.385.5441 | f: +1.850.385.5523
1300 Metropolitan Blvd.
Tallahassee, FL 32308
U.S.A.



www.exp.com

BUILDINGS • EARTH & ENVIRONMENT • ENERGY •

INDUSTRIAL • INFRASTRUCTURE • SUSTAINABILITY •

DWG: APP A-T-BASE_PRE-FEED SHEET: 66

X:\Projects\ExxonMobil\SCLNG\Mapping\20140930_Resource_Report_Rev_0\04_MXD\01_Ver0\App_A_Topo_Preliminary_Preferred_Corridor_Pre_FEED_1.mxd

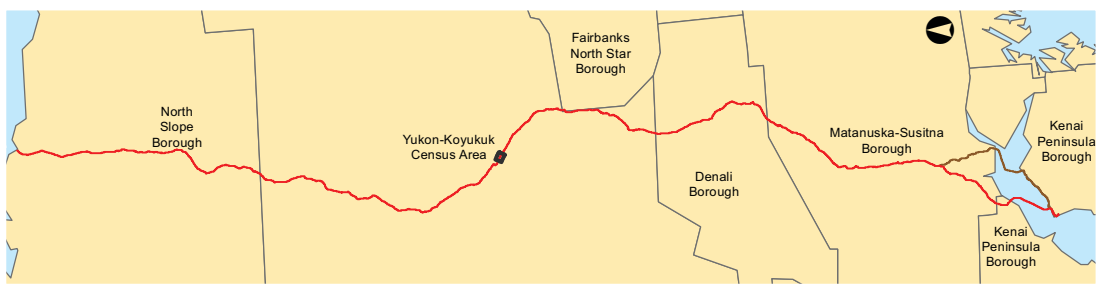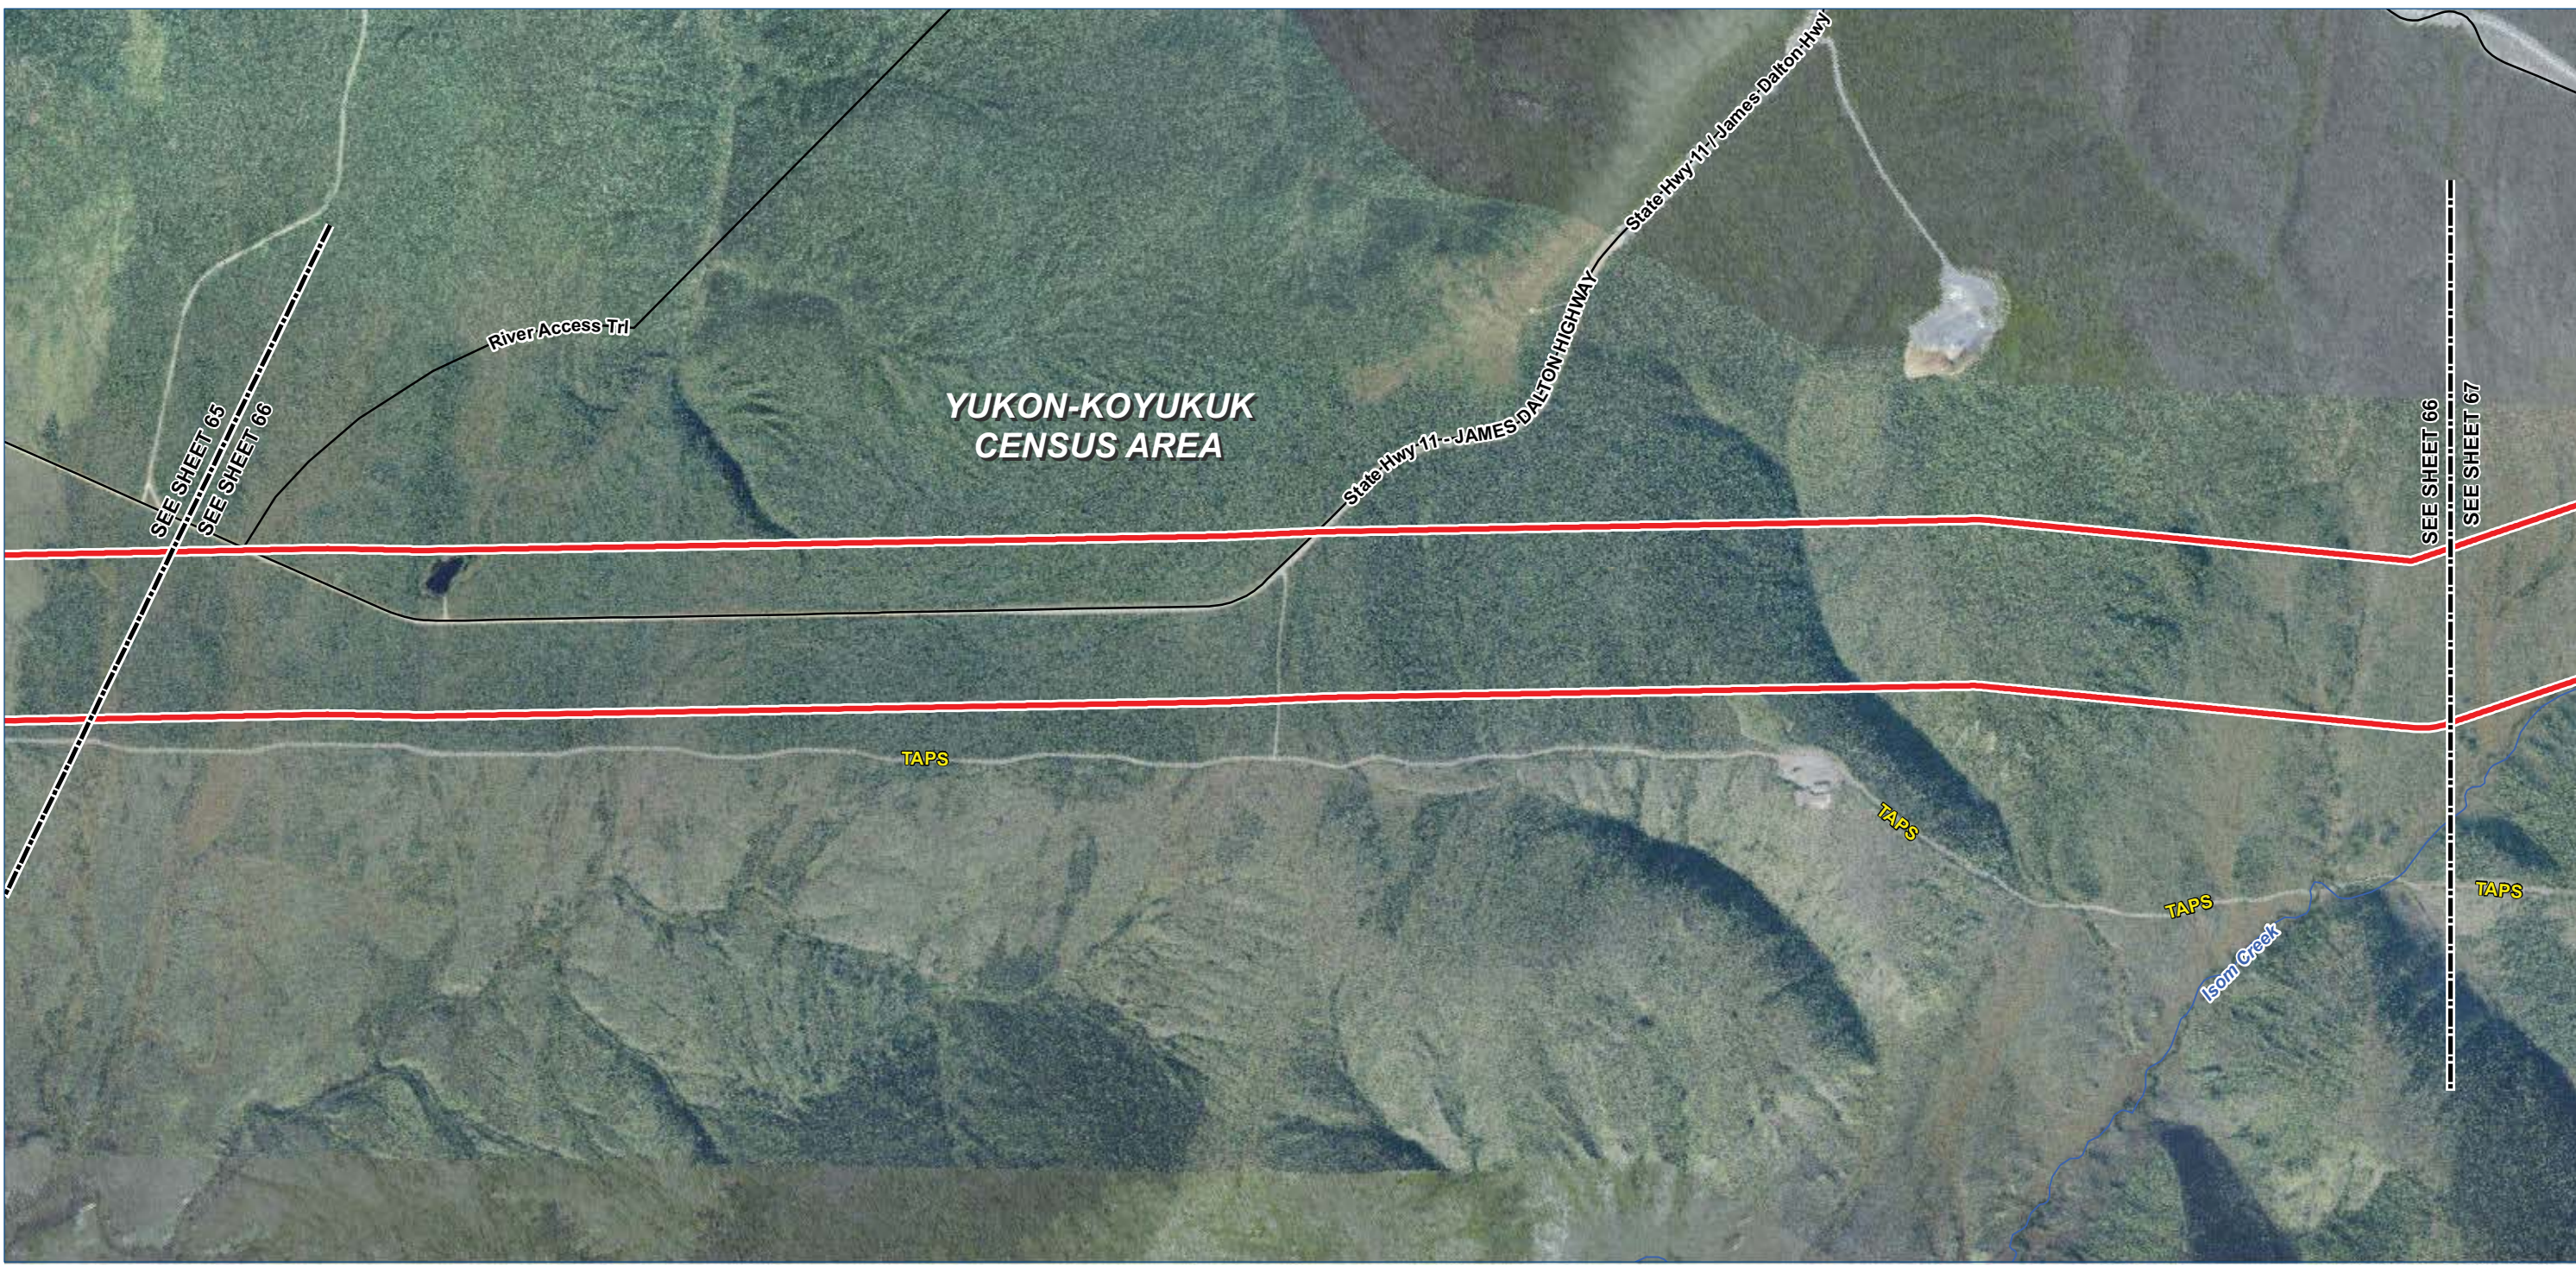

Legend

TIGER Road

NHD Named Flowline

Trail

Study Corridor - 2,000 ft wide (+/-)

Pre-FEED Rev A Base Corridor

Pre-FEED Rev A Alternate Corridor

Borough / Census Area Line

Incorporated City Boundary

Public Land - Large Parcel

01,0002,0004,000 Feet

ALASKA LNG PROJECT		
Appendix A - Pre-FEED Rev A Base Corridor		
BOROUGH: YUKON-KOYUKUK	DRAWN BY: CC	
STATE: ALASKA	CHECKED BY: GS / JS	
REV. NO.:	REVISION	DATE
A	ISSUED FOR REVIEW	2014-06-23
B	ISSUED FOR REVIEW	2014-07-10
C	ISSUED FOR REVIEW	2014-09-30
0	ISSUED FOR REVIEW	2014-10-01
Mile posts will be added once a concept is selected		
DATE: 2014-10-01	PROJECTION: NAD83 STATE PLANE AK 4 5004 FEET	

PREPARED BY:

exp Energy Services Inc.

t: +1.850.385.5441 | f: +1.850.385.5523
1300 Metropolitan Blvd.
Tallahassee, FL 32308
U.S.A.

www.exp.com



exp.

BUILDINGS • EARTH & ENVIRONMENT • ENERGY •

INDUSTRIAL • INFRASTRUCTURE • SUSTAINABILITY •

DWG: APP A-A-BASE_PRE-FEED SHEET: 66

X:\Projects\ExxonMobil\SCLNG\Mapping\20140930_Resource_Report_Rev_0\04_MXD\01_Ver0\App_A_Aerial_Preliminary_Prefered_Corridor_Pre_FEED.mxd

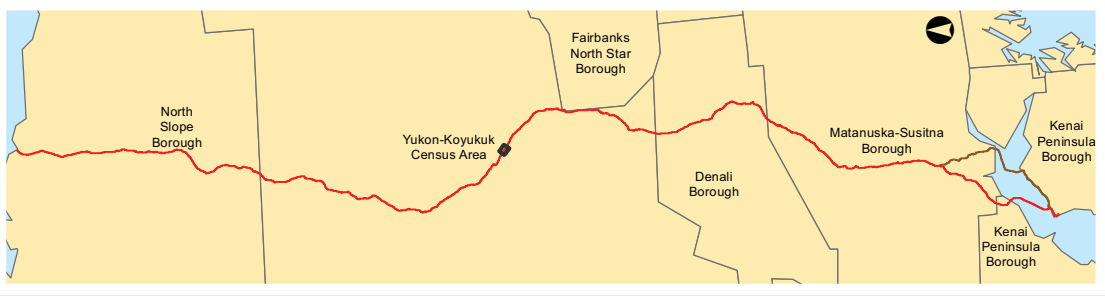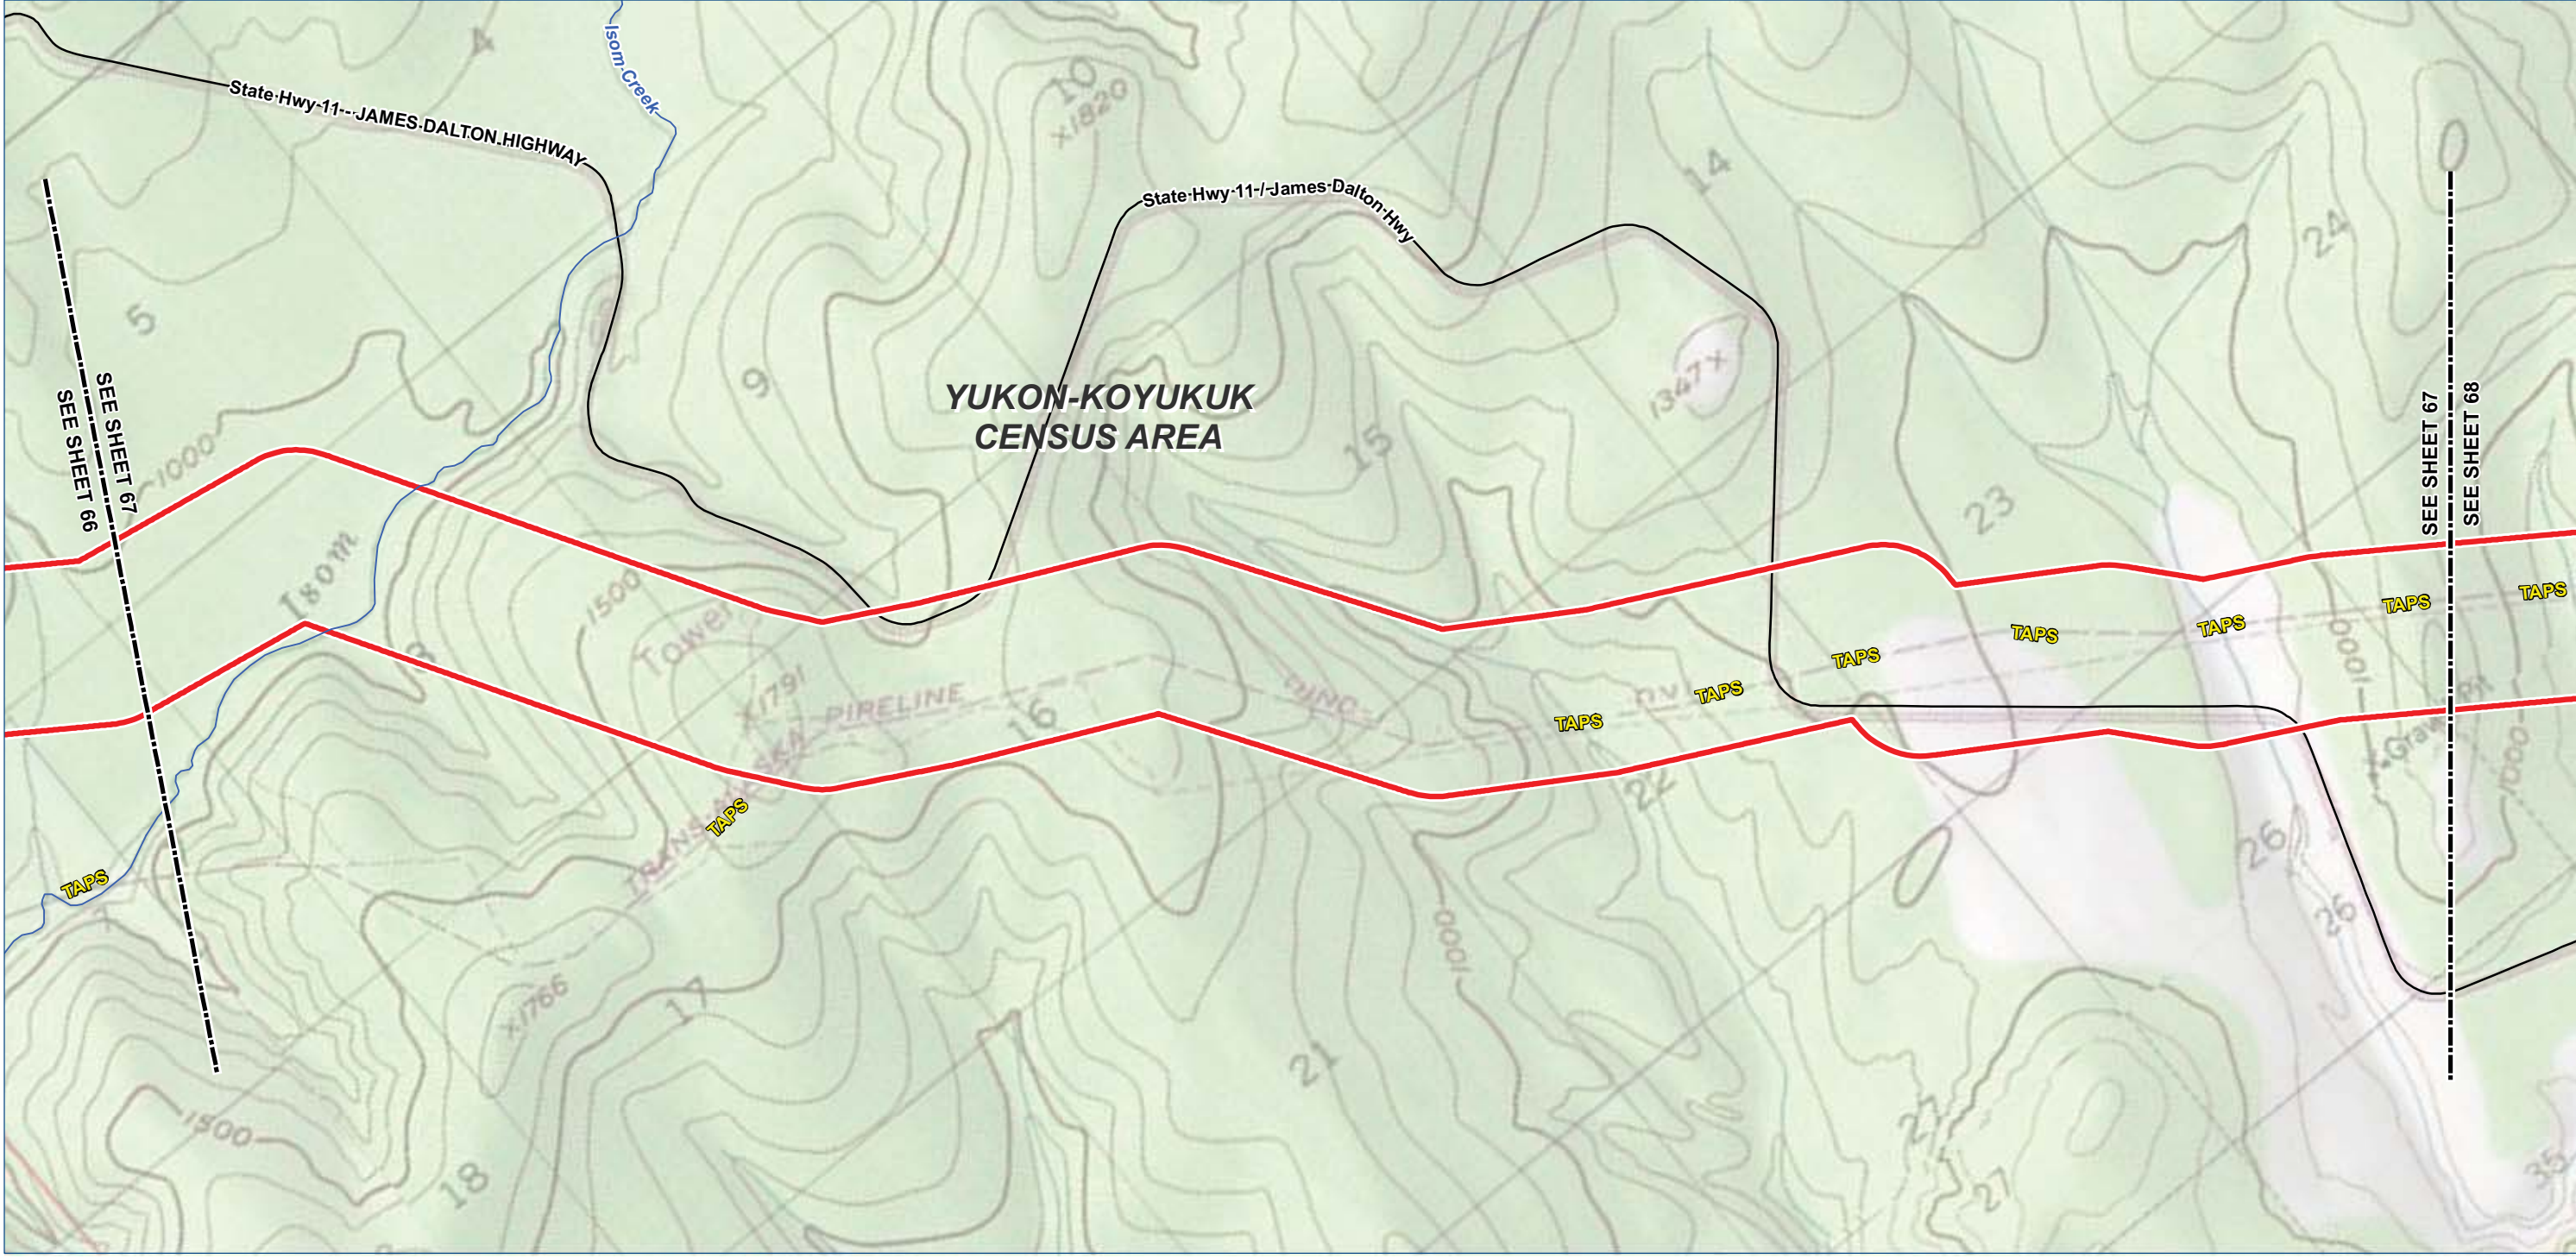

Legend

TIGER Road

NHD Named Flowline

Trail

Study Corridor - 2,000 ft wide (+/-)

Pre-FEED Rev A Base Corridor

Pre-FEED Rev A Alternate Corridor

Borough / Census Area Line

Incorporated City Boundary

Public Land - Large Parcel

0

1,000

2,000

4,000 Feet

ALASKA LNG PROJECT		
Appendix A - Pre-FEED Rev A Base Corridor		
BOROUGH: YUKON-KOYUKUK	DRAWN BY: CC	
STATE: ALASKA	CHECKED BY: GS / JS	
REV. NO.:	REVISION	DATE
A	ISSUED FOR REVIEW	2014-06-23
B	ISSUED FOR REVIEW	2014-07-10
C	ISSUED FOR REVIEW	2014-09-30
0	ISSUED FOR REVIEW	2014-10-01
Mile posts will be added once a concept is selected		
DATE: 2014-10-01	PROJECTION: NAD83 STATE PLANE AK 4 5004 FEET	

PREPARED BY:

exp Energy Services Inc.

t: +1.850.385.5441 | f: +1.850.385.5523
1300 Metropolitan Blvd.
Tallahassee, FL 32308
U.S.A.

www.exp.com



BUILDINGS • EARTH & ENVIRONMENT • ENERGY •

INDUSTRIAL • INFRASTRUCTURE • SUSTAINABILITY •

DWG: APP A-T-BASE_PRE-FEED

SHEET: 67

X:\Projects\ExxonMobil\SCLNG\Mapping\20140930_Resource_Report_Rev_0\04_MXD\01_Ver0\App_A_Topo_Preliminary_Prefered_Corridor_Pre_FEED_1.mxd

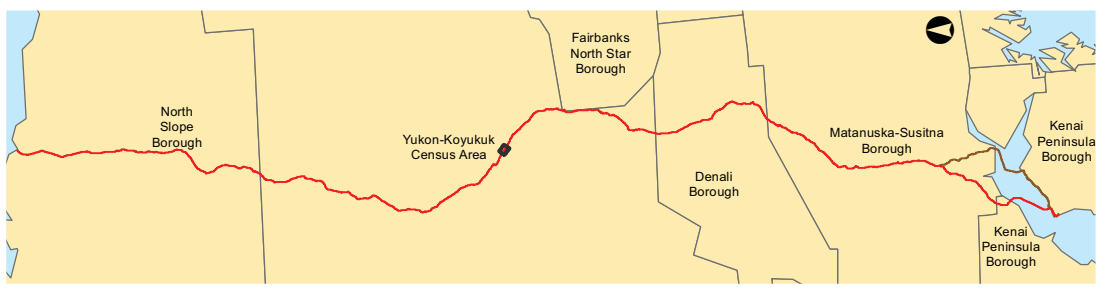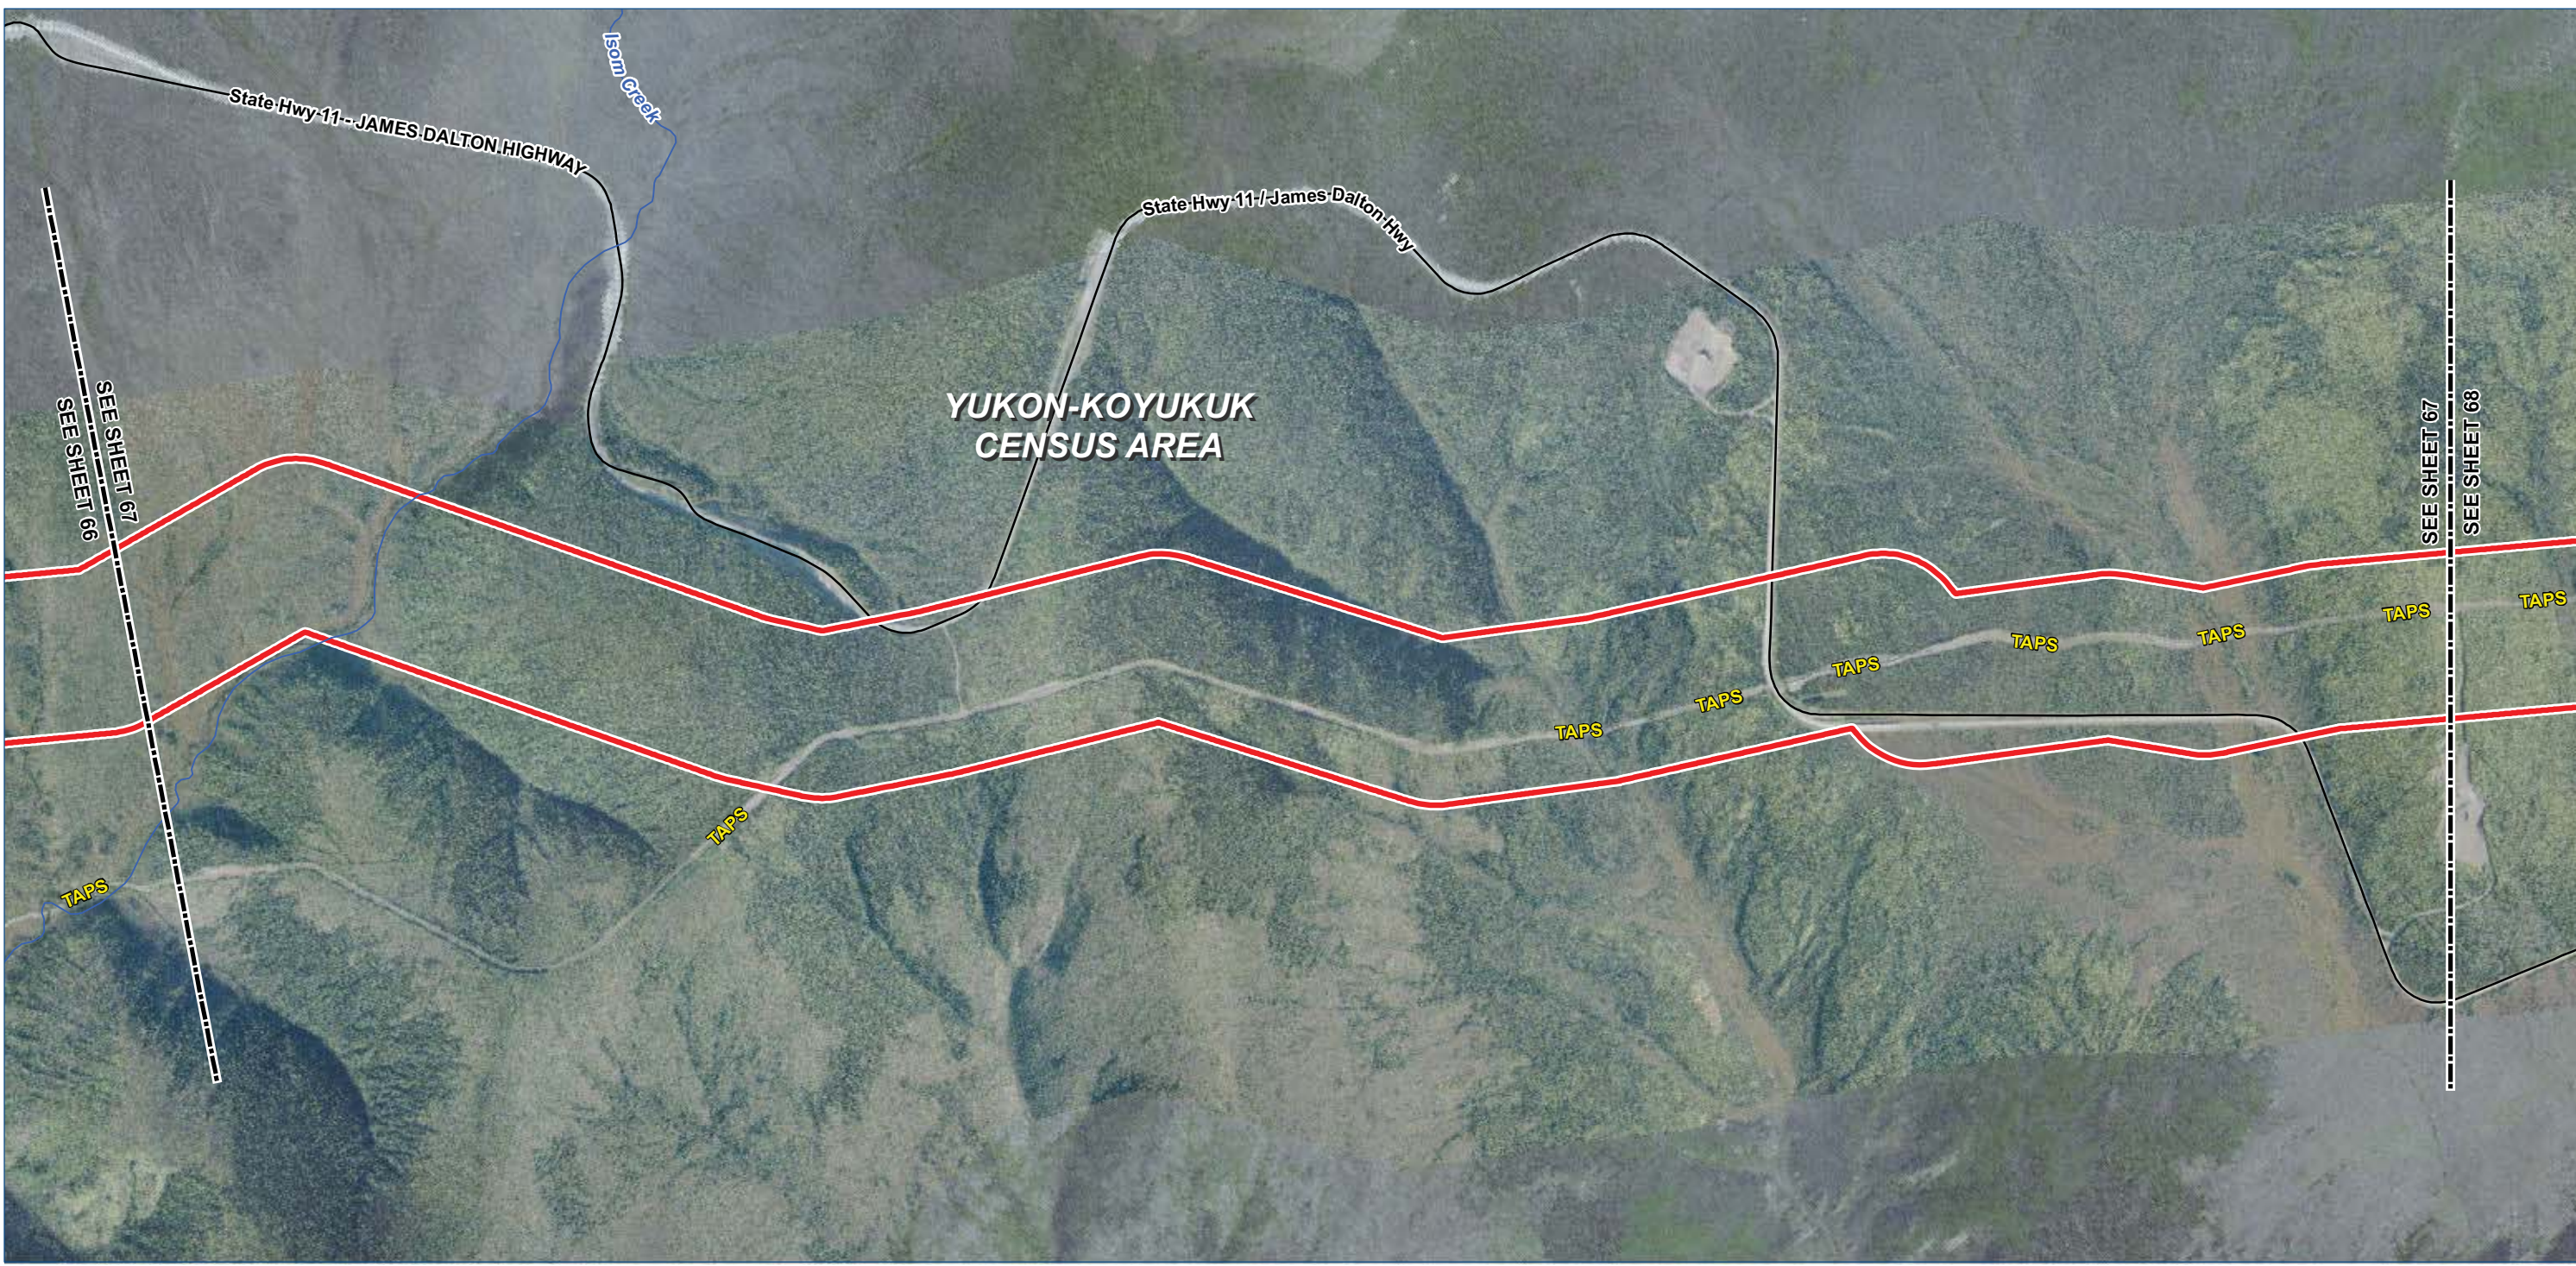

Legend

- TIGER Road

NHD Named Flowline

Trail
- Borough / Census Area Line

Incorporated City Boundary

Public Land - Large Parcel

- Study Corridor - 2,000 ft wide (+/-)
- Pre-FEED Rev A Base Corridor

Pre-FEED Rev A Alternate Corridor



ALASKA LNG PROJECT

Appendix A - Pre-FEED Rev A Base Corridor

BOROUGH: YUKON-KOYUKUK		DRAWN BY:	CC
STATE: ALASKA		CHECKED BY:	GS / JS
REV. NO.:	REVISION		DATE
A	ISSUED FOR REVIEW		2014-06-23
B	ISSUED FOR REVIEW		2014-07-10
C	ISSUED FOR REVIEW		2014-09-30
0	ISSUED FOR REVIEW		2014-10-01
Mile posts will be added once a concept is selected			

DATE: 2014-10-01 PROJECTION: NAD83 STATE PLANE AK 4 5004 FEET

PREPARED BY:

exp Energy Services Inc.



t: +1.850.385.5441 | f: +1.850.385.5523
1300 Metropolitan Blvd.
Tallahassee, FL 32308
U.S.A.

www.exp.com



• BUILDINGS • EARTH & ENVIRONMENT • ENERGY •
• INDUSTRIAL • INFRASTRUCTURE • SUSTAINABILITY •

DWG: APP A-A-BASE_PRE-FEED SHEET: 67

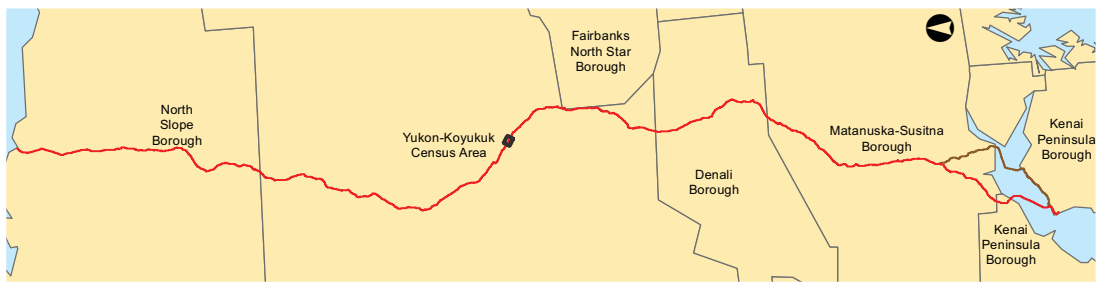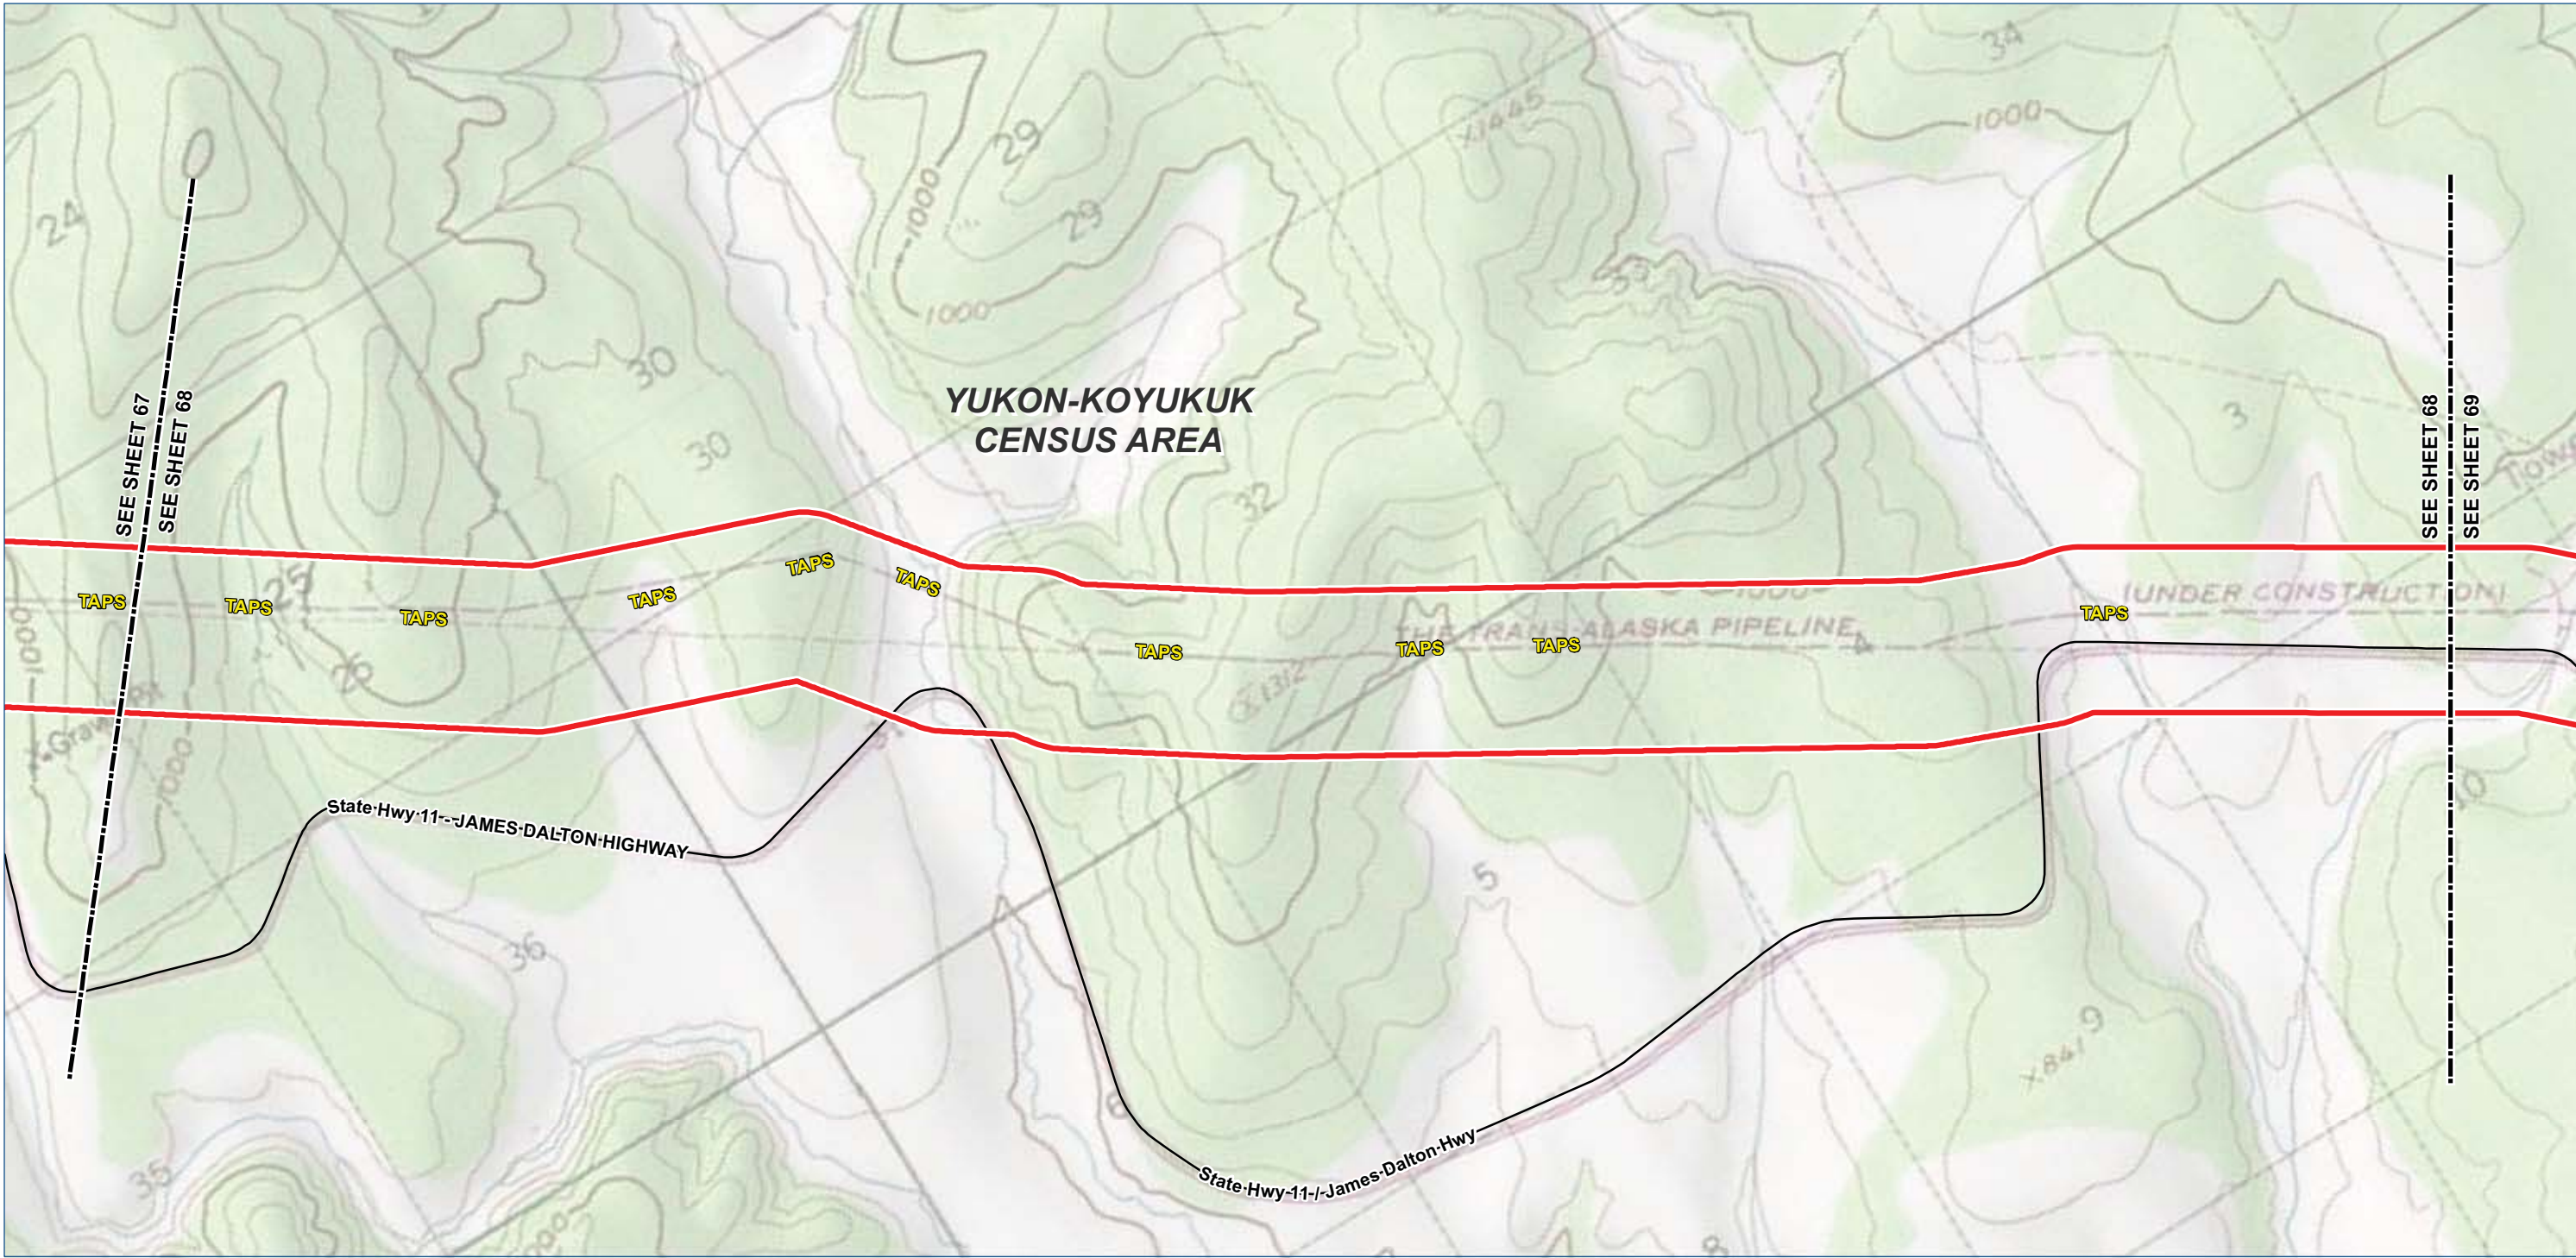

- Legend

TIGER Road

NHD Named Flowline

Trail

Study Corridor - 2,000 ft wide (+/-)

Pre-FEED Rev A Base Corridor

Pre-FEED Rev A Alternate Corridor

Borough / Census Area Line

Incorporated City Boundary

Public Land - Large Parcel
-
-
- | ALASKA LNG PROJECT | | |
|---|--|------------|
| Appendix A - Pre-FEED Rev A Base Corridor | | |
| BOROUGH: YUKON-KOYUKUK | DRAWN BY: CC | |
| STATE: ALASKA | CHECKED BY: GS / JS | |
| REV. NO.: | REVISION | DATE |
| A | ISSUED FOR REVIEW | 2014-06-23 |
| B | ISSUED FOR REVIEW | 2014-07-10 |
| C | ISSUED FOR REVIEW | 2014-09-30 |
| 0 | ISSUED FOR REVIEW | 2014-10-01 |
| Mile posts will be added once a concept is selected | | |
| DATE: 2014-10-01 | PROJECTION: NAD83 STATE PLANE AK 4 5004 FEET | |
- PREPARED BY:

exp Energy Services Inc.



t: +1.850.385.5441 | f: +1.850.385.5523
1300 Metropolitan Blvd.
Tallahassee, FL 32308
U.S.A.

www.exp.com

exp.

BUILDINGS • EARTH & ENVIRONMENT • ENERGY •
INDUSTRIAL • INFRASTRUCTURE • SUSTAINABILITY •

DWG: APP A-T-BASE_PRE-FEED SHEET: 68
- X:\Projects\ExxonMobil\SCLNG\Mapping\20140930_Resource_Report_Rev_0\04_MXD\01_Ver0\App_A_Topo_Preliminary_Preferred_Corridor_Pre_FEED_1.mxd

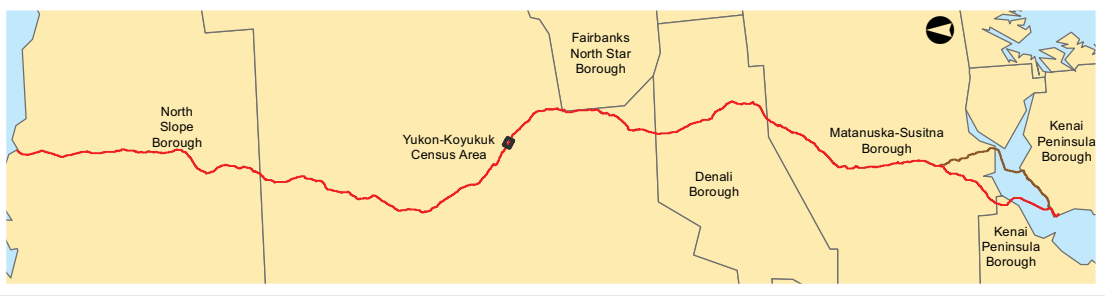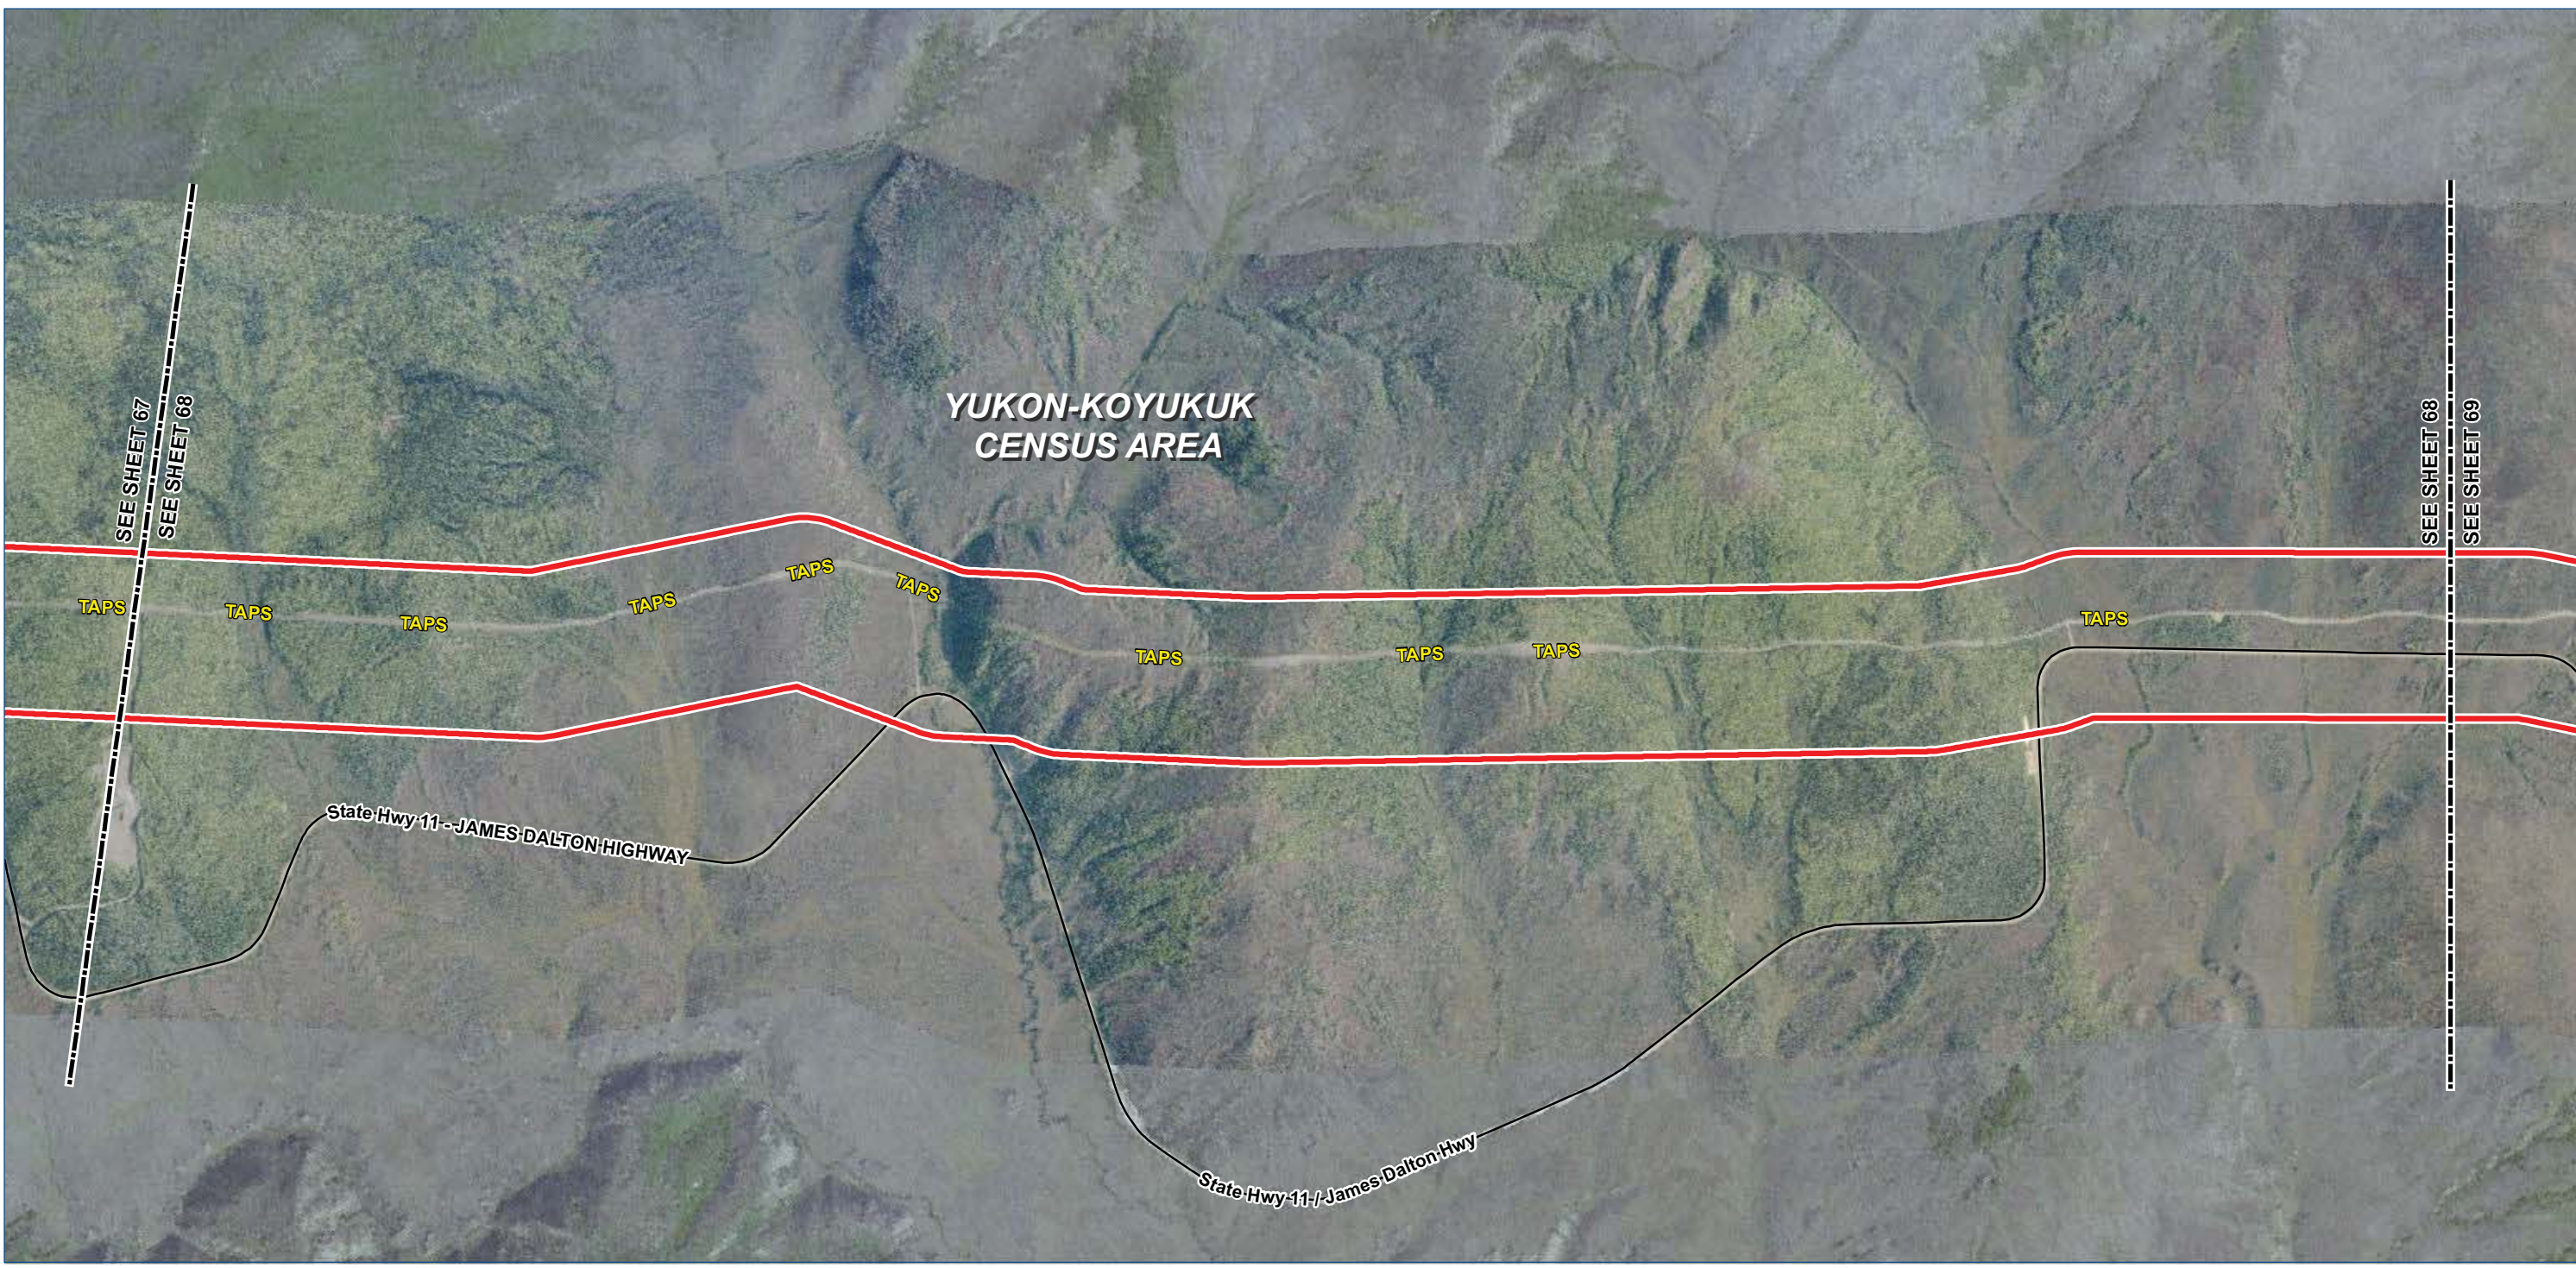

Legend

TIGER Road

NHD Named Flowline

Trail

Study Corridor - 2,000 ft wide (+/-)


Pre-FEED Rev A Base Corridor

Pre-FEED Rev A Alternate Corridor

Borough / Census Area Line

Incorporated City Boundary

Public Land - Large Parcel

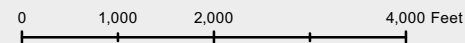

ALASKA LNG PROJECT		
Appendix A - Pre-FEED Rev A Base Corridor		
BOROUGH: YUKON-KOYUKUK	DRAWN BY: CC	
STATE: ALASKA	CHECKED BY: GS / JS	
REV. NO.:	REVISION	DATE
A	ISSUED FOR REVIEW	2014-06-23
B	ISSUED FOR REVIEW	2014-07-10
C	ISSUED FOR REVIEW	2014-09-30
0	ISSUED FOR REVIEW	2014-10-01
Mile posts will be added once a concept is selected		
DATE: 2014-10-01	PROJECTION: NAD83 STATE PLANE AK 4 5004 FEET	

PREPARED BY:

exp Energy Services Inc.

t: +1.850.385.5441 | f: +1.850.385.5523

1300 Metropolitan Blvd.

Tallahassee, FL 32308

U.S.A.

www.exp.com



exp.

BUILDINGS • EARTH & ENVIRONMENT • ENERGY •

INDUSTRIAL • INFRASTRUCTURE • SUSTAINABILITY •

DWG: APP A-A-BASE_PRE-FEED

SHEET: 68

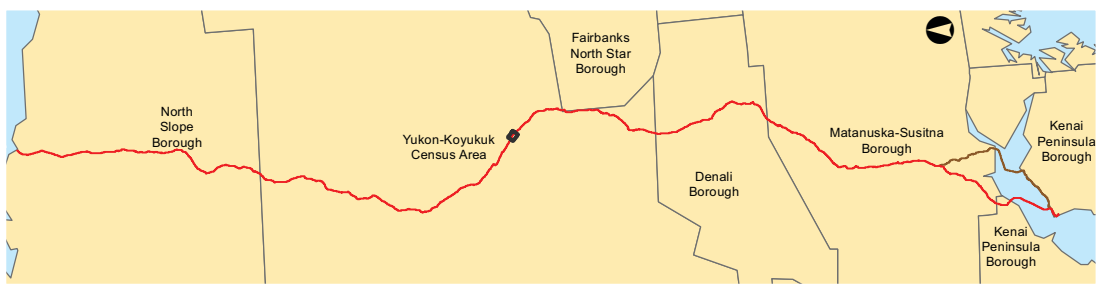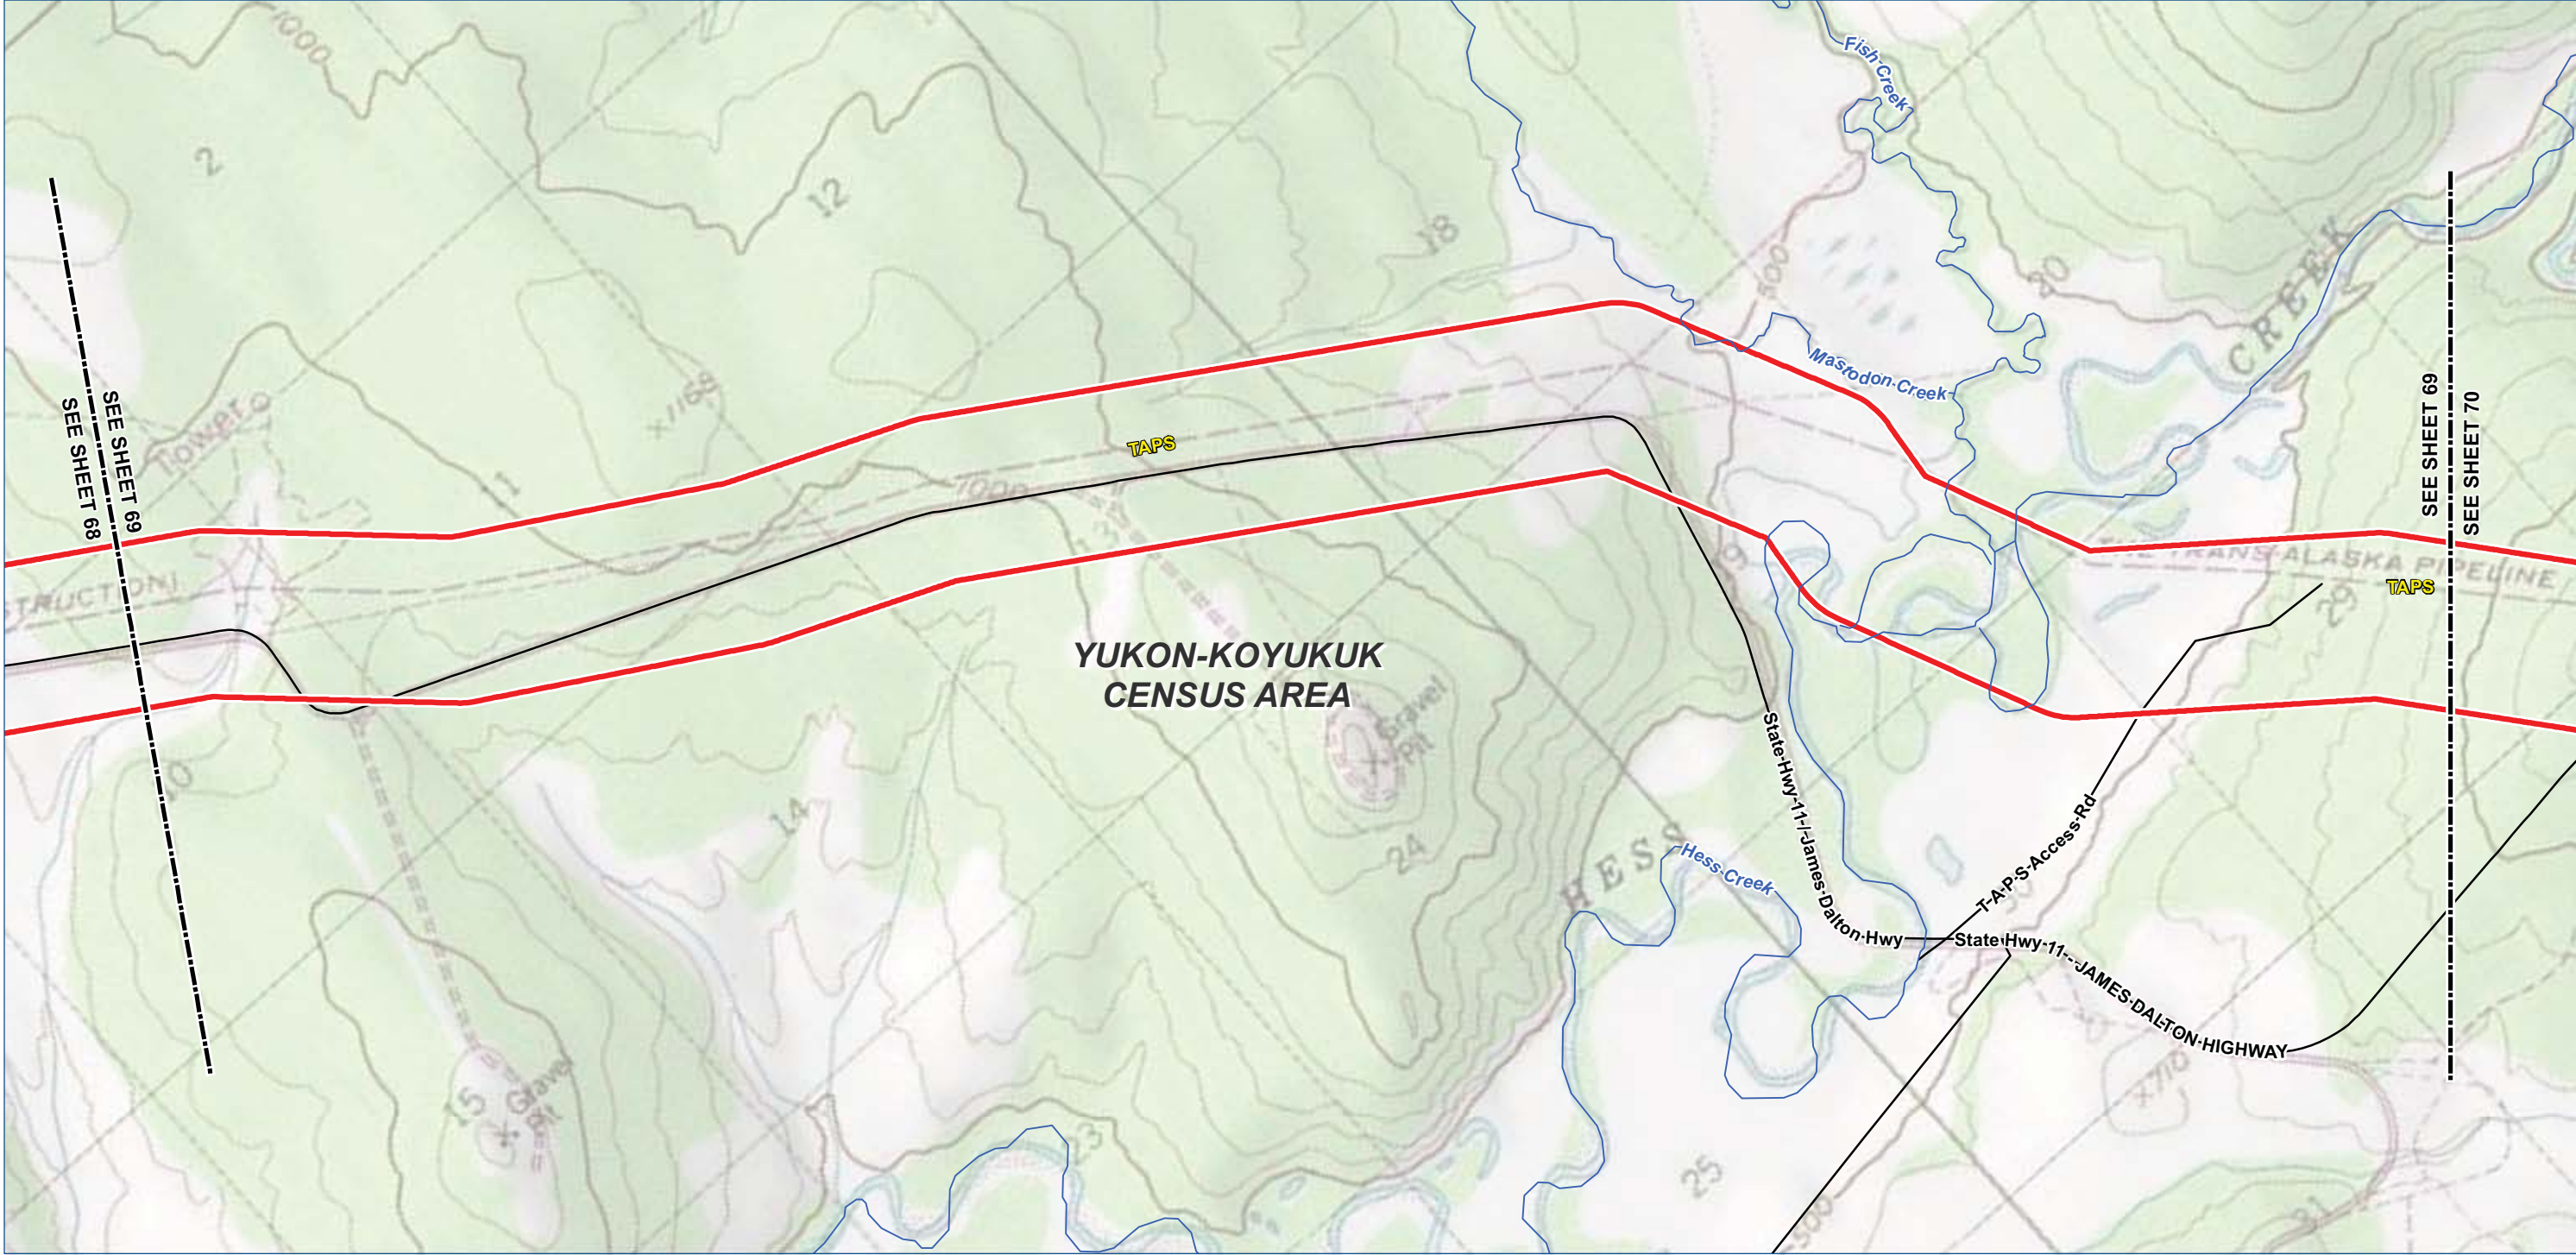

Legend

TIGER Road

NHD Named Flowline

Trail

Study Corridor - 2,000 ft wide (+/-)

Pre-FEED Rev A Base Corridor

Pre-FEED Rev A Alternate Corridor

Borough / Census Area Line

Incorporated City Boundary

Public Land - Large Parcel

0100020004000

Feet

ALASKA LNG PROJECT		
Appendix A - Pre-FEED Rev A Base Corridor		
BOROUGH: YUKON-KOYUKUK	DRAWN BY: CC	
STATE: ALASKA	CHECKED BY: GS / JS	
REV. NO.:	REVISION	DATE
A	ISSUED FOR REVIEW	2014-06-23
B	ISSUED FOR REVIEW	2014-07-10
C	ISSUED FOR REVIEW	2014-09-30
0	ISSUED FOR REVIEW	2014-10-01
Mile posts will be added once a concept is selected		
DATE: 2014-10-01	PROJECTION: NAD83 STATE PLANE AK 4 5004 FEET	

PREPARED BY:

exp Energy Services Inc.

t: +1.850.385.5441 | f: +1.850.385.5523
1300 Metropolitan Blvd.
Tallahassee, FL 32308
U.S.A.

www.exp.com



exp.

BUILDINGS • EARTH & ENVIRONMENT • ENERGY •

INDUSTRIAL • INFRASTRUCTURE • SUSTAINABILITY •

DWG: APP A-T-BASE_PRE-FEED SHEET: 69

X:\Projects\ExxonMobil\SCLNG\Mapping\20140930_Resource_Report_Rev_0\04_MXD\01_Ver0\App_A_Topo_Preliminary_Preferred_Corridor_Pre_FEED_1.mxd

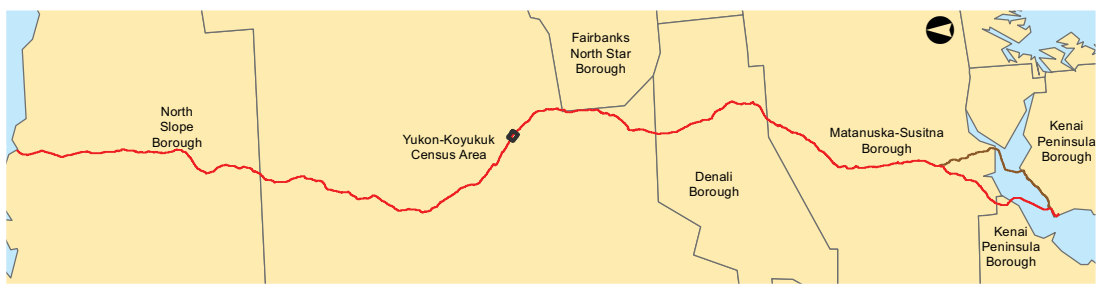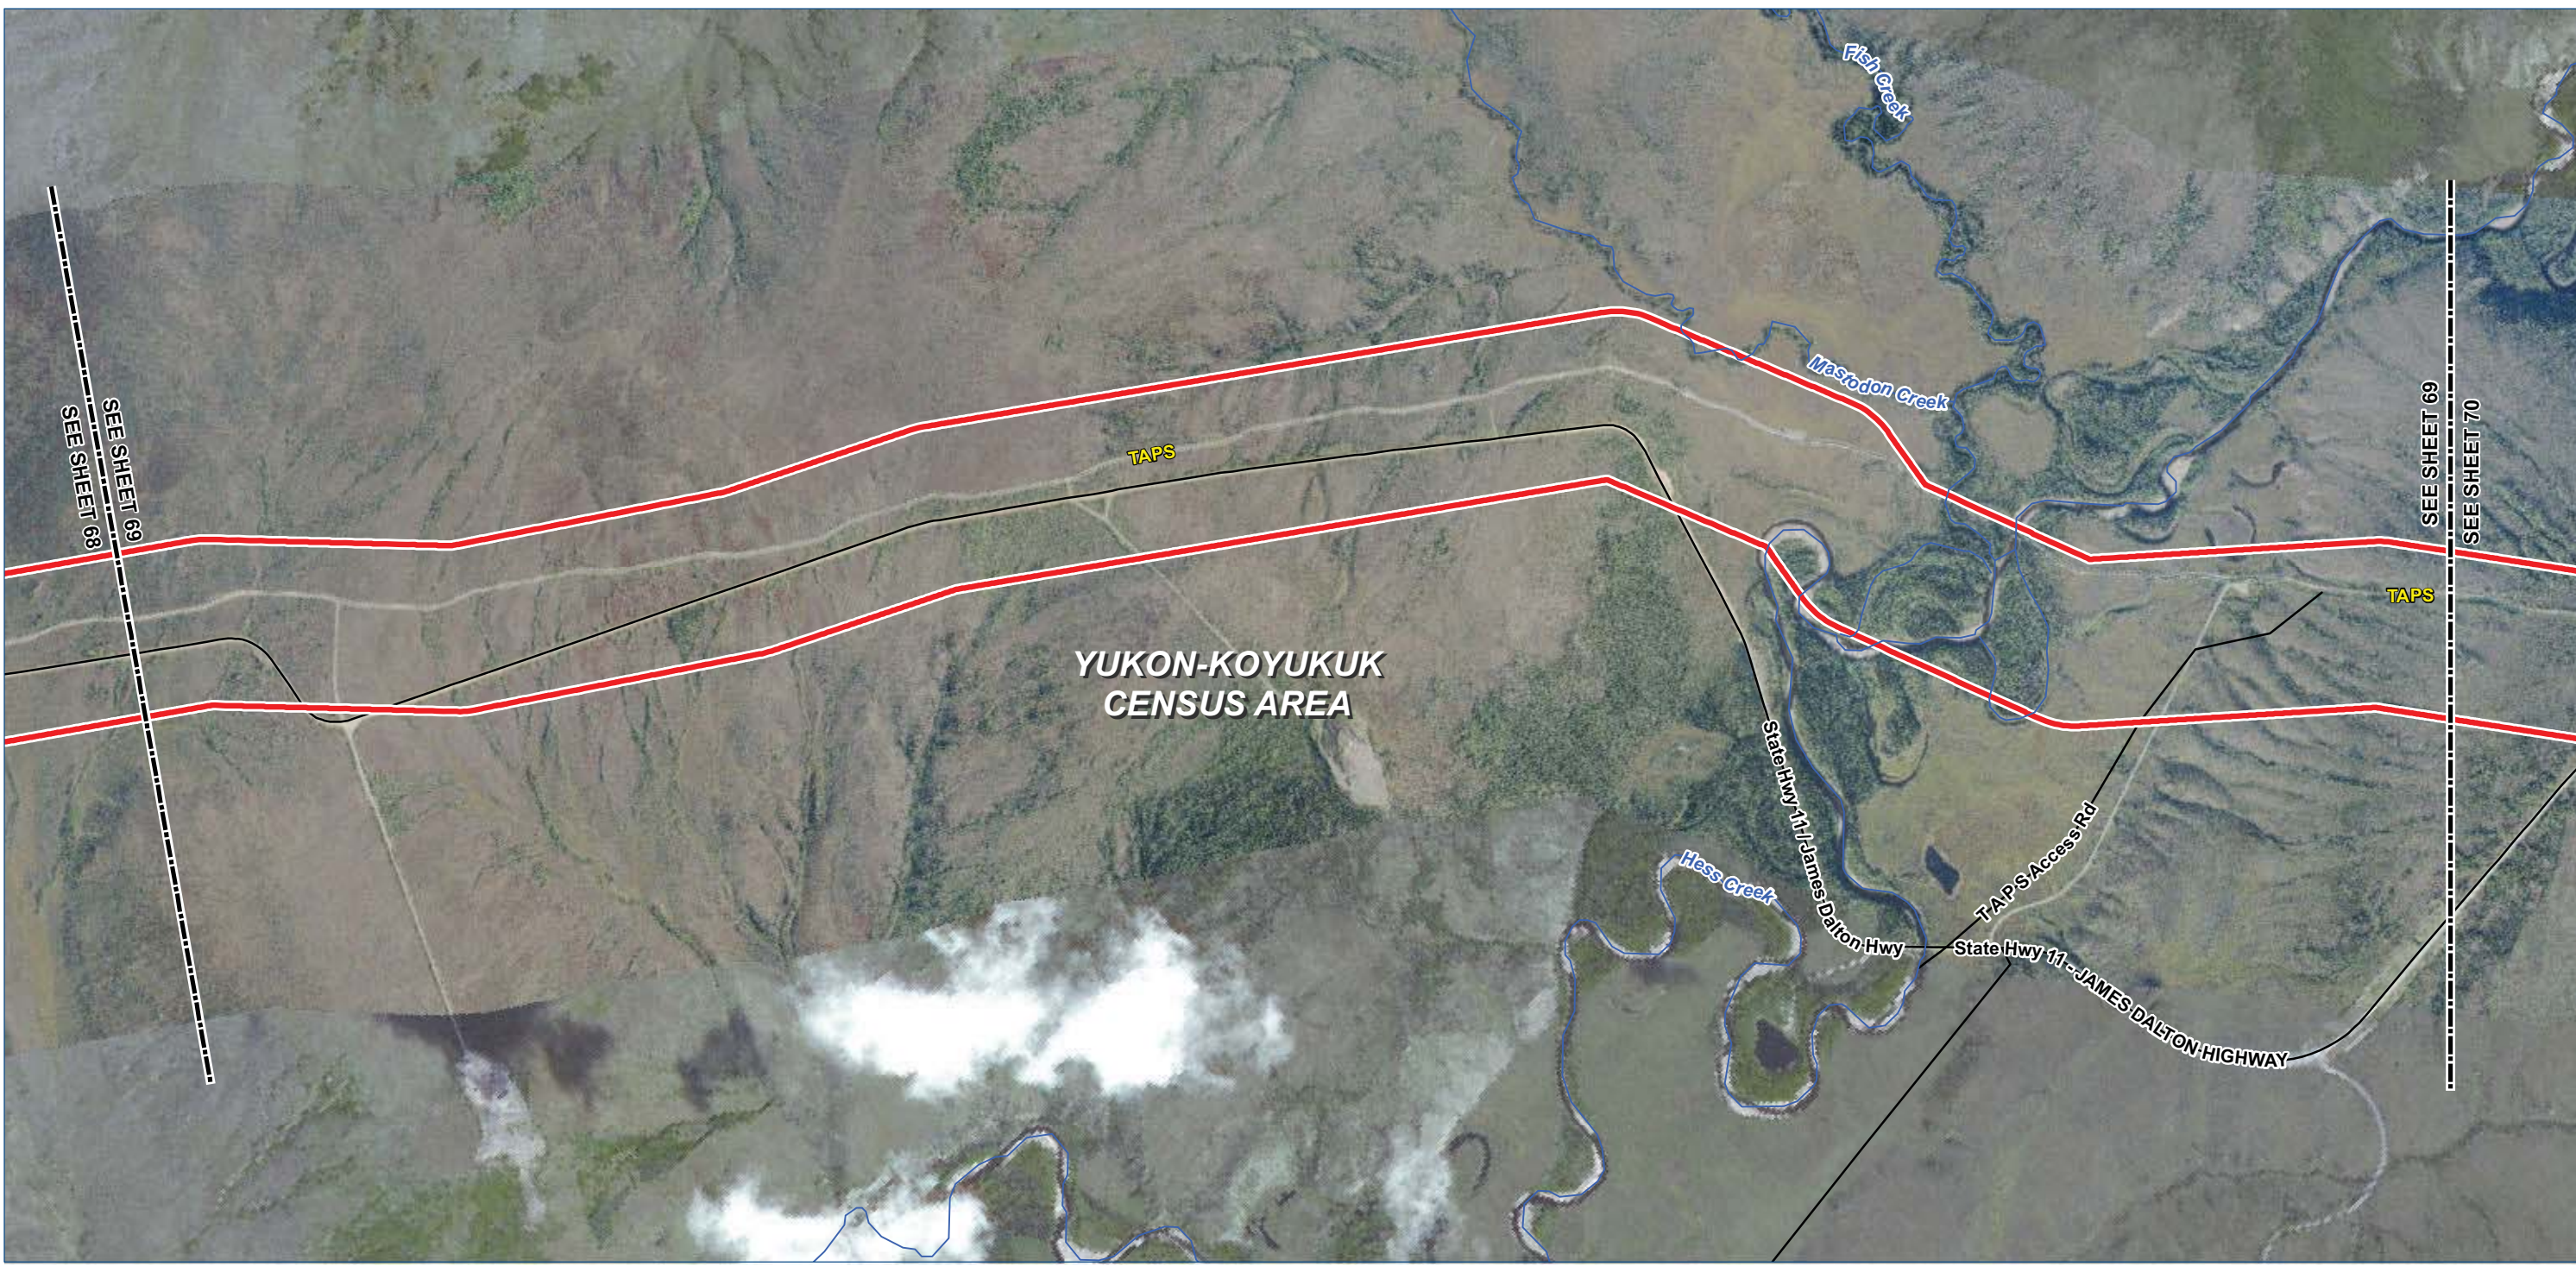

Legend

- TIGER Road

NHD Named Flowline

Trail
- Borough / Census Area Line

Incorporated City Boundary

Public Land - Large Parcel

- Study Corridor - 2,000 ft wide (+/-)
- Pre-FEED Rev A Base Corridor

Pre-FEED Rev A Alternate Corridor



ALASKA LNG PROJECT

Appendix A - Pre-FEED Rev A Base Corridor

BOROUGH: YUKON-KOYUKUK		DRAWN BY:	CC
STATE: ALASKA		CHECKED BY:	GS / JS
REV. NO.:	REVISION	DATE	
A	ISSUED FOR REVIEW	2014-06-23	
B	ISSUED FOR REVIEW	2014-07-10	
C	ISSUED FOR REVIEW	2014-09-30	
0	ISSUED FOR REVIEW	2014-10-01	
Mile posts will be added once a concept is selected			

DATE: 2014-10-01 PROJECTION: NAD83 STATE PLANE AK 4 5004 FEET

PREPARED BY:

exp Energy Services Inc.



t: +1.850.385.5441 | f: +1.850.385.5523
1300 Metropolitan Blvd.
Tallahassee, FL 32308
U.S.A.

www.exp.com



• BUILDINGS • EARTH & ENVIRONMENT • ENERGY •
• INDUSTRIAL • INFRASTRUCTURE • SUSTAINABILITY •

DWG: APP A-A-BASE_PRE-FEED SHEET: 69

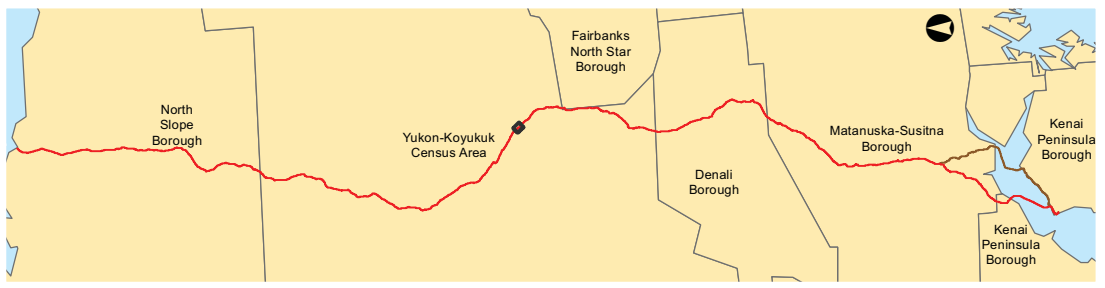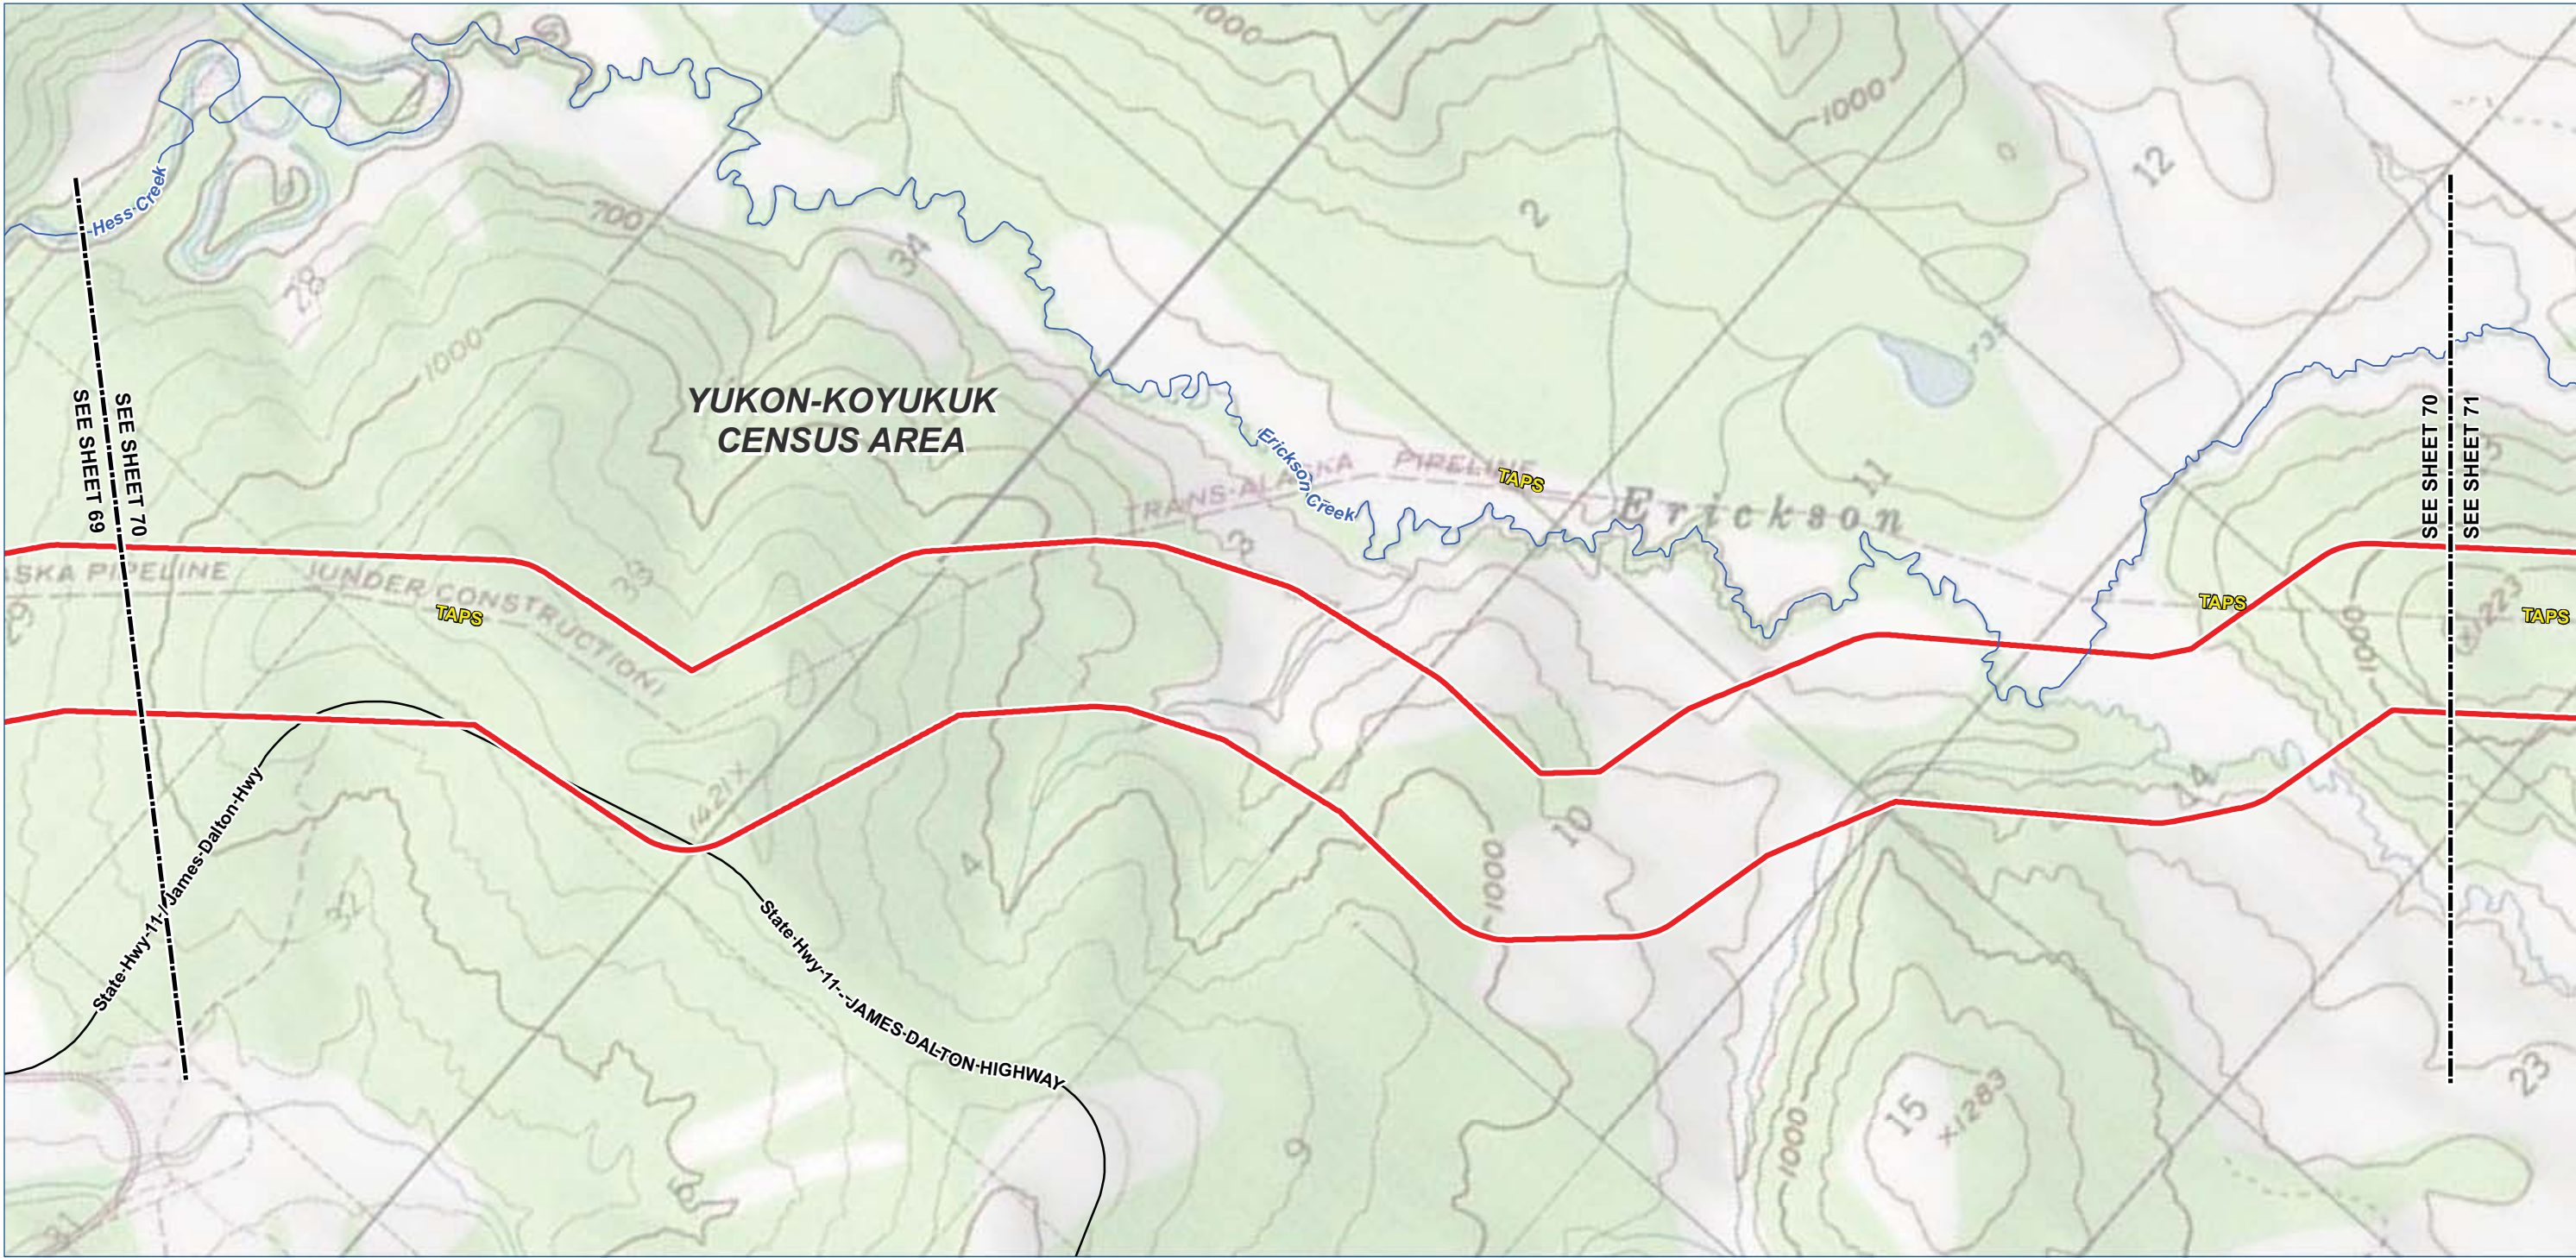

Legend

- TIGER Road

NHD Named Flowline

Trail
- Borough / Census Area Line

Incorporated City Boundary

Public Land - Large Parcel

- Study Corridor - 2,000 ft wide (+/-)
- Pre-FEED Rev A Base Corridor

Pre-FEED Rev A Alternate Corridor



ALASKA LNG PROJECT		
Appendix A - Pre-FEED Rev A Base Corridor		
BOROUGH: YUKON-KOYUKUK	DRAWN BY: CC	
STATE: ALASKA	CHECKED BY: GS / JS	
REV. NO.:	REVISION	DATE
A	ISSUED FOR REVIEW	2014-06-23
B	ISSUED FOR REVIEW	2014-07-10
C	ISSUED FOR REVIEW	2014-09-30
0	ISSUED FOR REVIEW	2014-10-01
Mile posts will be added once a concept is selected		
DATE: 2014-10-01	PROJECTION: NAD83 STATE PLANE AK 4 5004 FEET	

PREPARED BY:

exp Energy Services Inc.

t: +1.850.385.5441 | f: +1.850.385.5523
1300 Metropolitan Blvd.
Tallahassee, FL 32308
U.S.A.



www.exp.com

BUILDINGS • EARTH & ENVIRONMENT • ENERGY •

INDUSTRIAL • INFRASTRUCTURE • SUSTAINABILITY •

DWG: APP A-T-BASE_PRE-FEED

SHEET: 70

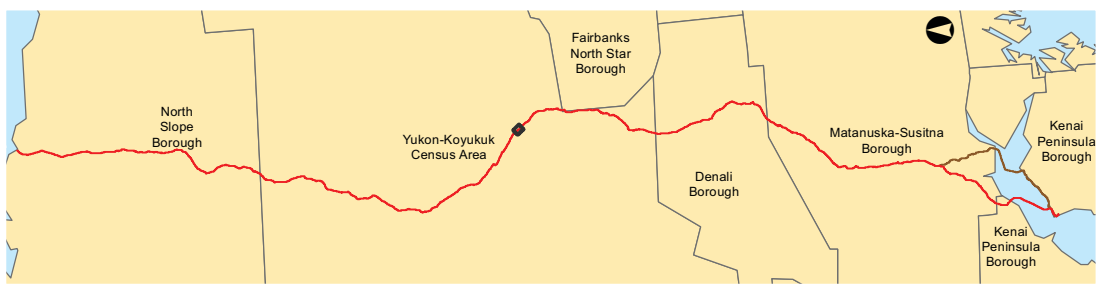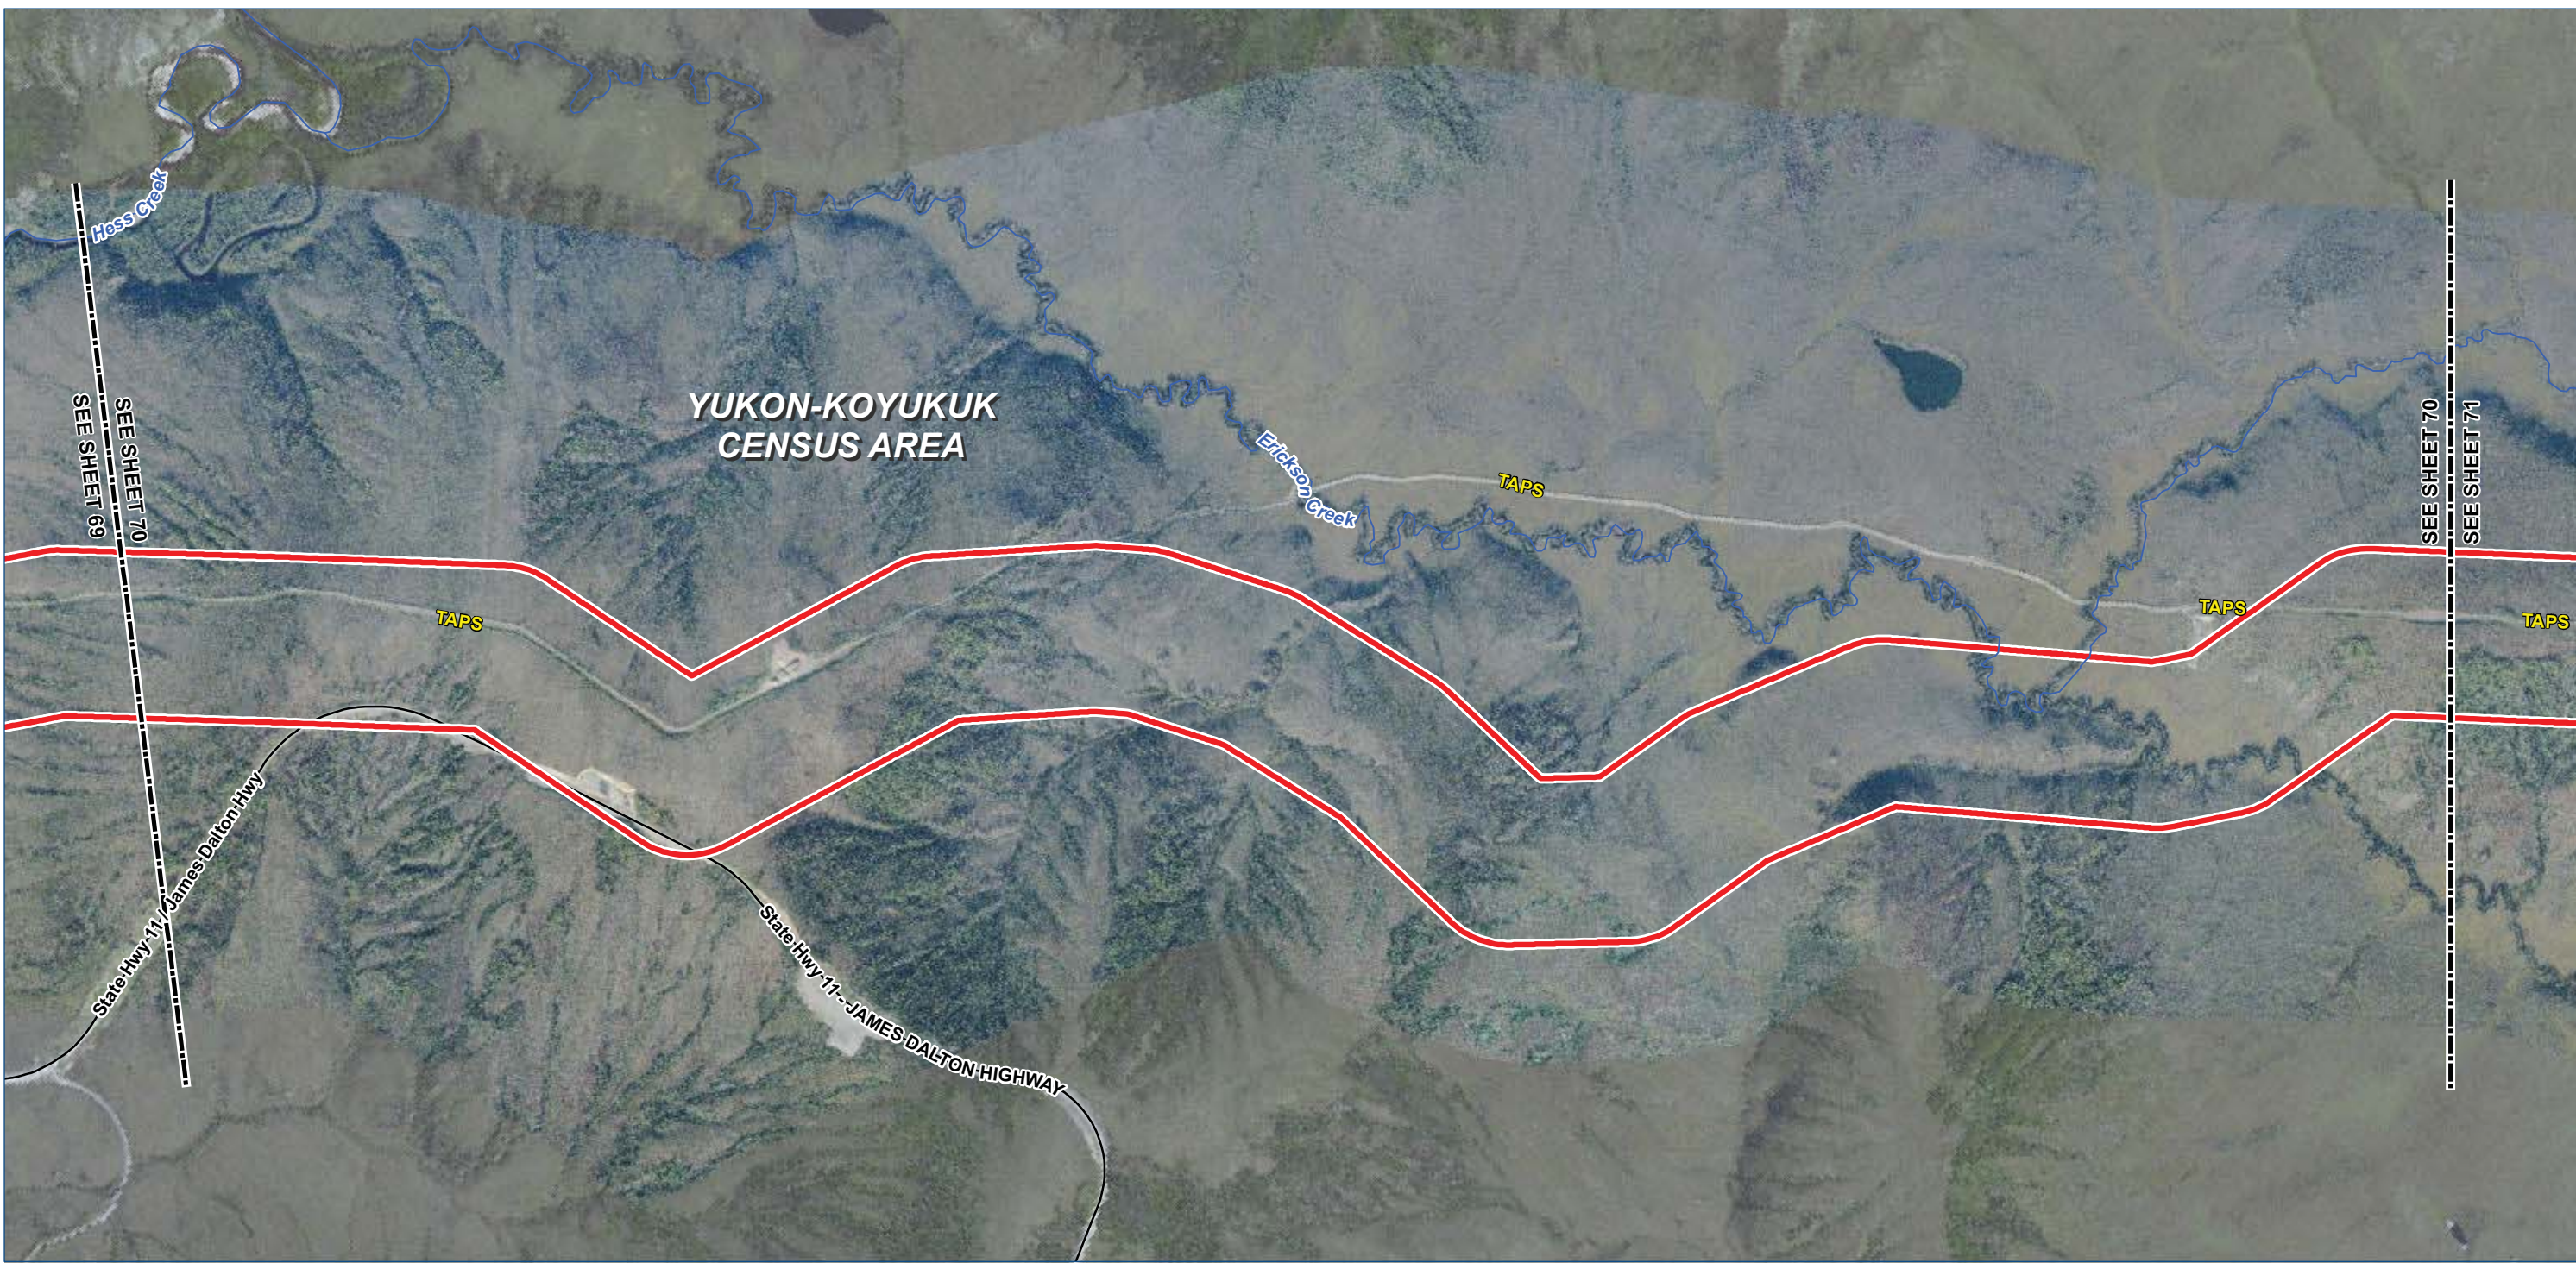

Legend

TIGER Road

NHD Named Flowline

Trail

Study Corridor - 2,000 ft wide (+/-)

Pre-FEED Rev A Base Corridor

Pre-FEED Rev A Alternate Corridor

Borough / Census Area Line

Incorporated City Boundary

Public Land - Large Parcel



ALASKA LNG PROJECT		
Appendix A - Pre-FEED Rev A Base Corridor		
BOROUGH: YUKON-KOYUKUK	DRAWN BY: CC	
STATE: ALASKA	CHECKED BY: GS / JS	
REV. NO.:	REVISION	DATE
A	ISSUED FOR REVIEW	2014-06-23
B	ISSUED FOR REVIEW	2014-07-10
C	ISSUED FOR REVIEW	2014-09-30
0	ISSUED FOR REVIEW	2014-10-01
Mile posts will be added once a concept is selected		
DATE: 2014-10-01	PROJECTION: NAD83 STATE PLANE AK 4 5004 FEET	

PREPARED BY:

exp Energy Services Inc.

t: +1.850.385.5441 | f: +1.850.385.5523
1300 Metropolitan Blvd.
Tallahassee, FL 32308
U.S.A.

www.exp.com



exp.

BUILDINGS • EARTH & ENVIRONMENT • ENERGY •

INDUSTRIAL • INFRASTRUCTURE • SUSTAINABILITY •

DWG: APP A-A-BASE_PRE-FEED

SHEET: 70

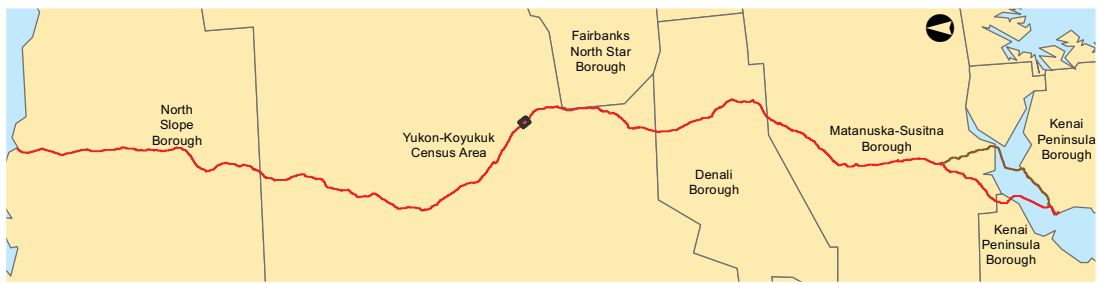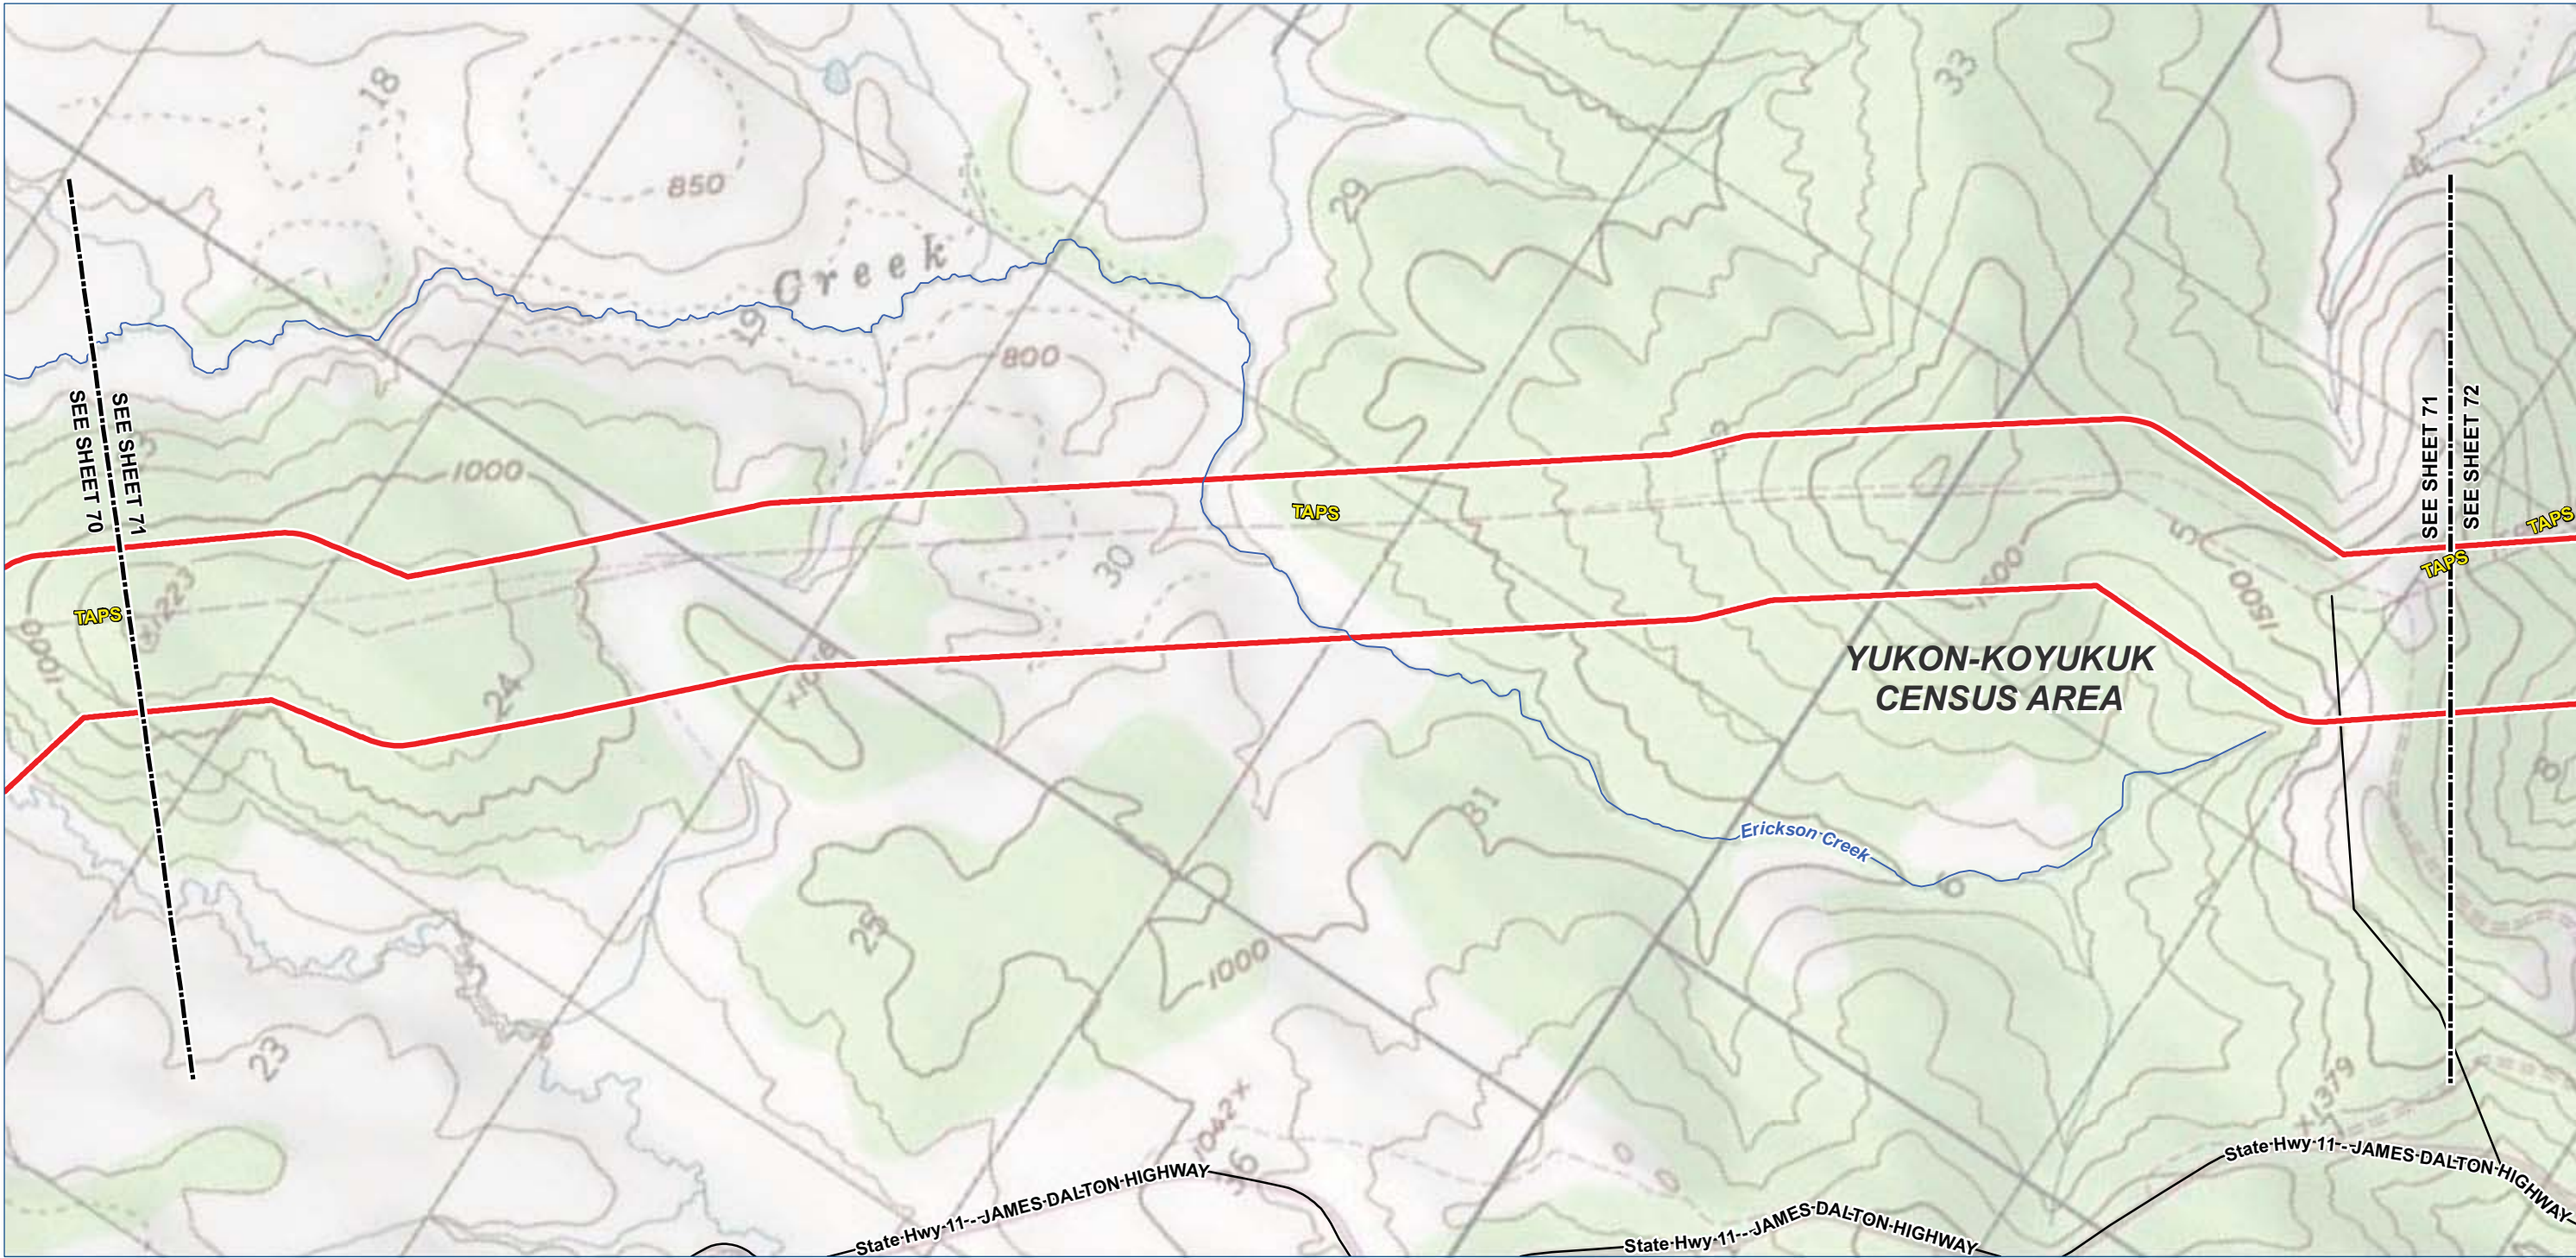

Legend

TIGER Road

NHD Named Flowline

Trail

Study Corridor - 2,000 ft wide (+/-)

Pre-FEED Rev A Base Corridor

Pre-FEED Rev A Alternate Corridor

Borough / Census Area Line

Incorporated City Boundary

Public Land - Large Parcel

0

1,000

2,000

4,000 Feet

ALASKA LNG PROJECT		
Appendix A - Pre-FEED Rev A Base Corridor		
BOROUGH: YUKON-KOYUKUK	DRAWN BY: CC	
STATE: ALASKA	CHECKED BY: GS / JS	
REV. NO.:	REVISION	DATE
A	ISSUED FOR REVIEW	2014-06-23
B	ISSUED FOR REVIEW	2014-07-10
C	ISSUED FOR REVIEW	2014-09-30
0	ISSUED FOR REVIEW	2014-10-01
Mile posts will be added once a concept is selected		
DATE: 2014-10-01	PROJECTION: NAD83 STATE PLANE AK 4 5004 FEET	

PREPARED BY:

exp Energy Services Inc.

t: +1.850.385.5441 | f: +1.850.385.5523
1300 Metropolitan Blvd.
Tallahassee, FL 32308
U.S.A.

www.exp.com



exp.

BUILDINGS • EARTH & ENVIRONMENT • ENERGY •

INDUSTRIAL • INFRASTRUCTURE • SUSTAINABILITY •

DWG: APP A-T-BASE_PRE-FEED SHEET: 71

X:\Projects\ExxonMobil\SCLNG\Mapping\20140930_Resource_Report_Rev_0\04_MXD\01_Ver0\App_A_Topo_Preliminary_Preferred_Corridor_Pre_FEED_1.mxd

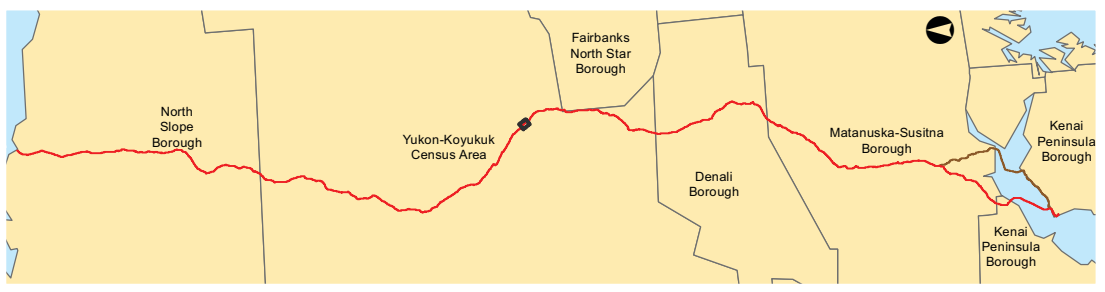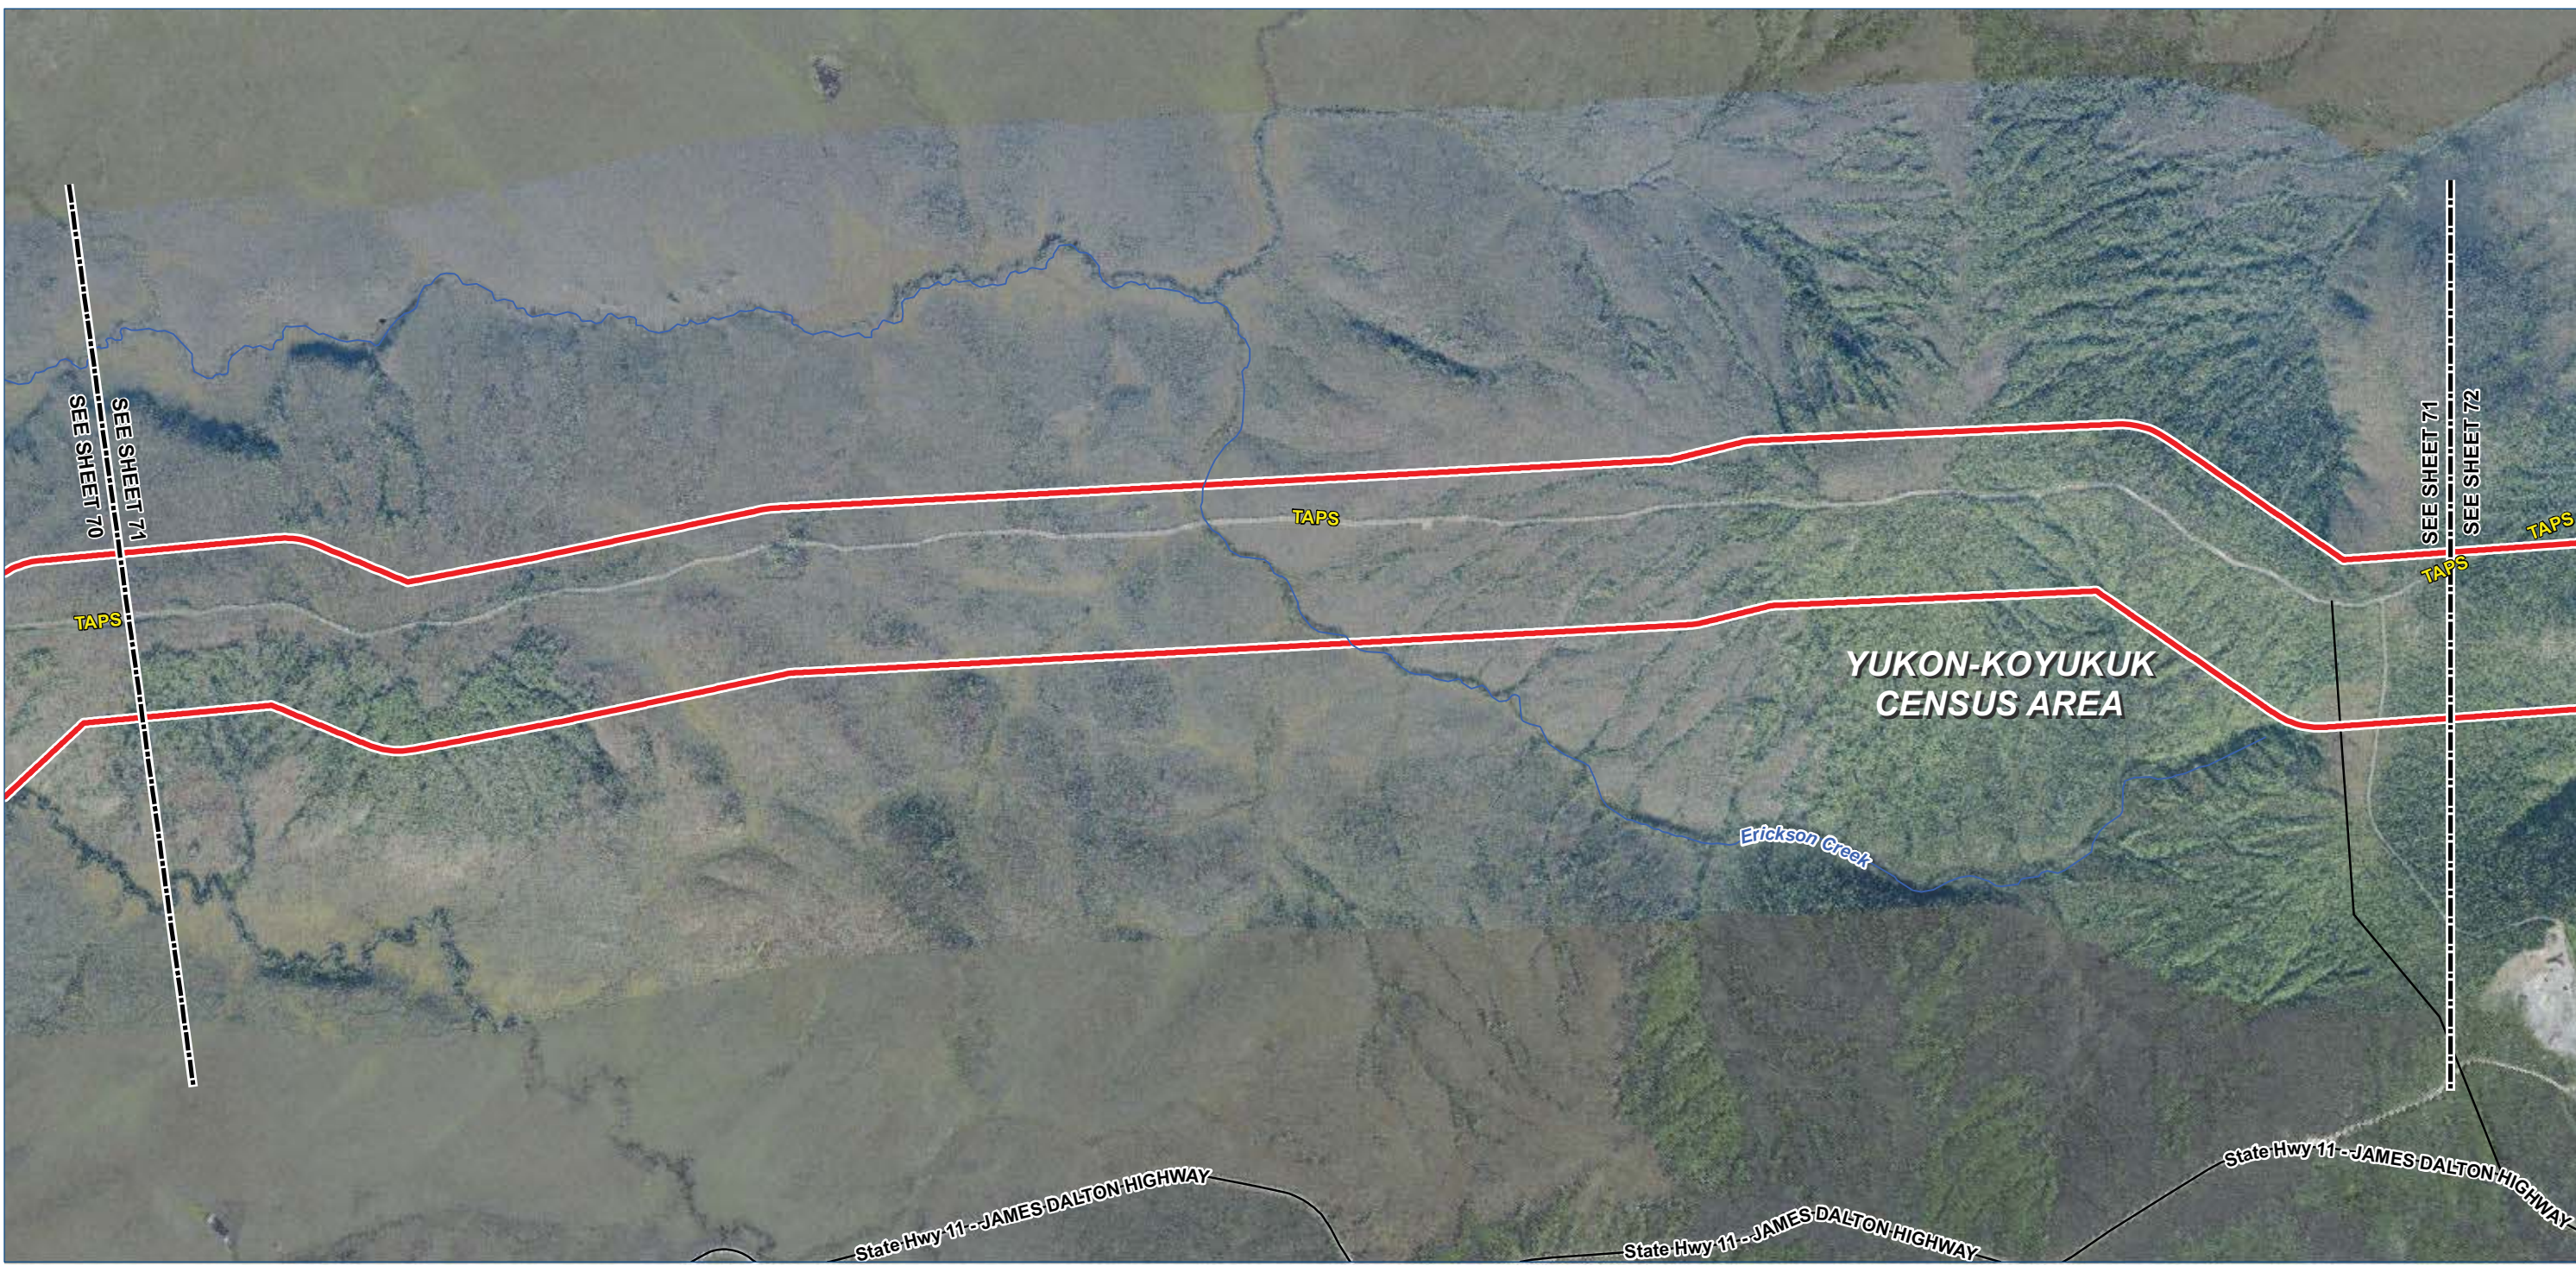

Alaska LNG Project

- Legend**

 - TIGER Road
 - NHD Named Flowline
 - Trail
 - Study Corridor - 2,000 ft wide (+/-)**
 - Pre-FEED Rev A Base Corridor
 - Pre-FEED Rev A Alternate Corridor
- Borough / Census Area Line
 - Incorporated City Boundary
 - Public Land - Large Parcel



ALASKA LNG PROJECT		
Appendix A - Pre-FEED Rev A Base Corridor		
BOROUGH: YUKON-KOYUKUK	DRAWN BY: CC	
STATE: ALASKA	CHECKED BY: GS / JS	
REV. NO.:	REVISION	DATE
A	ISSUED FOR REVIEW	2014-06-23
B	ISSUED FOR REVIEW	2014-07-10
C	ISSUED FOR REVIEW	2014-09-30
0	ISSUED FOR REVIEW	2014-10-01
Mile posts will be added once a concept is selected		
DATE: 2014-10-01	PROJECTION: NAD83 STATE PLANE AK 4 5004 FEET	

PREPARED BY:



exp Energy Services Inc.

t: +1.850.385.5441 | f: +1.850.385.5523
1300 Metropolitan Blvd.
Tallahassee, FL 32308
U.S.A.

www.exp.com

• BUILDINGS • EARTH & ENVIRONMENT • ENERGY •
• INDUSTRIAL • INFRASTRUCTURE • SUSTAINABILITY •

DWG: APP A-A-BASE_PRE-FEED SHEET: 71

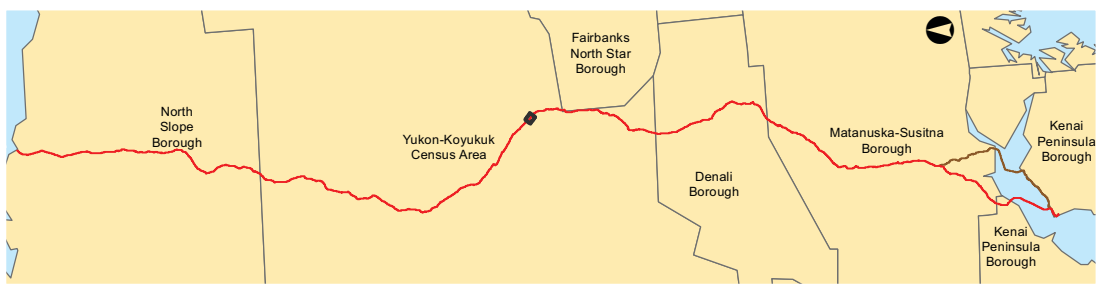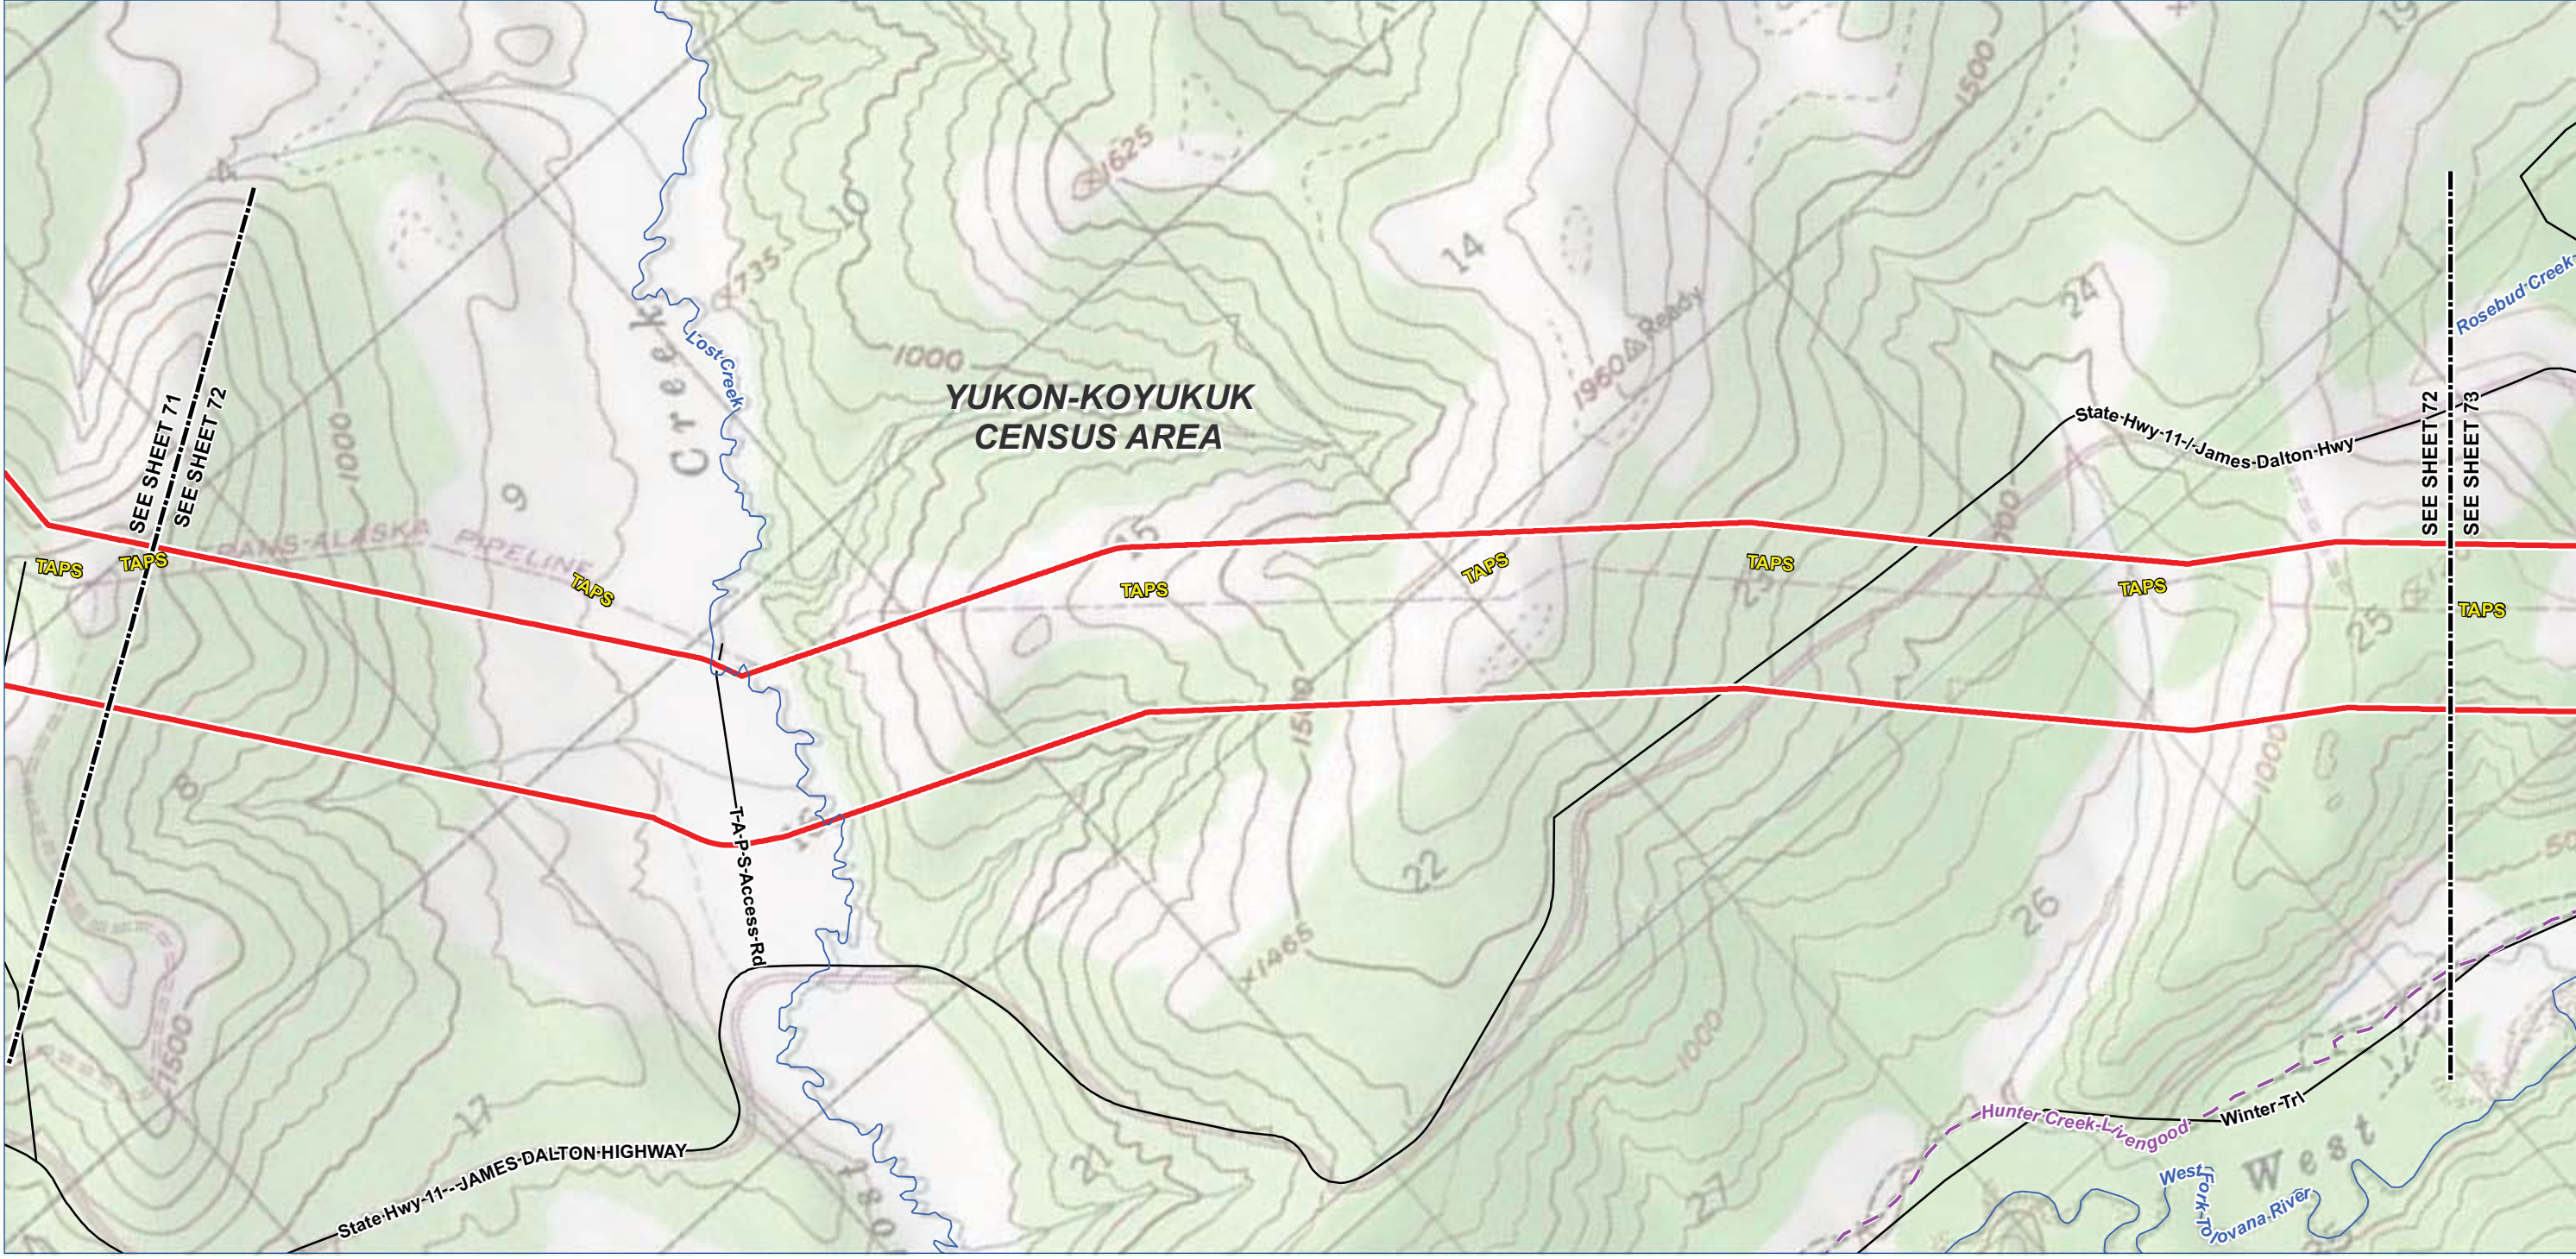

Legend

TIGER Road

NHD Named Flowline

Trail

Study Corridor - 2,000 ft wide (+/-)

Pre-FEED Rev A Base Corridor

Pre-FEED Rev A Alternate Corridor

Borough / Census Area Line

Incorporated City Boundary

Public Land - Large Parcel

0

1,000

2,000

4,000 Feet

ALASKA LNG PROJECT		
Appendix A - Pre-FEED Rev A Base Corridor		
BOROUGH: YUKON-KOYUKUK	DRAWN BY: CC	
STATE: ALASKA	CHECKED BY: GS / JS	
REV. NO.:	REVISION	DATE
A	ISSUED FOR REVIEW	2014-06-23
B	ISSUED FOR REVIEW	2014-07-10
C	ISSUED FOR REVIEW	2014-09-30
0	ISSUED FOR REVIEW	2014-10-01
Mile posts will be added once a concept is selected		
DATE: 2014-10-01	PROJECTION: NAD83 STATE PLANE AK 4 5004 FEET	

PREPARED BY:

exp Energy Services Inc.

t: +1.850.385.5441 | f: +1.850.385.5523
1300 Metropolitan Blvd.
Tallahassee, FL 32308
U.S.A.



www.exp.com

• BUILDINGS • EARTH & ENVIRONMENT • ENERGY •
• INDUSTRIAL • INFRASTRUCTURE • SUSTAINABILITY •

DWG: APP A-T-BASE_PRE-FEED

SHEET: 72

X:\Projects\ExxonMobil\SCLNG\Mapping\20140930_Resource_Report_Rev_0\04_MXD\01_Ver0\App_A_Topo_Preliminary_Preferred_Corridor_Pre_FEED_1.mxd

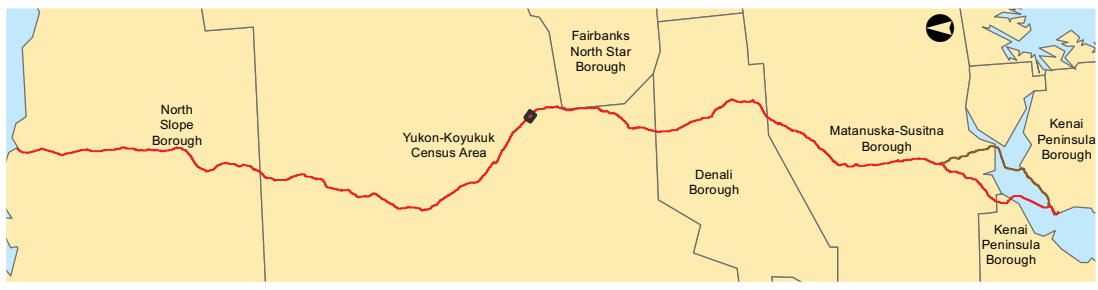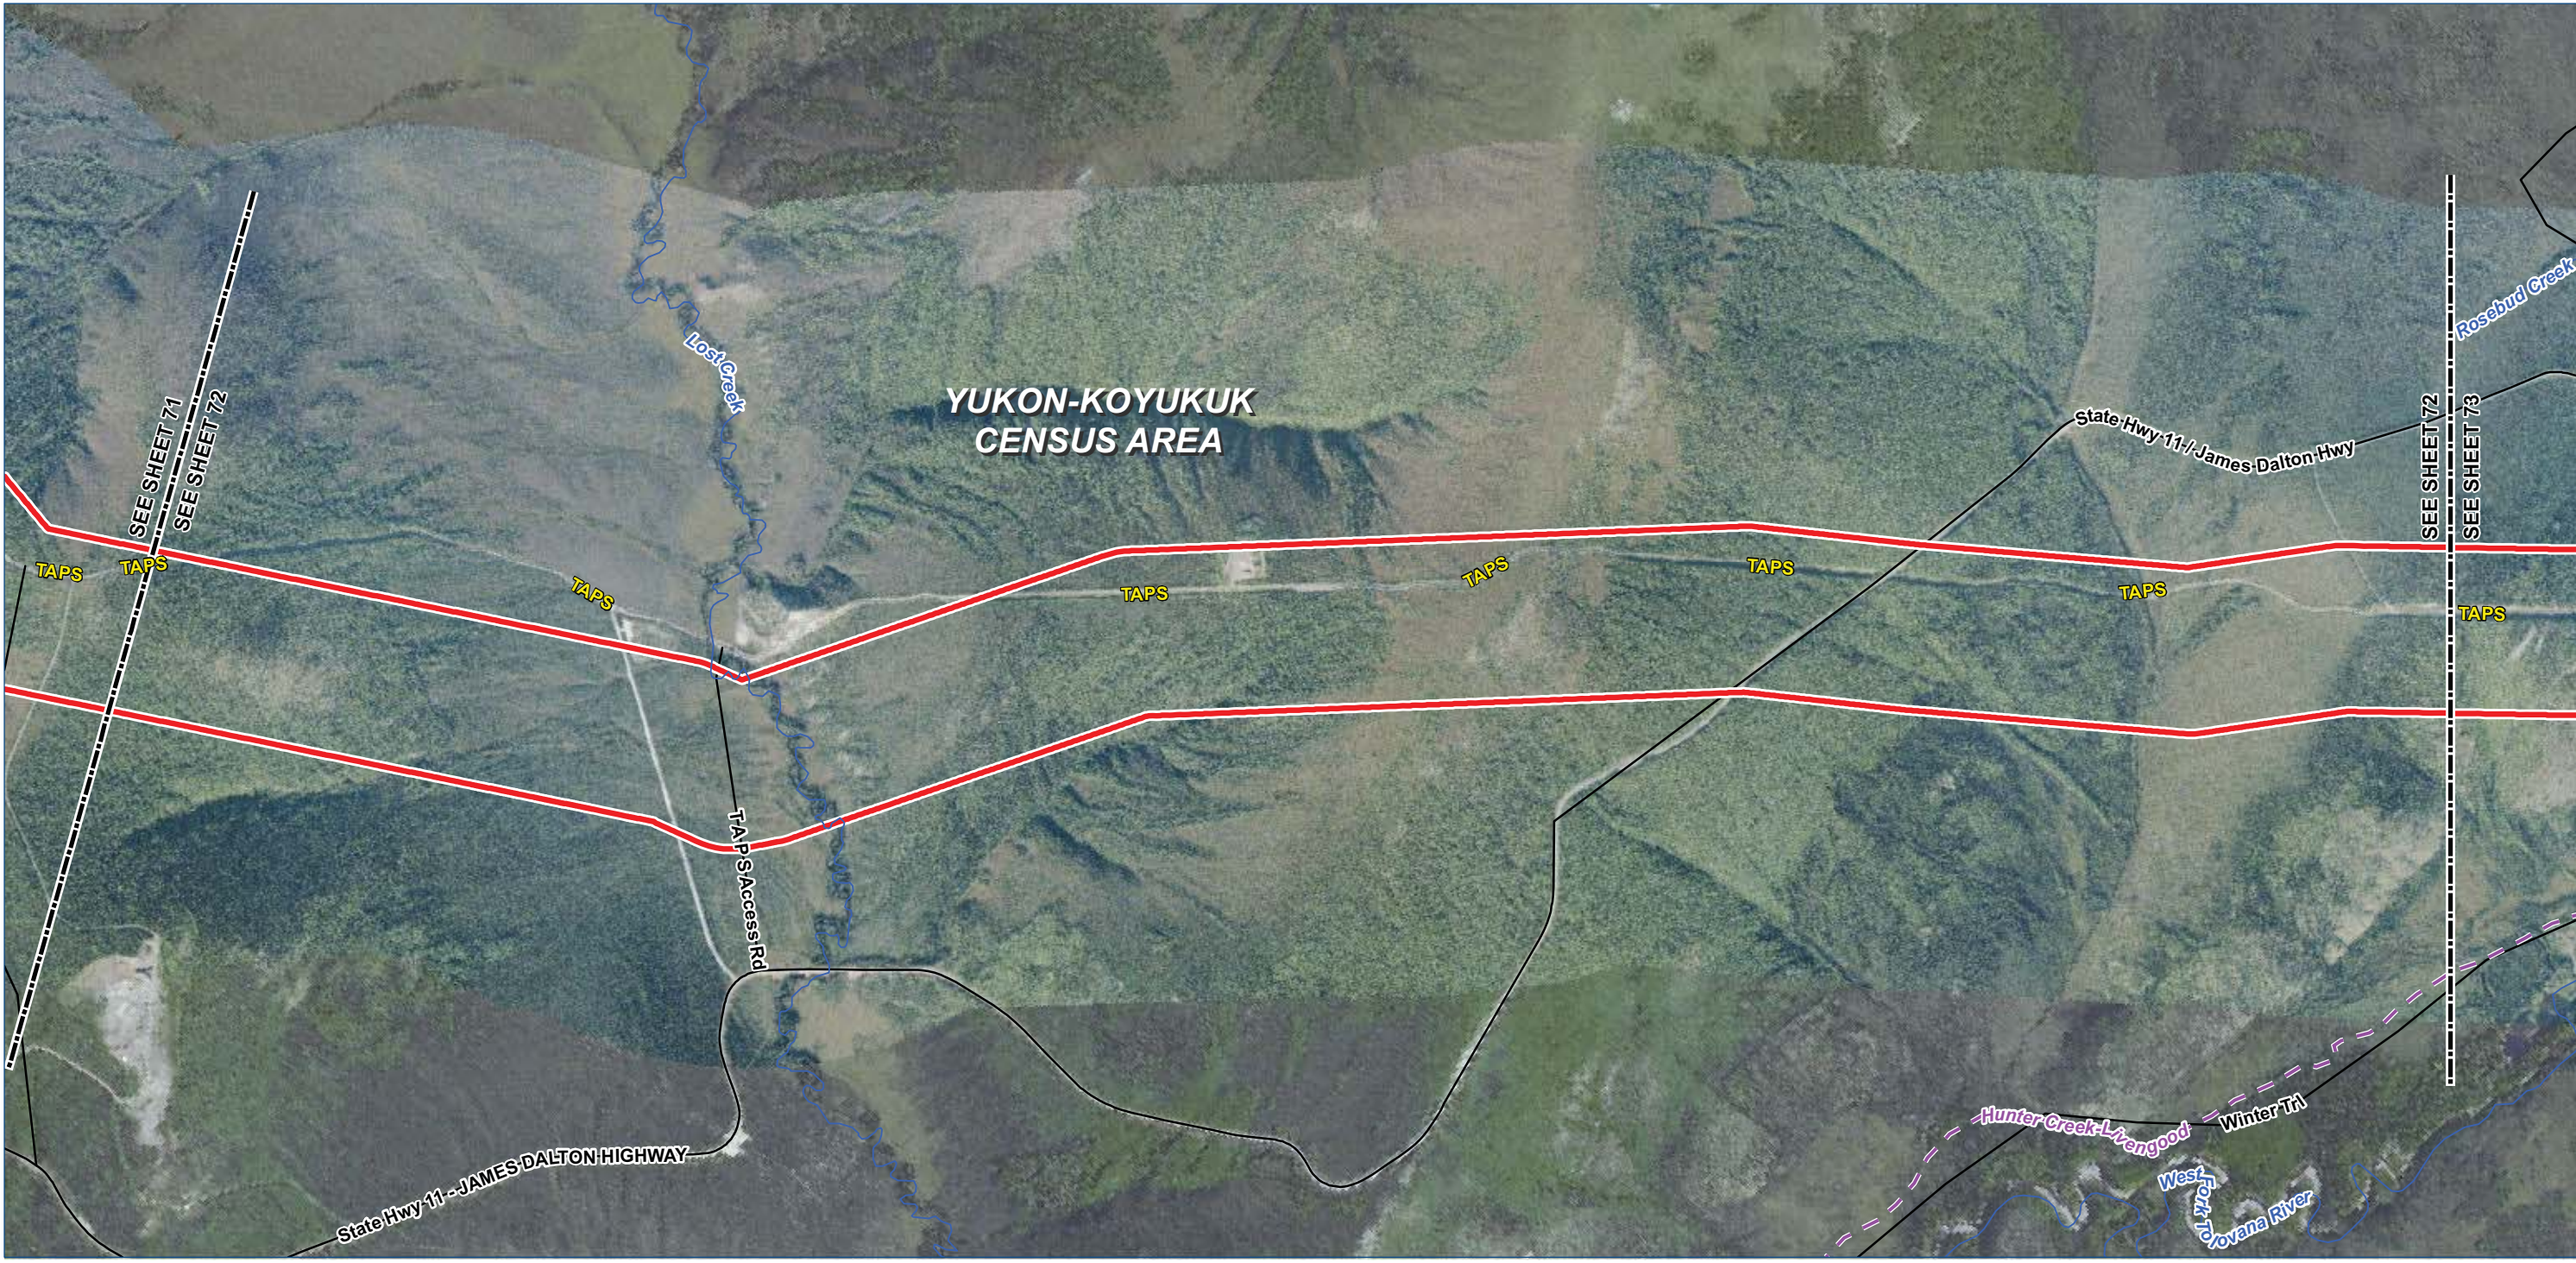

Legend

- TIGER Road

NHD Named Flowline

Trail
- Borough / Census Area Line

Incorporated City Boundary

Public Land - Large Parcel

- Study Corridor - 2,000 ft wide (+/-)
- Pre-FEED Rev A Base Corridor

Pre-FEED Rev A Alternate Corridor

0 1,000 2,000 4,000 Feet

ALASKA LNG PROJECT		
Appendix A - Pre-FEED Rev A Base Corridor		
BOROUGH: YUKON-KOYUKUK	DRAWN BY: CC	
STATE: ALASKA	CHECKED BY: GS / JS	
REV. NO.:	REVISION	DATE
A	ISSUED FOR REVIEW	2014-06-23
B	ISSUED FOR REVIEW	2014-07-10
C	ISSUED FOR REVIEW	2014-09-30
0	ISSUED FOR REVIEW	2014-10-01
Mile posts will be added once a concept is selected		
DATE: 2014-10-01	PROJECTION: NAD83 STATE PLANE AK 4 5004 FEET	

PREPARED BY:

exp Energy Services Inc.

t: +1.850.385.5441 | f: +1.850.385.5523

1300 Metropolitan Blvd.

Tallahassee, FL 32308

U.S.A.

www.exp.com



exp.

• BUILDINGS • EARTH & ENVIRONMENT • ENERGY •

• INDUSTRIAL • INFRASTRUCTURE • SUSTAINABILITY •

DWG: APP A-A-BASE_PRE-FEED

SHEET: 72

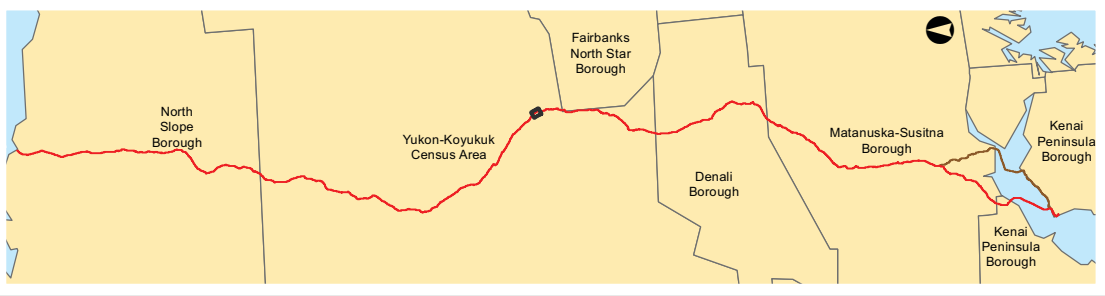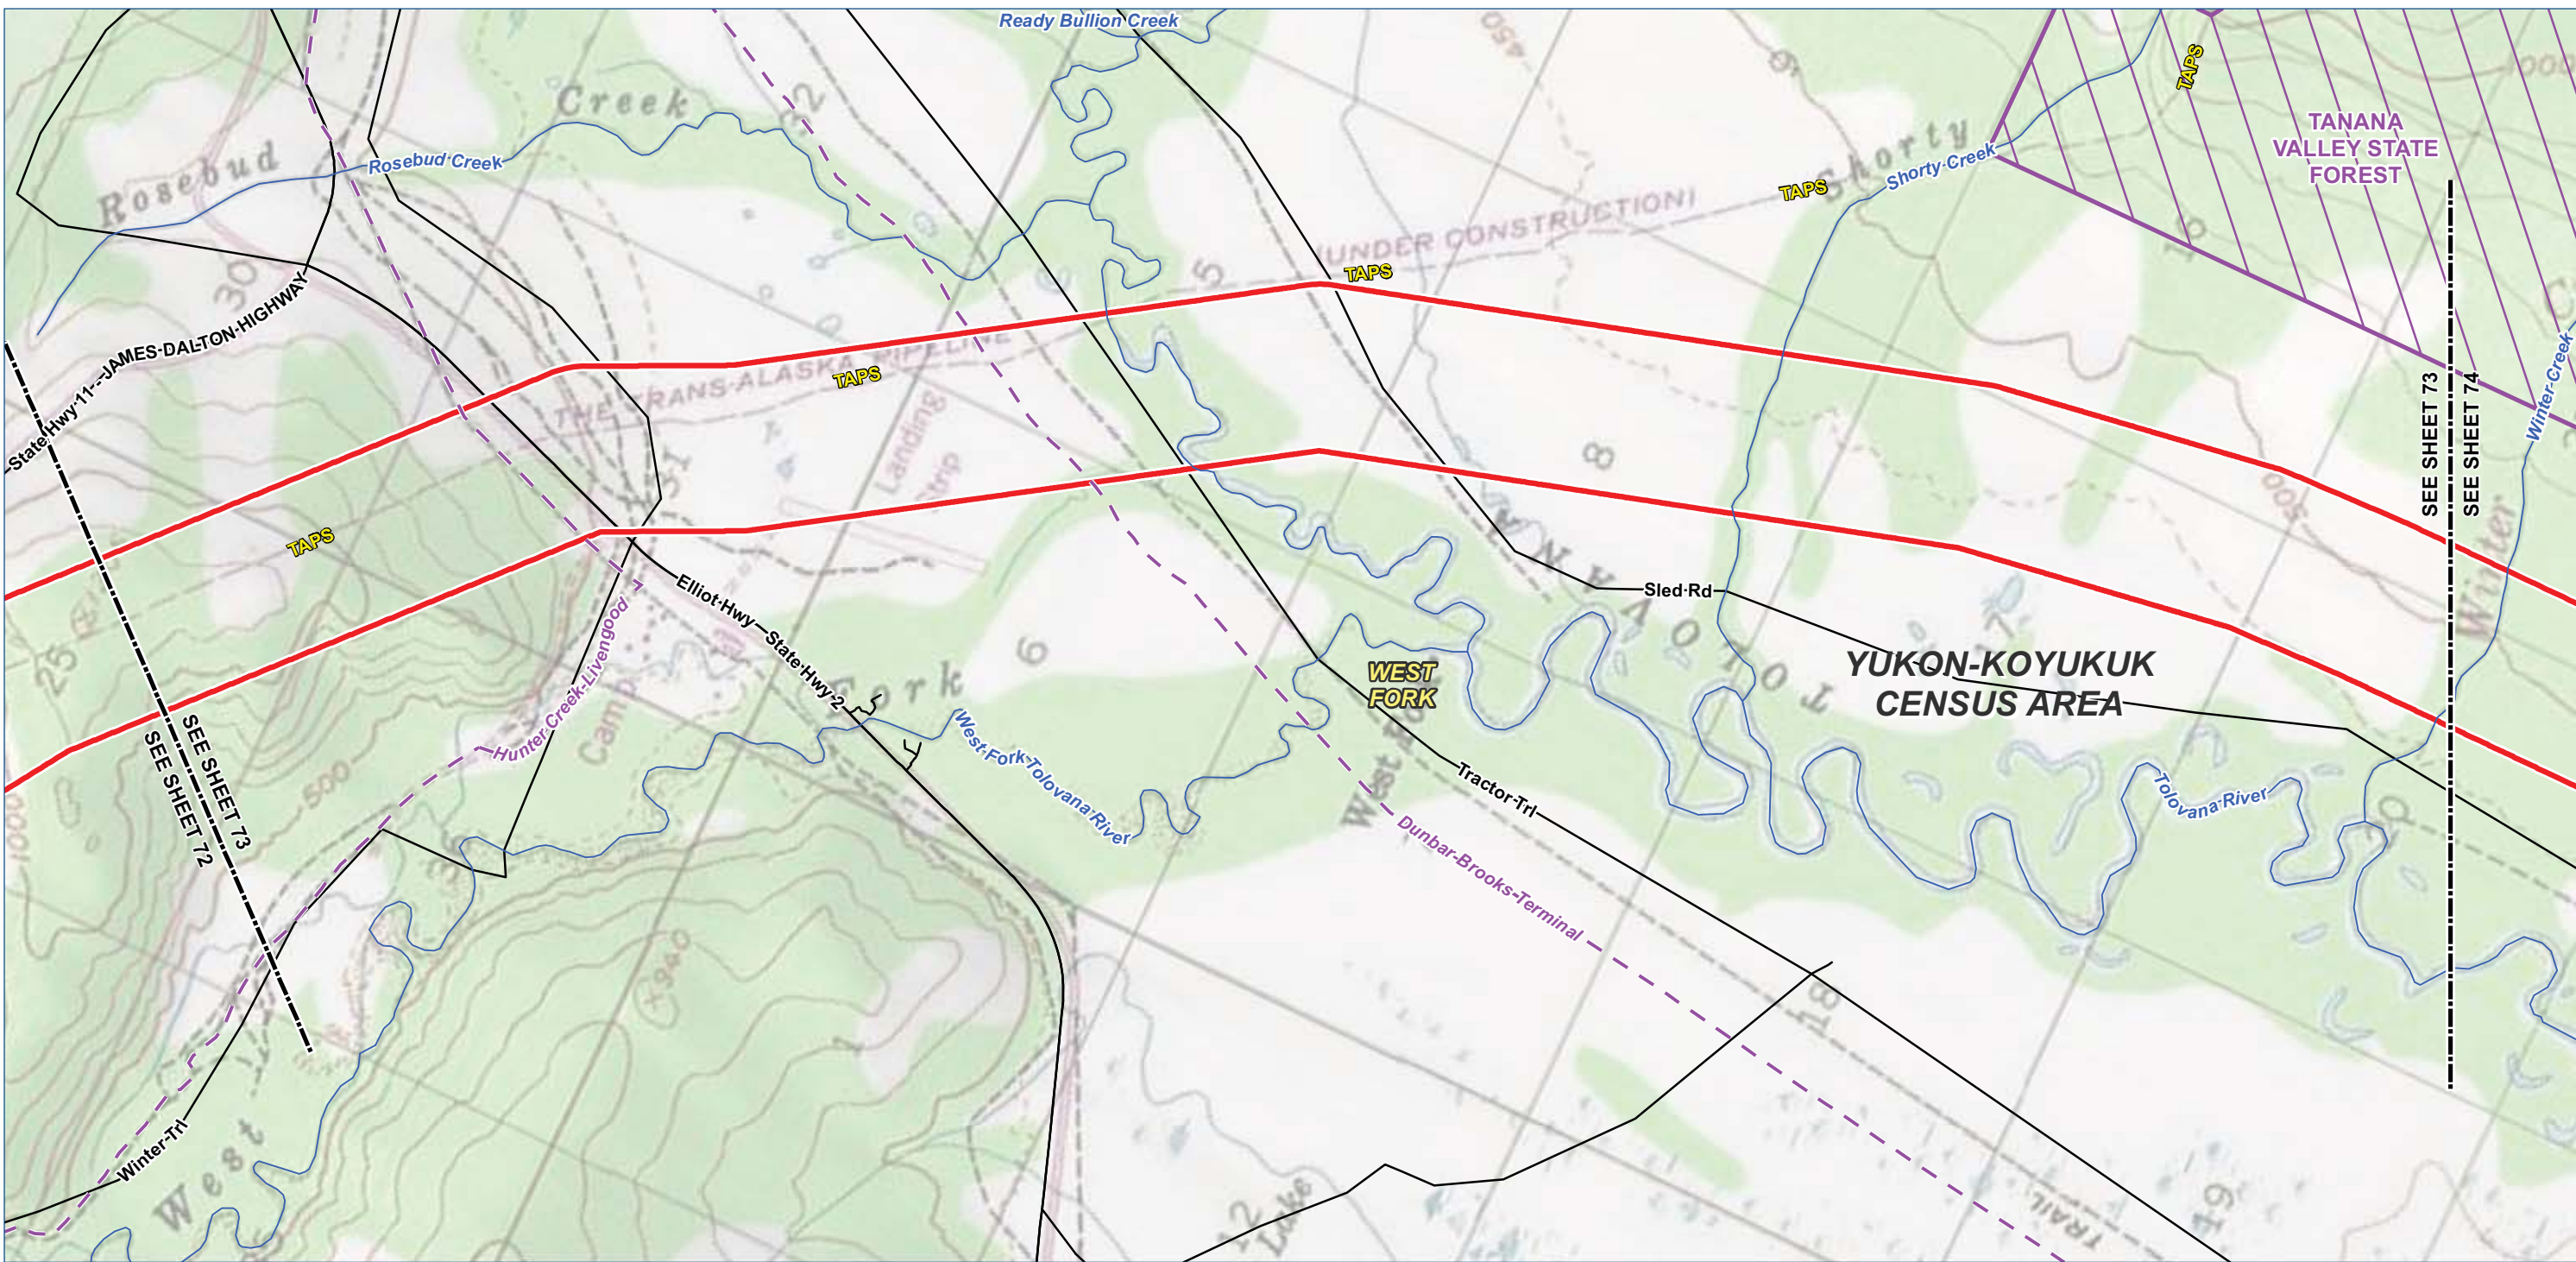

Legend

TIGER Road

NHD Named Flowline

Trail

Study Corridor - 2,000 ft wide (+/-)

Pre-FEED Rev A Base Corridor

Pre-FEED Rev A Alternate Corridor

Borough / Census Area Line

Incorporated City Boundary

Public Land - Large Parcel

ALASKA LNG PROJECT		
Appendix A - Pre-FEED Rev A Base Corridor		
BOROUGH: YUKON-KOYUKUK	DRAWN BY: CC	
STATE: ALASKA	CHECKED BY: GS / JS	
REV. NO.:	REVISION	DATE
A	ISSUED FOR REVIEW	2014-06-23
B	ISSUED FOR REVIEW	2014-07-10
C	ISSUED FOR REVIEW	2014-09-30
0	ISSUED FOR REVIEW	2014-10-01
Mile posts will be added once a concept is selected		
DATE: 2014-10-01	PROJECTION: NAD83 STATE PLANE AK 4 5004 FEET	

PREPARED BY:

exp Energy Services Inc.

t: +1.850.385.5441 | f: +1.850.385.5523
1300 Metropolitan Blvd.
Tallahassee, FL 32308
U.S.A.



www.exp.com

BUILDINGS • EARTH & ENVIRONMENT • ENERGY •

INDUSTRIAL • INFRASTRUCTURE • SUSTAINABILITY •

DWG: APP A-T-BASE_PRE-FEED SHEET: 73

X:\Projects\ExxonMobil\SCLNG\Mapping\20140930_Resource_Report_Rev_0\04_MXD\01_Ver0\App_A_Topo_Preliminary_Preferred_Corridor_Pre_FEED_1.mxd

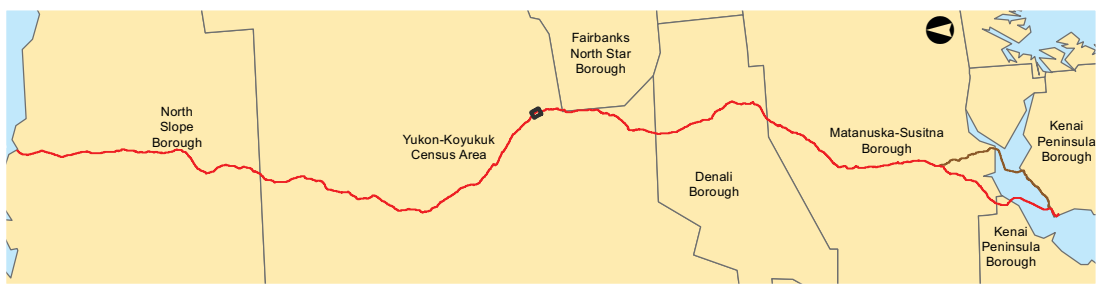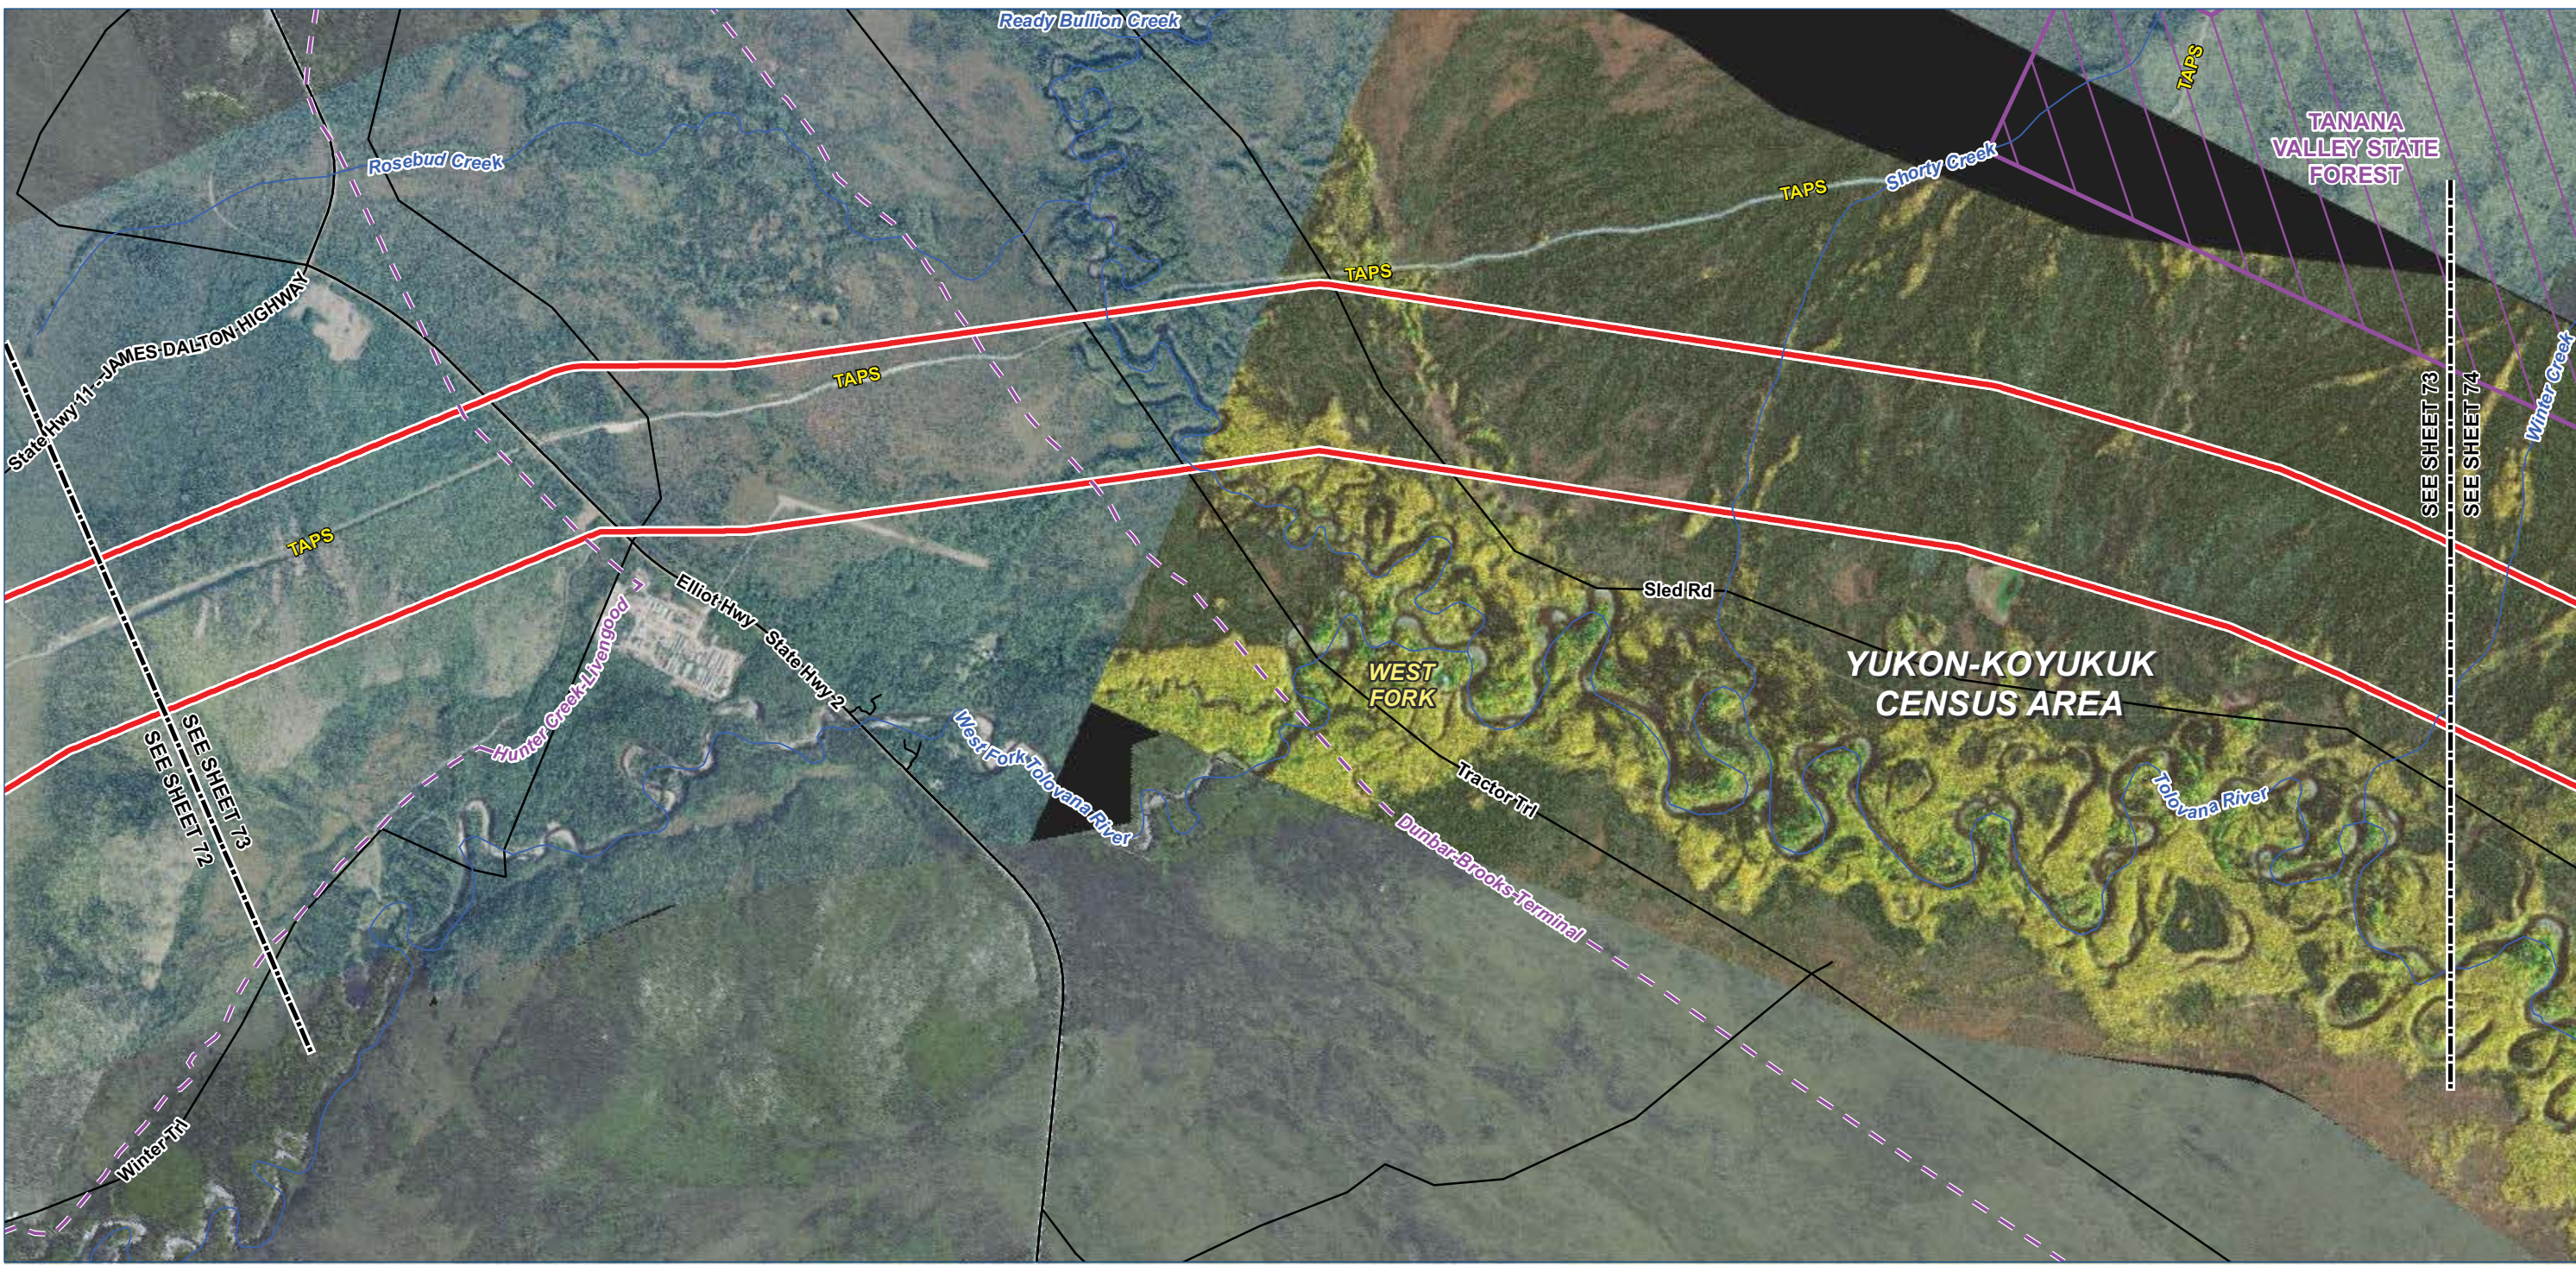

Legend

TIGER Road

NHD Named Flowline

Trail

Study Corridor - 2,000 ft wide (+/-)

Pre-FEED Rev A Base Corridor

Pre-FEED Rev A Alternate Corridor

Borough / Census Area Line

Incorporated City Boundary

Public Land - Large Parcel

0

1,000

2,000

4,000 Feet

ALASKA LNG PROJECT		
Appendix A - Pre-FEED Rev A Base Corridor		
BOROUGH: YUKON-KOYUKUK	DRAWN BY: CC	
STATE: ALASKA	CHECKED BY: GS / JS	
REV. NO.:	REVISION	DATE
A	ISSUED FOR REVIEW	2014-06-23
B	ISSUED FOR REVIEW	2014-07-10
C	ISSUED FOR REVIEW	2014-09-30
0	ISSUED FOR REVIEW	2014-10-01
Mile posts will be added once a concept is selected		
DATE: 2014-10-01	PROJECTION: NAD83 STATE PLANE AK 4 5004 FEET	

PREPARED BY:

exp Energy Services Inc.

t: +1.850.385.5441 | f: +1.850.385.5523
1300 Metropolitan Blvd.
Tallahassee, FL 32308
U.S.A.

www.exp.com

BUILDINGS • EARTH & ENVIRONMENT • ENERGY •
INDUSTRIAL • INFRASTRUCTURE • SUSTAINABILITY •

DWG: APP A-A-BASE_PRE-FEED

SHEET: 73