


- Legend**

 - TIGER Road
 - NHD Named Flowline
 - Trail
 - Study Corridor - 2,000 ft wide (+/-)**
 - Pre-FEED Rev A Base Corridor
 - Pre-FEED Rev A Alternate Corridor
- Borough / Census Area Line
 - Incorporated City Boundary
 - Public Land - Large Parcel

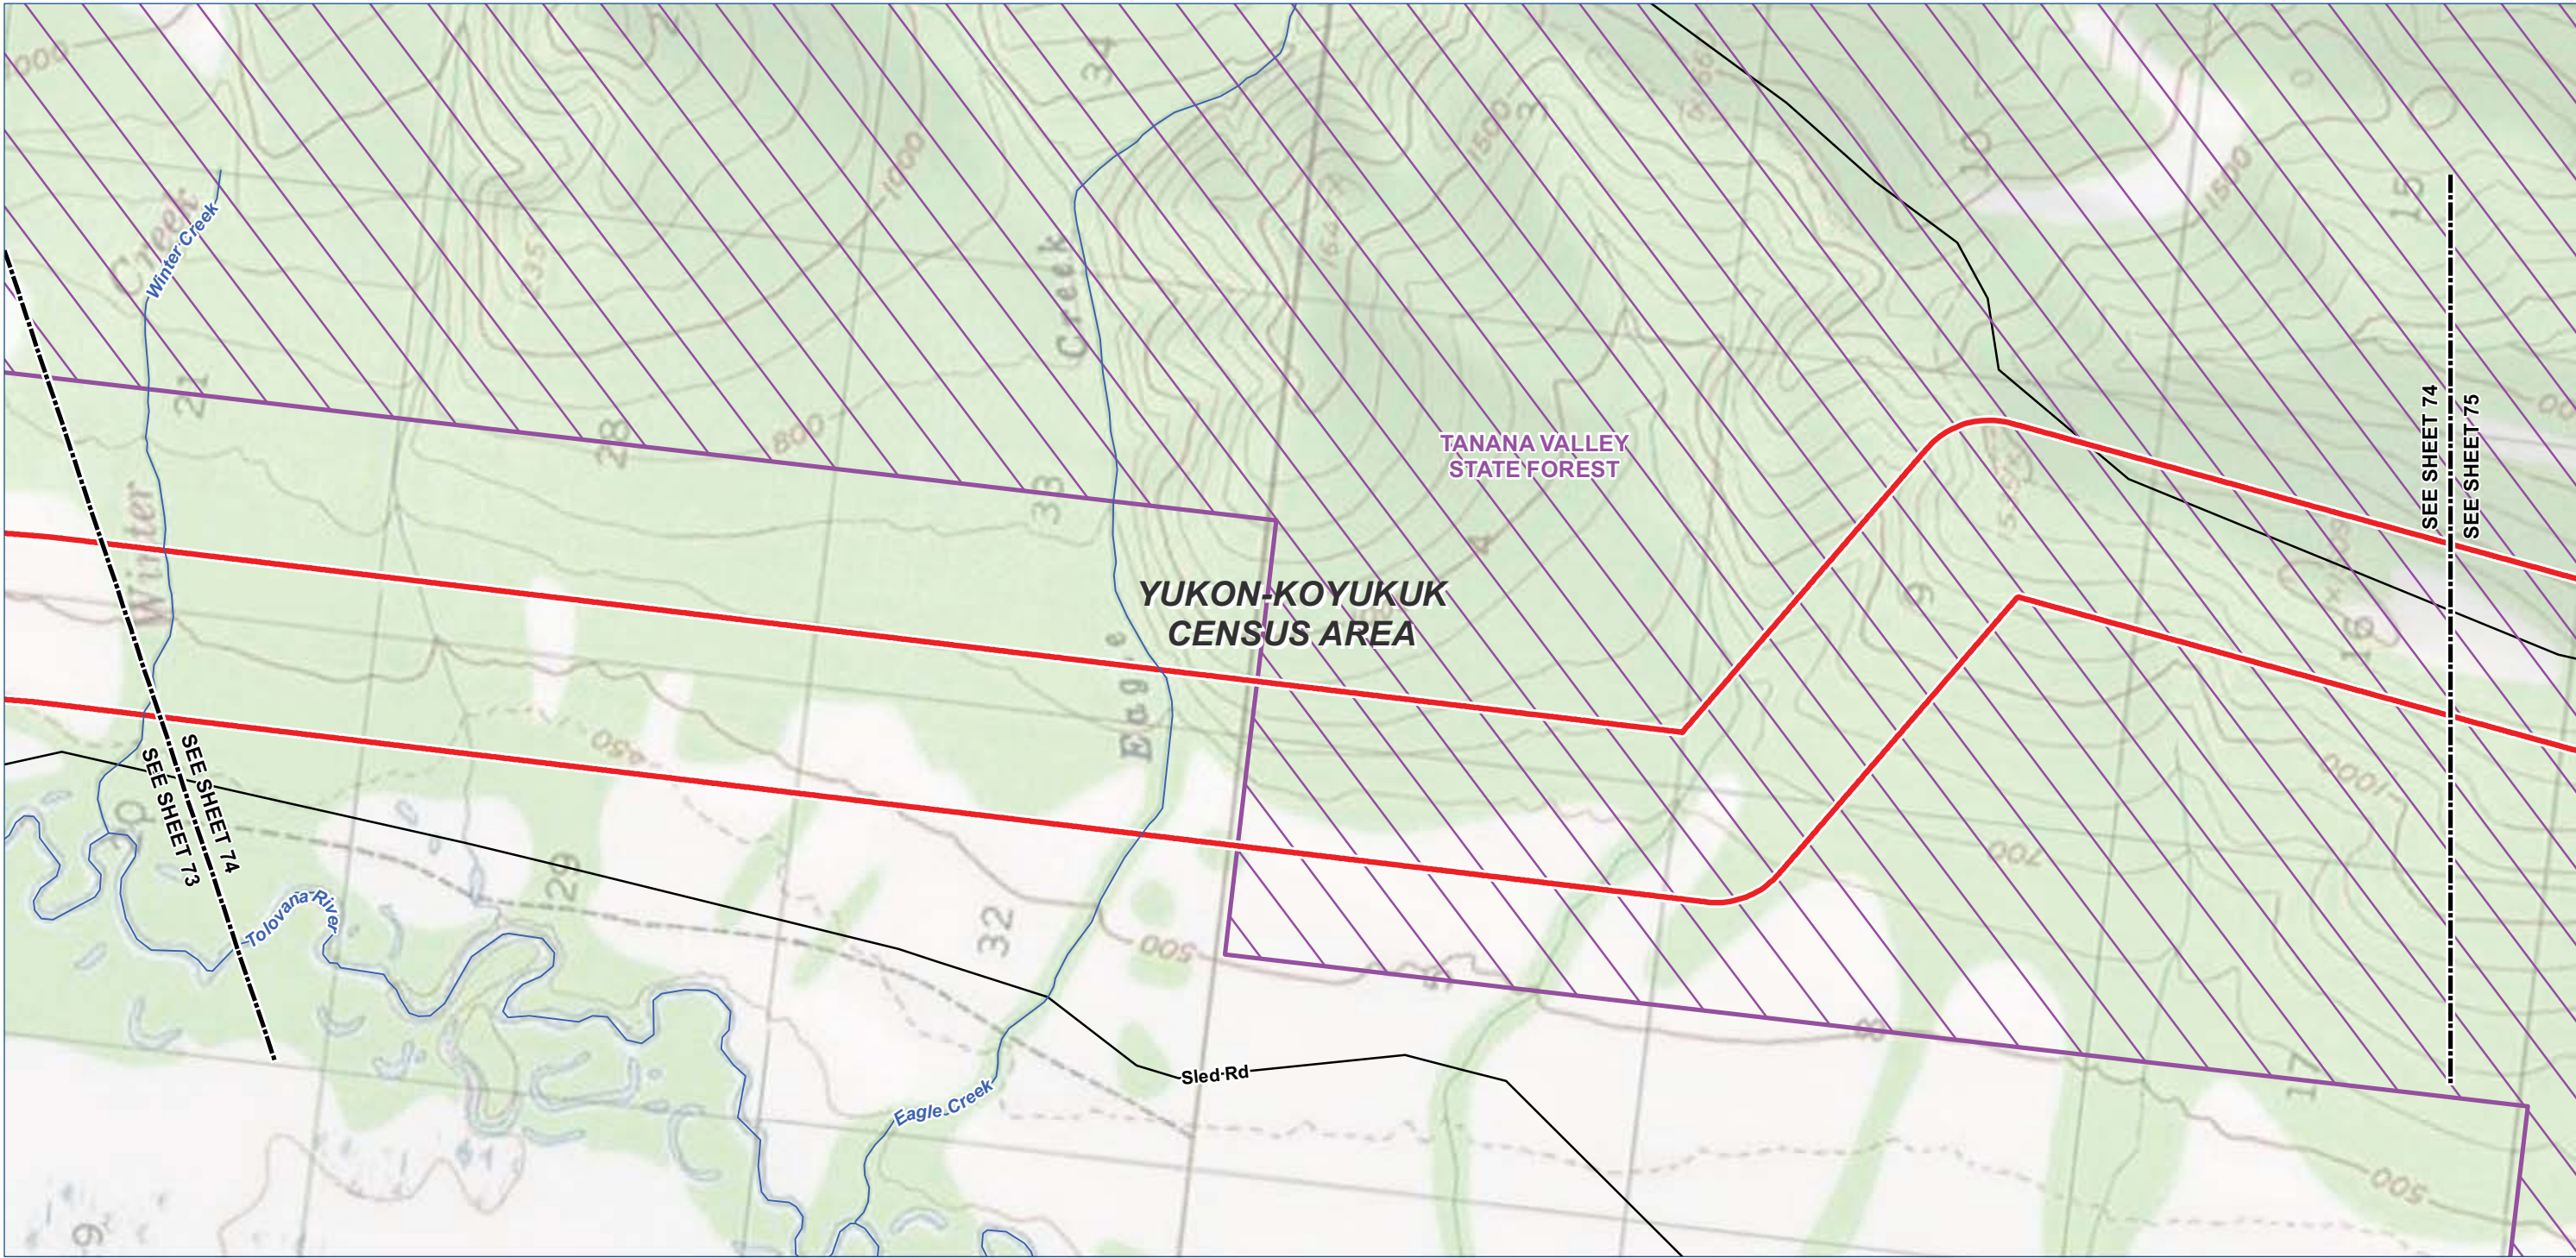

ALASKA LNG PROJECT		
Appendix A - Pre-FEED Rev A Base Corridor		
BOROUGH: YUKON-KOYUKUK	DRAWN BY: CC	
STATE: ALASKA	CHECKED BY: GS / JS	
REV. NO.:	REVISION	DATE
A	ISSUED FOR REVIEW	2014-06-23
B	ISSUED FOR REVIEW	2014-07-10
C	ISSUED FOR REVIEW	2014-09-30
0	ISSUED FOR REVIEW	2014-10-01
Mile posts will be added once a concept is selected		
DATE: 2014-10-01	PROJECTION: NAD83 STATE PLANE AK 4 5004 FEET	

PREPARED BY:



exp Energy Services Inc.

t: +1.850.385.5441 | f: +1.850.385.5523
1300 Metropolitan Blvd.
Tallahassee, FL 32308
U.S.A.

www.exp.com

• BUILDINGS • EARTH & ENVIRONMENT • ENERGY •
• INDUSTRIAL • INFRASTRUCTURE • SUSTAINABILITY •

DWG: APP A-T-BASE_PRE-FEED SHEET: 74

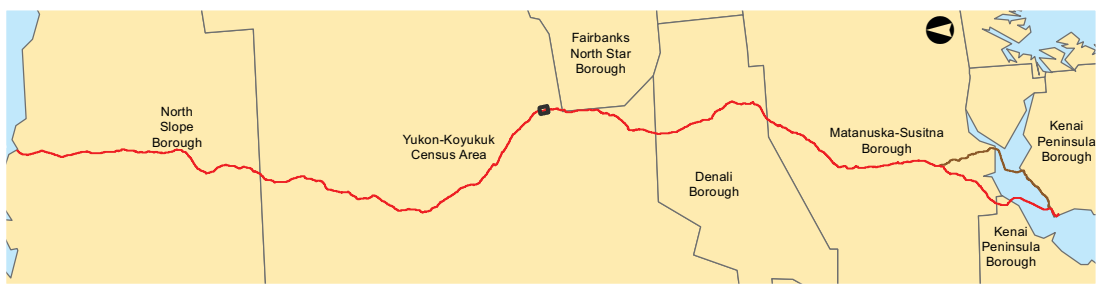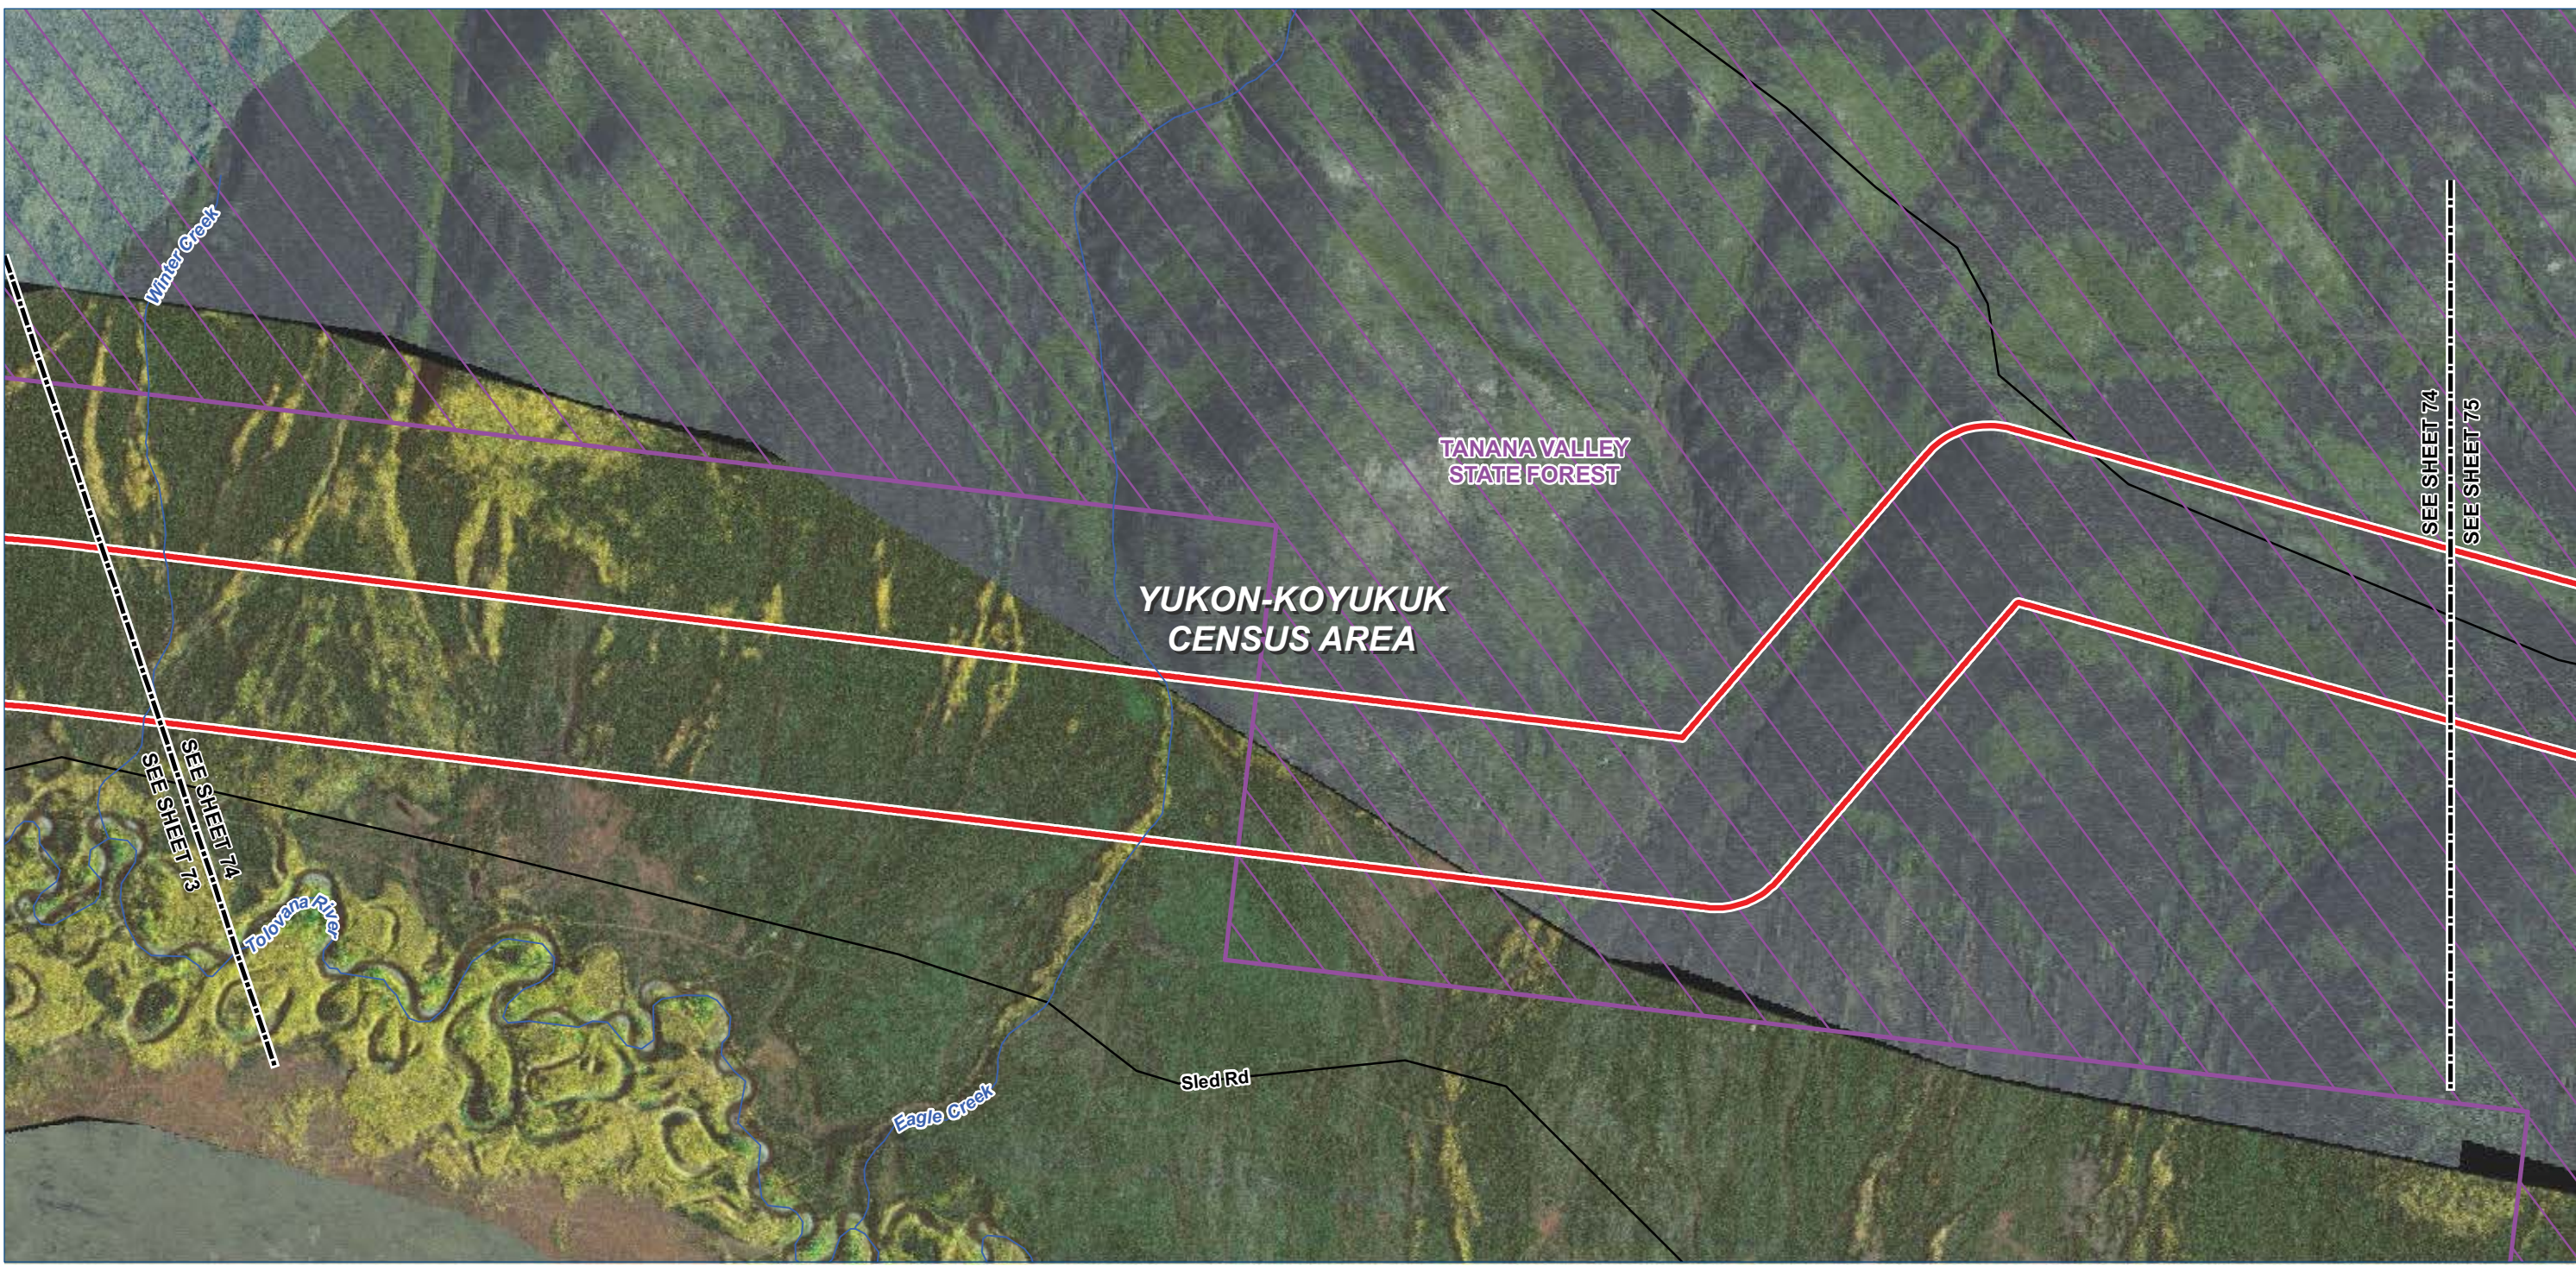

- Legend**

 - TIGER Road
 - NHD Named Flowline
 - Trail
 - Study Corridor - 2,000 ft wide (+/-)**
 - Pre-FEED Rev A Base Corridor
 - Pre-FEED Rev A Alternate Corridor
- Borough / Census Area Line
 - Incorporated City Boundary
 - Public Land - Large Parcel



ALASKA LNG PROJECT		
Appendix A - Pre-FEED Rev A Base Corridor		
BOROUGH: YUKON-KOYUKUK	DRAWN BY: CC	
STATE: ALASKA	CHECKED BY: GS / JS	
REV. NO.:	REVISION	DATE
A	ISSUED FOR REVIEW	2014-06-23
B	ISSUED FOR REVIEW	2014-07-10
C	ISSUED FOR REVIEW	2014-09-30
0	ISSUED FOR REVIEW	2014-10-01
Mile posts will be added once a concept is selected		
DATE: 2014-10-01	PROJECTION: NAD83 STATE PLANE AK 4 5004 FEET	

PREPARED BY:



exp Energy Services Inc.

t: +1.850.385.5441 | f: +1.850.385.5523
1300 Metropolitan Blvd.
Tallahassee, FL 32308
U.S.A.

www.exp.com

• BUILDINGS • EARTH & ENVIRONMENT • ENERGY •
• INDUSTRIAL • INFRASTRUCTURE • SUSTAINABILITY •

DWG: APP A-A-BASE_PRE-FEED SHEET: 74

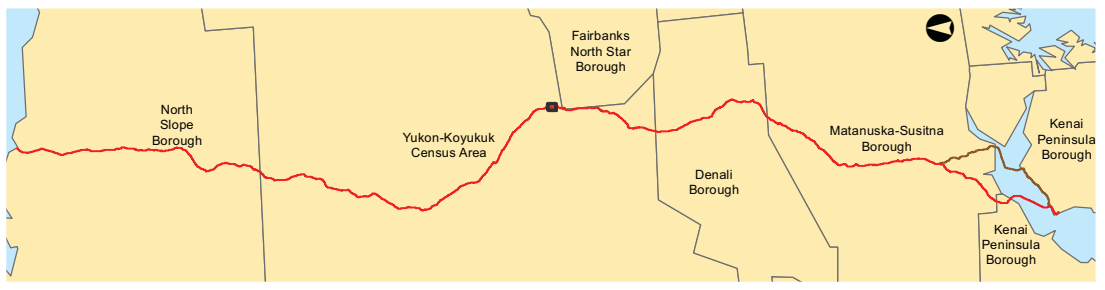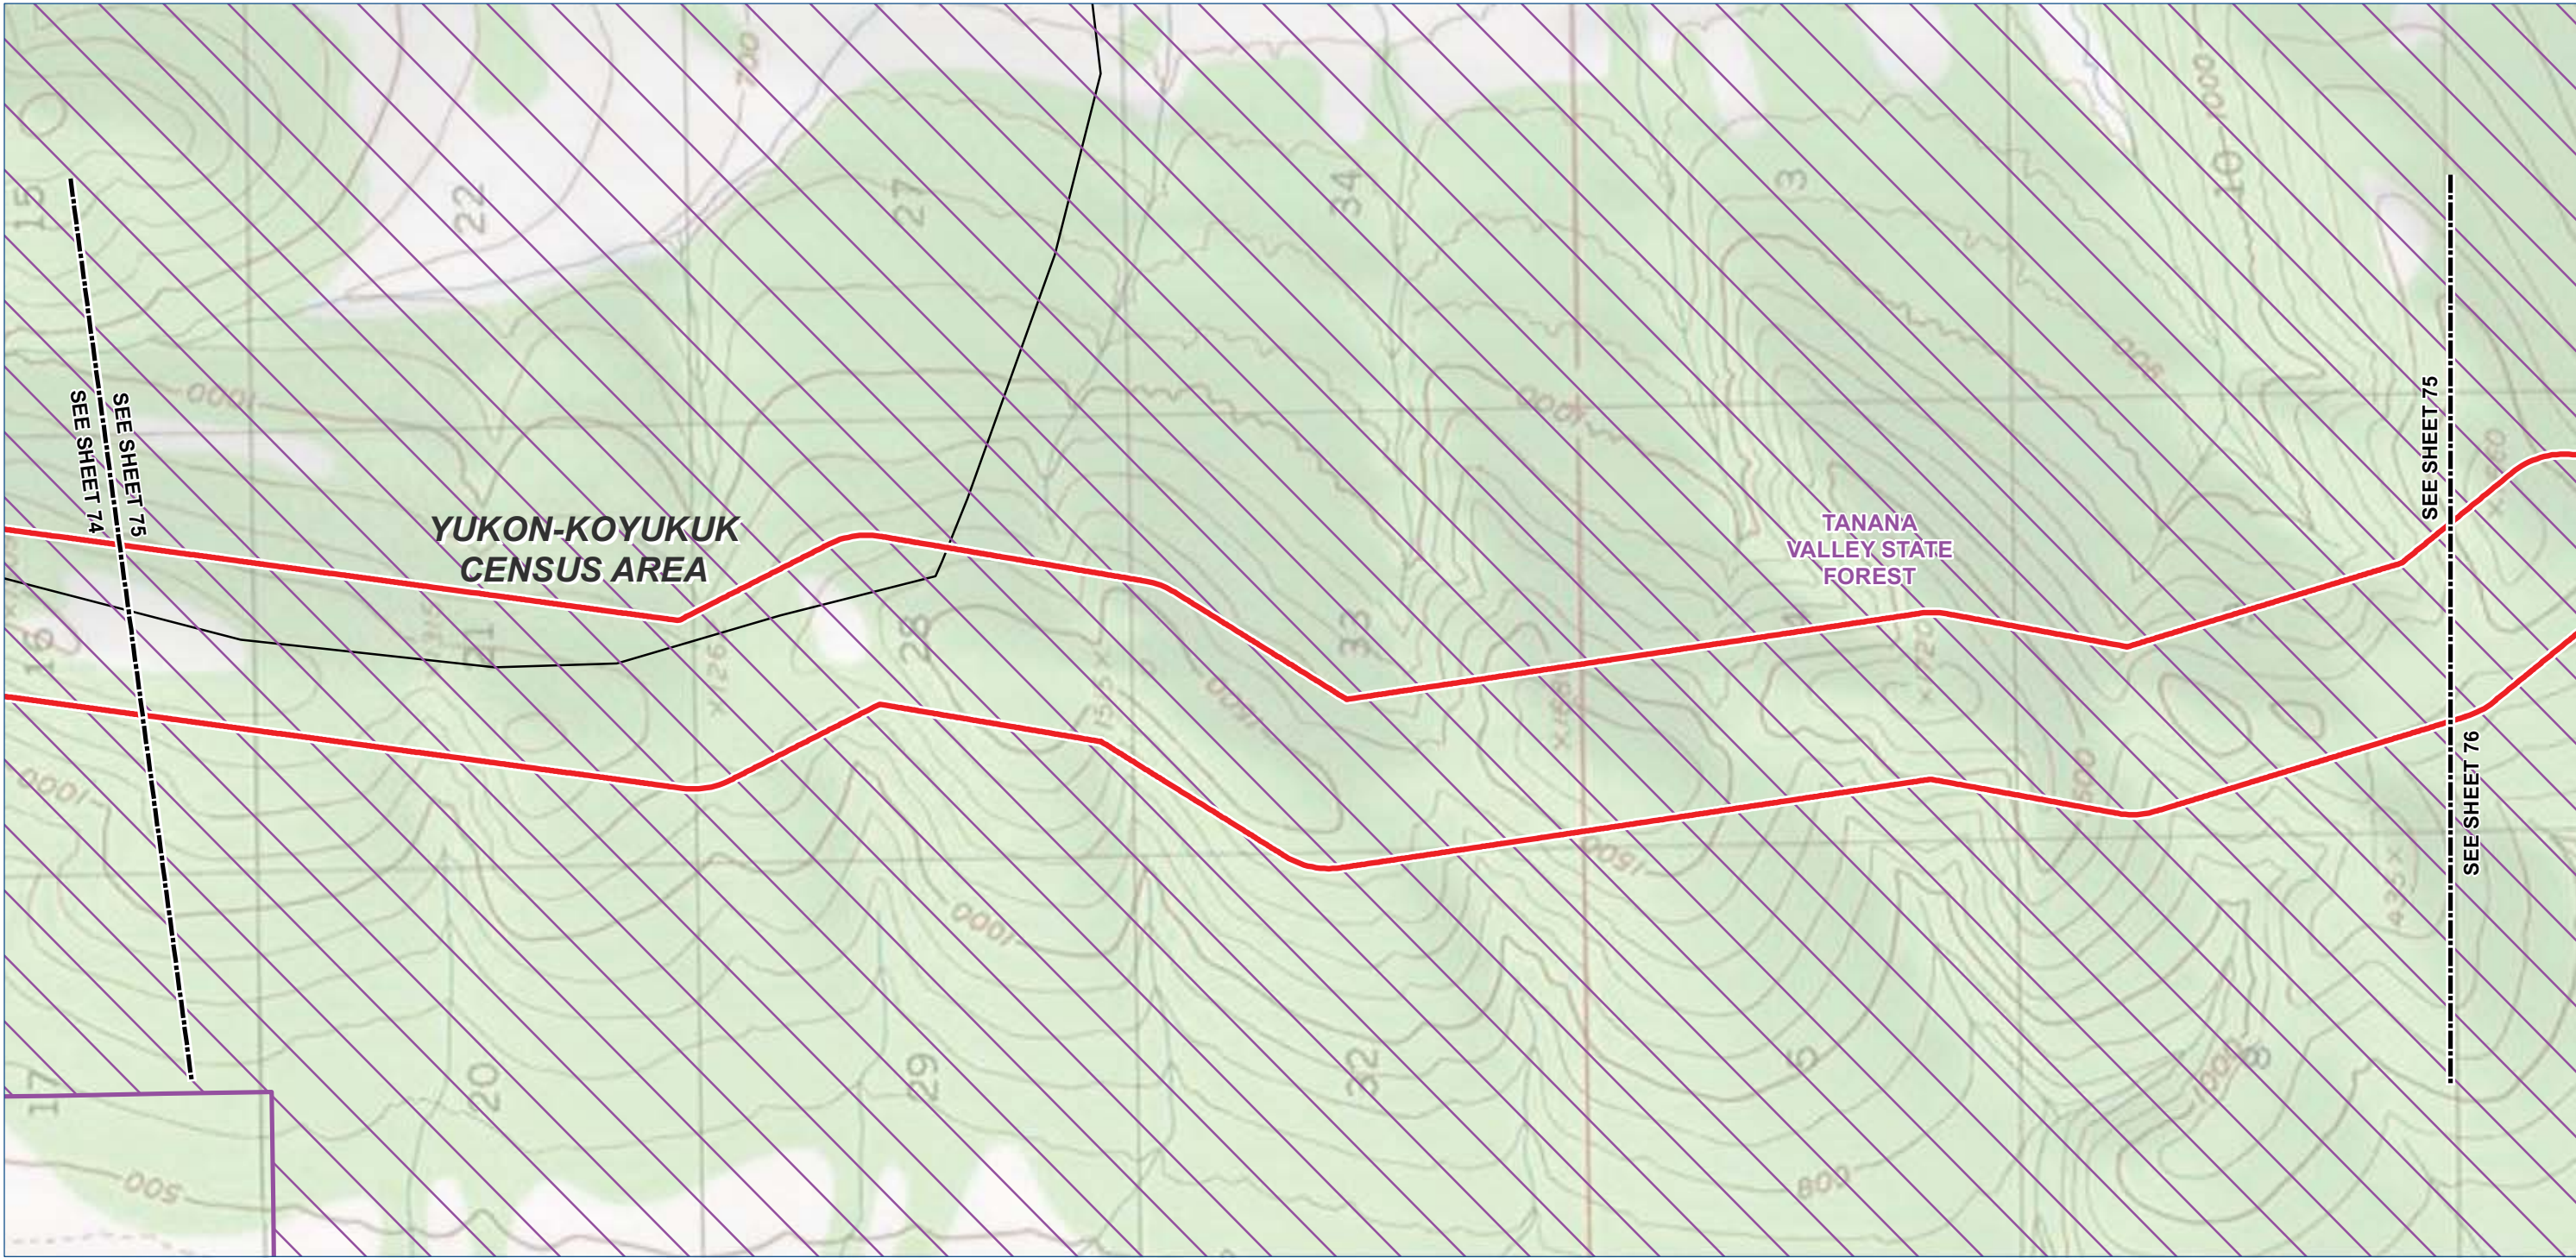

Legend

TIGER Road

NHD Named Flowline

Trail

Study Corridor - 2,000 ft wide (+/-)


Pre-FEED Rev A Base Corridor

Pre-FEED Rev A Alternate Corridor

Borough / Census Area Line

Incorporated City Boundary

Public Land - Large Parcel

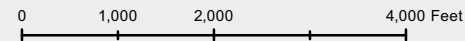

ALASKA LNG PROJECT		
Appendix A - Pre-FEED Rev A Base Corridor		
BOROUGH: YUKON-KOYUKUK	DRAWN BY: CC	
STATE: ALASKA	CHECKED BY: GS / JS	
REV. NO.:	REVISION	DATE
A	ISSUED FOR REVIEW	2014-06-23
B	ISSUED FOR REVIEW	2014-07-10
C	ISSUED FOR REVIEW	2014-09-30
0	ISSUED FOR REVIEW	2014-10-01
Mile posts will be added once a concept is selected		
DATE: 2014-10-01	PROJECTION: NAD83 STATE PLANE AK 4 5004 FEET	

PREPARED BY:

exp Energy Services Inc.

t: +1.850.385.5441 | f: +1.850.385.5523
1300 Metropolitan Blvd.
Tallahassee, FL 32308
U.S.A.



www.exp.com

• BUILDINGS • EARTH & ENVIRONMENT • ENERGY •

• INDUSTRIAL • INFRASTRUCTURE • SUSTAINABILITY •

DWG: APP A-T-BASE_PRE-FEED

SHEET: 75

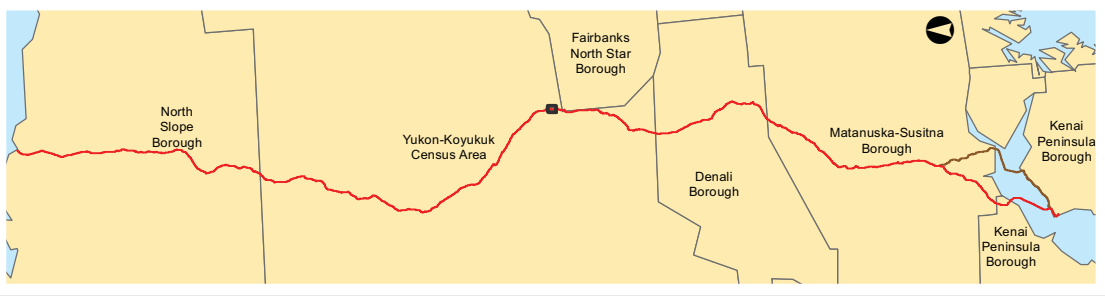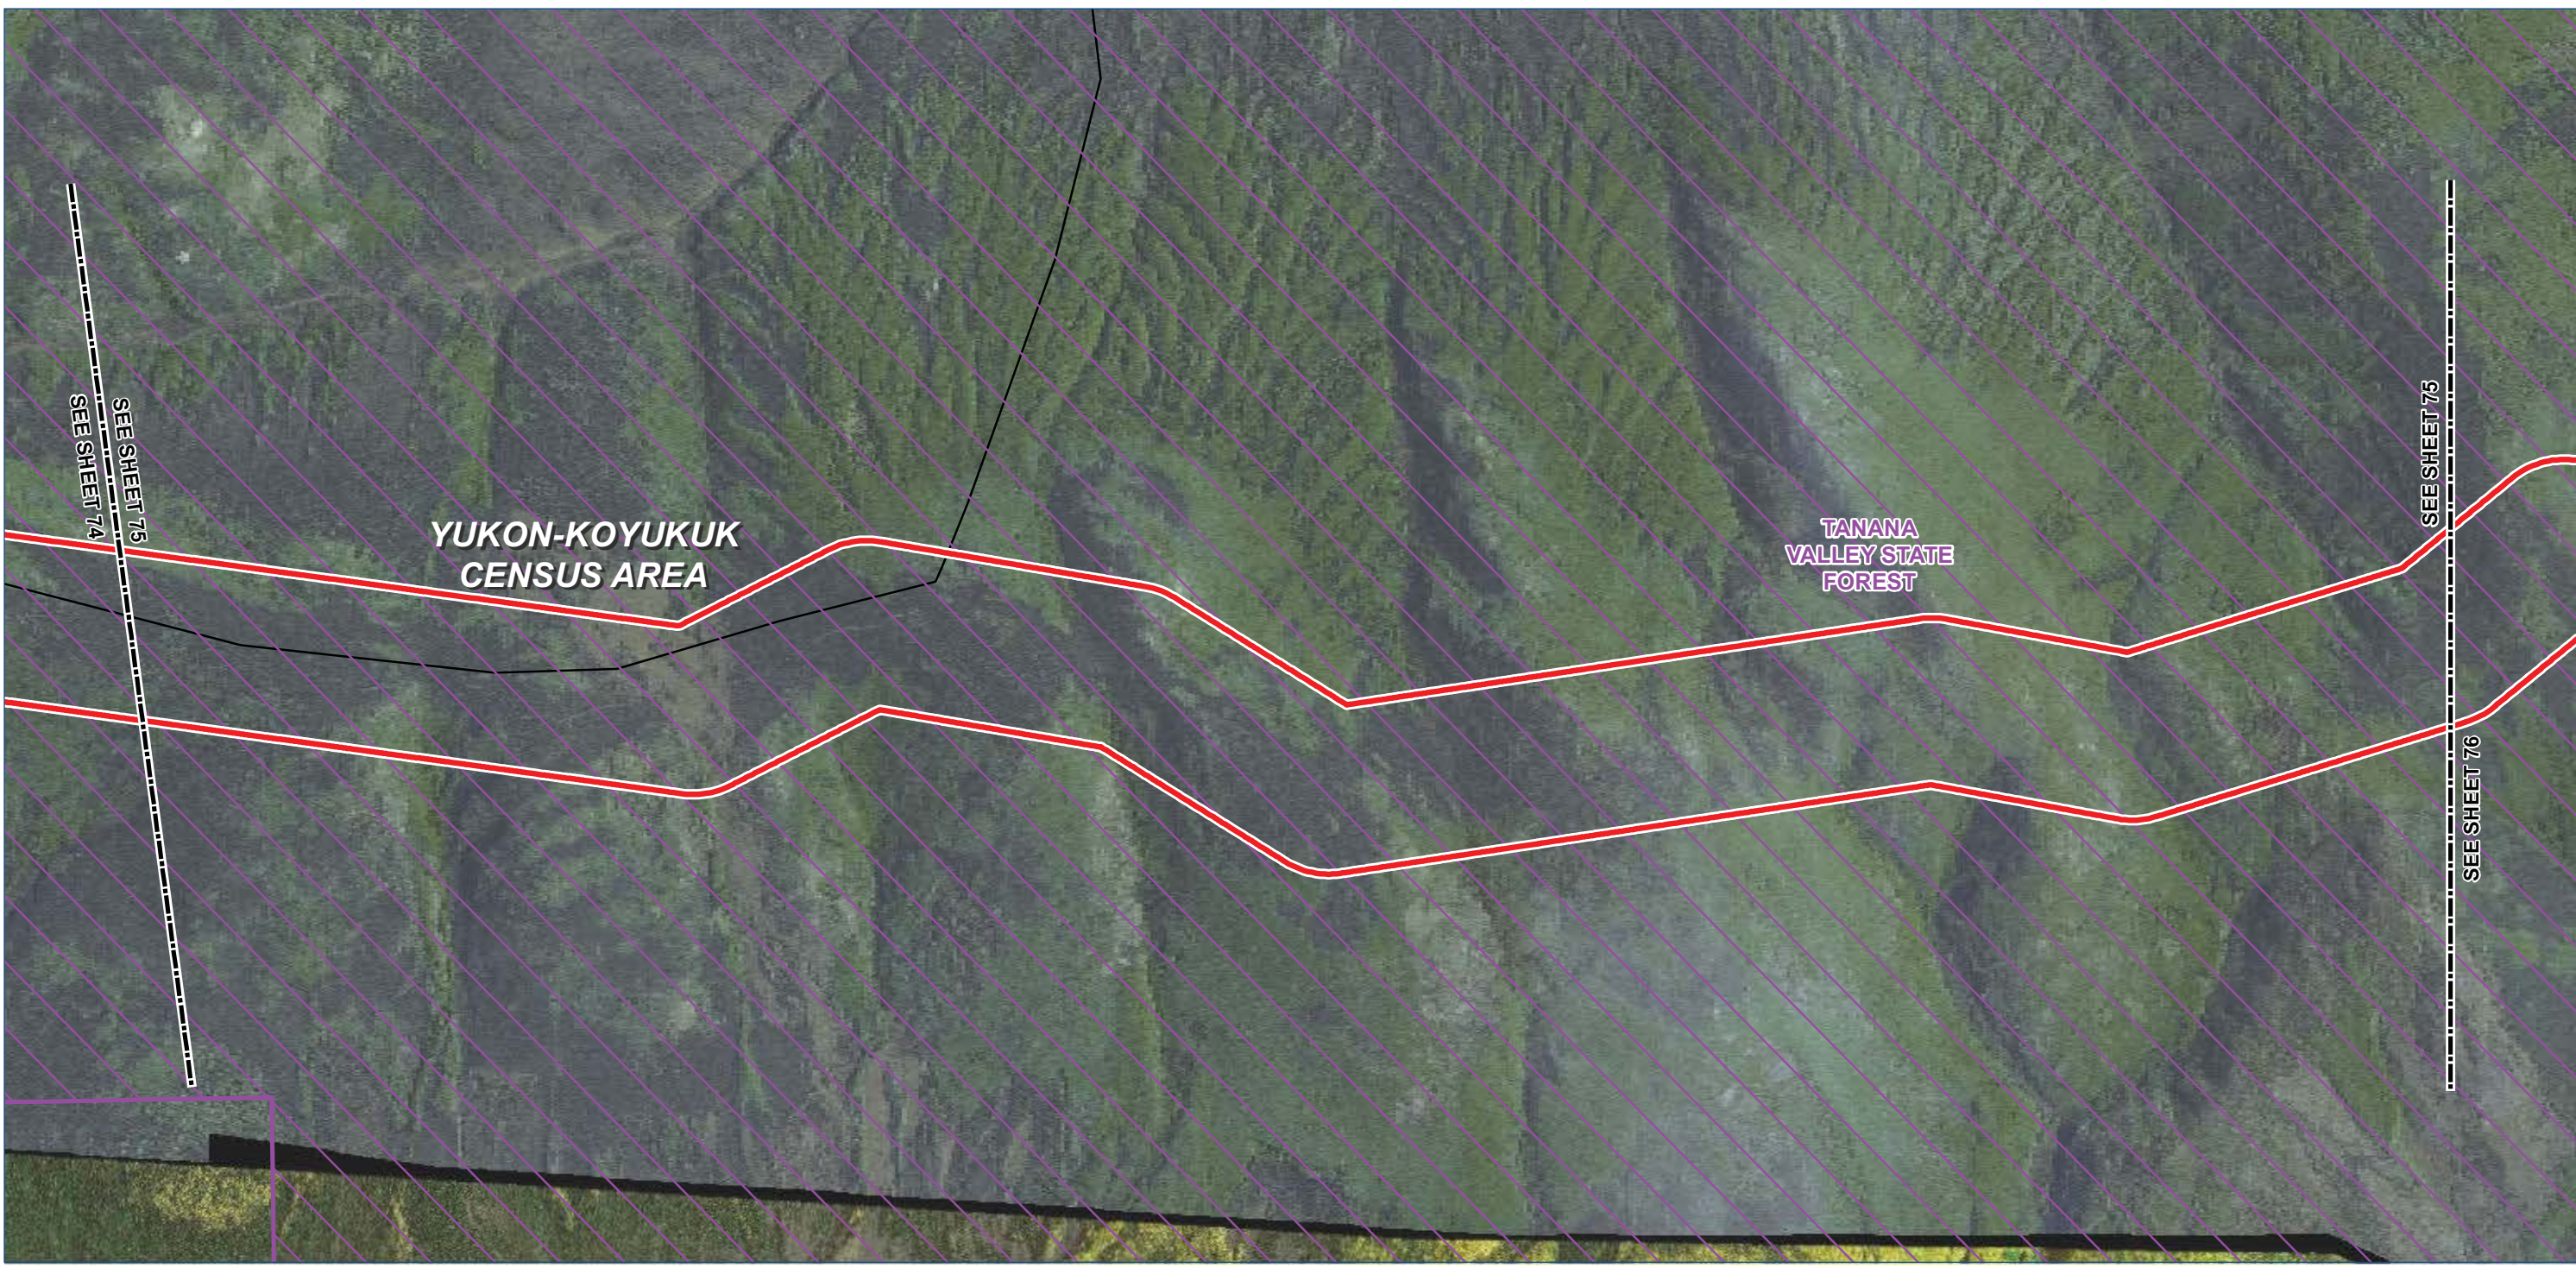

Legend

TIGER Road

NHD Named Flowline

Trail

Study Corridor - 2,000 ft wide (+/-)

Pre-FEED Rev A Base Corridor

Pre-FEED Rev A Alternate Corridor

Borough / Census Area Line

Incorporated City Boundary

Public Land - Large Parcel

0100020004000

Feet

ALASKA LNG PROJECT		
Appendix A - Pre-FEED Rev A Base Corridor		
BOROUGH: YUKON-KOYUKUK	DRAWN BY: CC	
STATE: ALASKA	CHECKED BY: GS / JS	
REV. NO.:	REVISION	DATE
A	ISSUED FOR REVIEW	2014-06-23
B	ISSUED FOR REVIEW	2014-07-10
C	ISSUED FOR REVIEW	2014-09-30
0	ISSUED FOR REVIEW	2014-10-01
Mile posts will be added once a concept is selected		
DATE: 2014-10-01	PROJECTION: NAD83 STATE PLANE AK 4 5004 FEET	

PREPARED BY:

exp Energy Services Inc.

t: +1.850.385.5441 | f: +1.850.385.5523
1300 Metropolitan Blvd.
Tallahassee, FL 32308
U.S.A.

www.exp.com



BUILDINGS • EARTH & ENVIRONMENT • ENERGY •

INDUSTRIAL • INFRASTRUCTURE • SUSTAINABILITY •

DWG: APP A-A-BASE_PRE-FEED

SHEET: 75

X:\Projects\ExxonMobil\SCLNG\Mapping\20140930_Resource_Report_Rev_0\04_MXD\01_Ver0\App_A_Aerial_Preliminary_Prefered_Corridor_Pre_FEED.mxd

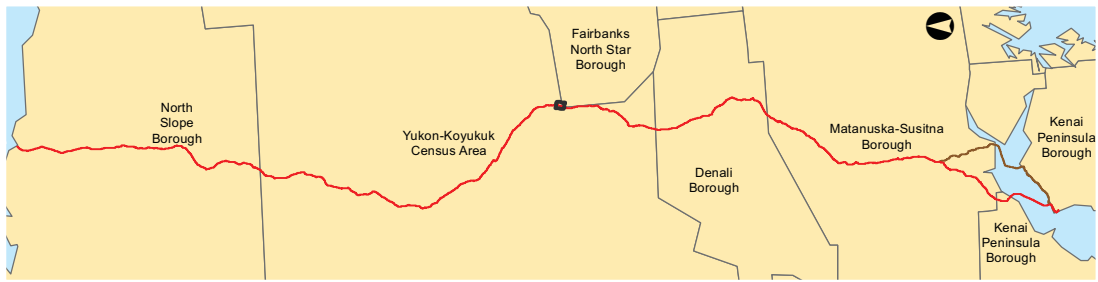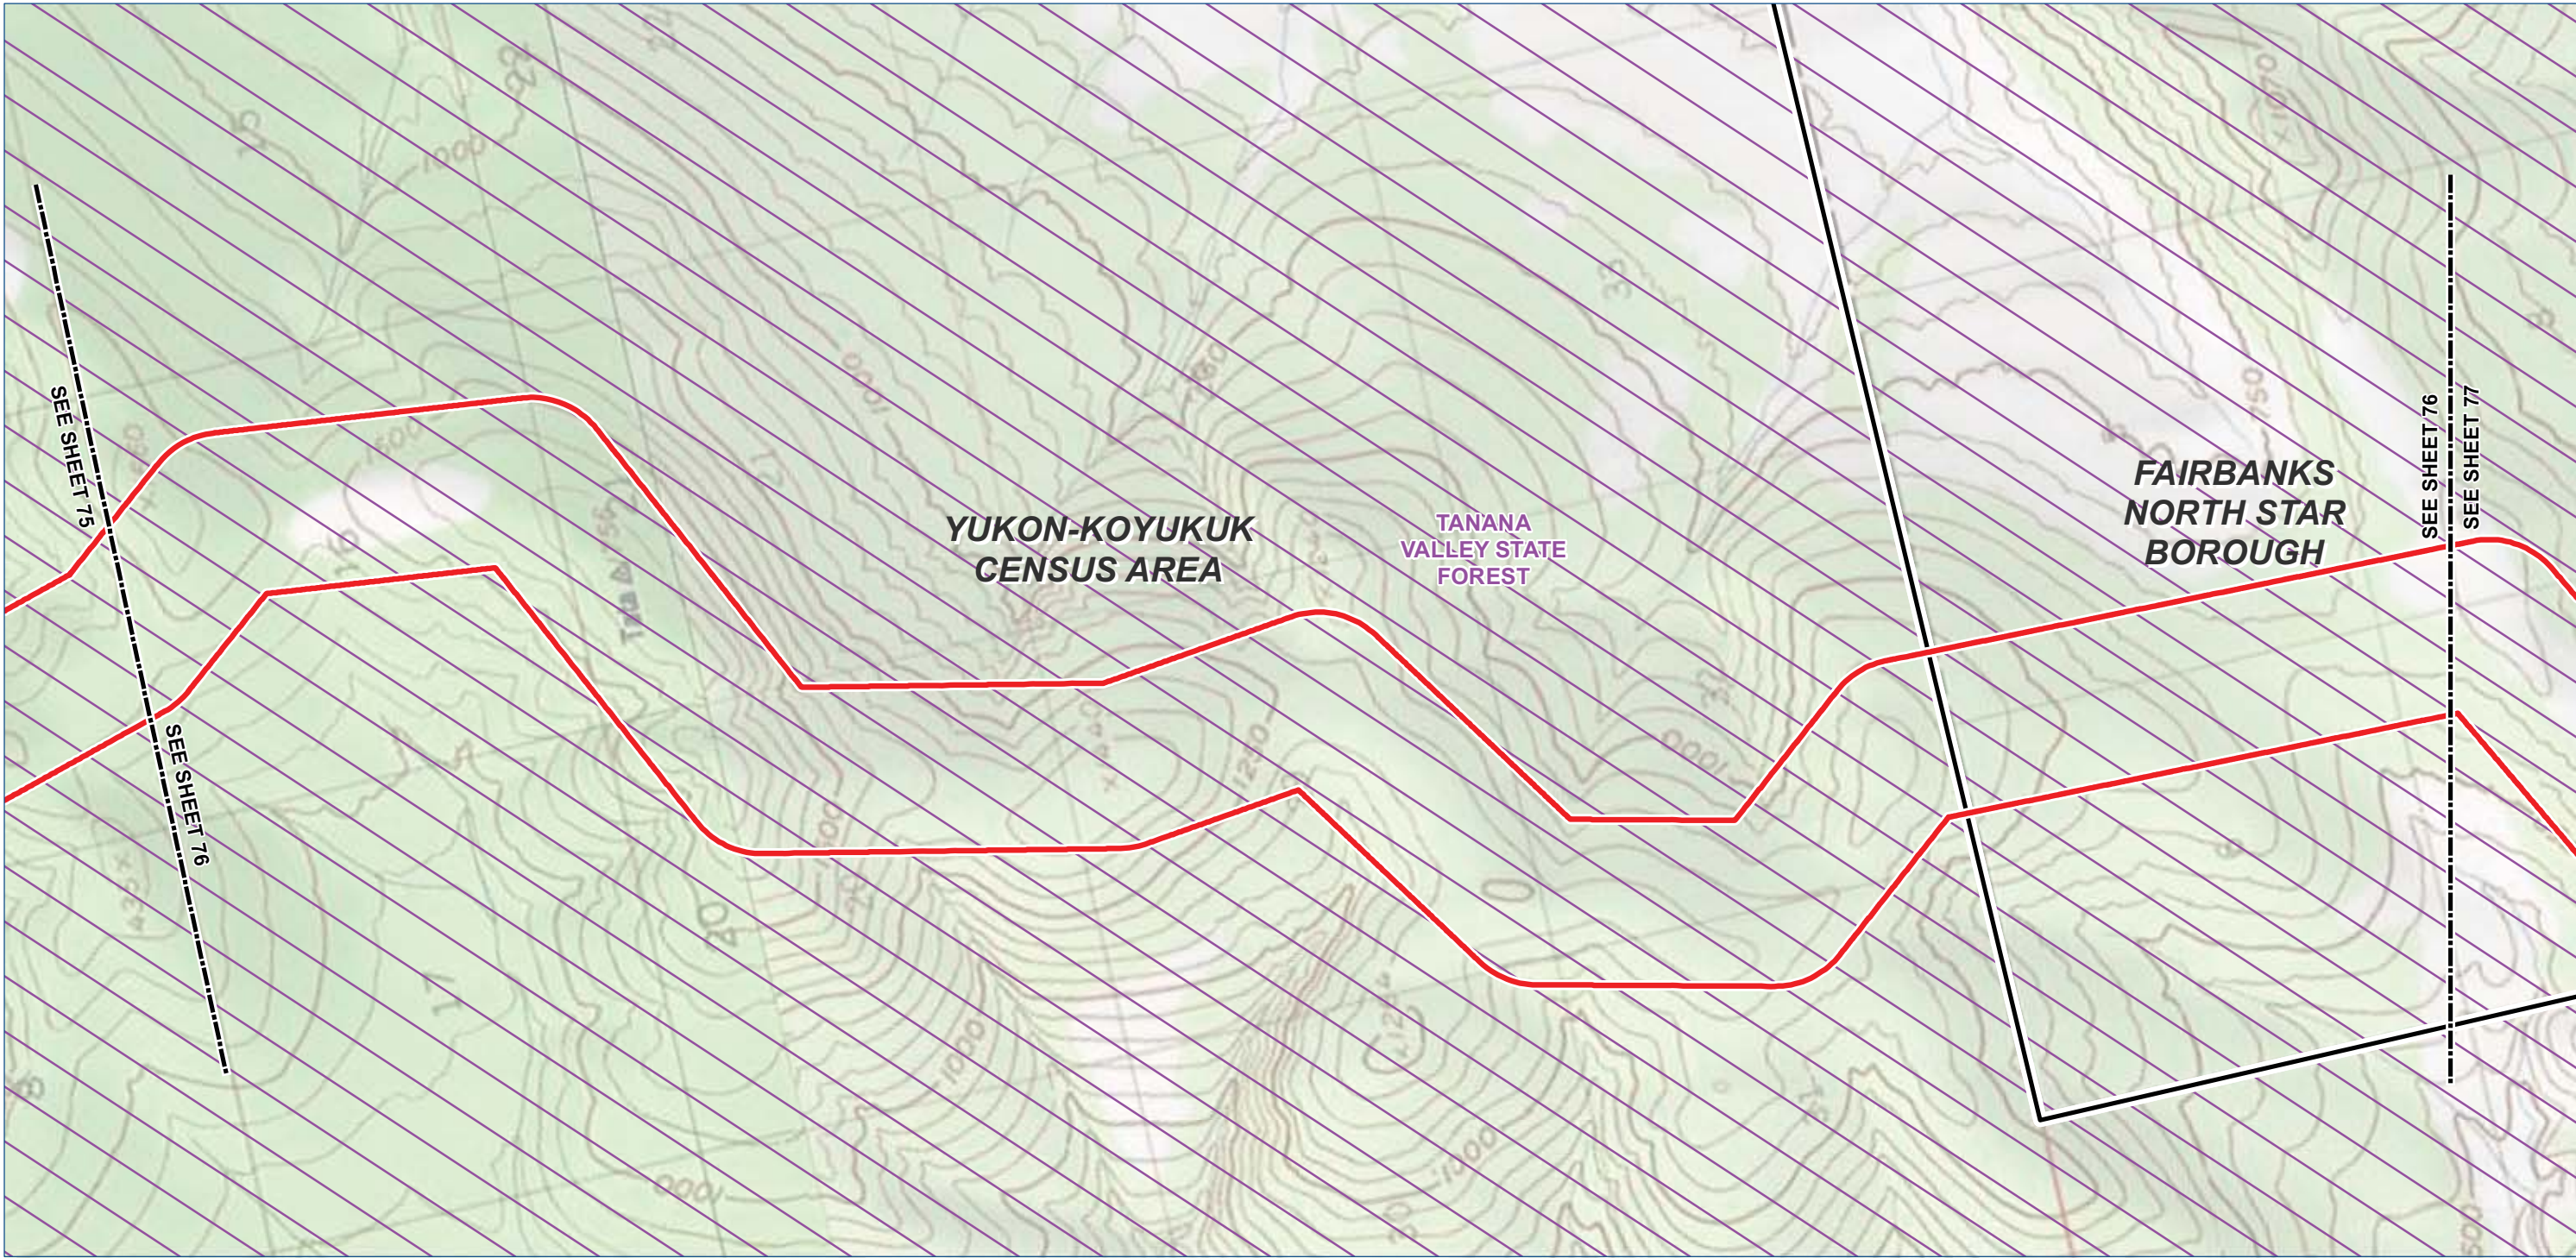

- Legend**

 - TIGER Road
 - NHD Named Flowline
 - Trail
 - Study Corridor - 2,000 ft wide (+/-)**
 - Pre-FEED Rev A Base Corridor
 - Pre-FEED Rev A Alternate Corridor
- Borough / Census Area Line
 - Incorporated City Boundary
 - Public Land - Large Parcel



ALASKA LNG PROJECT		
Appendix A - Pre-FEED Rev A Base Corridor		
BOROUGH: YUKON-KOYUKUK	DRAWN BY: CC	
STATE: ALASKA	CHECKED BY: GS / JS	
REV. NO.:	REVISION	DATE
A	ISSUED FOR REVIEW	2014-06-23
B	ISSUED FOR REVIEW	2014-07-10
C	ISSUED FOR REVIEW	2014-09-30
0	ISSUED FOR REVIEW	2014-10-01
Mile posts will be added once a concept is selected		
DATE: 2014-10-01	PROJECTION: NAD83 STATE PLANE AK 4 5004 FEET	

PREPARED BY:



exp Energy Services Inc.

t: +1.850.385.5441 | f: +1.850.385.5523
1300 Metropolitan Blvd.
Tallahassee, FL 32308
U.S.A.

www.exp.com

• BUILDINGS • EARTH & ENVIRONMENT • ENERGY •
• INDUSTRIAL • INFRASTRUCTURE • SUSTAINABILITY •

DWG: APP A-T-BASE_PRE-FEED SHEET: 76

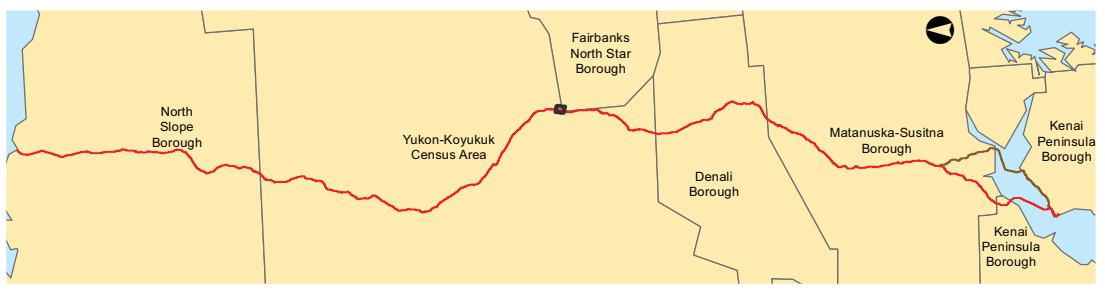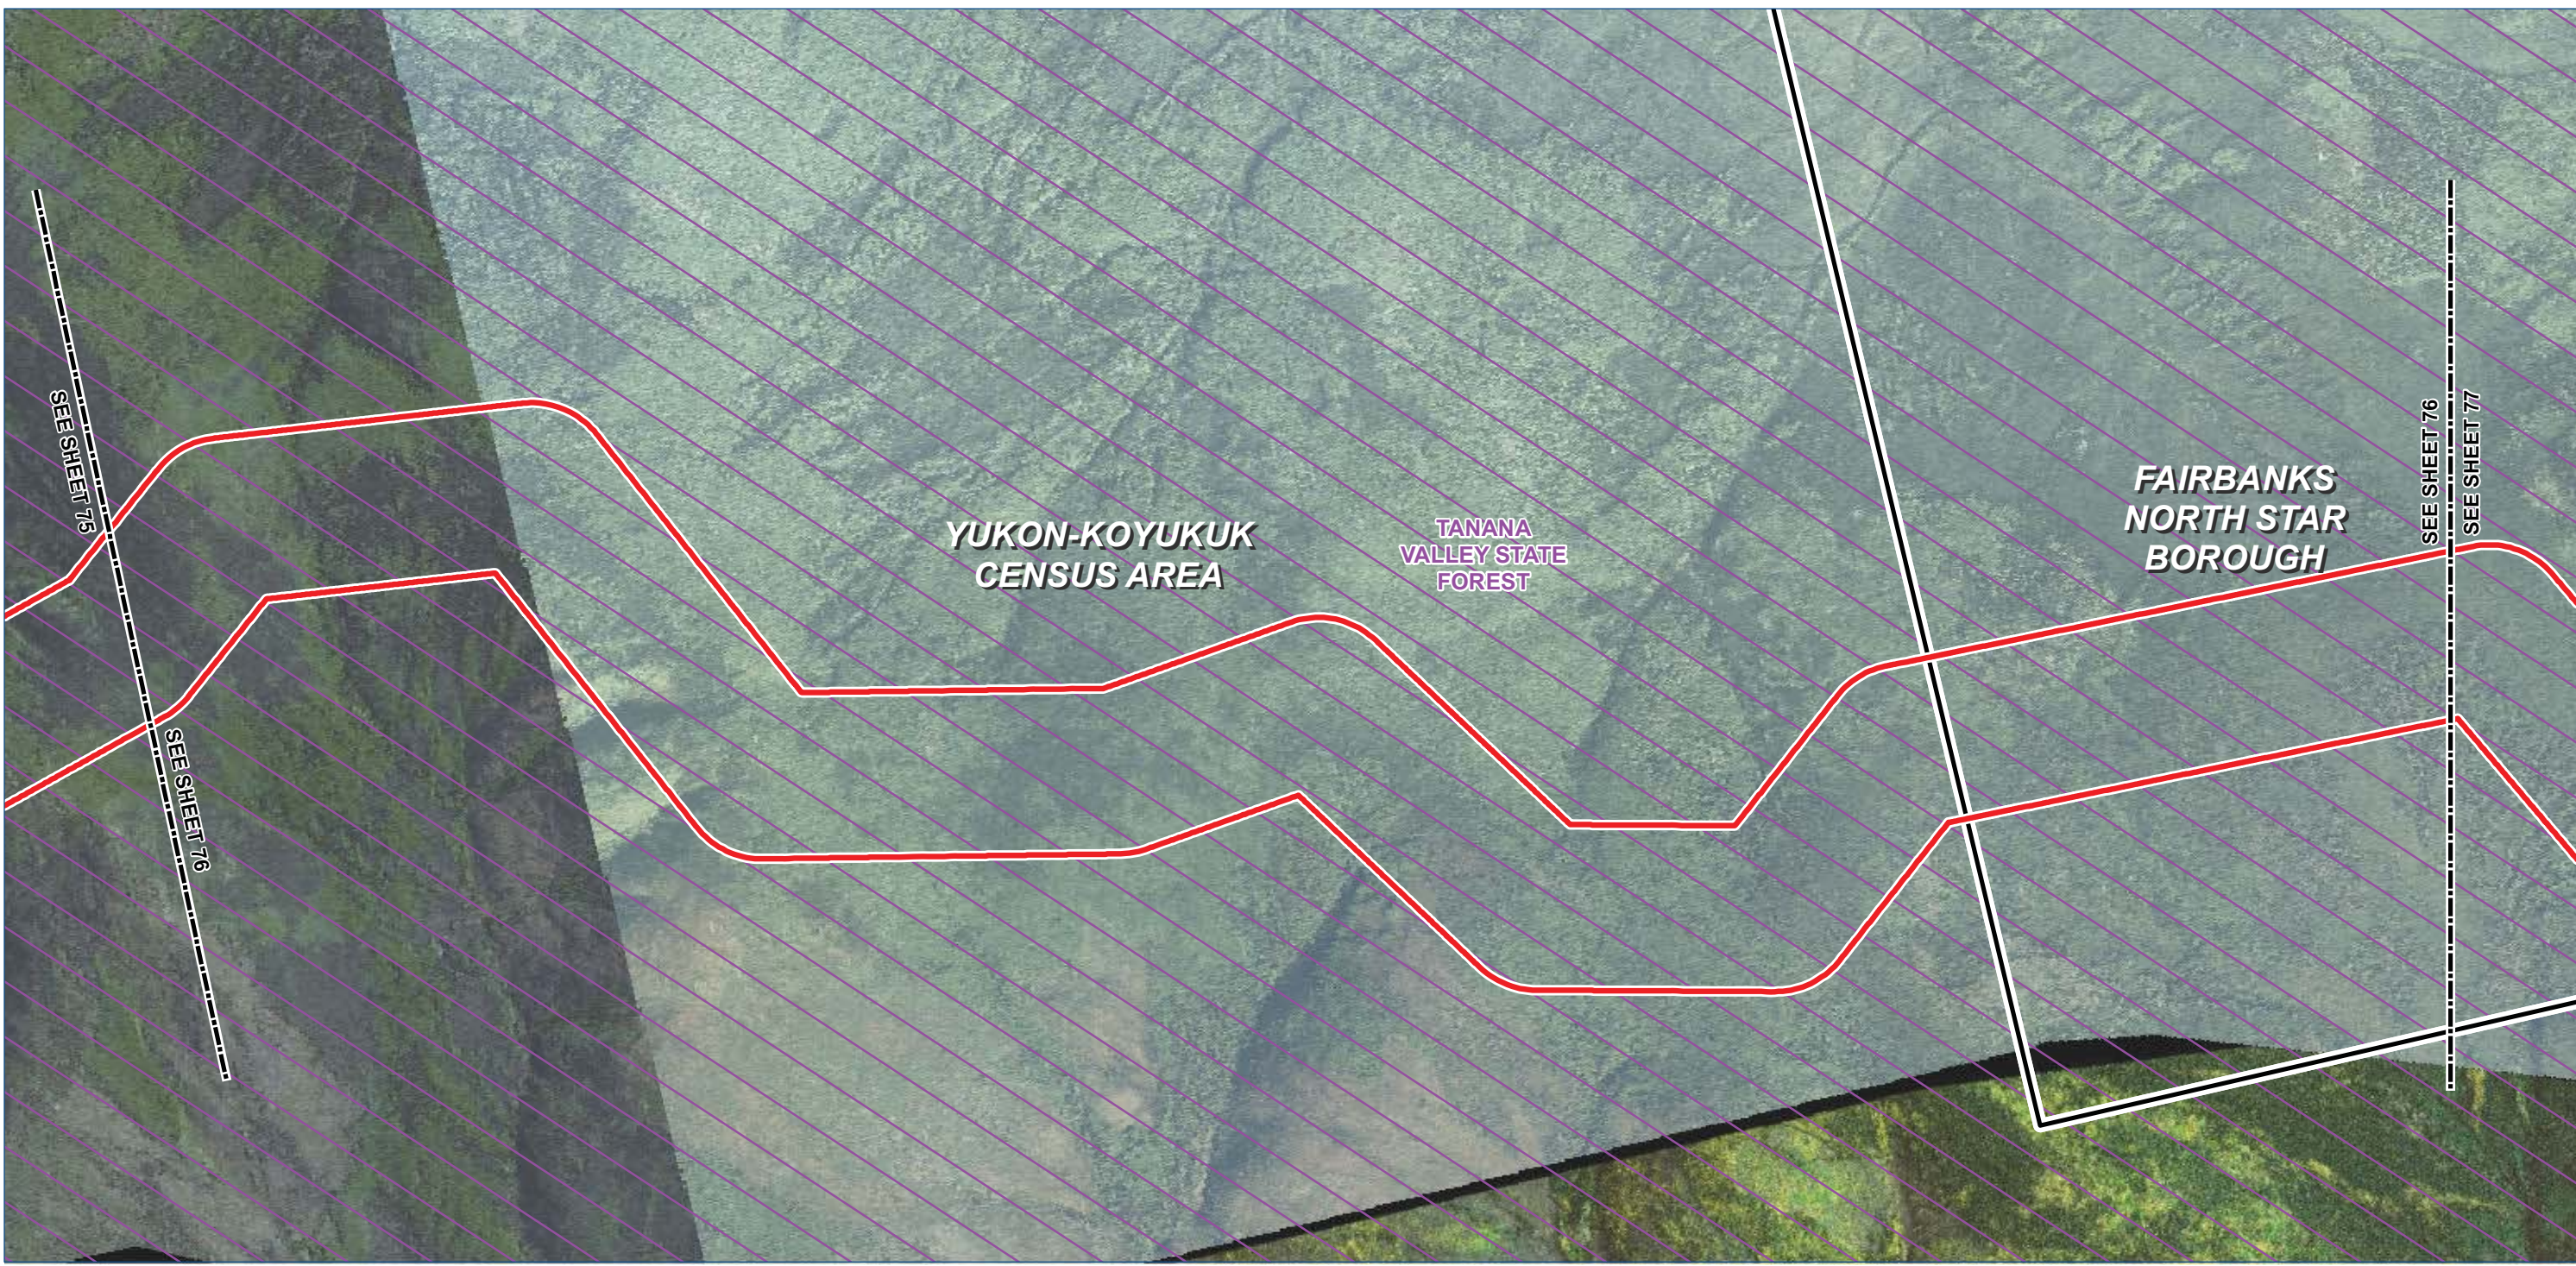

Legend

TIGER Road

NHD Named Flowline

Trail

Study Corridor - 2,000 ft wide (+/-)

Pre-FEED Rev A Base Corridor

Pre-FEED Rev A Alternate Corridor

Borough / Census Area Line

Incorporated City Boundary

Public Land - Large Parcel



ALASKA LNG PROJECT		
Appendix A - Pre-FEED Rev A Base Corridor		
BOROUGH: YUKON-KOYUKUK	DRAWN BY: CC	
STATE: ALASKA	CHECKED BY: GS / JS	
REV. NO.:	REVISION	DATE
A	ISSUED FOR REVIEW	2014-06-23
B	ISSUED FOR REVIEW	2014-07-10
C	ISSUED FOR REVIEW	2014-09-30
0	ISSUED FOR REVIEW	2014-10-01
Mile posts will be added once a concept is selected		
DATE: 2014-10-01	PROJECTION: NAD83 STATE PLANE AK 4 5004 FEET	

PREPARED BY:

exp Energy Services Inc.



t: +1.850.385.5441 | f: +1.850.385.5523
1300 Metropolitan Blvd.
Tallahassee, FL 32308
U.S.A.

www.exp.com

BUILDINGS • EARTH & ENVIRONMENT • ENERGY •

INDUSTRIAL • INFRASTRUCTURE • SUSTAINABILITY •

DWG: APP A-A-BASE_PRE-FEED SHEET: 76

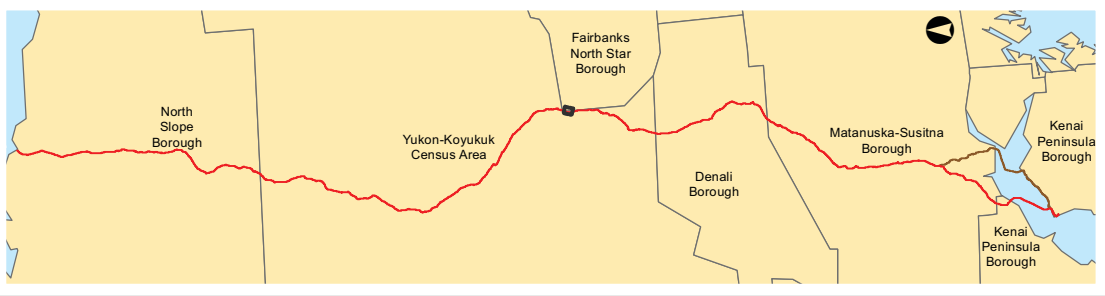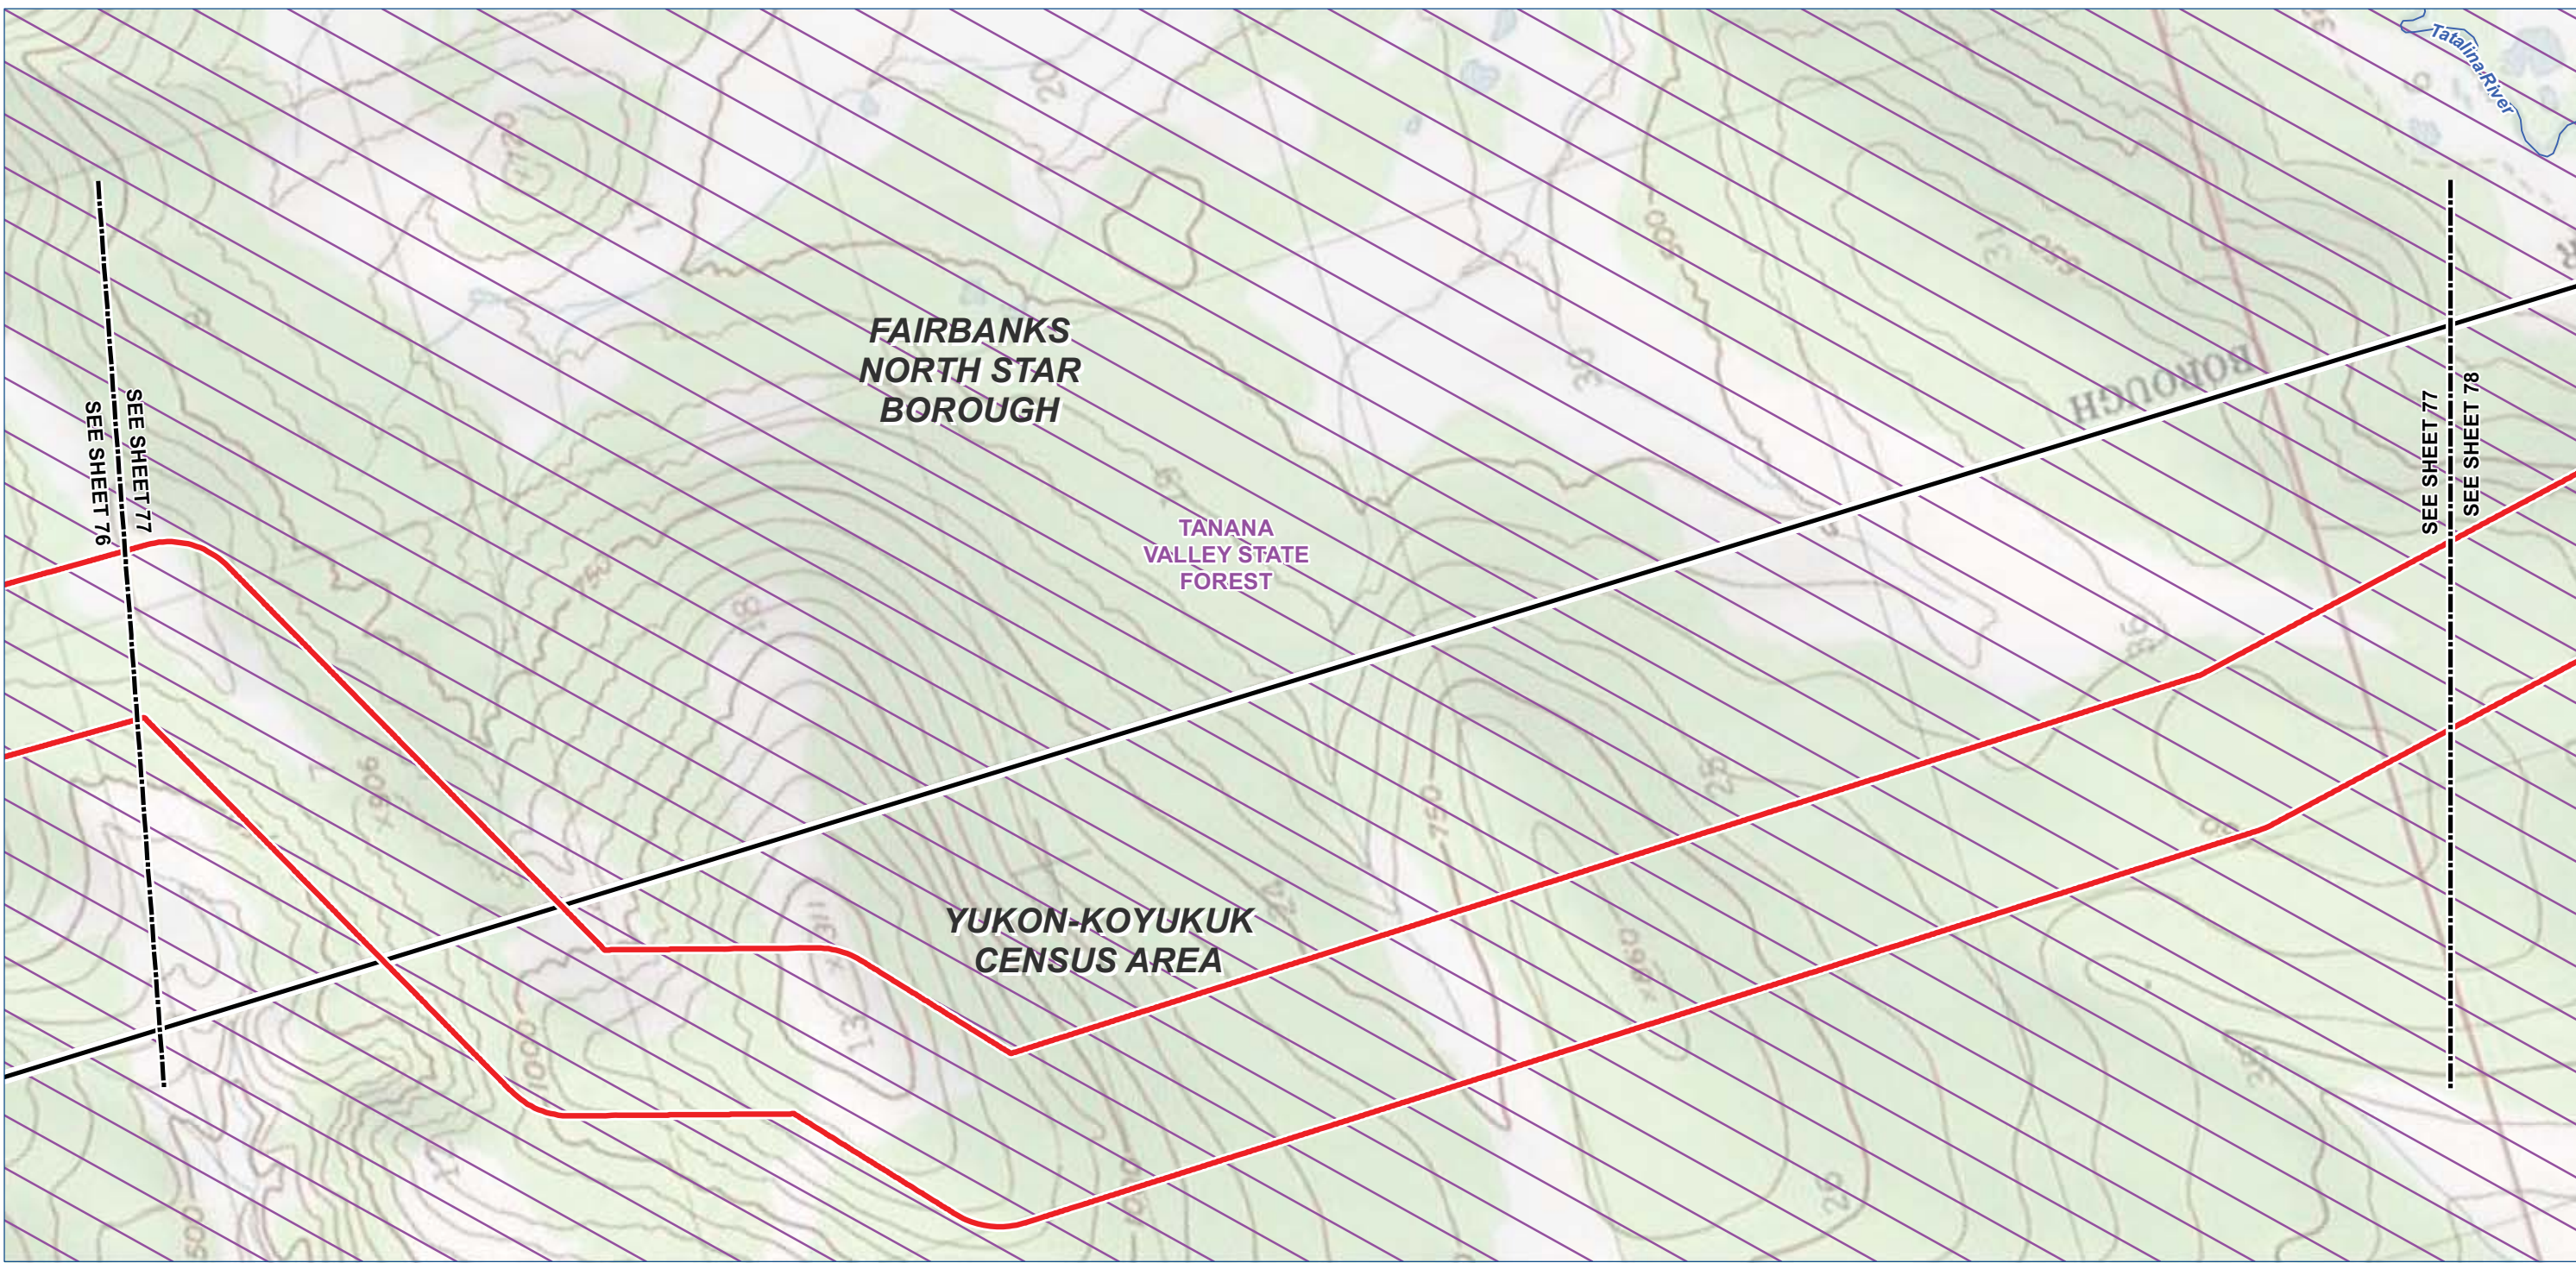

Legend

TIGER Road

NHD Named Flowline

Trail

Study Corridor - 2,000 ft wide (+/-)

Pre-FEED Rev A Base Corridor

Pre-FEED Rev A Alternate Corridor

Borough / Census Area Line

Incorporated City Boundary

Public Land - Large Parcel

0100020004000

Feet

ALASKA LNG PROJECT		
Appendix A - Pre-FEED Rev A Base Corridor		
BOROUGH: YUKON-KOYUKUK	DRAWN BY: CC	
STATE: ALASKA	CHECKED BY: GS / JS	
REV. NO.:	REVISION	DATE
A	ISSUED FOR REVIEW	2014-06-23
B	ISSUED FOR REVIEW	2014-07-10
C	ISSUED FOR REVIEW	2014-09-30
0	ISSUED FOR REVIEW	2014-10-01
Mile posts will be added once a concept is selected		
DATE: 2014-10-01	PROJECTION: NAD83 STATE PLANE AK 4 5004 FEET	

PREPARED BY:

exp Energy Services Inc.

t: +1.850.385.5441 | f: +1.850.385.5523
1300 Metropolitan Blvd.
Tallahassee, FL 32308
U.S.A.

www.exp.com



exp.

BUILDINGS • EARTH & ENVIRONMENT • ENERGY •

INDUSTRIAL • INFRASTRUCTURE • SUSTAINABILITY •

DWG: APP A-T-BASE_PRE-FEED SHEET: 77

X:\Projects\ExxonMobil\SCLNG\Mapping\20140930_Resource_Report_Rev_0\04_MXD\01_Ver0\App_A_Topo_Preliminary_Preferred_Corridor_Pre_FEED_1.mxd

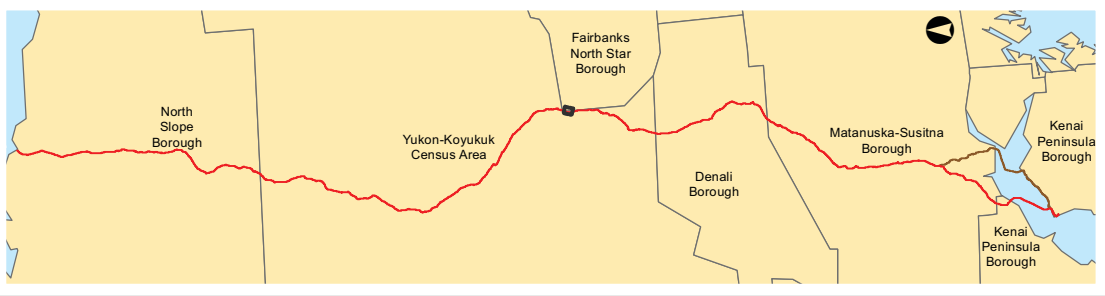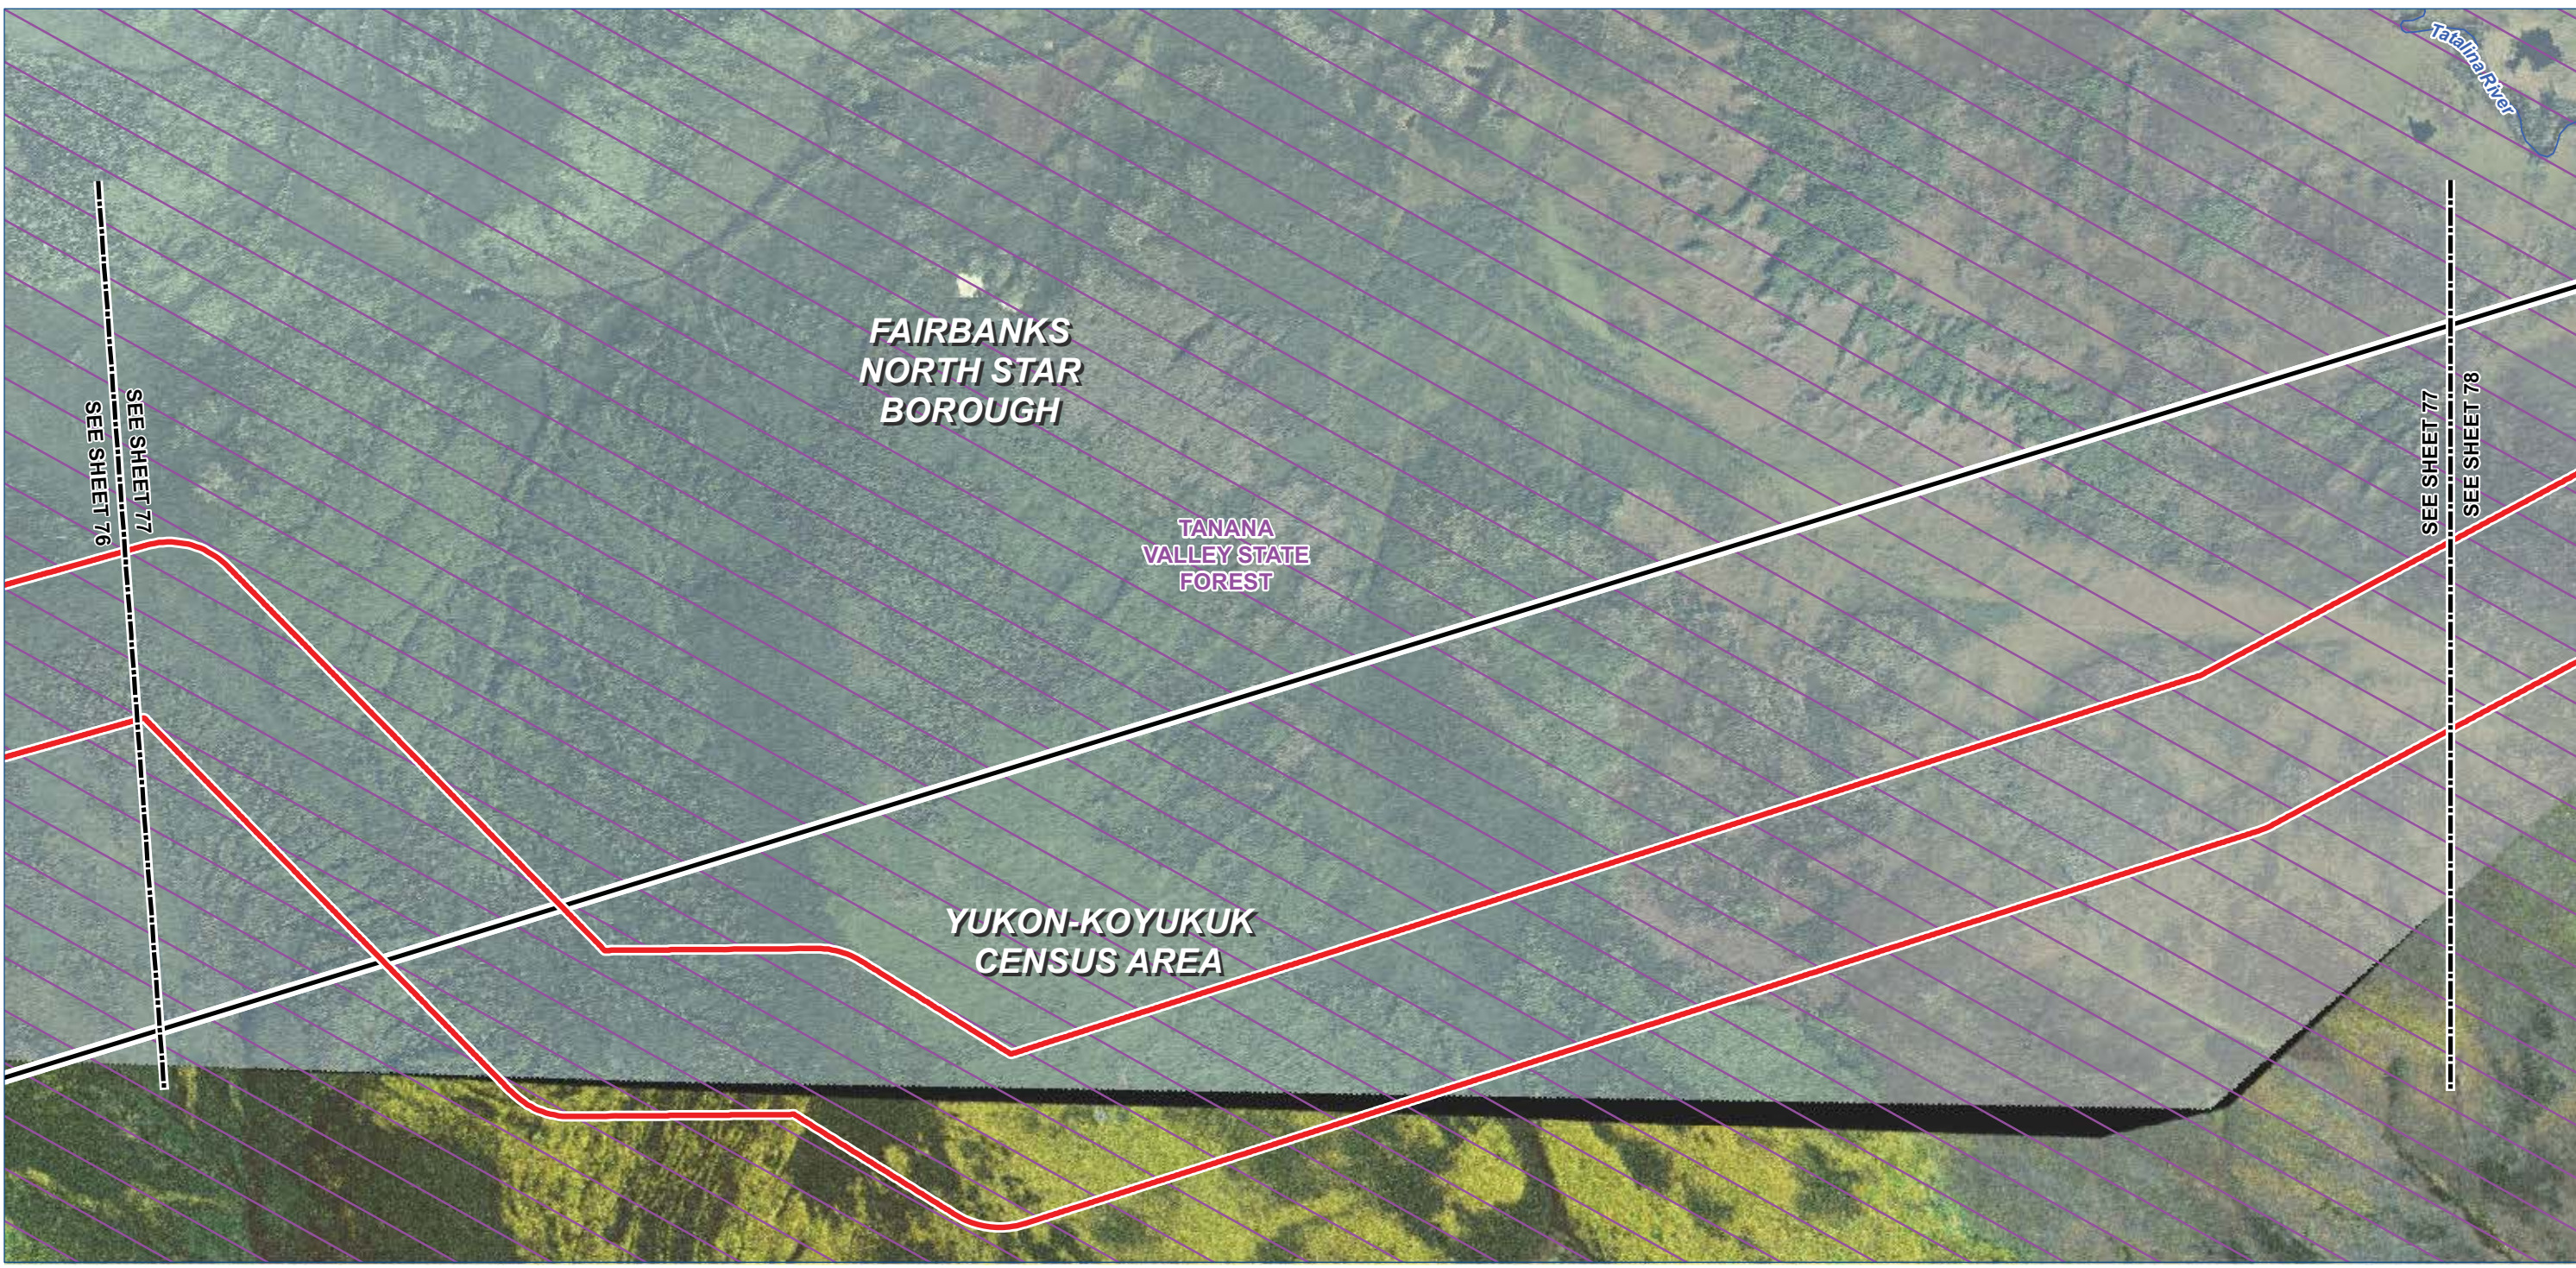

- Legend**

 - TIGER Road
 - NHD Named Flowline
 - Trail
 - Study Corridor - 2,000 ft wide (+/-)**
 - Pre-FEED Rev A Base Corridor
 - Pre-FEED Rev A Alternate Corridor
- Borough / Census Area Line
 - Incorporated City Boundary
 - Public Land - Large Parcel



ALASKA LNG PROJECT		
Appendix A - Pre-FEED Rev A Base Corridor		
BOROUGH: YUKON-KOYUKUK	DRAWN BY: CC	
STATE: ALASKA	CHECKED BY: GS / JS	
REV. NO.:	REVISION	DATE
A	ISSUED FOR REVIEW	2014-06-23
B	ISSUED FOR REVIEW	2014-07-10
C	ISSUED FOR REVIEW	2014-09-30
0	ISSUED FOR REVIEW	2014-10-01
Mile posts will be added once a concept is selected		
DATE: 2014-10-01	PROJECTION: NAD83 STATE PLANE AK 4 5004 FEET	

PREPARED BY:



exp Energy Services Inc.

t: +1.850.385.5441 | f: +1.850.385.5523
1300 Metropolitan Blvd.
Tallahassee, FL 32308
U.S.A.

www.exp.com

• BUILDINGS • EARTH & ENVIRONMENT • ENERGY •
• INDUSTRIAL • INFRASTRUCTURE • SUSTAINABILITY •

DWG: APP A-A-BASE_PRE-FEED SHEET: 77

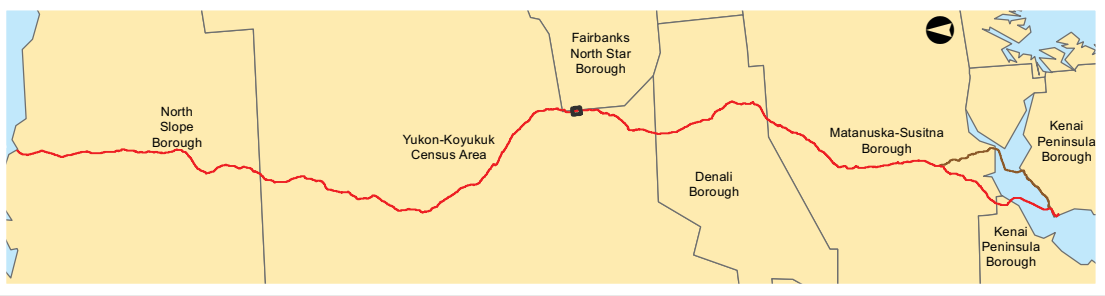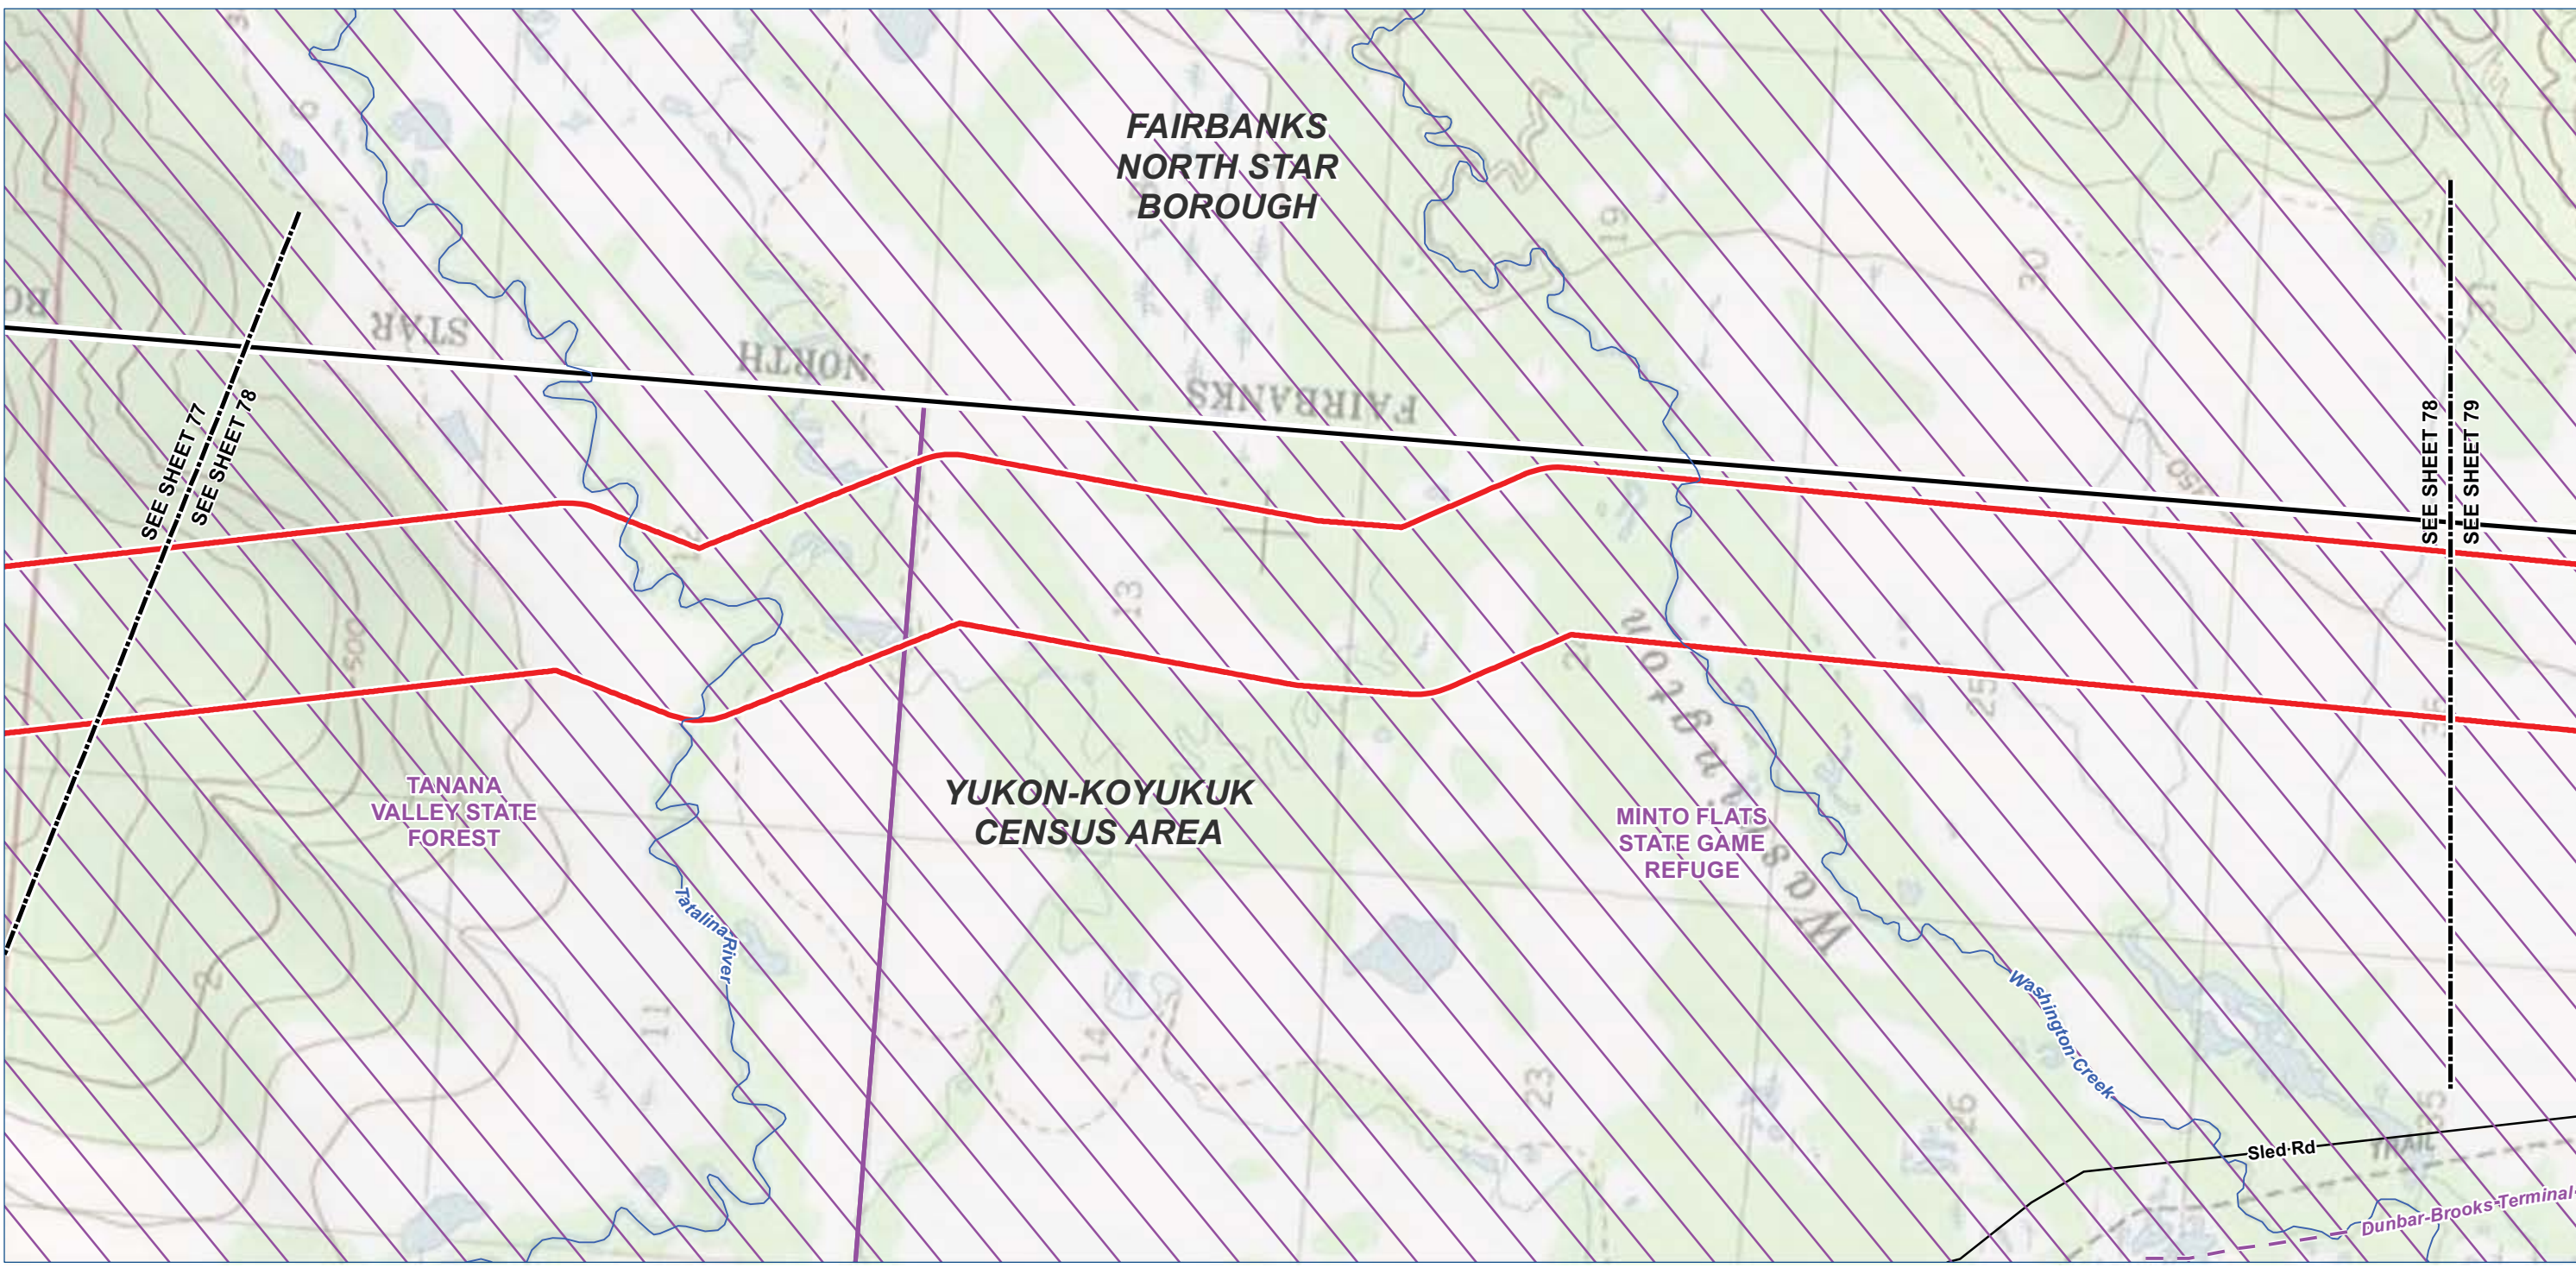

Legend

TIGER Road

NHD Named Flowline

Trail

Study Corridor - 2,000 ft wide (+/-)

Pre-FEED Rev A Base Corridor

Pre-FEED Rev A Alternate Corridor

Borough / Census Area Line

Incorporated City Boundary

Public Land - Large Parcel

01,0002,0004,000 Feet

ALASKA LNG PROJECT		
Appendix A - Pre-FEED Rev A Base Corridor		
BOROUGH: YUKON-KOYUKUK	DRAWN BY: CC	
STATE: ALASKA	CHECKED BY: GS / JS	
REV. NO.:	REVISION	DATE
A	ISSUED FOR REVIEW	2014-06-23
B	ISSUED FOR REVIEW	2014-07-10
C	ISSUED FOR REVIEW	2014-09-30
0	ISSUED FOR REVIEW	2014-10-01
Mile posts will be added once a concept is selected		
DATE: 2014-10-01	PROJECTION: NAD83 STATE PLANE AK 4 5004 FEET	

PREPARED BY:

exp Energy Services Inc.

t: +1.850.385.5441 | f: +1.850.385.5523

1300 Metropolitan Blvd.

Tallahassee, FL 32308

U.S.A.

www.exp.com

exp.



BUILDINGS • EARTH & ENVIRONMENT • ENERGY •

INDUSTRIAL • INFRASTRUCTURE • SUSTAINABILITY •

DWG: APP A-T-BASE_PRE-FEED

SHEET: 78

X:\Projects\ExxonMobil\SCLNG\Mapping\20140930_Resource_Report_Rev_0\04_MXD\01_Ver0\App_A_Topo_Preliminary_Prefered_Corridor_Pre_FEED_1.mxd

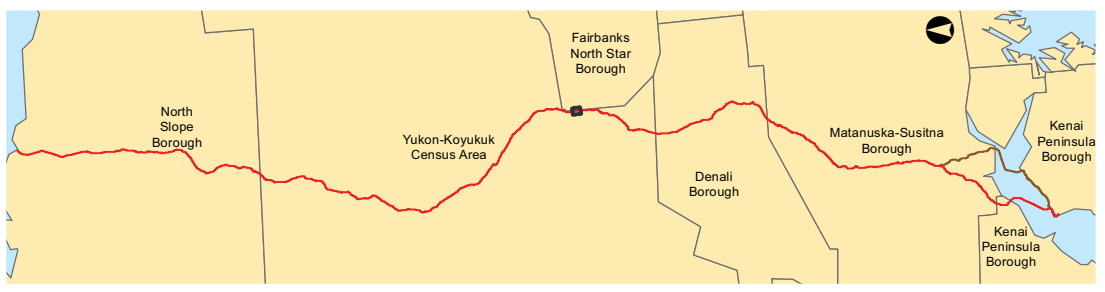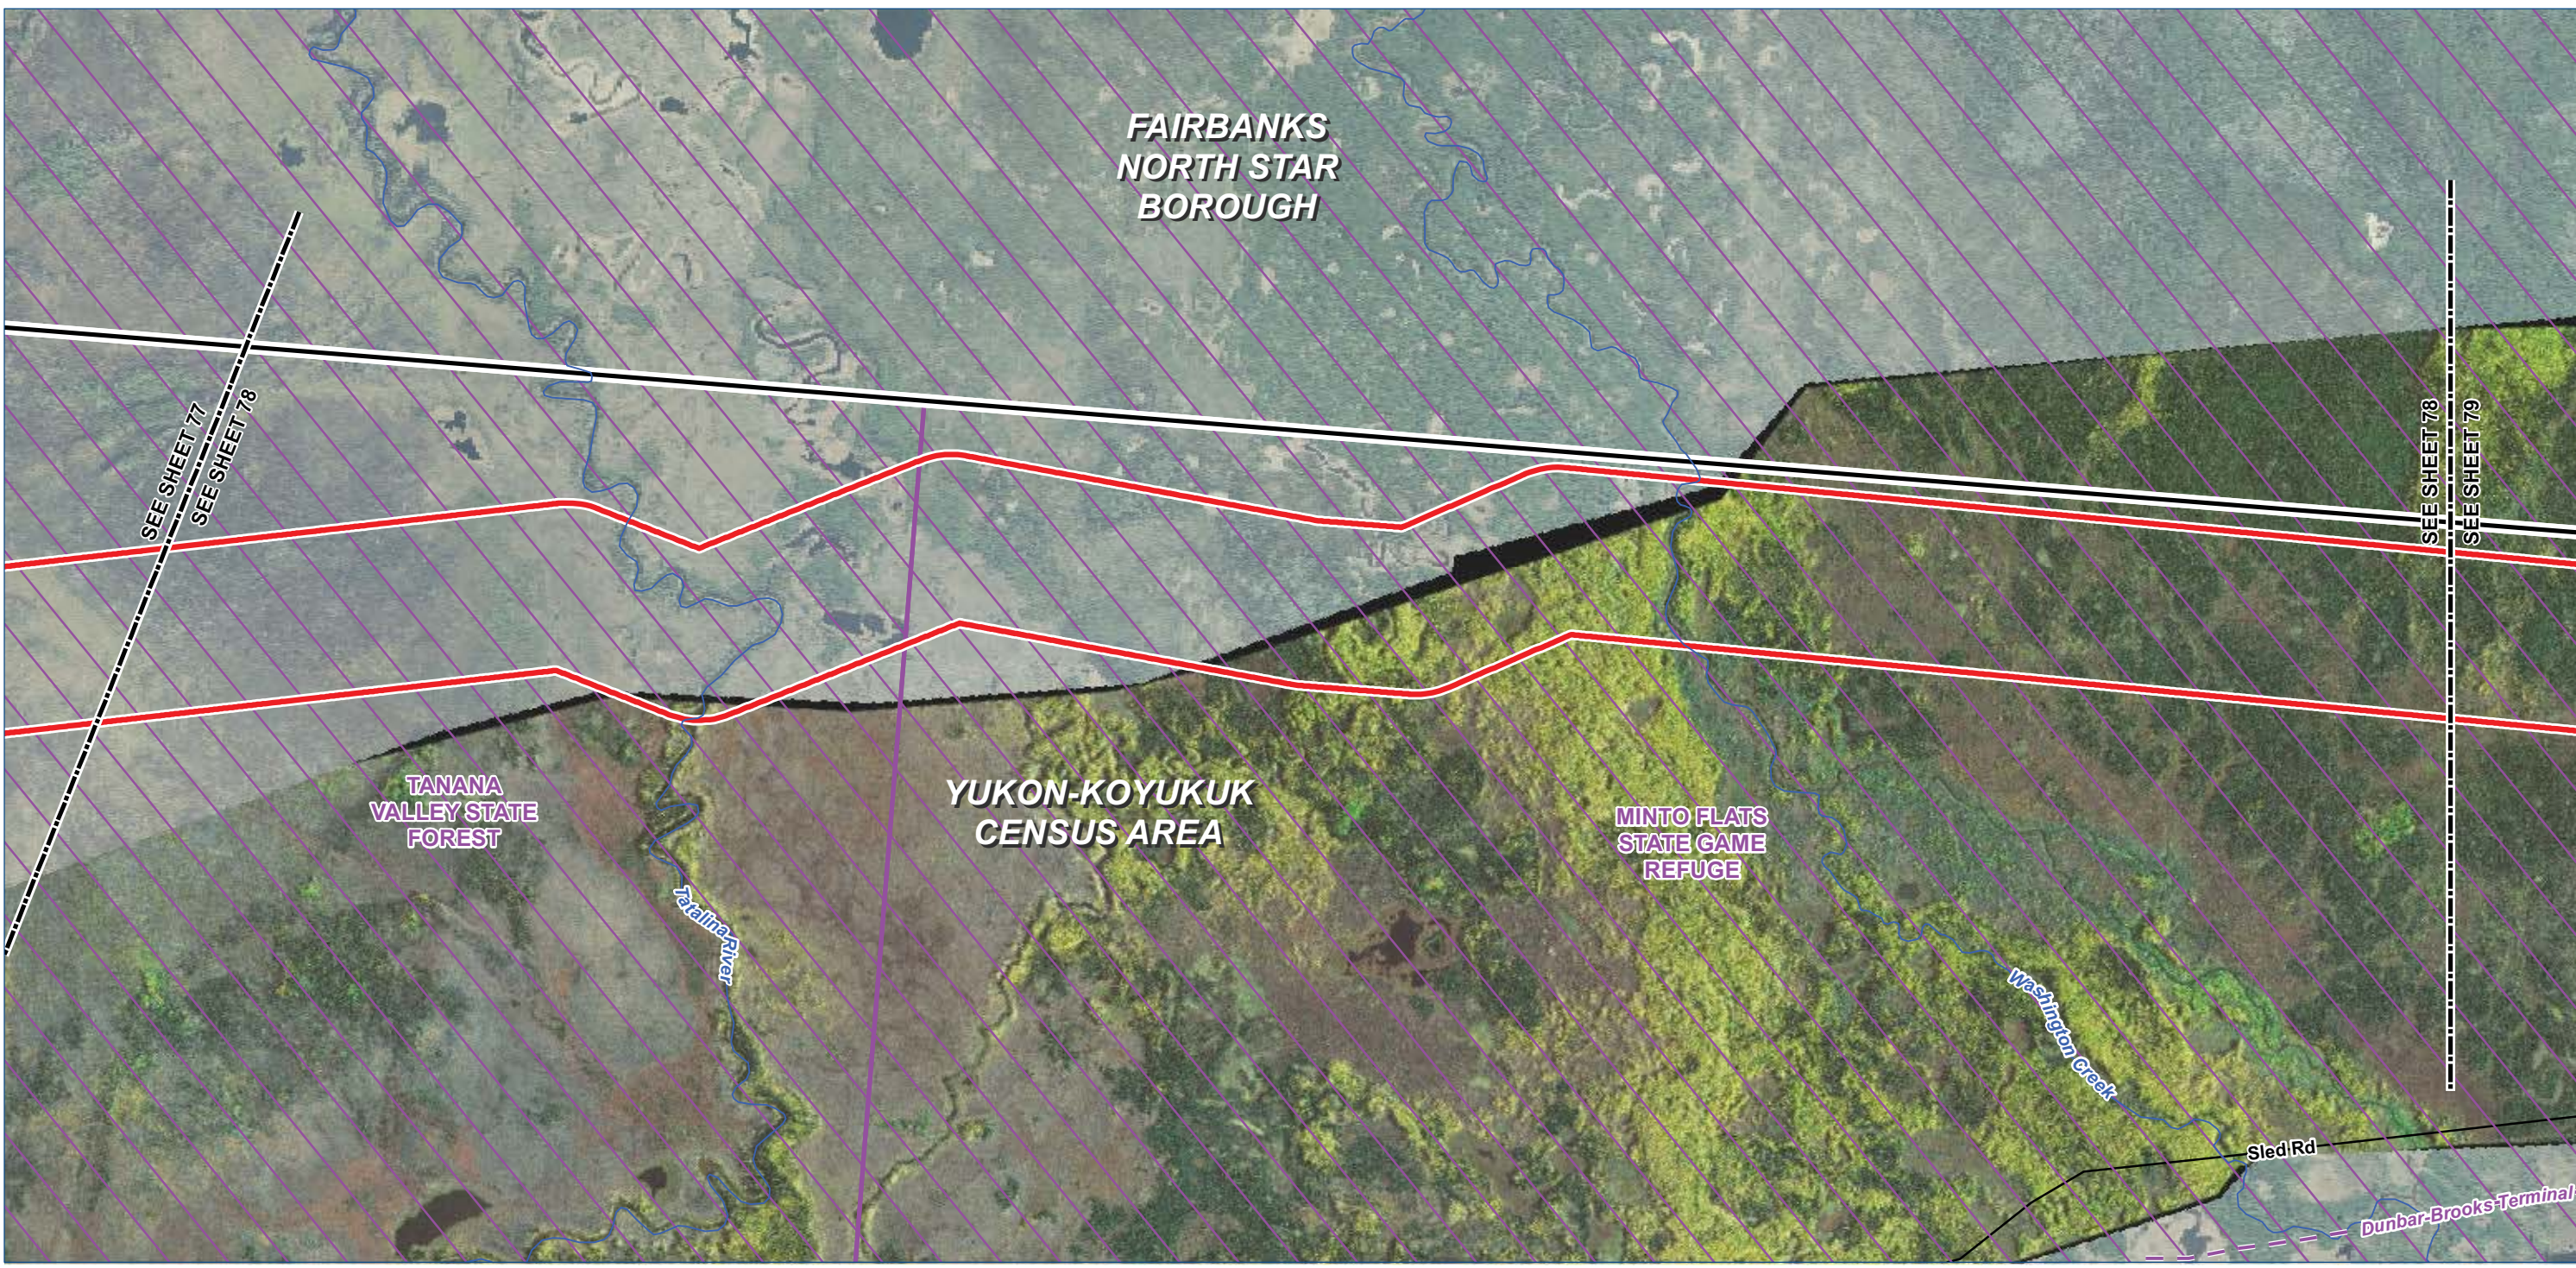

- Legend**

 - TIGER Road
 - NHD Named Flowline
 - Trail
 - Study Corridor - 2,000 ft wide (+/-)**
 - Pre-FEED Rev A Base Corridor
 - Pre-FEED Rev A Alternate Corridor
- Borough / Census Area Line
 - Incorporated City Boundary
 - Public Land - Large Parcel



ALASKA LNG PROJECT		
Appendix A - Pre-FEED Rev A Base Corridor		
BOROUGH: YUKON-KOYUKUK	DRAWN BY: CC	
STATE: ALASKA	CHECKED BY: GS / JS	
REV. NO.:	REVISION	DATE
A	ISSUED FOR REVIEW	2014-06-23
B	ISSUED FOR REVIEW	2014-07-10
C	ISSUED FOR REVIEW	2014-09-30
0	ISSUED FOR REVIEW	2014-10-01
Mile posts will be added once a concept is selected		
DATE: 2014-10-01	PROJECTION: NAD83 STATE PLANE AK 4 5004 FEET	

PREPARED BY:



exp Energy Services Inc.

t: +1.850.385.5441 | f: +1.850.385.5523
1300 Metropolitan Blvd.
Tallahassee, FL 32308
U.S.A.

www.exp.com

• BUILDINGS • EARTH & ENVIRONMENT • ENERGY •
• INDUSTRIAL • INFRASTRUCTURE • SUSTAINABILITY •

DWG: APP A-A-BASE_PRE-FEED SHEET: 78

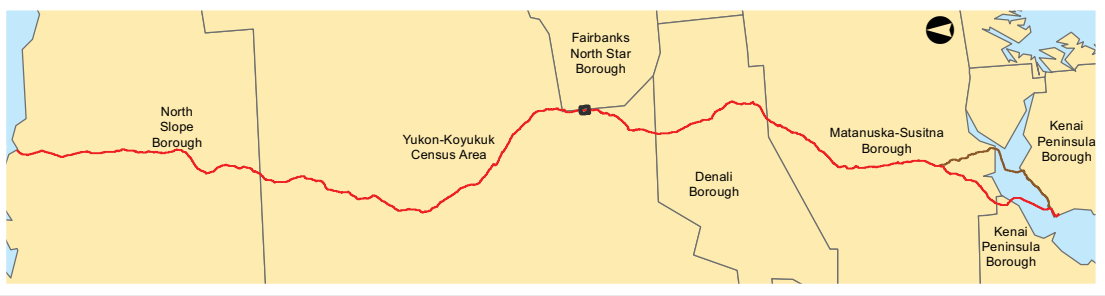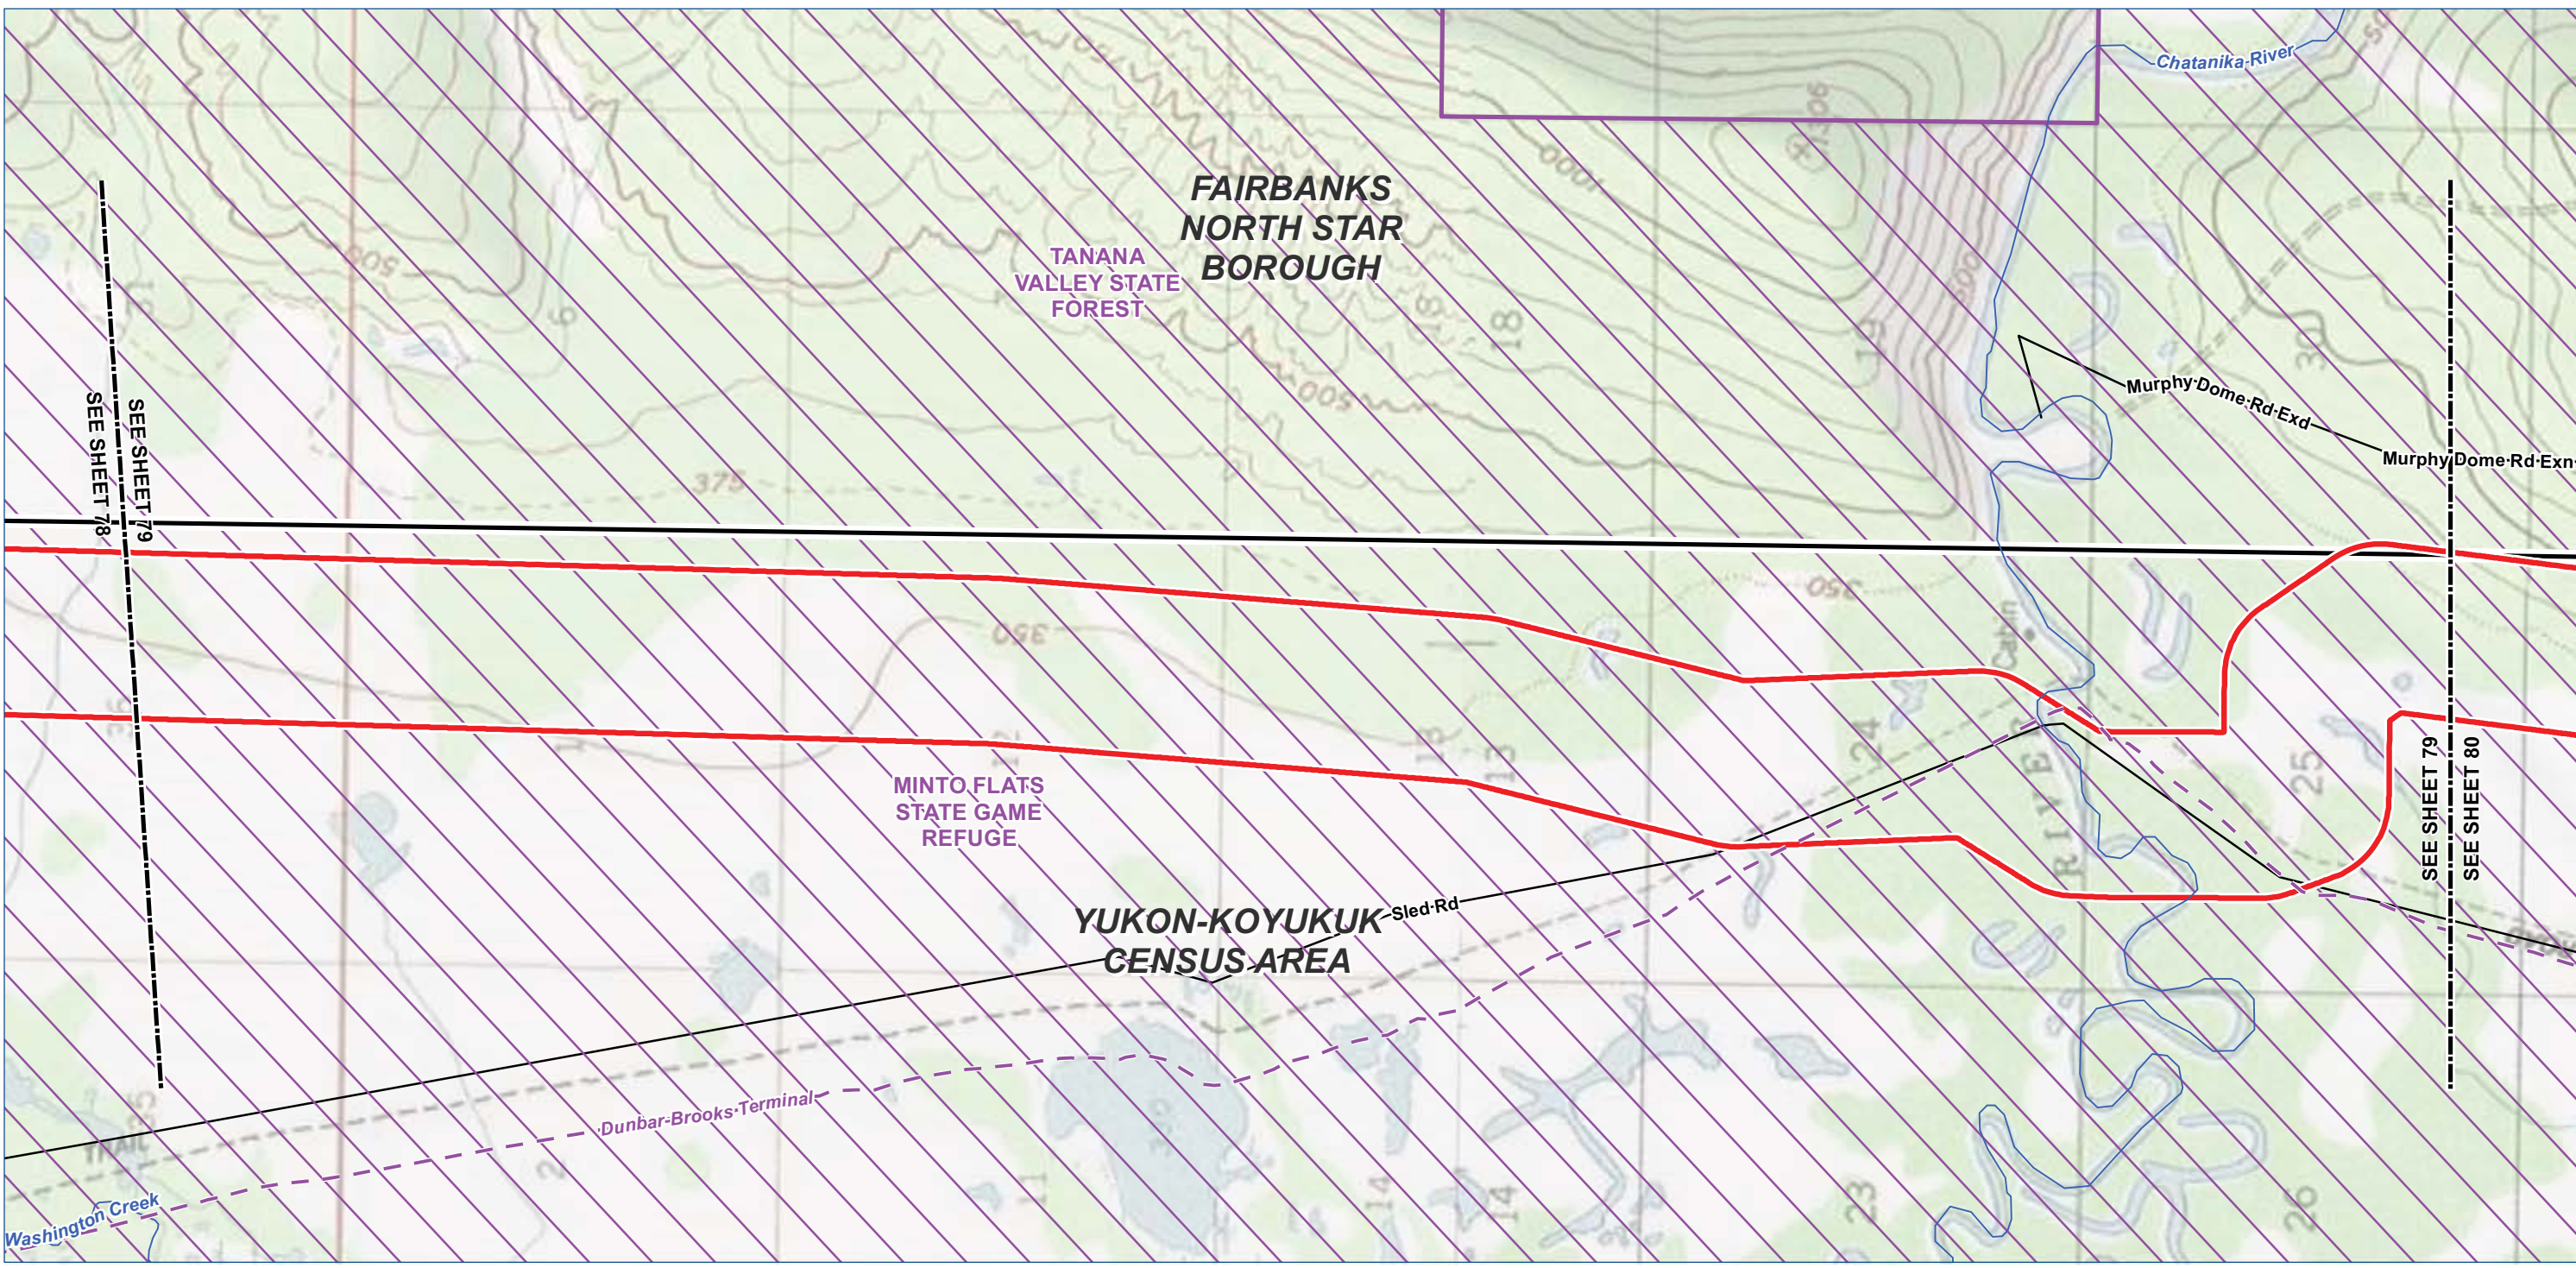

- Legend**

 - TIGER Road
 - NHD Named Flowline
 - Trail
 - Study Corridor - 2,000 ft wide (+/-)**
 - Pre-FEED Rev A Base Corridor
 - Pre-FEED Rev A Alternate Corridor
- Borough / Census Area Line
 - Incorporated City Boundary
 - Public Land - Large Parcel



ALASKA LNG PROJECT		
Appendix A - Pre-FEED Rev A Base Corridor		
BOROUGH: YUKON-KOYUKUK	DRAWN BY: CC	
STATE: ALASKA	CHECKED BY: GS / JS	
REV. NO.:	REVISION	DATE
A	ISSUED FOR REVIEW	2014-06-23
B	ISSUED FOR REVIEW	2014-07-10
C	ISSUED FOR REVIEW	2014-09-30
0	ISSUED FOR REVIEW	2014-10-01
Mile posts will be added once a concept is selected		
DATE: 2014-10-01	PROJECTION: NAD83 STATE PLANE AK 4 5004 FEET	

PREPARED BY:



exp Energy Services Inc.

t: +1.850.385.5441 | f: +1.850.385.5523
1300 Metropolitan Blvd.
Tallahassee, FL 32308
U.S.A.

www.exp.com

• BUILDINGS • EARTH & ENVIRONMENT • ENERGY •
• INDUSTRIAL • INFRASTRUCTURE • SUSTAINABILITY •

DWG: APP A-T-BASE_PRE-FEED SHEET: 79

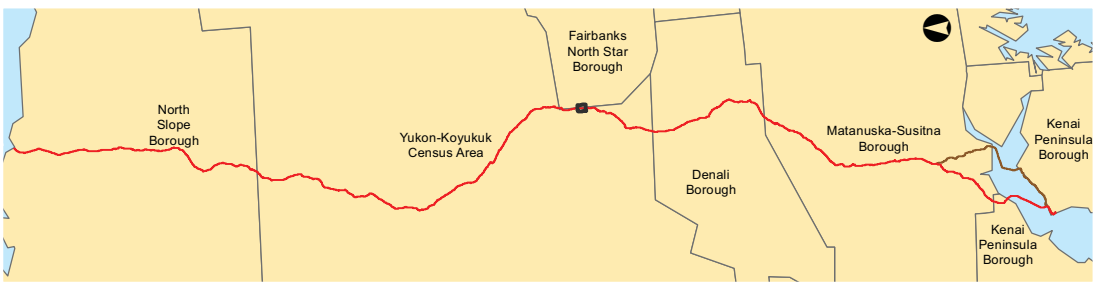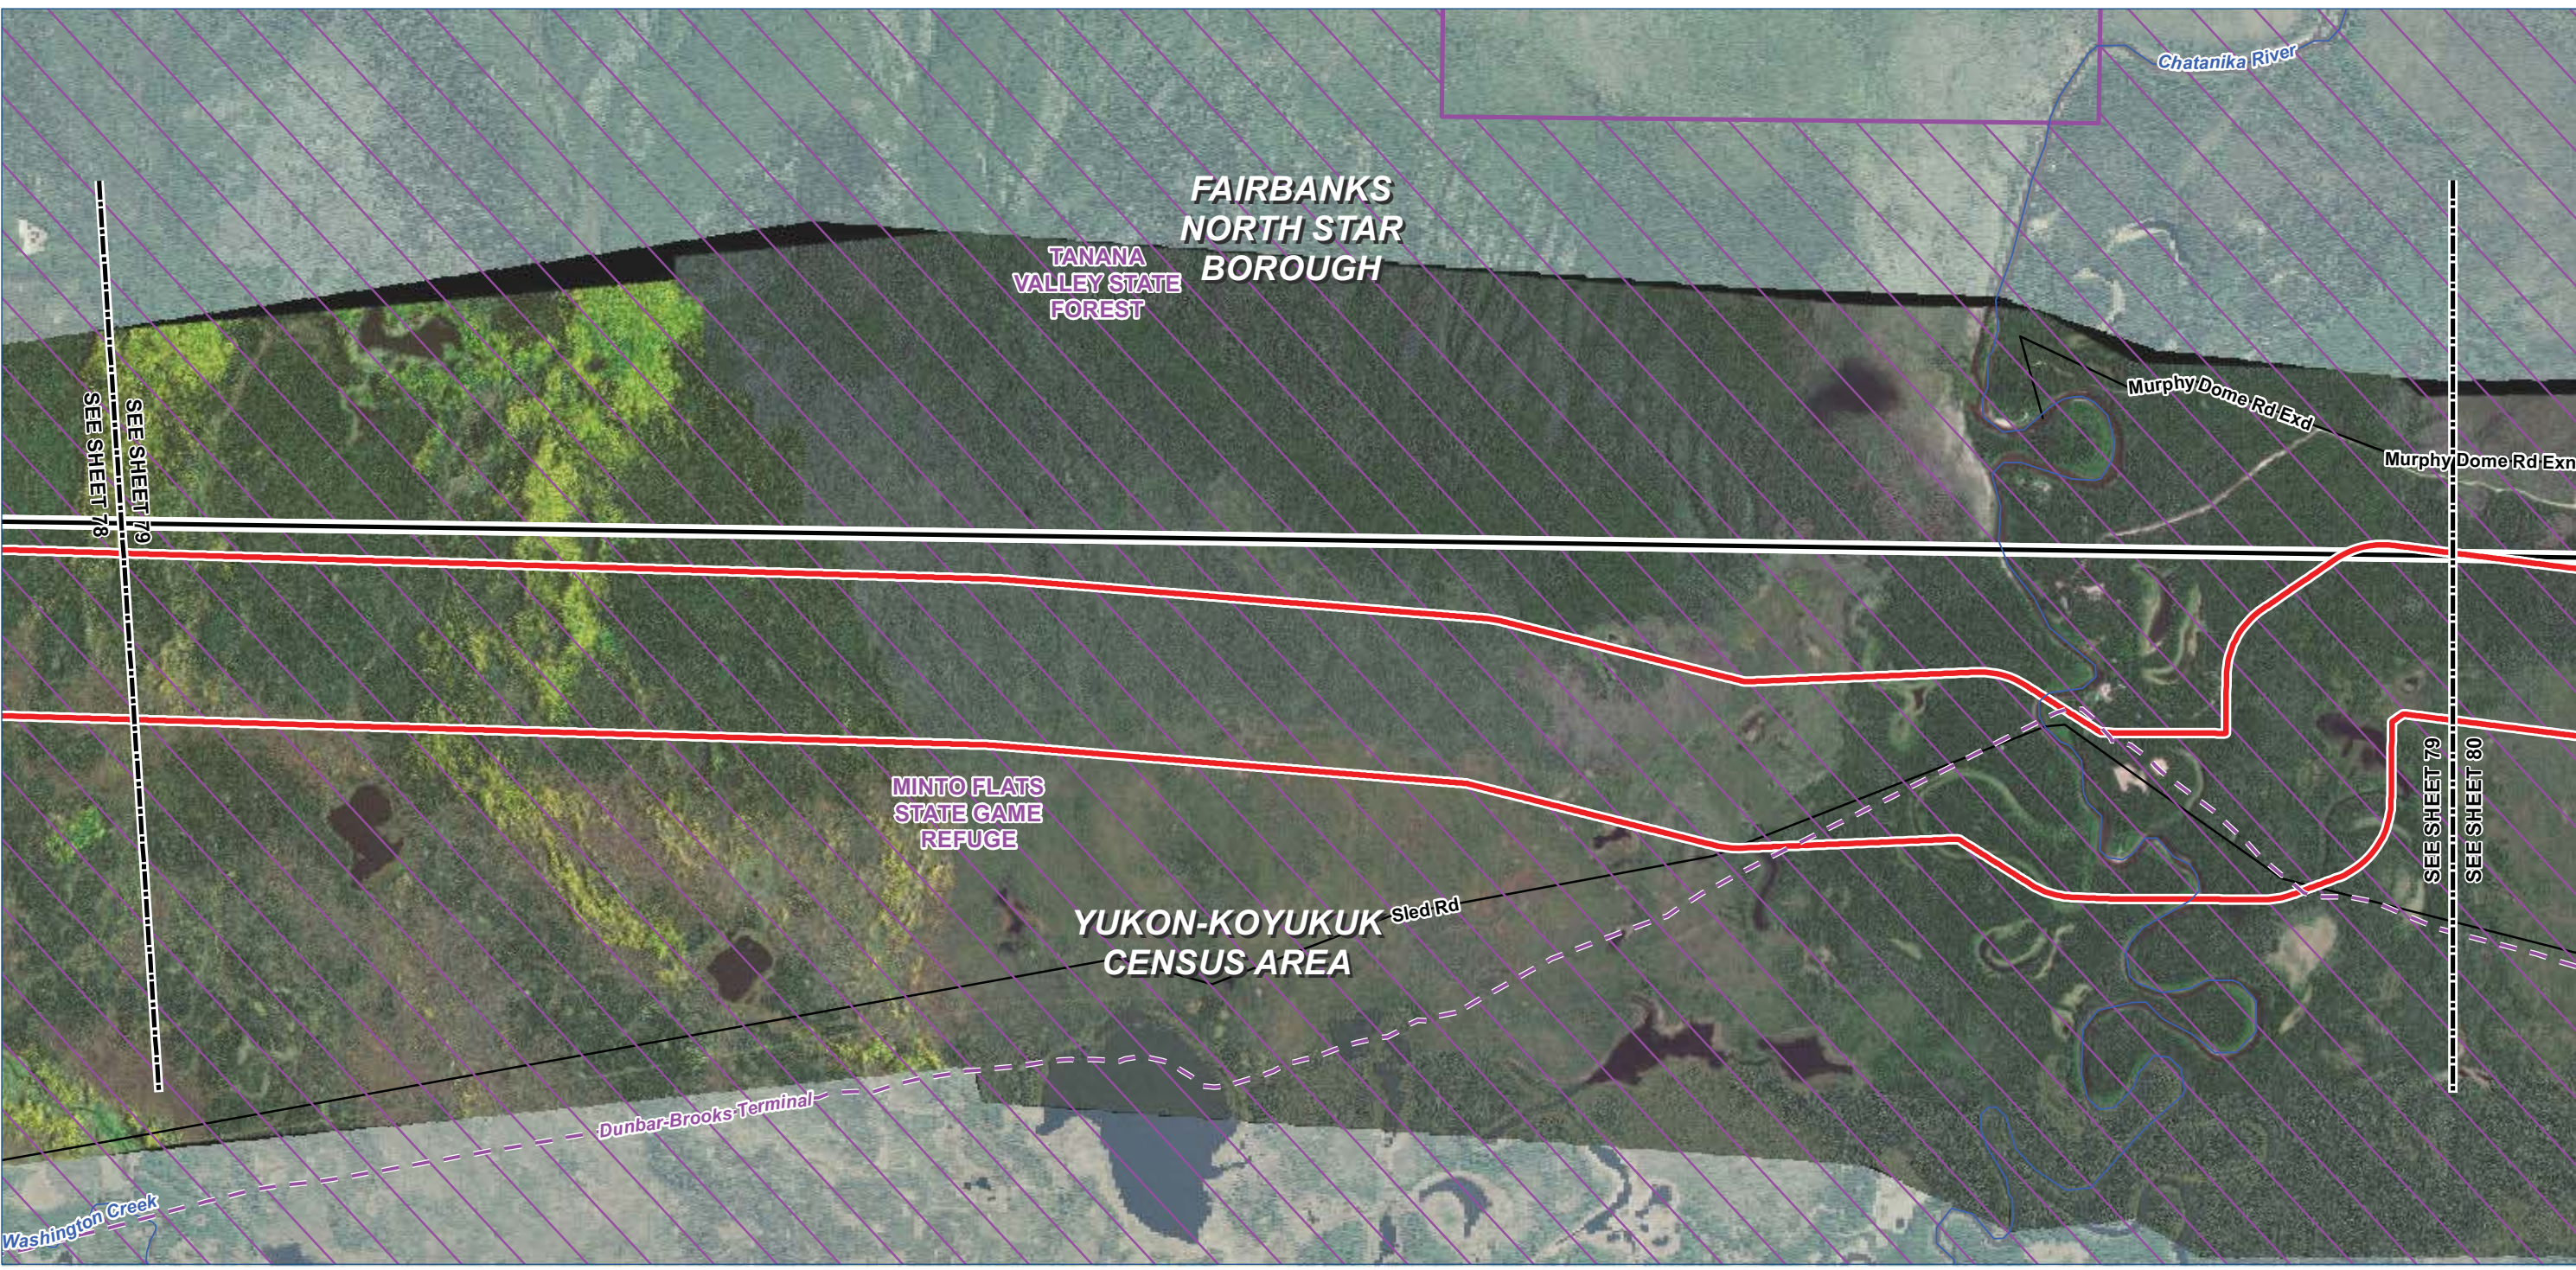

- Legend**
 - TIGER Road
 - NHD Named Flowline
 - Trail
 - Study Corridor - 2,000 ft wide (+/-)**
 - Pre-FEED Rev A Base Corridor
 - Pre-FEED Rev A Alternate Corridor
- Borough / Census Area Line
 - Incorporated City Boundary
 - Public Land - Large Parcel



ALASKA LNG PROJECT		
Appendix A - Pre-FEED Rev A Base Corridor		
BOROUGH: YUKON-KOYUKUK	DRAWN BY: CC	
STATE: ALASKA	CHECKED BY: GS / JS	
REV. NO.:	REVISION	DATE
A	ISSUED FOR REVIEW	2014-06-23
B	ISSUED FOR REVIEW	2014-07-10
C	ISSUED FOR REVIEW	2014-09-30
0	ISSUED FOR REVIEW	2014-10-01
Mile posts will be added once a concept is selected		
DATE: 2014-10-01	PROJECTION: NAD83 STATE PLANE AK 4 5004 FEET	

PREPARED BY:



exp Energy Services Inc.

t: +1.850.385.5441 | f: +1.850.385.5523
1300 Metropolitan Blvd.
Tallahassee, FL 32308
U.S.A.

www.exp.com

• BUILDINGS • EARTH & ENVIRONMENT • ENERGY •
• INDUSTRIAL • INFRASTRUCTURE • SUSTAINABILITY •

DWG: APP A-A-BASE_PRE-FEED SHEET: 79

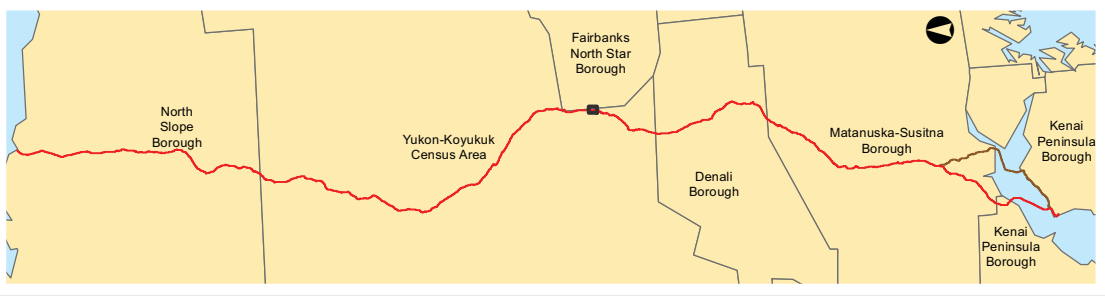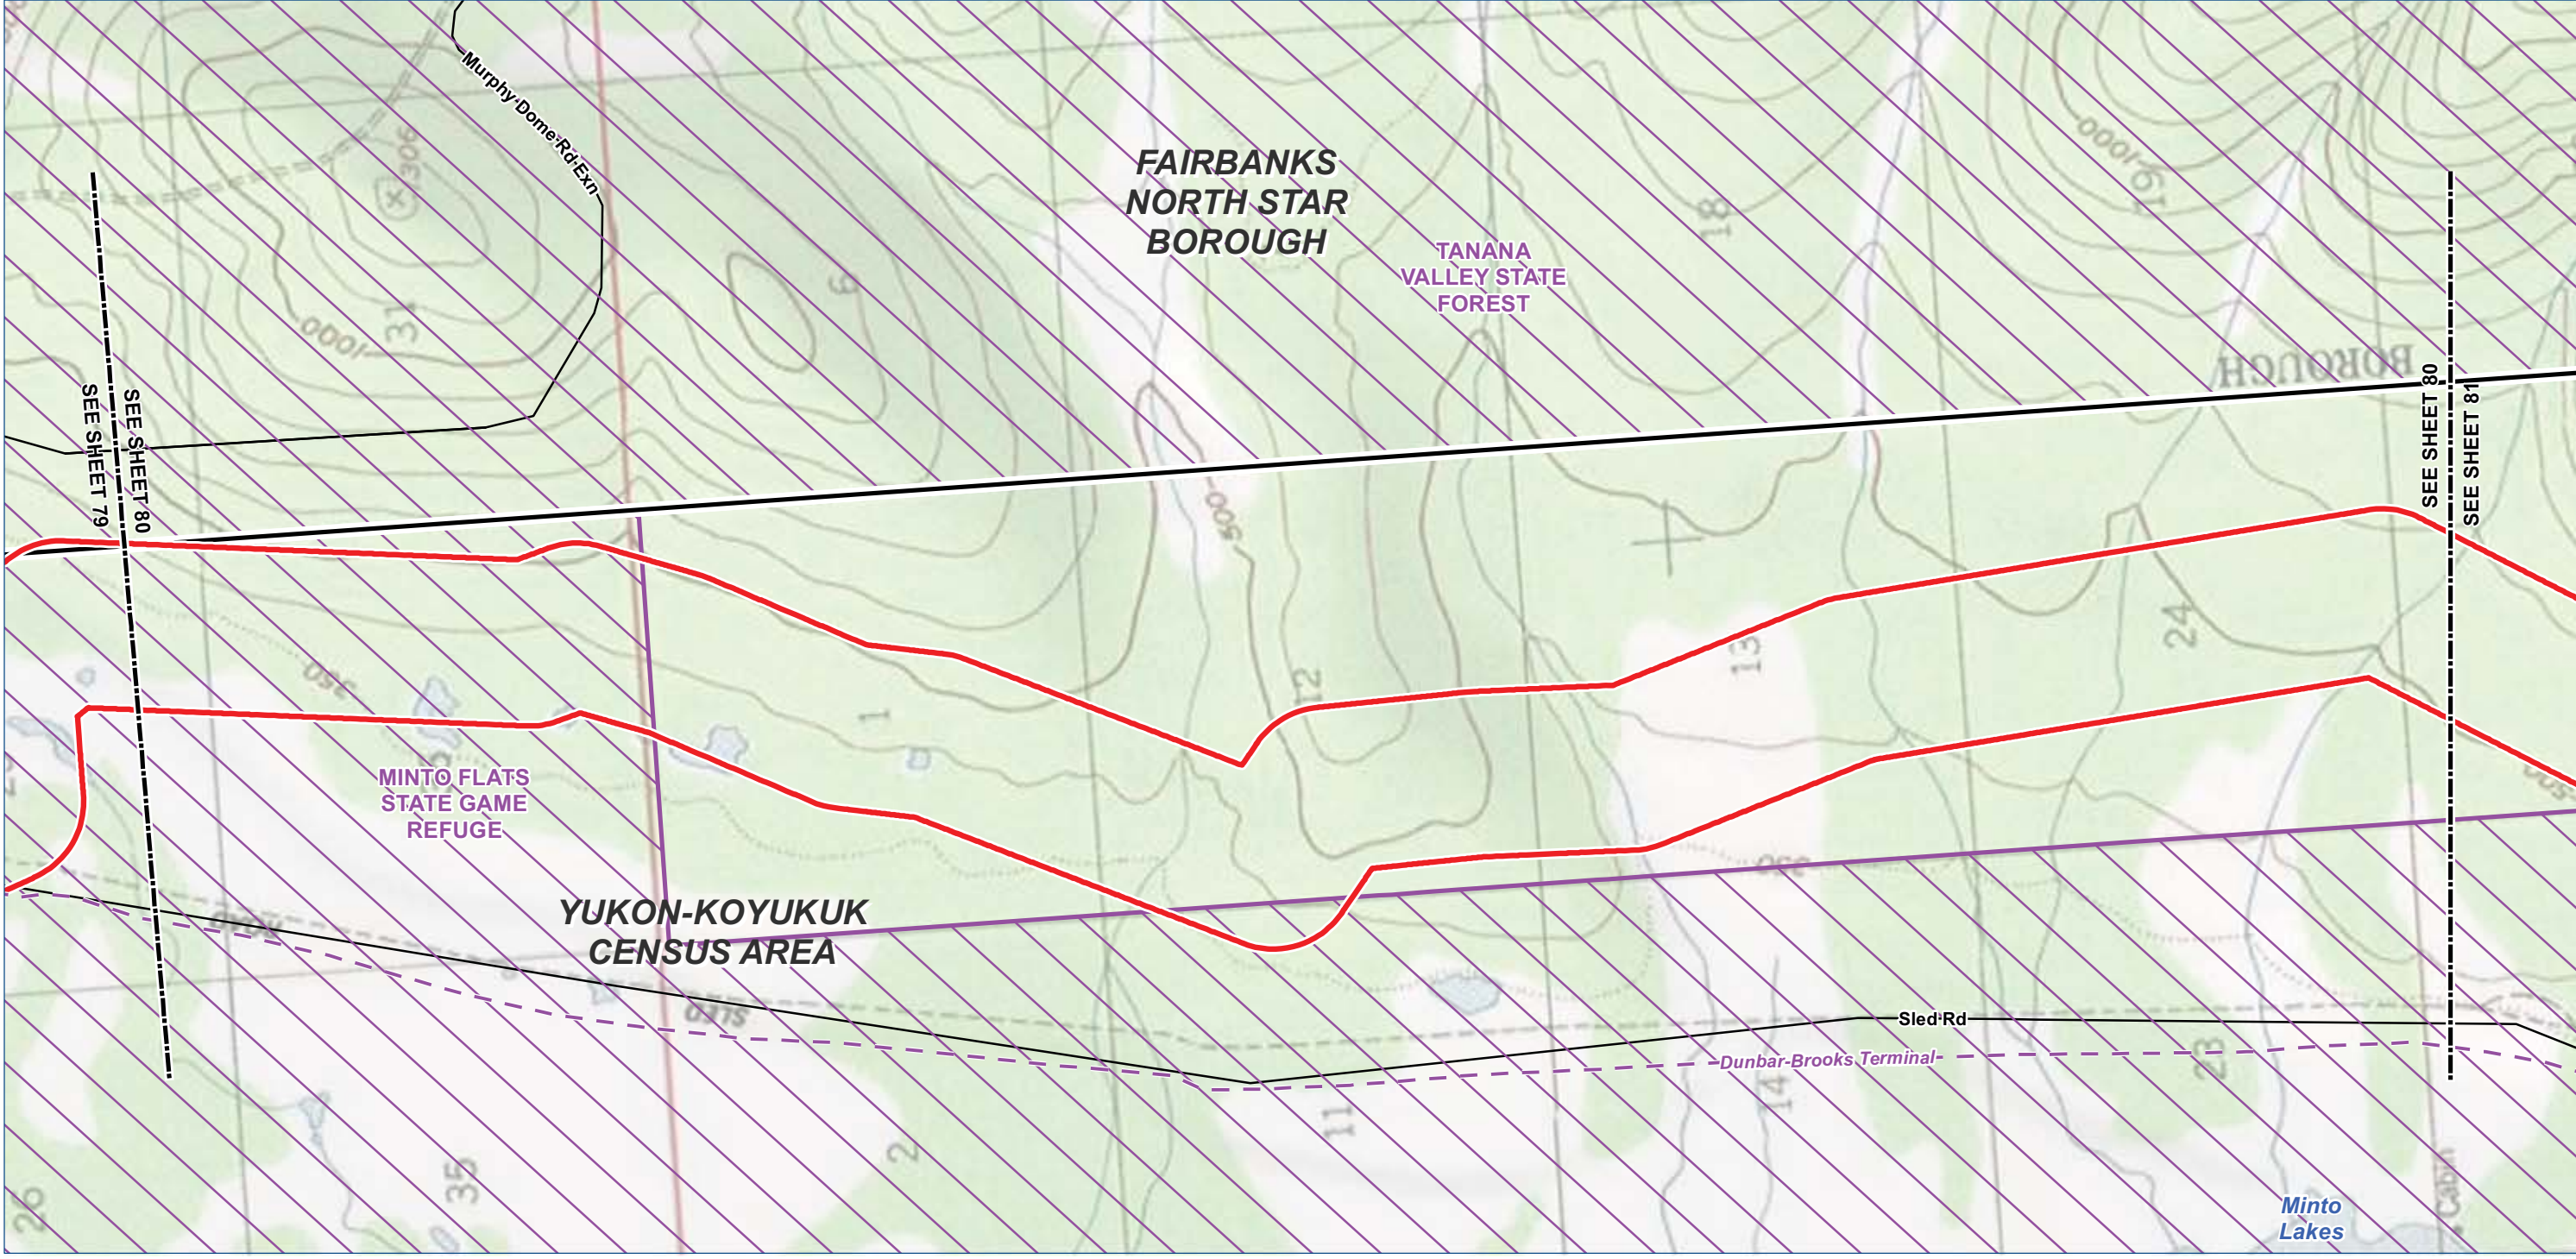

- Legend**

 - TIGER Road
 - NHD Named Flowline
 - Trail
 - Study Corridor - 2,000 ft wide (+/-)**
 - Pre-FEED Rev A Base Corridor
 - Pre-FEED Rev A Alternate Corridor
- Borough / Census Area Line
 - Incorporated City Boundary
 - Public Land - Large Parcel



ALASKA LNG PROJECT		
Appendix A - Pre-FEED Rev A Base Corridor		
BOROUGH: YUKON-KOYUKUK	DRAWN BY: CC	
STATE: ALASKA	CHECKED BY: GS / JS	
REV. NO.:	REVISION	DATE
A	ISSUED FOR REVIEW	2014-06-23
B	ISSUED FOR REVIEW	2014-07-10
C	ISSUED FOR REVIEW	2014-09-30
0	ISSUED FOR REVIEW	2014-10-01
Mile posts will be added once a concept is selected		
DATE: 2014-10-01	PROJECTION: NAD83 STATE PLANE AK 4 5004 FEET	

PREPARED BY:



exp Energy Services Inc.

t: +1.850.385.5441 | f: +1.850.385.5523
1300 Metropolitan Blvd.
Tallahassee, FL 32308
U.S.A.

www.exp.com

• BUILDINGS • EARTH & ENVIRONMENT • ENERGY •
• INDUSTRIAL • INFRASTRUCTURE • SUSTAINABILITY •

DWG: APP A-T-BASE_PRE-FEED SHEET: 80

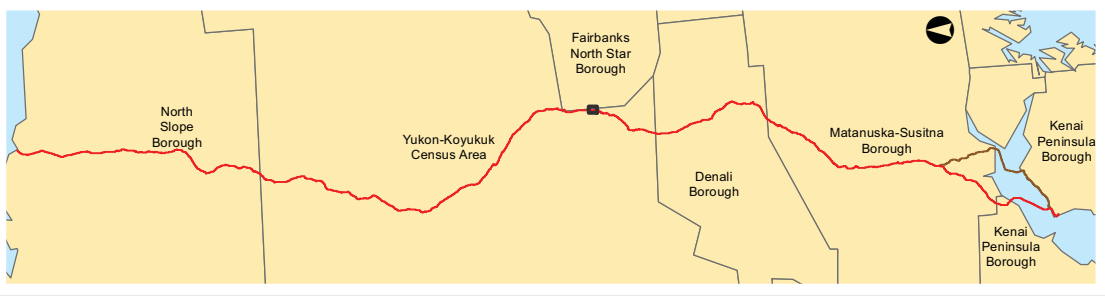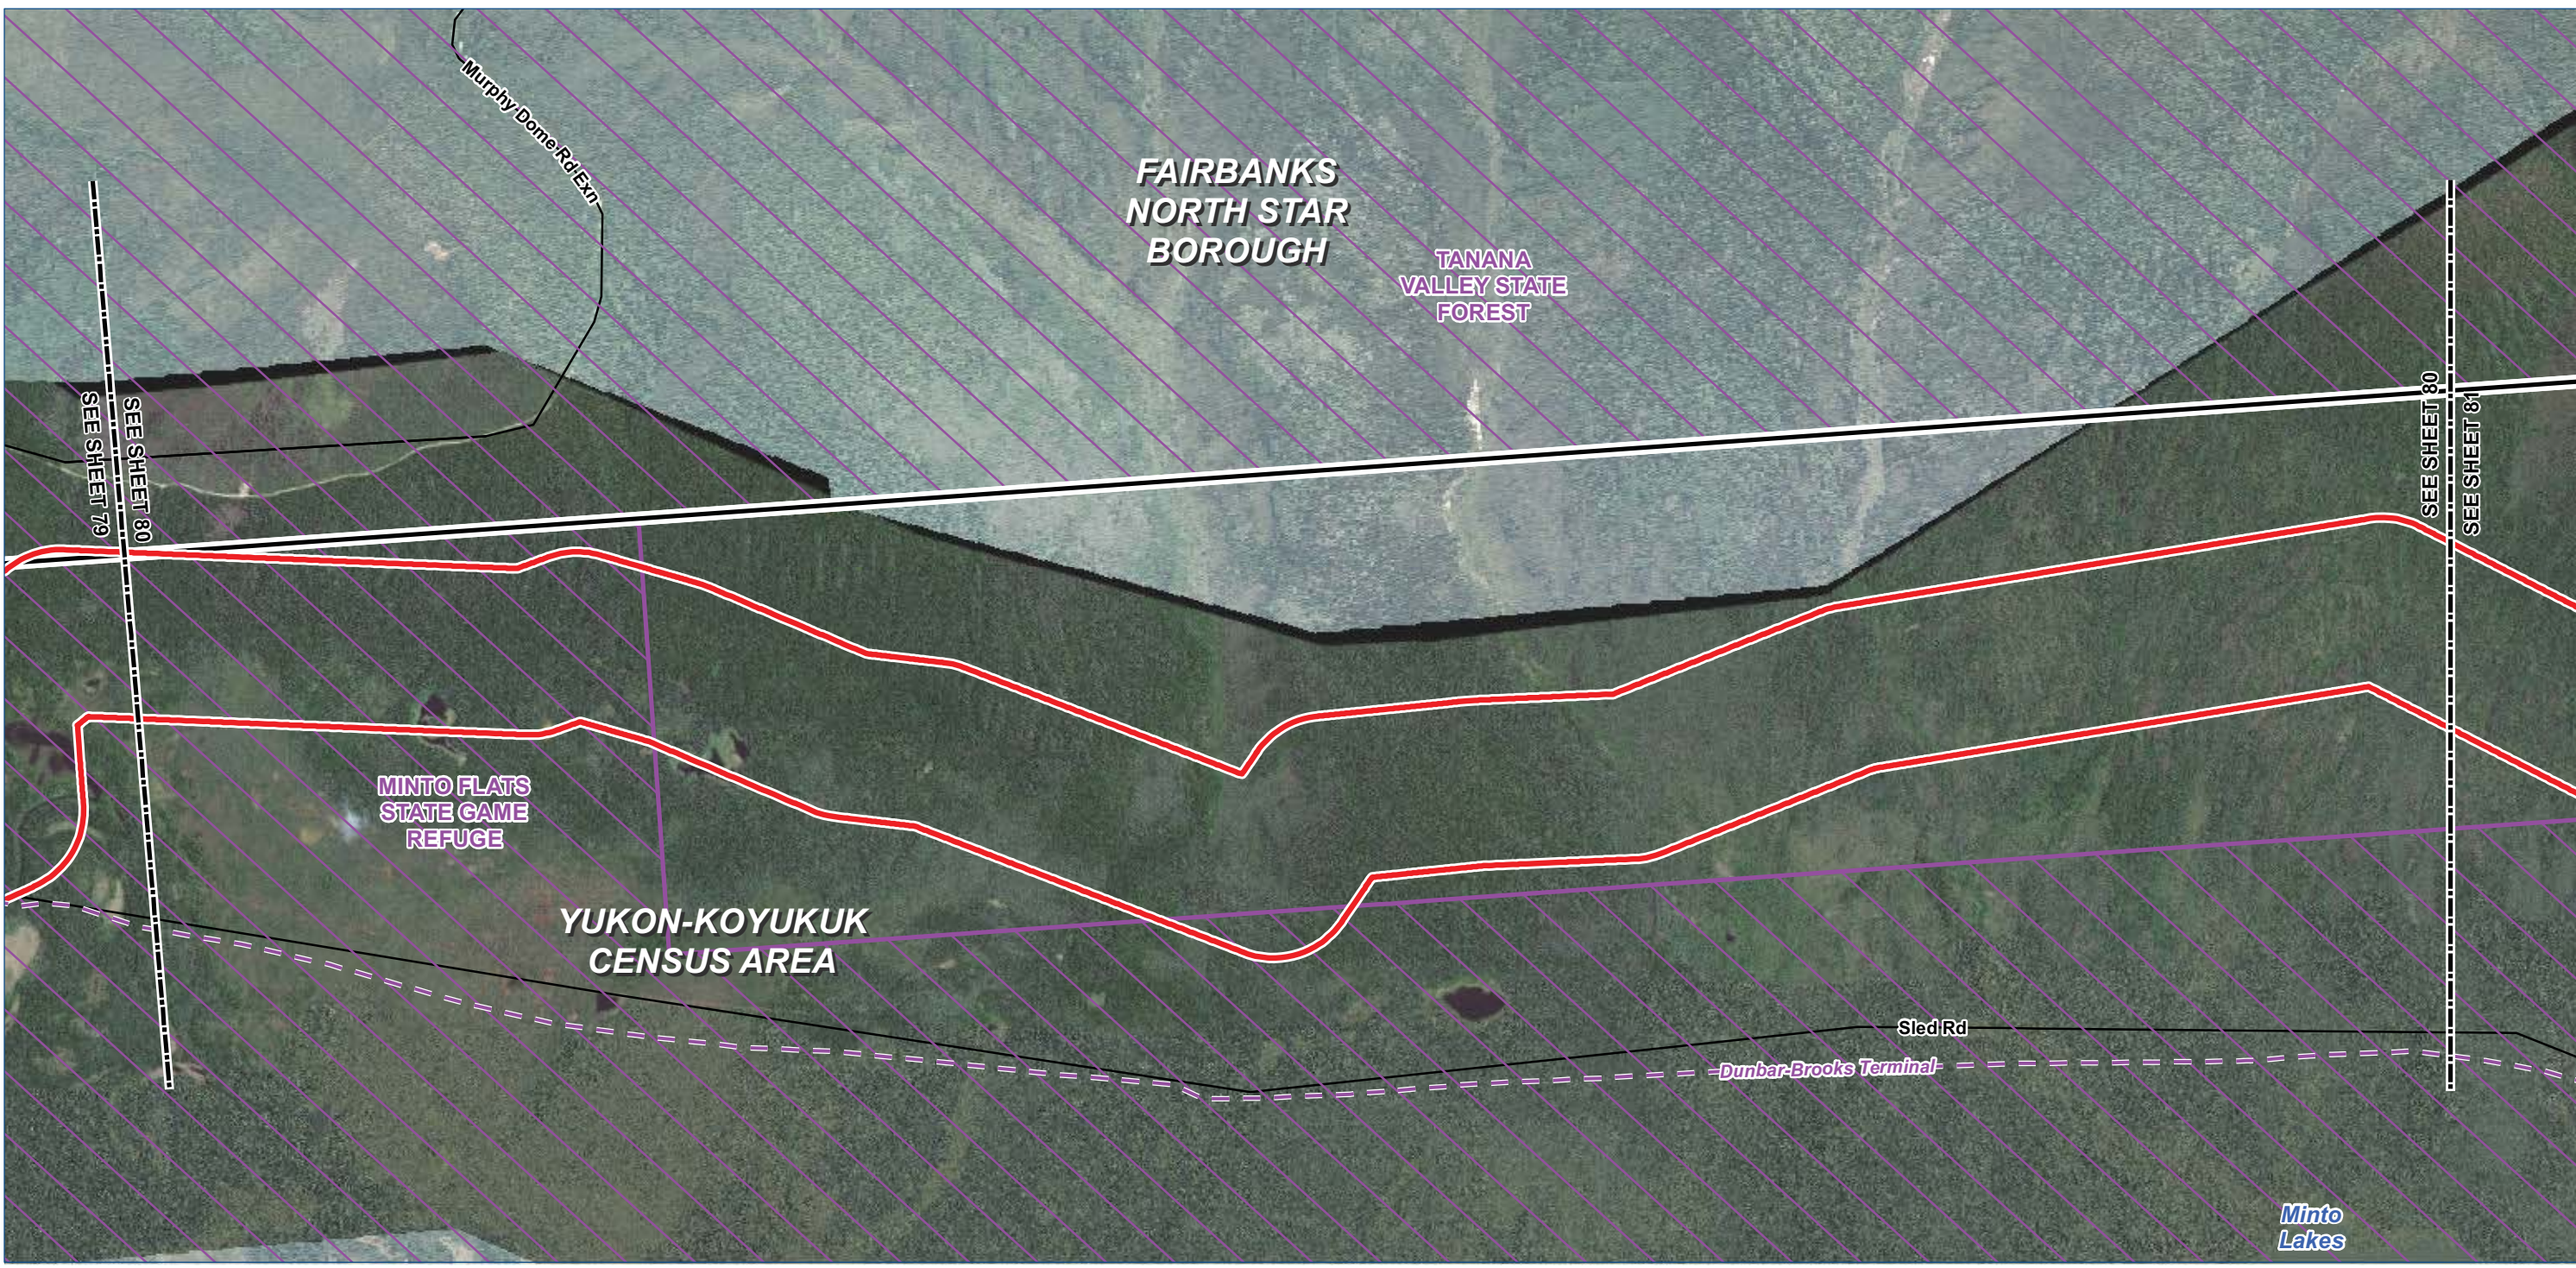

Legend

TIGER Road

NHD Named Flowline

Trail

Study Corridor - 2,000 ft wide (+/-)

Pre-FEED Rev A Base Corridor

Pre-FEED Rev A Alternate Corridor

Borough / Census Area Line

Incorporated City Boundary

Public Land - Large Parcel

01,0002,0004,000 Feet

ALASKA LNG PROJECT		
Appendix A - Pre-FEED Rev A Base Corridor		
BOROUGH: YUKON-KOYUKUK	DRAWN BY: CC	
STATE: ALASKA	CHECKED BY: GS / JS	
REV. NO.:	REVISION	DATE
A	ISSUED FOR REVIEW	2014-06-23
B	ISSUED FOR REVIEW	2014-07-10
C	ISSUED FOR REVIEW	2014-09-30
0	ISSUED FOR REVIEW	2014-10-01
Mile posts will be added once a concept is selected		
DATE: 2014-10-01	PROJECTION: NAD83 STATE PLANE AK 4 5004 FEET	

PREPARED BY:

exp Energy Services Inc.

t: +1.850.385.5441 | f: +1.850.385.5523

1300 Metropolitan Blvd.

Tallahassee, FL 32308

U.S.A.

www.exp.com

exp.



BUILDINGS • EARTH & ENVIRONMENT • ENERGY •

INDUSTRIAL • INFRASTRUCTURE • SUSTAINABILITY •

DWG: APP A-A-BASE_PRE-FEED

SHEET: 80

X:\Projects\ExxonMobil\SCLNG\Mapping\20140930_Resource_Report_Rev_0\04_MXD\01_Ver0\App_A_Aerial_Preliminary_Prefered_Corridor_Pre_FEED.mxd

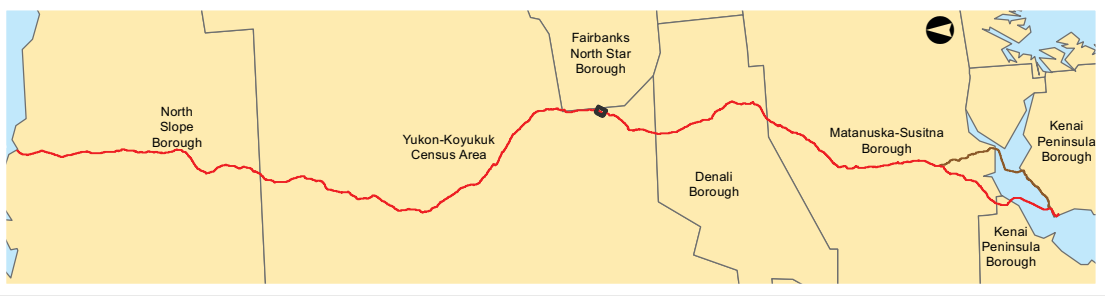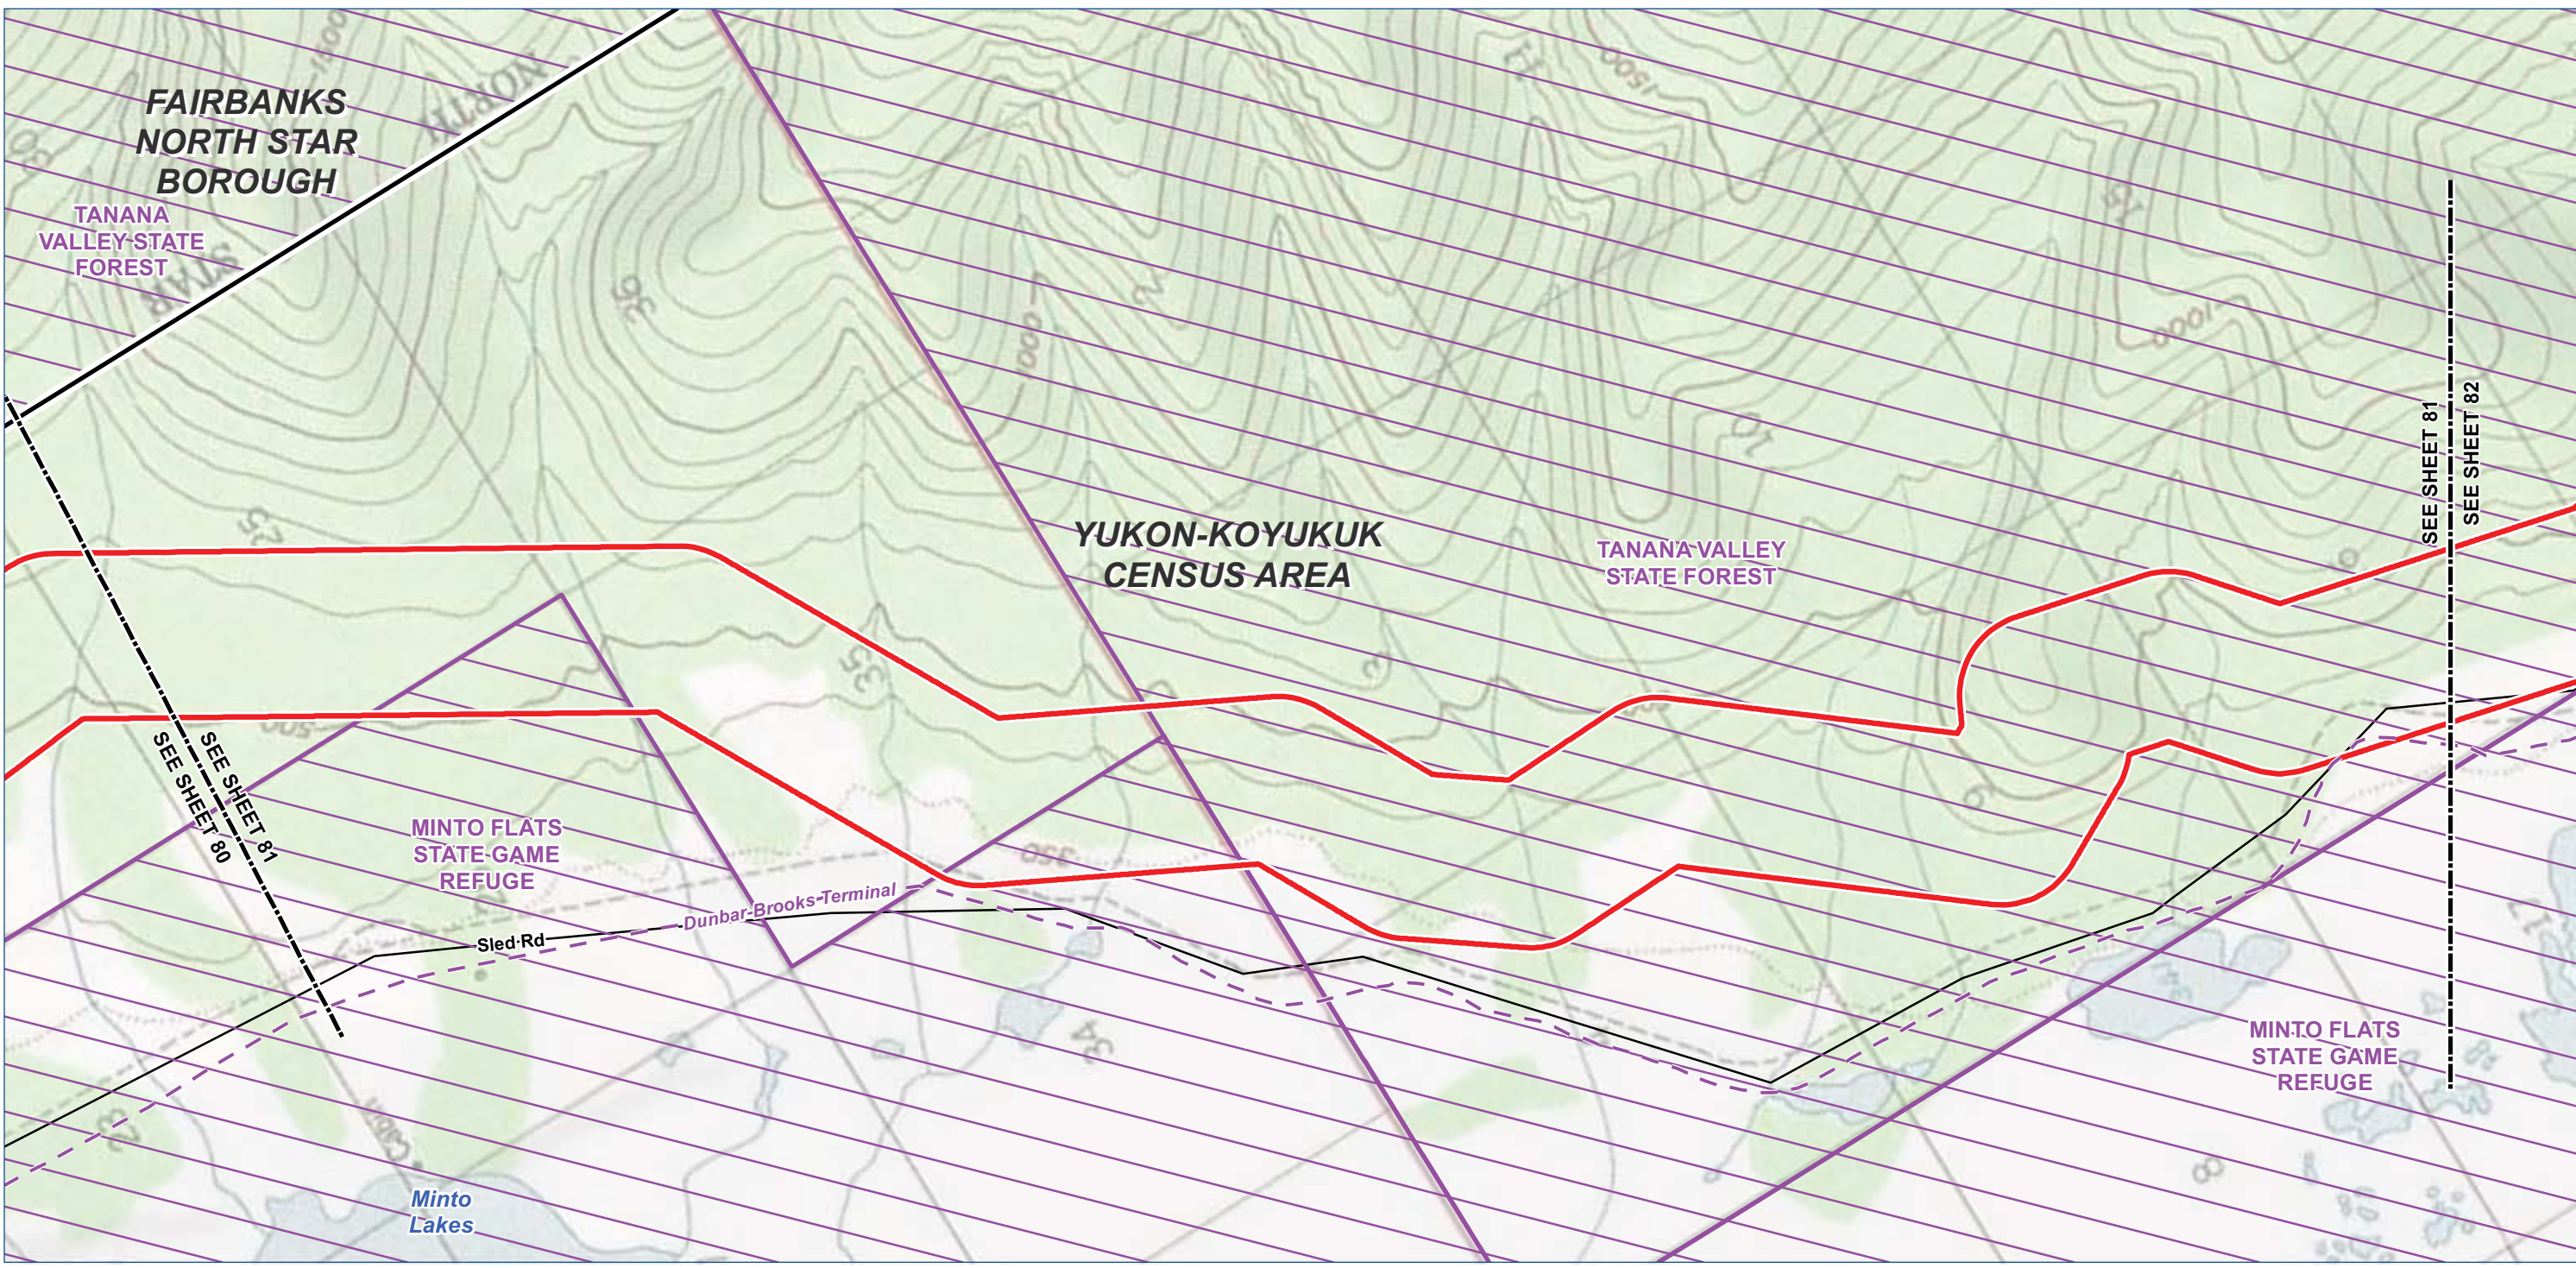

Legend

TIGER Road

NHD Named Flowline

Trail

Study Corridor - 2,000 ft wide (+/-)

Pre-FEED Rev A Base Corridor

Pre-FEED Rev A Alternate Corridor

Borough / Census Area Line

Incorporated City Boundary

Public Land - Large Parcel

01,0002,0004,000 Feet

ALASKA LNG PROJECT		
Appendix A - Pre-FEED Rev A Base Corridor		
BOROUGH: YUKON-KOYUKUK	DRAWN BY: CC	
STATE: ALASKA	CHECKED BY: GS / JS	
REV. NO.:	REVISION	DATE
A	ISSUED FOR REVIEW	2014-06-23
B	ISSUED FOR REVIEW	2014-07-10
C	ISSUED FOR REVIEW	2014-09-30
0	ISSUED FOR REVIEW	2014-10-01
Mile posts will be added once a concept is selected		
DATE: 2014-10-01	PROJECTION: NAD83 STATE PLANE AK 4 5004 FEET	

PREPARED BY:

exp Energy Services Inc.

t: +1.850.385.5441 | f: +1.850.385.5523

1300 Metropolitan Blvd.

Tallahassee, FL 32308

U.S.A.



www.exp.com

exp.

BUILDINGS • EARTH & ENVIRONMENT • ENERGY •

INDUSTRIAL • INFRASTRUCTURE • SUSTAINABILITY •

DWG: APP A-T-BASE_PRE-FEED SHEET: 81

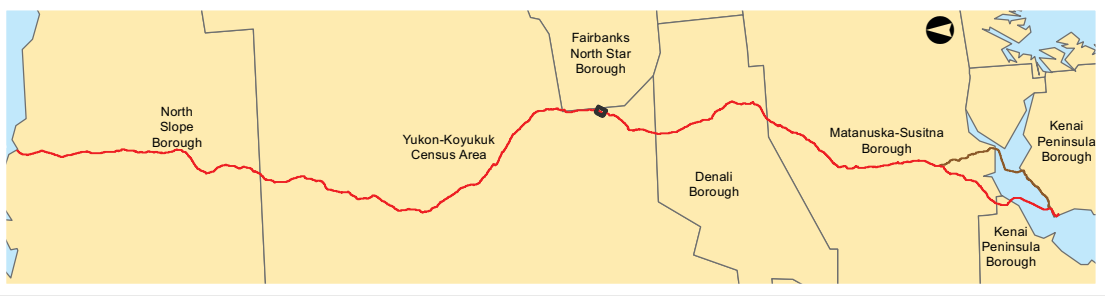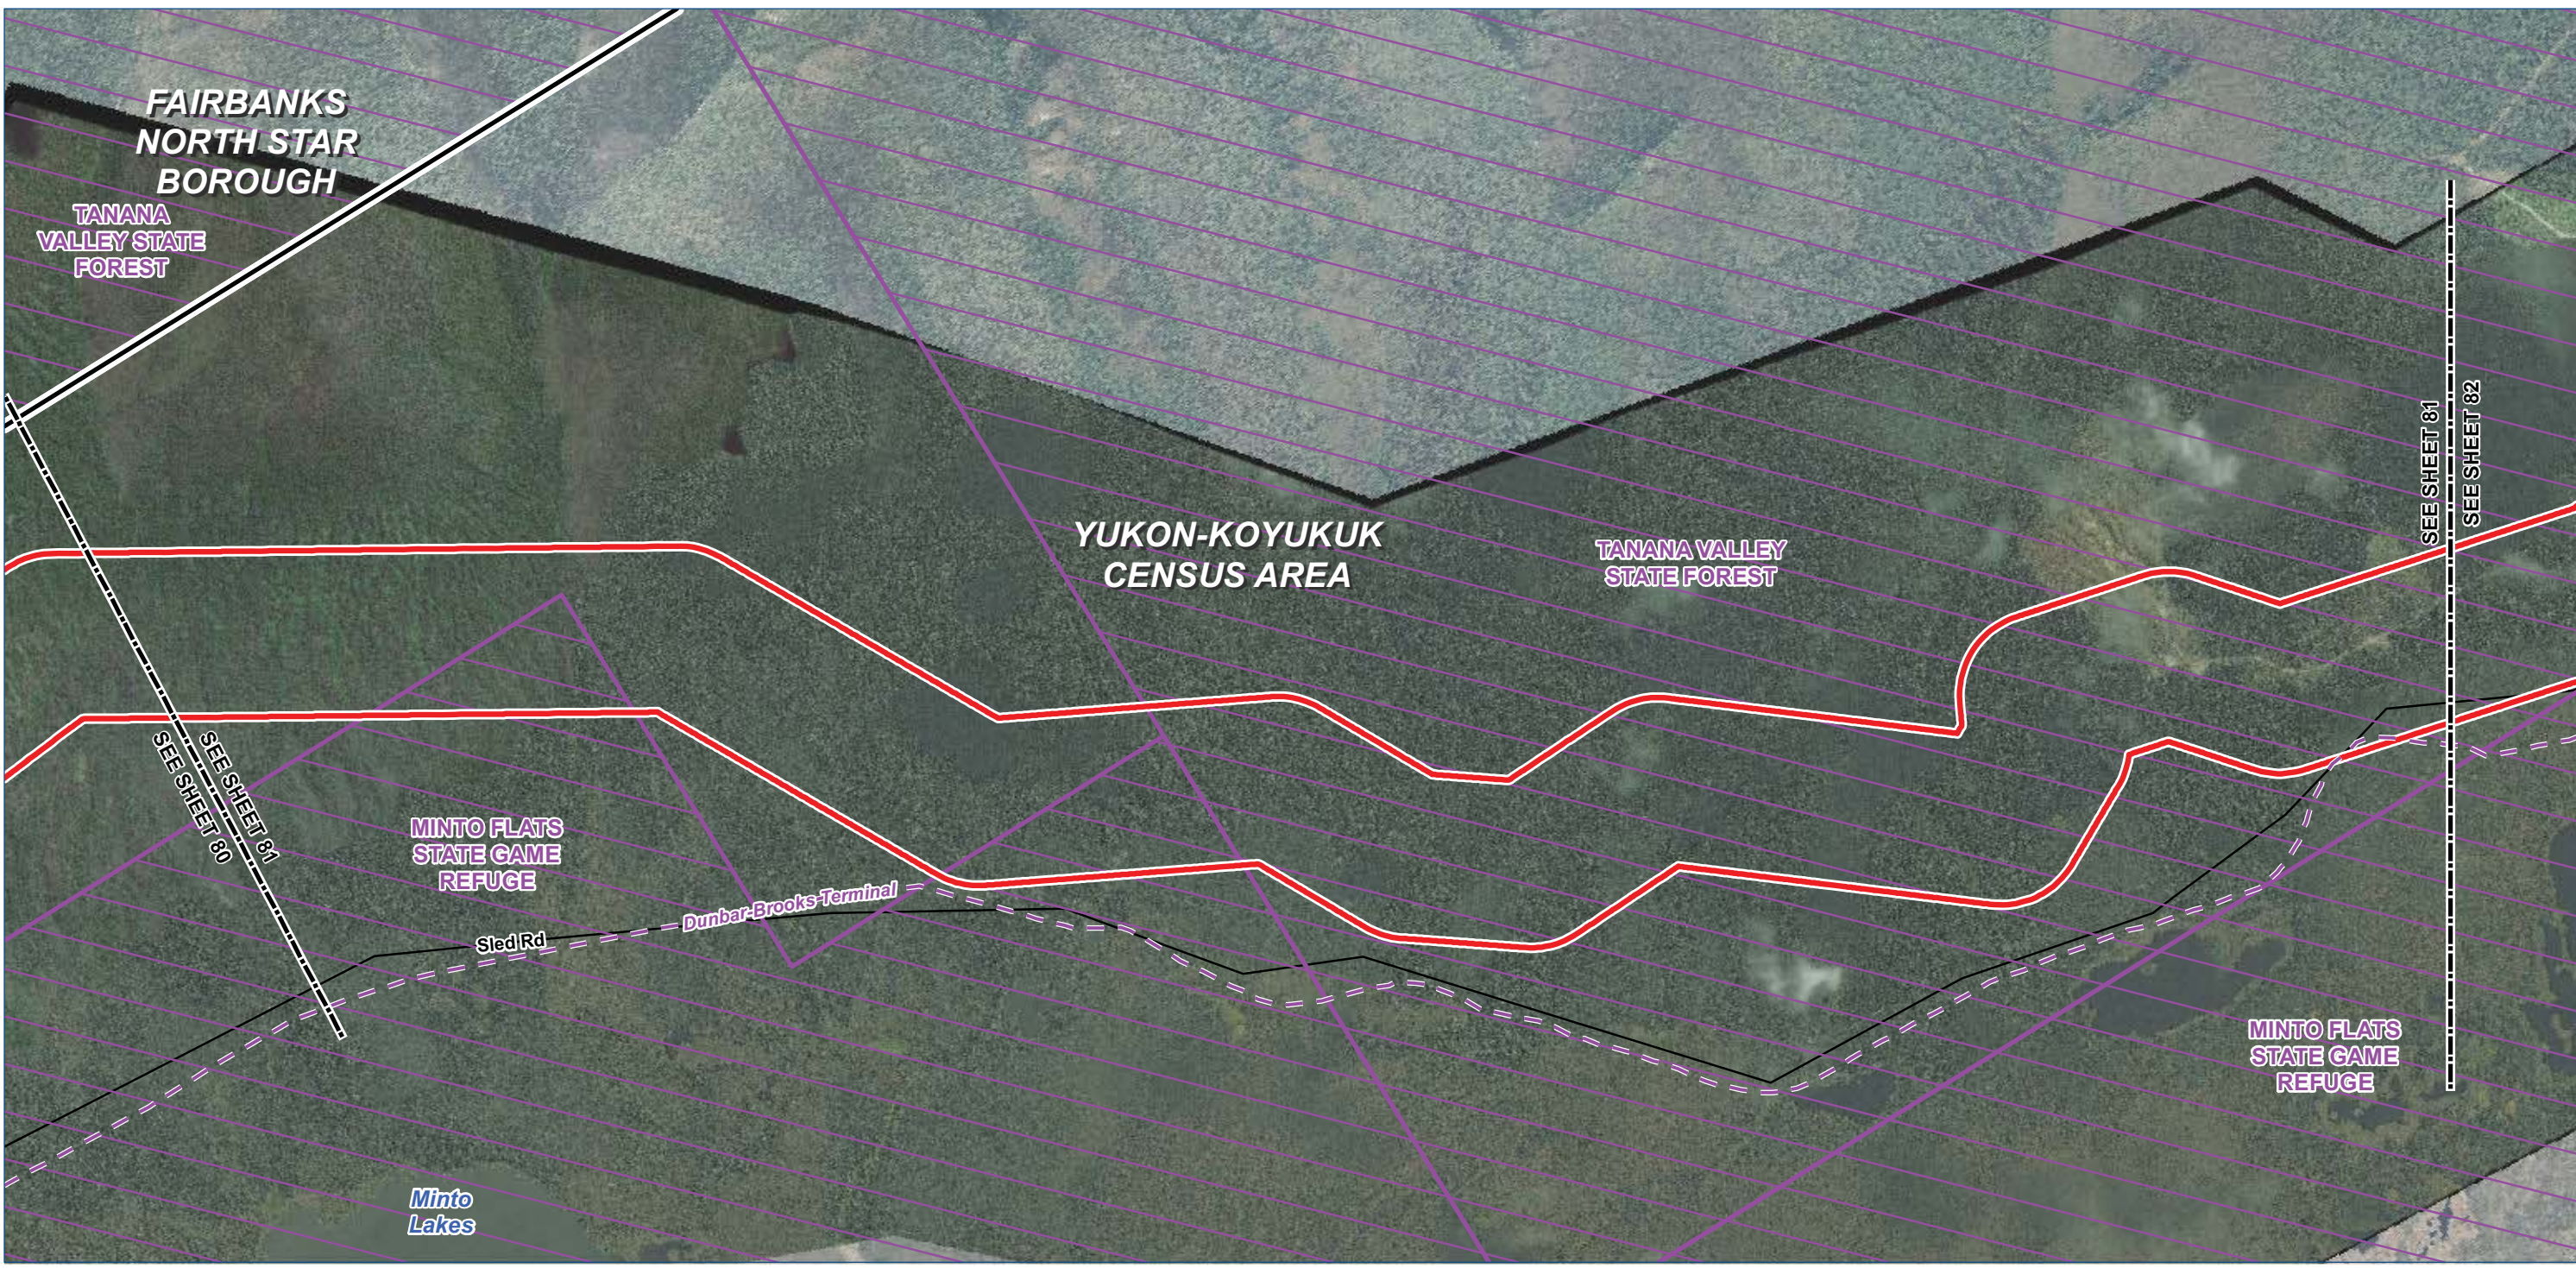


Legend
— TIGER Road
~ NHD Named Flowline
- - Trail
Study Corridor - 2,000 ft wide (+/-)
Pre-FEED Rev A Base Corridor
Pre-FEED Rev A Alternate Corridor

Borough / Census Area Line

Incorporated City Boundary

Public Land - Large Parcel

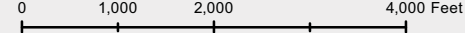



ALASKA LNG PROJECT		
Appendix A - Pre-FEED Rev A Base Corridor		
BOROUGH: YUKON-KOYUKUK	DRAWN BY: CC	
STATE: ALASKA	CHECKED BY: GS / JS	
REV. NO.:	REVISION	DATE
A	ISSUED FOR REVIEW	2014-06-23
B	ISSUED FOR REVIEW	2014-07-10
C	ISSUED FOR REVIEW	2014-09-30
0	ISSUED FOR REVIEW	2014-10-01
Mile posts will be added once a concept is selected		
DATE: 2014-10-01	PROJECTION: NAD83 STATE PLANE AK 4 5004 FEET	

PREPARED BY:
exp Energy Services Inc.
t: +1.850.385.5441 | f: +1.850.385.5523
1300 Metropolitan Blvd.
Tallahassee, FL 32308
U.S.A.
www.exp.com

• BUILDINGS • EARTH & ENVIRONMENT • ENERGY •

• INDUSTRIAL • INFRASTRUCTURE • SUSTAINABILITY •

DWG: APP A-A-BASE_PRE-FEED SHEET: 81

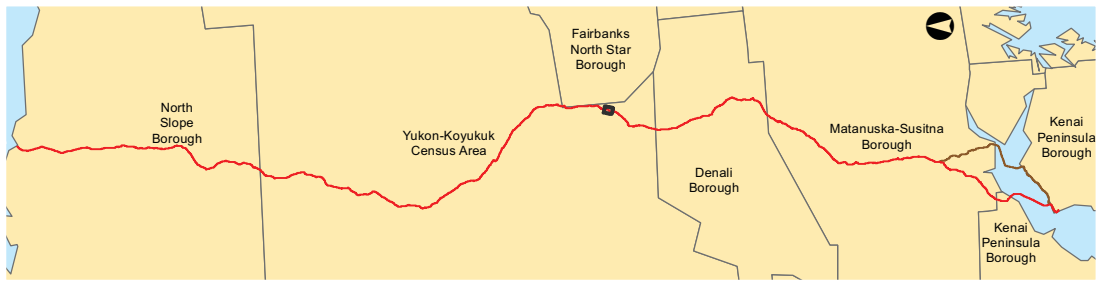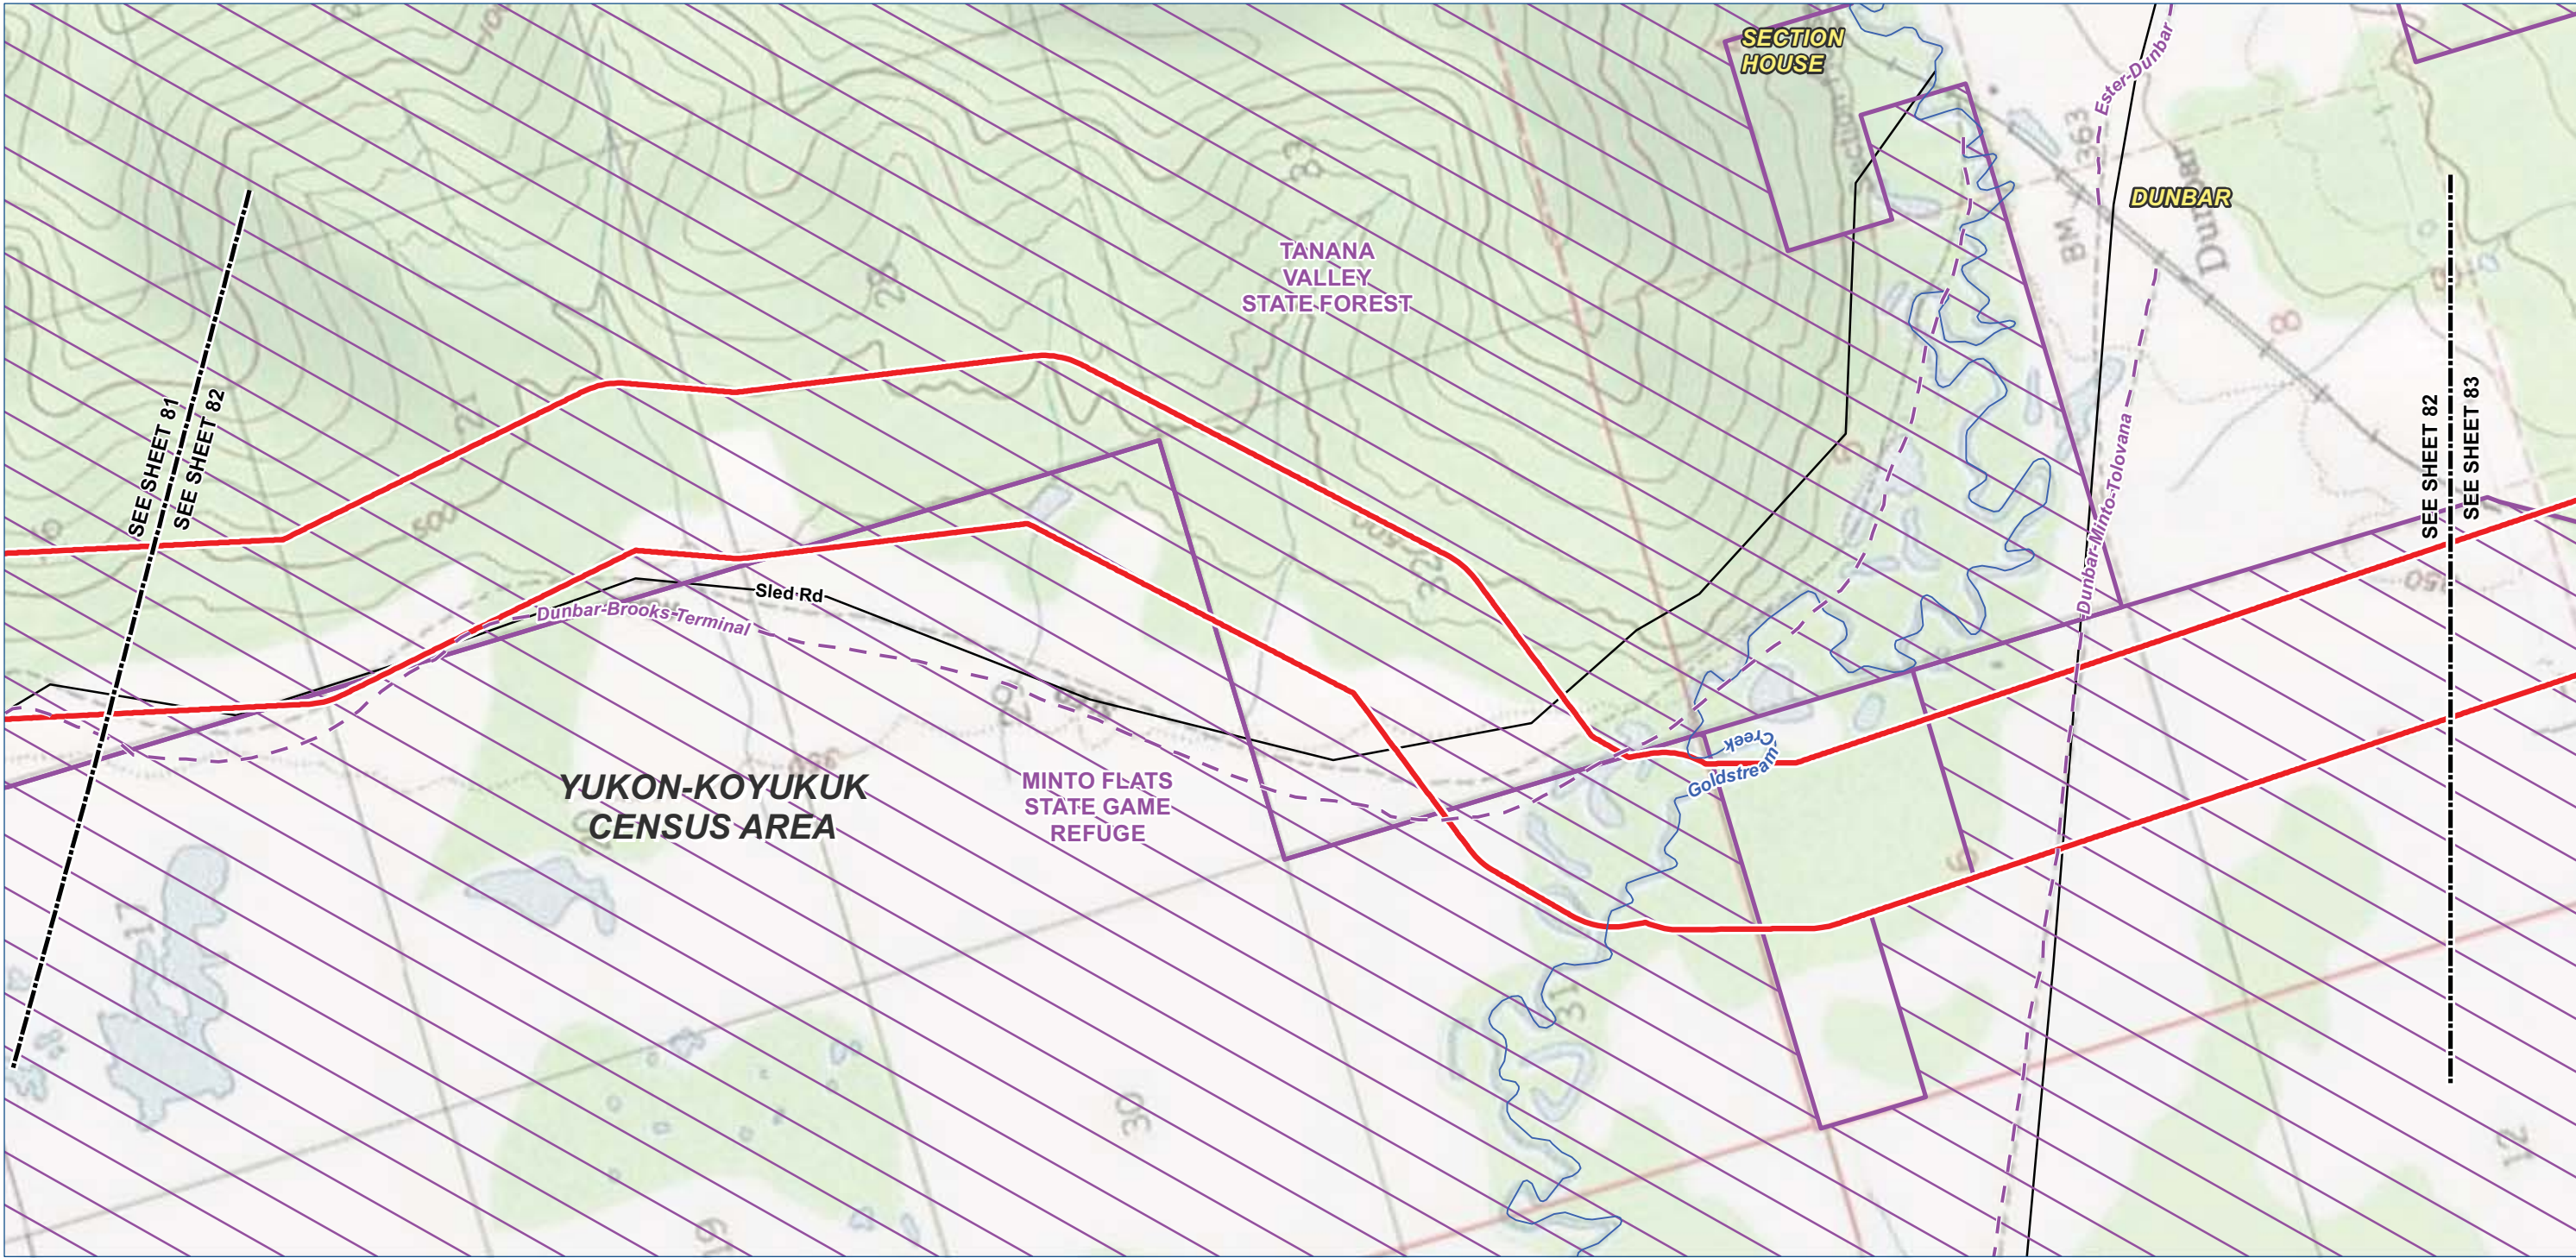

- Legend**

 - TIGER Road
 - NHD Named Flowline
 - Trail
 - Study Corridor - 2,000 ft wide (+/-)**
 - Pre-FEED Rev A Base Corridor
 - Pre-FEED Rev A Alternate Corridor
- Borough / Census Area Line
 - Incorporated City Boundary
 - Public Land - Large Parcel



ALASKA LNG PROJECT		
Appendix A - Pre-FEED Rev A Base Corridor		
BOROUGH: YUKON-KOYUKUK	DRAWN BY: CC	
STATE: ALASKA	CHECKED BY: GS / JS	
REV. NO.:	REVISION	DATE
A	ISSUED FOR REVIEW	2014-06-23
B	ISSUED FOR REVIEW	2014-07-10
C	ISSUED FOR REVIEW	2014-09-30
0	ISSUED FOR REVIEW	2014-10-01
Mile posts will be added once a concept is selected		
DATE: 2014-10-01	PROJECTION: NAD83 STATE PLANE AK 4 5004 FEET	

PREPARED BY:



exp Energy Services Inc.

t: +1.850.385.5441 | f: +1.850.385.5523
1300 Metropolitan Blvd.
Tallahassee, FL 32308
U.S.A.

www.exp.com

• BUILDINGS • EARTH & ENVIRONMENT • ENERGY •
• INDUSTRIAL • INFRASTRUCTURE • SUSTAINABILITY •

DWG: APP A-T-BASE_PRE-FEED SHEET: 82

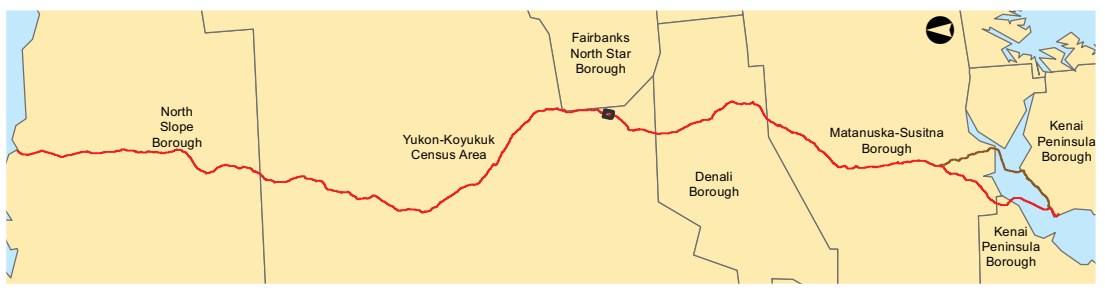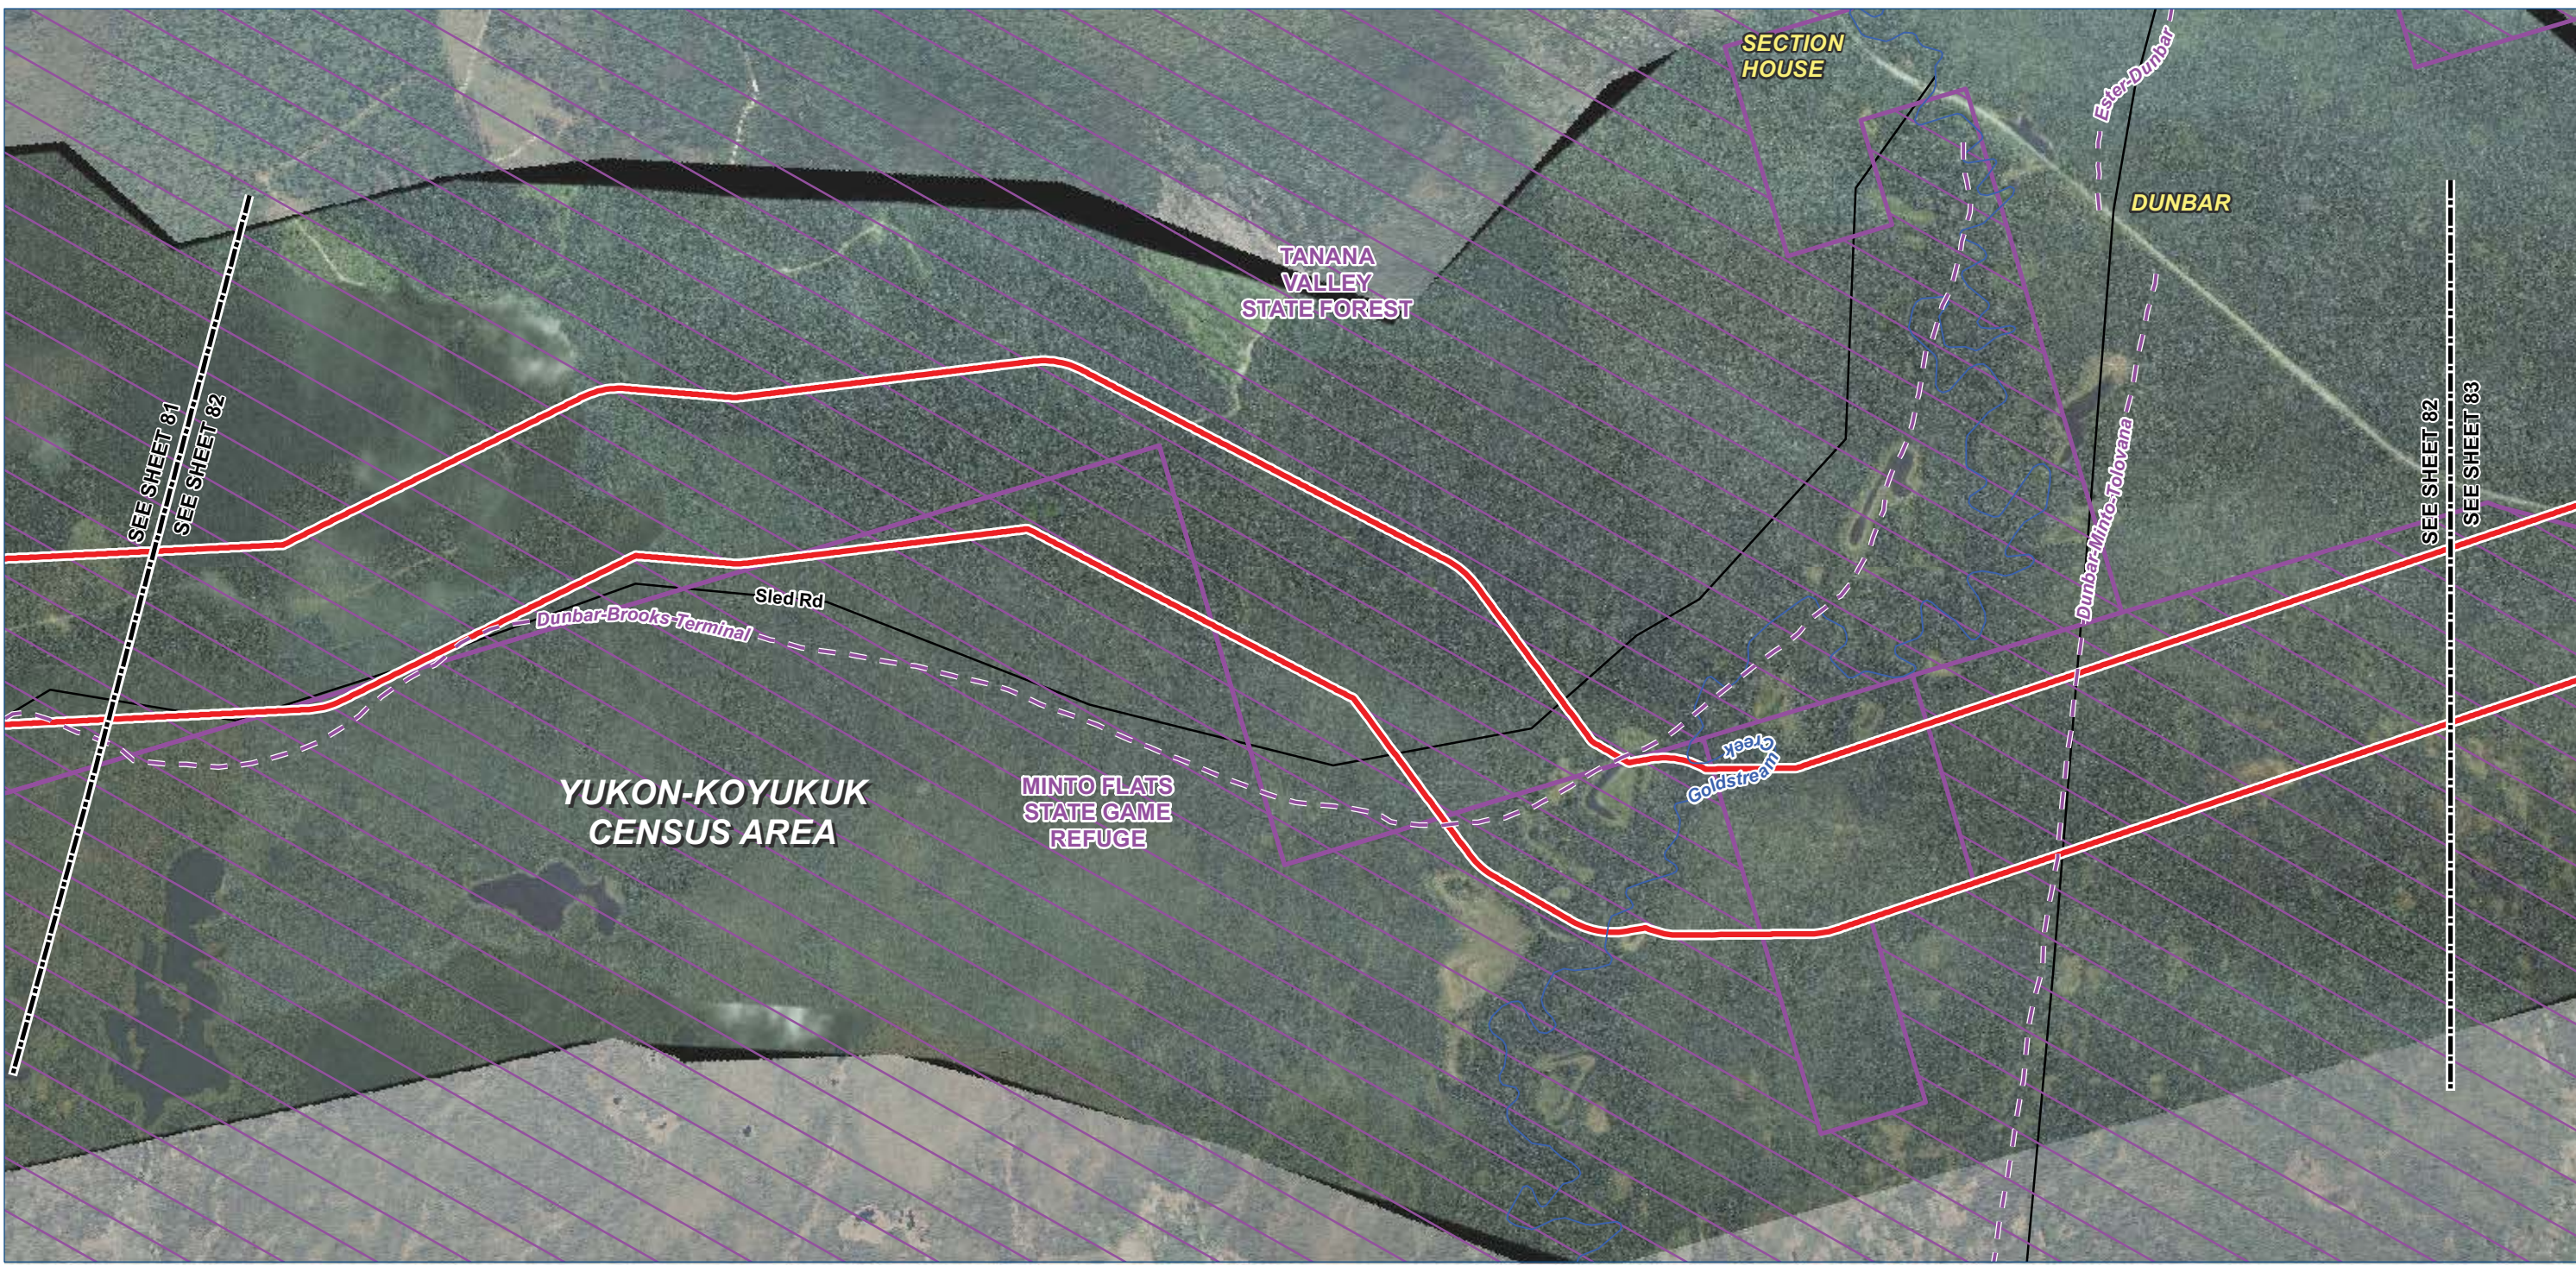

Legend

TIGER Road

NHD Named Flowline

Trail

Study Corridor - 2,000 ft wide (+/-)

Pre-FEED Rev A Base Corridor

Pre-FEED Rev A Alternate Corridor

Borough / Census Area Line

Incorporated City Boundary

Public Land - Large Parcel



ALASKA LNG PROJECT		
Appendix A - Pre-FEED Rev A Base Corridor		
BOROUGH: YUKON-KOYUKUK	DRAWN BY: CC	
STATE: ALASKA	CHECKED BY: GS / JS	
REV. NO.:	REVISION	DATE
A	ISSUED FOR REVIEW	2014-06-23
B	ISSUED FOR REVIEW	2014-07-10
C	ISSUED FOR REVIEW	2014-09-30
0	ISSUED FOR REVIEW	2014-10-01
Mile posts will be added once a concept is selected		
DATE: 2014-10-01	PROJECTION: NAD83 STATE PLANE AK 4 5004 FEET	

PREPARED BY:

exp Energy Services Inc.



t: +1.850.385.5441 | f: +1.850.385.5523
1300 Metropolitan Blvd.
Tallahassee, FL 32308
U.S.A.

www.exp.com

BUILDINGS • EARTH & ENVIRONMENT • ENERGY •

INDUSTRIAL • INFRASTRUCTURE • SUSTAINABILITY •

DWG: APP A-A-BASE_PRE-FEED SHEET: 82

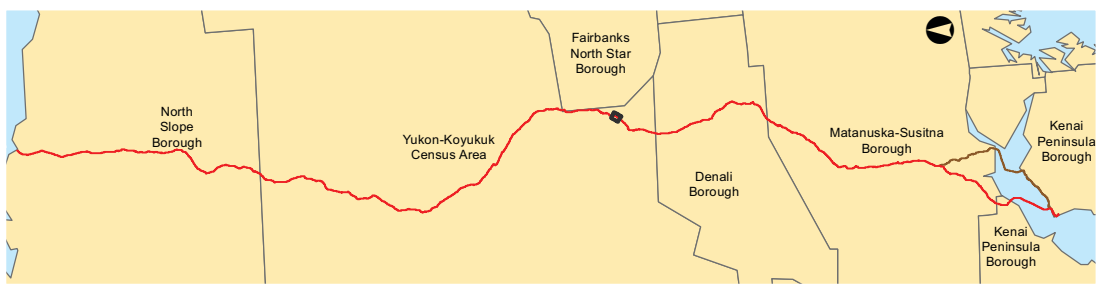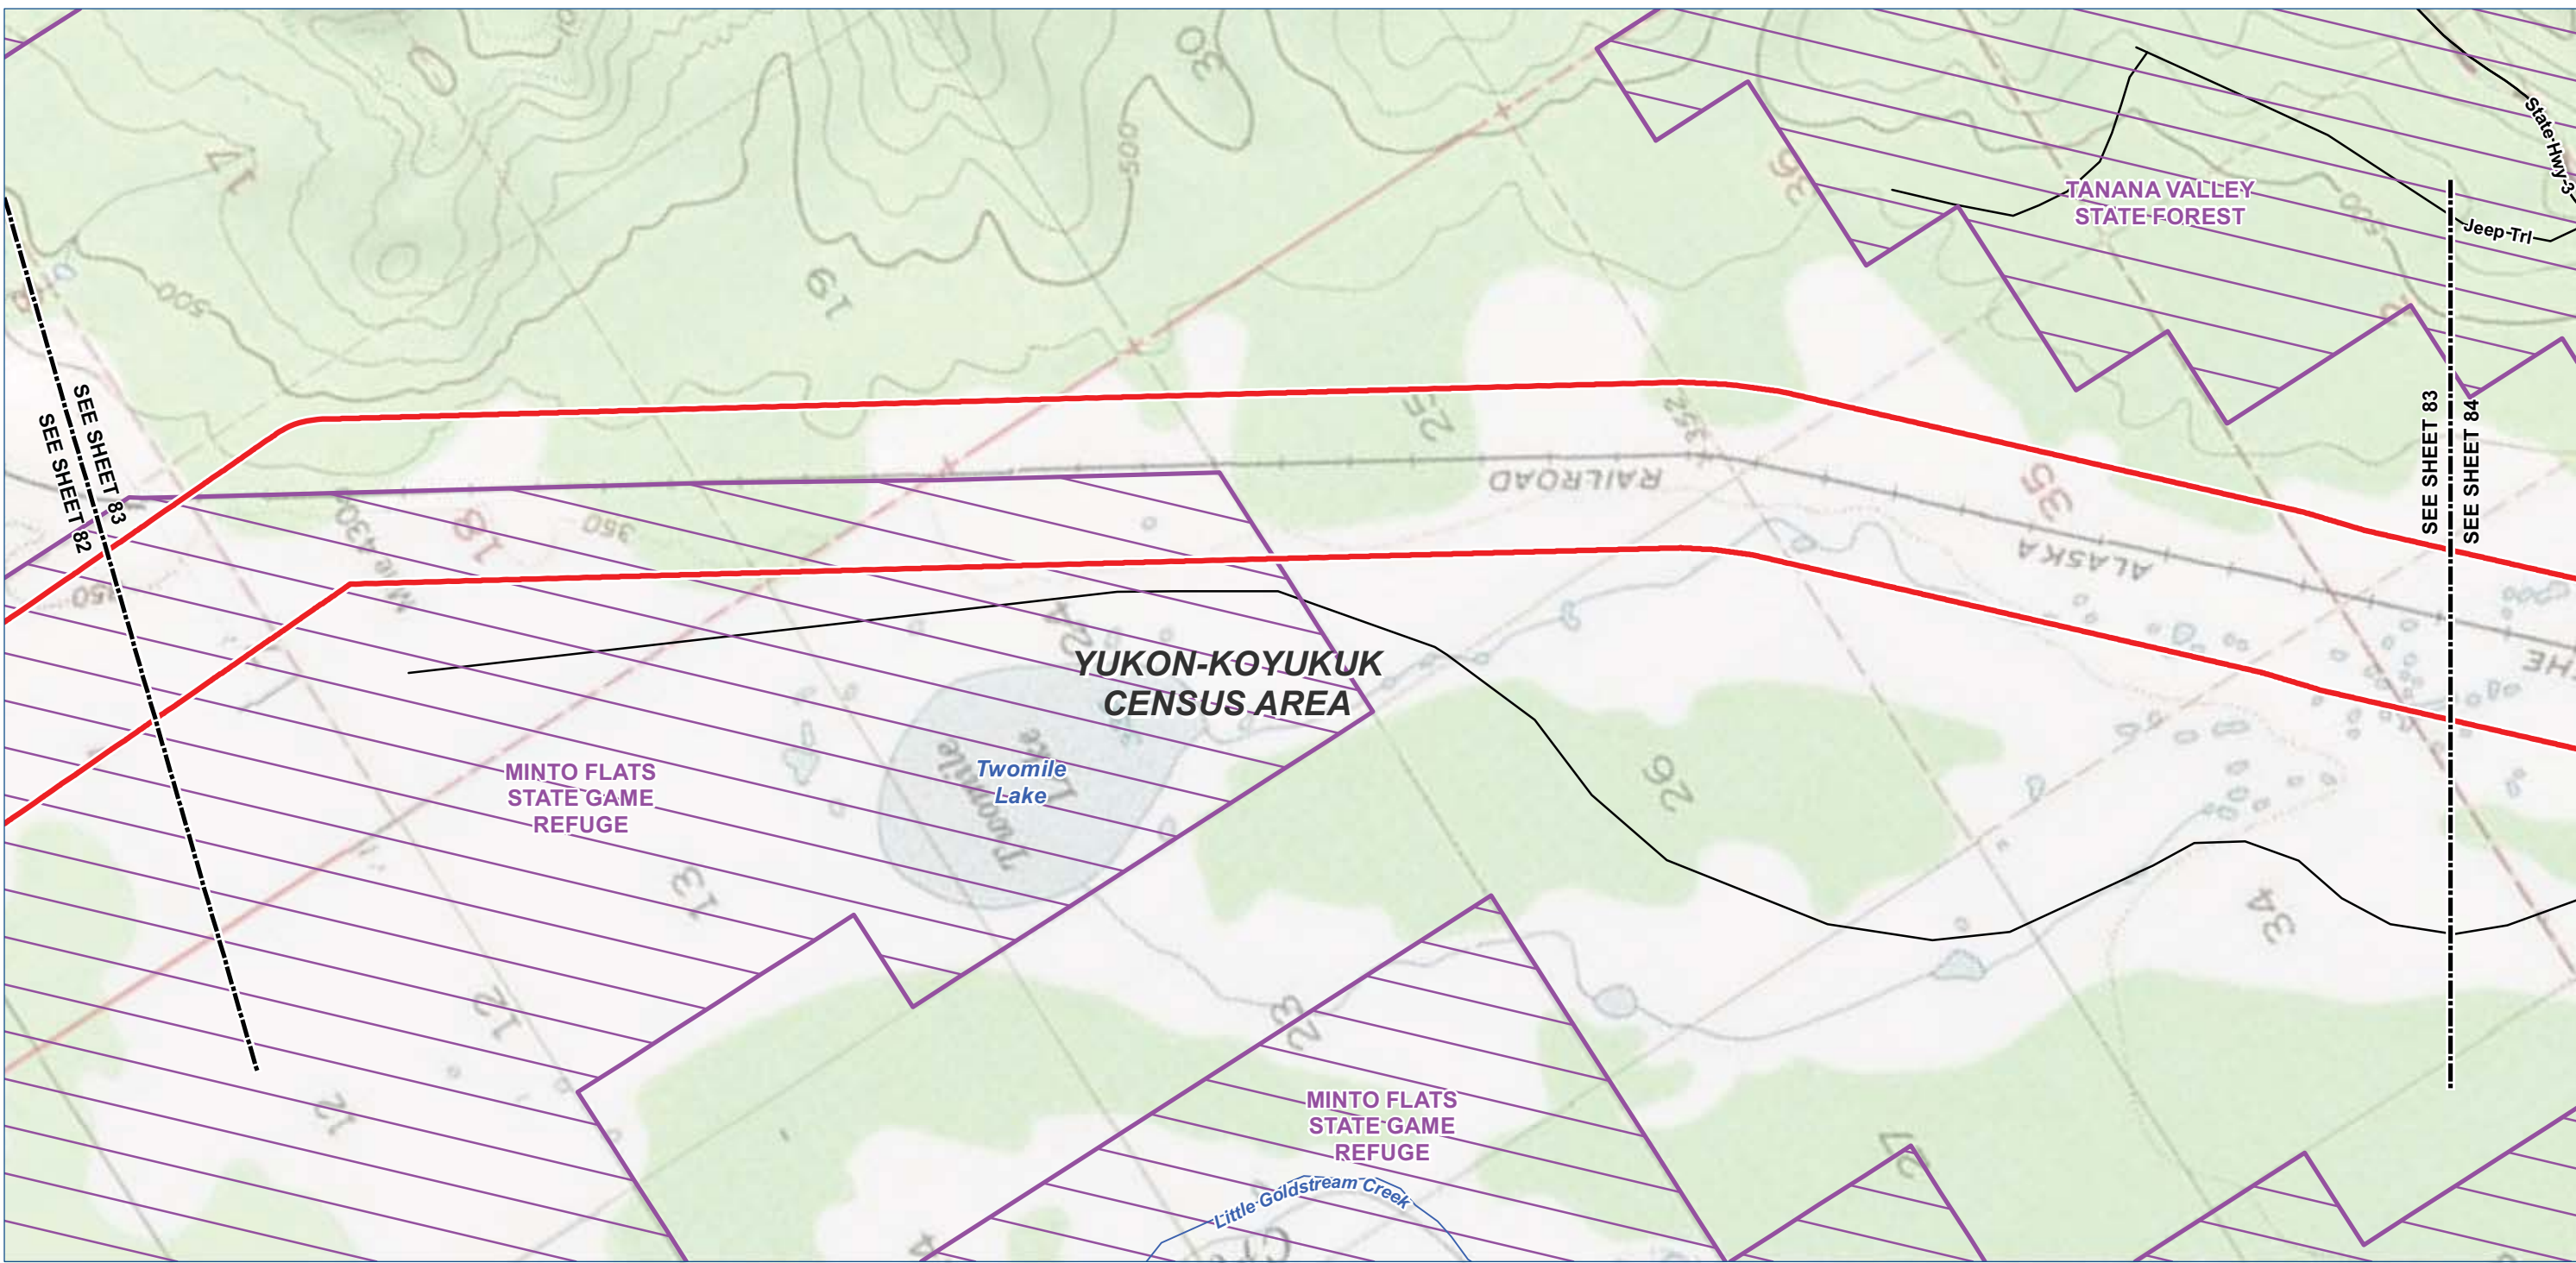

Legend

- TIGER Road

NHD Named Flowline

Trail

Study Corridor - 2,000 ft wide (+/-)

Pre-FEED Rev A Base Corridor

Pre-FEED Rev A Alternate Corridor
- Borough / Census Area Line

Incorporated City Boundary

Public Land - Large Parcel



ALASKA LNG PROJECT

Appendix A - Pre-FEED Rev A Base Corridor

BOROUGH: YUKON-KOYUKUK		DRAWN BY:	CC
STATE: ALASKA		CHECKED BY:	GS / JS
REV. NO.:	REVISION	DATE	
A	ISSUED FOR REVIEW	2014-06-23	
B	ISSUED FOR REVIEW	2014-07-10	
C	ISSUED FOR REVIEW	2014-09-30	
0	ISSUED FOR REVIEW	2014-10-01	
Mile posts will be added once a concept is selected			

DATE: 2014-10-01 PROJECTION: NAD83 STATE PLANE AK 4 5004 FEET

PREPARED BY:

exp Energy Services Inc.



t: +1.850.385.5441 | f: +1.850.385.5523
1300 Metropolitan Blvd.
Tallahassee, FL 32308
U.S.A.

www.exp.com



• BUILDINGS • EARTH & ENVIRONMENT • ENERGY •
• INDUSTRIAL • INFRASTRUCTURE • SUSTAINABILITY •

DWG: APP A-T-BASE_PRE-FEED SHEET: 83

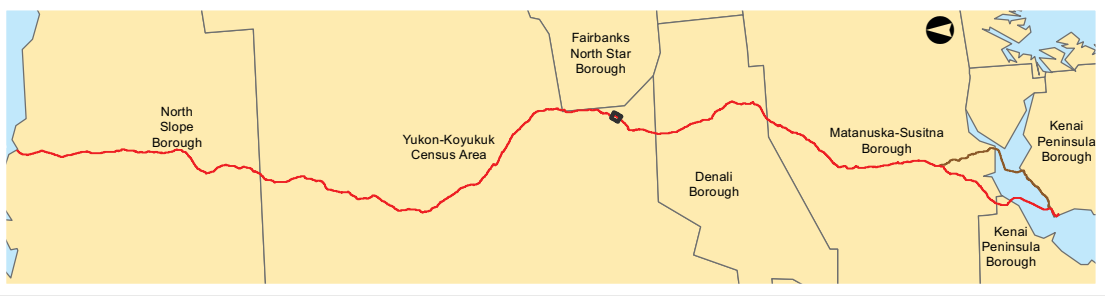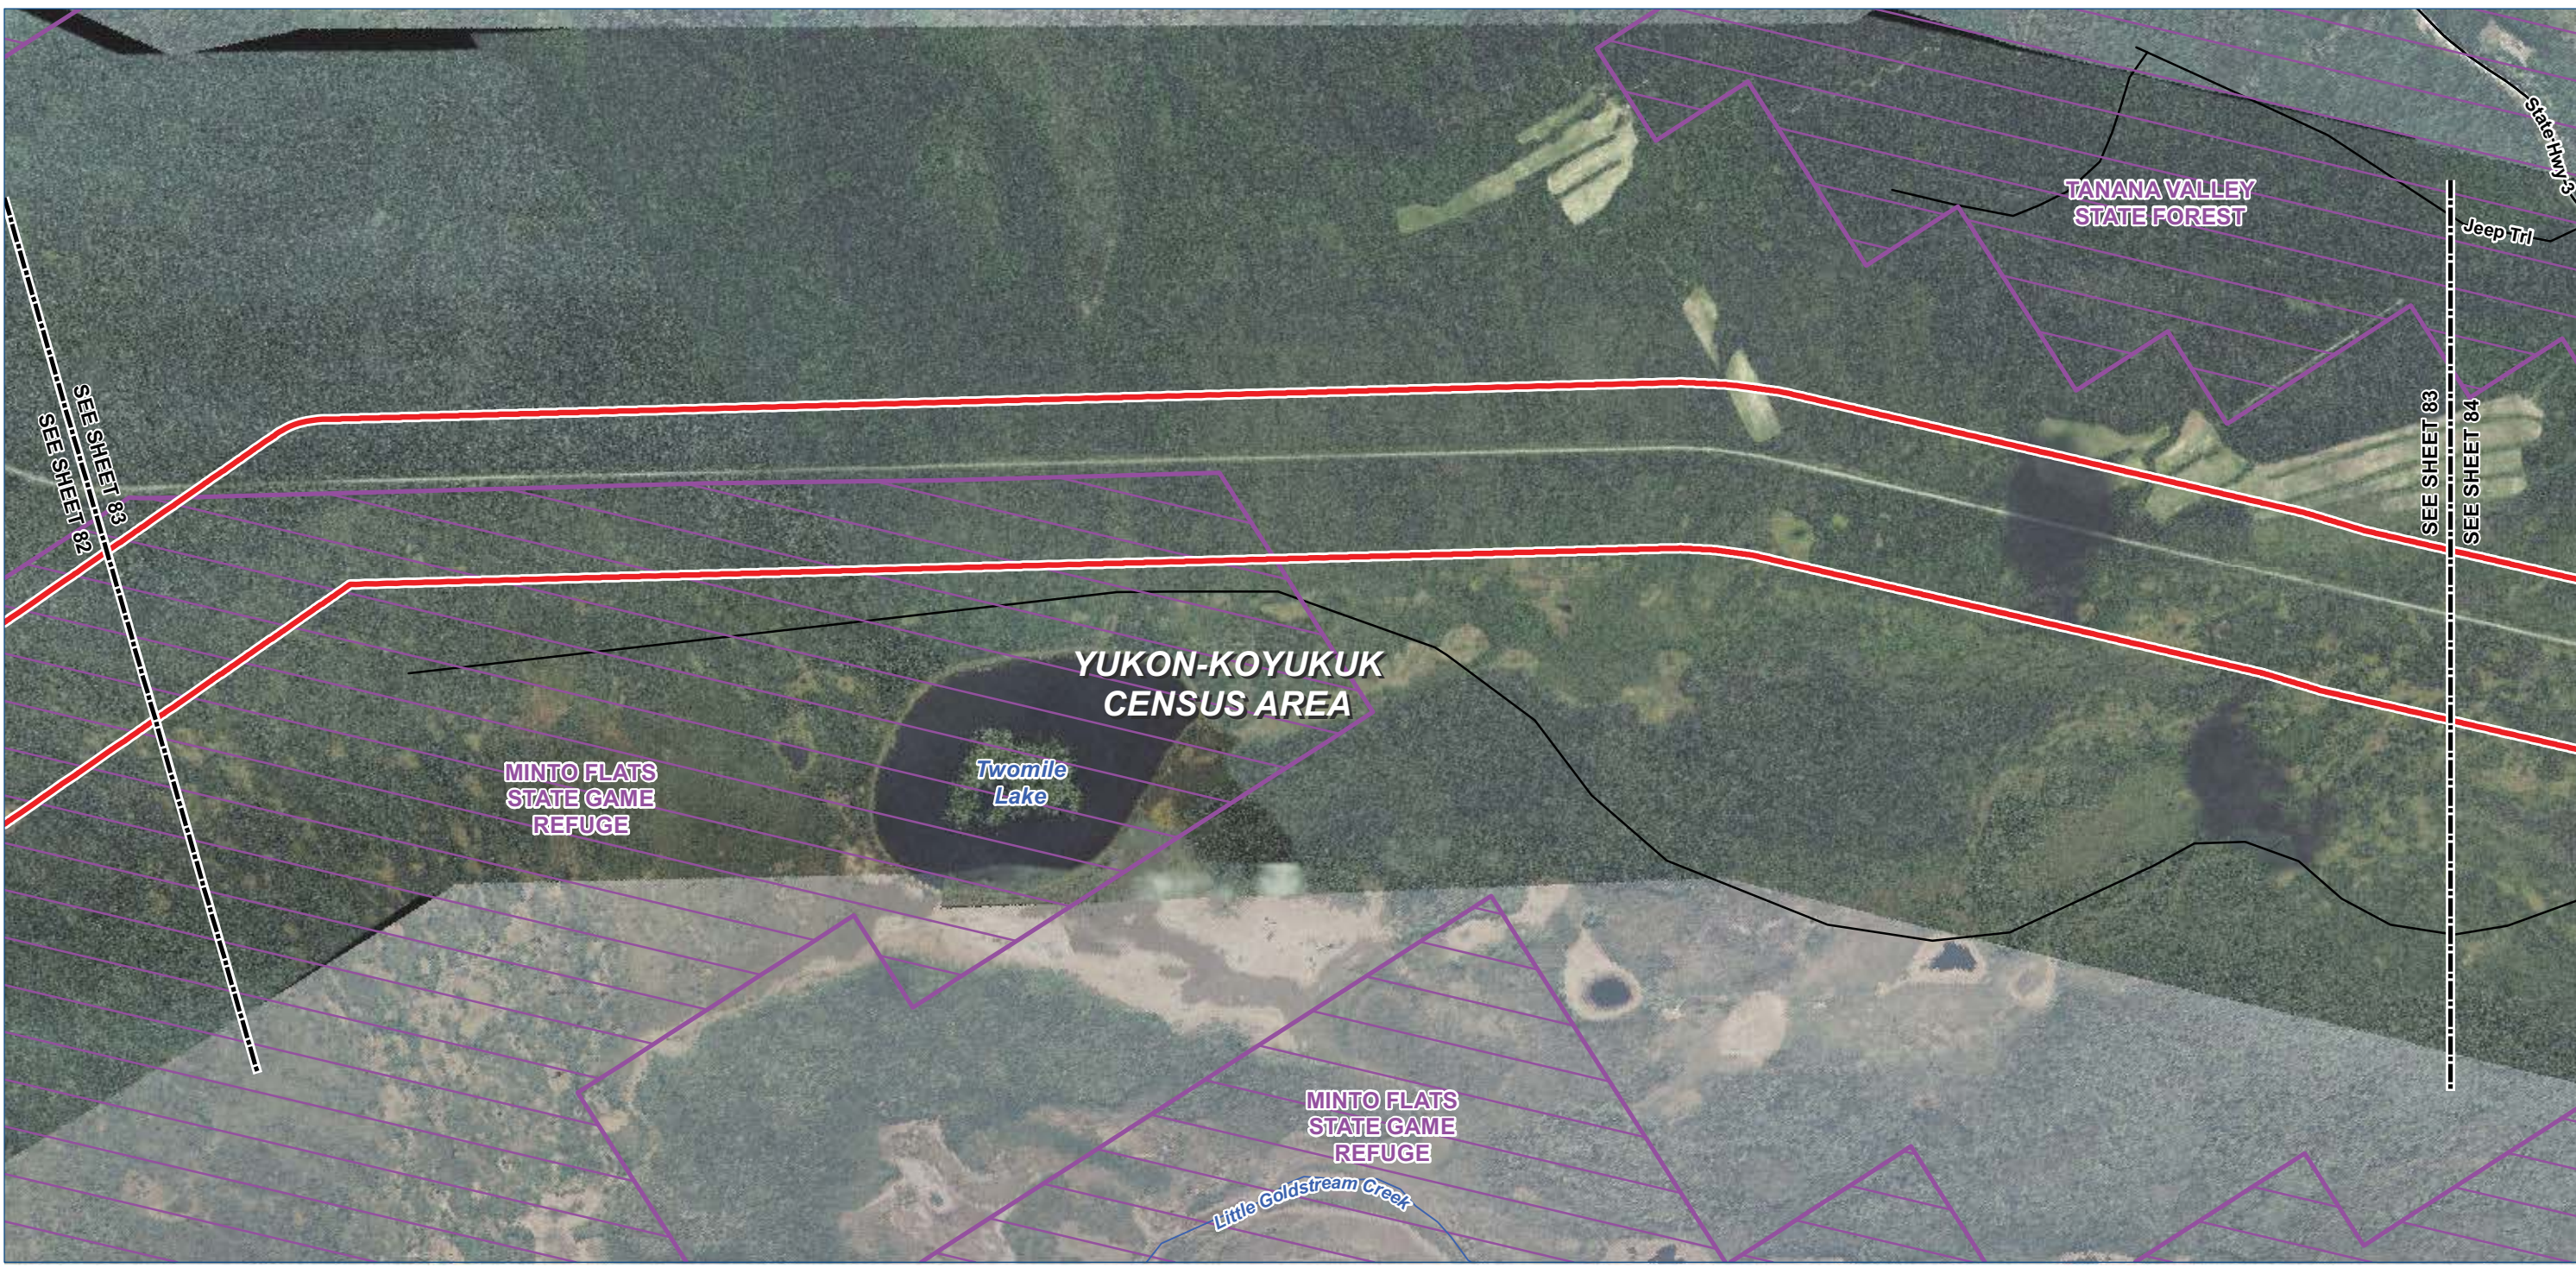

Legend

TIGER Road

NHD Named Flowline

Trail

Study Corridor - 2,000 ft wide (+/-)

Pre-FEED Rev A Base Corridor

Pre-FEED Rev A Alternate Corridor

Borough / Census Area Line

Incorporated City Boundary

Public Land - Large Parcel



ALASKA LNG PROJECT		
Appendix A - Pre-FEED Rev A Base Corridor		
BOROUGH: YUKON-KOYUKUK	DRAWN BY: CC	
STATE: ALASKA	CHECKED BY: GS / JS	
REV. NO.:	REVISION	DATE
A	ISSUED FOR REVIEW	2014-06-23
B	ISSUED FOR REVIEW	2014-07-10
C	ISSUED FOR REVIEW	2014-09-30
0	ISSUED FOR REVIEW	2014-10-01
Mile posts will be added once a concept is selected		
DATE: 2014-10-01	PROJECTION: NAD83 STATE PLANE AK 4 5004 FEET	

PREPARED BY:

exp Energy Services Inc.

t: +1.850.385.5441 | f: +1.850.385.5523
1300 Metropolitan Blvd.
Tallahassee, FL 32308
U.S.A.



www.exp.com

exp.

BUILDINGS • EARTH & ENVIRONMENT • ENERGY •

INDUSTRIAL • INFRASTRUCTURE • SUSTAINABILITY •

DWG: APP A-A-BASE_PRE-FEED SHEET: 83

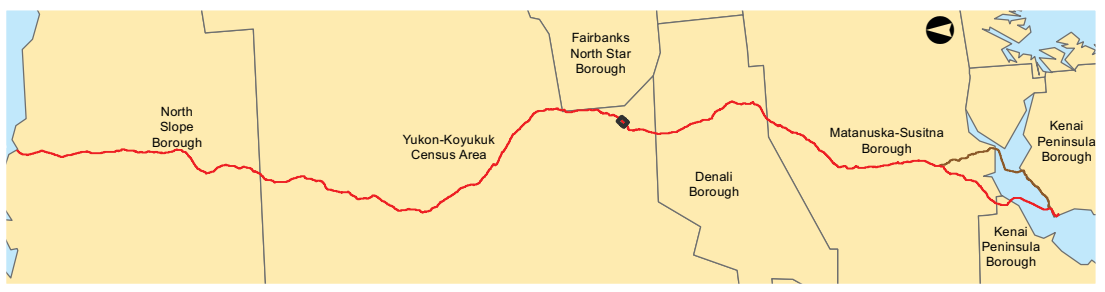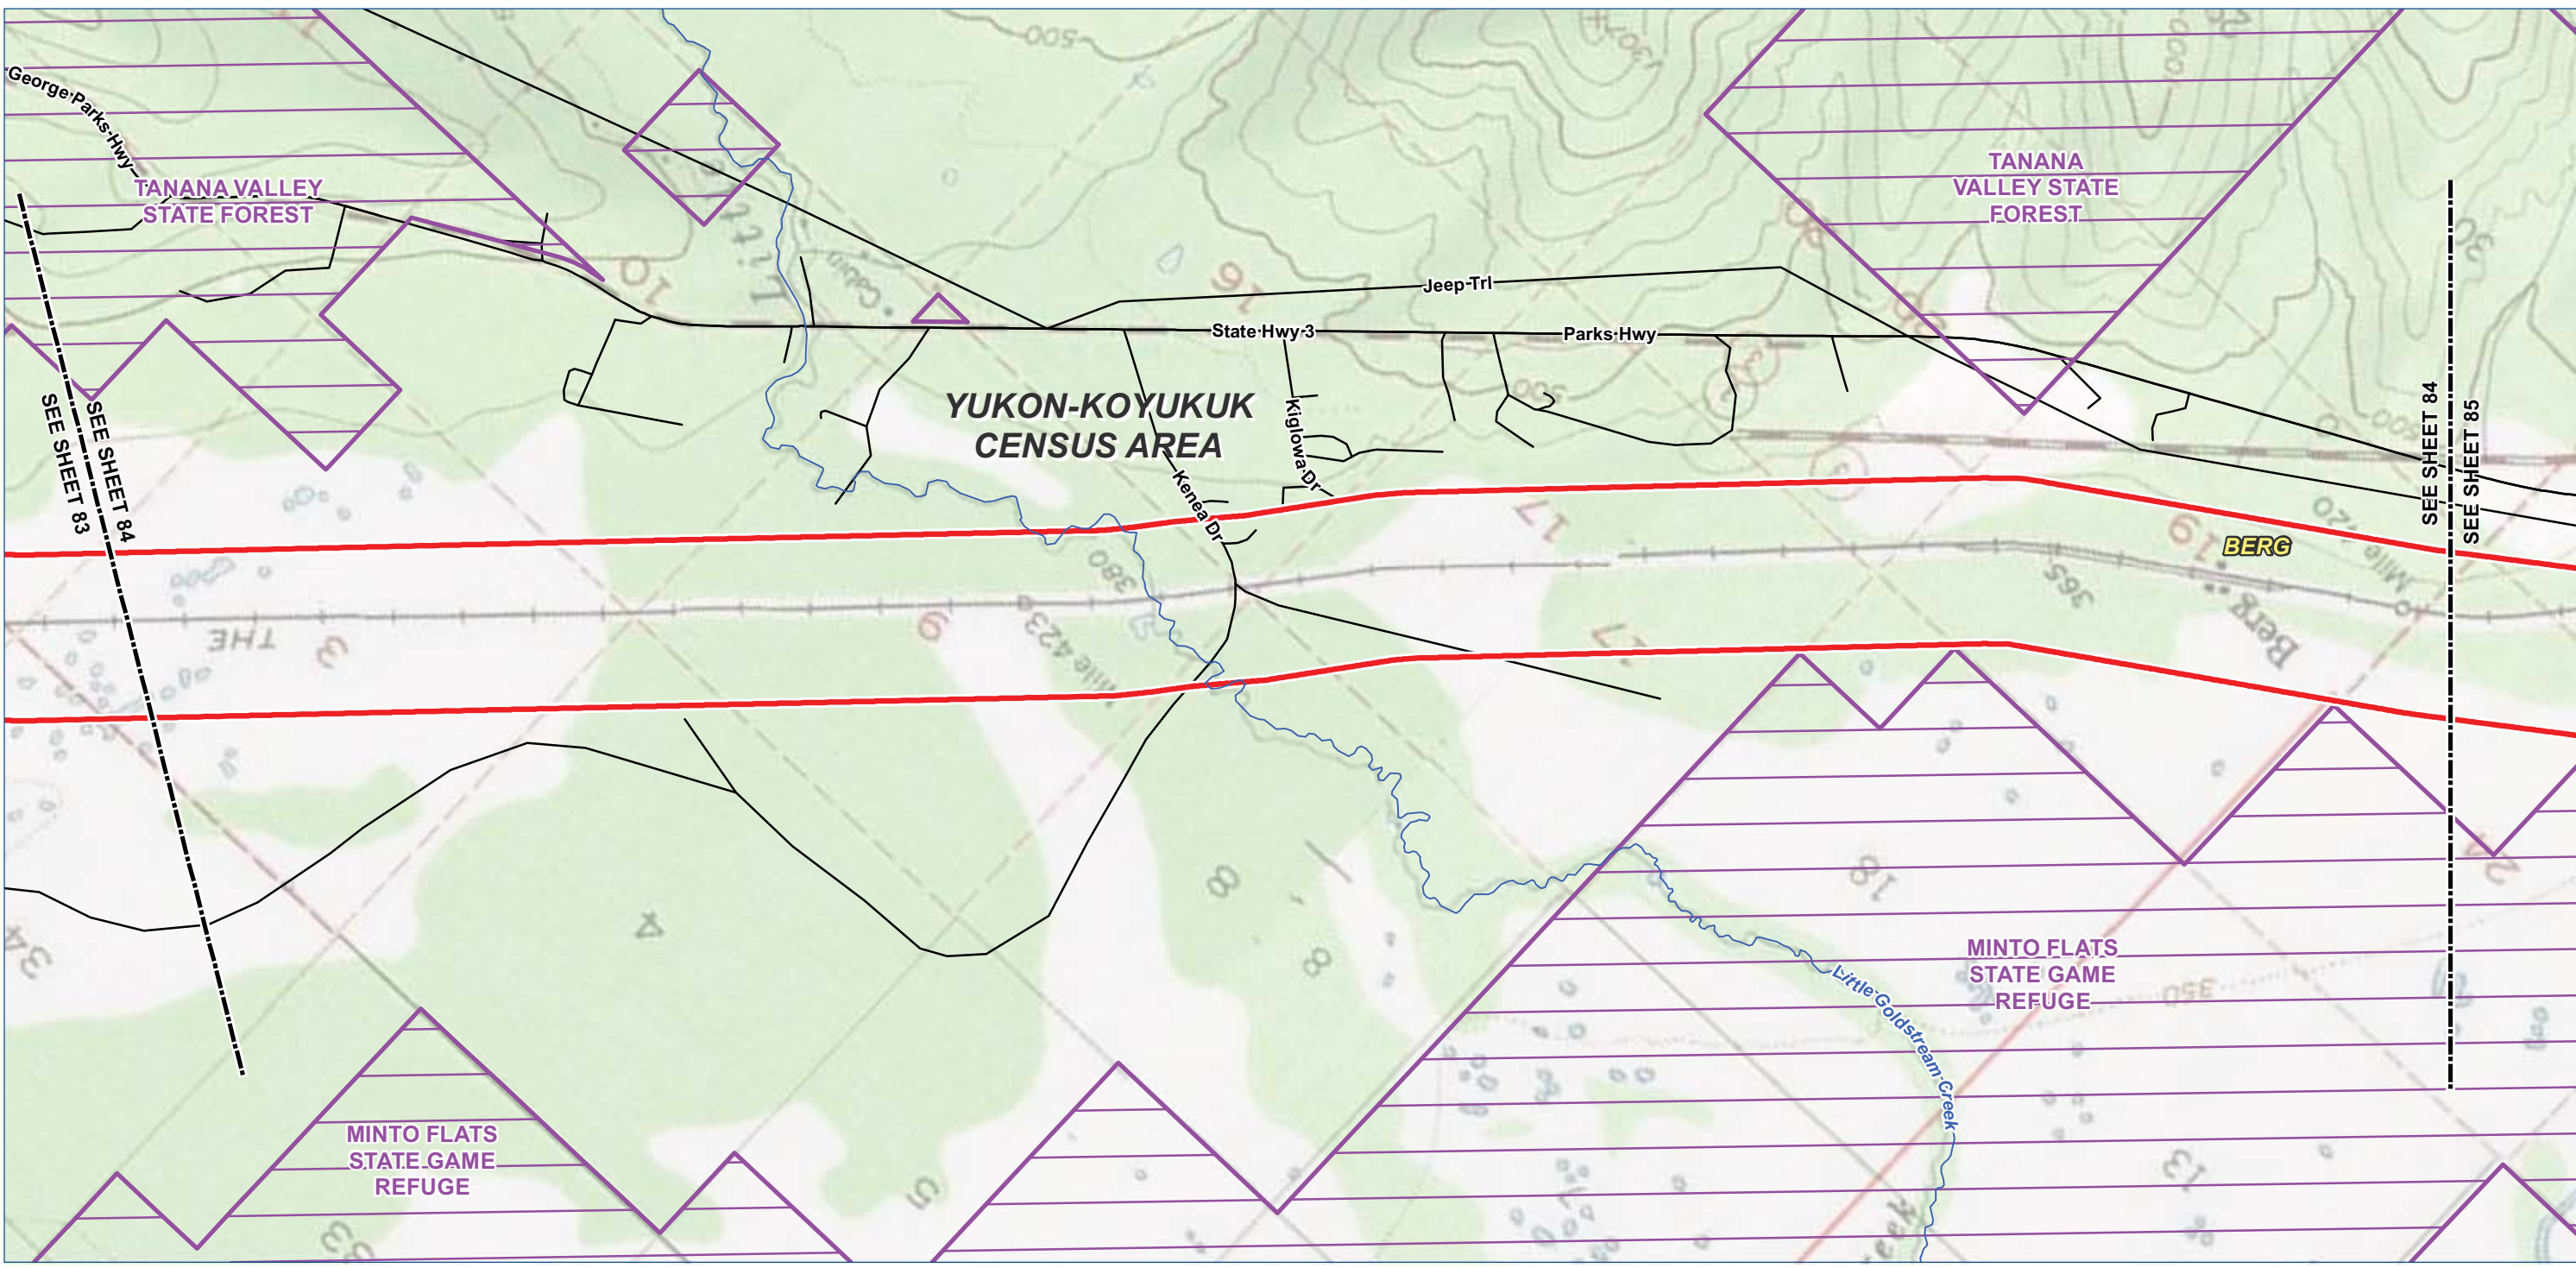

Legend

TIGER Road

NHD Named Flowline

Trail

Study Corridor - 2,000 ft wide (+/-)

Pre-FEED Rev A Base Corridor

Pre-FEED Rev A Alternate Corridor

Borough / Census Area Line

Incorporated City Boundary

Public Land - Large Parcel



ALASKA LNG PROJECT		
Appendix A - Pre-FEED Rev A Base Corridor		
BOROUGH: YUKON-KOYUKUK	DRAWN BY: CC	
STATE: ALASKA	CHECKED BY: GS / JS	
REV. NO.:	REVISION	DATE
A	ISSUED FOR REVIEW	2014-06-23
B	ISSUED FOR REVIEW	2014-07-10
C	ISSUED FOR REVIEW	2014-09-30
0	ISSUED FOR REVIEW	2014-10-01
Mile posts will be added once a concept is selected		
DATE: 2014-10-01	PROJECTION: NAD83 STATE PLANE AK 4 5004 FEET	

PREPARED BY:

exp Energy Services Inc.

t: +1.850.385.5441 | f: +1.850.385.5523

1300 Metropolitan Blvd.

Tallahassee, FL 32308

U.S.A.



www.exp.com

exp.

BUILDINGS • EARTH & ENVIRONMENT • ENERGY •

INDUSTRIAL • INFRASTRUCTURE • SUSTAINABILITY •

DWG: APP A-T-BASE_PRE-FEED SHEET: 84

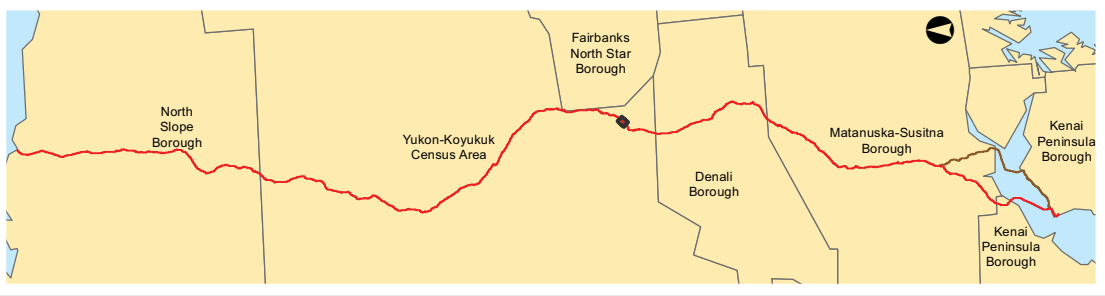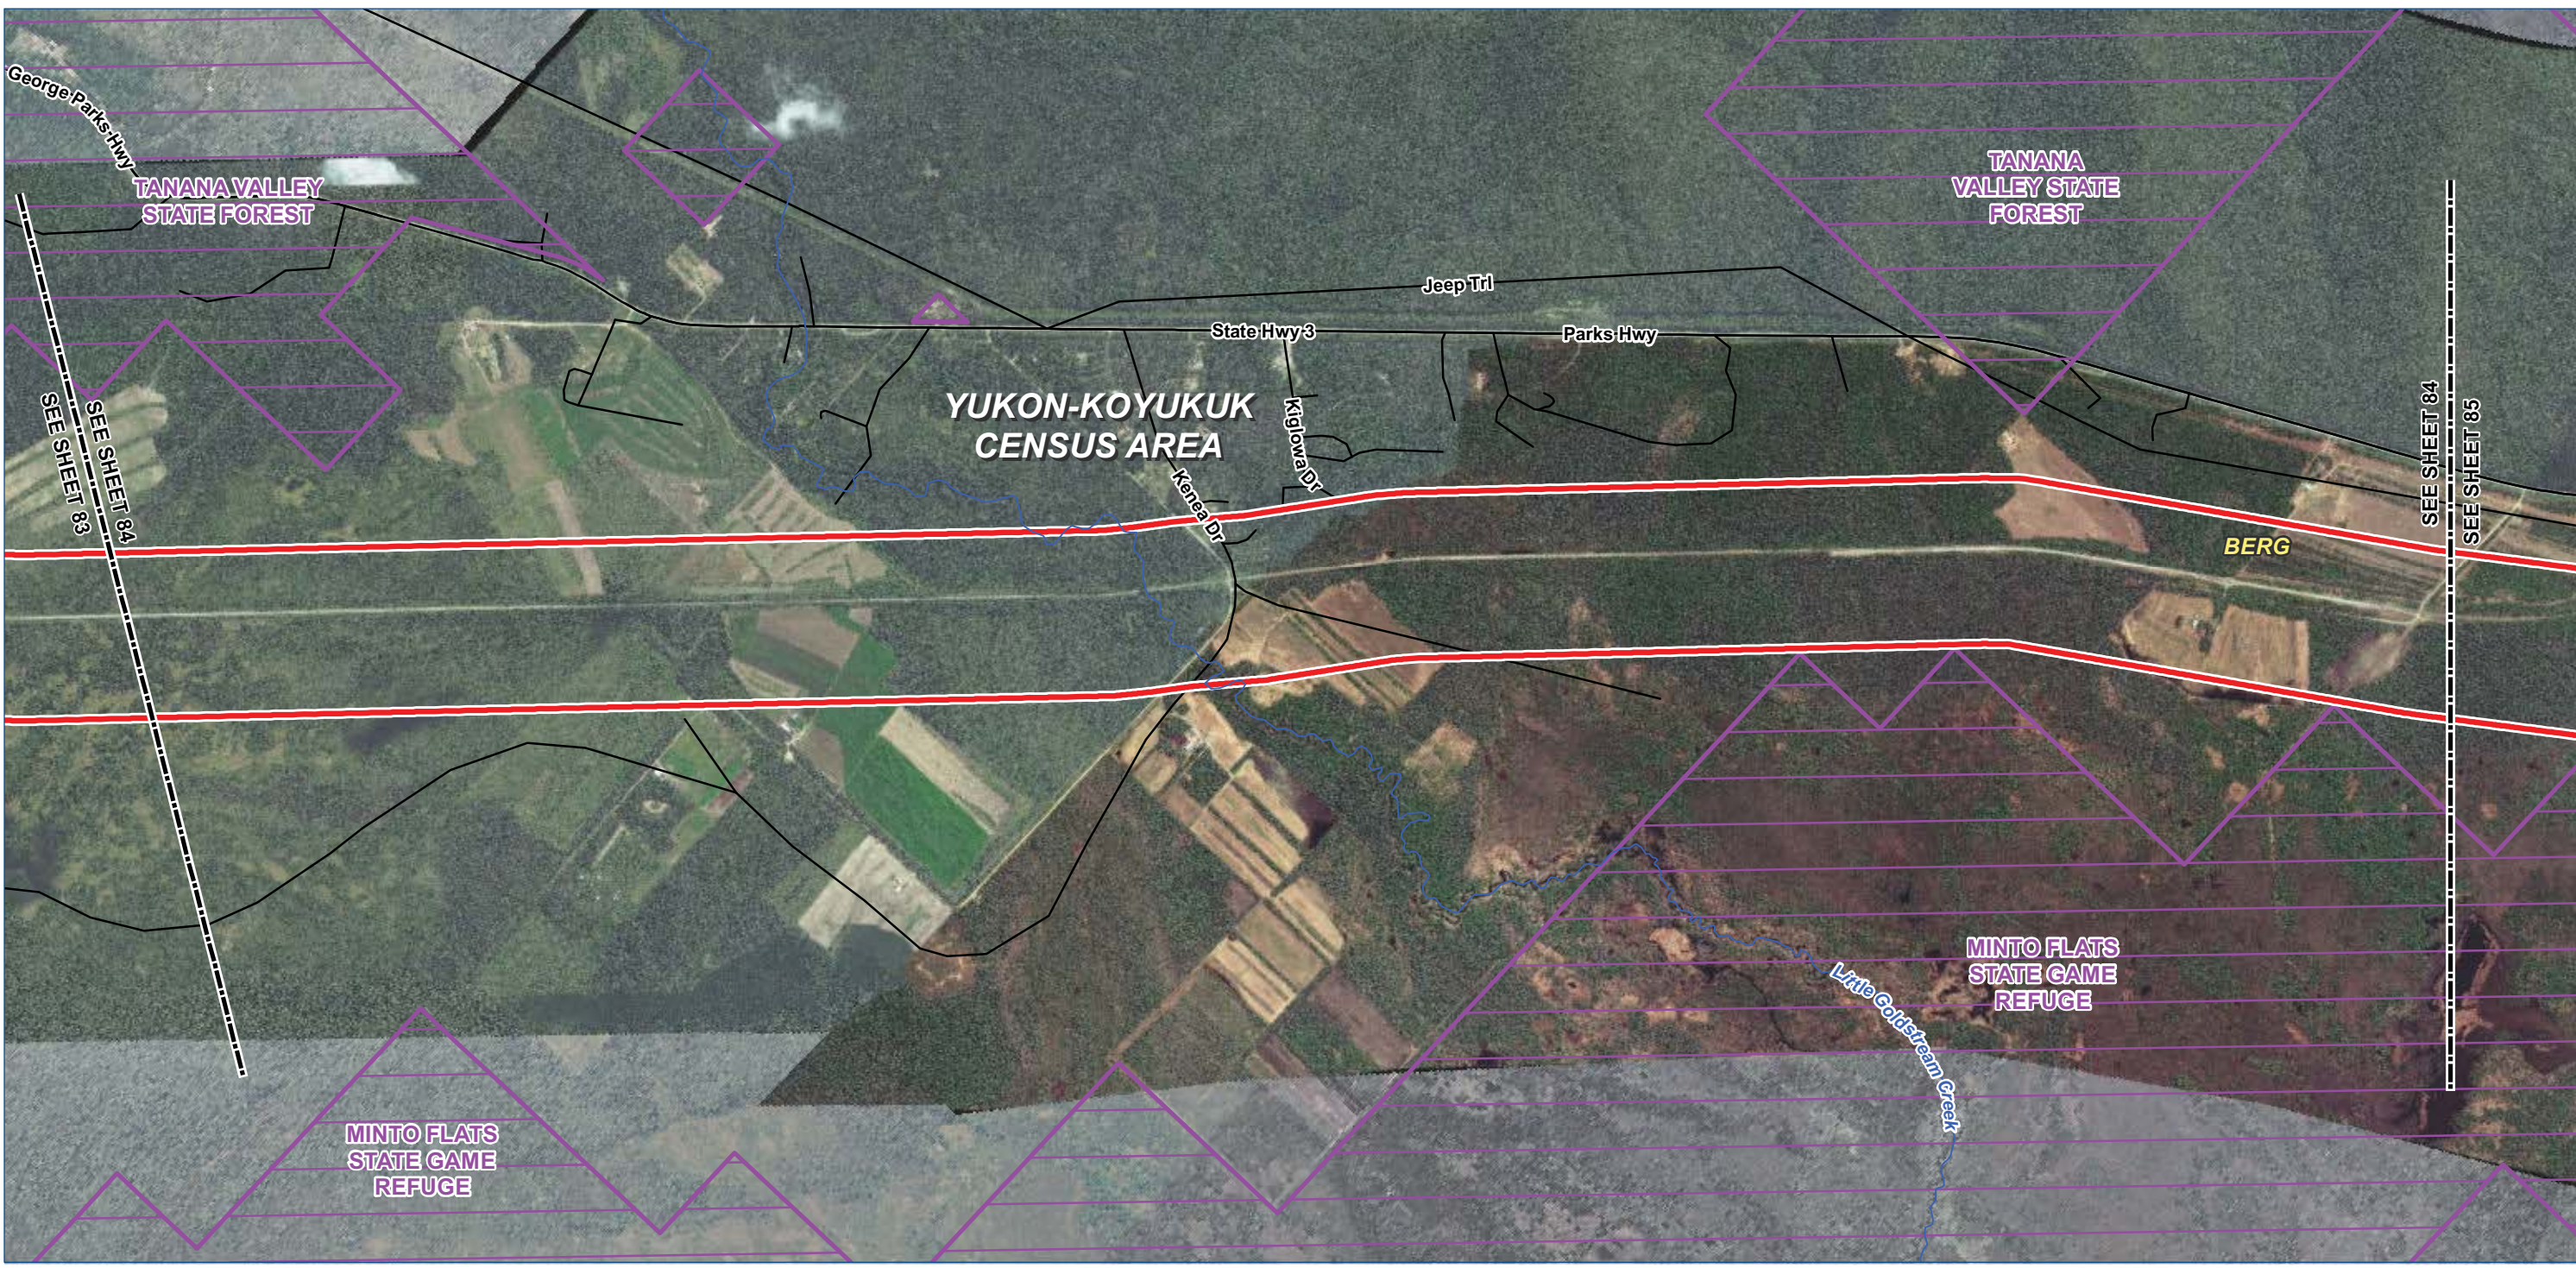

- Legend

TIGER Road

NHD Named Flowline

Trail

Study Corridor - 2,000 ft wide (+/-)

Pre-FEED Rev A Base Corridor

Pre-FEED Rev A Alternate Corridor

Borough / Census Area Line

Incorporated City Boundary

Public Land - Large Parcel
-
-
- | ALASKA LNG PROJECT | | |
|---|--|------------|
| Appendix A - Pre-FEED Rev A Base Corridor | | |
| BOROUGH: YUKON-KOYUKUK | DRAWN BY: CC | |
| STATE: ALASKA | CHECKED BY: GS / JS | |
| REV. NO.: | REVISION | DATE |
| A | ISSUED FOR REVIEW | 2014-06-23 |
| B | ISSUED FOR REVIEW | 2014-07-10 |
| C | ISSUED FOR REVIEW | 2014-09-30 |
| 0 | ISSUED FOR REVIEW | 2014-10-01 |
| Mile posts will be added once a concept is selected | | |
| DATE: 2014-10-01 | PROJECTION: NAD83 STATE PLANE AK 4 5004 FEET | |
- PREPARED BY:

exp Energy Services Inc.



t: +1.850.385.5441 | f: +1.850.385.5523
1300 Metropolitan Blvd.
Tallahassee, FL 32308
U.S.A.

www.exp.com

• BUILDINGS • EARTH & ENVIRONMENT • ENERGY •
• INDUSTRIAL • INFRASTRUCTURE • SUSTAINABILITY •

DWG: APP A-A-BASE_PRE-FEED

SHEET: 84
- X:\Projects\ExxonMobil\SCLNG\Mapping\20140930_Resource_Report_Rev_0\04_MXD\01_Ver0\App_A_Aerial_Preliminary_Prefered_Corridor_Pre_FEED.mxd

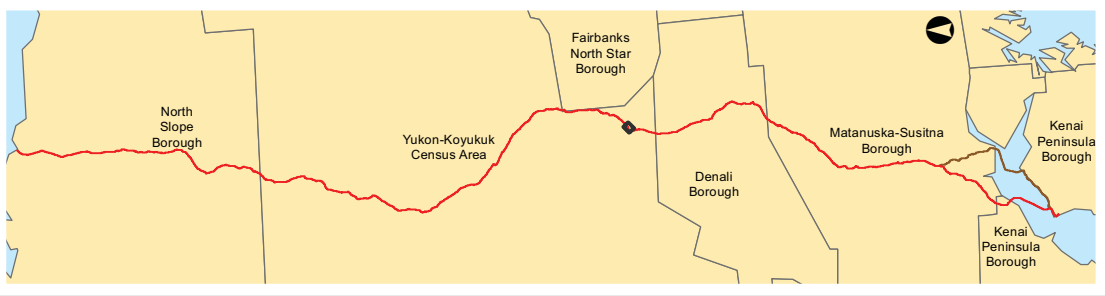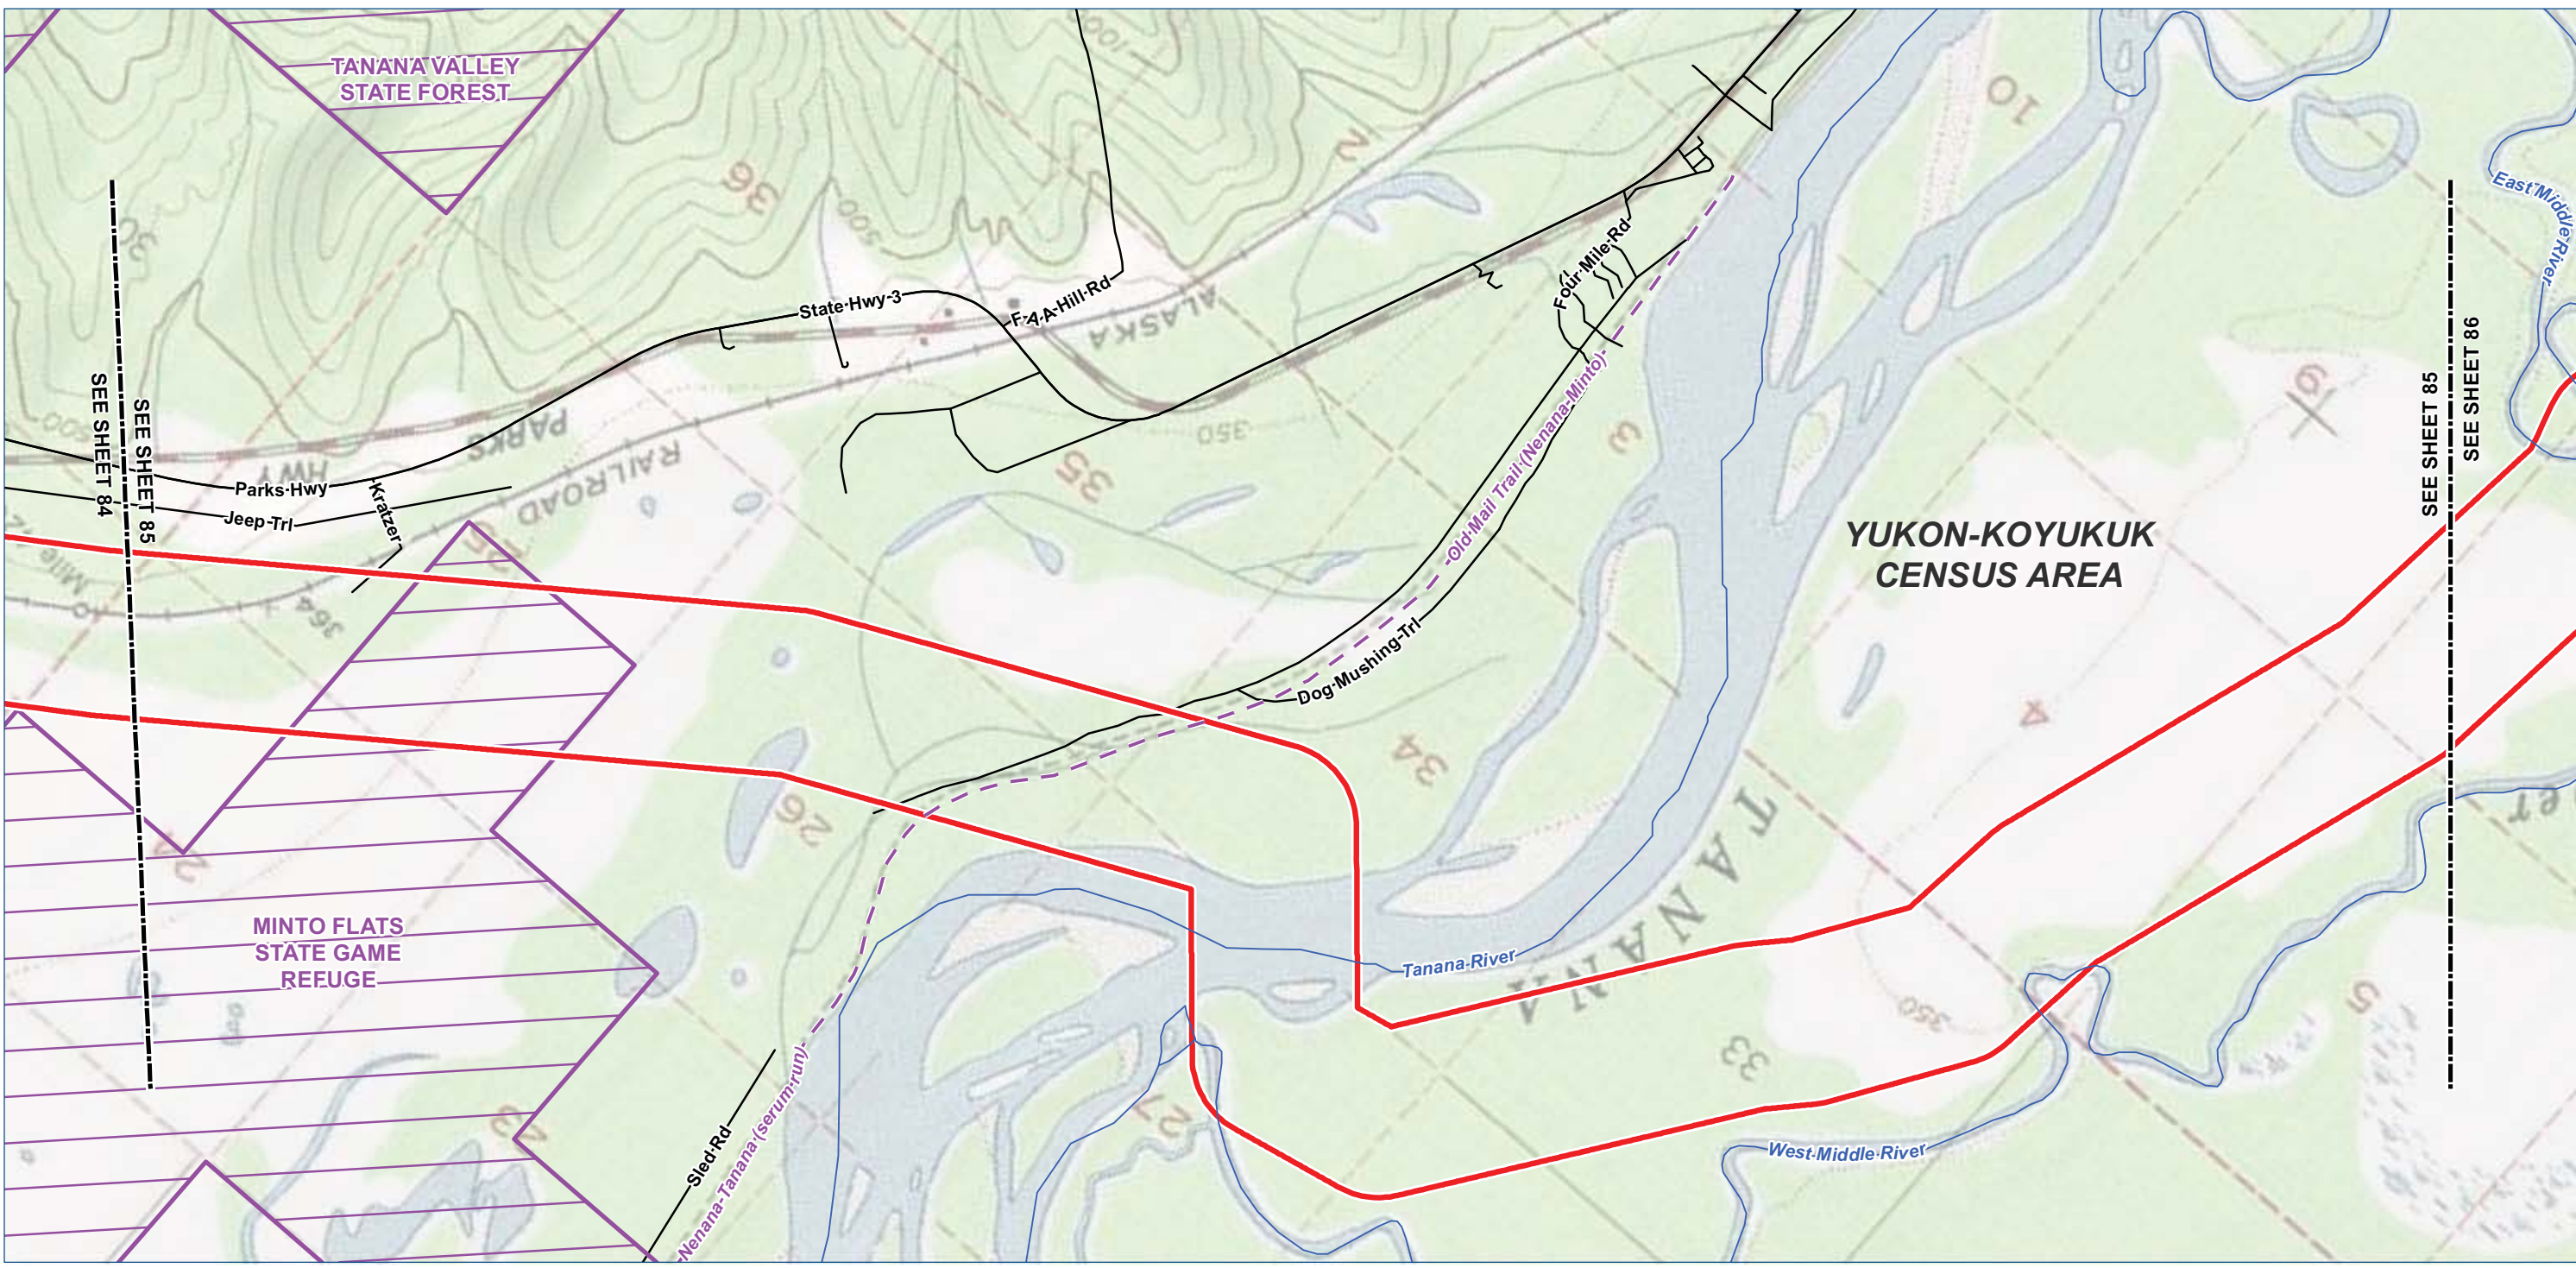

- Legend**

 - TIGER Road
 - NHD Named Flowline
 - Trail
 - Study Corridor - 2,000 ft wide (+/-)**
 - Pre-FEED Rev A Base Corridor
 - Pre-FEED Rev A Alternate Corridor
- Borough / Census Area Line
 - Incorporated City Boundary
 - Public Land - Large Parcel



ALASKA LNG PROJECT		
Appendix A - Pre-FEED Rev A Base Corridor		
BOROUGH: YUKON-KOYUKUK	DRAWN BY: CC	
STATE: ALASKA	CHECKED BY: GS / JS	
REV. NO.:	REVISION	DATE
A	ISSUED FOR REVIEW	2014-06-23
B	ISSUED FOR REVIEW	2014-07-10
C	ISSUED FOR REVIEW	2014-09-30
0	ISSUED FOR REVIEW	2014-10-01
Mile posts will be added once a concept is selected		
DATE: 2014-10-01	PROJECTION: NAD83 STATE PLANE AK 4 5004 FEET	

PREPARED BY:

exp Energy Services Inc.

t: +1.850.385.5441 | f: +1.850.385.5523

1300 Metropolitan Blvd.

Tallahassee, FL 32308



U.S.A.

www.exp.com

• BUILDINGS • EARTH & ENVIRONMENT • ENERGY •

• INDUSTRIAL • INFRASTRUCTURE • SUSTAINABILITY •

DWG: APP A-T-BASE_PRE-FEED SHEET: 85

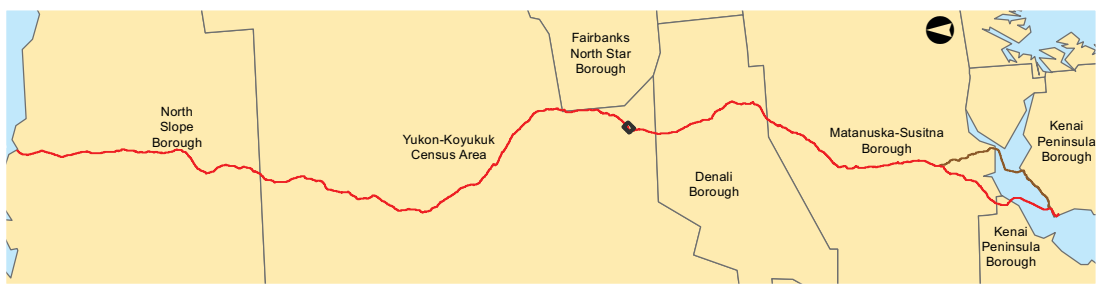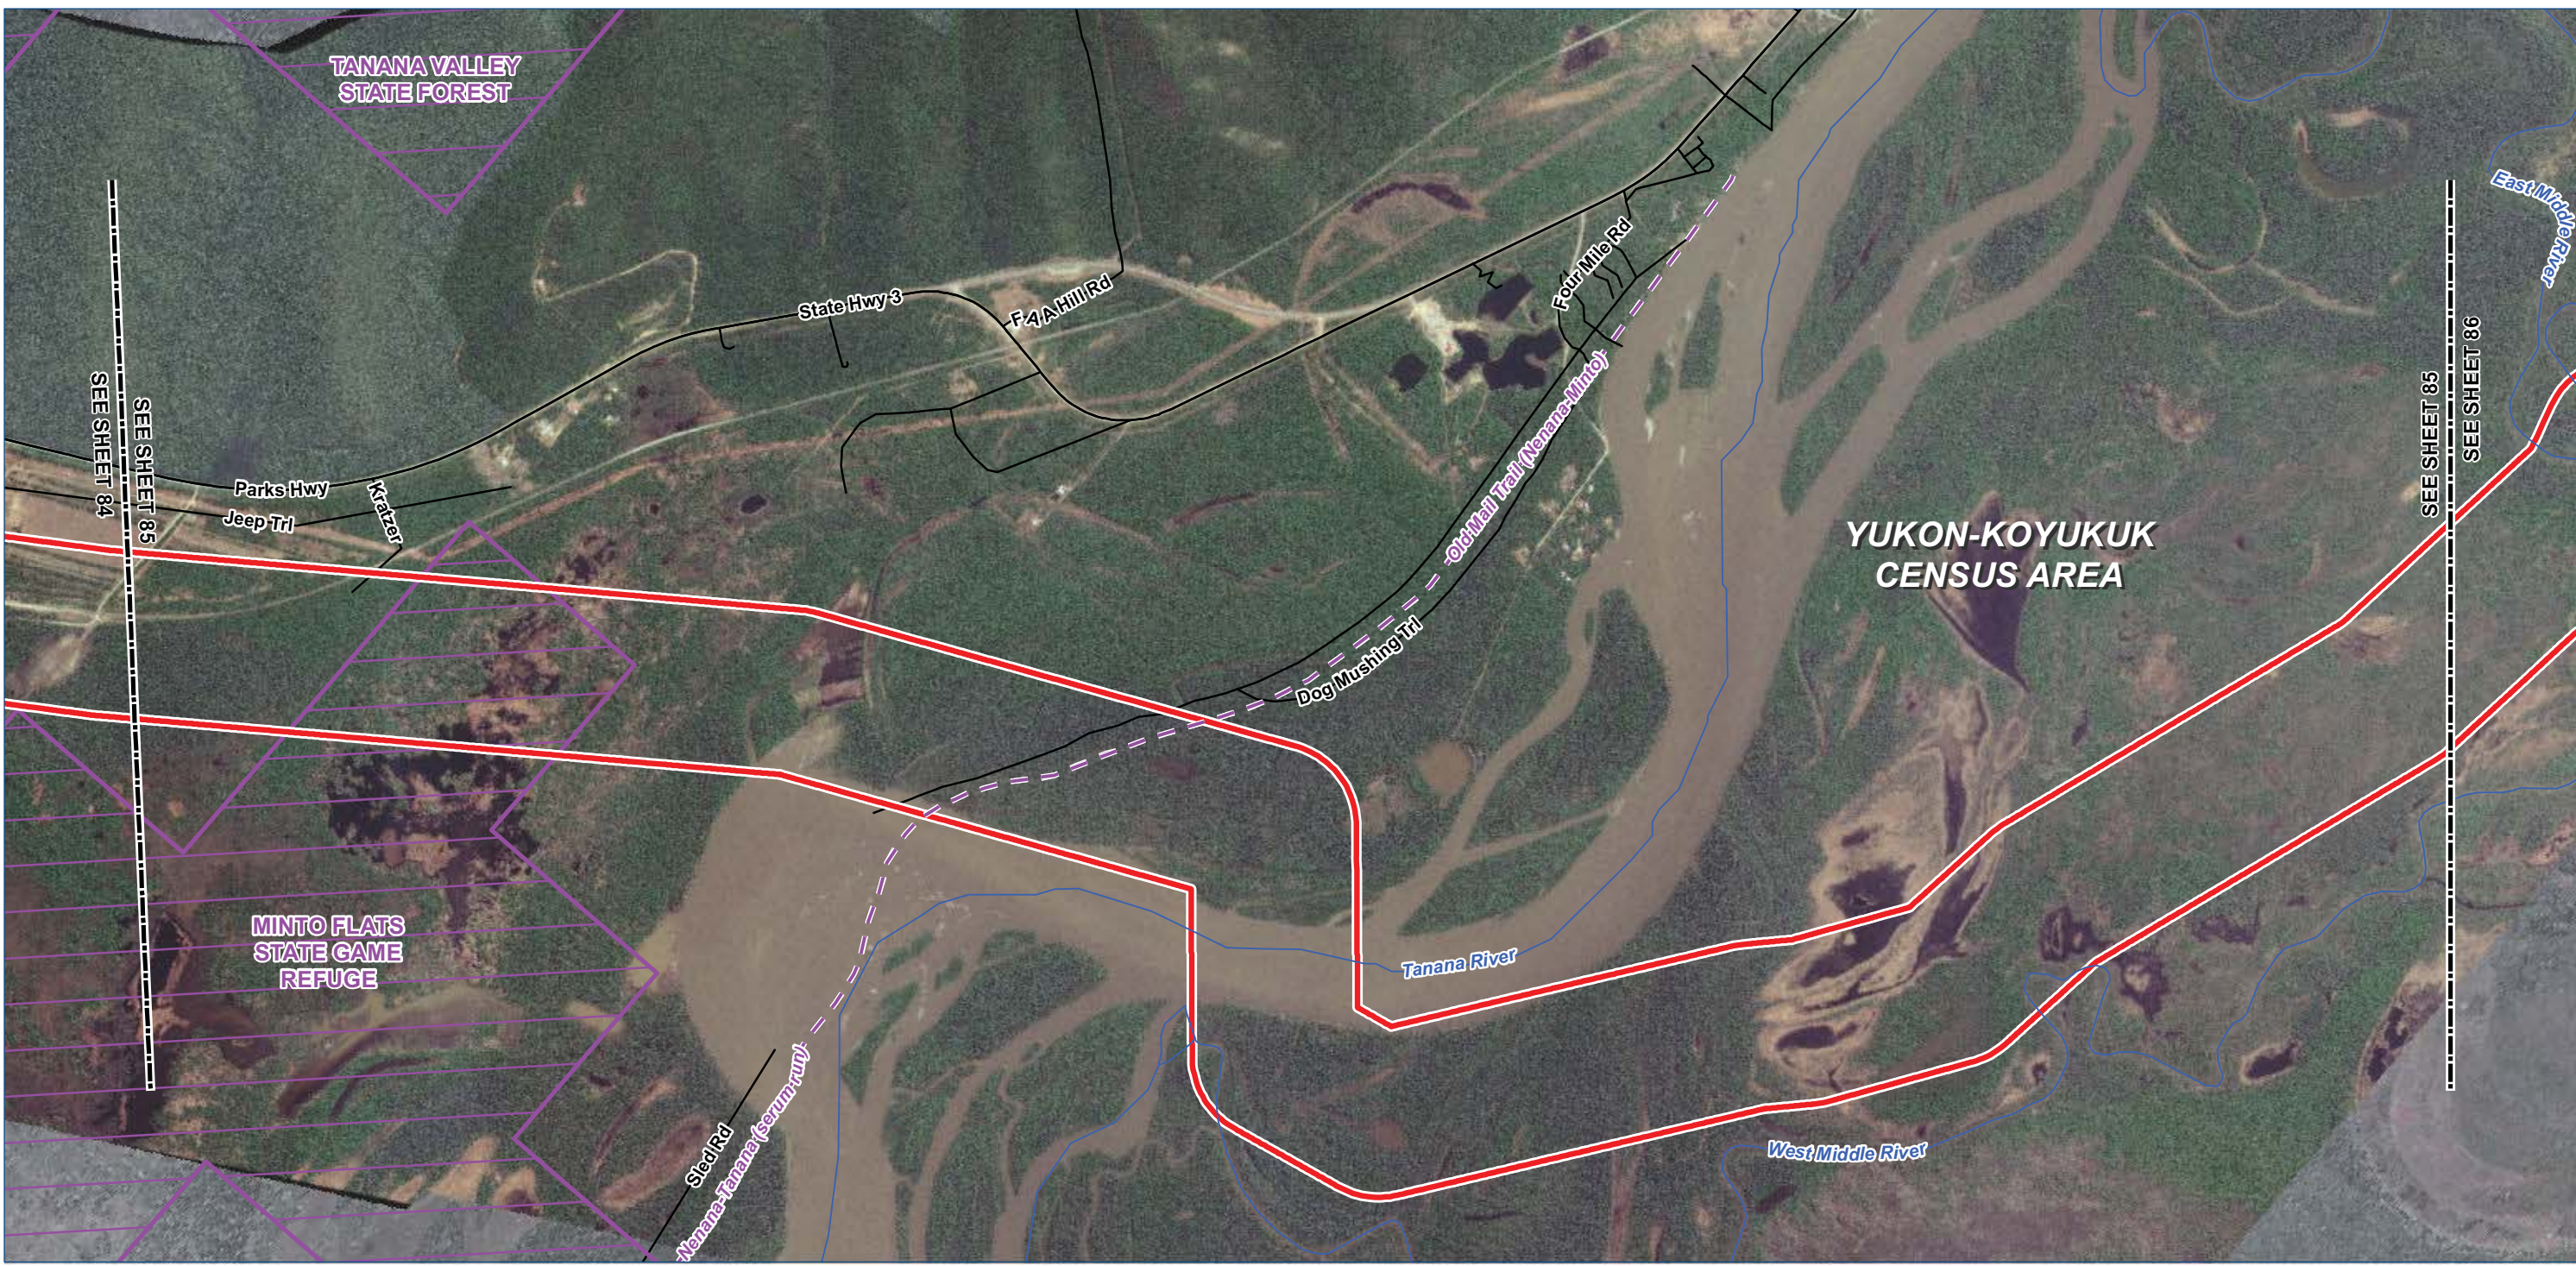

Legend

TIGER Road

NHD Named Flowline

Trail

Study Corridor - 2,000 ft wide (+/-)

Pre-FEED Rev A Base Corridor

Pre-FEED Rev A Alternate Corridor

Borough / Census Area Line

Incorporated City Boundary

Public Land - Large Parcel

0

1,000

2,000

4,000 Feet

ALASKA LNG PROJECT		
Appendix A - Pre-FEED Rev A Base Corridor		
BOROUGH: YUKON-KOYUKUK	DRAWN BY: CC	
STATE: ALASKA	CHECKED BY: GS / JS	
REV. NO.:	REVISION	DATE
A	ISSUED FOR REVIEW	2014-06-23
B	ISSUED FOR REVIEW	2014-07-10
C	ISSUED FOR REVIEW	2014-09-30
0	ISSUED FOR REVIEW	2014-10-01
Mile posts will be added once a concept is selected		
DATE: 2014-10-01	PROJECTION: NAD83 STATE PLANE AK 4 5004 FEET	

PREPARED BY:

exp Energy Services Inc.

t: +1.850.385.5441 | f: +1.850.385.5523

1300 Metropolitan Blvd.

Tallahassee, FL 32308

U.S.A.



www.exp.com

BUILDINGS • EARTH & ENVIRONMENT • ENERGY •

INDUSTRIAL • INFRASTRUCTURE • SUSTAINABILITY •

DWG: APP A-A-BASE_PRE-FEED

SHEET: 85

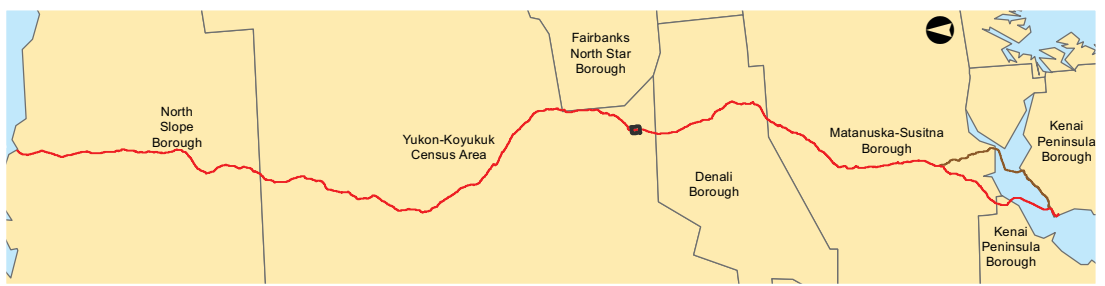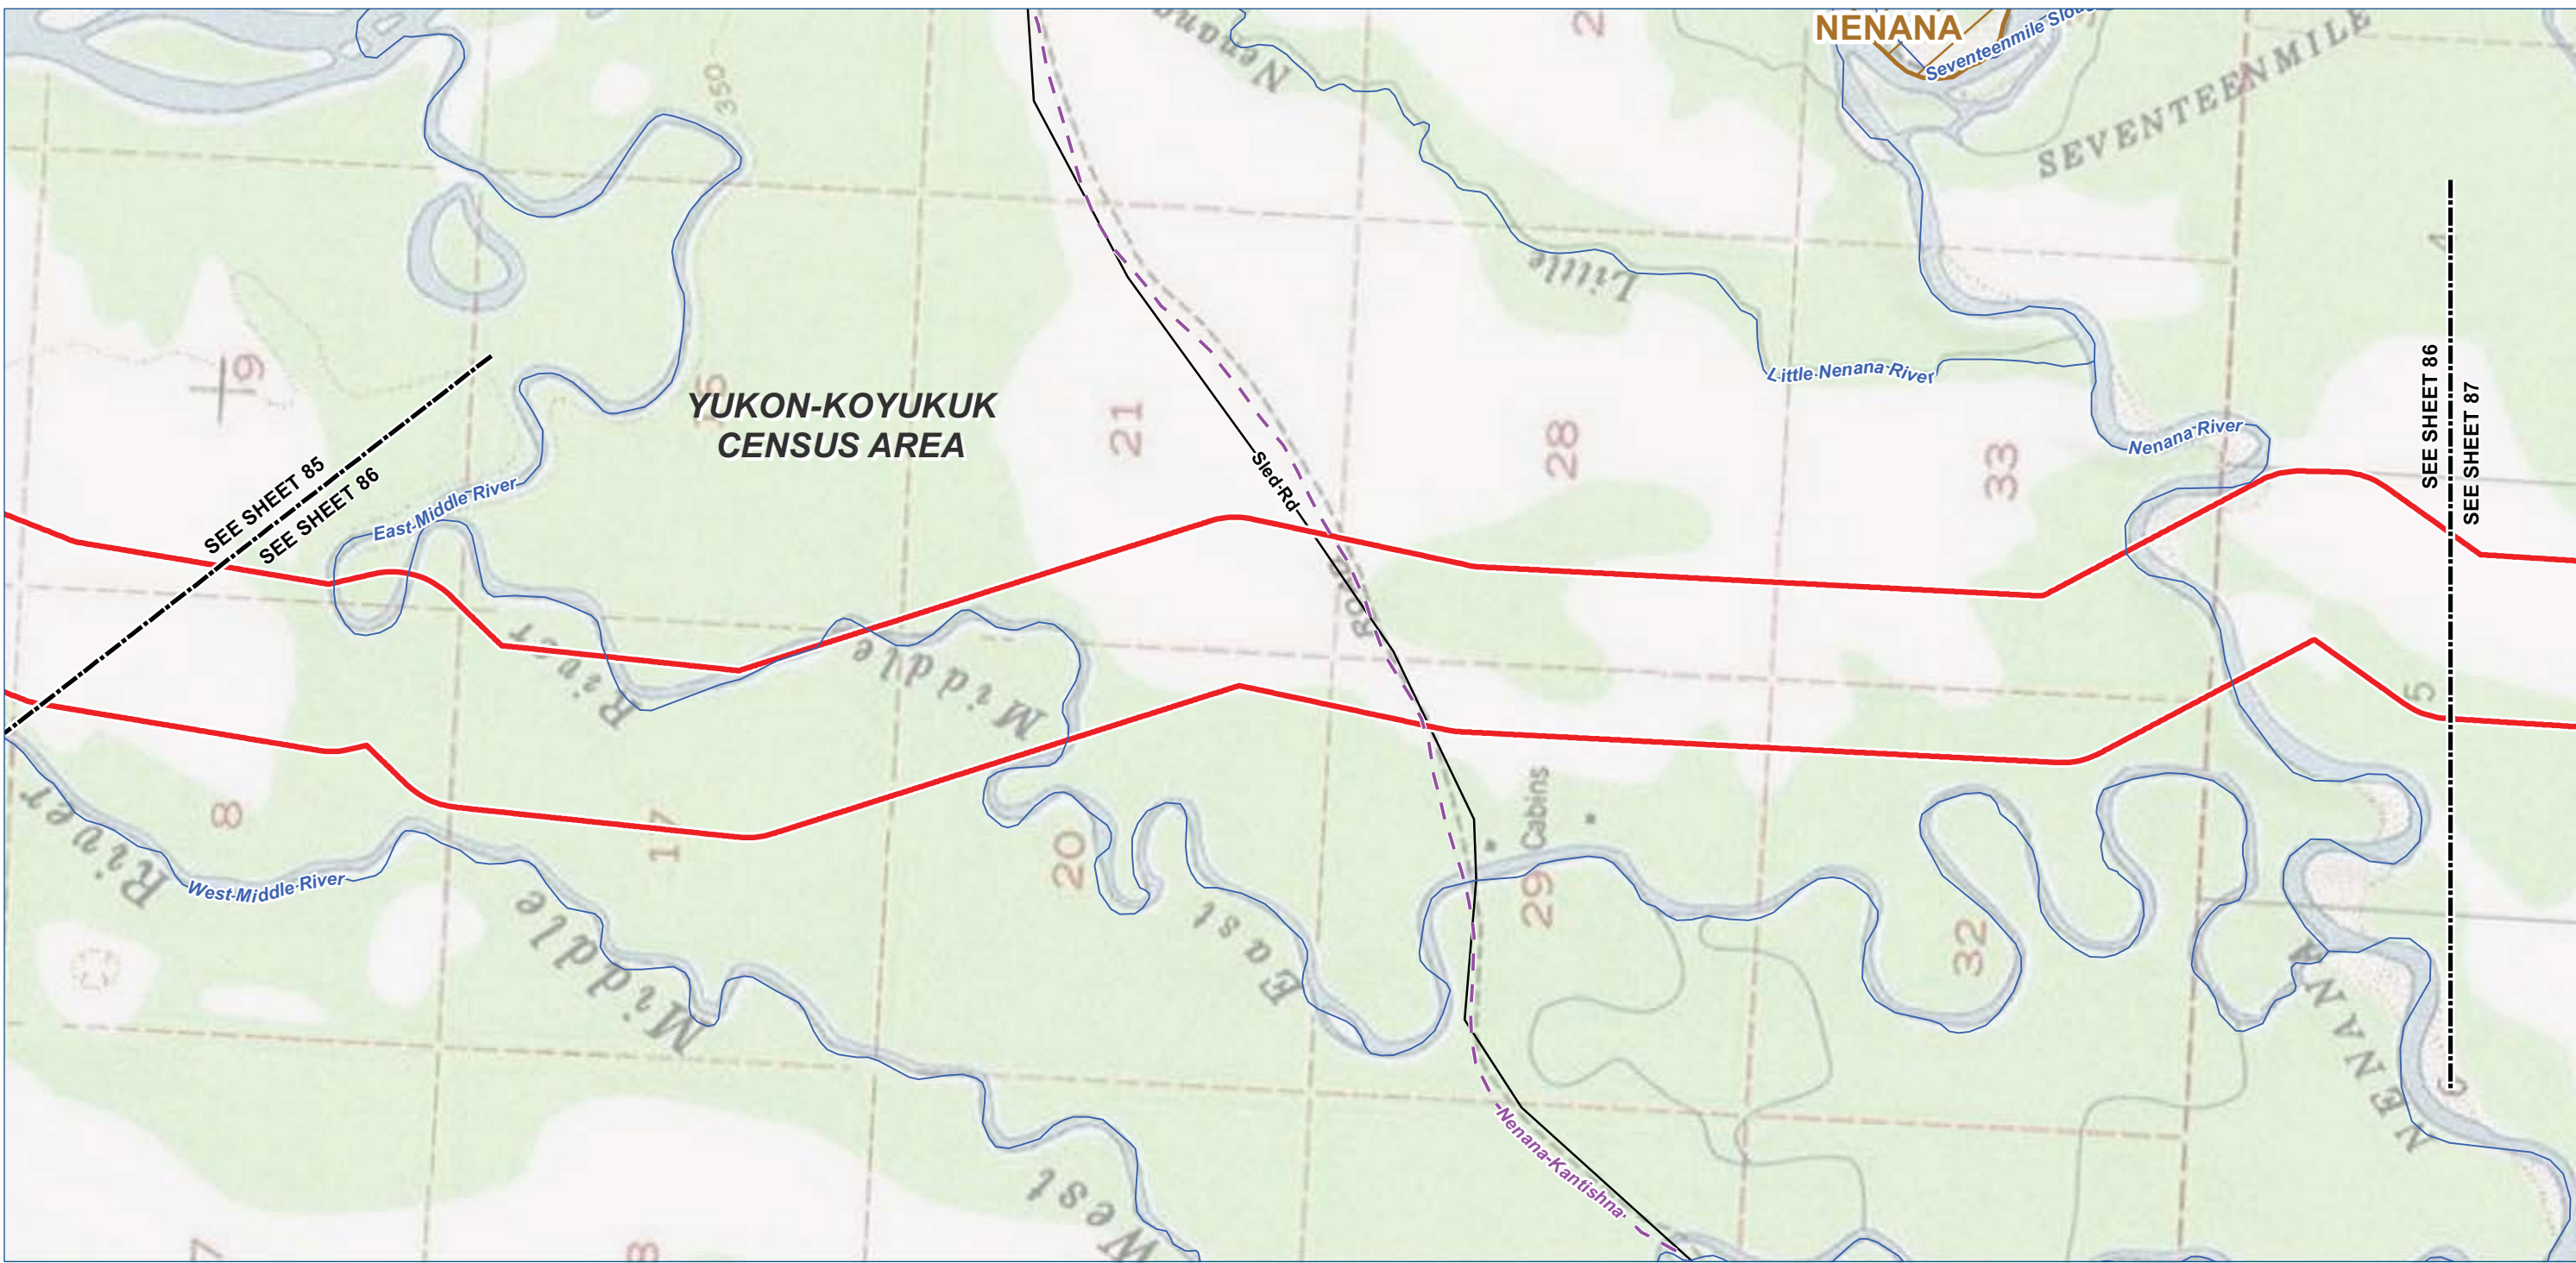

- Legend**

 - TIGER Road
 - NHD Named Flowline
 - Trail
 - Study Corridor - 2,000 ft wide (+/-)**
 - Pre-FEED Rev A Base Corridor
 - Pre-FEED Rev A Alternate Corridor
- Borough / Census Area Line
 - Incorporated City Boundary
 - Public Land - Large Parcel



ALASKA LNG PROJECT		
Appendix A - Pre-FEED Rev A Base Corridor		
BOROUGH: YUKON-KOYUKUK	DRAWN BY: CC	
STATE: ALASKA	CHECKED BY: GS / JS	
REV. NO.:	REVISION	DATE
A	ISSUED FOR REVIEW	2014-06-23
B	ISSUED FOR REVIEW	2014-07-10
C	ISSUED FOR REVIEW	2014-09-30
0	ISSUED FOR REVIEW	2014-10-01
Mile posts will be added once a concept is selected		
DATE: 2014-10-01	PROJECTION: NAD83 STATE PLANE AK 4 5004 FEET	

PREPARED BY:



exp Energy Services Inc.

t: +1.850.385.5441 | f: +1.850.385.5523
1300 Metropolitan Blvd.
Tallahassee, FL 32308
U.S.A.

www.exp.com

• BUILDINGS • EARTH & ENVIRONMENT • ENERGY •
• INDUSTRIAL • INFRASTRUCTURE • SUSTAINABILITY •

DWG: APP A-T-BASE_PRE-FEED SHEET: 86

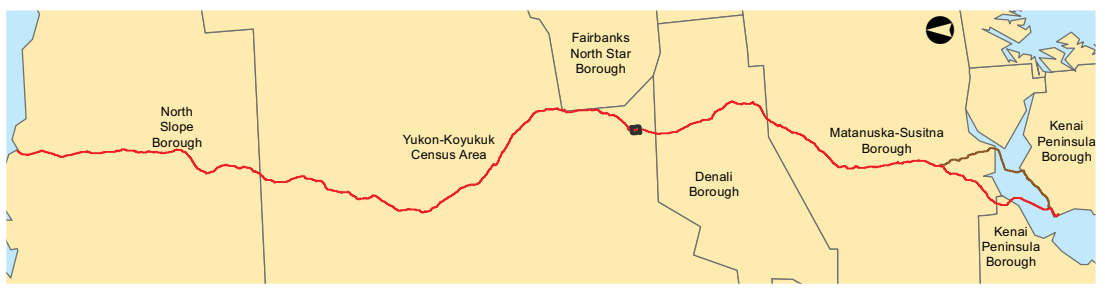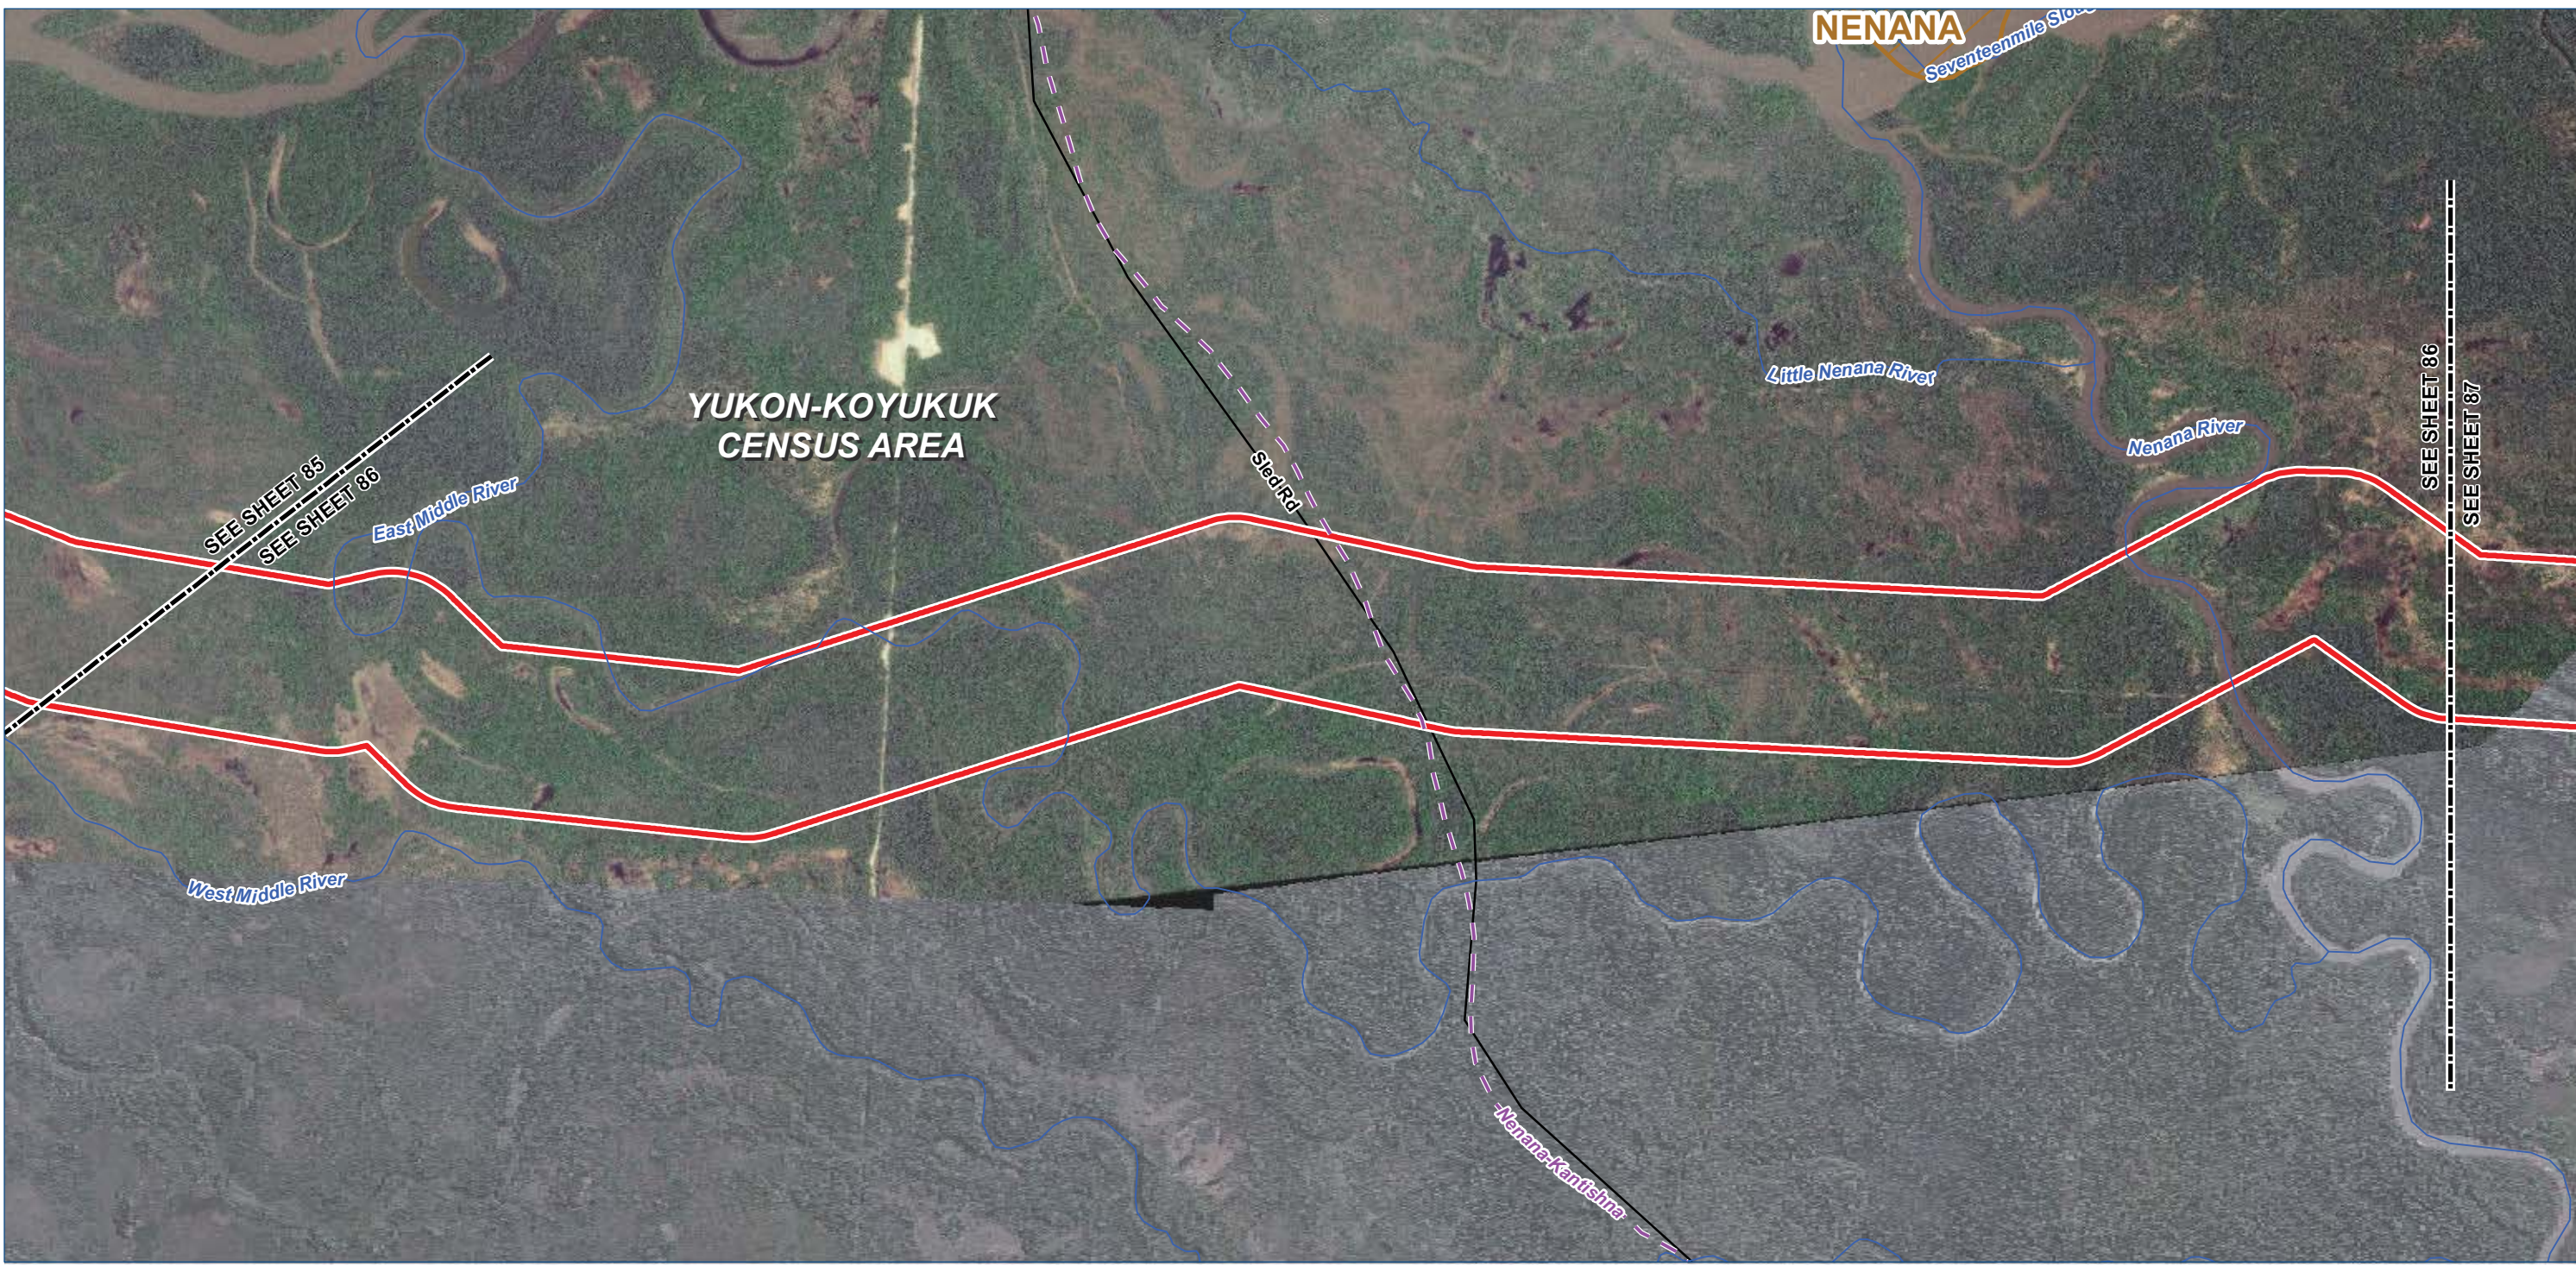

Legend

TIGER Road

NHD Named Flowline

Trail

Study Corridor - 2,000 ft wide (+/-)

Pre-FEED Rev A Base Corridor

Pre-FEED Rev A Alternate Corridor

Borough / Census Area Line

Incorporated City Boundary

Public Land - Large Parcel



ALASKA LNG PROJECT		
Appendix A - Pre-FEED Rev A Base Corridor		
BOROUGH: YUKON-KOYUKUK	DRAWN BY: CC	
STATE: ALASKA	CHECKED BY: GS / JS	
REV. NO.:	REVISION	DATE
A	ISSUED FOR REVIEW	2014-06-23
B	ISSUED FOR REVIEW	2014-07-10
C	ISSUED FOR REVIEW	2014-09-30
0	ISSUED FOR REVIEW	2014-10-01
Mile posts will be added once a concept is selected		
DATE: 2014-10-01	PROJECTION: NAD83 STATE PLANE AK 4 5004 FEET	

PREPARED BY:

exp Energy Services Inc.

t: +1.850.385.5441 | f: +1.850.385.5523

1300 Metropolitan Blvd.

Tallahassee, FL 32308

U.S.A.

www.exp.com



exp.

BUILDINGS • EARTH & ENVIRONMENT • ENERGY •

INDUSTRIAL • INFRASTRUCTURE • SUSTAINABILITY •

DWG: APP A-A-BASE_PRE-FEED

SHEET: 86

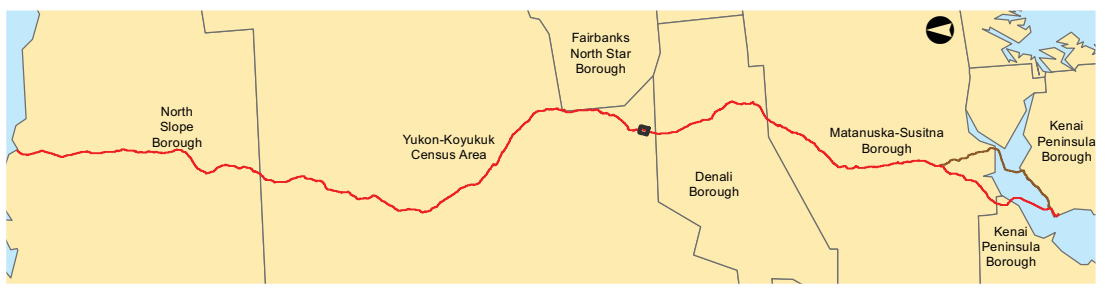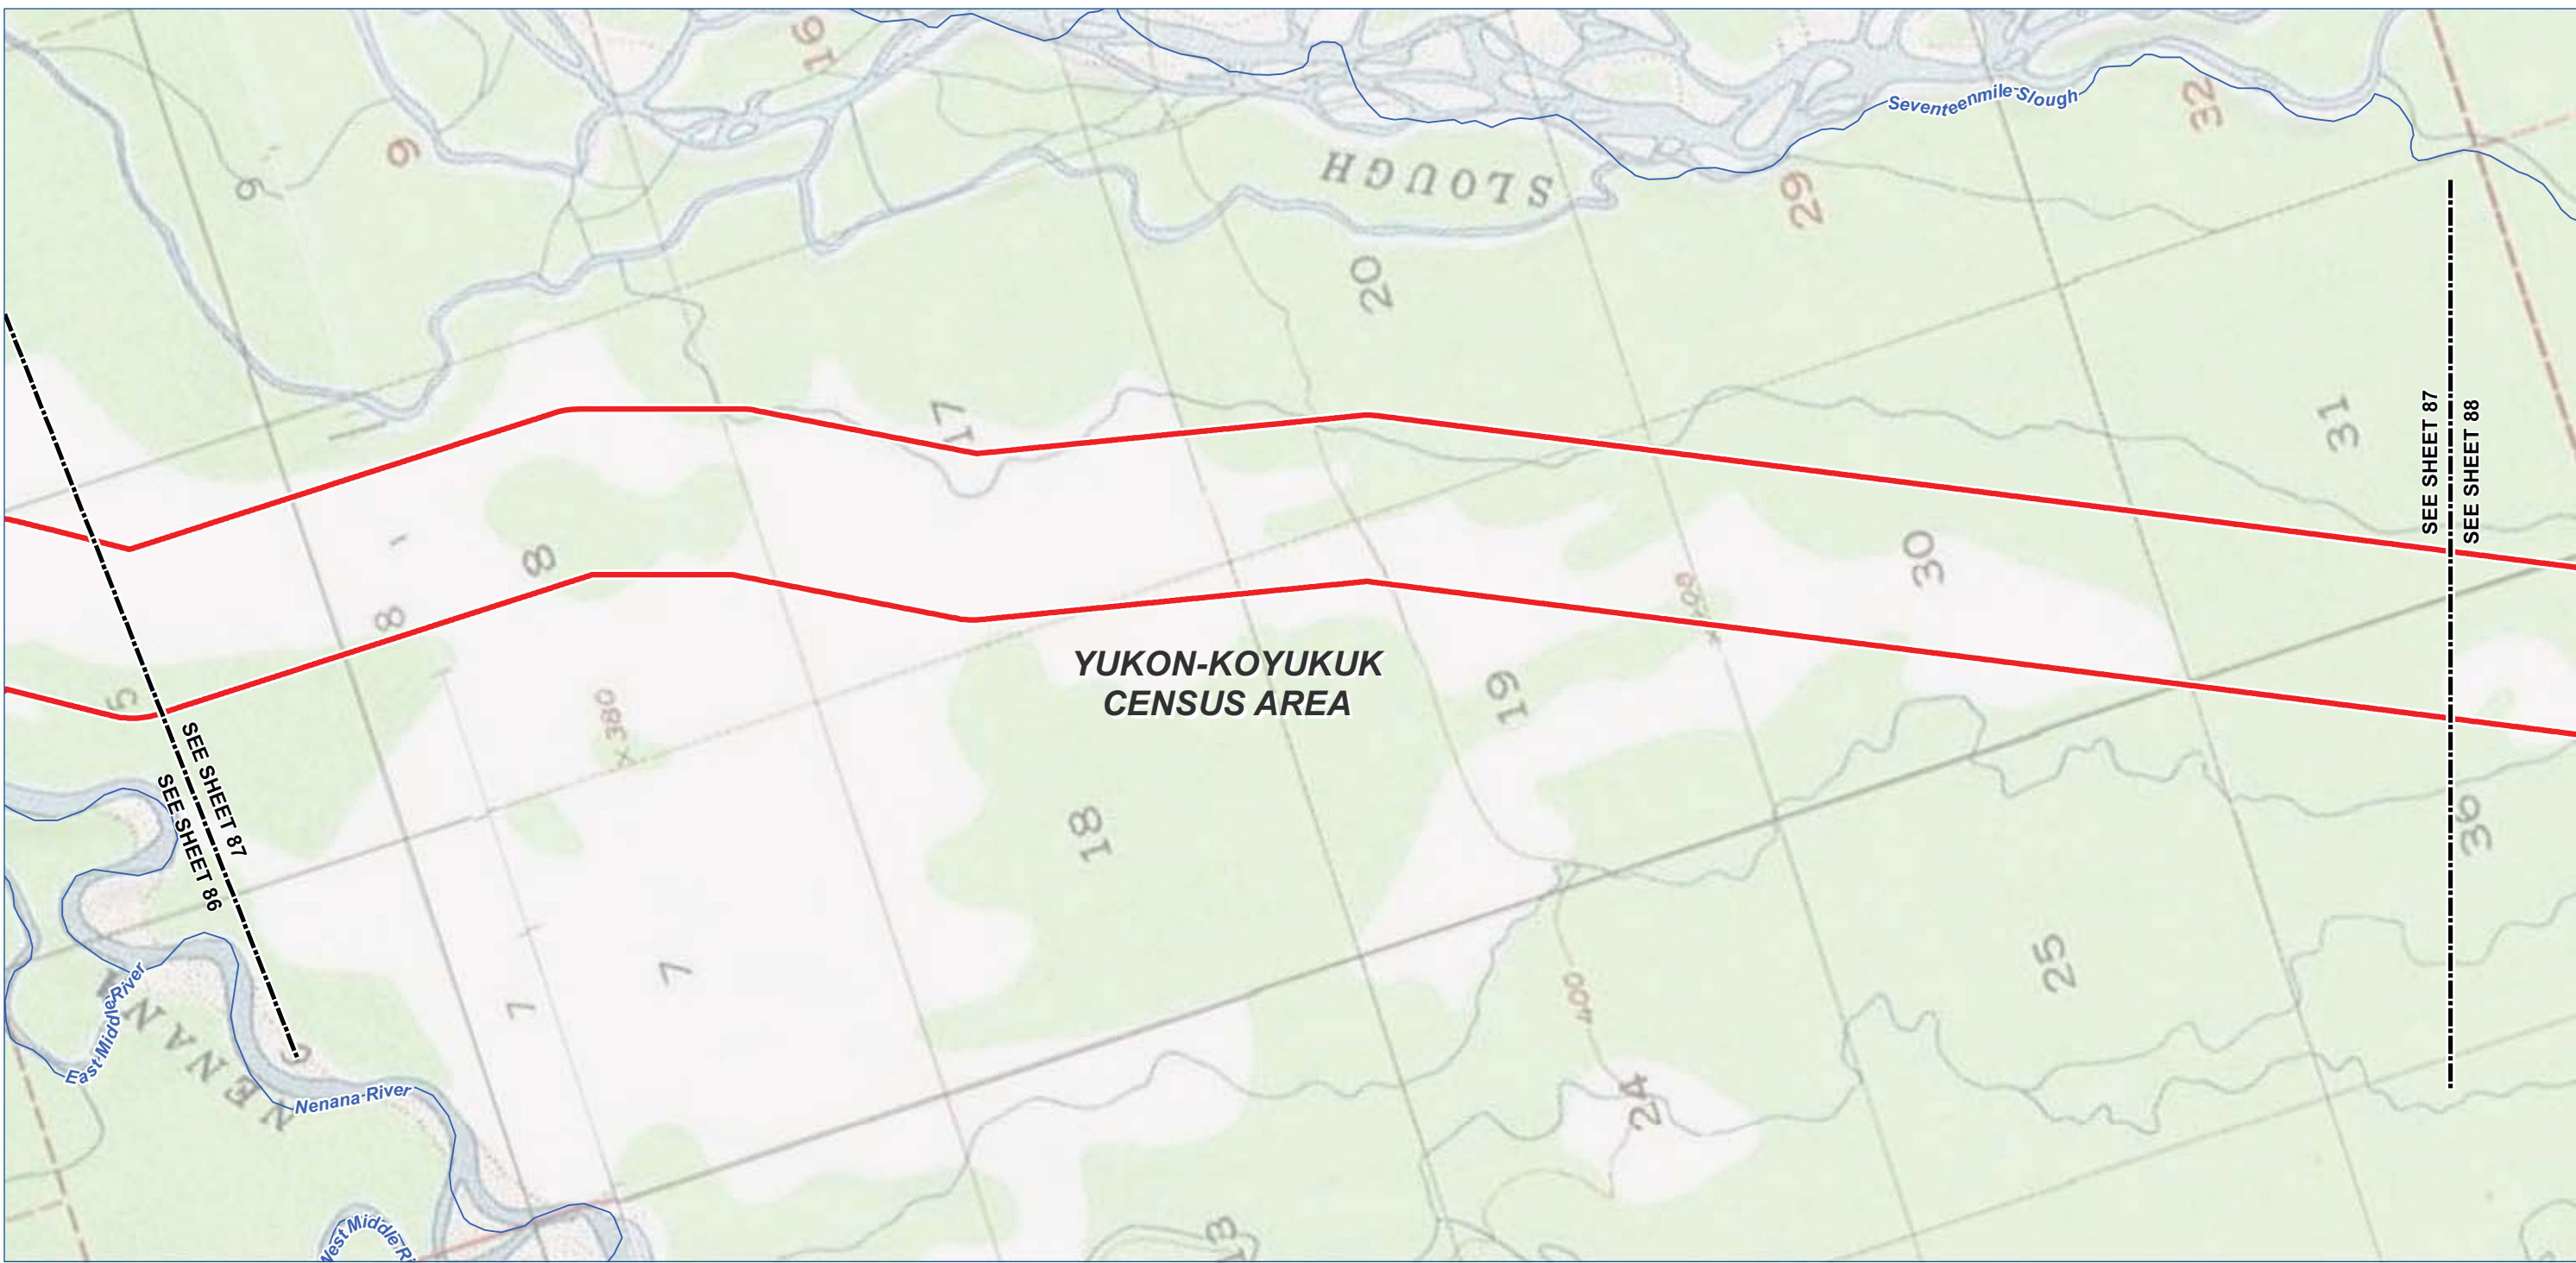

Legend

TIGER Road

NHD Named Flowline

Trail

Study Corridor - 2,000 ft wide (+/-)

Pre-FEED Rev A Base Corridor

Pre-FEED Rev A Alternate Corridor

Borough / Census Area Line

Incorporated City Boundary

Public Land - Large Parcel

0

1,000

2,000

4,000 Feet

ALASKA LNG PROJECT		
Appendix A - Pre-FEED Rev A Base Corridor		
BOROUGH: YUKON-KOYUKUK	DRAWN BY: CC	
STATE: ALASKA	CHECKED BY: GS / JS	
REV. NO.:	REVISION	DATE
A	ISSUED FOR REVIEW	2014-06-23
B	ISSUED FOR REVIEW	2014-07-10
C	ISSUED FOR REVIEW	2014-09-30
0	ISSUED FOR REVIEW	2014-10-01
Mile posts will be added once a concept is selected		
DATE: 2014-10-01	PROJECTION: NAD83 STATE PLANE AK 4 5004 FEET	

PREPARED BY:

exp Energy Services Inc.

t: +1.850.385.5441 | f: +1.850.385.5523
1300 Metropolitan Blvd.
Tallahassee, FL 32308
U.S.A.


www.exp.com

• BUILDINGS • EARTH & ENVIRONMENT • ENERGY •
• INDUSTRIAL • INFRASTRUCTURE • SUSTAINABILITY •

DWG: APP A-T-BASE_PRE-FEED

SHEET: 87

X:\Projects\ExxonMobil\SCLNG\Mapping\20140930_Resource_Report_Rev_0\04_MXD\01_Ver0\App_A_Topo_Preliminary_Preferred_Corridor_Pre_FEED_1.mxd

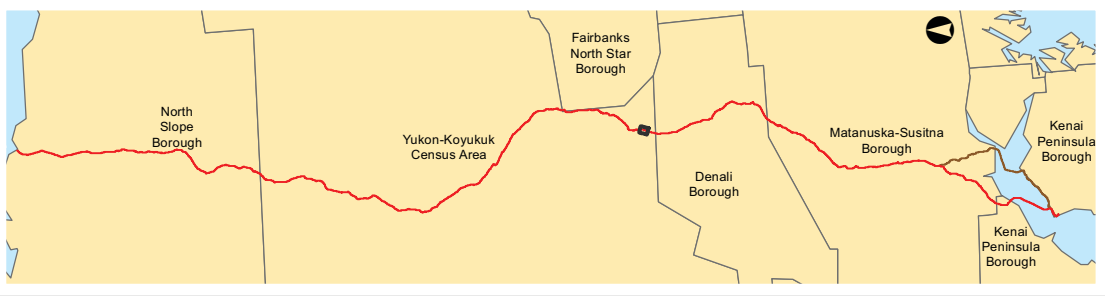

Legend

TIGER Road

NHD Named Flowline

Trail

Study Corridor - 2,000 ft wide (+/-)


Pre-FEED Rev A Base Corridor

Pre-FEED Rev A Alternate Corridor

Borough / Census Area Line

Incorporated City Boundary

Public Land - Large Parcel

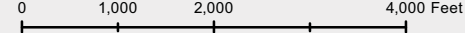

ALASKA LNG PROJECT		
Appendix A - Pre-FEED Rev A Base Corridor		
BOROUGH: YUKON-KOYUKUK	DRAWN BY: CC	
STATE: ALASKA	CHECKED BY: GS / JS	
REV. NO.:	REVISION	DATE
A	ISSUED FOR REVIEW	2014-06-23
B	ISSUED FOR REVIEW	2014-07-10
C	ISSUED FOR REVIEW	2014-09-30
0	ISSUED FOR REVIEW	2014-10-01
Mile posts will be added once a concept is selected		
DATE: 2014-10-01	PROJECTION: NAD83 STATE PLANE AK 4 5004 FEET	

PREPARED BY:

exp Energy Services Inc.


t: +1.850.385.5441 | f: +1.850.385.5523
1300 Metropolitan Blvd.
Tallahassee, FL 32308
U.S.A.

www.exp.com

• BUILDINGS • EARTH & ENVIRONMENT • ENERGY •
• INDUSTRIAL • INFRASTRUCTURE • SUSTAINABILITY •

exp.

DWG: APP A-A-BASE_PRE-FEED SHEET: 87

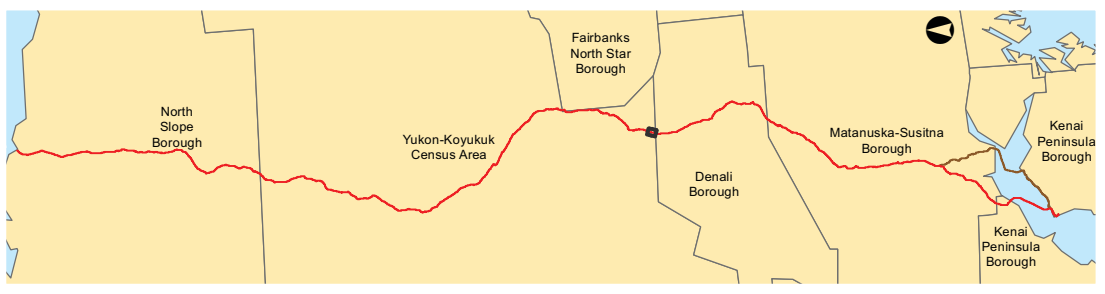

Legend

TIGER Road

NHD Named Flowline

Trail

Study Corridor - 2,000 ft wide (+/-)


Pre-FEED Rev A Base Corridor

Pre-FEED Rev A Alternate Corridor

Borough / Census Area Line

Incorporated City Boundary

Public Land - Large Parcel

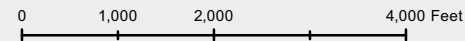

ALASKA LNG PROJECT		
Appendix A - Pre-FEED Rev A Base Corridor		
BOROUGH: YUKON-KOYUKUK	DRAWN BY: CC	
STATE: ALASKA	CHECKED BY: GS / JS	
REV. NO.:	REVISION	DATE
A	ISSUED FOR REVIEW	2014-06-23
B	ISSUED FOR REVIEW	2014-07-10
C	ISSUED FOR REVIEW	2014-09-30
0	ISSUED FOR REVIEW	2014-10-01
Mile posts will be added once a concept is selected		
DATE: 2014-10-01	PROJECTION: NAD83 STATE PLANE AK 4 5004 FEET	

PREPARED BY:

exp Energy Services Inc.



t: +1.850.385.5441 | f: +1.850.385.5523
1300 Metropolitan Blvd.
Tallahassee, FL 32308
U.S.A.

www.exp.com

BUILDINGS • EARTH & ENVIRONMENT • ENERGY •

INDUSTRIAL • INFRASTRUCTURE • SUSTAINABILITY •

DWG: APP A-T-BASE_PRE-FEED SHEET: 88

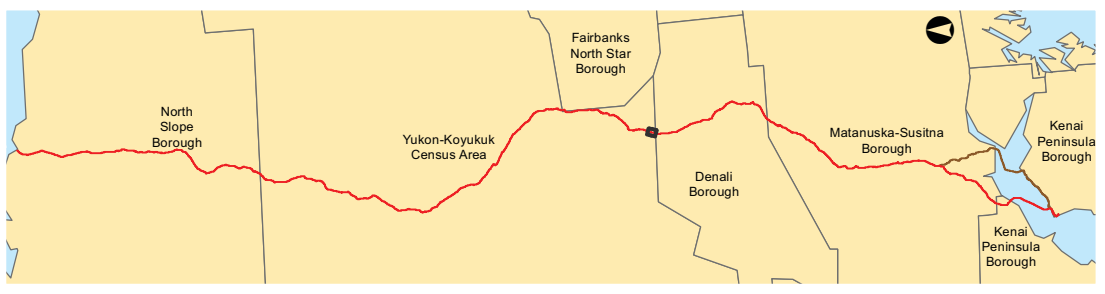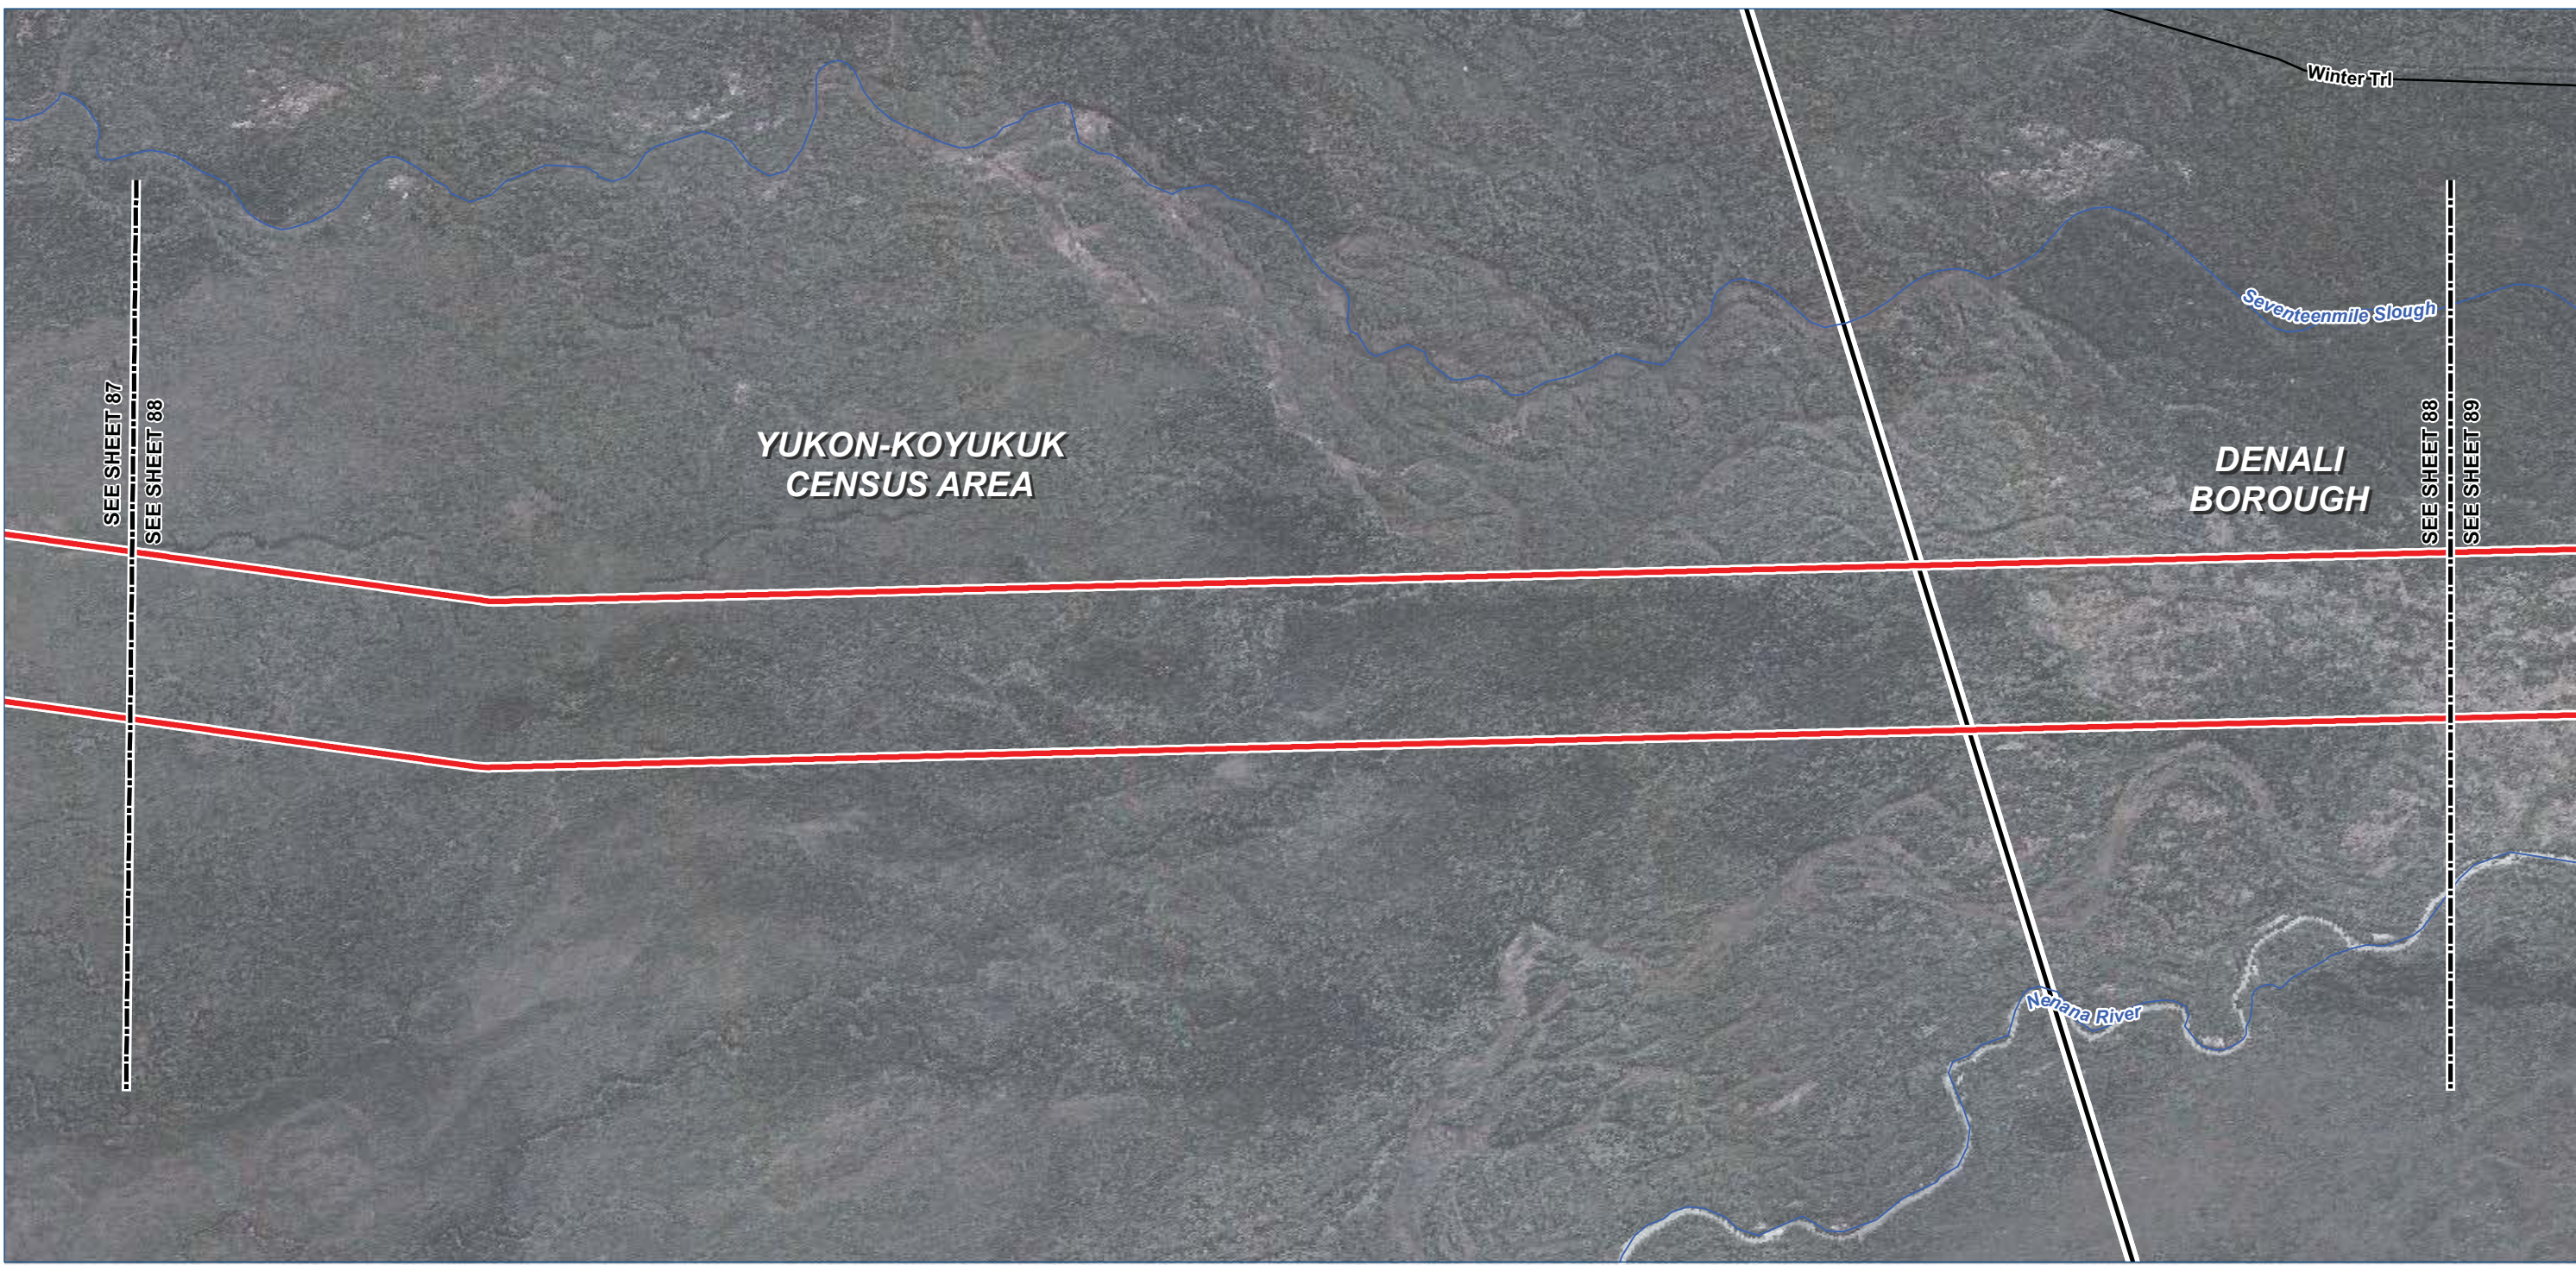

Legend

TIGER Road

NHD Named Flowline

Trail

Study Corridor - 2,000 ft wide (+/-)

Pre-FEED Rev A Base Corridor

Pre-FEED Rev A Alternate Corridor

Borough / Census Area Line

Incorporated City Boundary

Public Land - Large Parcel



ALASKA LNG PROJECT		
Appendix A - Pre-FEED Rev A Base Corridor		
BOROUGH: YUKON-KOYUKUK	DRAWN BY: CC	
STATE: ALASKA	CHECKED BY: GS / JS	
REV. NO.:	REVISION	DATE
A	ISSUED FOR REVIEW	2014-06-23
B	ISSUED FOR REVIEW	2014-07-10
C	ISSUED FOR REVIEW	2014-09-30
0	ISSUED FOR REVIEW	2014-10-01
Mile posts will be added once a concept is selected		
DATE: 2014-10-01	PROJECTION: NAD83 STATE PLANE AK 4 5004 FEET	

PREPARED BY:

exp Energy Services Inc.

t: +1.850.385.5441 | f: +1.850.385.5523
1300 Metropolitan Blvd.
Tallahassee, FL 32308
U.S.A.



www.exp.com

exp.

BUILDINGS • EARTH & ENVIRONMENT • ENERGY •

INDUSTRIAL • INFRASTRUCTURE • SUSTAINABILITY •

DWG: APP A-A-BASE_PRE-FEED SHEET: 88

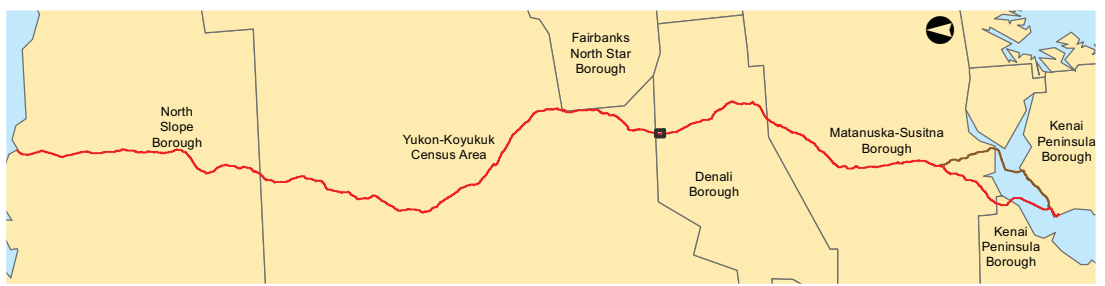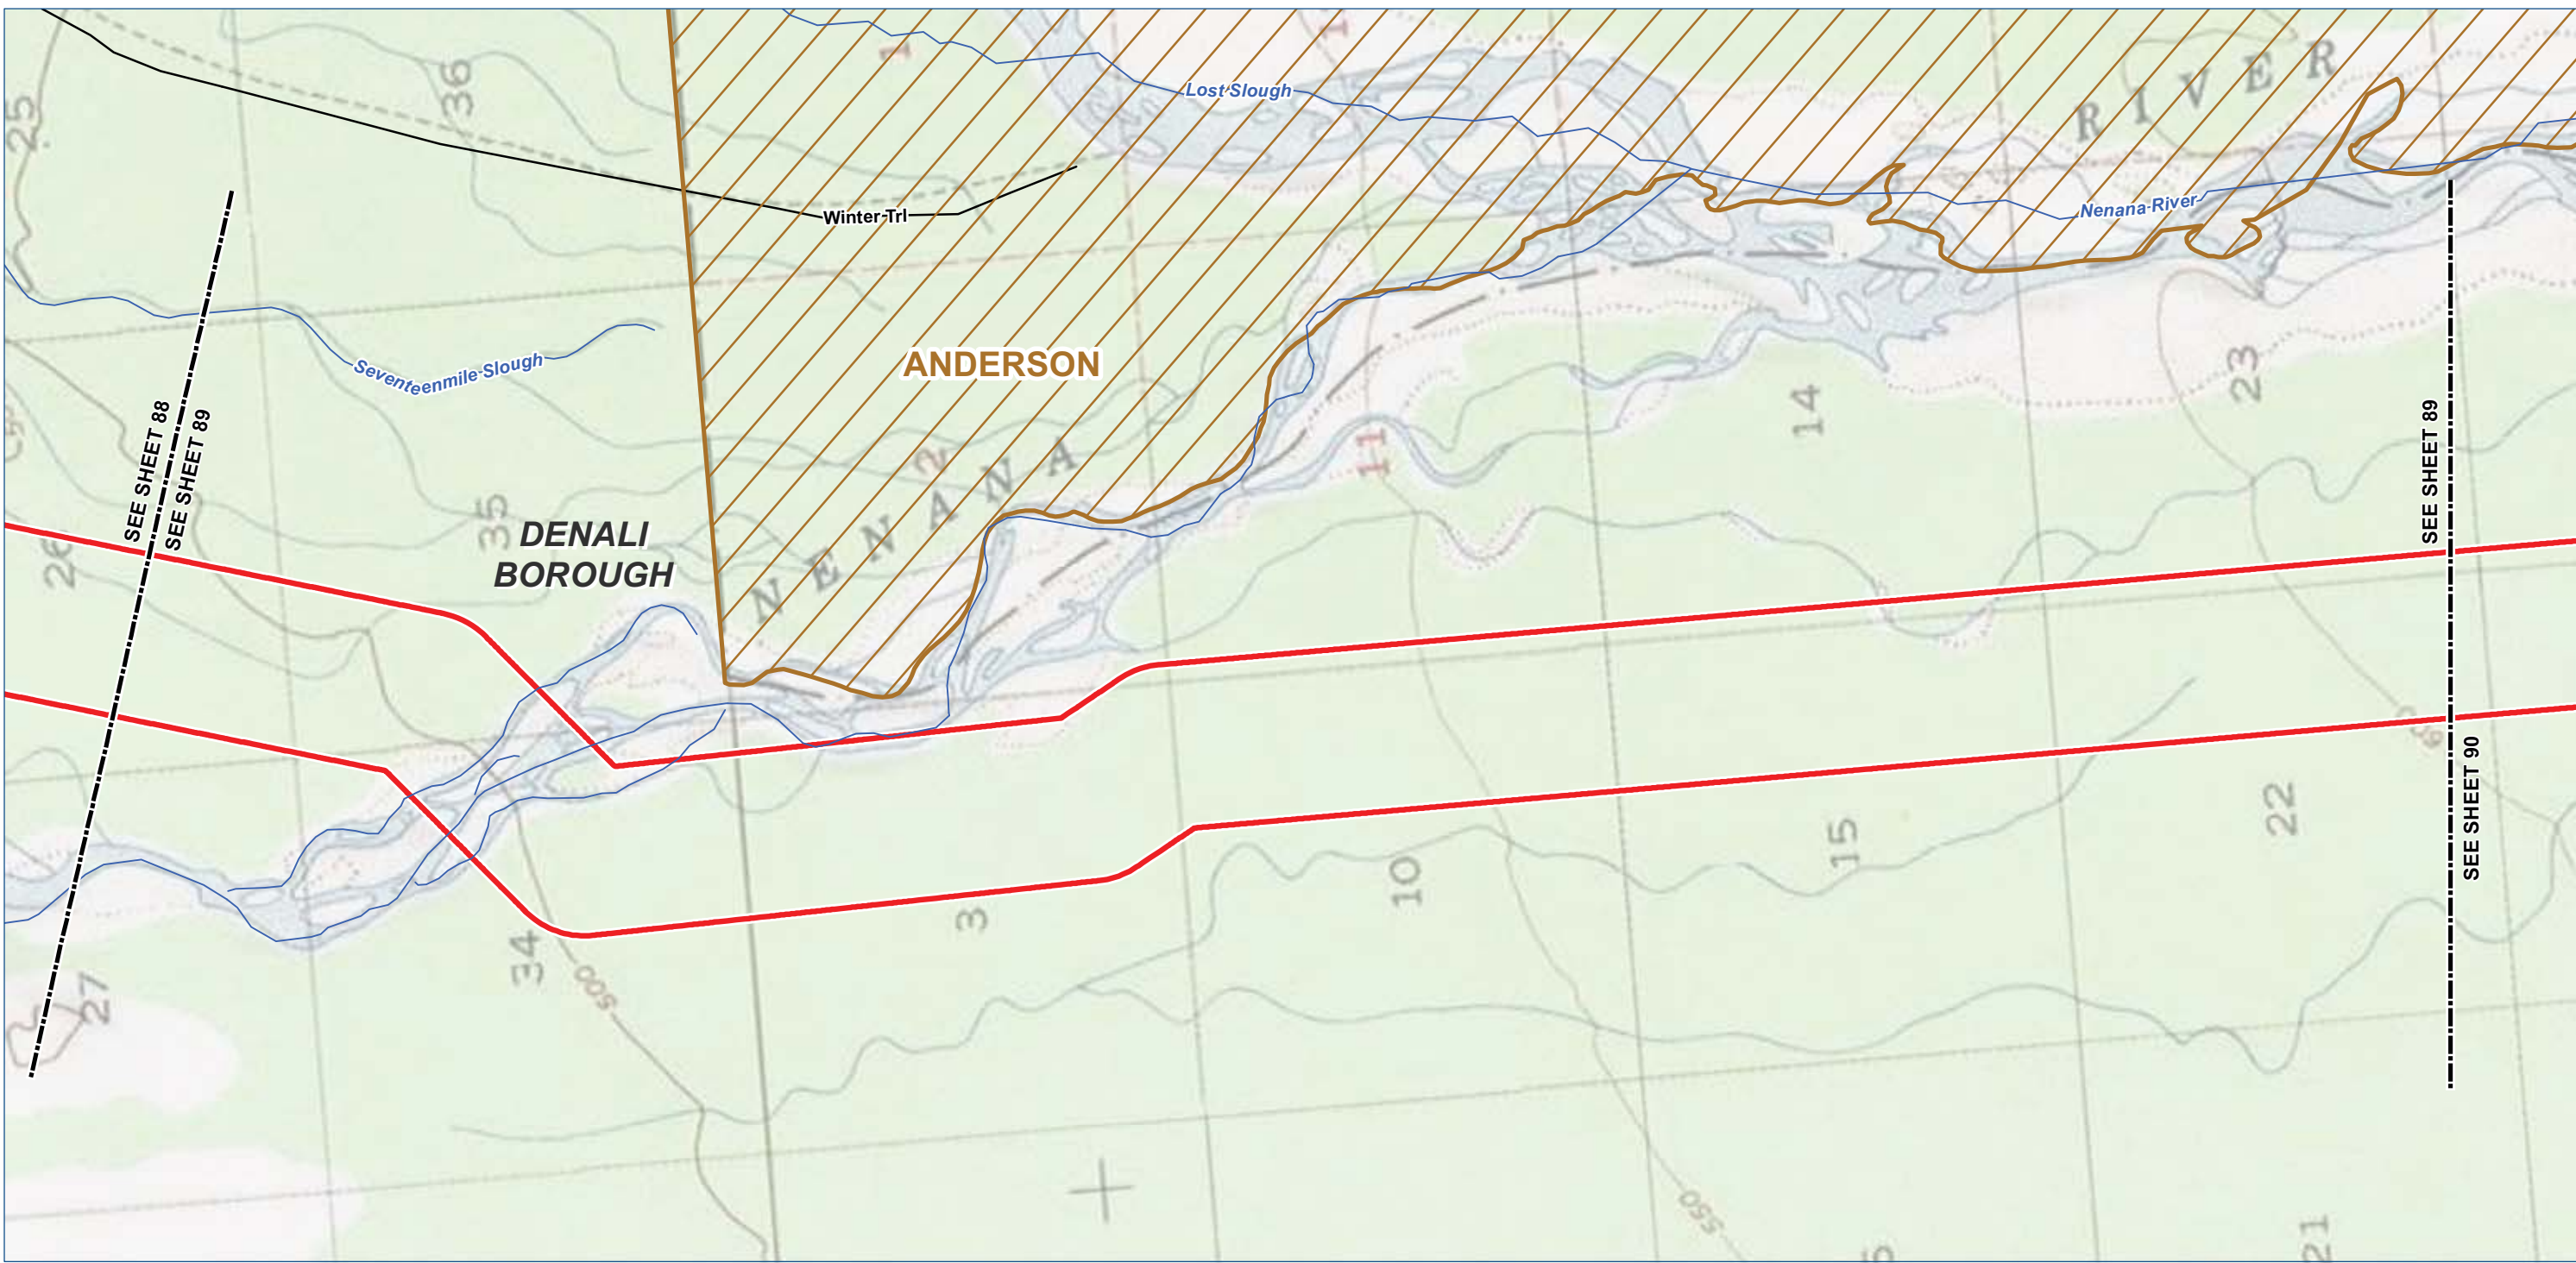

- Legend

TIGER Road

NHD Named Flowline

Trail

Study Corridor - 2,000 ft wide (+/-)

Pre-FEED Rev A Base Corridor

Pre-FEED Rev A Alternate Corridor

Borough / Census Area Line

Incorporated City Boundary

Public Land - Large Parcel
-
-
- | ALASKA LNG PROJECT | | |
|---|--|------------|
| Appendix A - Pre-FEED Rev A Base Corridor | | |
| BOROUGH: DENALI | DRAWN BY: CC | |
| STATE: ALASKA | CHECKED BY: GS / JS | |
| REV. NO.: | REVISION | DATE |
| A | ISSUED FOR REVIEW | 2014-06-23 |
| B | ISSUED FOR REVIEW | 2014-07-10 |
| C | ISSUED FOR REVIEW | 2014-09-30 |
| 0 | ISSUED FOR REVIEW | 2014-10-01 |
| Mile posts will be added once a concept is selected | | |
| DATE: 2014-10-01 | PROJECTION: NAD83 STATE PLANE AK 4 5004 FEET | |
- PREPARED BY:

exp Energy Services Inc.



t: +1.850.385.5441 | f: +1.850.385.5523
1300 Metropolitan Blvd.
Tallahassee, FL 32308
U.S.A.

www.exp.com

BUILDINGS • EARTH & ENVIRONMENT • ENERGY •

INDUSTRIAL • INFRASTRUCTURE • SUSTAINABILITY •

DWG: APP A-T-BASE_PRE-FEED SHEET: 89
- X:\Projects\ExxonMobil\SCLNG\Mapping\20140930_Resource_Report_Rev_0\04_MXD\01_Ver0\App_A_Topo_Preliminary_Preferred_Corridor_Pre_FEED_1.mxd

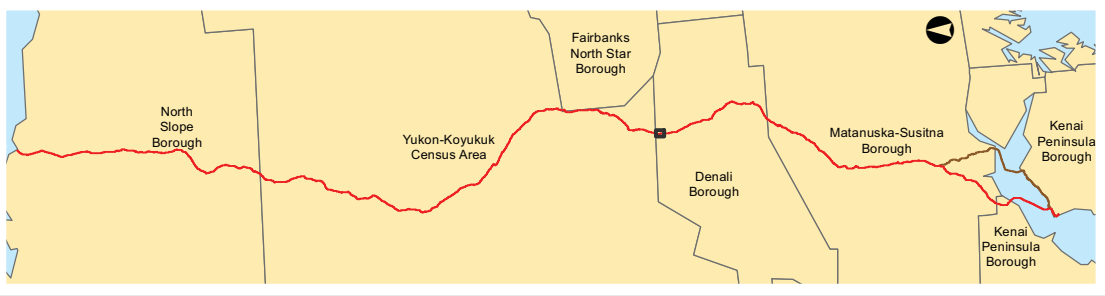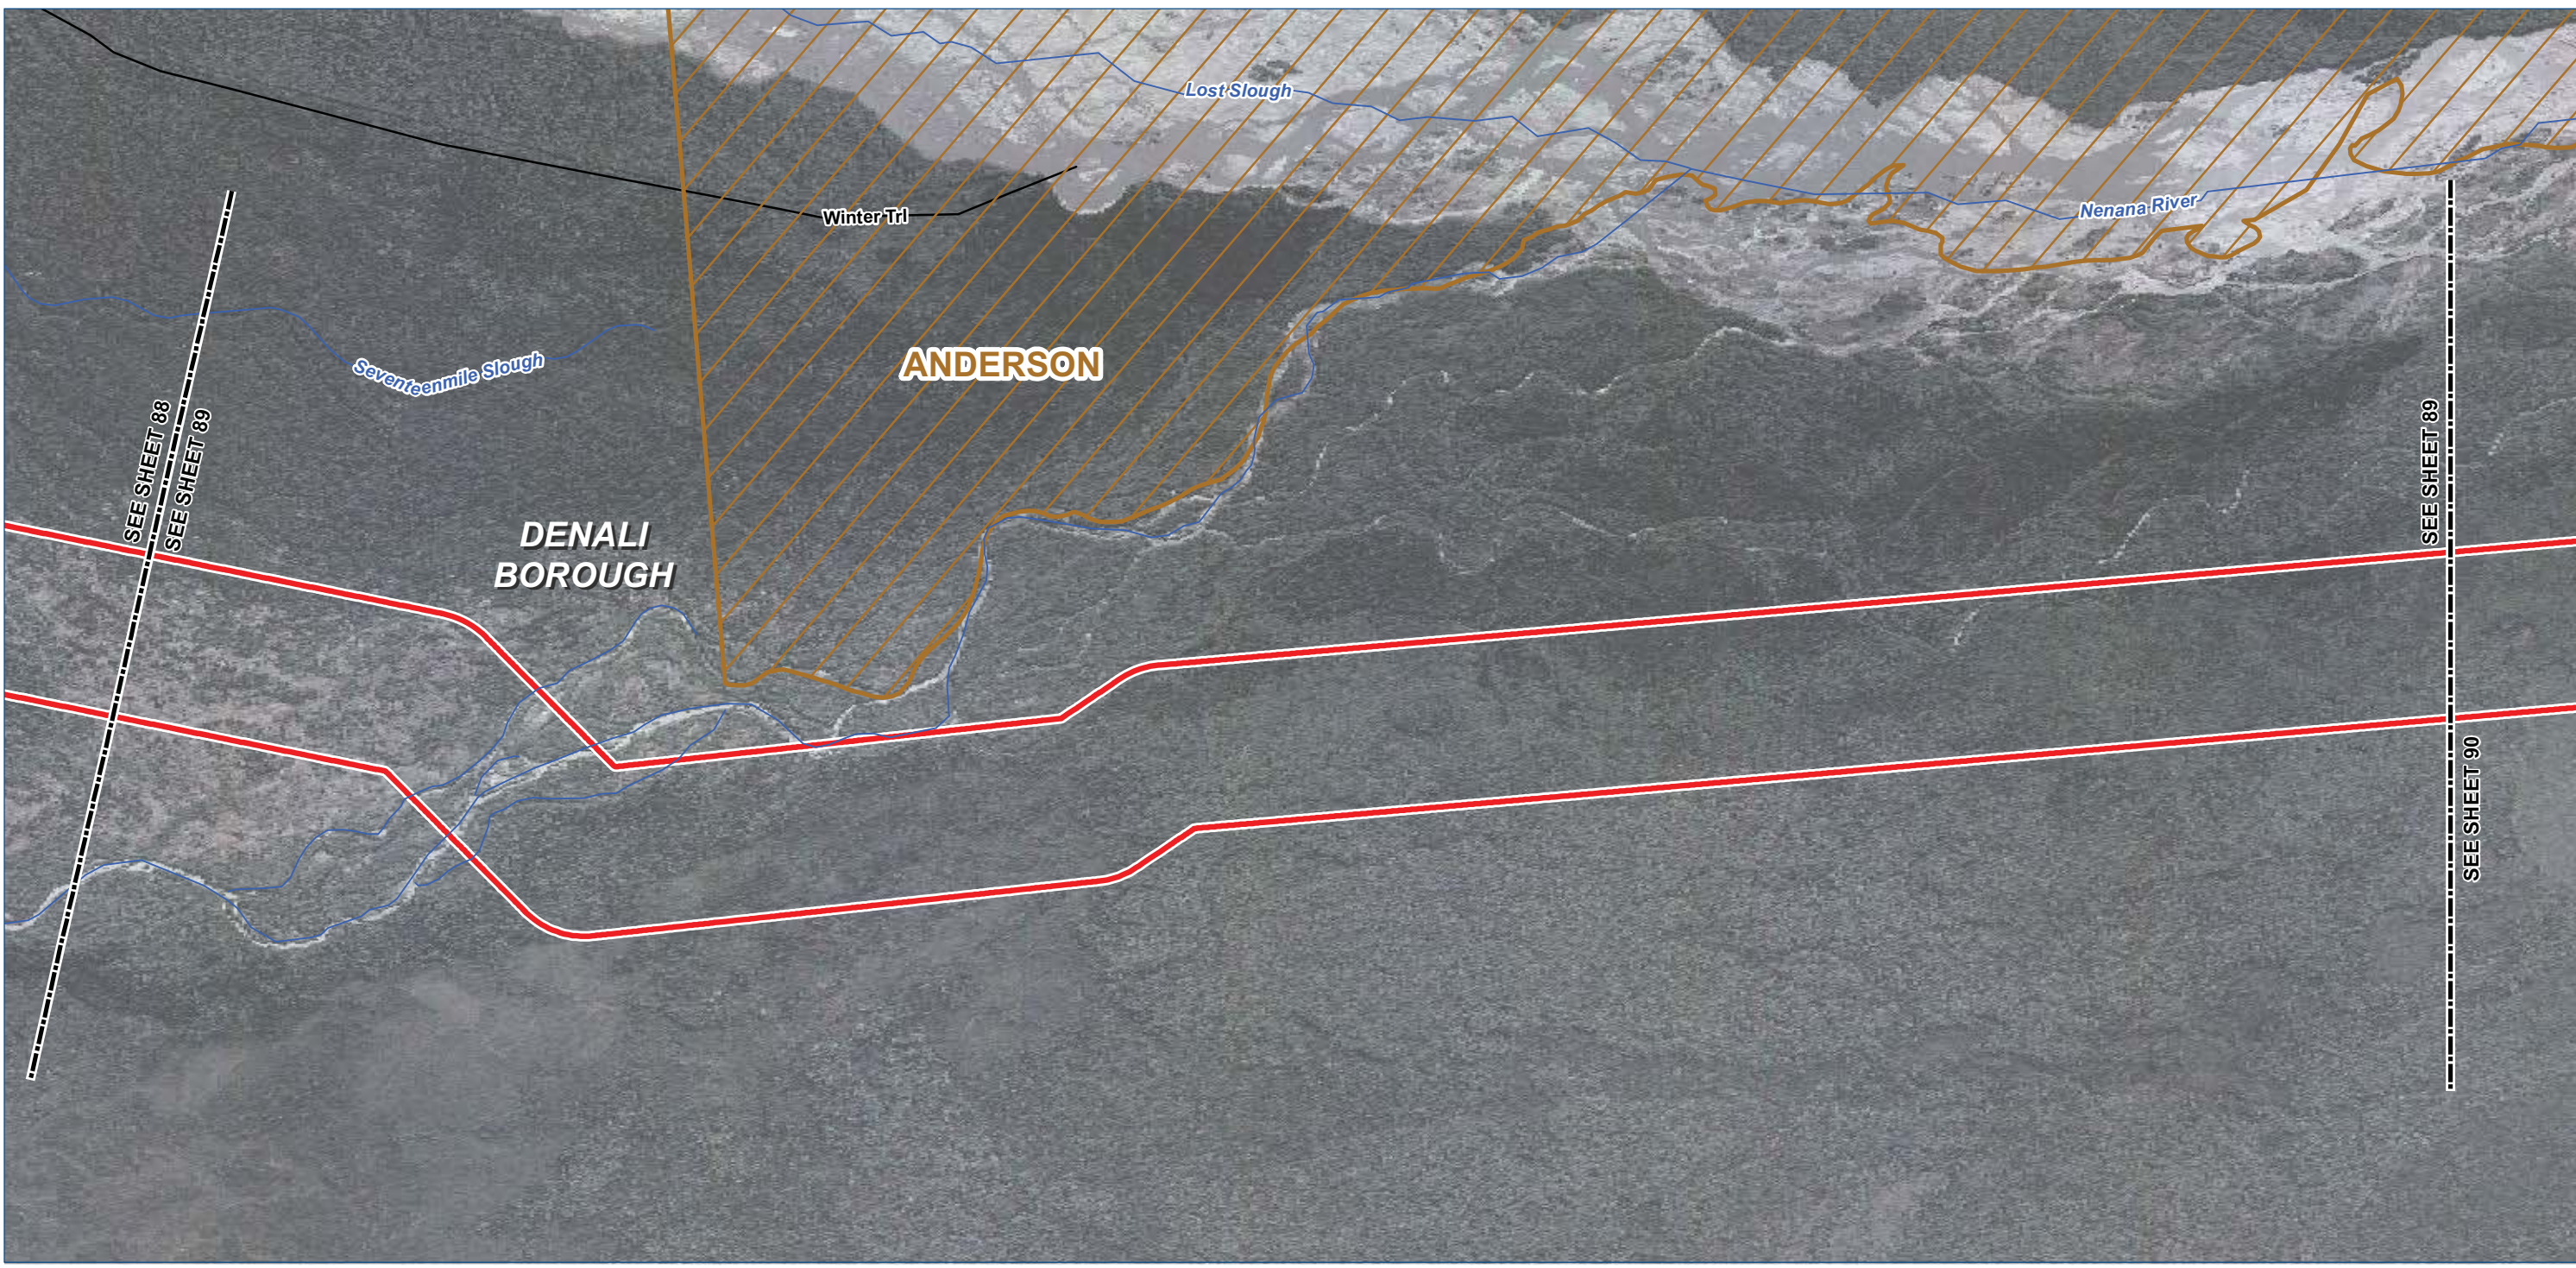

Legend

TIGER Road

NHD Named Flowline

Trail

Study Corridor - 2,000 ft wide (+/-)

Pre-FEED Rev A Base Corridor

Pre-FEED Rev A Alternate Corridor

Borough / Census Area Line

Incorporated City Boundary

Public Land - Large Parcel

ALASKA LNG PROJECT		
Appendix A - Pre-FEED Rev A Base Corridor		
BOROUGH: DENALI	DRAWN BY: CC	
STATE: ALASKA	CHECKED BY: GS / JS	
REV. NO.:	REVISION	DATE
A	ISSUED FOR REVIEW	2014-06-23
B	ISSUED FOR REVIEW	2014-07-10
C	ISSUED FOR REVIEW	2014-09-30
0	ISSUED FOR REVIEW	2014-10-01
Mile posts will be added once a concept is selected		
DATE: 2014-10-01	PROJECTION: NAD83 STATE PLANE AK 4 5004 FEET	

PREPARED BY:

exp Energy Services Inc.

t: +1.850.385.5441 | f: +1.850.385.5523
1300 Metropolitan Blvd.
Tallahassee, FL 32308
U.S.A.



www.exp.com

BUILDINGS • EARTH & ENVIRONMENT • ENERGY •

INDUSTRIAL • INFRASTRUCTURE • SUSTAINABILITY •

DWG: APP A-A-BASE_PRE-FEED SHEET: 89

X:\Projects\ExxonMobil\SCLNG\Mapping\20140930_Resource_Report_Rev_0\04_MXD\01_Ver0\App_A_Aerial_Preliminary_Prefered_Corridor_Pre_FEED.mxd

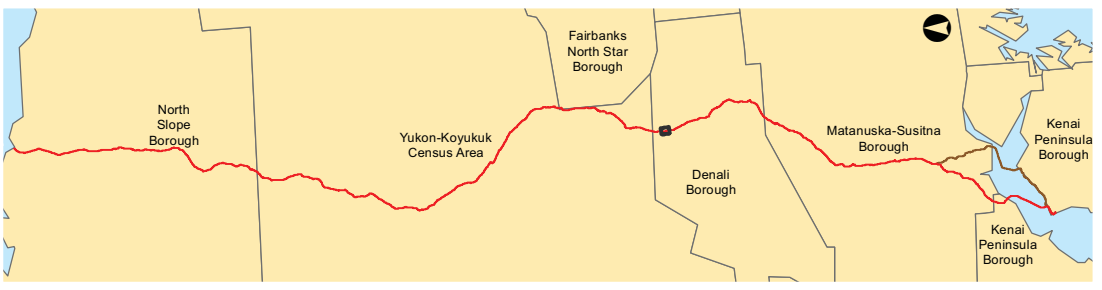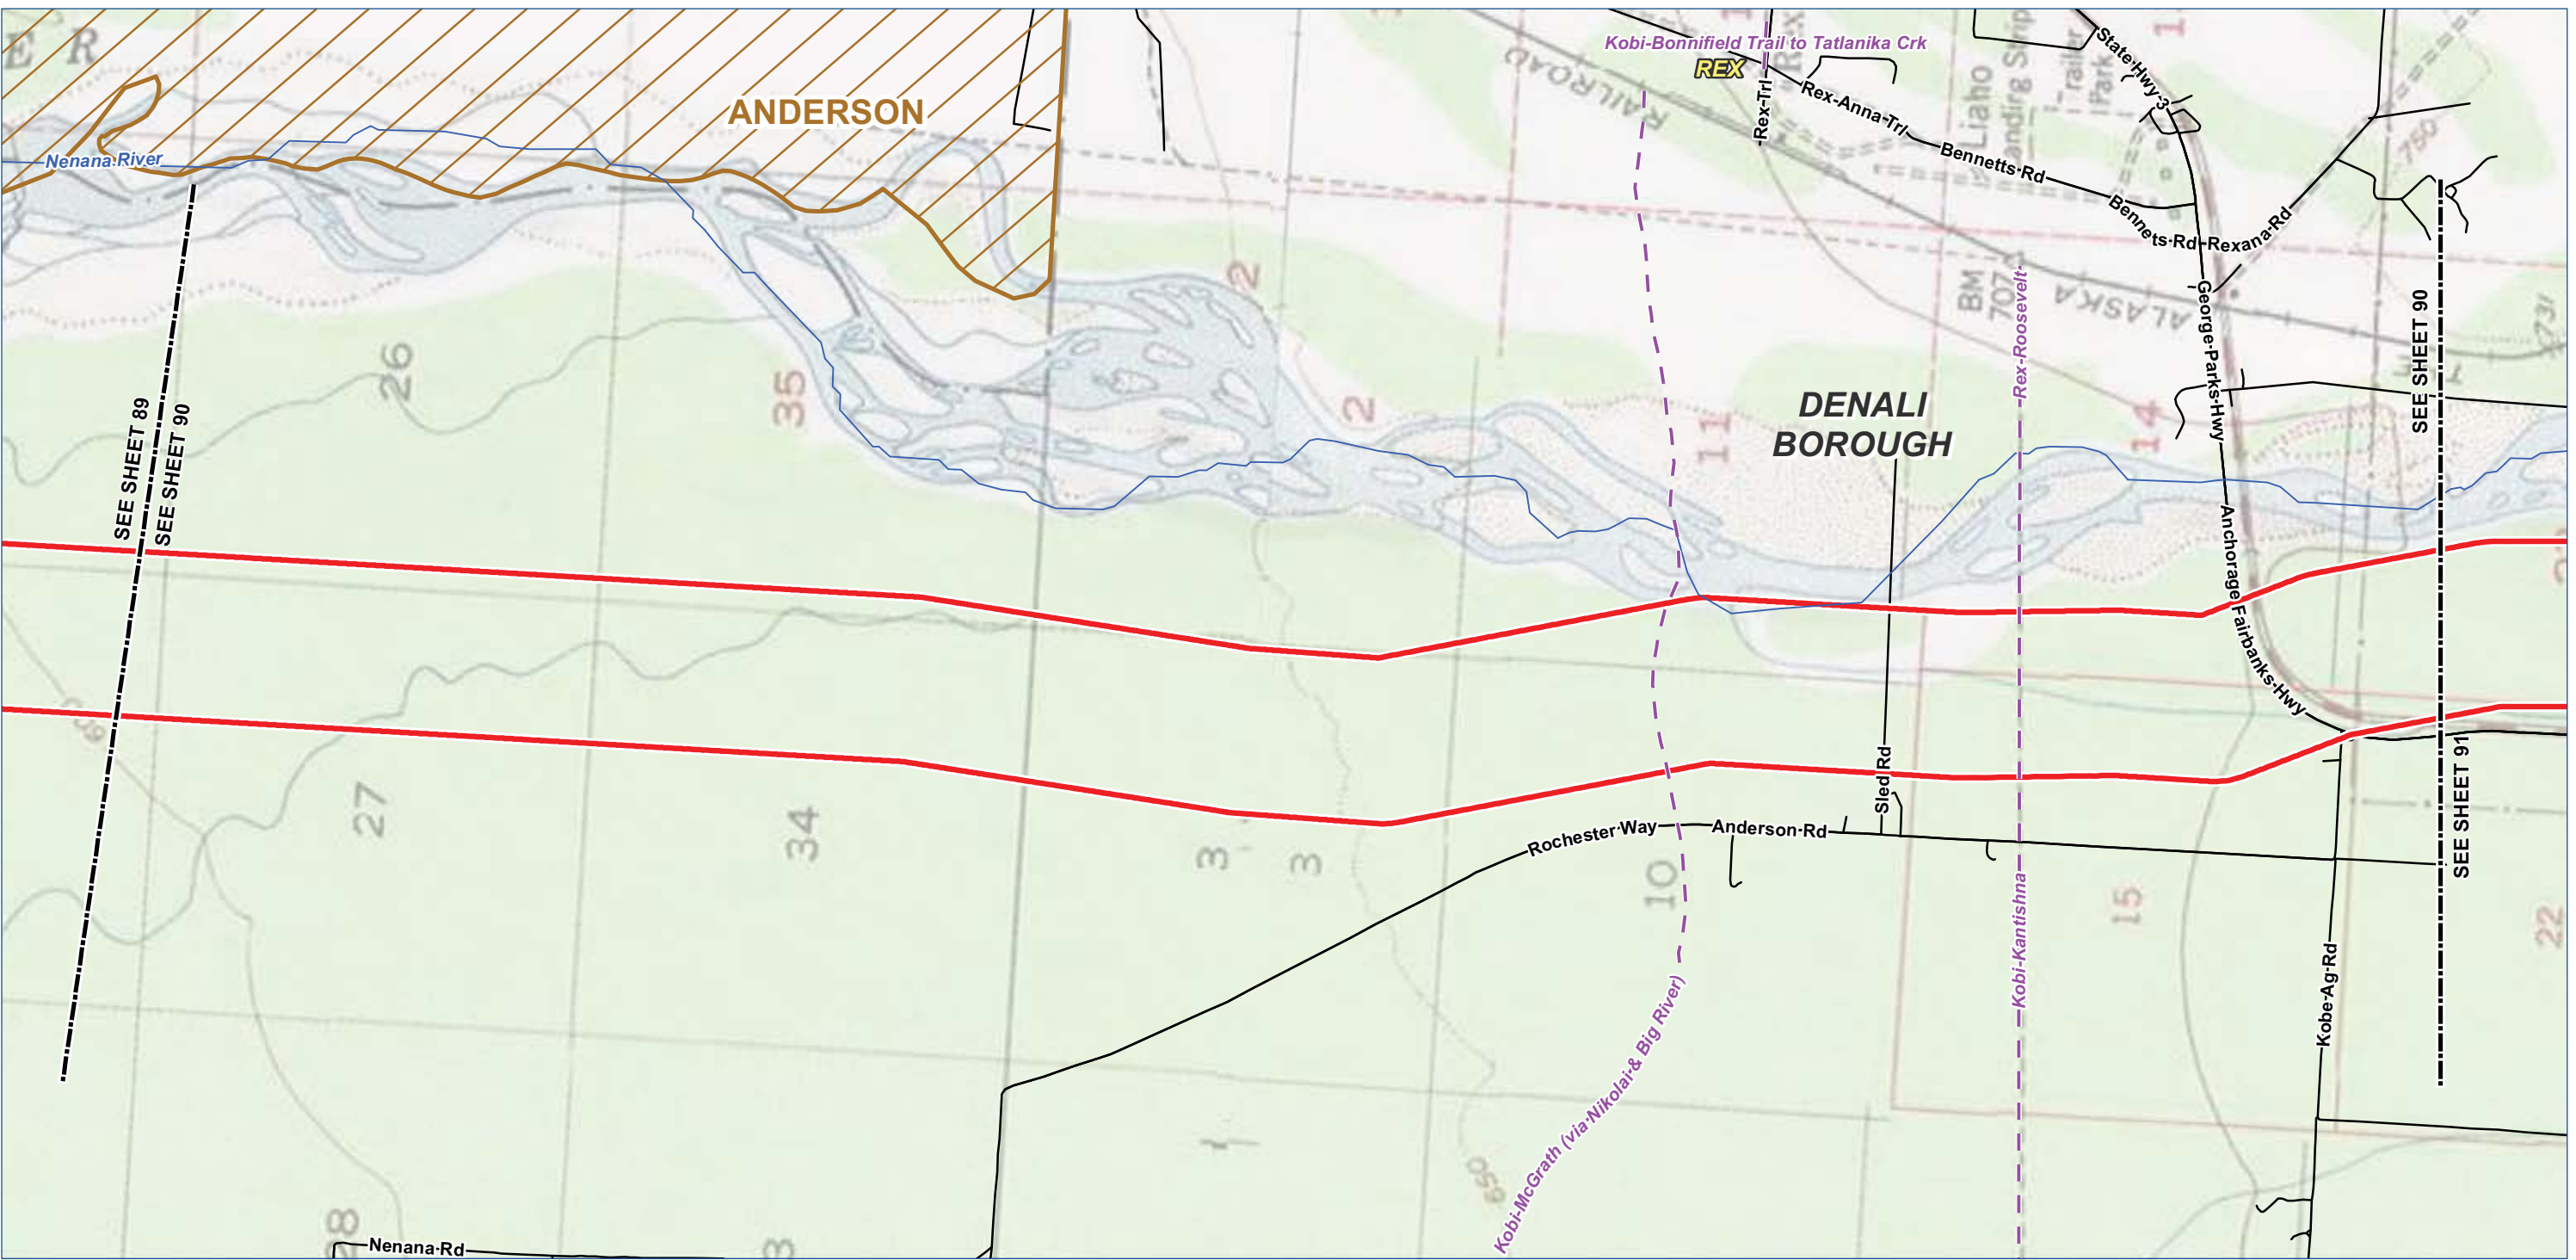

Legend

TIGER Road

NHD Named Flowline

Trail

Study Corridor - 2,000 ft wide (+/-)


Pre-FEED Rev A Base Corridor

Pre-FEED Rev A Alternate Corridor

Borough / Census Area Line

Incorporated City Boundary

Public Land - Large Parcel

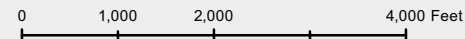

ALASKA LNG PROJECT		
Appendix A - Pre-FEED Rev A Base Corridor		
BOROUGH: DENALI	DRAWN BY: CC	
STATE: ALASKA	CHECKED BY: GS / JS	
REV. NO.:	REVISION	DATE
A	ISSUED FOR REVIEW	2014-06-23
B	ISSUED FOR REVIEW	2014-07-10
C	ISSUED FOR REVIEW	2014-09-30
0	ISSUED FOR REVIEW	2014-10-01
Mile posts will be added once a concept is selected		
DATE: 2014-10-01	PROJECTION: NAD83 STATE PLANE AK 4 5004 FEET	

PREPARED BY:

exp Energy Services Inc.

t: +1.850.385.5441 | f: +1.850.385.5523

1300 Metropolitan Blvd.

Tallahassee, FL 32308

U.S.A.

www.exp.com



exp.

BUILDINGS • EARTH & ENVIRONMENT • ENERGY •

INDUSTRIAL • INFRASTRUCTURE • SUSTAINABILITY •

DWG: APP A-T-BASE_PRE-FEED

SHEET: 90

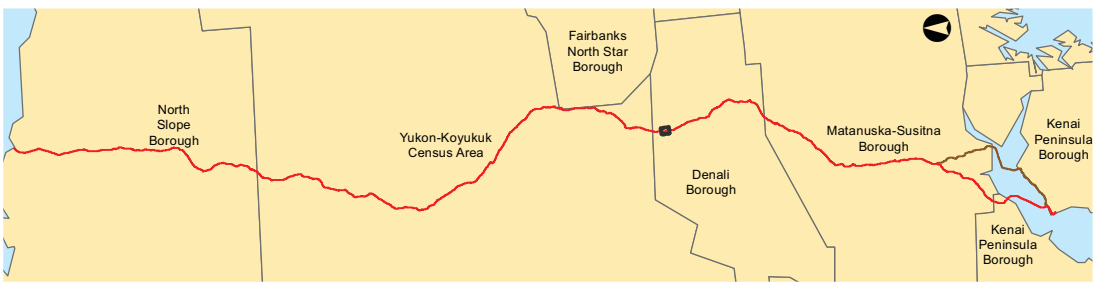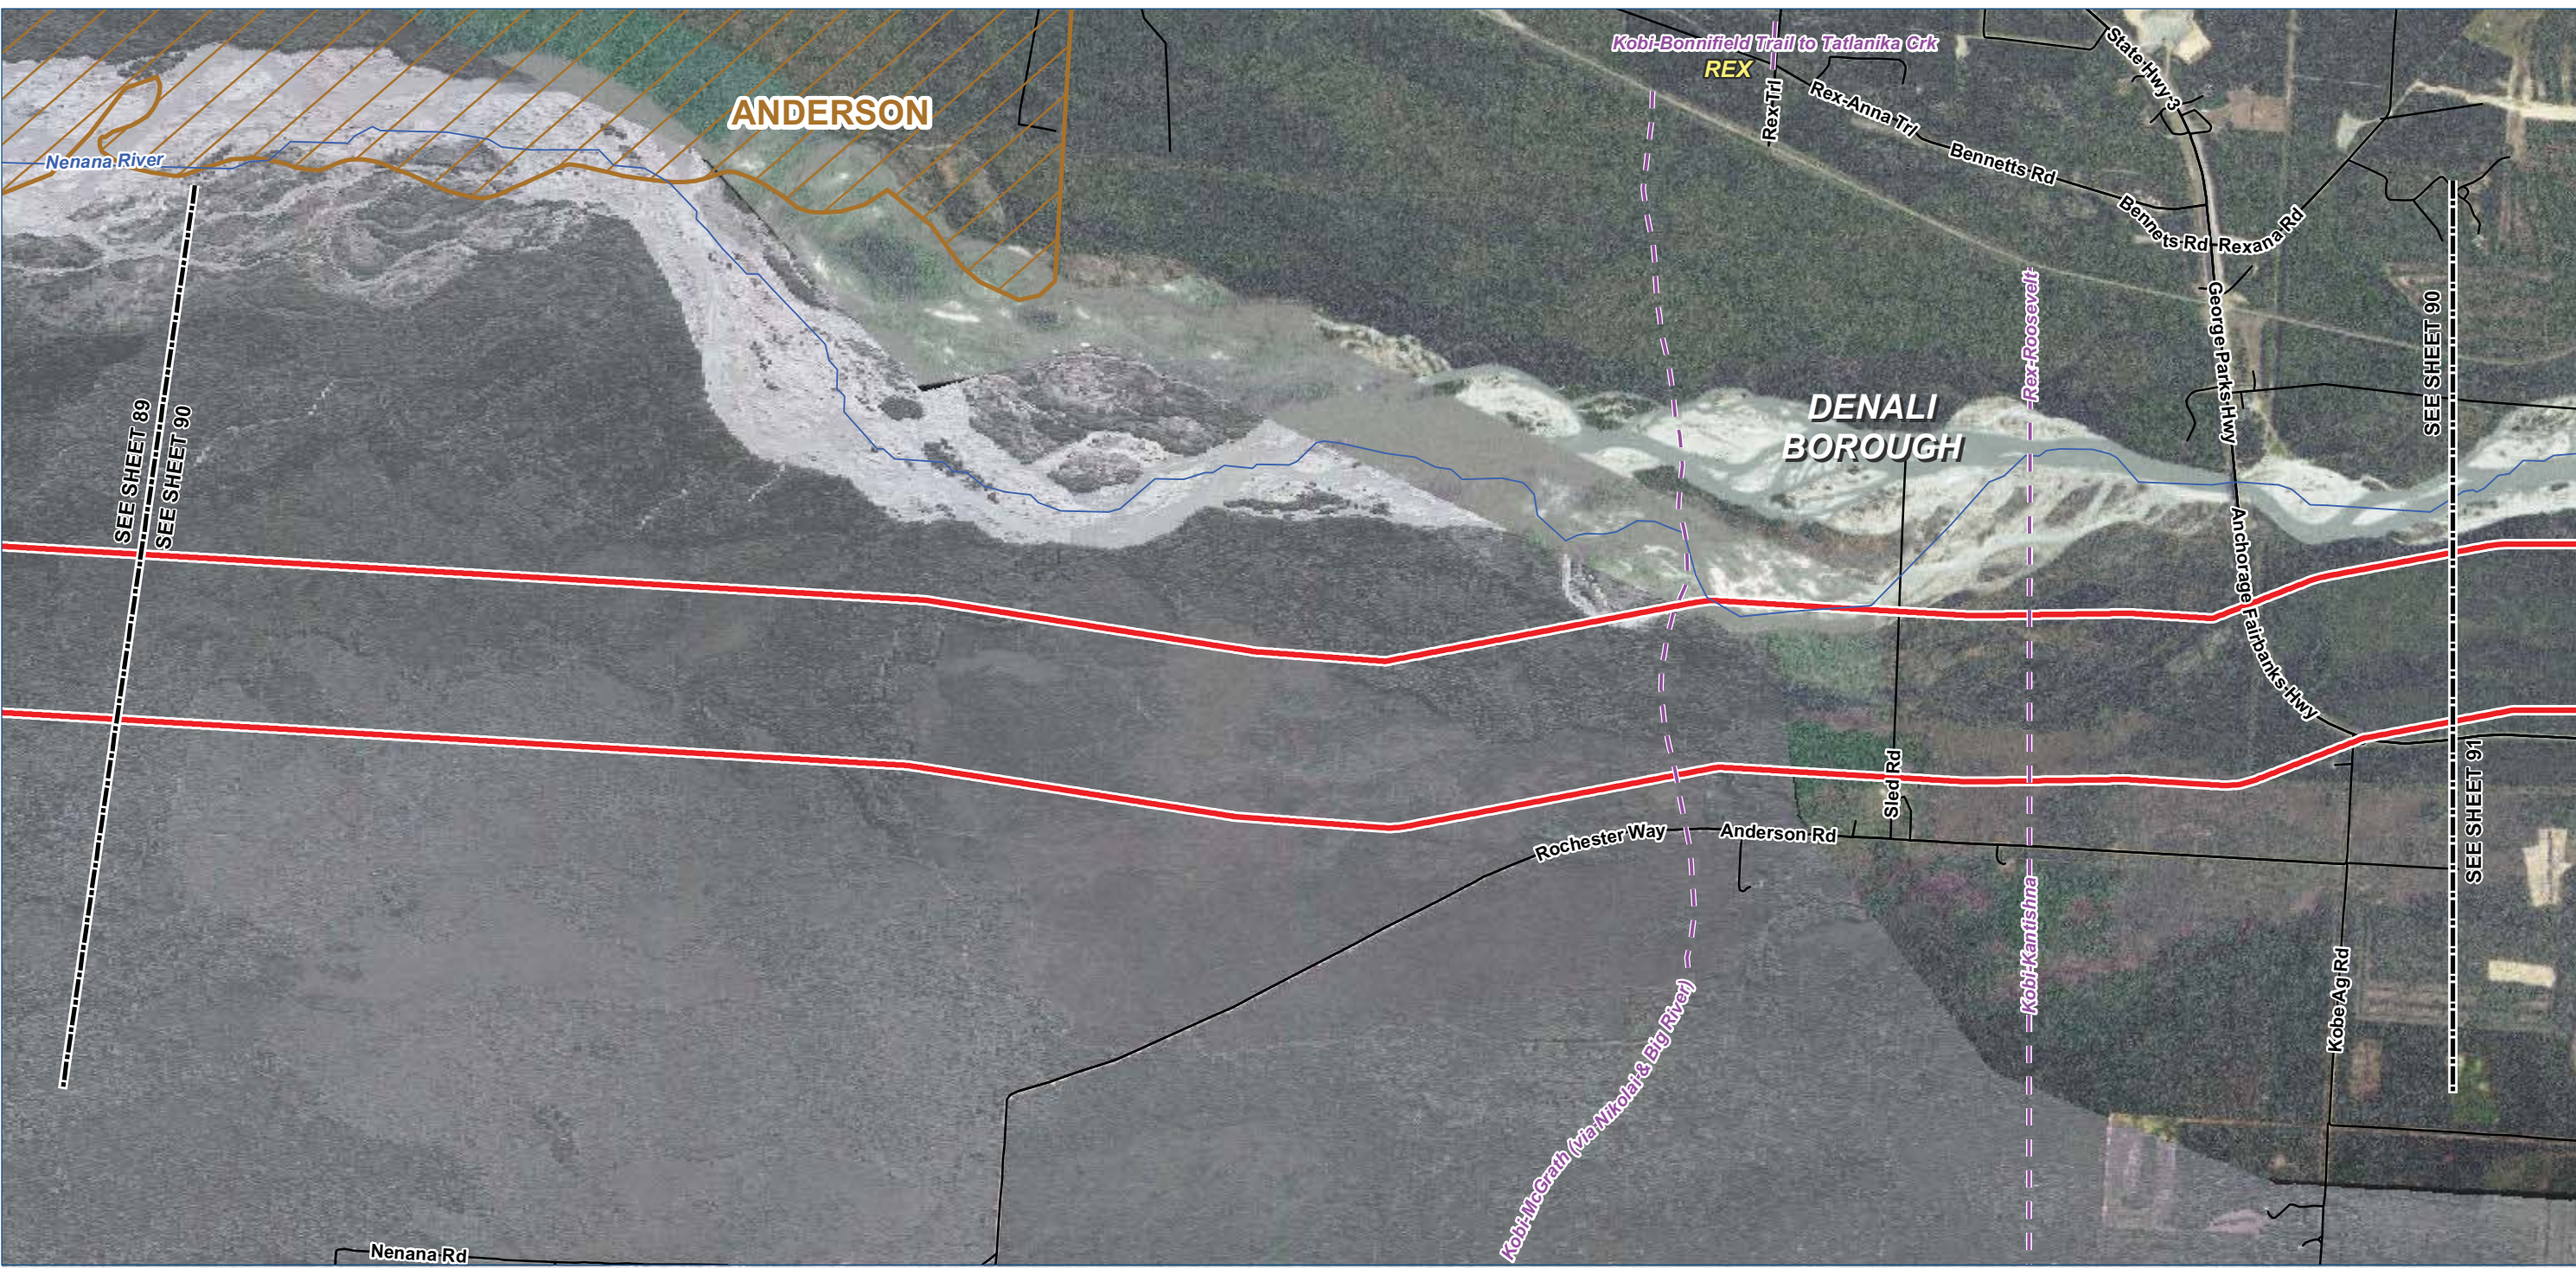

- Legend**

 - TIGER Road
 - NHD Named Flowline
 - Trail
 - Study Corridor - 2,000 ft wide (+/-)**
 - Pre-FEED Rev A Base Corridor
 - Pre-FEED Rev A Alternate Corridor
- Borough / Census Area Line
 - Incorporated City Boundary
 - Public Land - Large Parcel



ALASKA LNG PROJECT		
Appendix A - Pre-FEED Rev A Base Corridor		
BOROUGH: DENALI	DRAWN BY: CC	
STATE: ALASKA	CHECKED BY: GS / JS	
REV. NO.:	REVISION	DATE
A	ISSUED FOR REVIEW	2014-06-23
B	ISSUED FOR REVIEW	2014-07-10
C	ISSUED FOR REVIEW	2014-09-30
0	ISSUED FOR REVIEW	2014-10-01
Mile posts will be added once a concept is selected		
DATE: 2014-10-01	PROJECTION: NAD83 STATE PLANE AK 4 5004 FEET	

PREPARED BY:



exp Energy Services Inc.

t: +1.850.385.5441 | f: +1.850.385.5523
1300 Metropolitan Blvd.
Tallahassee, FL 32308
U.S.A.

www.exp.com

• BUILDINGS • EARTH & ENVIRONMENT • ENERGY •
• INDUSTRIAL • INFRASTRUCTURE • SUSTAINABILITY •

DWG: APP A-A-BASE_PRE-FEED SHEET: 90

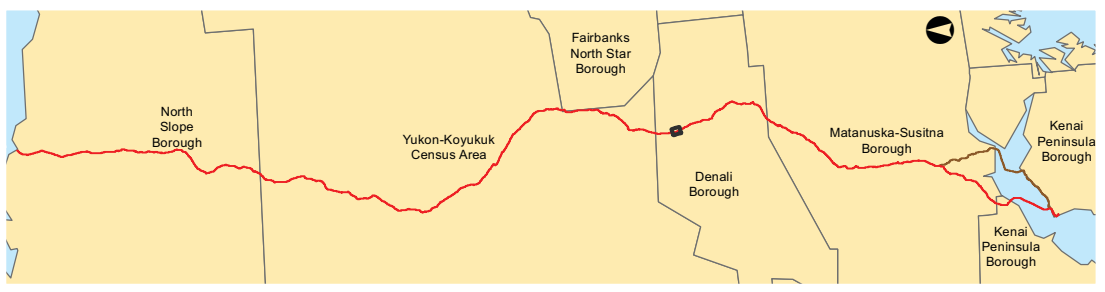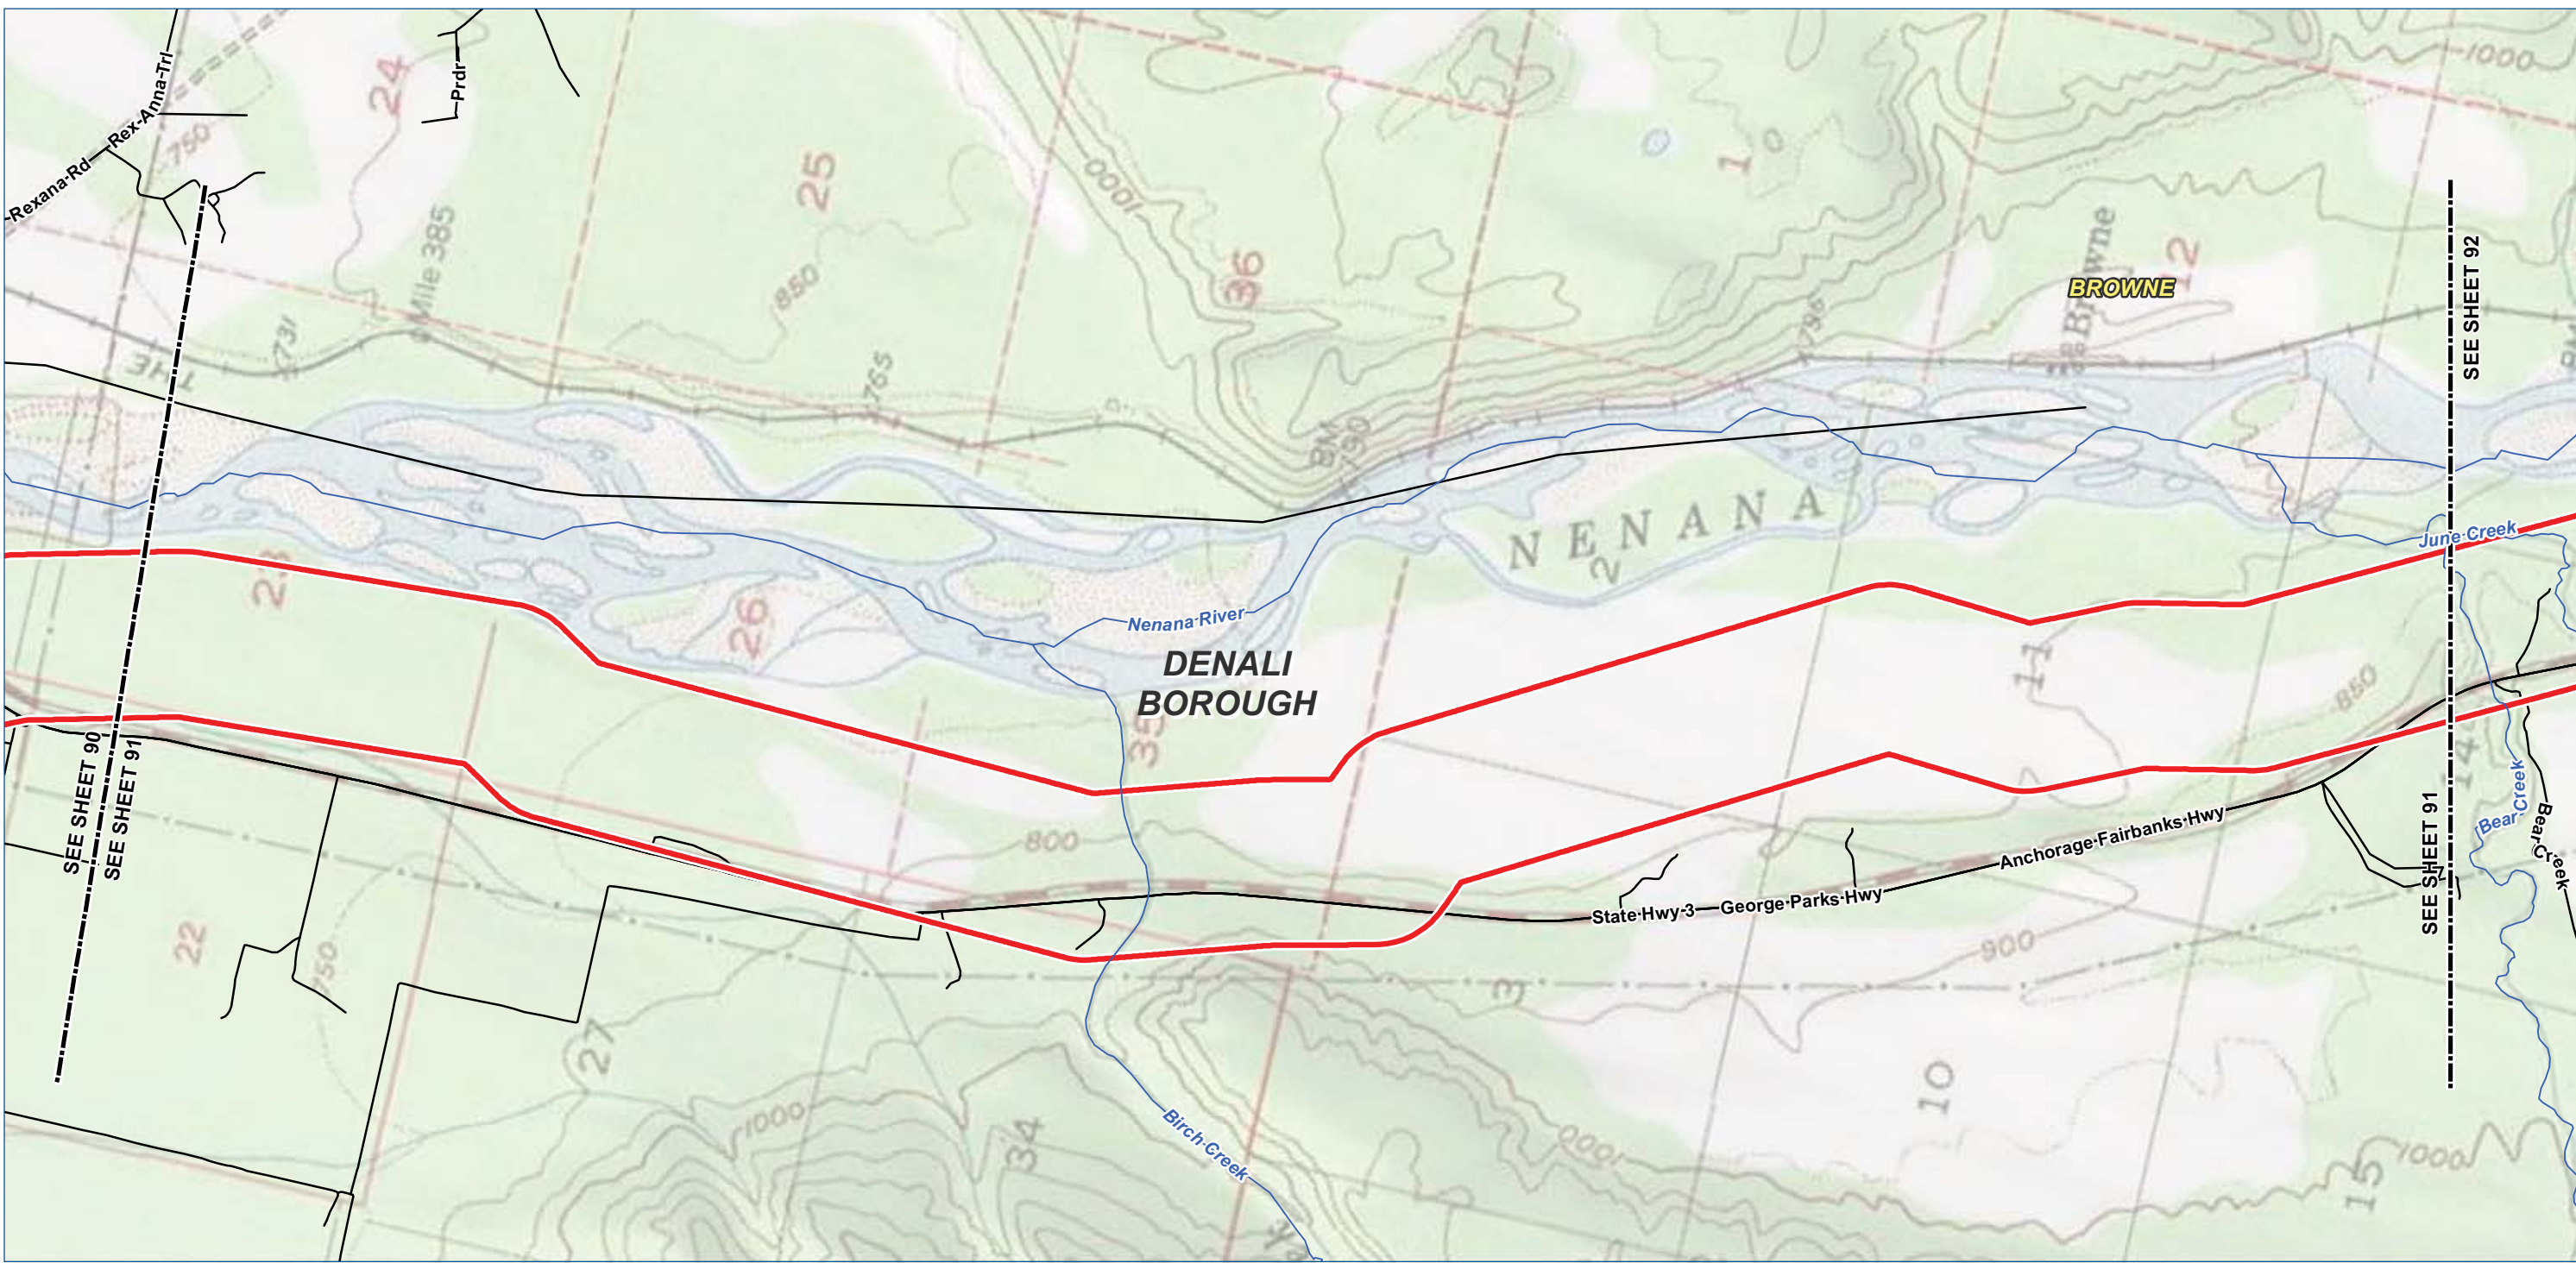

Legend

TIGER Road

NHD Named Flowline

Trail

Study Corridor - 2,000 ft wide (+/-)


Pre-FEED Rev A Base Corridor

Pre-FEED Rev A Alternate Corridor

Borough / Census Area Line

Incorporated City Boundary

Public Land - Large Parcel

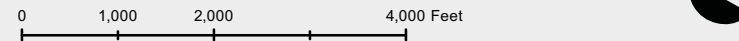

ALASKA LNG PROJECT		
Appendix A - Pre-FEED Rev A Base Corridor		
BOROUGH: DENALI	DRAWN BY: CC	
STATE: ALASKA	CHECKED BY: GS / JS	
REV. NO.:	REVISION	DATE
A	ISSUED FOR REVIEW	2014-06-23
B	ISSUED FOR REVIEW	2014-07-10
C	ISSUED FOR REVIEW	2014-09-30
0	ISSUED FOR REVIEW	2014-10-01
Mile posts will be added once a concept is selected		
DATE: 2014-10-01	PROJECTION: NAD83 STATE PLANE AK 4 5004 FEET	

PREPARED BY:

exp Energy Services Inc.

t: +1.850.385.5441 | f: +1.850.385.5523
1300 Metropolitan Blvd.
Tallahassee, FL 32308
U.S.A.


www.exp.com

exp.

BUILDINGS • EARTH & ENVIRONMENT • ENERGY •

INDUSTRIAL • INFRASTRUCTURE • SUSTAINABILITY •

DWG: APP A-T-BASE_PRE-FEED SHEET: 91

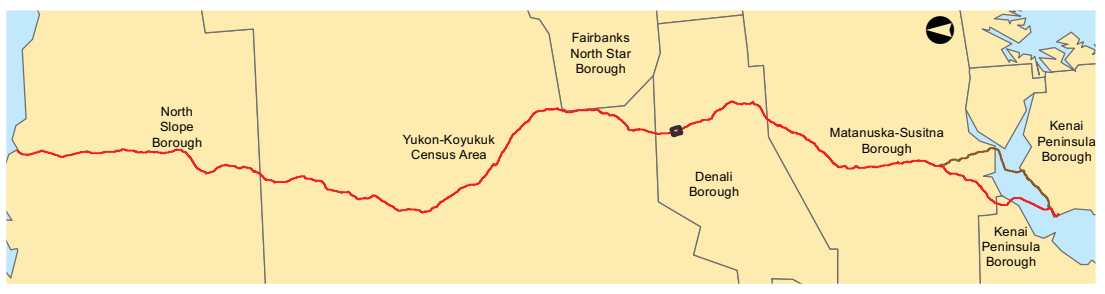

- Legend**

 - TIGER Road
 - NHD Named Flowline
 - Trail
 - Study Corridor - 2,000 ft wide (+/-)**
 - Pre-FEED Rev A Base Corridor
 - Pre-FEED Rev A Alternate Corridor
- Borough / Census Area Line
 - Incorporated City Boundary
 - Public Land - Large Parcel



ALASKA LNG PROJECT		
Appendix A - Pre-FEED Rev A Base Corridor		
BOROUGH: DENALI	DRAWN BY: CC	
STATE: ALASKA	CHECKED BY: GS / JS	
REV. NO.:	REVISION	DATE
A	ISSUED FOR REVIEW	2014-06-23
B	ISSUED FOR REVIEW	2014-07-10
C	ISSUED FOR REVIEW	2014-09-30
0	ISSUED FOR REVIEW	2014-10-01
Mile posts will be added once a concept is selected		
DATE: 2014-10-01	PROJECTION: NAD83 STATE PLANE AK 4 5004 FEET	

PREPARED BY:



exp Energy Services Inc.

t: +1.850.385.5441 | f: +1.850.385.5523
1300 Metropolitan Blvd.
Tallahassee, FL 32308
U.S.A.

www.exp.com

• BUILDINGS • EARTH & ENVIRONMENT • ENERGY •
• INDUSTRIAL • INFRASTRUCTURE • SUSTAINABILITY •

DWG: APP A-A-BASE_PRE-FEED SHEET: 91

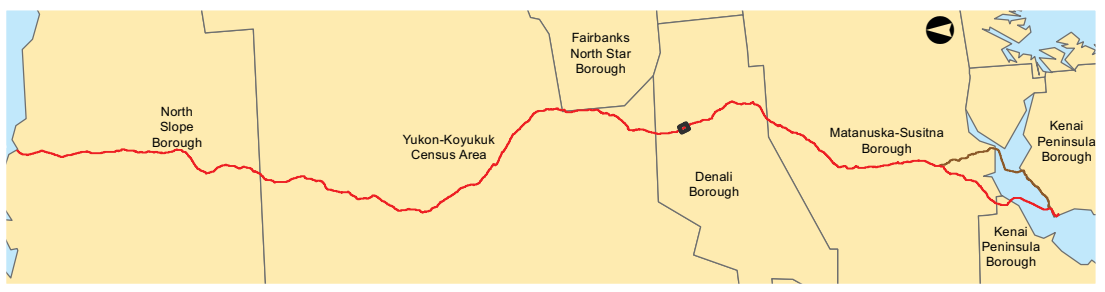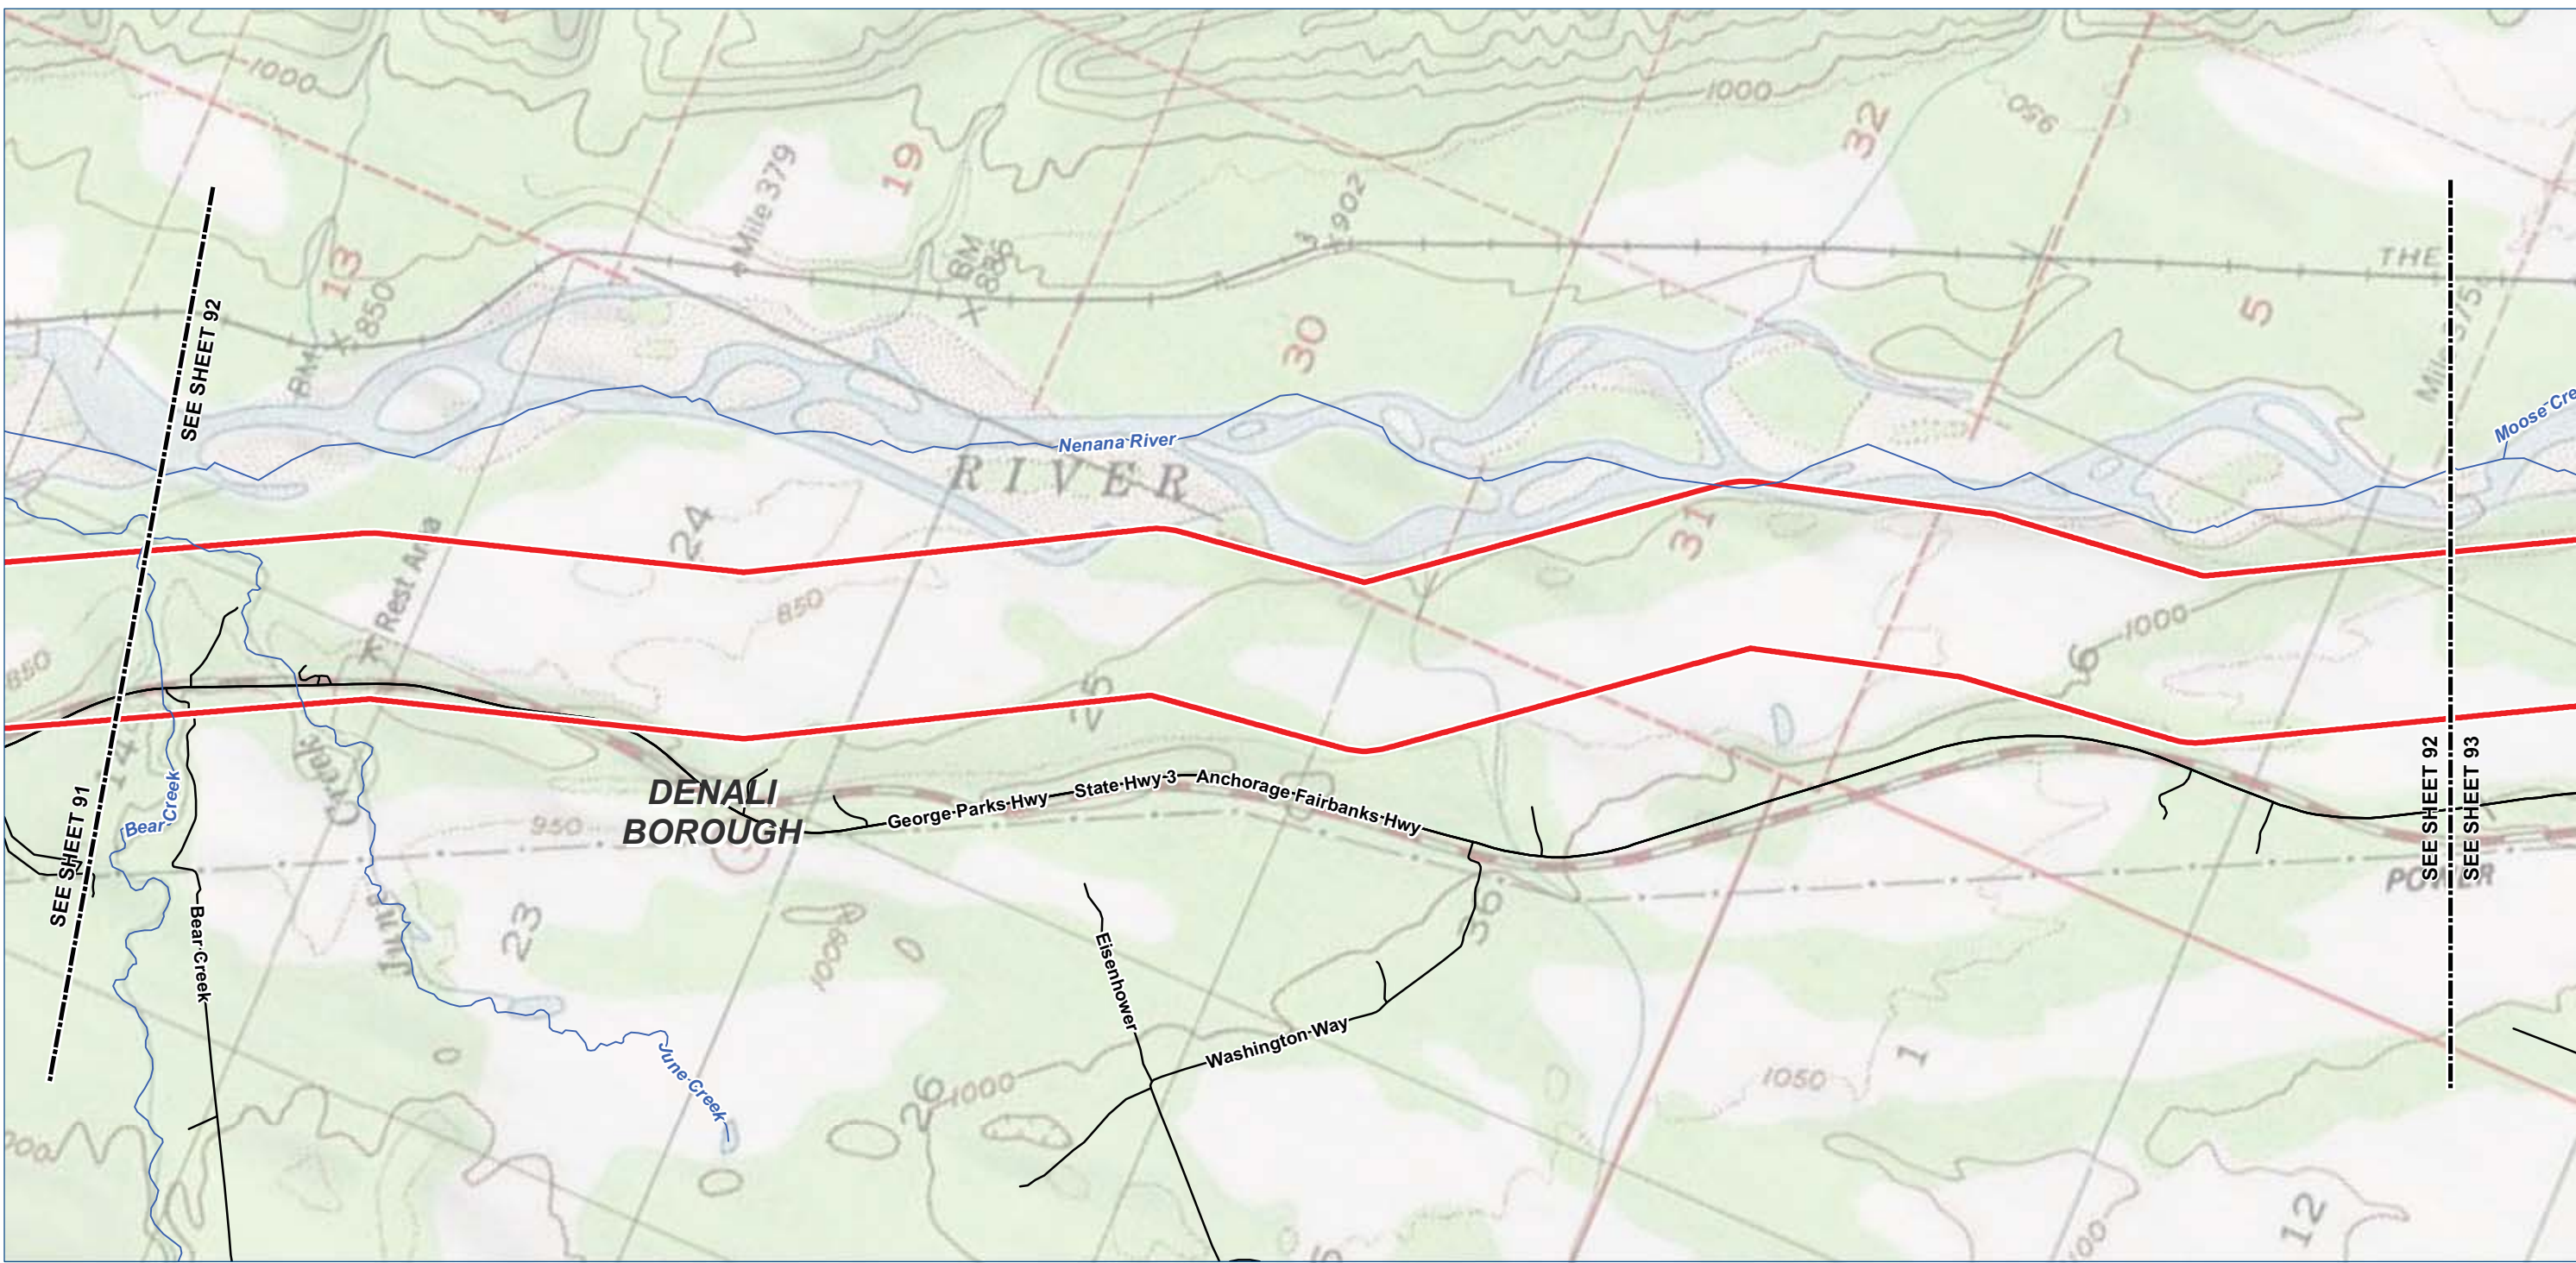

- Legend**

 - TIGER Road
 - NHD Named Flowline
 - Trail
 - Study Corridor - 2,000 ft wide (+/-)**
 - Pre-FEED Rev A Base Corridor
 - Pre-FEED Rev A Alternate Corridor
- Borough / Census Area Line
 - Incorporated City Boundary
 - Public Land - Large Parcel



ALASKA LNG PROJECT		
Appendix A - Pre-FEED Rev A Base Corridor		
BOROUGH: DENALI	DRAWN BY: CC	
STATE: ALASKA	CHECKED BY: GS / JS	
REV. NO.:	REVISION	DATE
A	ISSUED FOR REVIEW	2014-06-23
B	ISSUED FOR REVIEW	2014-07-10
C	ISSUED FOR REVIEW	2014-09-30
0	ISSUED FOR REVIEW	2014-10-01
Mile posts will be added once a concept is selected		
DATE: 2014-10-01	PROJECTION: NAD83 STATE PLANE AK 4 5004 FEET	

PREPARED BY:

exp Energy Services Inc.

t: +1.850.385.5441 | f: +1.850.385.5523

1300 Metropolitan Blvd.

Tallahassee, FL 32308



U.S.A.

www.exp.com

• BUILDINGS • EARTH & ENVIRONMENT • ENERGY •

• INDUSTRIAL • INFRASTRUCTURE • SUSTAINABILITY •

DWG: APP A-T-BASE_PRE-FEED SHEET: 92

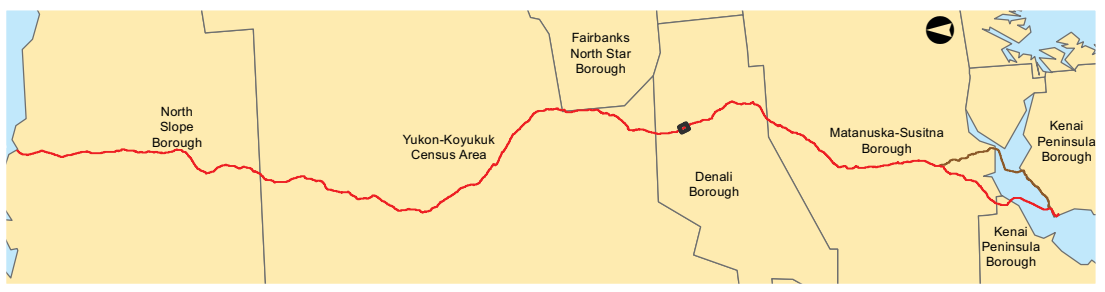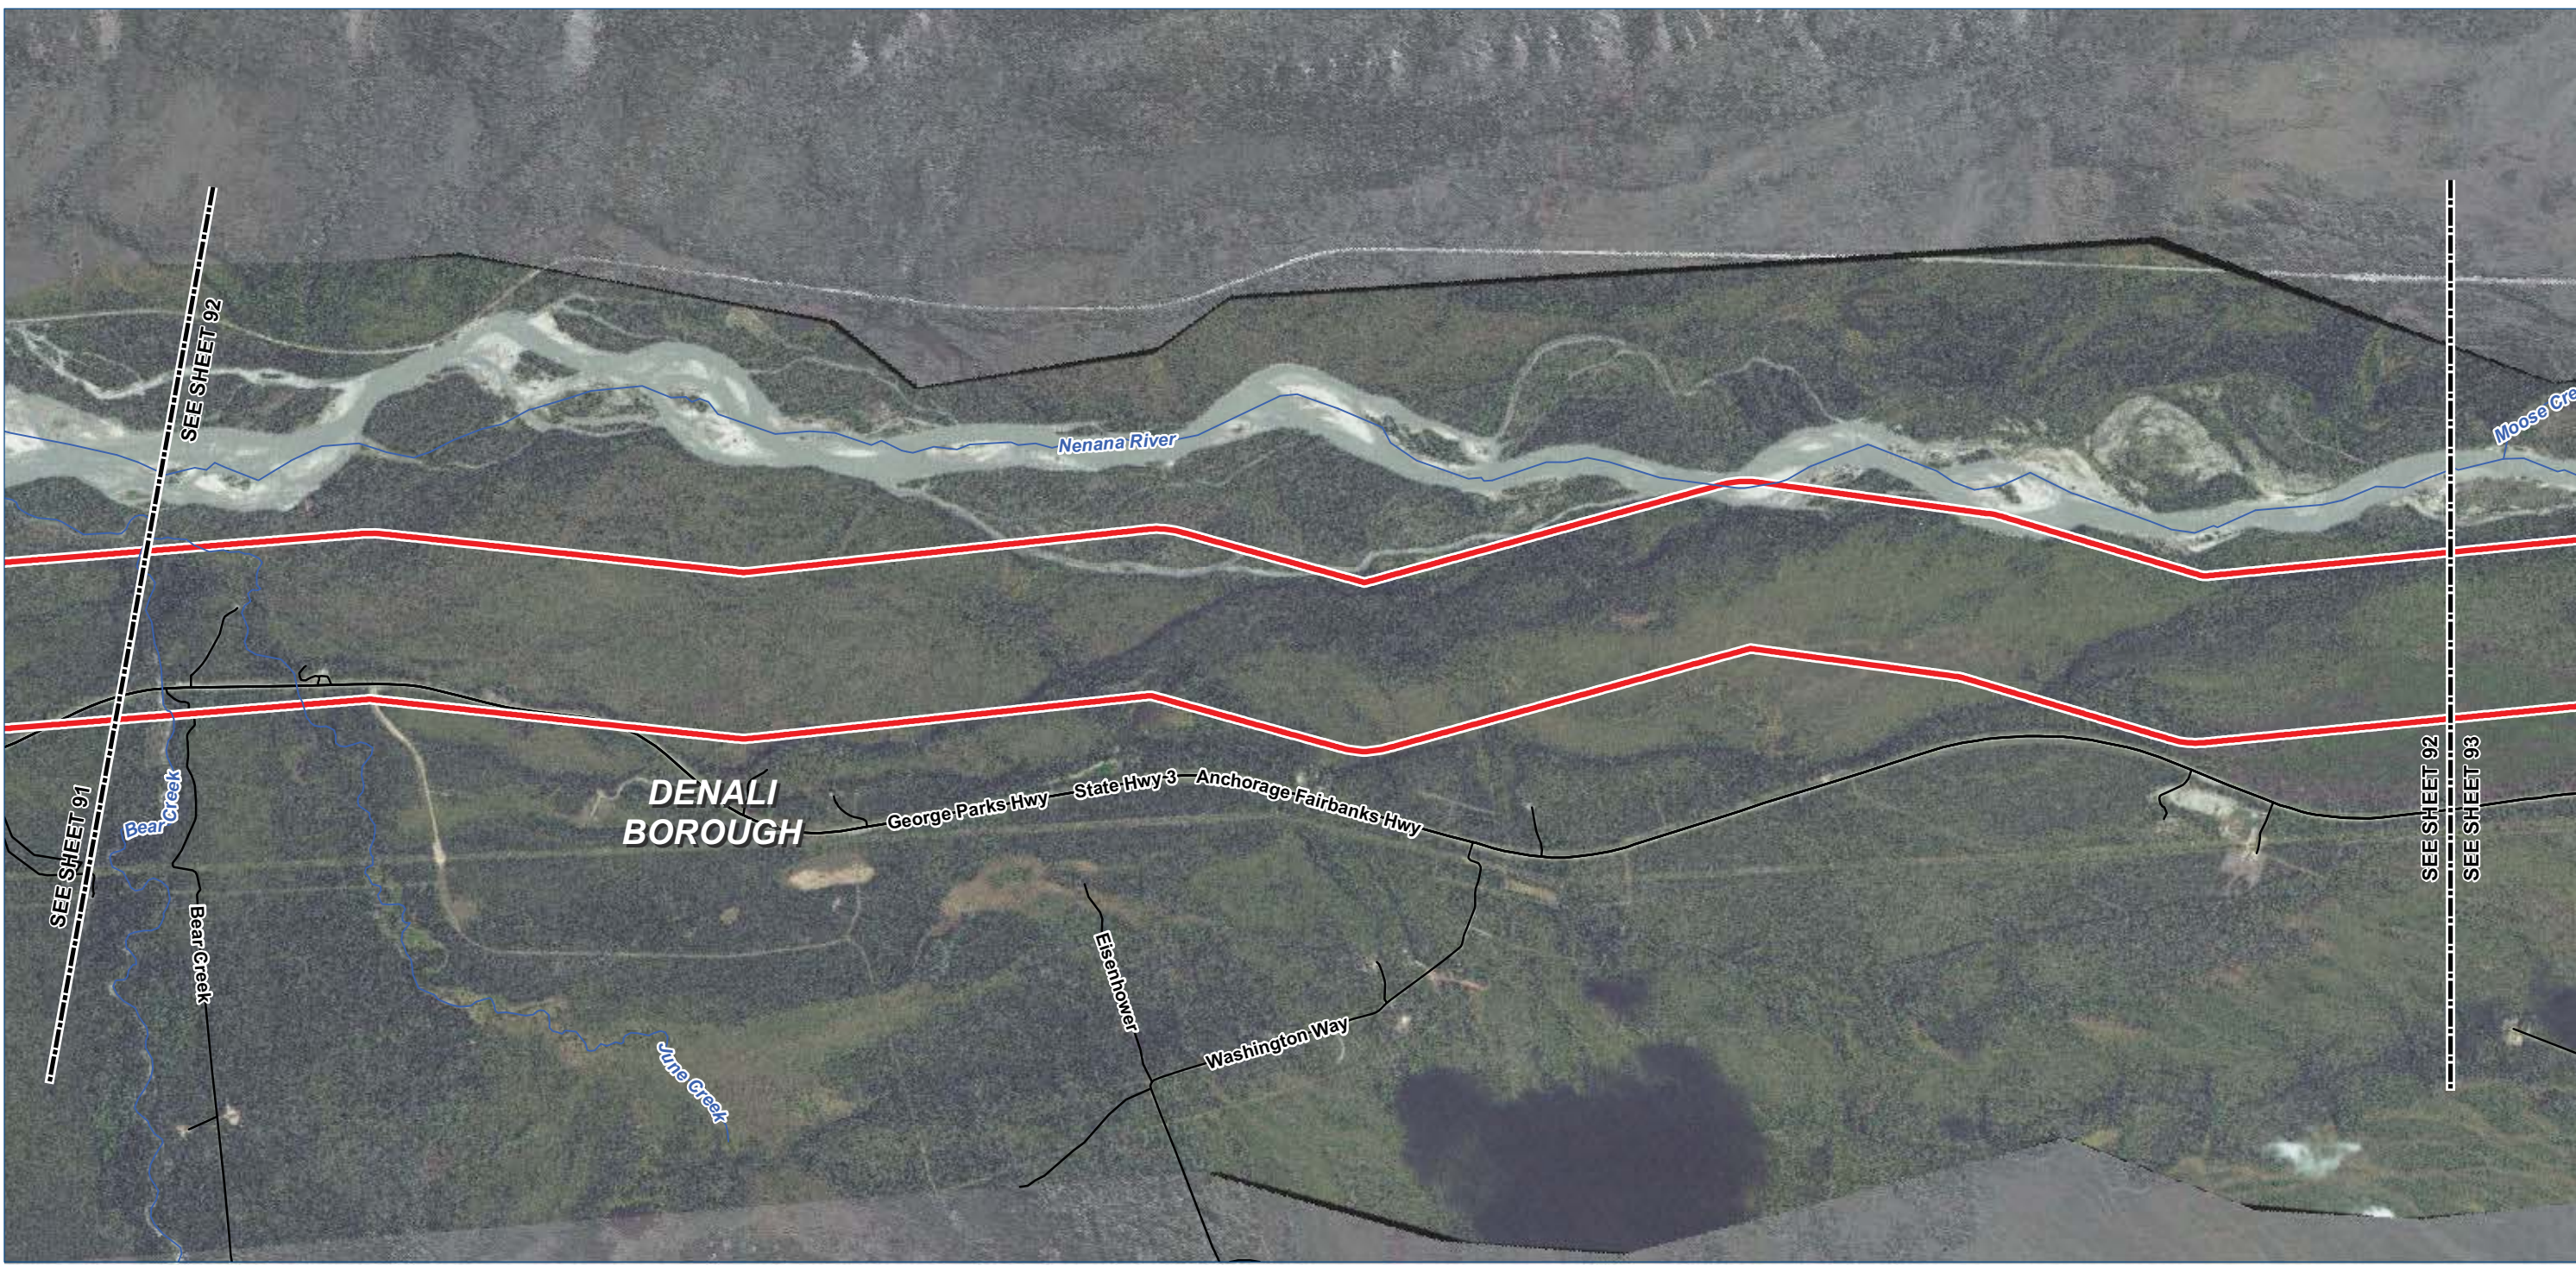

- Legend**

 - TIGER Road
 - NHD Named Flowline
 - Trail
 - Study Corridor - 2,000 ft wide (+/-)**
 - Pre-FEED Rev A Base Corridor
 - Pre-FEED Rev A Alternate Corridor
- Borough / Census Area Line
 - Incorporated City Boundary
 - Public Land - Large Parcel



ALASKA LNG PROJECT		
Appendix A - Pre-FEED Rev A Base Corridor		
BOROUGH: DENALI	DRAWN BY: CC	
STATE: ALASKA	CHECKED BY: GS / JS	
REV. NO.:	REVISION	DATE
A	ISSUED FOR REVIEW	2014-06-23
B	ISSUED FOR REVIEW	2014-07-10
C	ISSUED FOR REVIEW	2014-09-30
0	ISSUED FOR REVIEW	2014-10-01
Mile posts will be added once a concept is selected		
DATE: 2014-10-01	PROJECTION: NAD83 STATE PLANE AK 4 5004 FEET	

PREPARED BY:

exp Energy Services Inc.

t: +1.850.385.5441 | f: +1.850.385.5523

1300 Metropolitan Blvd.

Tallahassee, FL 32308



U.S.A.

www.exp.com

• BUILDINGS • EARTH & ENVIRONMENT • ENERGY •

• INDUSTRIAL • INFRASTRUCTURE • SUSTAINABILITY •

DWG: APP A-A-BASE_PRE-FEED SHEET: 92

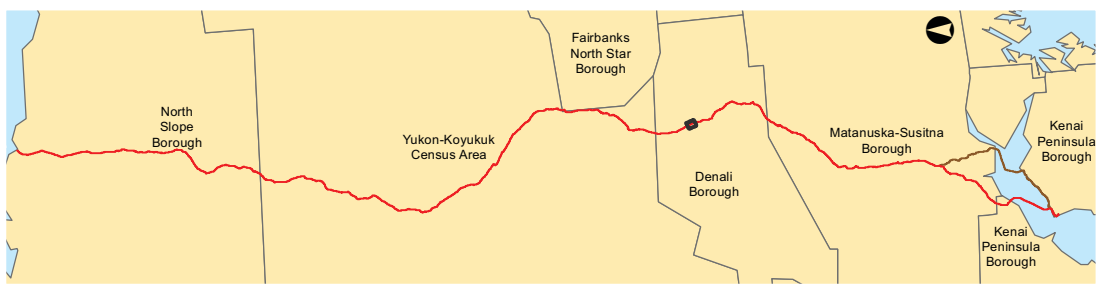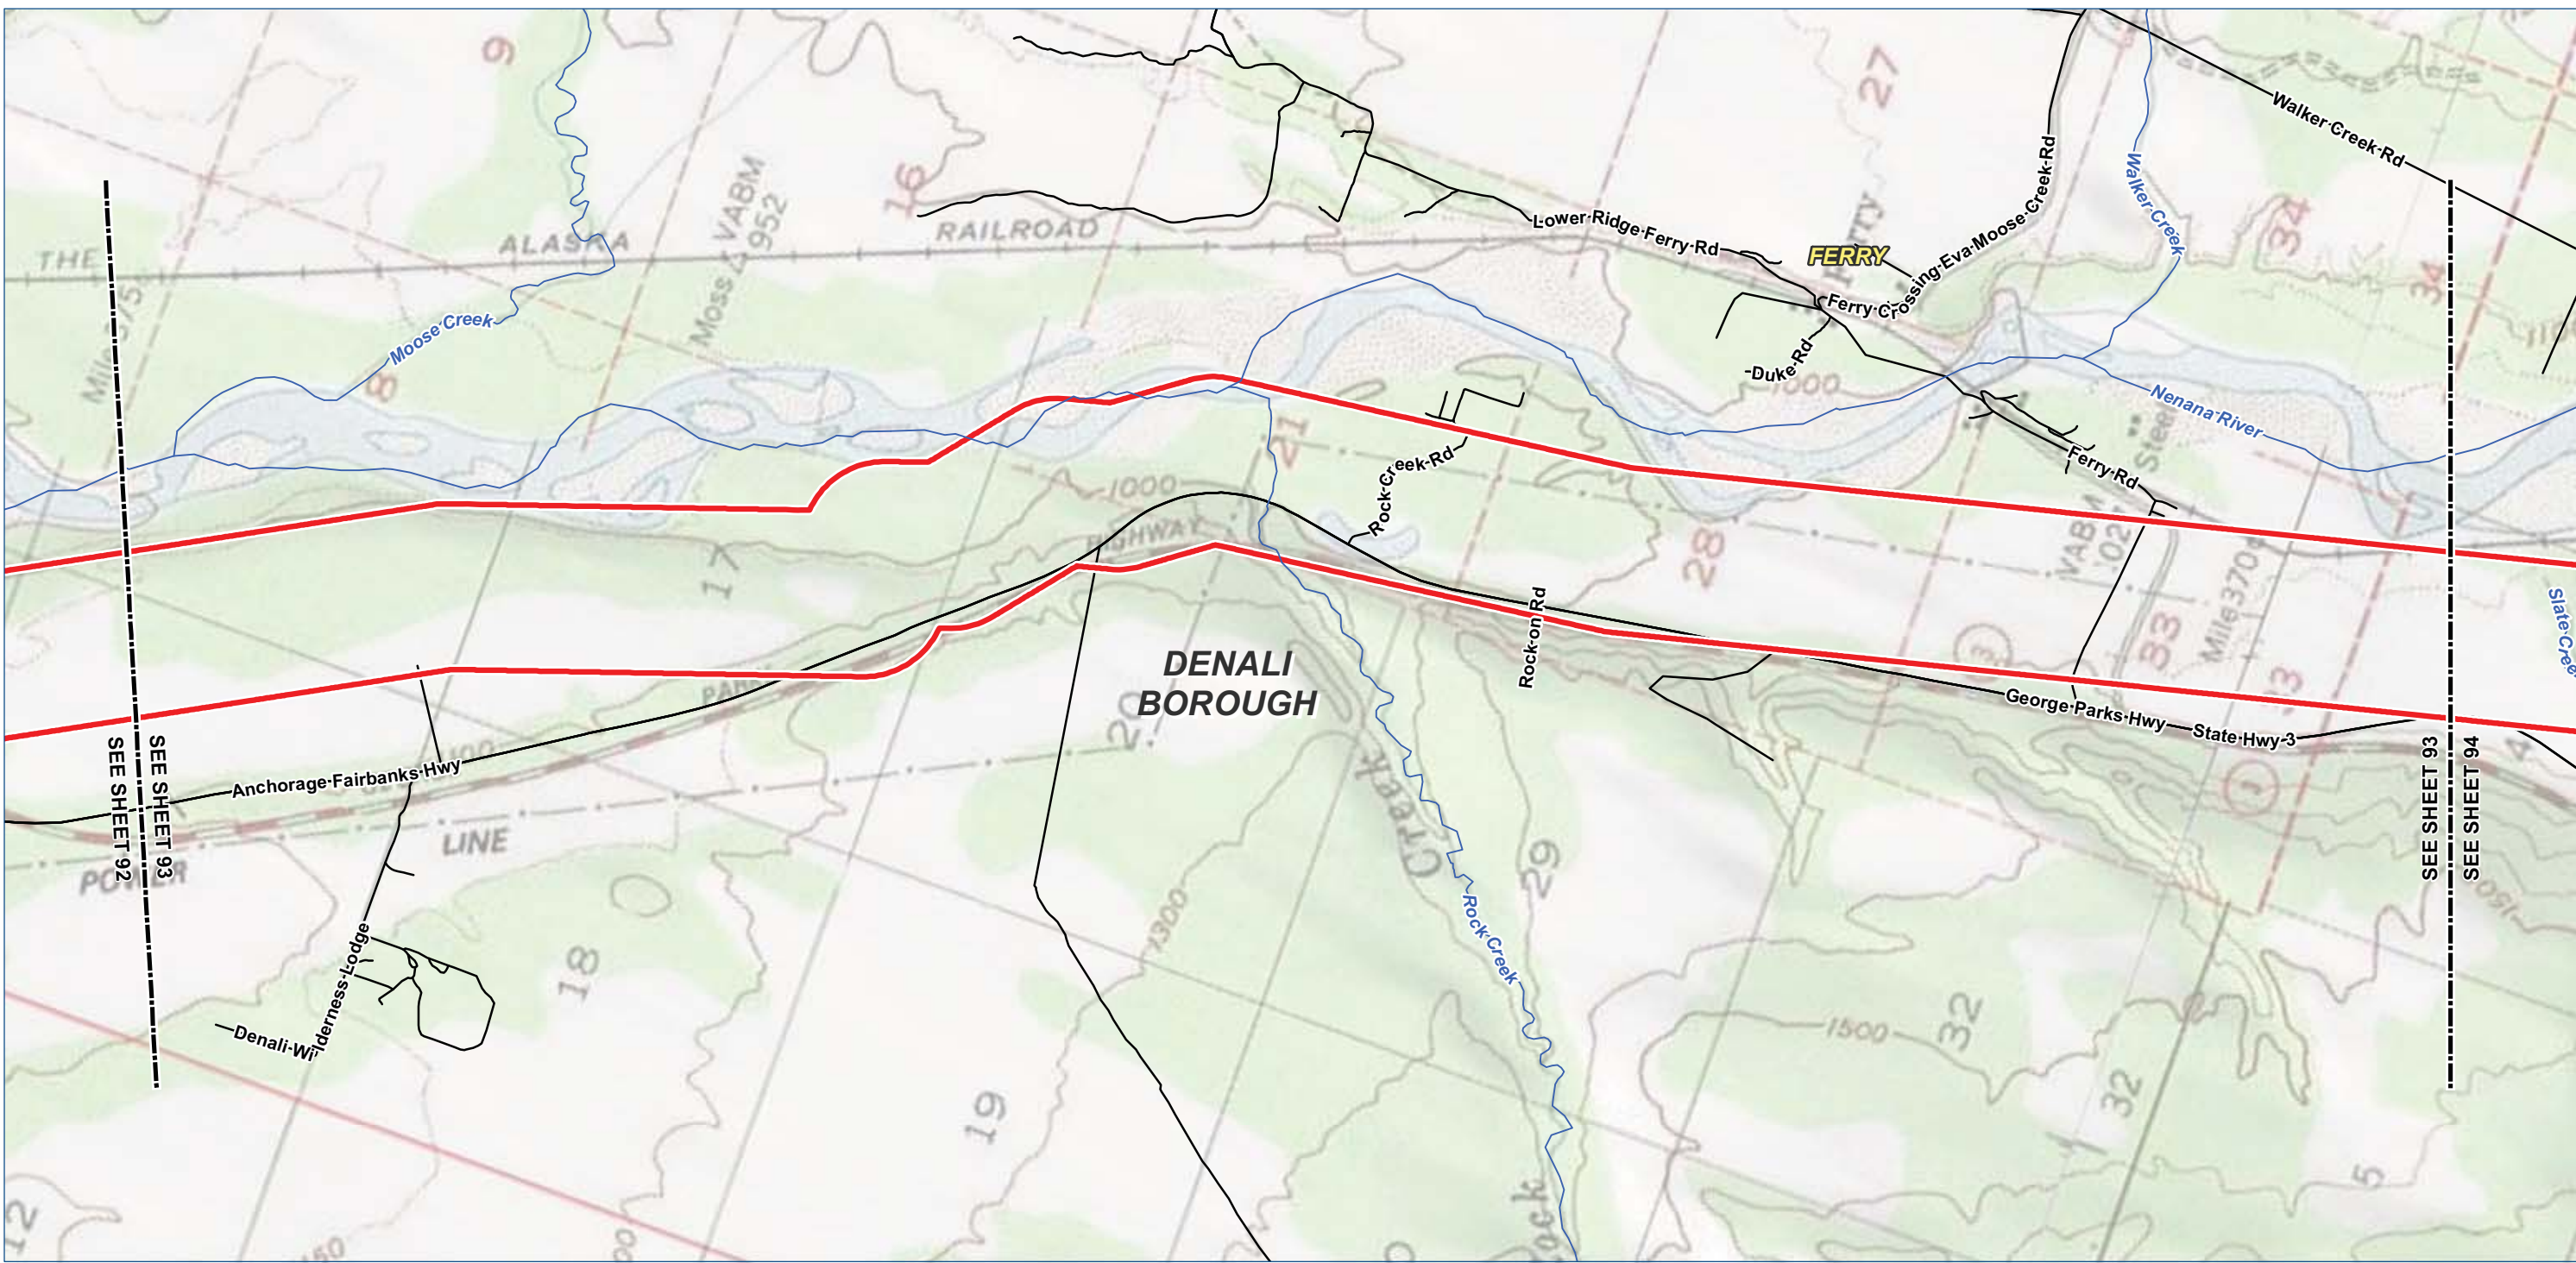

Legend

TIGER Road

NHD Named Flowline

Trail

Study Corridor - 2,000 ft wide (+/-)

Pre-FEED Rev A Base Corridor

Pre-FEED Rev A Alternate Corridor

Borough / Census Area Line

Incorporated City Boundary

Public Land - Large Parcel

ALASKA LNG PROJECT		
Appendix A - Pre-FEED Rev A Base Corridor		
BOROUGH: DENALI	DRAWN BY: CC	
STATE: ALASKA	CHECKED BY: GS / JS	
REV. NO.:	REVISION	DATE
A	ISSUED FOR REVIEW	2014-06-23
B	ISSUED FOR REVIEW	2014-07-10
C	ISSUED FOR REVIEW	2014-09-30
0	ISSUED FOR REVIEW	2014-10-01
Mile posts will be added once a concept is selected		
DATE: 2014-10-01	PROJECTION: NAD83 STATE PLANE AK 4 5004 FEET	

PREPARED BY:

exp Energy Services Inc.

t: +1.850.385.5441 | f: +1.850.385.5523
1300 Metropolitan Blvd.
Tallahassee, FL 32308
U.S.A.



www.exp.com

BUILDINGS • EARTH & ENVIRONMENT • ENERGY •

INDUSTRIAL • INFRASTRUCTURE • SUSTAINABILITY •

DWG: APP A-T-BASE_PRE-FEED SHEET: 93

X:\Projects\ExxonMobil\SCLNG\Mapping\20140930_Resource_Report_Rev_0\04_MXD\01_Ver0\App_A_Topo_Preliminary_Preferred_Corridor_Pre_FEED_1.mxd

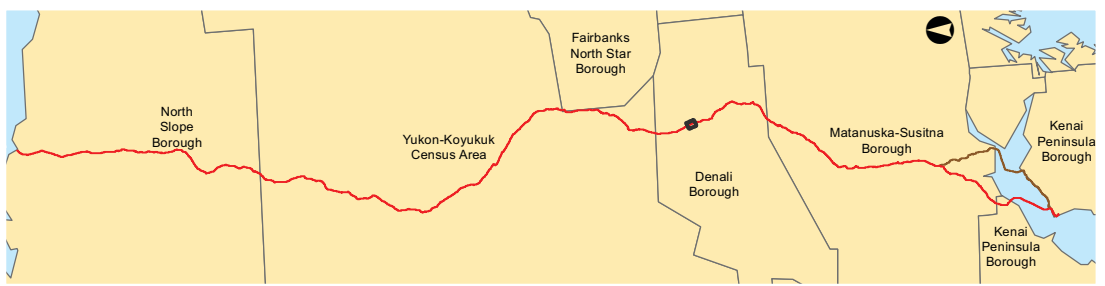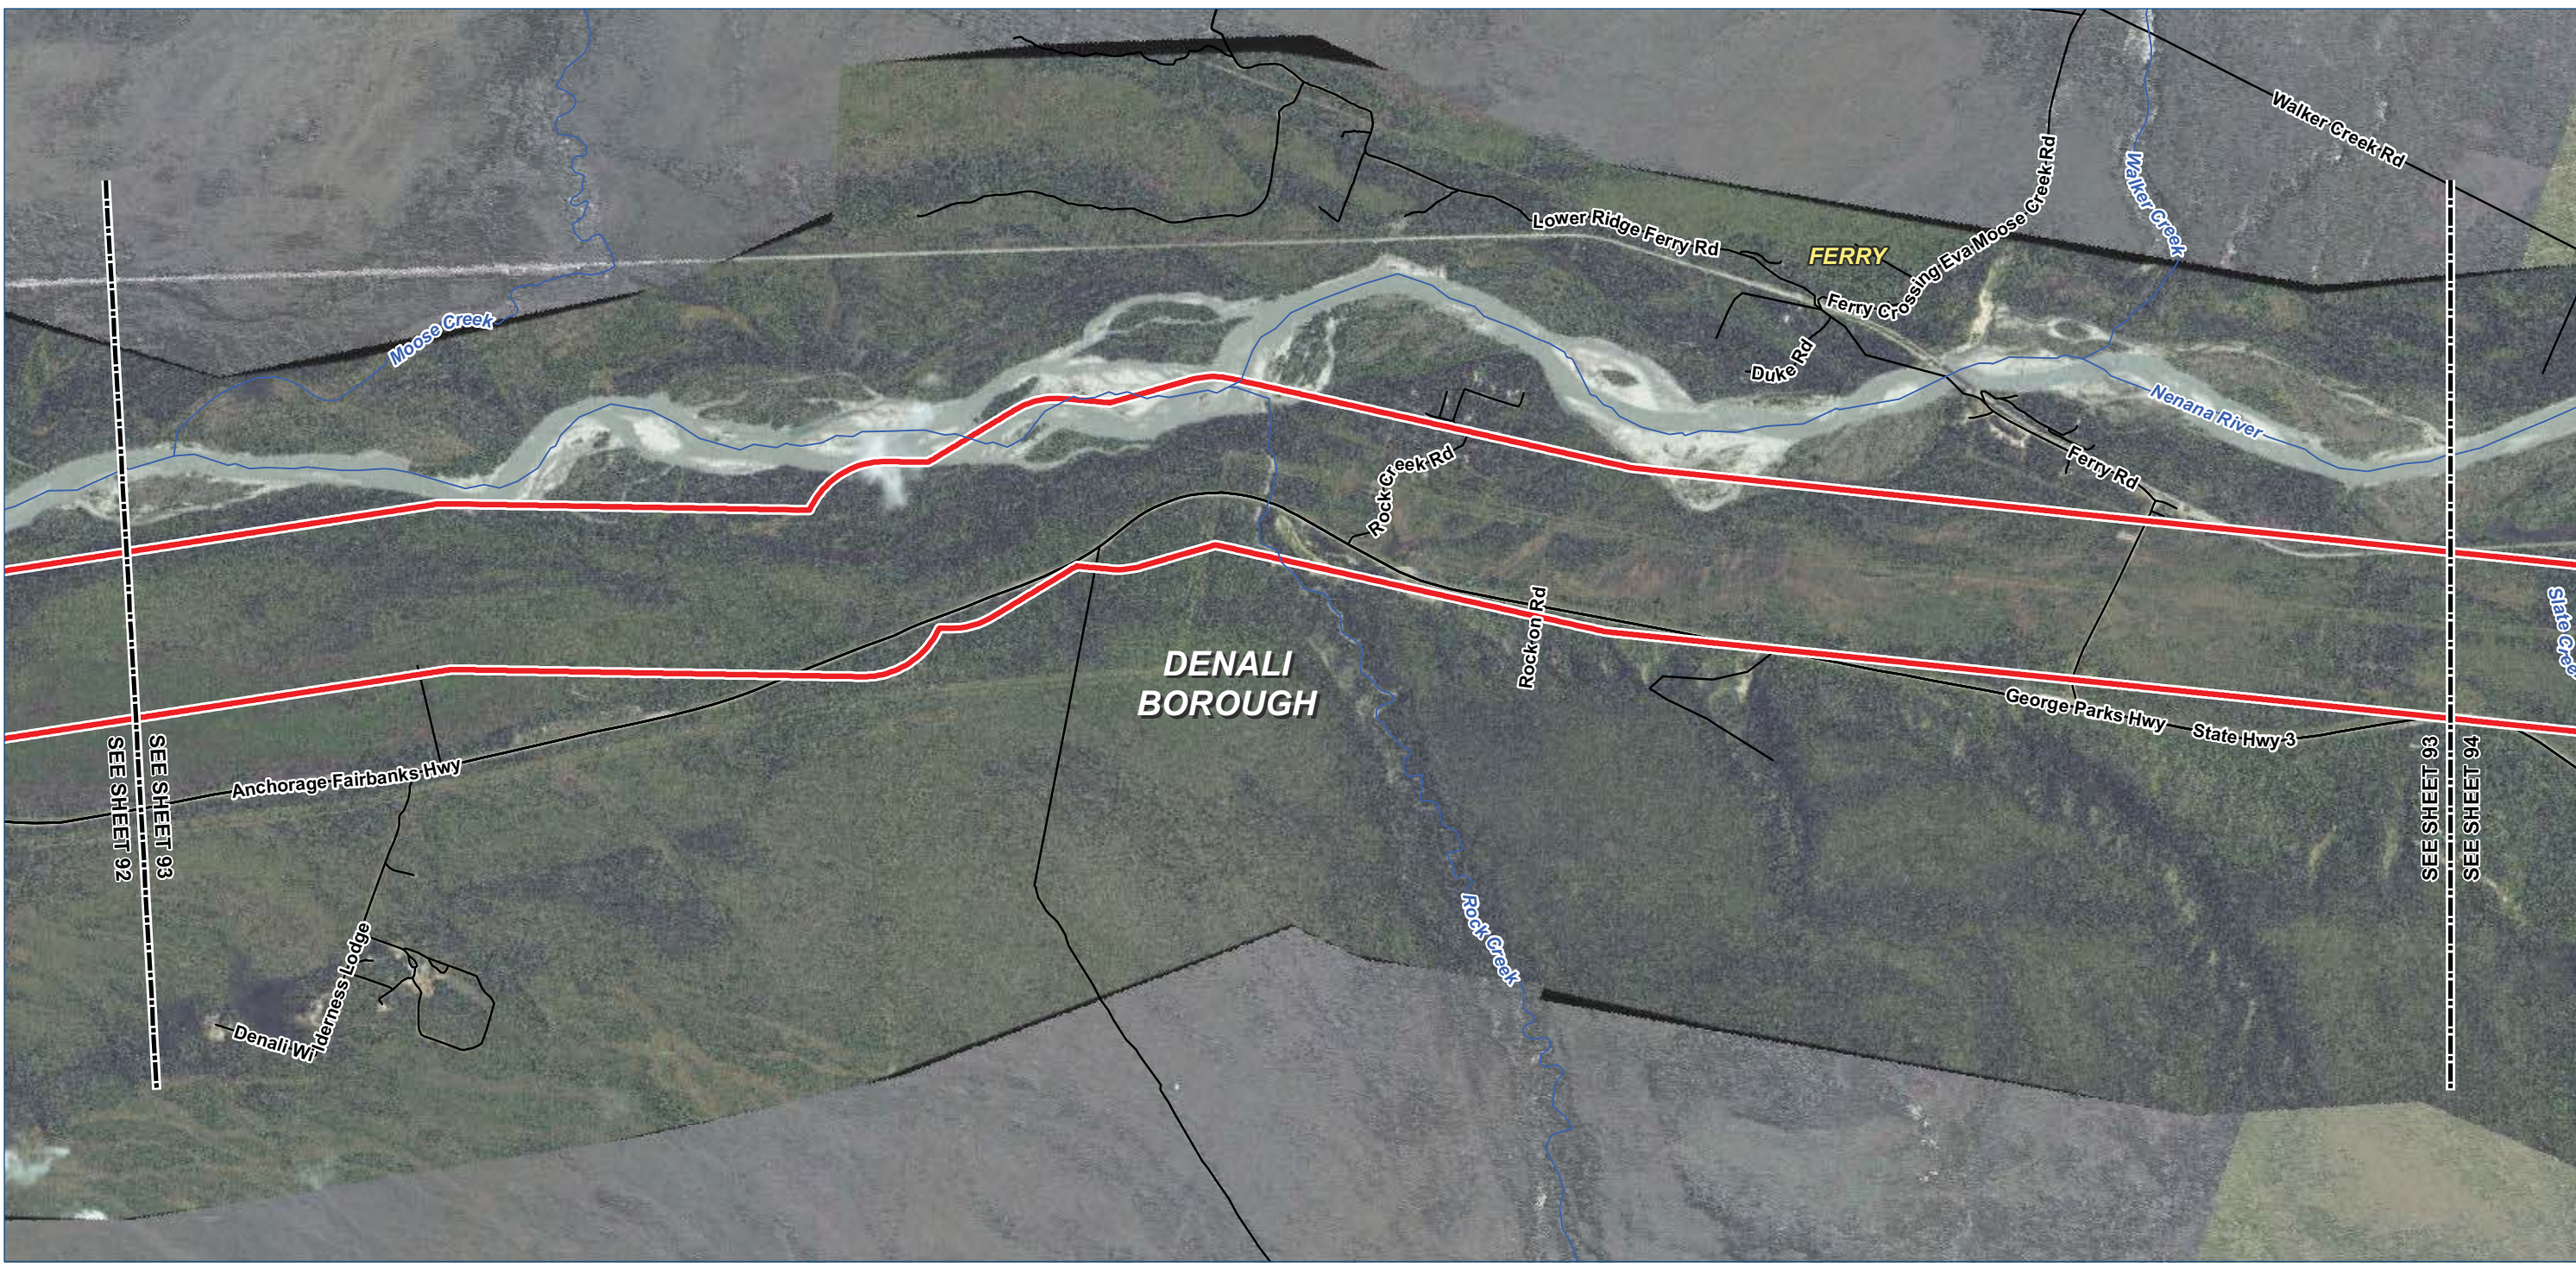

- Legend**

 - TIGER Road
 - NHD Named Flowline
 - Trail
 - Study Corridor - 2,000 ft wide (+/-)**
 - Pre-FEED Rev A Base Corridor
 - Pre-FEED Rev A Alternate Corridor
- Borough / Census Area Line
 - Incorporated City Boundary
 - Public Land - Large Parcel



ALASKA LNG PROJECT		
Appendix A - Pre-FEED Rev A Base Corridor		
BOROUGH: DENALI	DRAWN BY: CC	
STATE: ALASKA	CHECKED BY: GS / JS	
REV. NO.:	REVISION	DATE
A	ISSUED FOR REVIEW	2014-06-23
B	ISSUED FOR REVIEW	2014-07-10
C	ISSUED FOR REVIEW	2014-09-30
0	ISSUED FOR REVIEW	2014-10-01
Mile posts will be added once a concept is selected		
DATE: 2014-10-01	PROJECTION: NAD83 STATE PLANE AK 4 5004 FEET	

PREPARED BY:



exp Energy Services Inc.

t: +1.850.385.5441 | f: +1.850.385.5523
1300 Metropolitan Blvd.
Tallahassee, FL 32308
U.S.A.

www.exp.com

• BUILDINGS • EARTH & ENVIRONMENT • ENERGY •
• INDUSTRIAL • INFRASTRUCTURE • SUSTAINABILITY •

DWG: APP A-A-BASE_PRE-FEED SHEET: 93

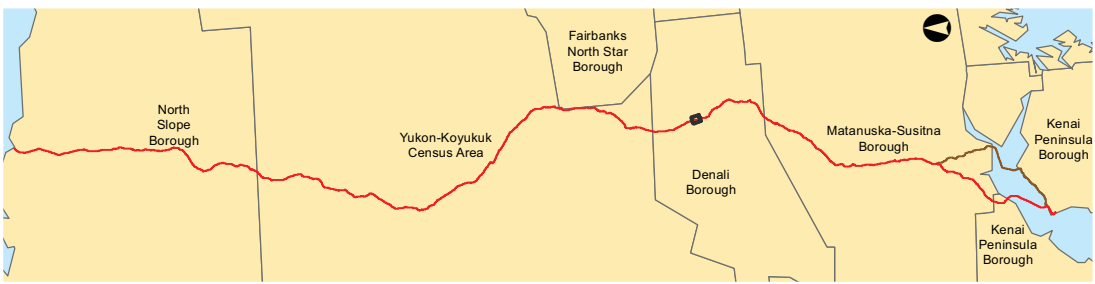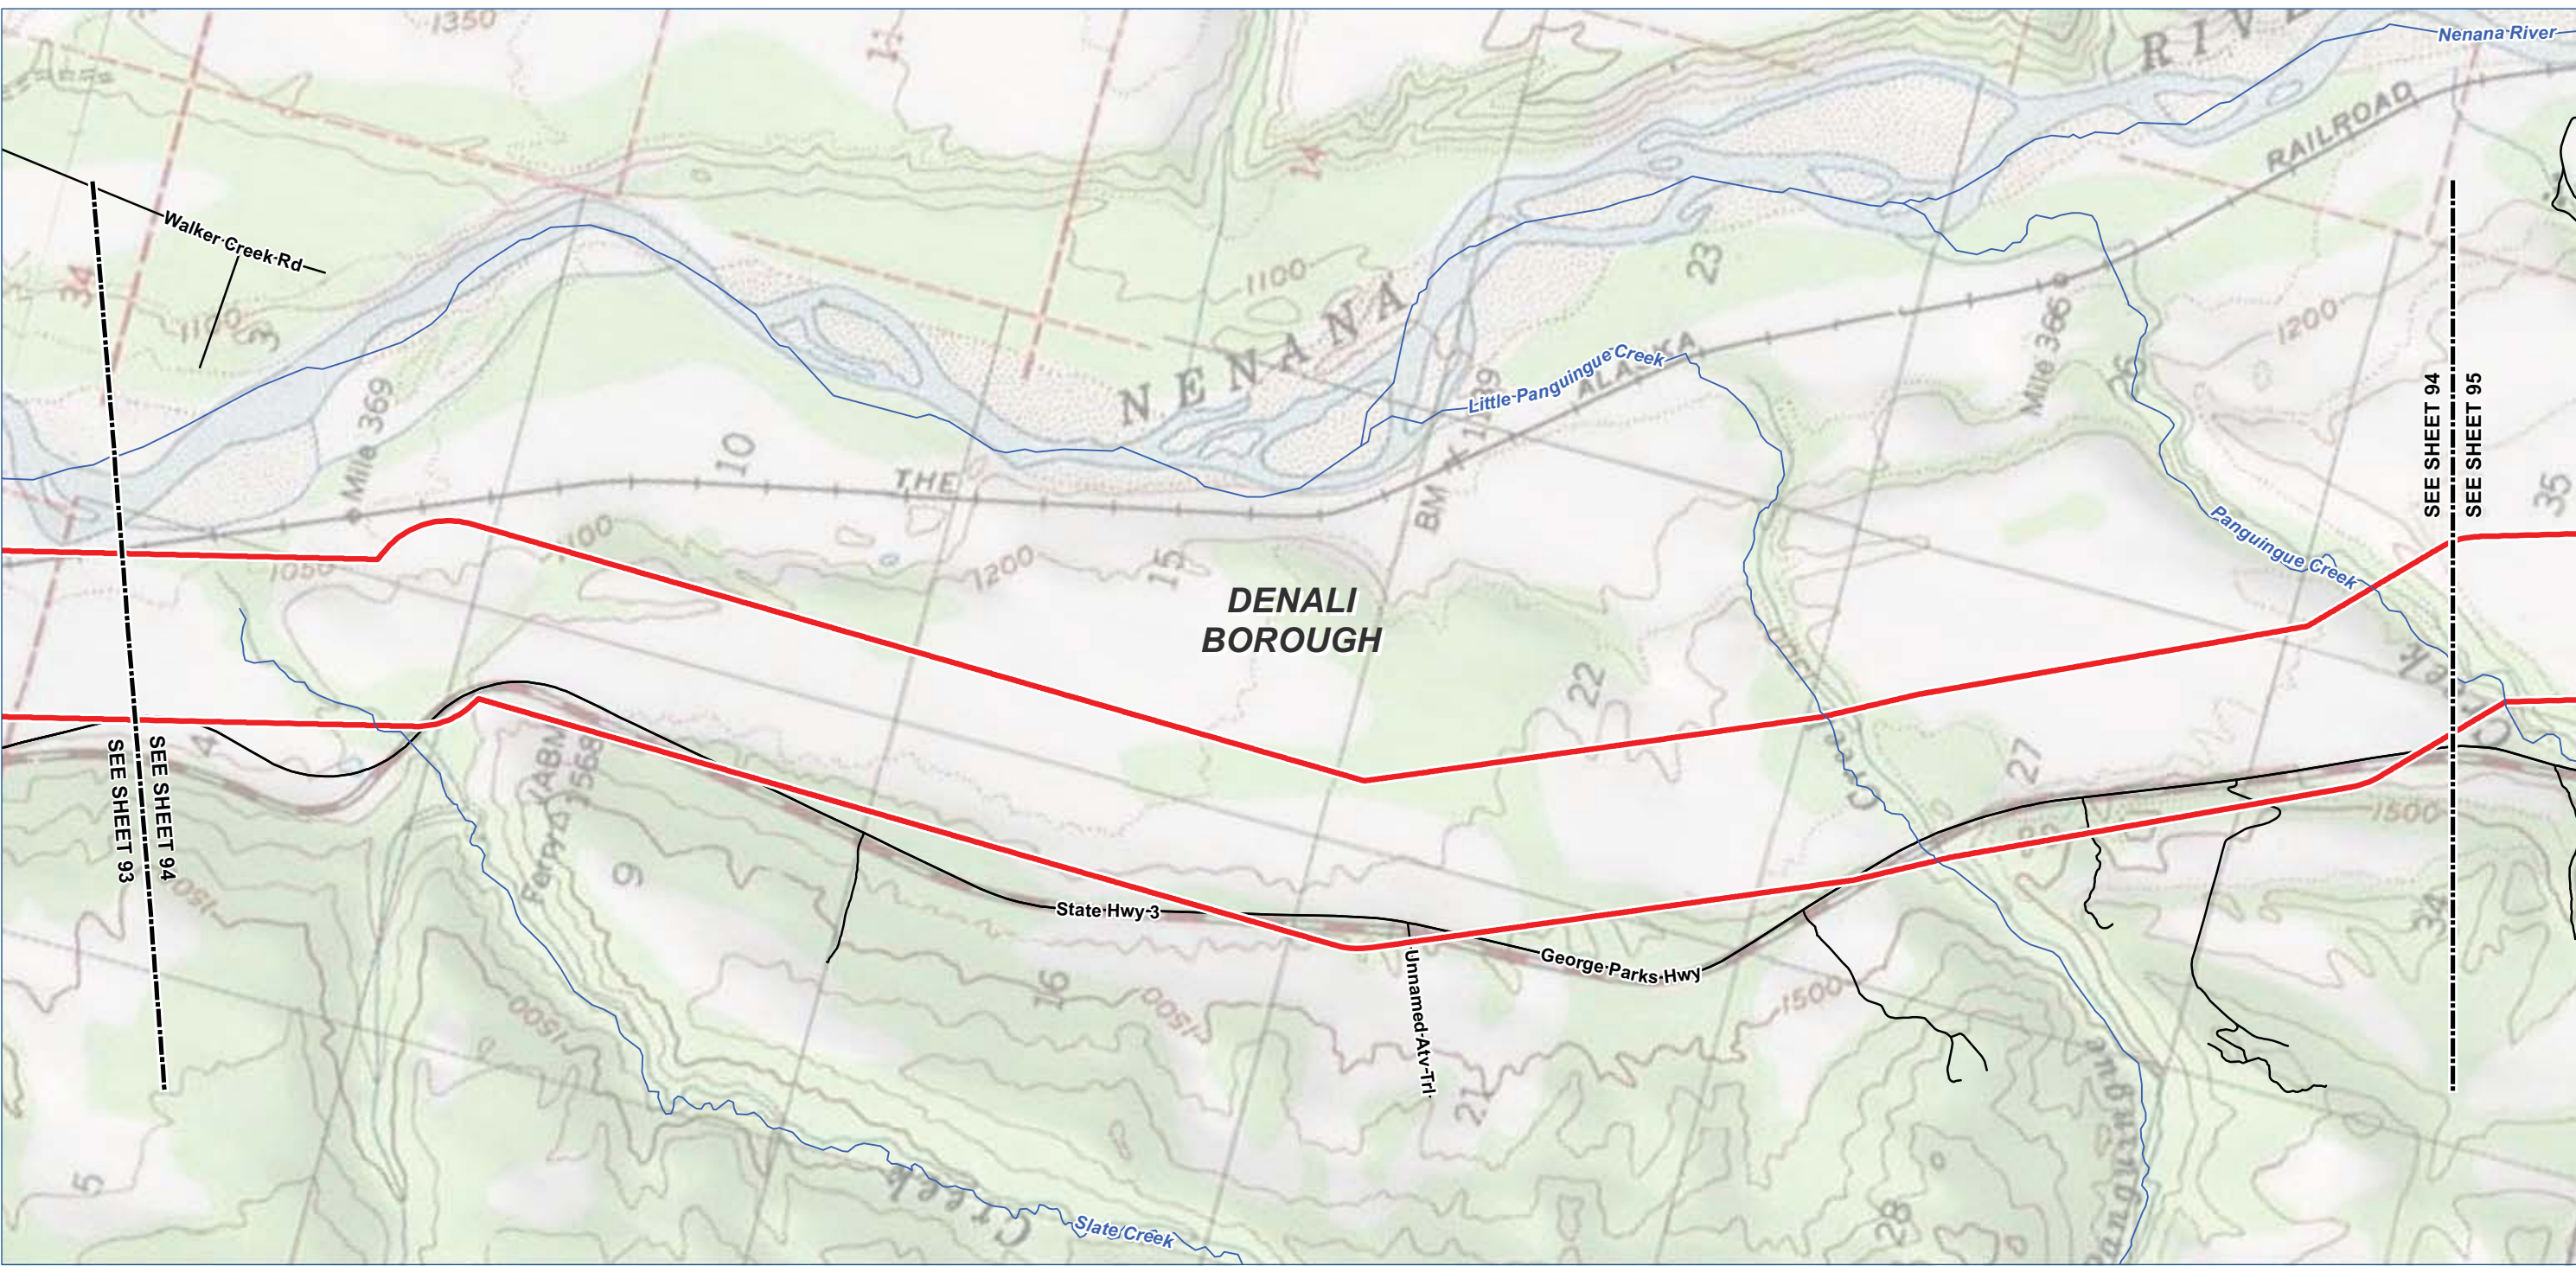

- Legend

TIGER Road

NHD Named Flowline

Trail

Study Corridor - 2,000 ft wide (+/-)

Pre-FEED Rev A Base Corridor

Pre-FEED Rev A Alternate Corridor

Borough / Census Area Line

Incorporated City Boundary

Public Land - Large Parcel
-
- | ALASKA LNG PROJECT | | |
|---|--|------------|
| Appendix A - Pre-FEED Rev A Base Corridor | | |
| BOROUGH: DENALI | DRAWN BY: CC | |
| STATE: ALASKA | CHECKED BY: GS / JS | |
| REV. NO.: | REVISION | DATE |
| A | ISSUED FOR REVIEW | 2014-06-23 |
| B | ISSUED FOR REVIEW | 2014-07-10 |
| C | ISSUED FOR REVIEW | 2014-09-30 |
| 0 | ISSUED FOR REVIEW | 2014-10-01 |
| Mile posts will be added once a concept is selected | | |
| DATE: 2014-10-01 | PROJECTION: NAD83 STATE PLANE AK 4 5004 FEET | |
- PREPARED BY:

exp Energy Services Inc.

t: +1.850.385.5441 | f: +1.850.385.5523

1300 Metropolitan Blvd.

Tallahassee, FL 32308



U.S.A.

www.exp.com

BUILDINGS • EARTH & ENVIRONMENT • ENERGY •

INDUSTRIAL • INFRASTRUCTURE • SUSTAINABILITY •

DWG: APP A-T-BASE_PRE-FEED SHEET: 94
- X:\Projects\ExxonMobil\SCLNG\Mapping\20140930_Resource_Report_Rev_0\04_MXD\01_Ver0\App_A_Topo_Preliminary_Preferred_Corridor_Pre_FEED_1.mxd

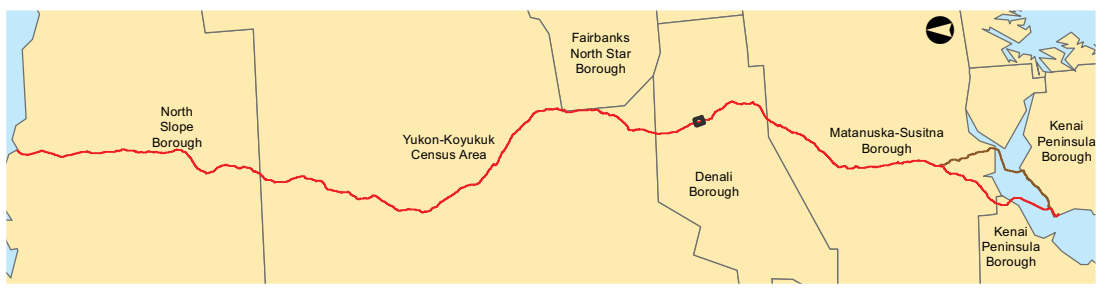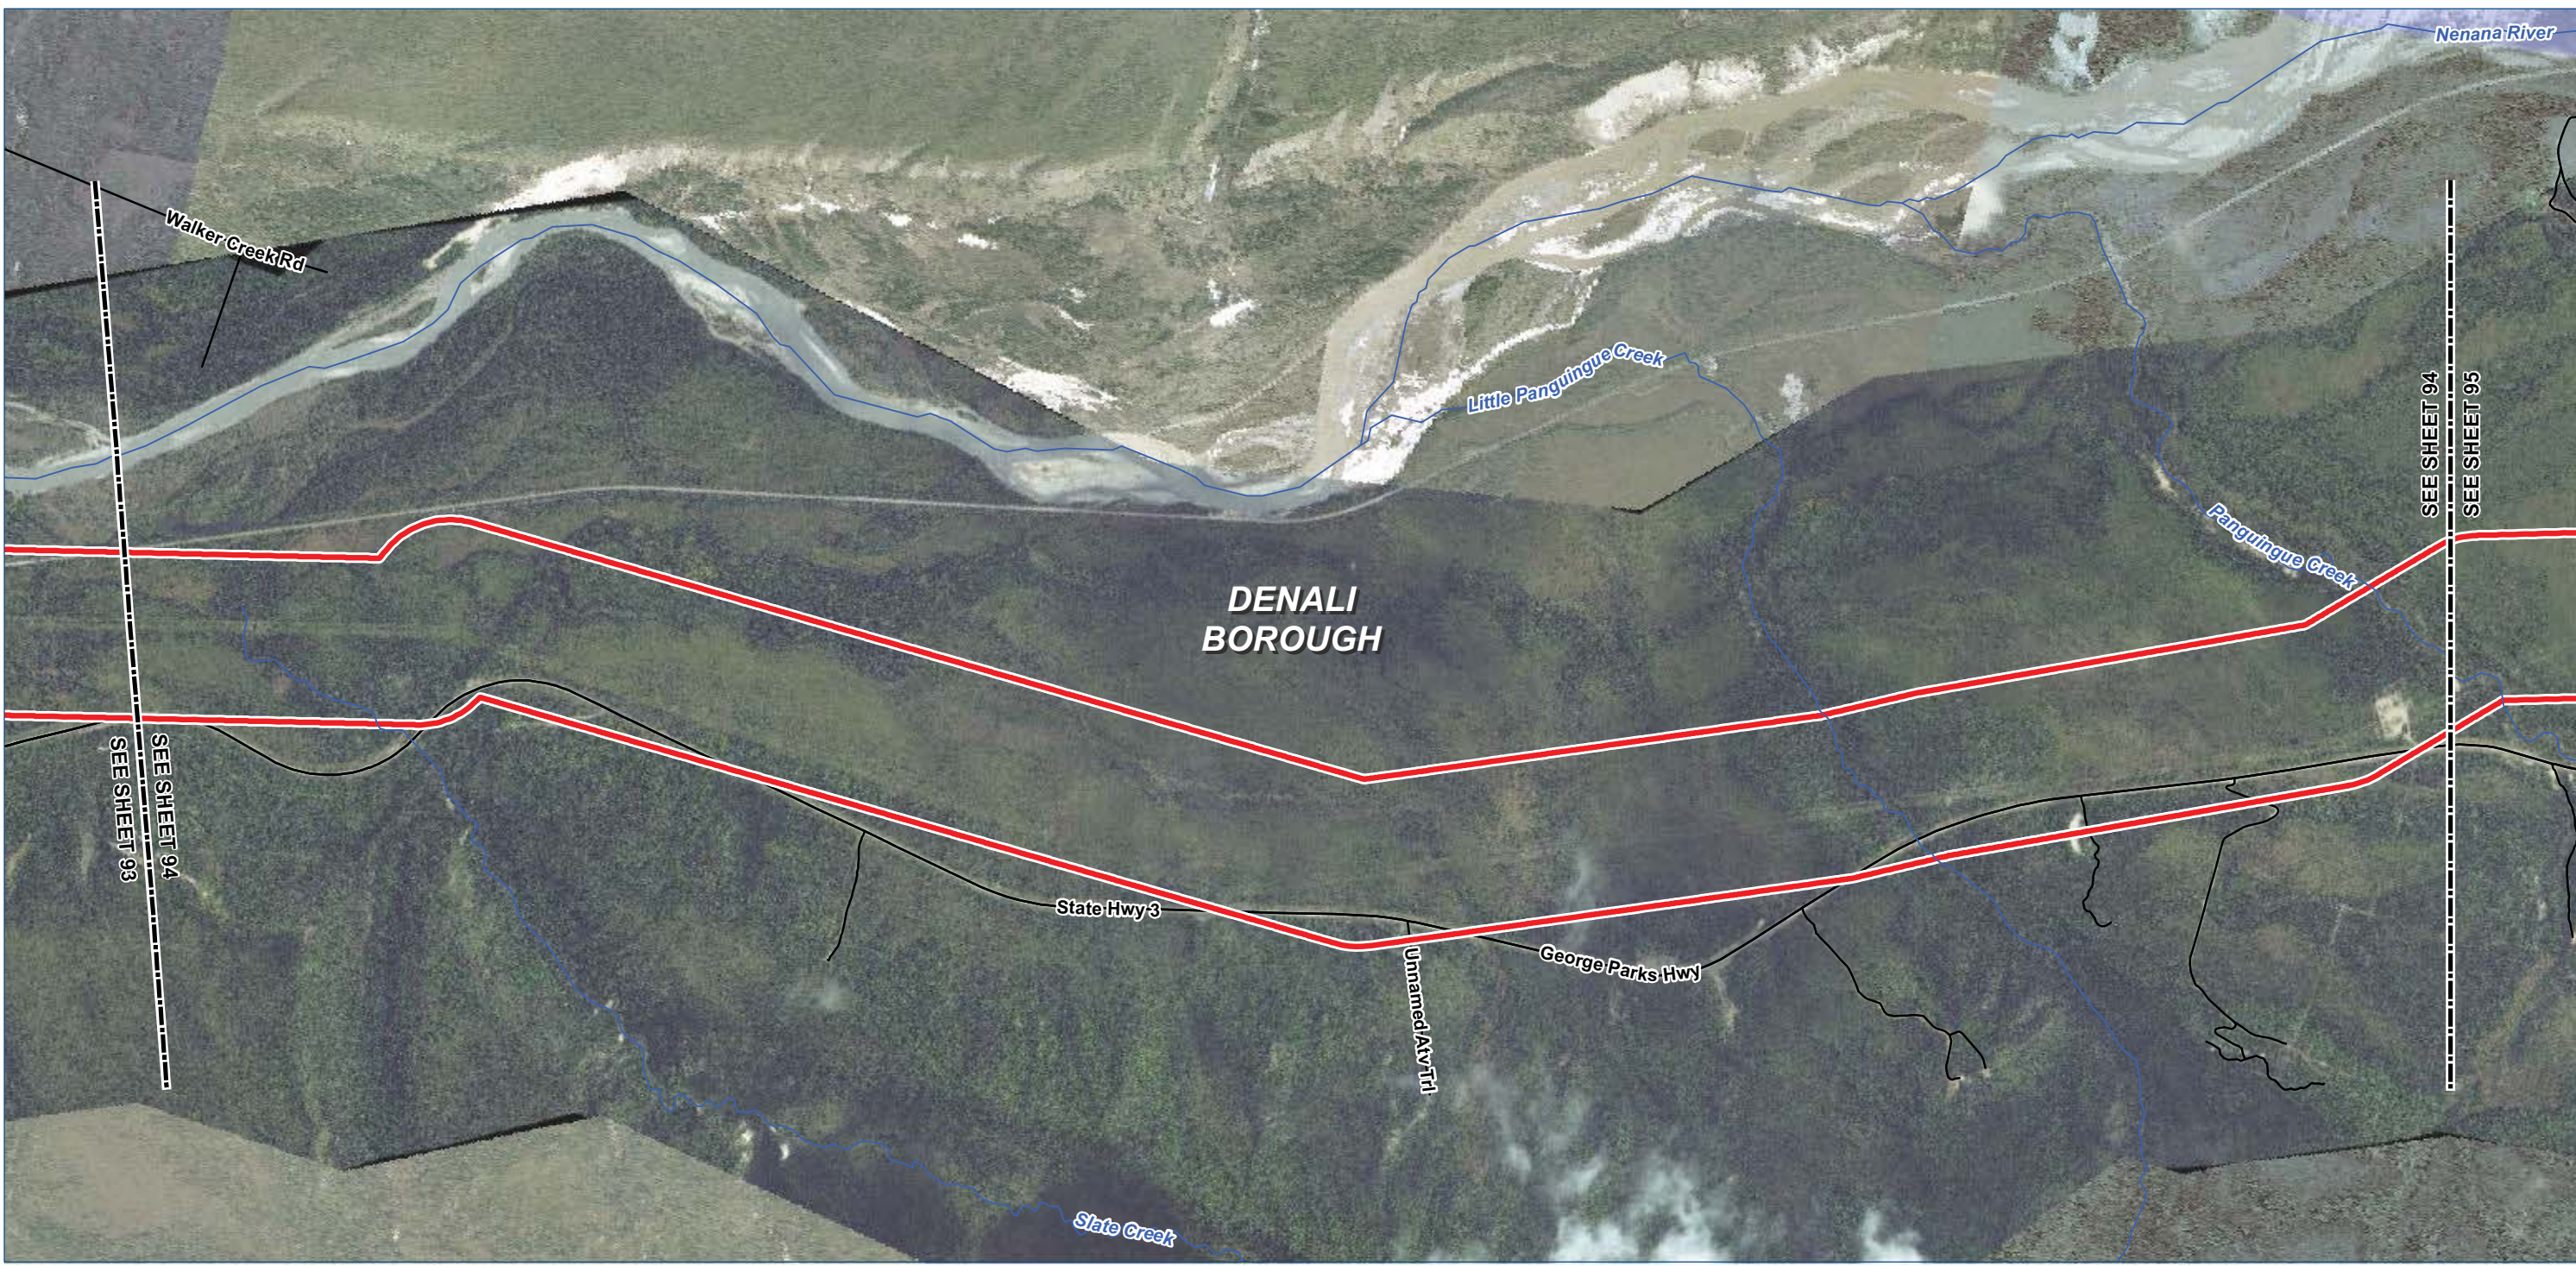

Legend

- TIGER Road

NHD Named Flowline

Trail
- Borough / Census Area Line

Incorporated City Boundary

Public Land - Large Parcel

- Study Corridor - 2,000 ft wide (+/-)
- Pre-FEED Rev A Base Corridor

Pre-FEED Rev A Alternate Corridor



ALASKA LNG PROJECT

Appendix A - Pre-FEED Rev A Base Corridor

BOROUGH: DENALI		DRAWN BY:	CC
STATE: ALASKA		CHECKED BY:	GS / JS
REV. NO.:	REVISION		DATE
A	ISSUED FOR REVIEW		2014-06-23
B	ISSUED FOR REVIEW		2014-07-10
C	ISSUED FOR REVIEW		2014-09-30
0	ISSUED FOR REVIEW		2014-10-01
Mile posts will be added once a concept is selected			

DATE: 2014-10-01 PROJECTION: NAD83 STATE PLANE AK 4 5004 FEET

PREPARED BY:

exp Energy Services Inc.



t: +1.850.385.5441 | f: +1.850.385.5523
1300 Metropolitan Blvd.
Tallahassee, FL 32308
U.S.A.

www.exp.com



• BUILDINGS • EARTH & ENVIRONMENT • ENERGY •
• INDUSTRIAL • INFRASTRUCTURE • SUSTAINABILITY •

DWG: APP A-A-BASE_PRE-FEED SHEET: 94

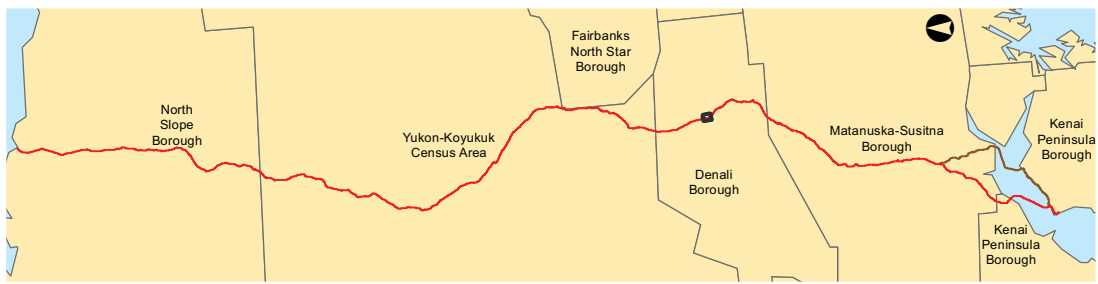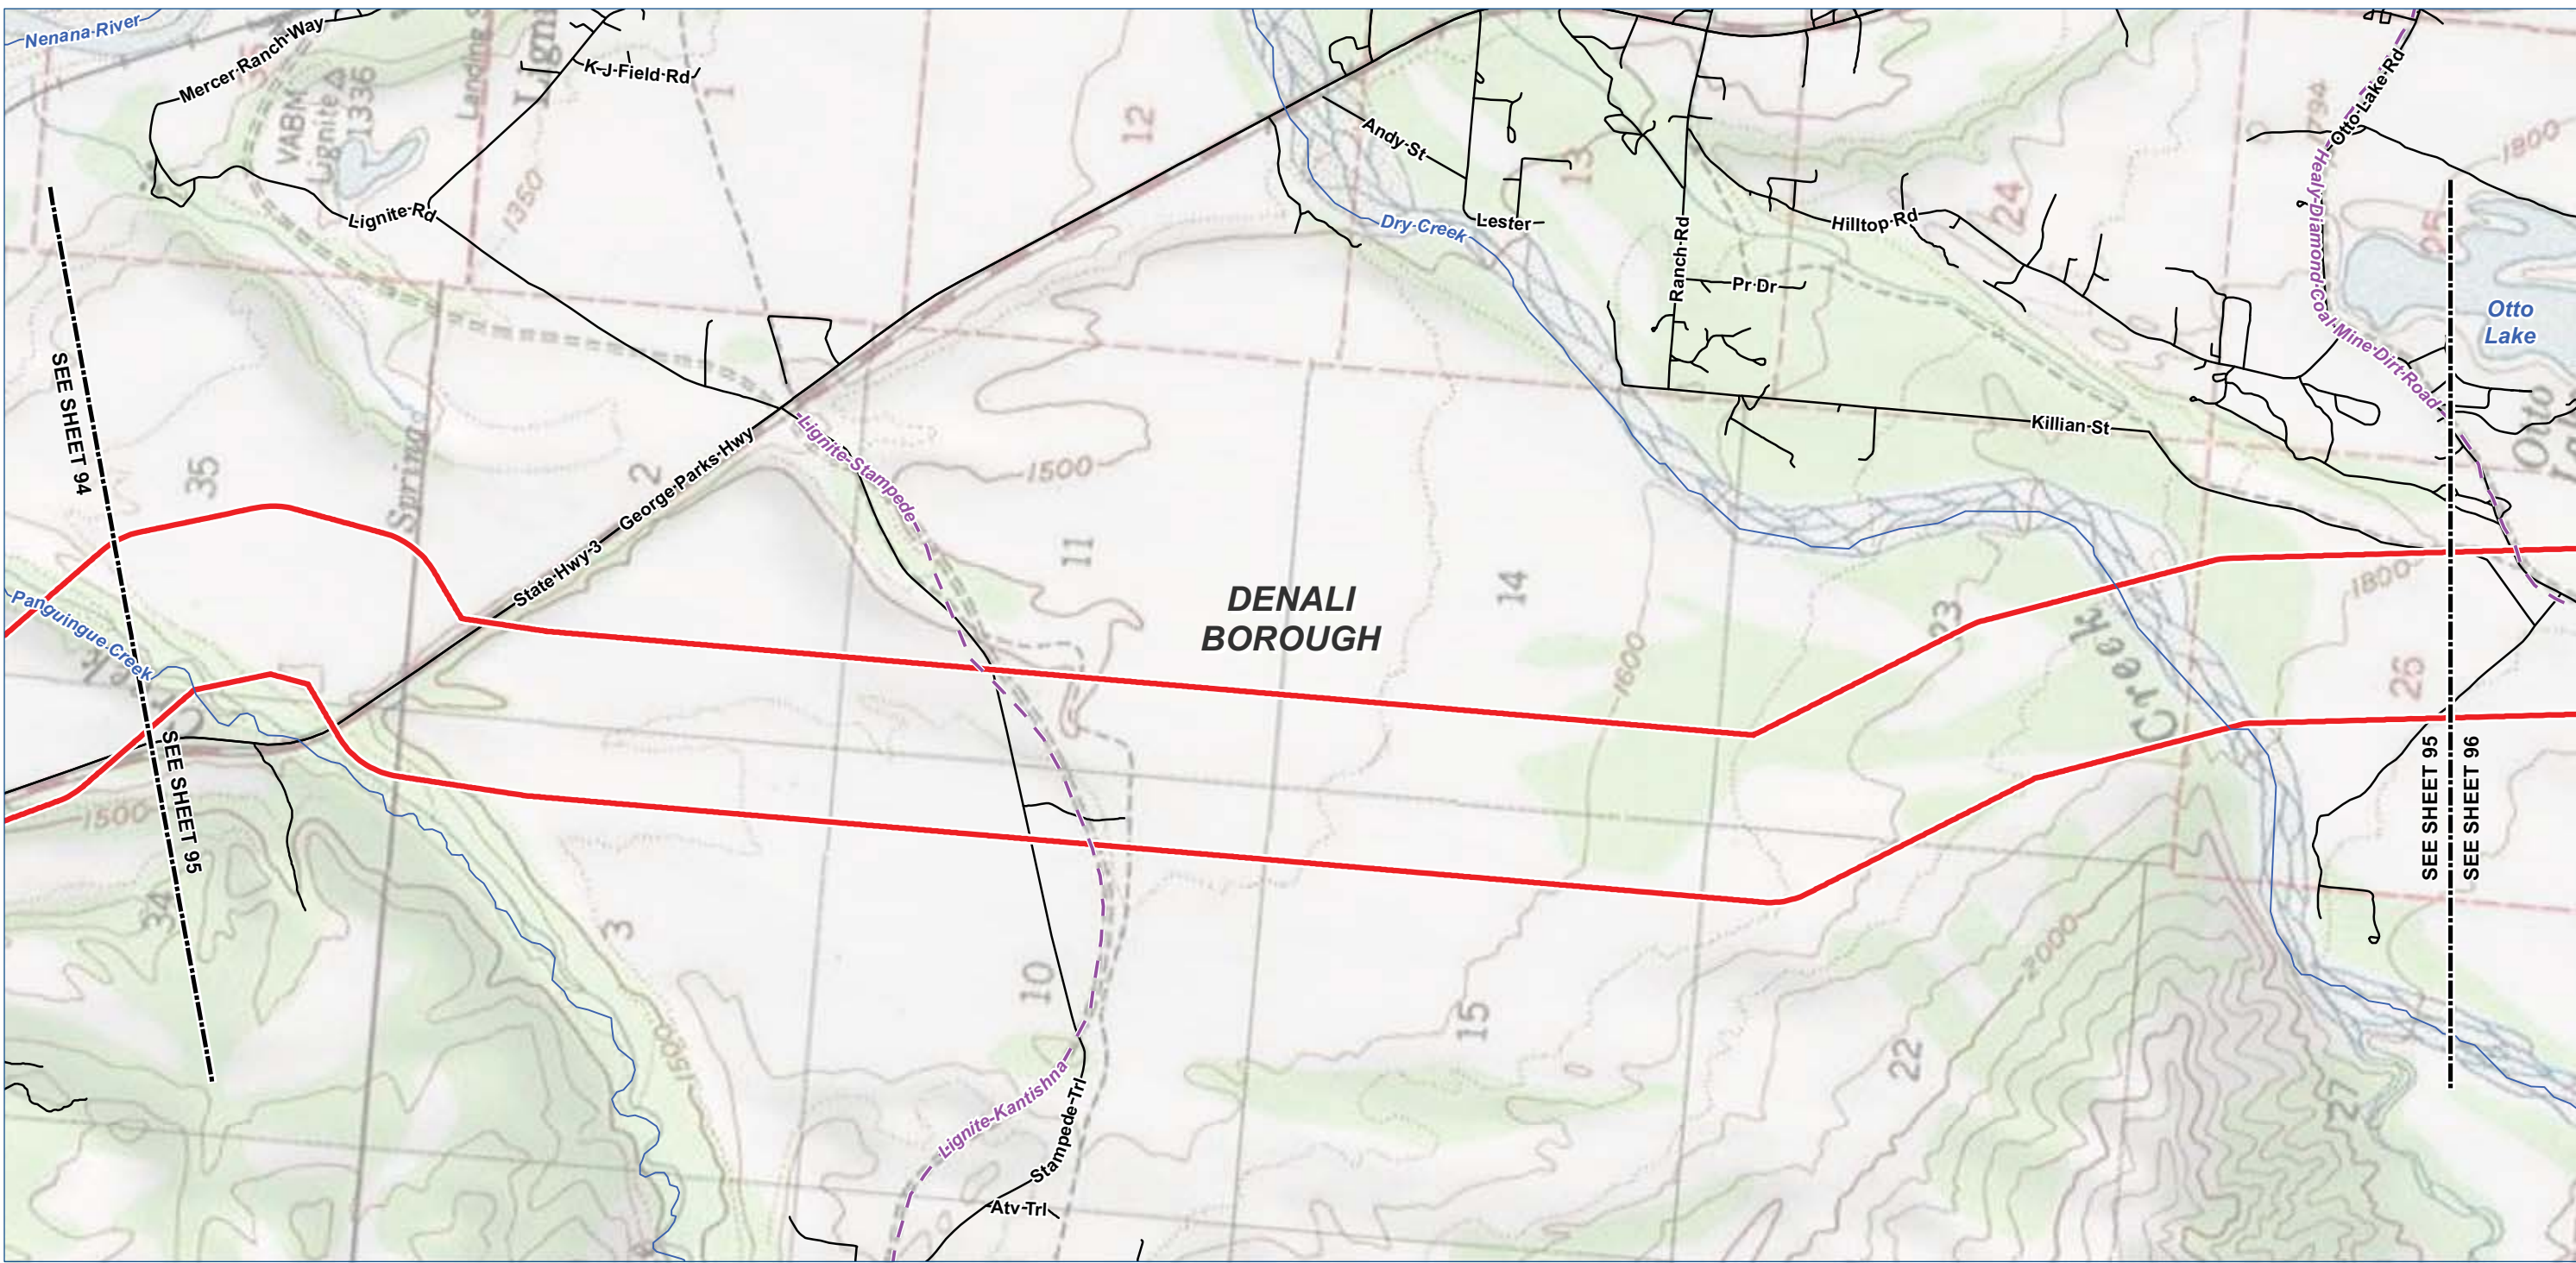

Legend

- TIGER Road

NHD Named Flowline

Trail
- Borough / Census Area Line

Incorporated City Boundary

Public Land - Large Parcel

- Study Corridor - 2,000 ft wide (+/-)
- Pre-FEED Rev A Base Corridor

Pre-FEED Rev A Alternate Corridor

0 1,000 2,000 4,000 Feet

ALASKA LNG PROJECT

Appendix A - Pre-FEED Rev A Base Corridor

BOROUGH: DENALI		DRAWN BY:	CC
STATE: ALASKA		CHECKED BY:	GS / JS
REV. NO.:	REVISION	DATE	
A	ISSUED FOR REVIEW	2014-06-23	
B	ISSUED FOR REVIEW	2014-07-10	
C	ISSUED FOR REVIEW	2014-09-30	
0	ISSUED FOR REVIEW	2014-10-01	
Mile posts will be added once a concept is selected			

DATE: 2014-10-01 PROJECTION: NAD83 STATE PLANE AK 4 5004 FEET

PREPARED BY:

exp Energy Services Inc.



t: +1.850.385.5441 | f: +1.850.385.5523
1300 Metropolitan Blvd.
Tallahassee, FL 32308
U.S.A.

www.exp.com



• BUILDINGS • EARTH & ENVIRONMENT • ENERGY •
• INDUSTRIAL • INFRASTRUCTURE • SUSTAINABILITY •

DWG: APP A-T-BASE_PRE-FEED SHEET: 95

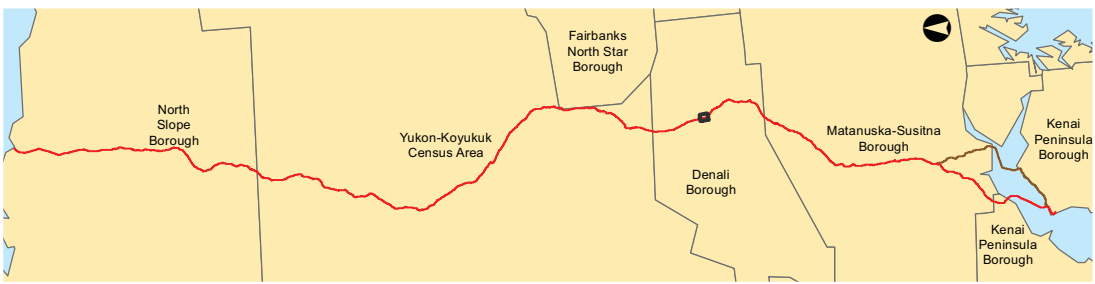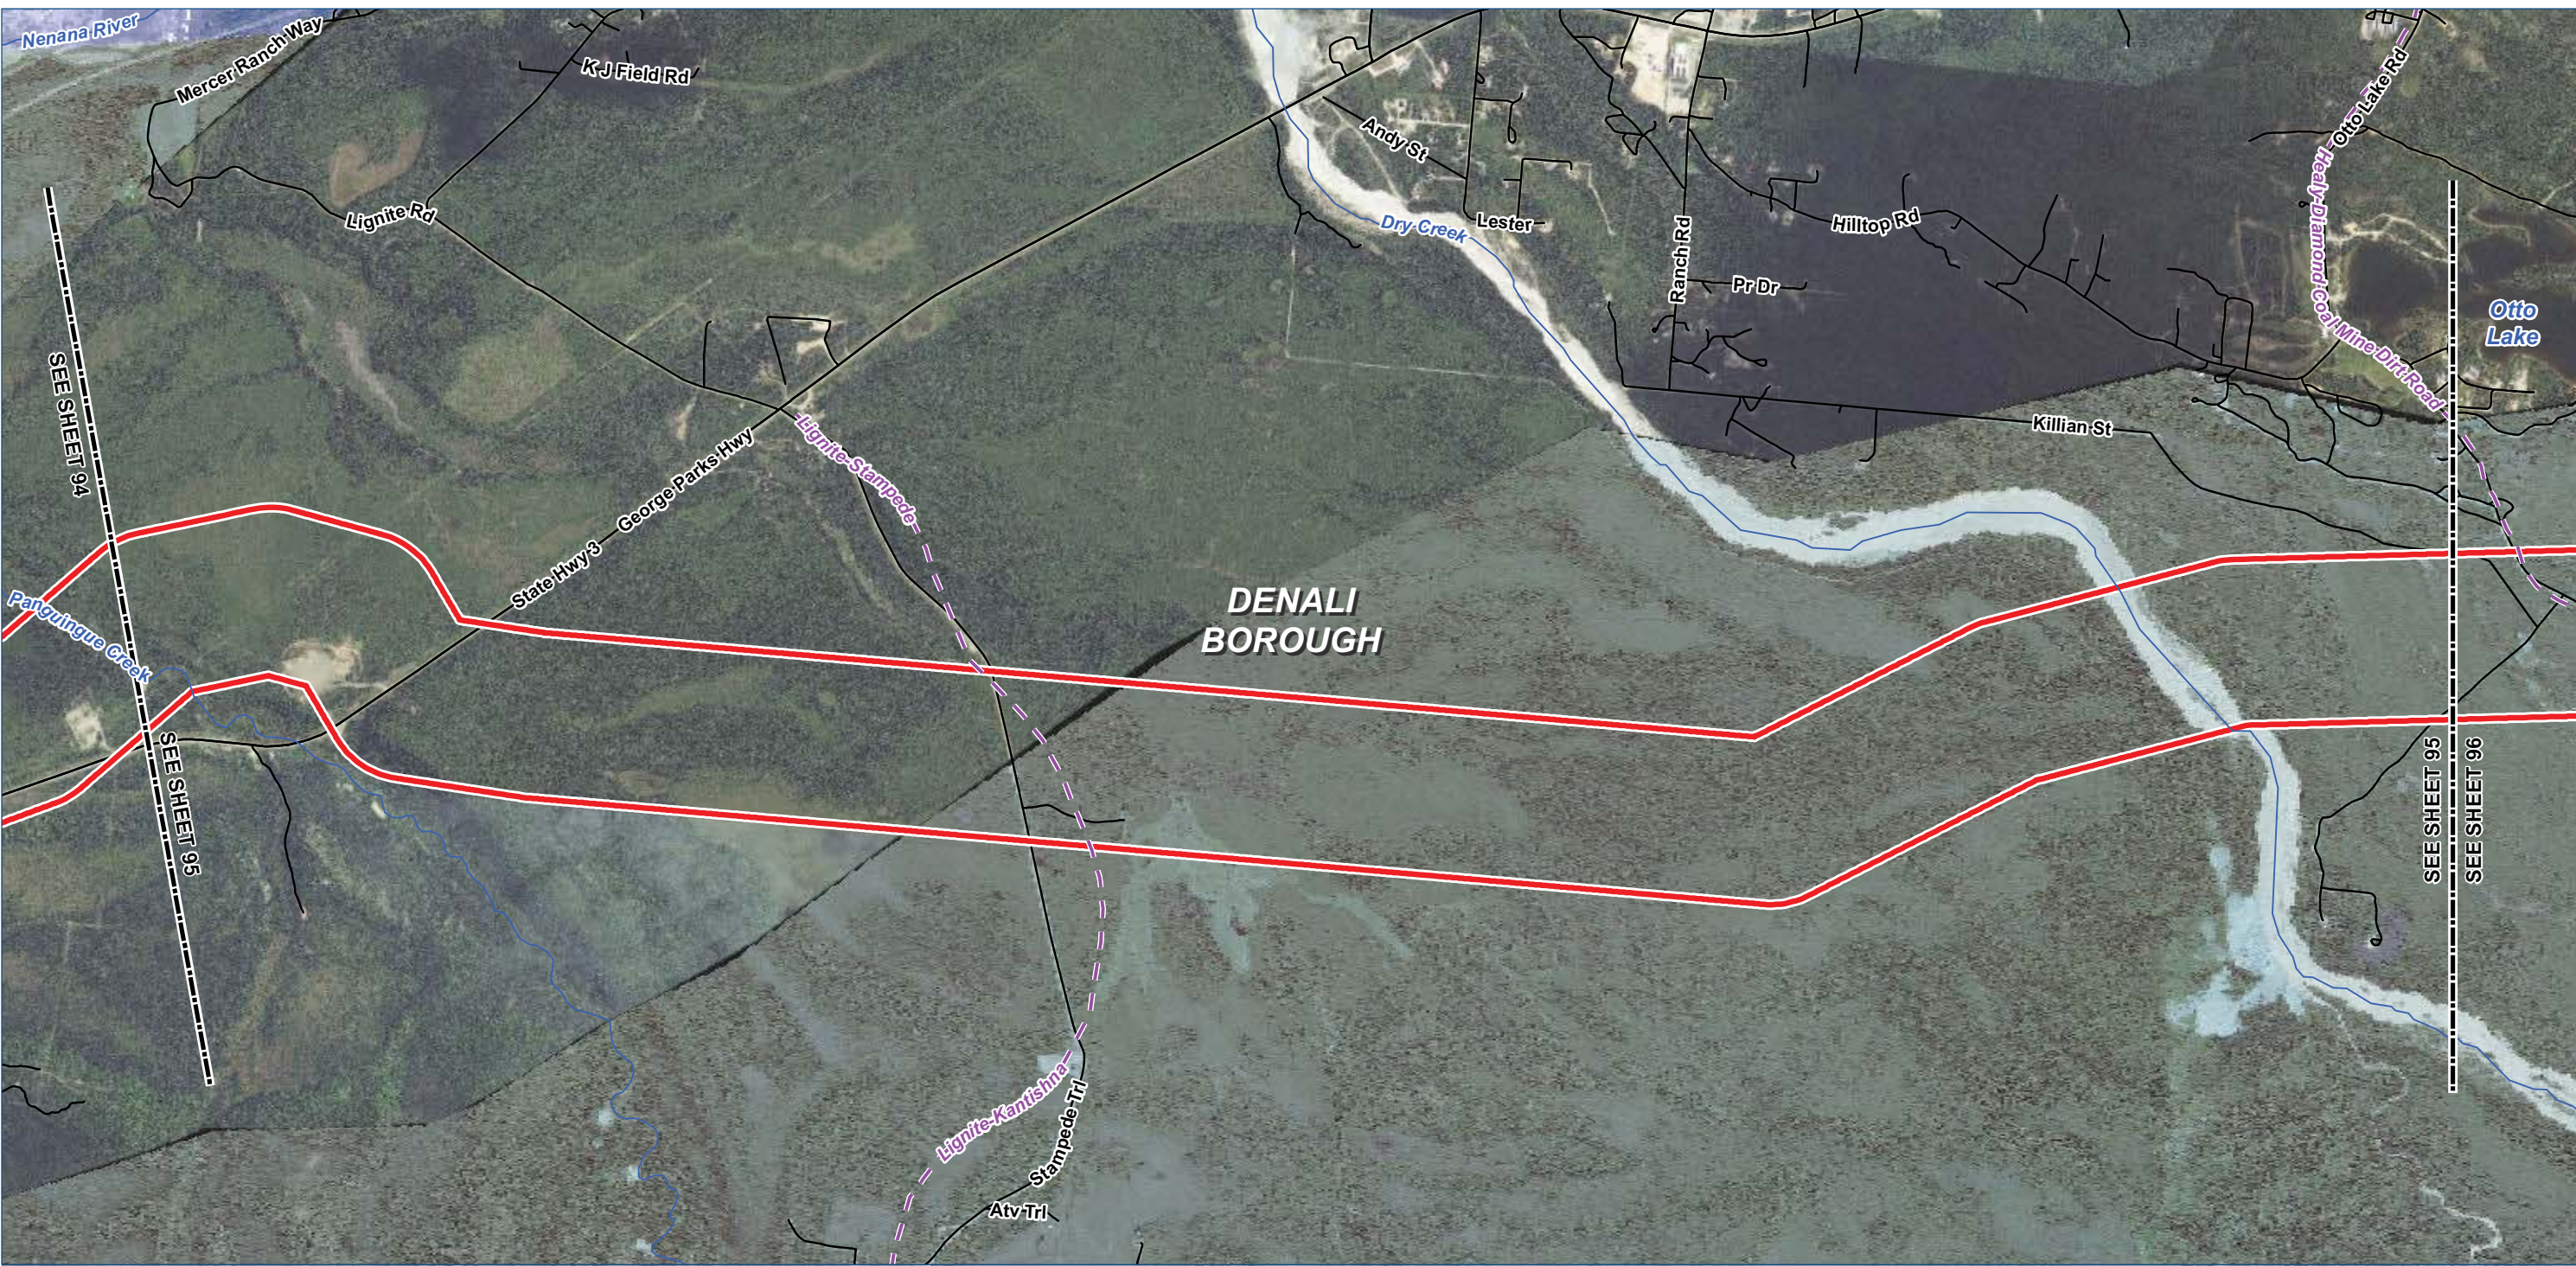

Legend

TIGER Road

NHD Named Flowline

Trail

Study Corridor - 2,000 ft wide (+/-)

Pre-FEED Rev A Base Corridor

Pre-FEED Rev A Alternate Corridor

Borough / Census Area Line

Incorporated City Boundary

Public Land - Large Parcel

0

1,000

2,000

4,000 Feet

ALASKA LNG PROJECT		
Appendix A - Pre-FEED Rev A Base Corridor		
BOROUGH: DENALI	DRAWN BY: CC	
STATE: ALASKA	CHECKED BY: GS / JS	
REV. NO.:	REVISION	DATE
A	ISSUED FOR REVIEW	2014-06-23
B	ISSUED FOR REVIEW	2014-07-10
C	ISSUED FOR REVIEW	2014-09-30
0	ISSUED FOR REVIEW	2014-10-01
Mile posts will be added once a concept is selected		
DATE: 2014-10-01	PROJECTION: NAD83 STATE PLANE AK 4 5004 FEET	

PREPARED BY:

exp Energy Services Inc.

t: +1.850.385.5441 | f: +1.850.385.5523

1300 Metropolitan Blvd.

Tallahassee, FL 32308

U.S.A.



www.exp.com

BUILDINGS • EARTH & ENVIRONMENT • ENERGY •

INDUSTRIAL • INFRASTRUCTURE • SUSTAINABILITY •

DWG: APP A-A-BASE_PRE-FEED

SHEET: 95

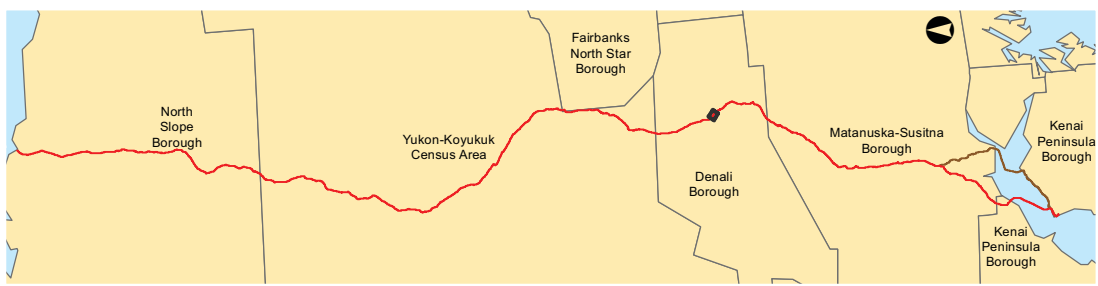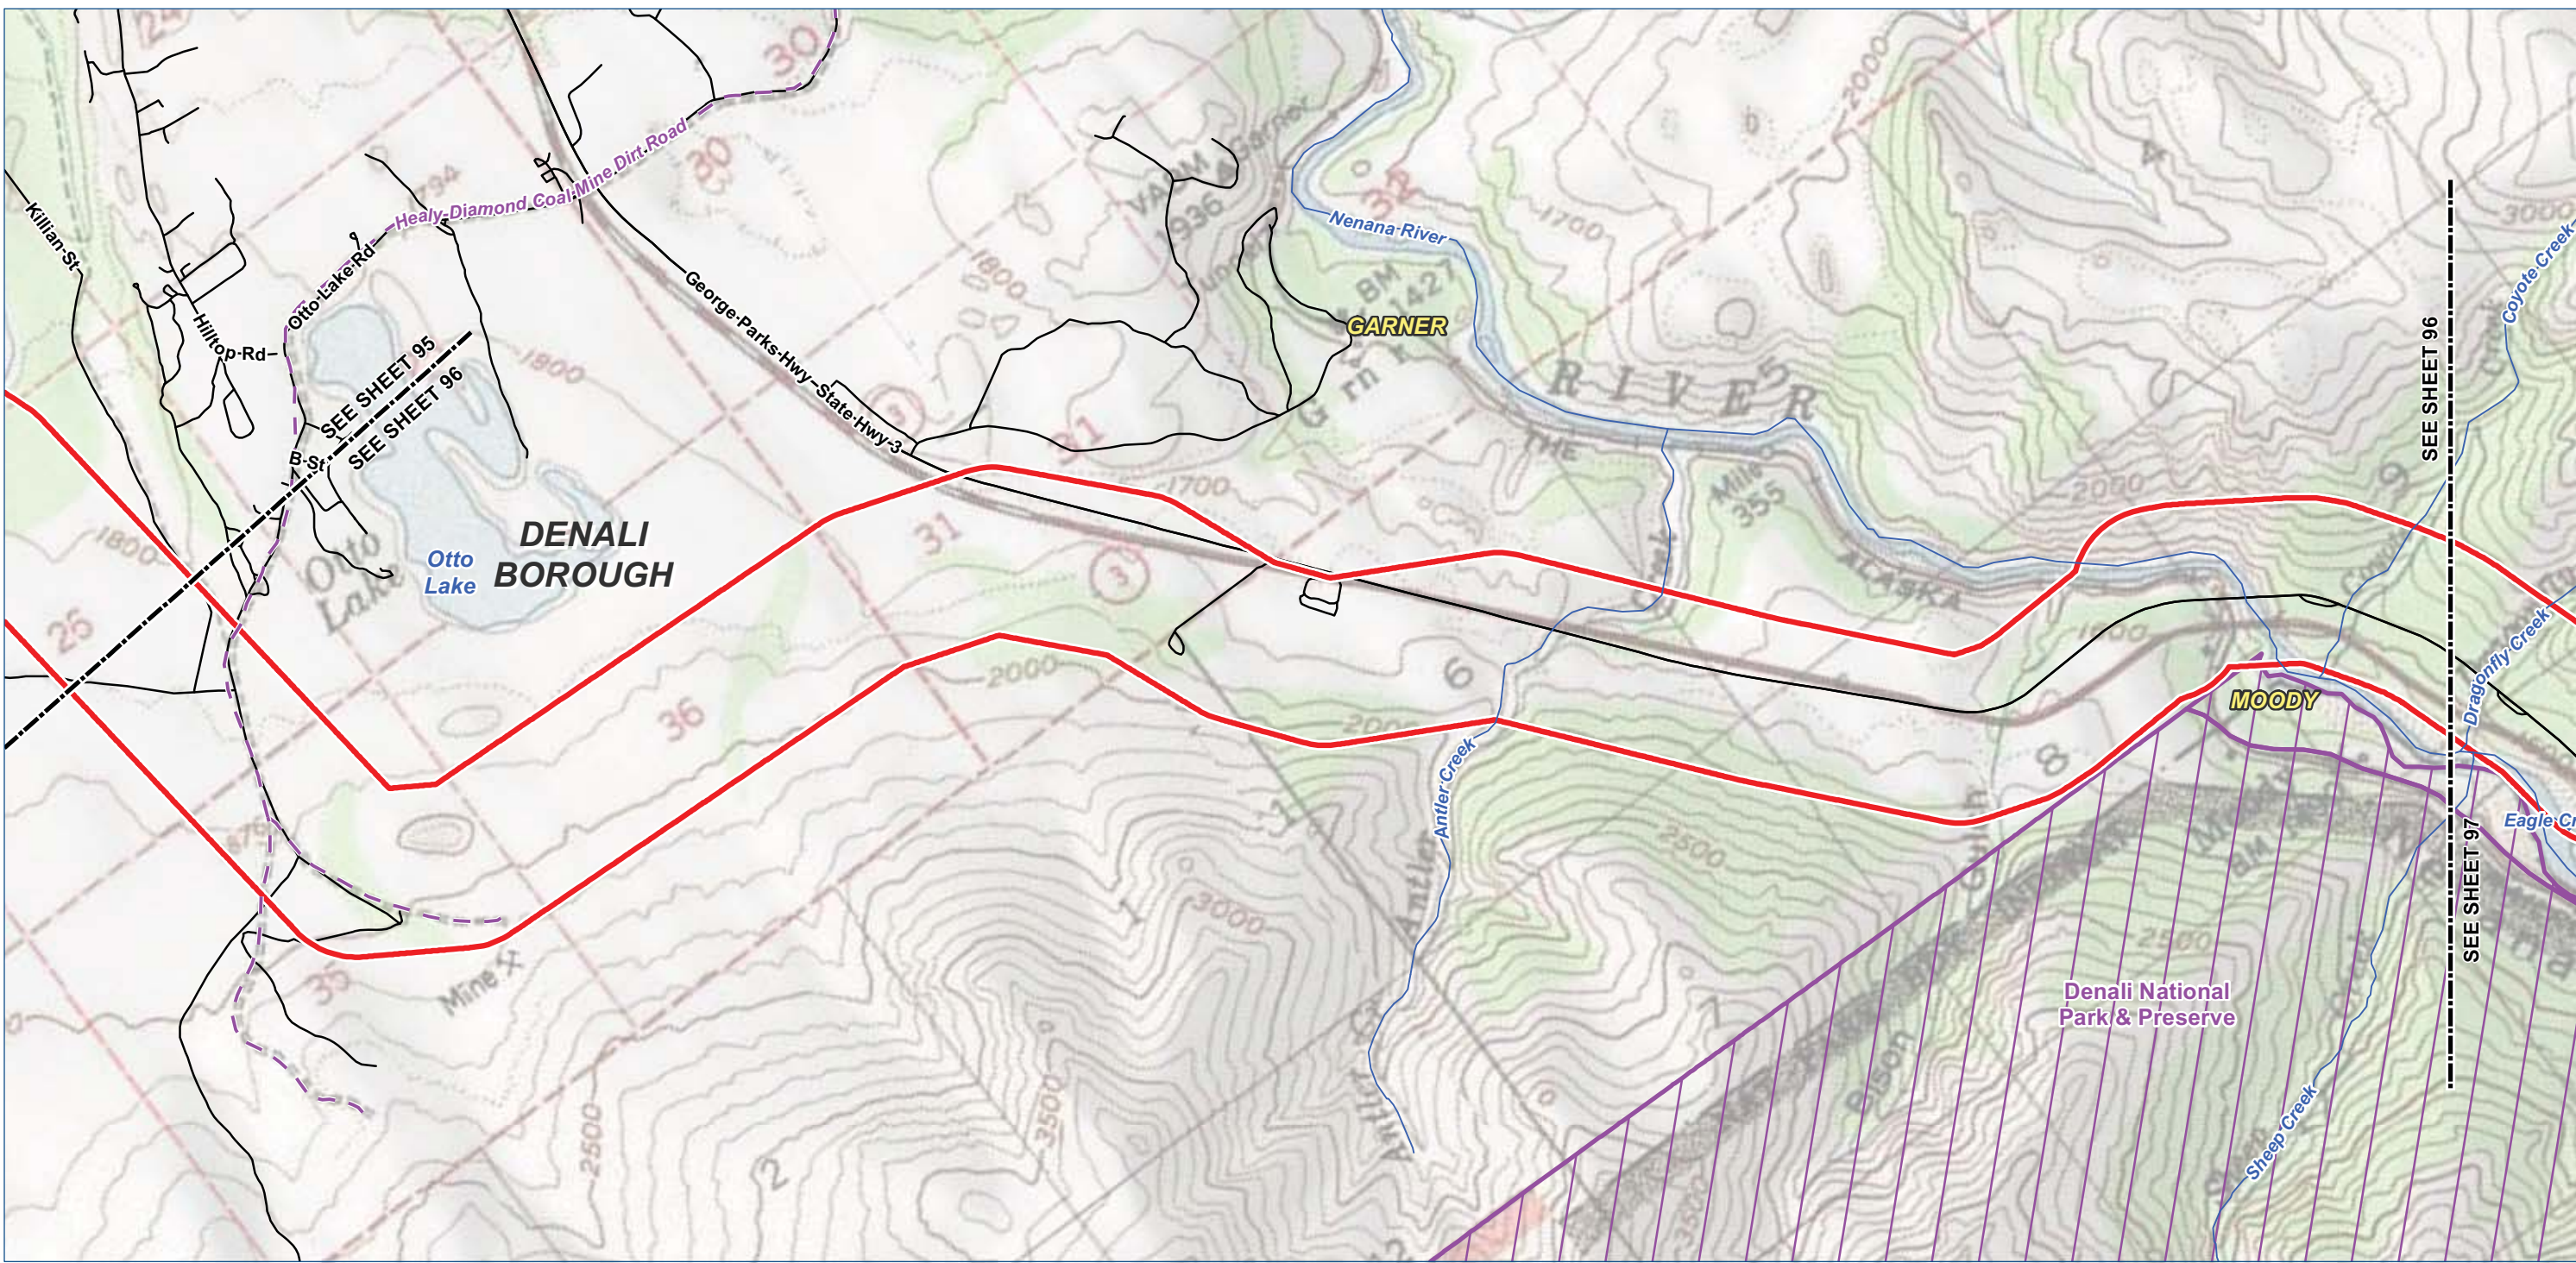

- Legend**

 - TIGER Road
 - NHD Named Flowline
 - Trail
 - Study Corridor - 2,000 ft wide (+/-)**
 - Pre-FEED Rev A Base Corridor
 - Pre-FEED Rev A Alternate Corridor
- Borough / Census Area Line
 - Incorporated City Boundary
 - Public Land - Large Parcel



ALASKA LNG PROJECT		
Appendix A - Pre-FEED Rev A Base Corridor		
BOROUGH: DENALI	DRAWN BY: CC	
STATE: ALASKA	CHECKED BY: GS / JS	
REV. NO.:	REVISION	DATE
A	ISSUED FOR REVIEW	2014-06-23
B	ISSUED FOR REVIEW	2014-07-10
C	ISSUED FOR REVIEW	2014-09-30
0	ISSUED FOR REVIEW	2014-10-01
Mile posts will be added once a concept is selected		
DATE: 2014-10-01	PROJECTION: NAD83 STATE PLANE AK 4 5004 FEET	

PREPARED BY:


exp Energy Services Inc.

t: +1.850.385.5441 | f: +1.850.385.5523
1300 Metropolitan Blvd.
Tallahassee, FL 32308
U.S.A.

www.exp.com

• BUILDINGS • EARTH & ENVIRONMENT • ENERGY •
• INDUSTRIAL • INFRASTRUCTURE • SUSTAINABILITY •

DWG: APP A-T-BASE_PRE-FEED SHEET: 96

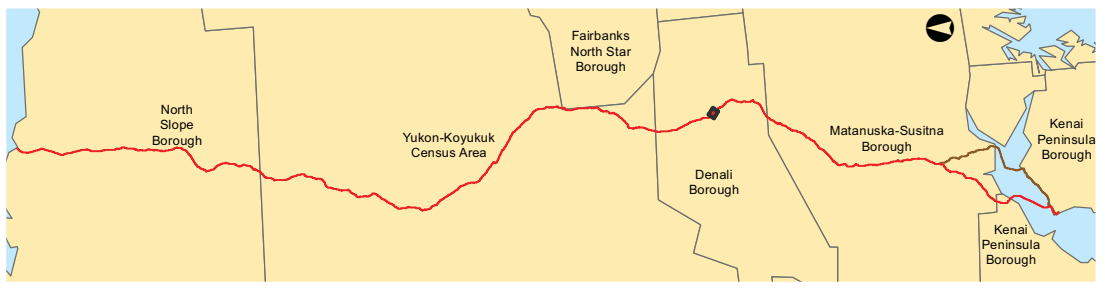

- Legend

TIGER Road

NHD Named Flowline

Trail

Study Corridor - 2,000 ft wide (+/-)

Pre-FEED Rev A Base Corridor

Pre-FEED Rev A Alternate Corridor

Borough / Census Area Line

Incorporated City Boundary

Public Land - Large Parcel
-
-
- | ALASKA LNG PROJECT | | |
|---|--|------------|
| Appendix A - Pre-FEED Rev A Base Corridor | | |
| BOROUGH: DENALI | DRAWN BY: CC | |
| STATE: ALASKA | CHECKED BY: GS / JS | |
| REV. NO.: | REVISION | DATE |
| A | ISSUED FOR REVIEW | 2014-06-23 |
| B | ISSUED FOR REVIEW | 2014-07-10 |
| C | ISSUED FOR REVIEW | 2014-09-30 |
| 0 | ISSUED FOR REVIEW | 2014-10-01 |
| Mile posts will be added once a concept is selected | | |
| DATE: 2014-10-01 | PROJECTION: NAD83 STATE PLANE AK 4 5004 FEET | |
- PREPARED BY:

exp Energy Services Inc.



t: +1.850.385.5441 | f: +1.850.385.5523
1300 Metropolitan Blvd.
Tallahassee, FL 32308
U.S.A.

www.exp.com

• BUILDINGS • EARTH & ENVIRONMENT • ENERGY •

• INDUSTRIAL • INFRASTRUCTURE • SUSTAINABILITY •

DWG: APP A-A-BASE_PRE-FEED SHEET: 96
- X:\Projects\ExxonMobil\SCLNG\Mapping\20140930_Resource_Report_Rev_0\04_MXD\01_Ver0\App_A_Aerial_Preliminary_Prefered_Corridor_Pre_FEED.mxd

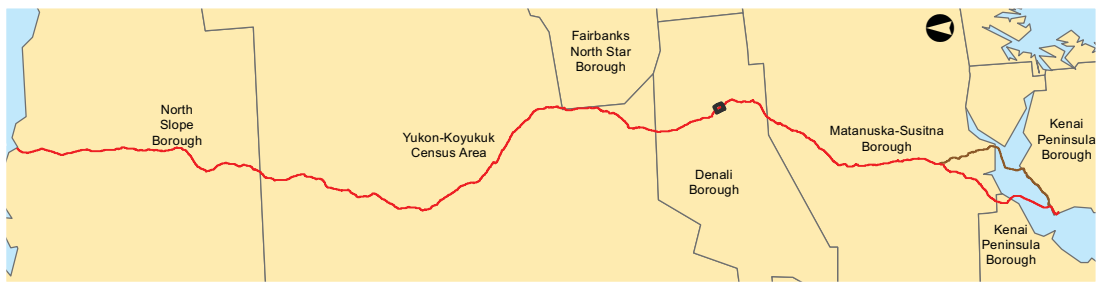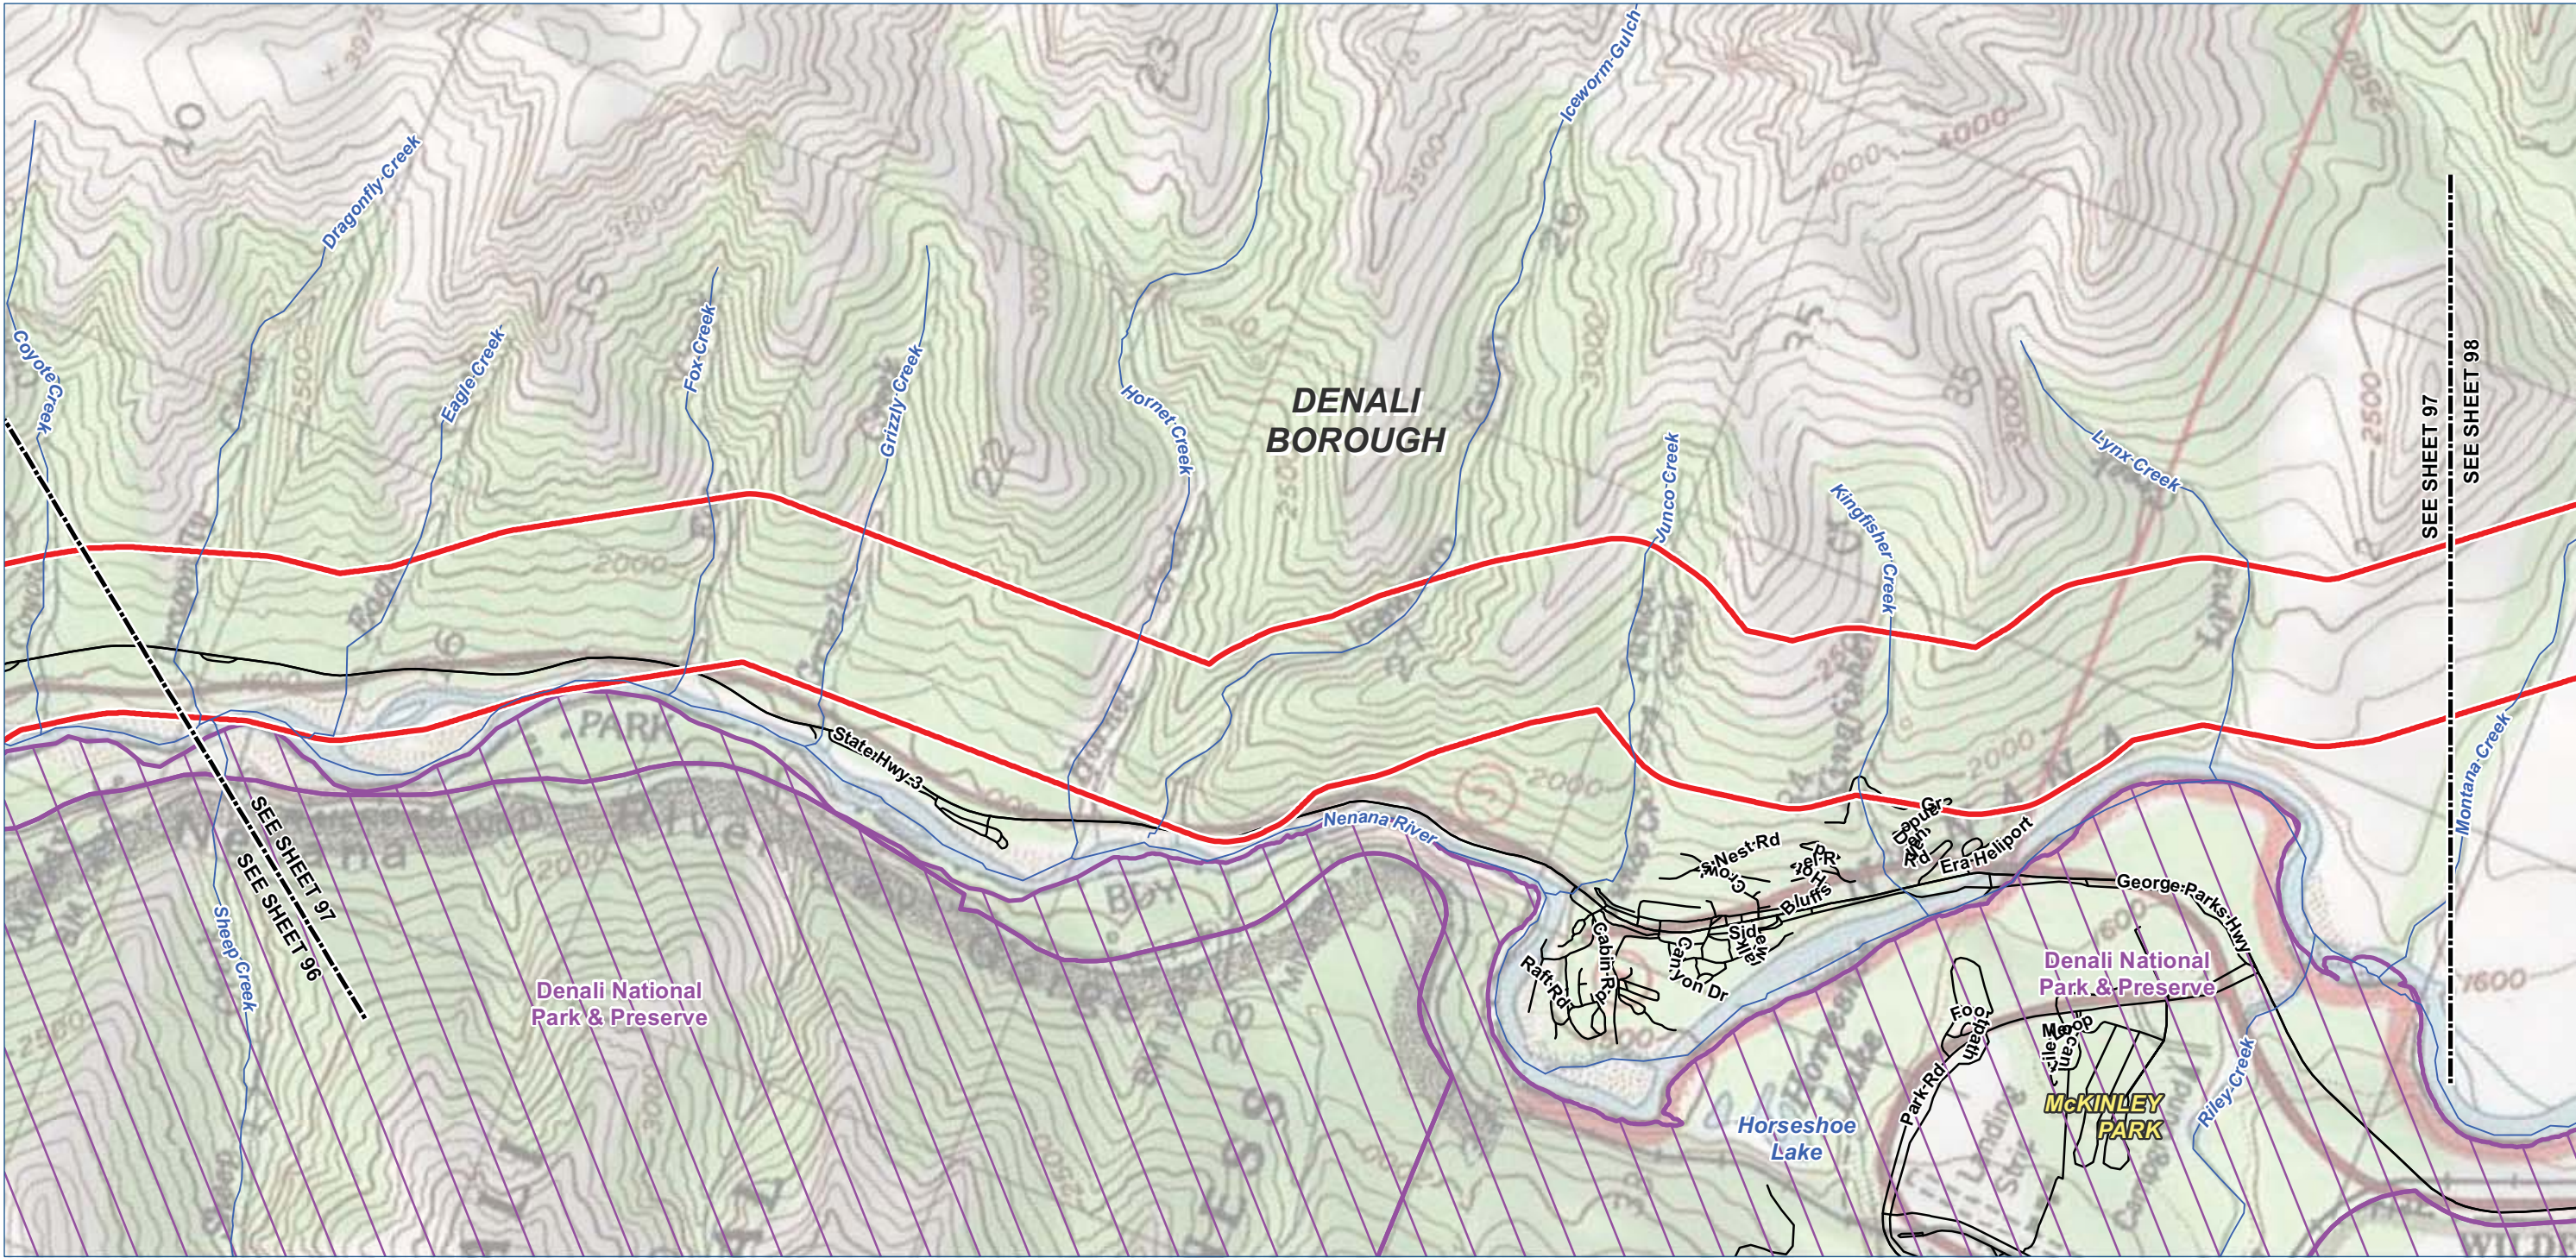

Legend

- TIGER Road

NHD Named Flowline

Trail
- Borough / Census Area Line

Incorporated City Boundary

Public Land - Large Parcel

- Study Corridor - 2,000 ft wide (+/-)
- Pre-FEED Rev A Base Corridor

Pre-FEED Rev A Alternate Corridor



ALASKA LNG PROJECT

Appendix A - Pre-FEED Rev A Base Corridor

BOROUGH: DENALI		DRAWN BY:	CC
STATE: ALASKA		CHECKED BY:	GS / JS
REV. NO.:	REVISION		DATE
A	ISSUED FOR REVIEW		2014-06-23
B	ISSUED FOR REVIEW		2014-07-10
C	ISSUED FOR REVIEW		2014-09-30
0	ISSUED FOR REVIEW		2014-10-01
Mile posts will be added once a concept is selected			

DATE: 2014-10-01 PROJECTION: NAD83 STATE PLANE AK 4 5004 FEET

PREPARED BY:

exp Energy Services Inc.



t: +1.850.385.5441 | f: +1.850.385.5523
1300 Metropolitan Blvd.
Tallahassee, FL 32308
U.S.A.

www.exp.com



• BUILDINGS • EARTH & ENVIRONMENT • ENERGY •
• INDUSTRIAL • INFRASTRUCTURE • SUSTAINABILITY •

DWG: APP A-T-BASE_PRE-FEED SHEET: 97

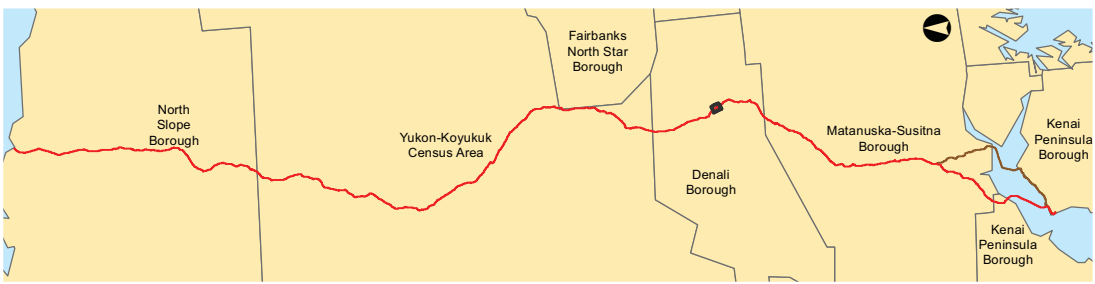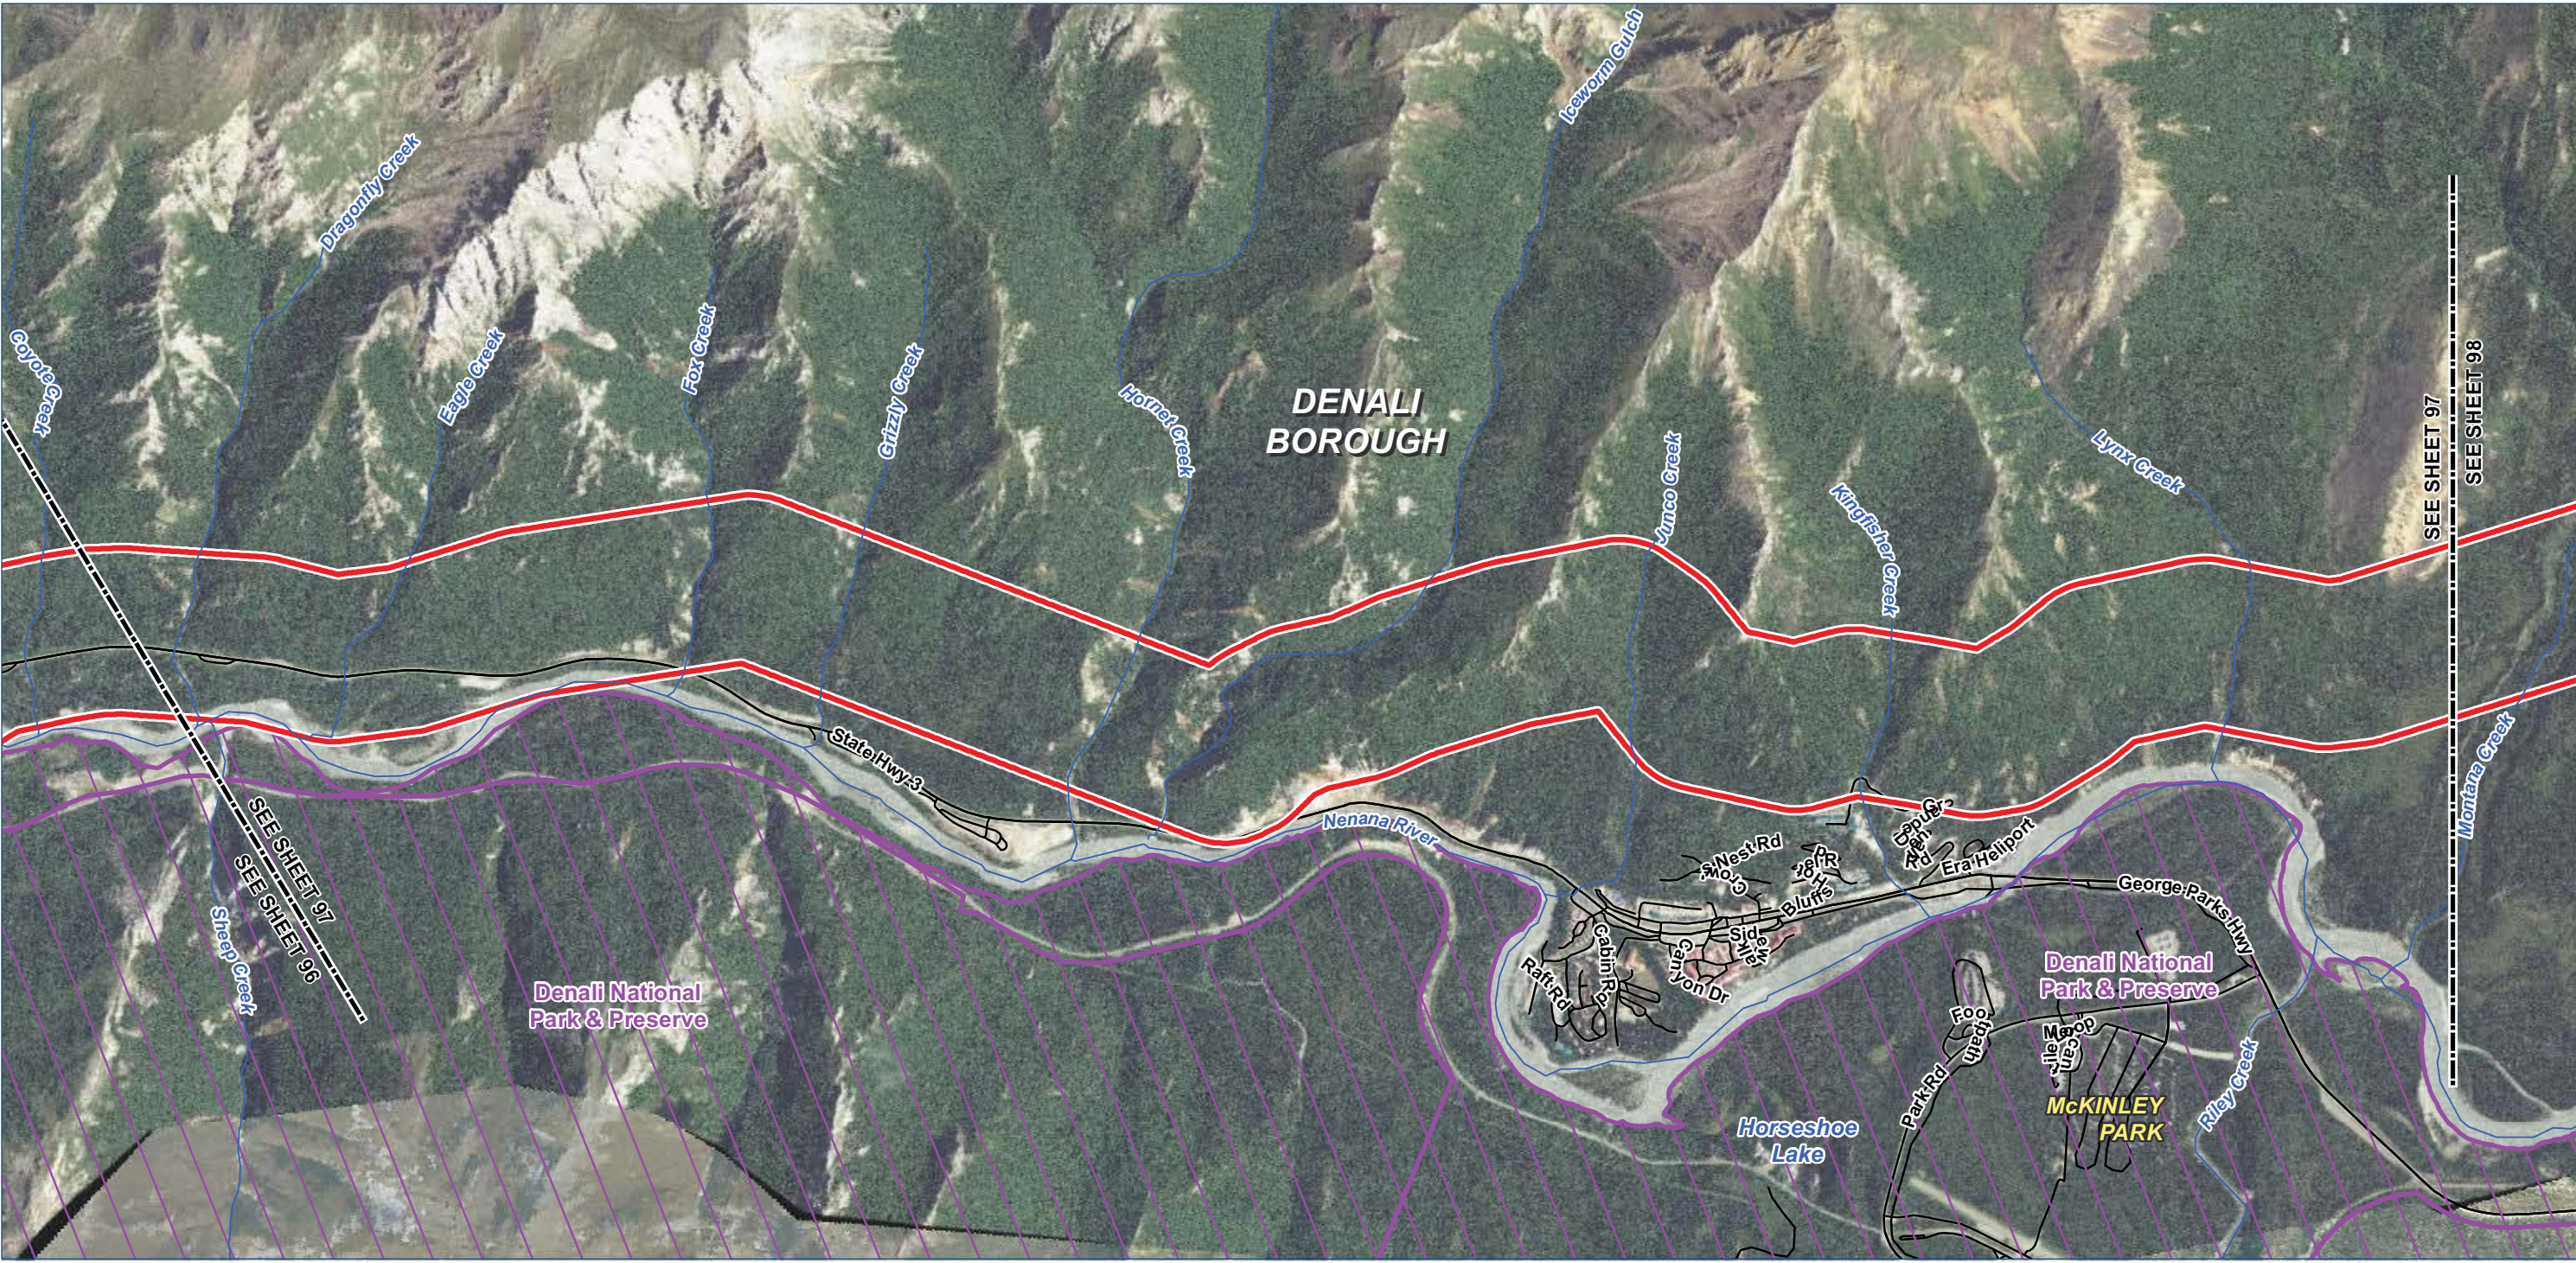

Legend

TIGER Road

NHD Named Flowline

Trail

Study Corridor - 2,000 ft wide (+/-)

Pre-FEED Rev A Base Corridor

Pre-FEED Rev A Alternate Corridor

Borough / Census Area Line

Incorporated City Boundary

Public Land - Large Parcel

ALASKA LNG PROJECT		
Appendix A - Pre-FEED Rev A Base Corridor		
BOROUGH: DENALI	DRAWN BY: CC	
STATE: ALASKA	CHECKED BY: GS / JS	
REV. NO.:	REVISION	DATE
A	ISSUED FOR REVIEW	2014-06-23
B	ISSUED FOR REVIEW	2014-07-10
C	ISSUED FOR REVIEW	2014-09-30
0	ISSUED FOR REVIEW	2014-10-01
Mile posts will be added once a concept is selected		
DATE: 2014-10-01	PROJECTION: NAD83 STATE PLANE AK 4 5004 FEET	

PREPARED BY:
exp Energy Services Inc.
t: +1.850.385.5441 | f: +1.850.385.5523
1300 Metropolitan Blvd.
Tallahassee, FL 32308
U.S.A.
www.exp.com

BUILDINGS

EARTH & ENVIRONMENT

ENERGY

INDUSTRIAL



INFRASTRUCTURE

SUSTAINABILITY

DWG: APP A-A-BASE_PRE-FEED

SHEET: 97

X:\Projects\ExxonMobil\SCLNG\IMapping\20140930_Resource_Report_Rev_0\04_MXD\01_Ver0\App_A_Aerial_Preliminary_Prefered_Corridor_Pre_FEED.mxd

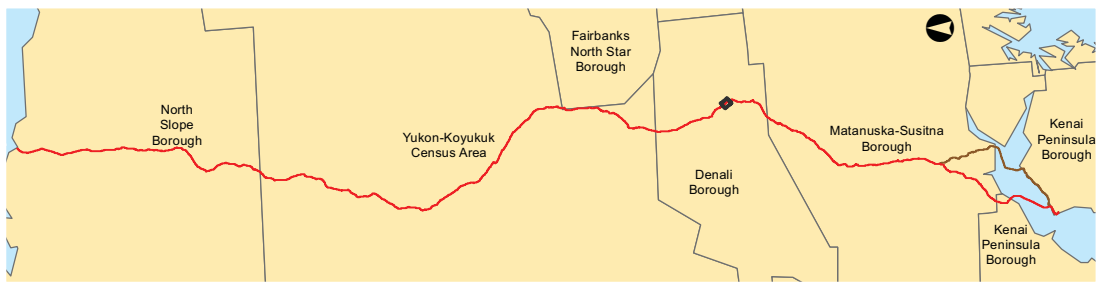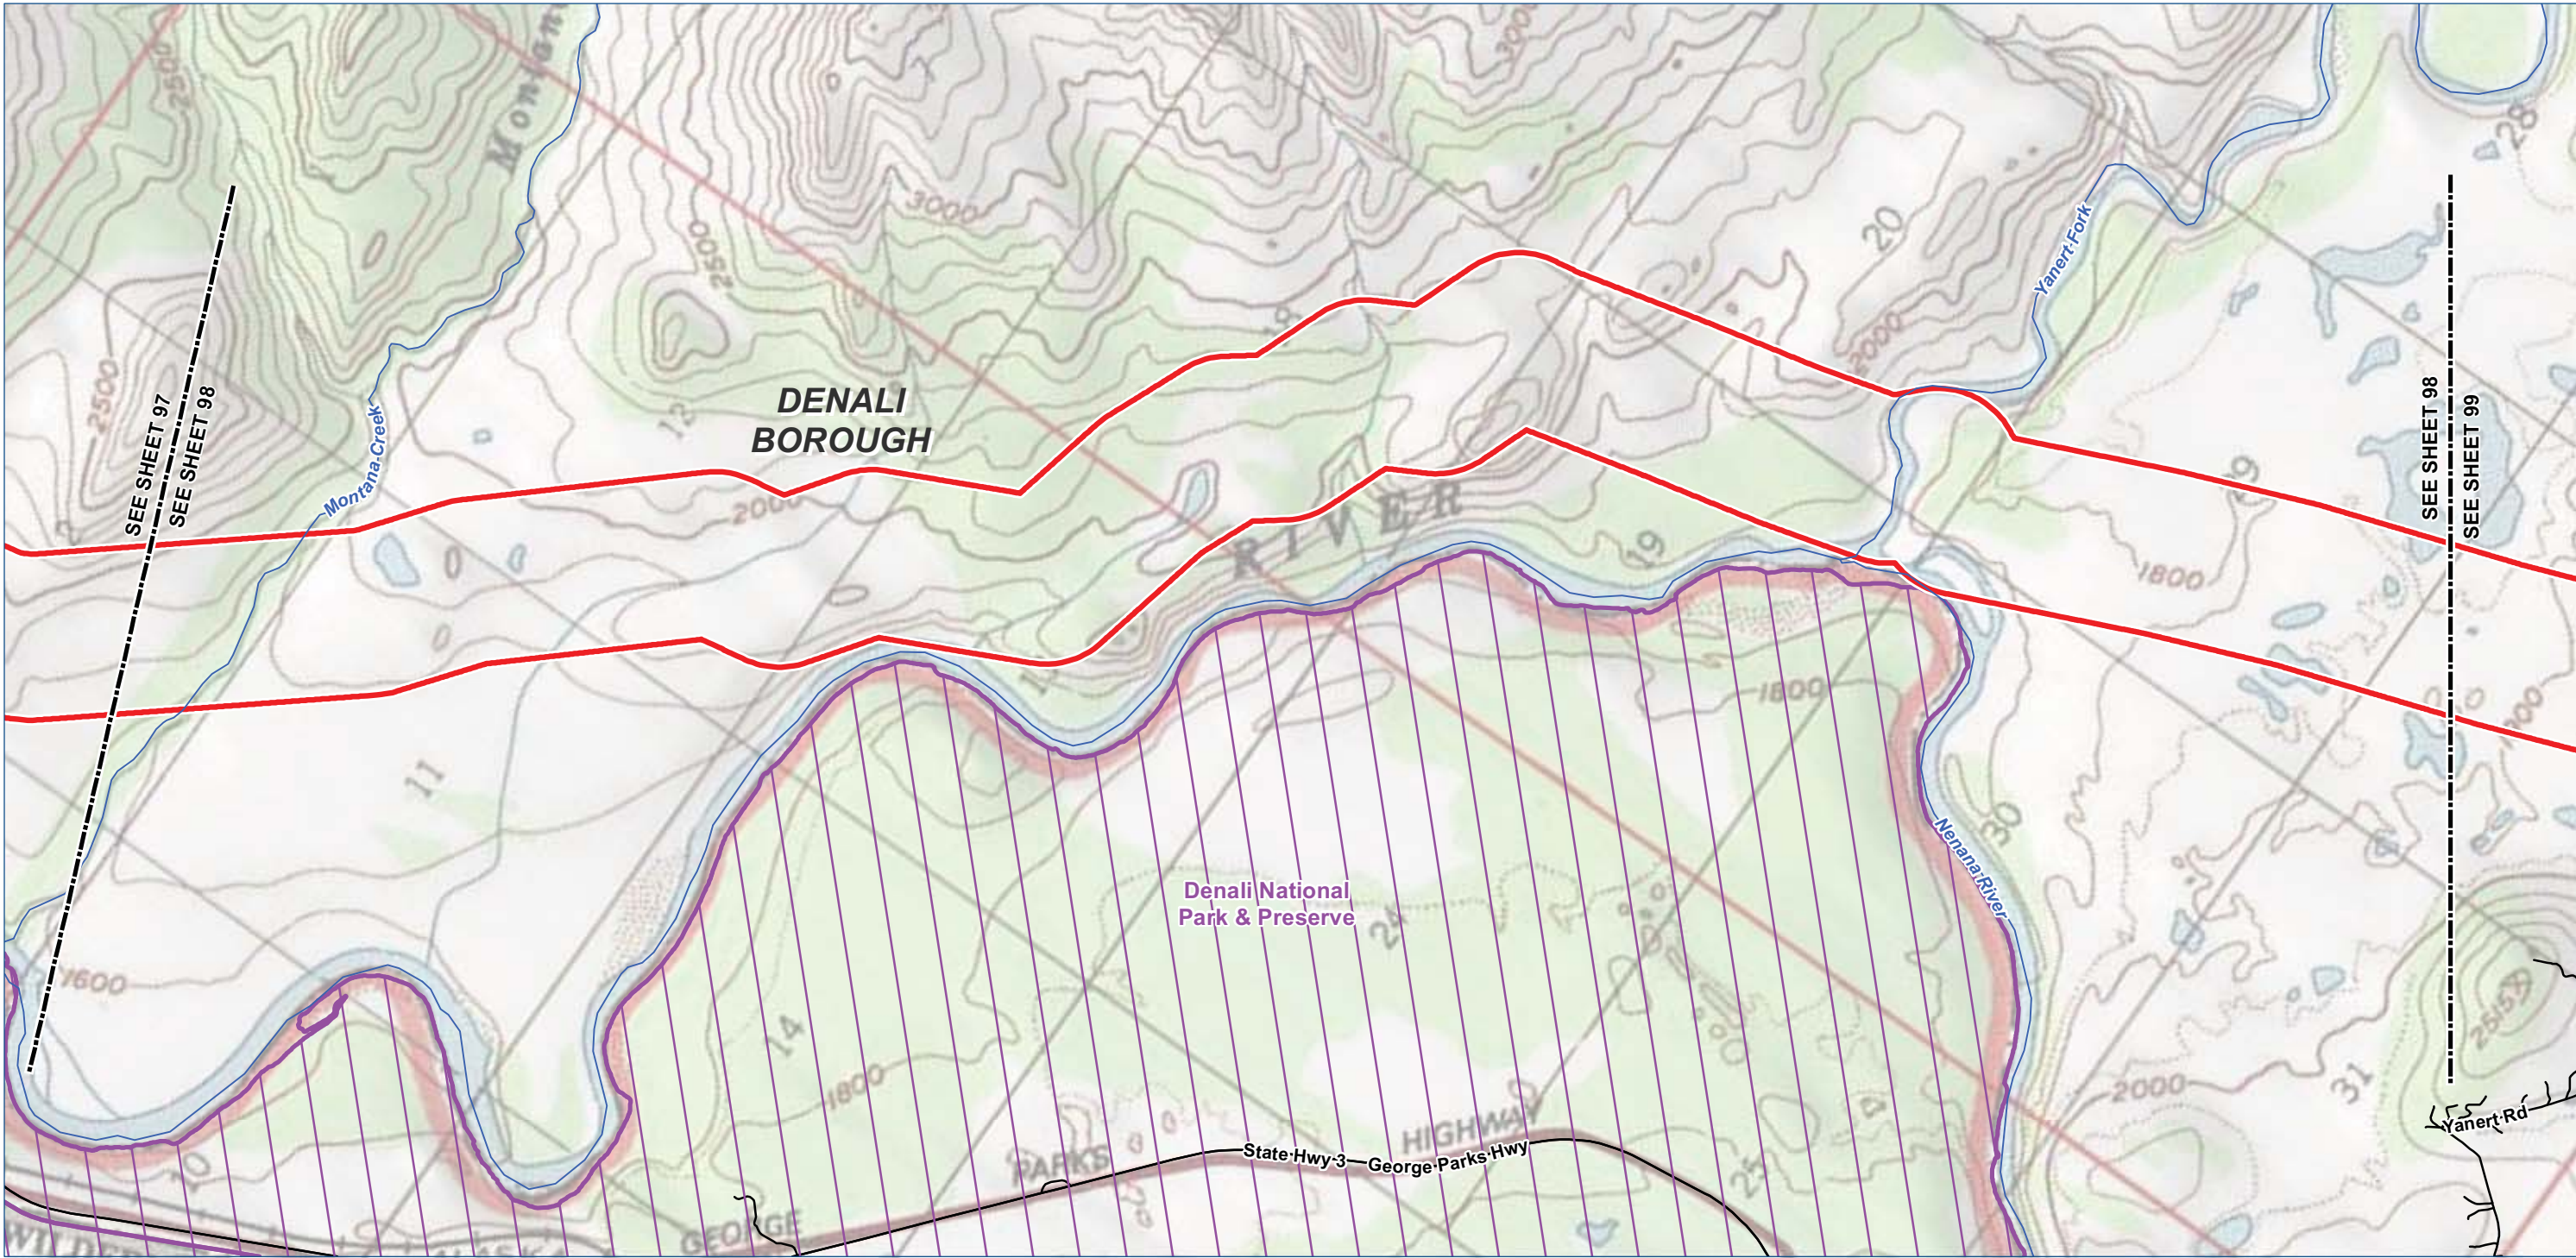

- Legend

TIGER Road

NHD Named Flowline

Trail

Study Corridor - 2,000 ft wide (+/-)

Pre-FEED Rev A Base Corridor

Pre-FEED Rev A Alternate Corridor

Borough / Census Area Line

Incorporated City Boundary

Public Land - Large Parcel
-
- | ALASKA LNG PROJECT | | |
|---|--|------------|
| Appendix A - Pre-FEED Rev A Base Corridor | | |
| BOROUGH: DENALI | DRAWN BY: CC | |
| STATE: ALASKA | CHECKED BY: GS / JS | |
| REV. NO.: | REVISION | DATE |
| A | ISSUED FOR REVIEW | 2014-06-23 |
| B | ISSUED FOR REVIEW | 2014-07-10 |
| C | ISSUED FOR REVIEW | 2014-09-30 |
| 0 | ISSUED FOR REVIEW | 2014-10-01 |
| Mile posts will be added once a concept is selected | | |
| DATE: 2014-10-01 | PROJECTION: NAD83 STATE PLANE AK 4 5004 FEET | |
- PREPARED BY:

exp Energy Services Inc.

t: +1.850.385.5441 | f: +1.850.385.5523

1300 Metropolitan Blvd.

Tallahassee, FL 32308



U.S.A.

www.exp.com

BUILDINGS • EARTH & ENVIRONMENT • ENERGY •

INDUSTRIAL • INFRASTRUCTURE • SUSTAINABILITY •

DWG: APP A-T-BASE_PRE-FEED SHEET: 98
- X:\Projects\ExxonMobil\SCLNG\Mapping\20140930_Resource_Report_Rev_0\04_MXD\01_Ver0\App_A_Topo_Preliminary_Prefered_Corridor_Pre_FEED_1.mxd

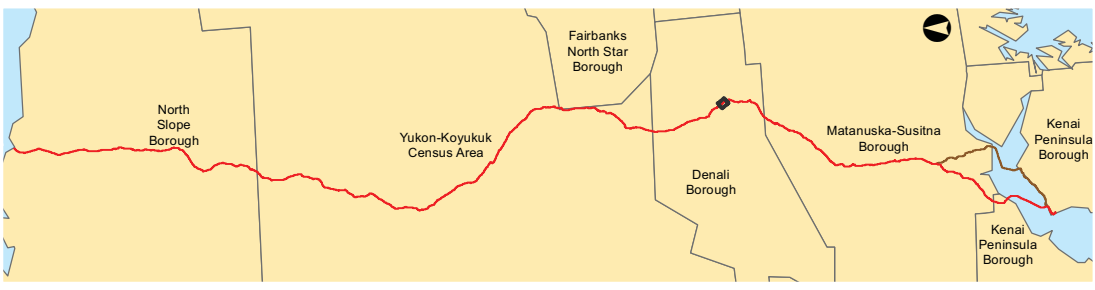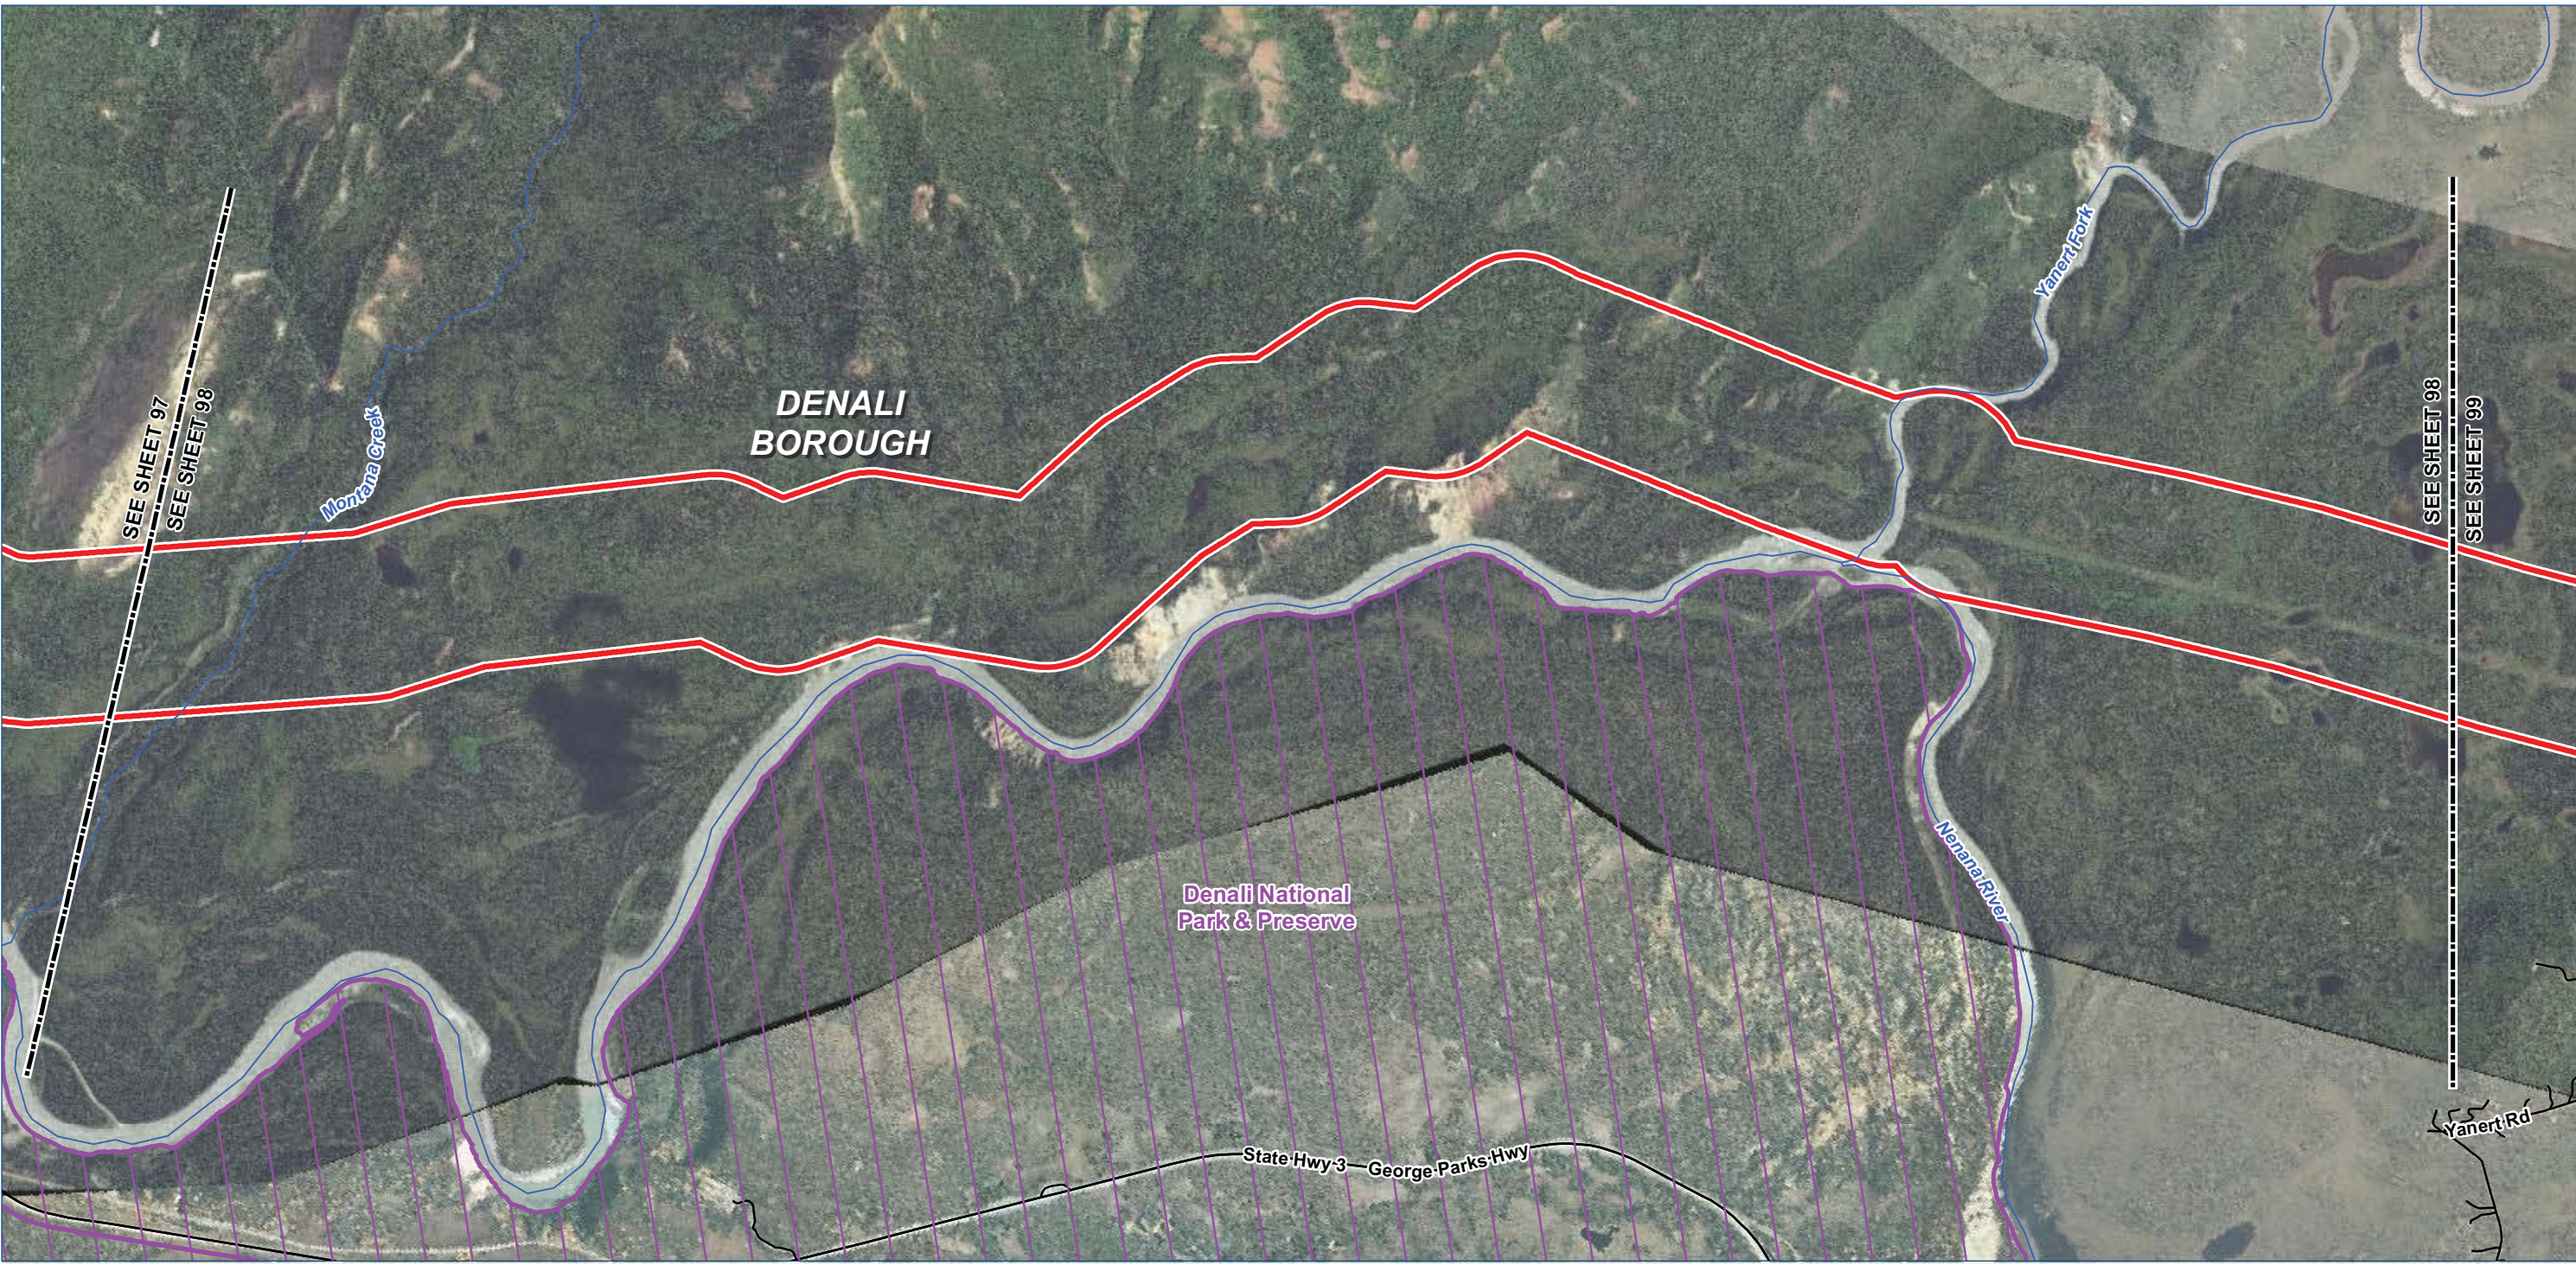

- Legend

TIGER Road

NHD Named Flowline

Trail

Study Corridor - 2,000 ft wide (+/-)

Pre-FEED Rev A Base Corridor

Pre-FEED Rev A Alternate Corridor

Borough / Census Area Line

Incorporated City Boundary

Public Land - Large Parcel
-
- | ALASKA LNG PROJECT | | |
|---|--|------------|
| Appendix A - Pre-FEED Rev A Base Corridor | | |
| BOROUGH: DENALI | DRAWN BY: CC | |
| STATE: ALASKA | CHECKED BY: GS / JS | |
| REV. NO.: | REVISION | DATE |
| A | ISSUED FOR REVIEW | 2014-06-23 |
| B | ISSUED FOR REVIEW | 2014-07-10 |
| C | ISSUED FOR REVIEW | 2014-09-30 |
| 0 | ISSUED FOR REVIEW | 2014-10-01 |
| Mile posts will be added once a concept is selected | | |
| DATE: 2014-10-01 | PROJECTION: NAD83 STATE PLANE AK 4 5004 FEET | |
- PREPARED BY:

exp Energy Services Inc.



t: +1.850.385.5441 | f: +1.850.385.5523
1300 Metropolitan Blvd.
Tallahassee, FL 32308
U.S.A.

www.exp.com

BUILDINGS • EARTH & ENVIRONMENT • ENERGY •

INDUSTRIAL • INFRASTRUCTURE • SUSTAINABILITY •

DWG: APP A-A-BASE_PRE-FEED SHEET: 98
- X:\Projects\ExxonMobil\SCLNG\Mapping\20140930_Resource_Report_Rev_0\04_MXD\01_Ver0\App_A_Aerial_Preliminary_Prefered_Corridor_Pre_FEED.mxd

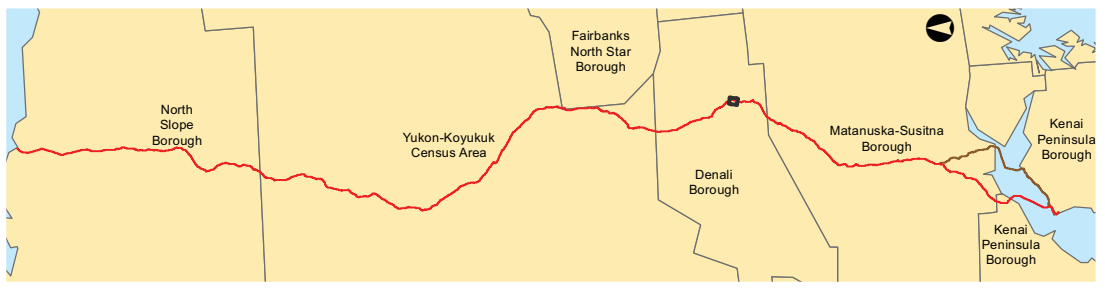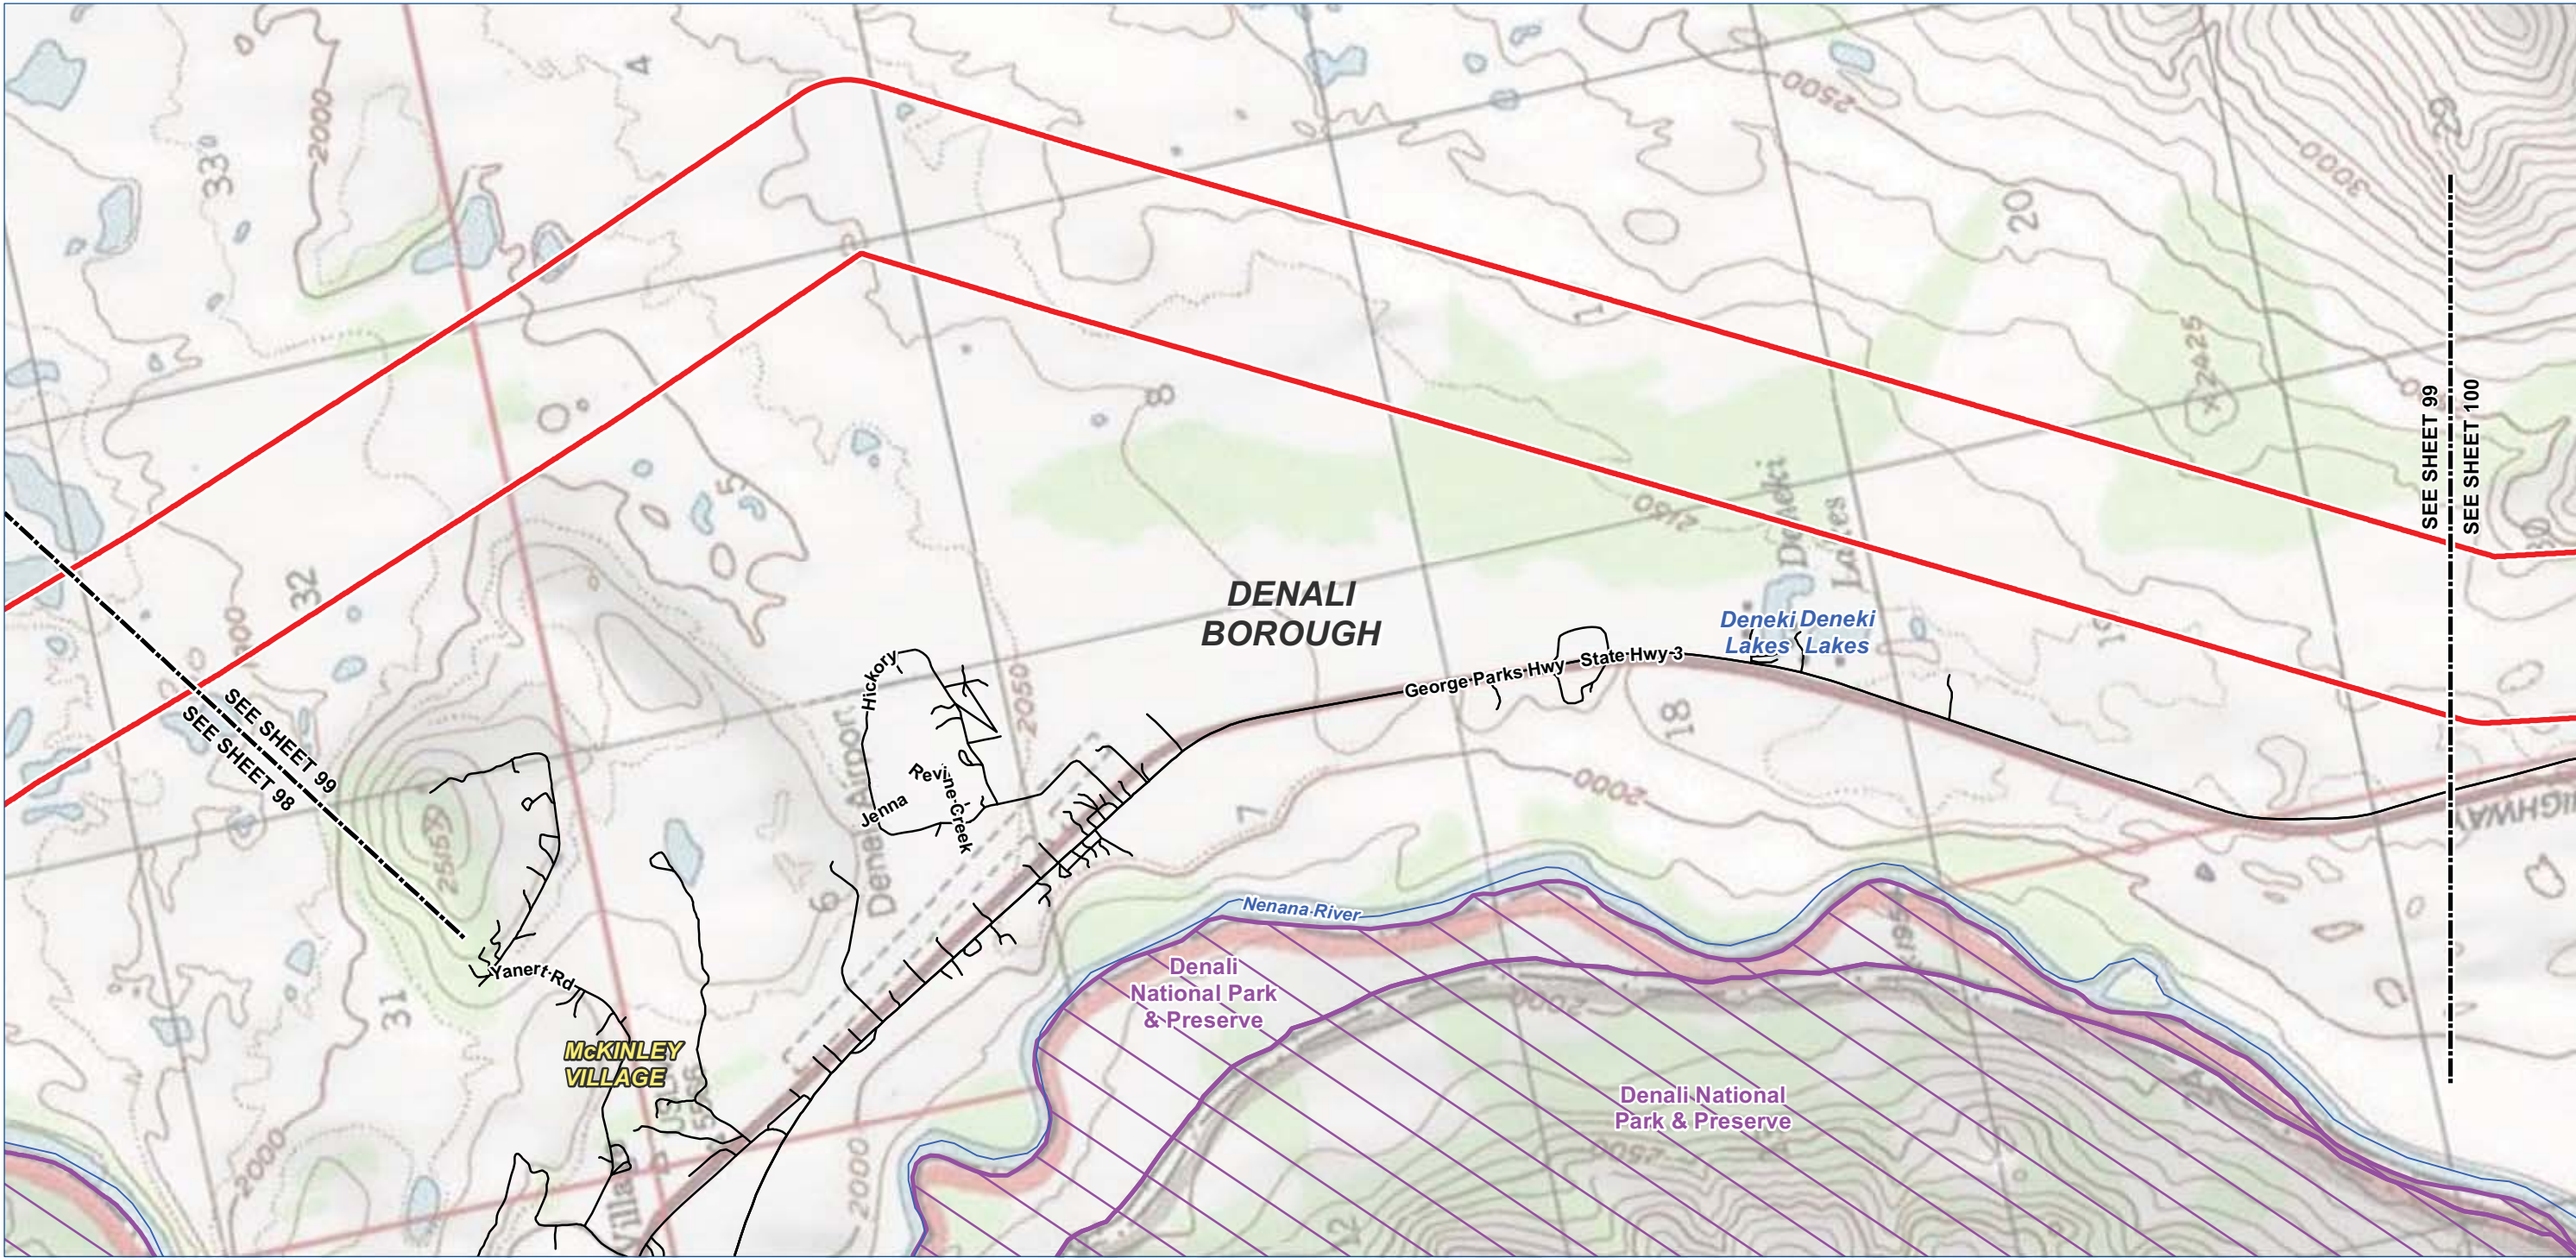

Legend

- TIGER Road

NHD Named Flowline

Trail
- Borough / Census Area Line

Incorporated City Boundary

Public Land - Large Parcel

- Study Corridor - 2,000 ft wide (+/-)
- Pre-FEED Rev A Base Corridor

Pre-FEED Rev A Alternate Corridor



ALASKA LNG PROJECT

Appendix A - Pre-FEED Rev A Base Corridor

BOROUGH: DENALI		DRAWN BY:	CC
STATE: ALASKA		CHECKED BY:	GS / JS
REV. NO.:	REVISION		DATE
A	ISSUED FOR REVIEW		2014-06-23
B	ISSUED FOR REVIEW		2014-07-10
C	ISSUED FOR REVIEW		2014-09-30
0	ISSUED FOR REVIEW		2014-10-01
Mile posts will be added once a concept is selected			

DATE: 2014-10-01 PROJECTION: NAD83 STATE PLANE AK 4 5004 FEET

PREPARED BY:

exp Energy Services Inc.



t: +1.850.385.5441 | f: +1.850.385.5523
1300 Metropolitan Blvd.
Tallahassee, FL 32308
U.S.A.

www.exp.com



• BUILDINGS • EARTH & ENVIRONMENT • ENERGY •
• INDUSTRIAL • INFRASTRUCTURE • SUSTAINABILITY •

DWG: APP A-T-BASE_PRE-FEED SHEET: 99

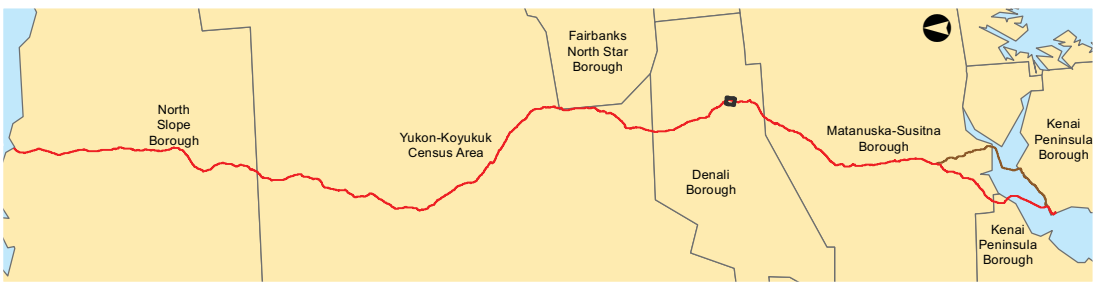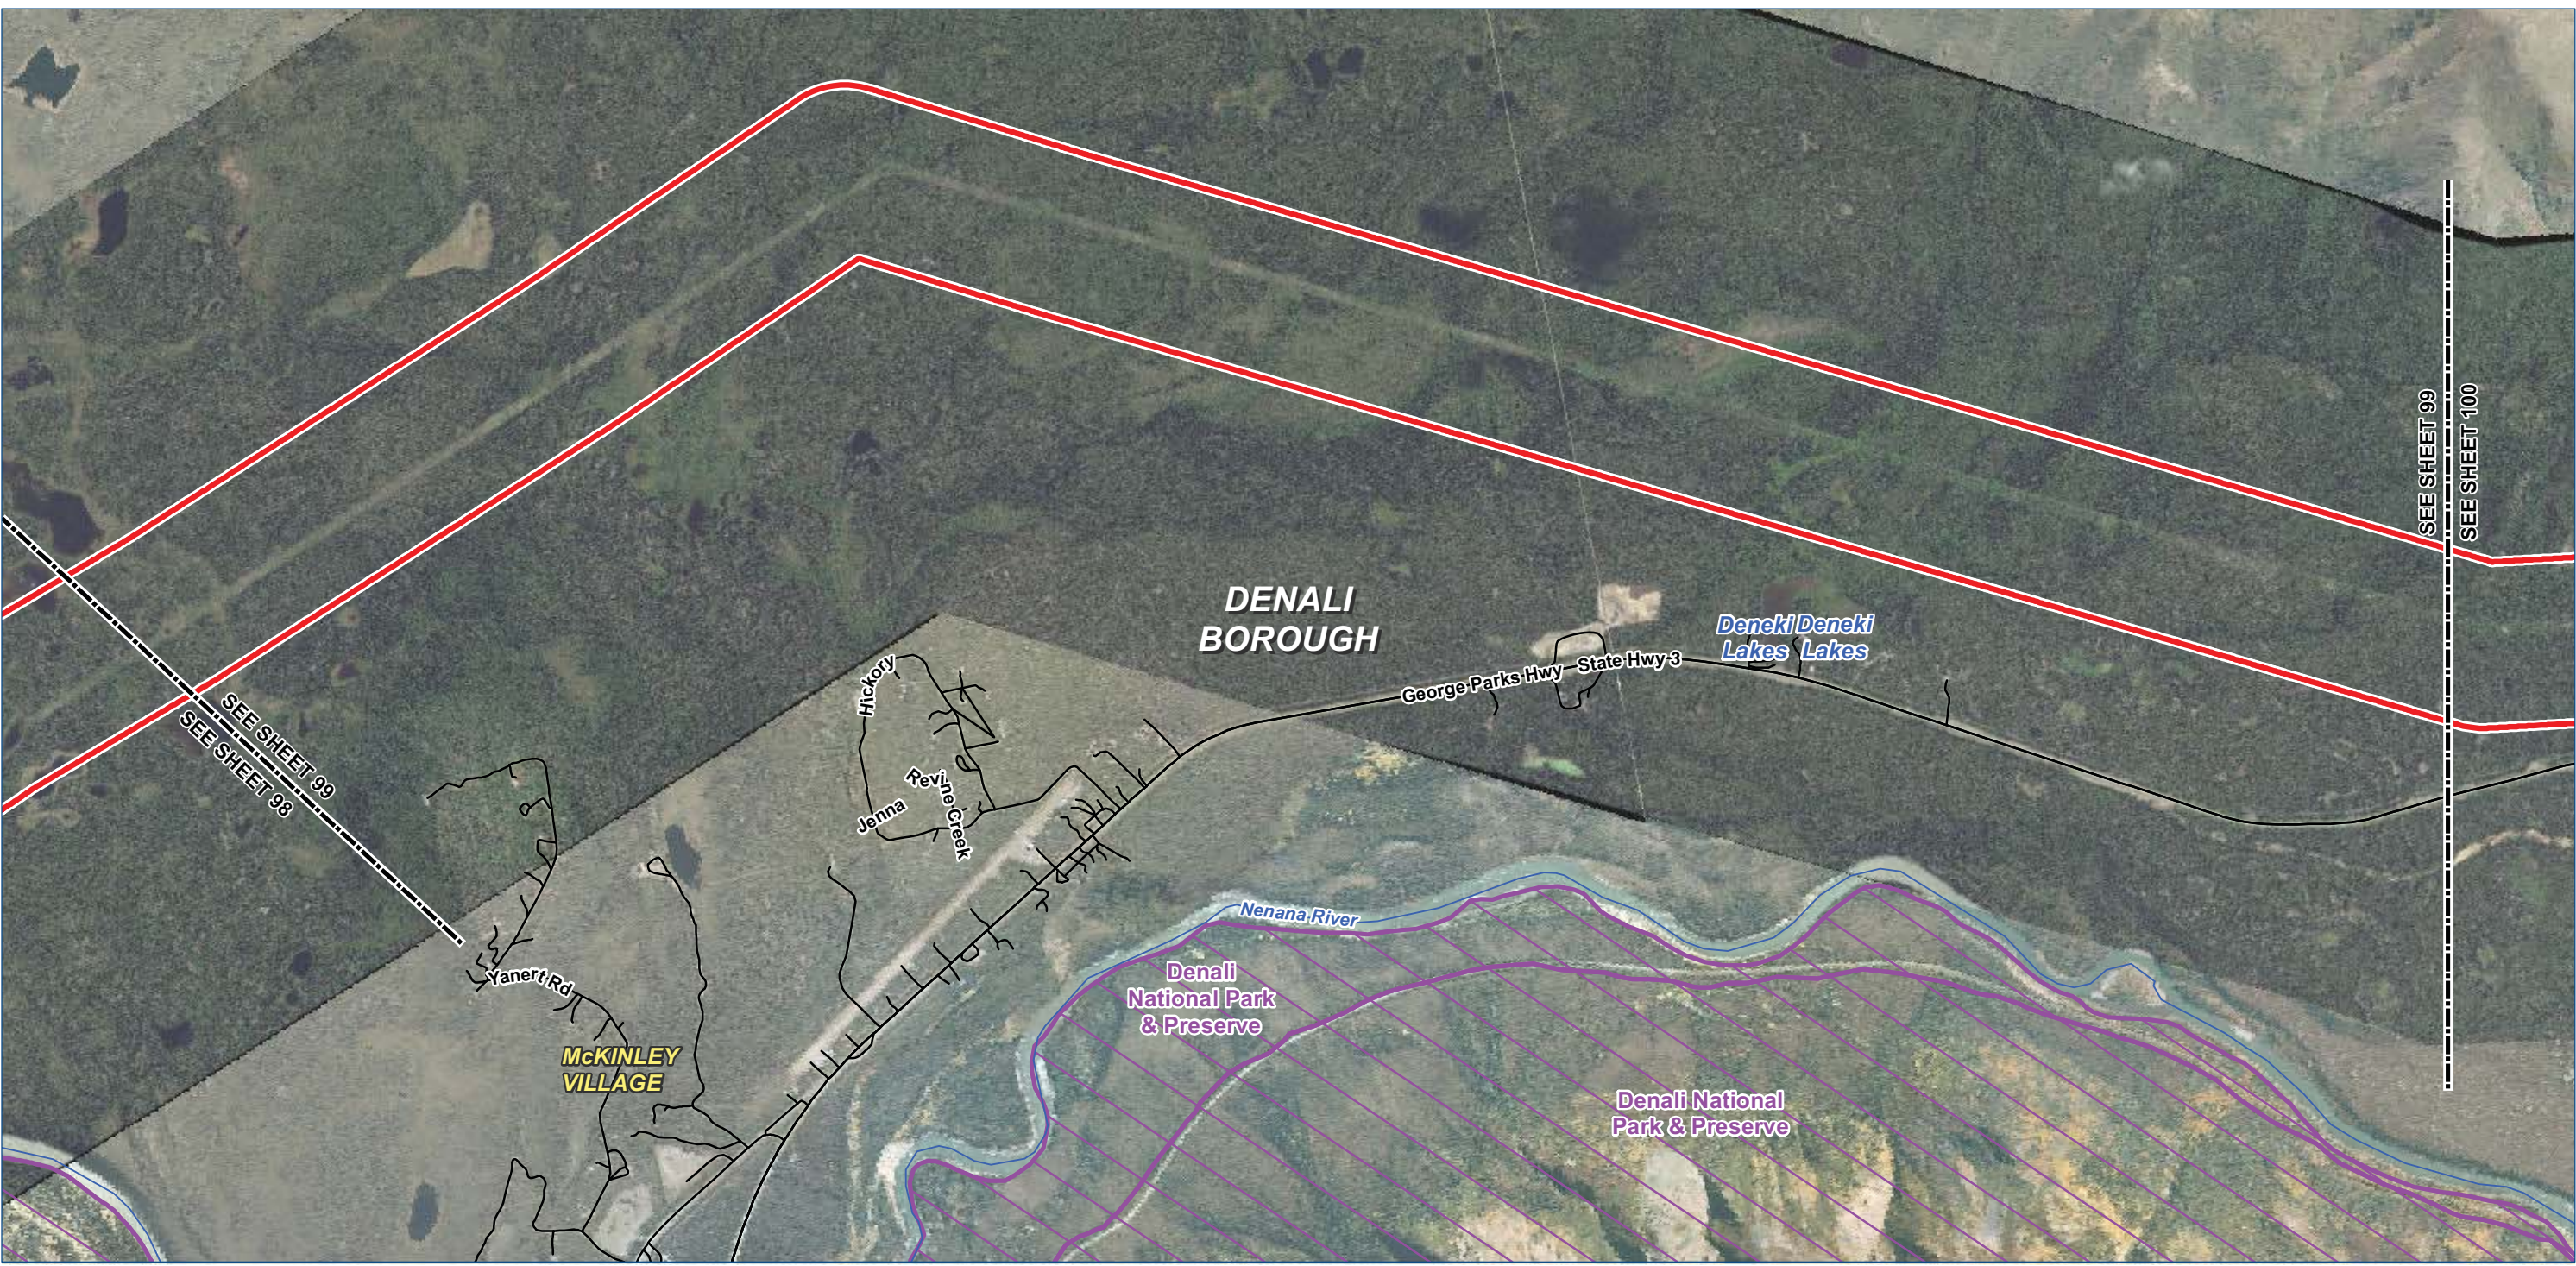

- Legend**

 - TIGER Road
 - NHD Named Flowline
 - Trail
 - Study Corridor - 2,000 ft wide (+/-)**
 - Pre-FEED Rev A Base Corridor
 - Pre-FEED Rev A Alternate Corridor
- Borough / Census Area Line
 - Incorporated City Boundary
 - Public Land - Large Parcel



ALASKA LNG PROJECT		
Appendix A - Pre-FEED Rev A Base Corridor		
BOROUGH: DENALI	DRAWN BY: CC	
STATE: ALASKA	CHECKED BY: GS / JS	
REV. NO.:	REVISION	DATE
A	ISSUED FOR REVIEW	2014-06-23
B	ISSUED FOR REVIEW	2014-07-10
C	ISSUED FOR REVIEW	2014-09-30
0	ISSUED FOR REVIEW	2014-10-01
Mile posts will be added once a concept is selected		
DATE: 2014-10-01	PROJECTION: NAD83 STATE PLANE AK 4 5004 FEET	

PREPARED BY:



exp Energy Services Inc.

t: +1.850.385.5441 | f: +1.850.385.5523
1300 Metropolitan Blvd.
Tallahassee, FL 32308
U.S.A.

www.exp.com


• BUILDINGS • EARTH & ENVIRONMENT • ENERGY •
• INDUSTRIAL • INFRASTRUCTURE • SUSTAINABILITY •

DWG: APP A-A-BASE_PRE-FEED SHEET: 99

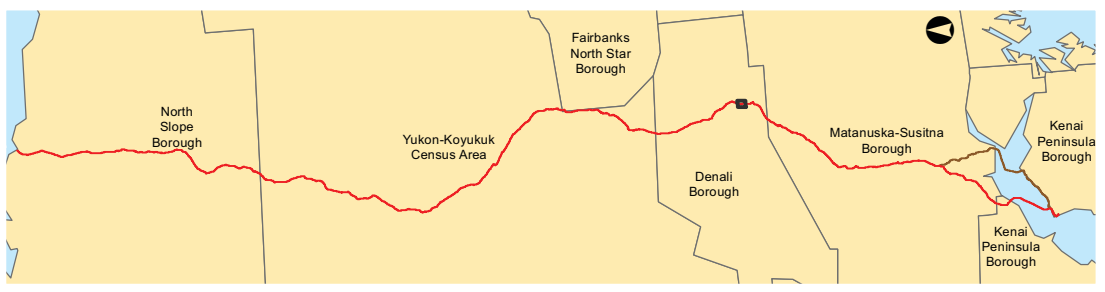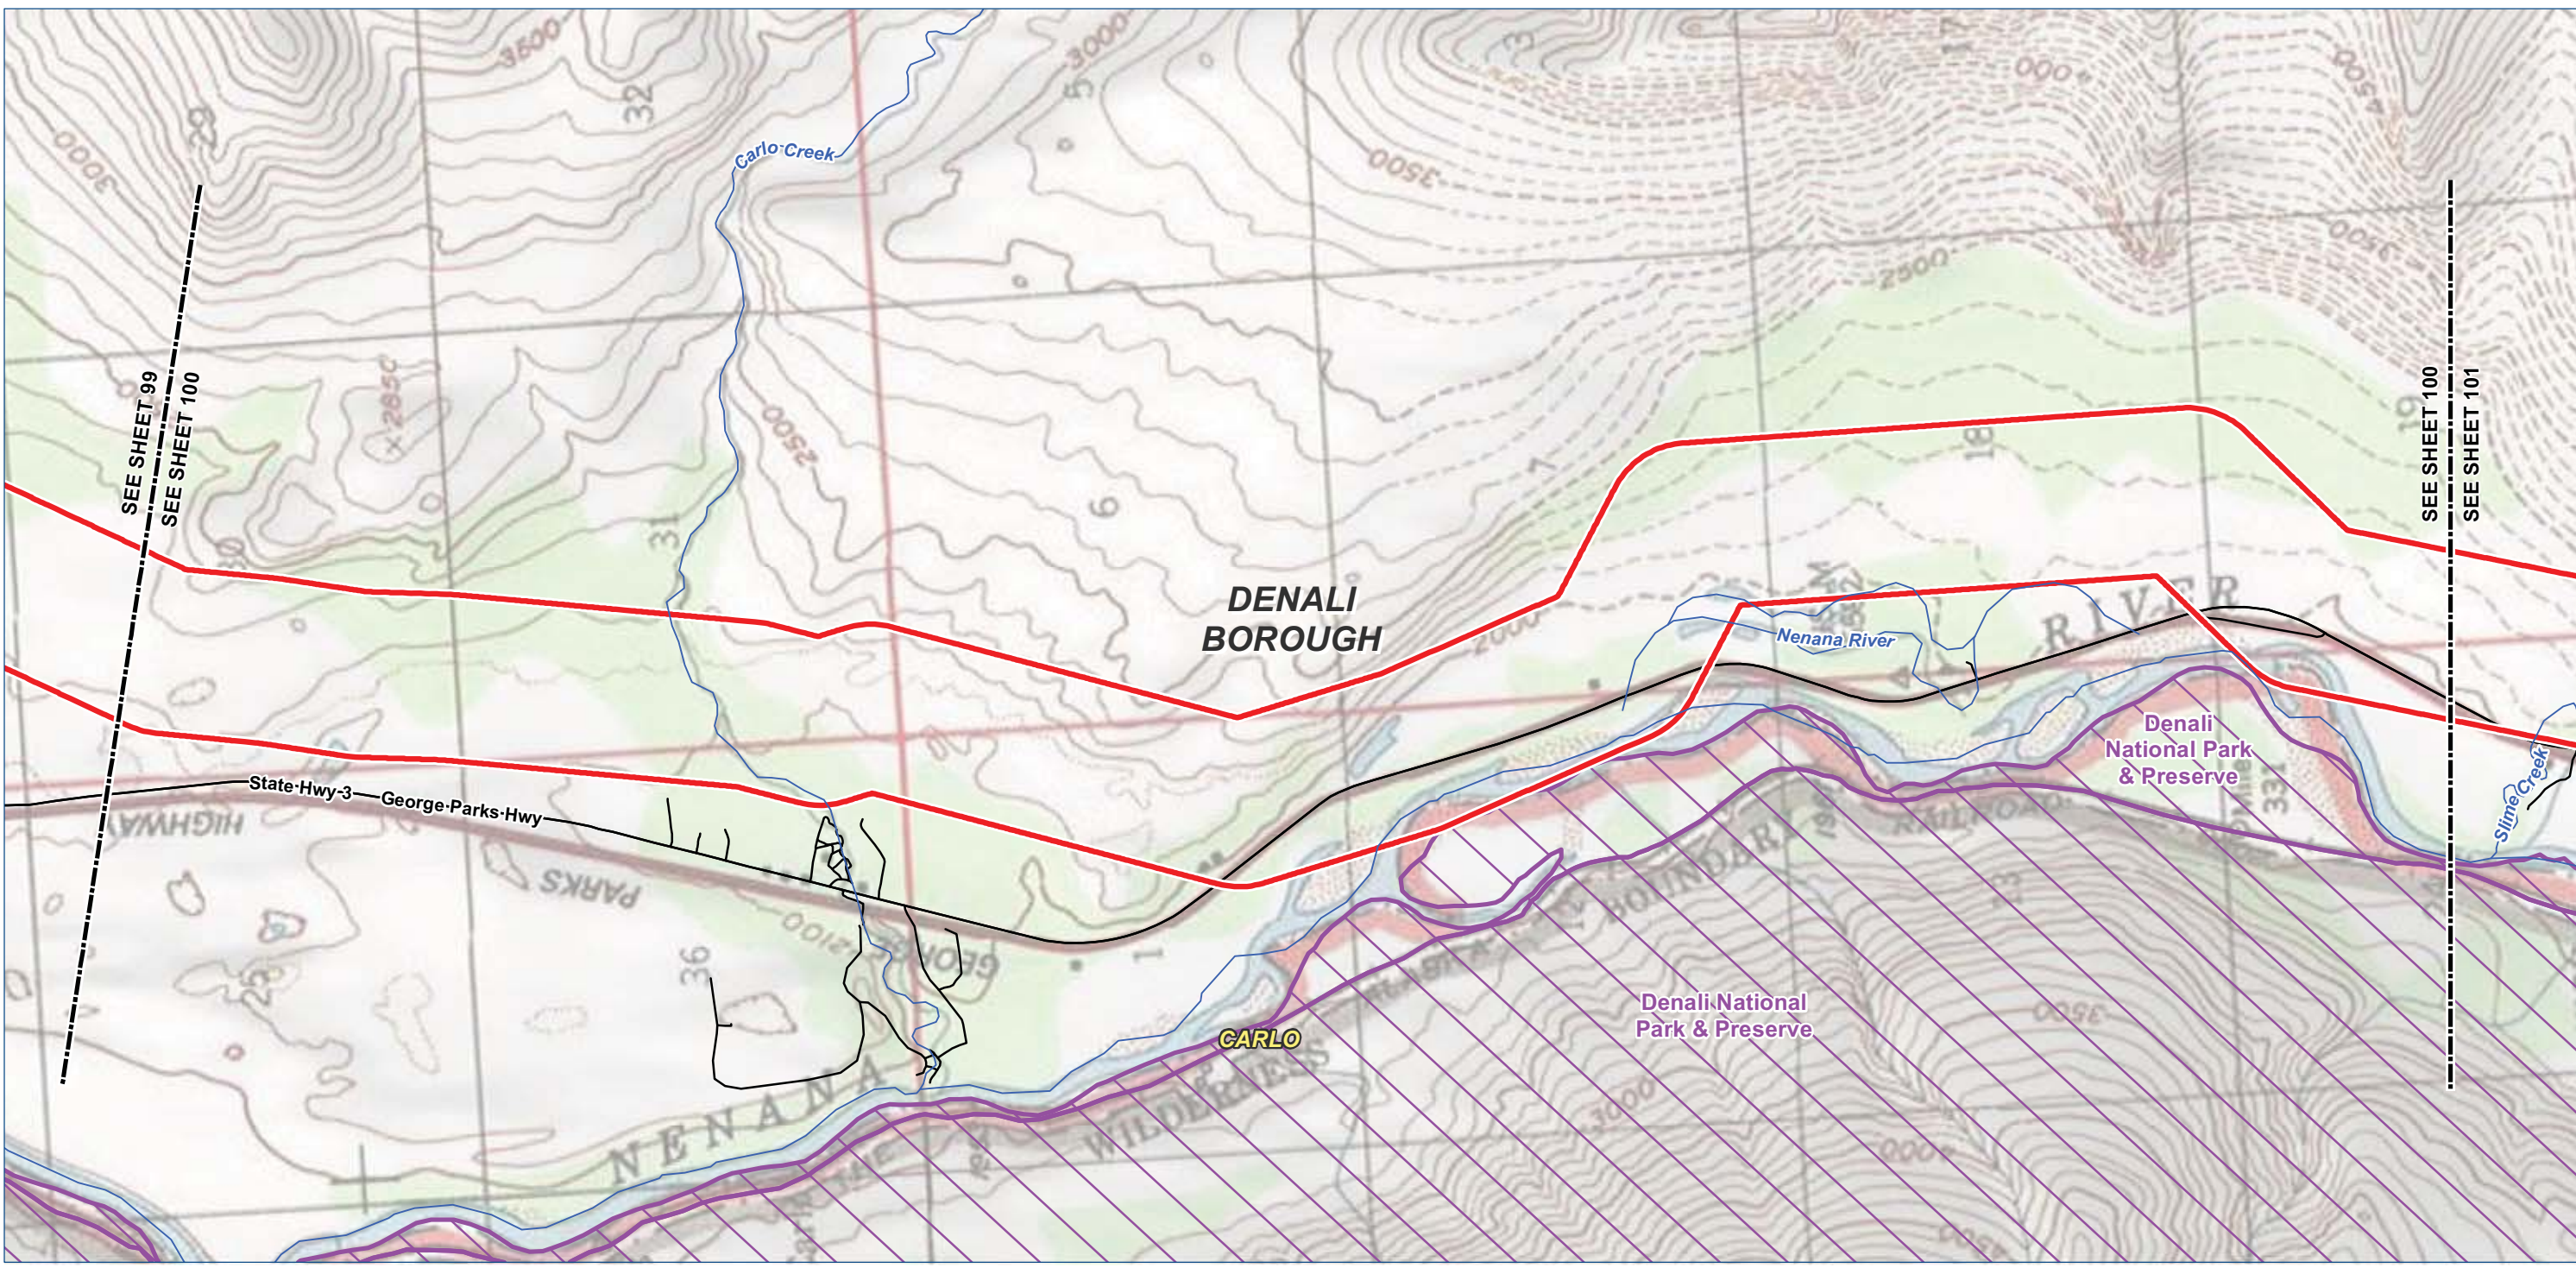

- Legend**

 - TIGER Road
 - NHD Named Flowline
 - Trail
 - Study Corridor - 2,000 ft wide (+/-)**
 - Pre-FEED Rev A Base Corridor
 - Pre-FEED Rev A Alternate Corridor
- Borough / Census Area Line
 - Incorporated City Boundary
 - Public Land - Large Parcel

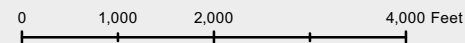

ALASKA LNG PROJECT		
Appendix A - Pre-FEED Rev A Base Corridor		
BOROUGH: DENALI	DRAWN BY: CC	
STATE: ALASKA	CHECKED BY: GS / JS	
REV. NO.:	REVISION	DATE
A	ISSUED FOR REVIEW	2014-06-23
B	ISSUED FOR REVIEW	2014-07-10
C	ISSUED FOR REVIEW	2014-09-30
0	ISSUED FOR REVIEW	2014-10-01
Mile posts will be added once a concept is selected		
DATE: 2014-10-01	PROJECTION: NAD83 STATE PLANE AK 4 5004 FEET	

PREPARED BY:



exp Energy Services Inc.

t: +1.850.385.5441 | f: +1.850.385.5523
1300 Metropolitan Blvd.
Tallahassee, FL 32308
U.S.A.

www.exp.com

• BUILDINGS • EARTH & ENVIRONMENT • ENERGY •
• INDUSTRIAL • INFRASTRUCTURE • SUSTAINABILITY •

DWG: APP A-T-BASE_PRE-FEED SHEET: 100

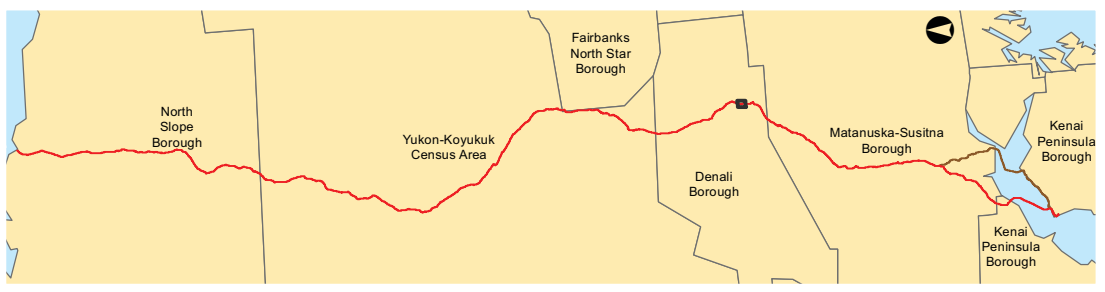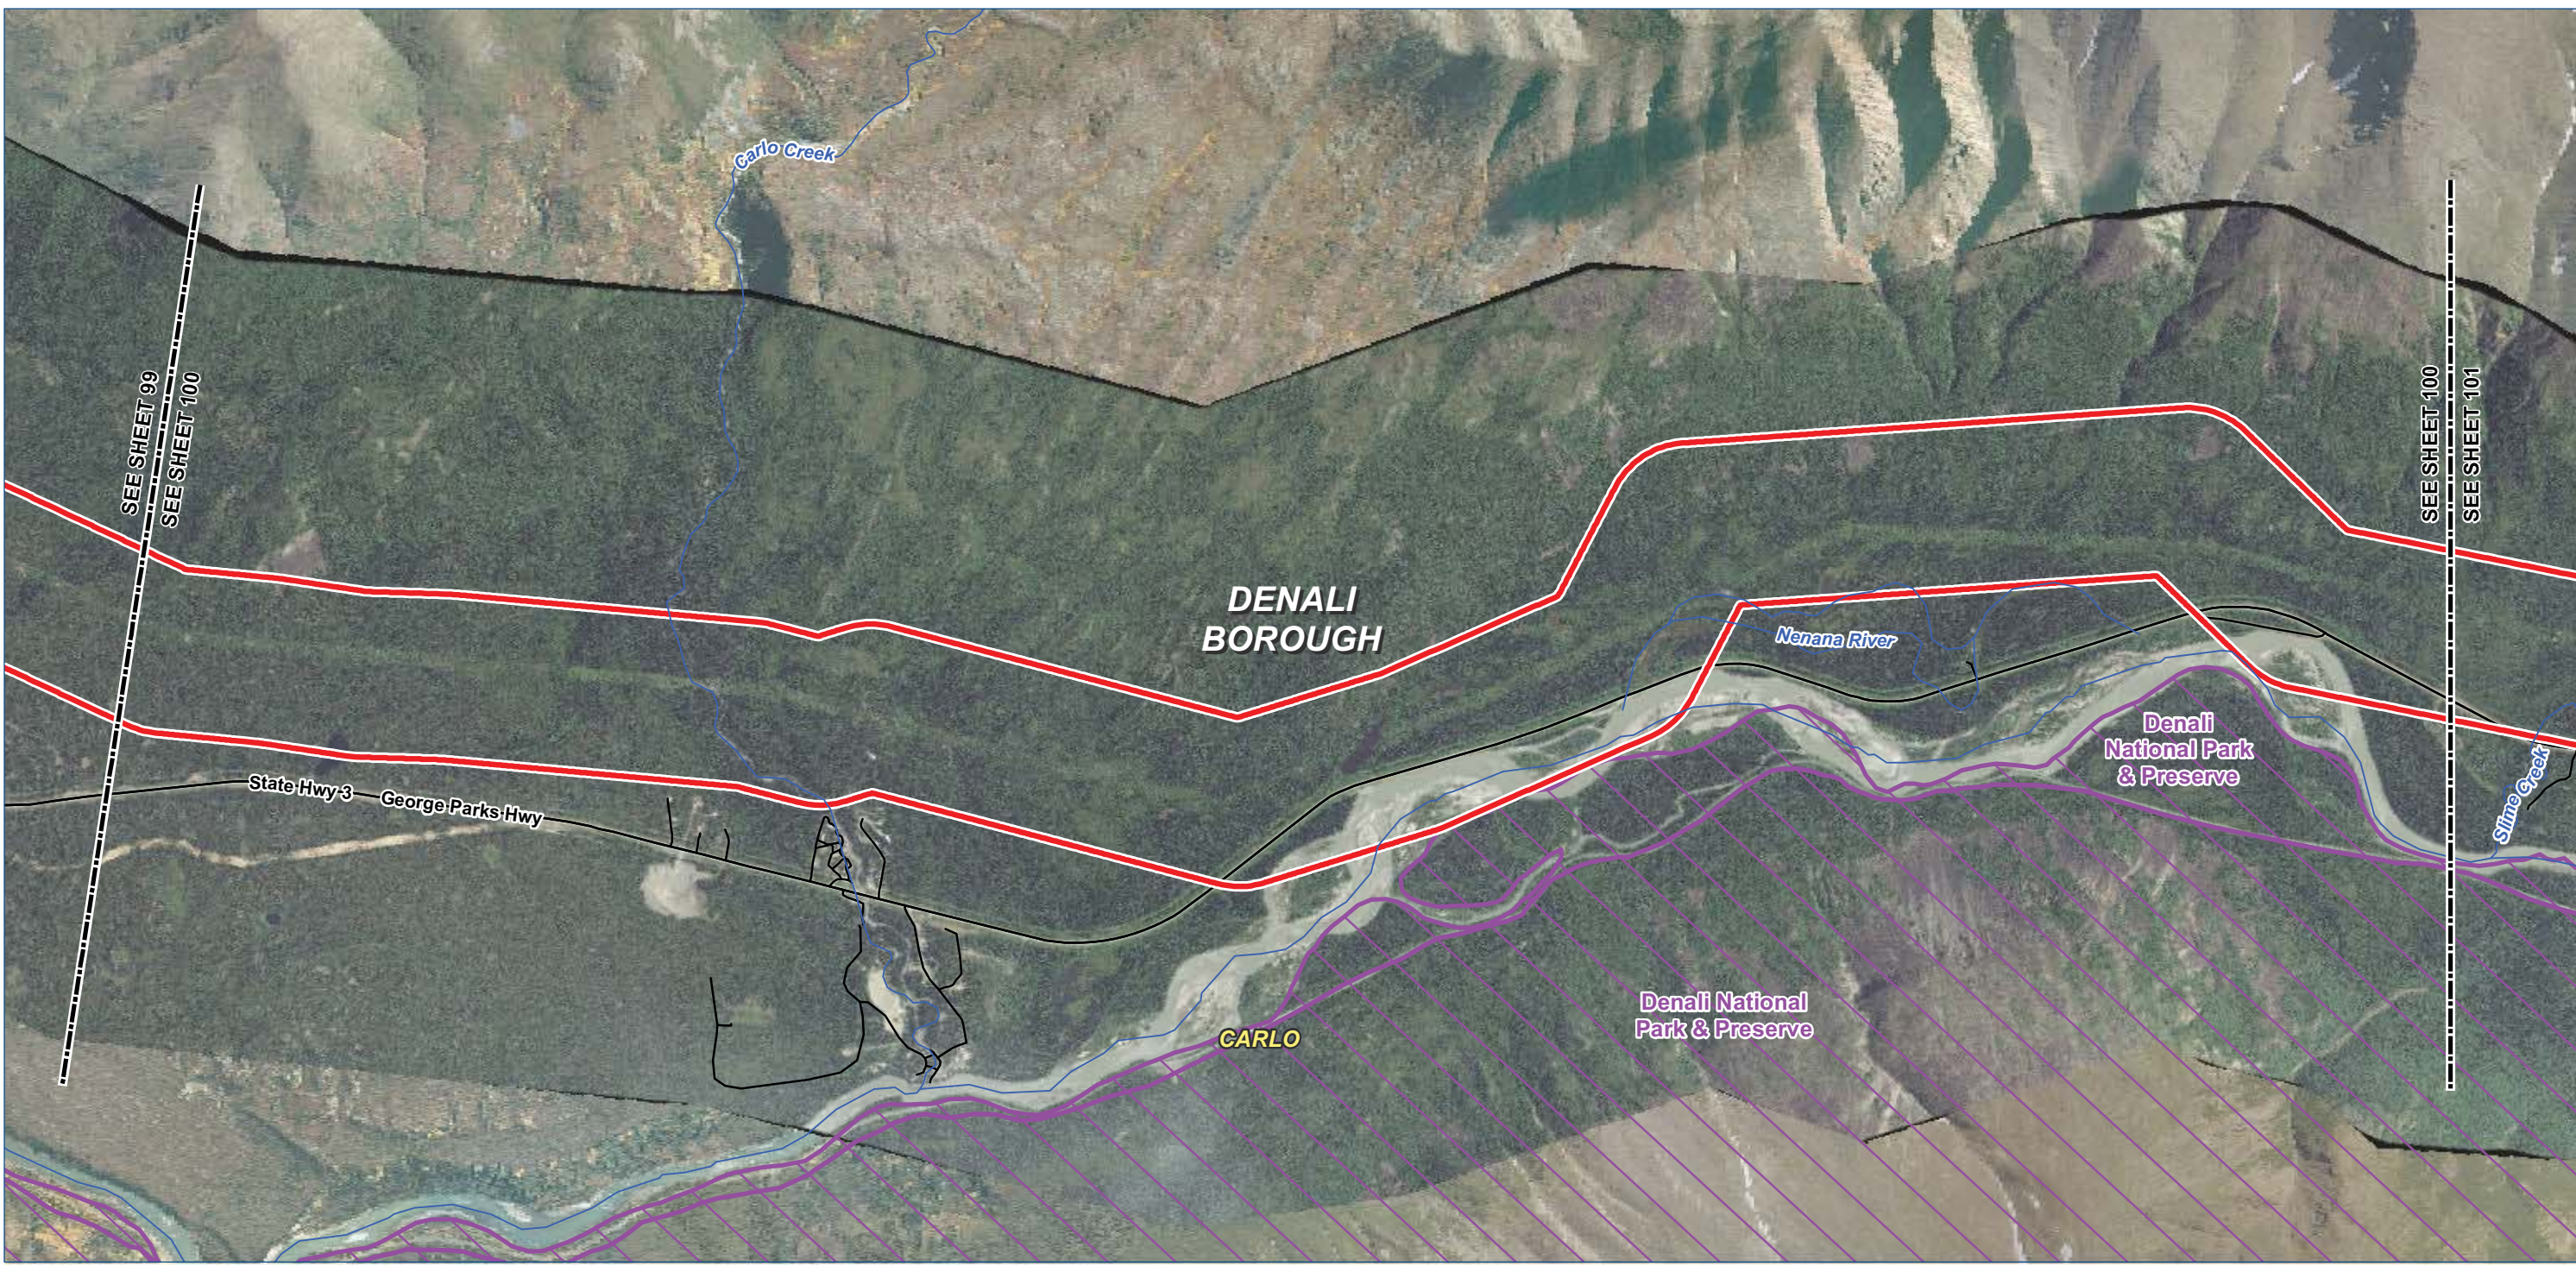

Legend

TIGER Road

NHD Named Flowline

Trail

Study Corridor - 2,000 ft wide (+/-)

Pre-FEED Rev A Base Corridor

Pre-FEED Rev A Alternate Corridor

Borough / Census Area Line

Incorporated City Boundary

Public Land - Large Parcel



ALASKA LNG PROJECT		
Appendix A - Pre-FEED Rev A Base Corridor		
BOROUGH: DENALI	DRAWN BY: CC	
STATE: ALASKA	CHECKED BY: GS / JS	
REV. NO.:	REVISION	DATE
A	ISSUED FOR REVIEW	2014-06-23
B	ISSUED FOR REVIEW	2014-07-10
C	ISSUED FOR REVIEW	2014-09-30
0	ISSUED FOR REVIEW	2014-10-01
Mile posts will be added once a concept is selected		
DATE: 2014-10-01	PROJECTION: NAD83 STATE PLANE AK 4 5004 FEET	

PREPARED BY:

exp Energy Services Inc.

t: +1.850.385.5441 | f: +1.850.385.5523
1300 Metropolitan Blvd.
Tallahassee, FL 32308
U.S.A.

www.exp.com



exp.

BUILDINGS • EARTH & ENVIRONMENT • ENERGY •

INDUSTRIAL • INFRASTRUCTURE • SUSTAINABILITY •

DWG: APP A-A-BASE_PRE-FEED

SHEET: 100

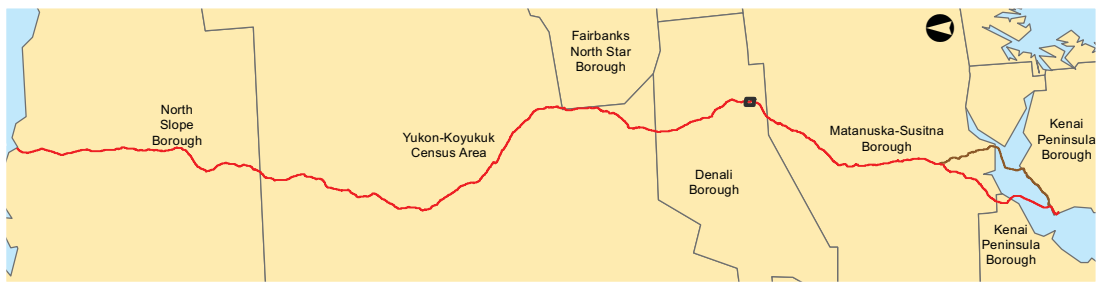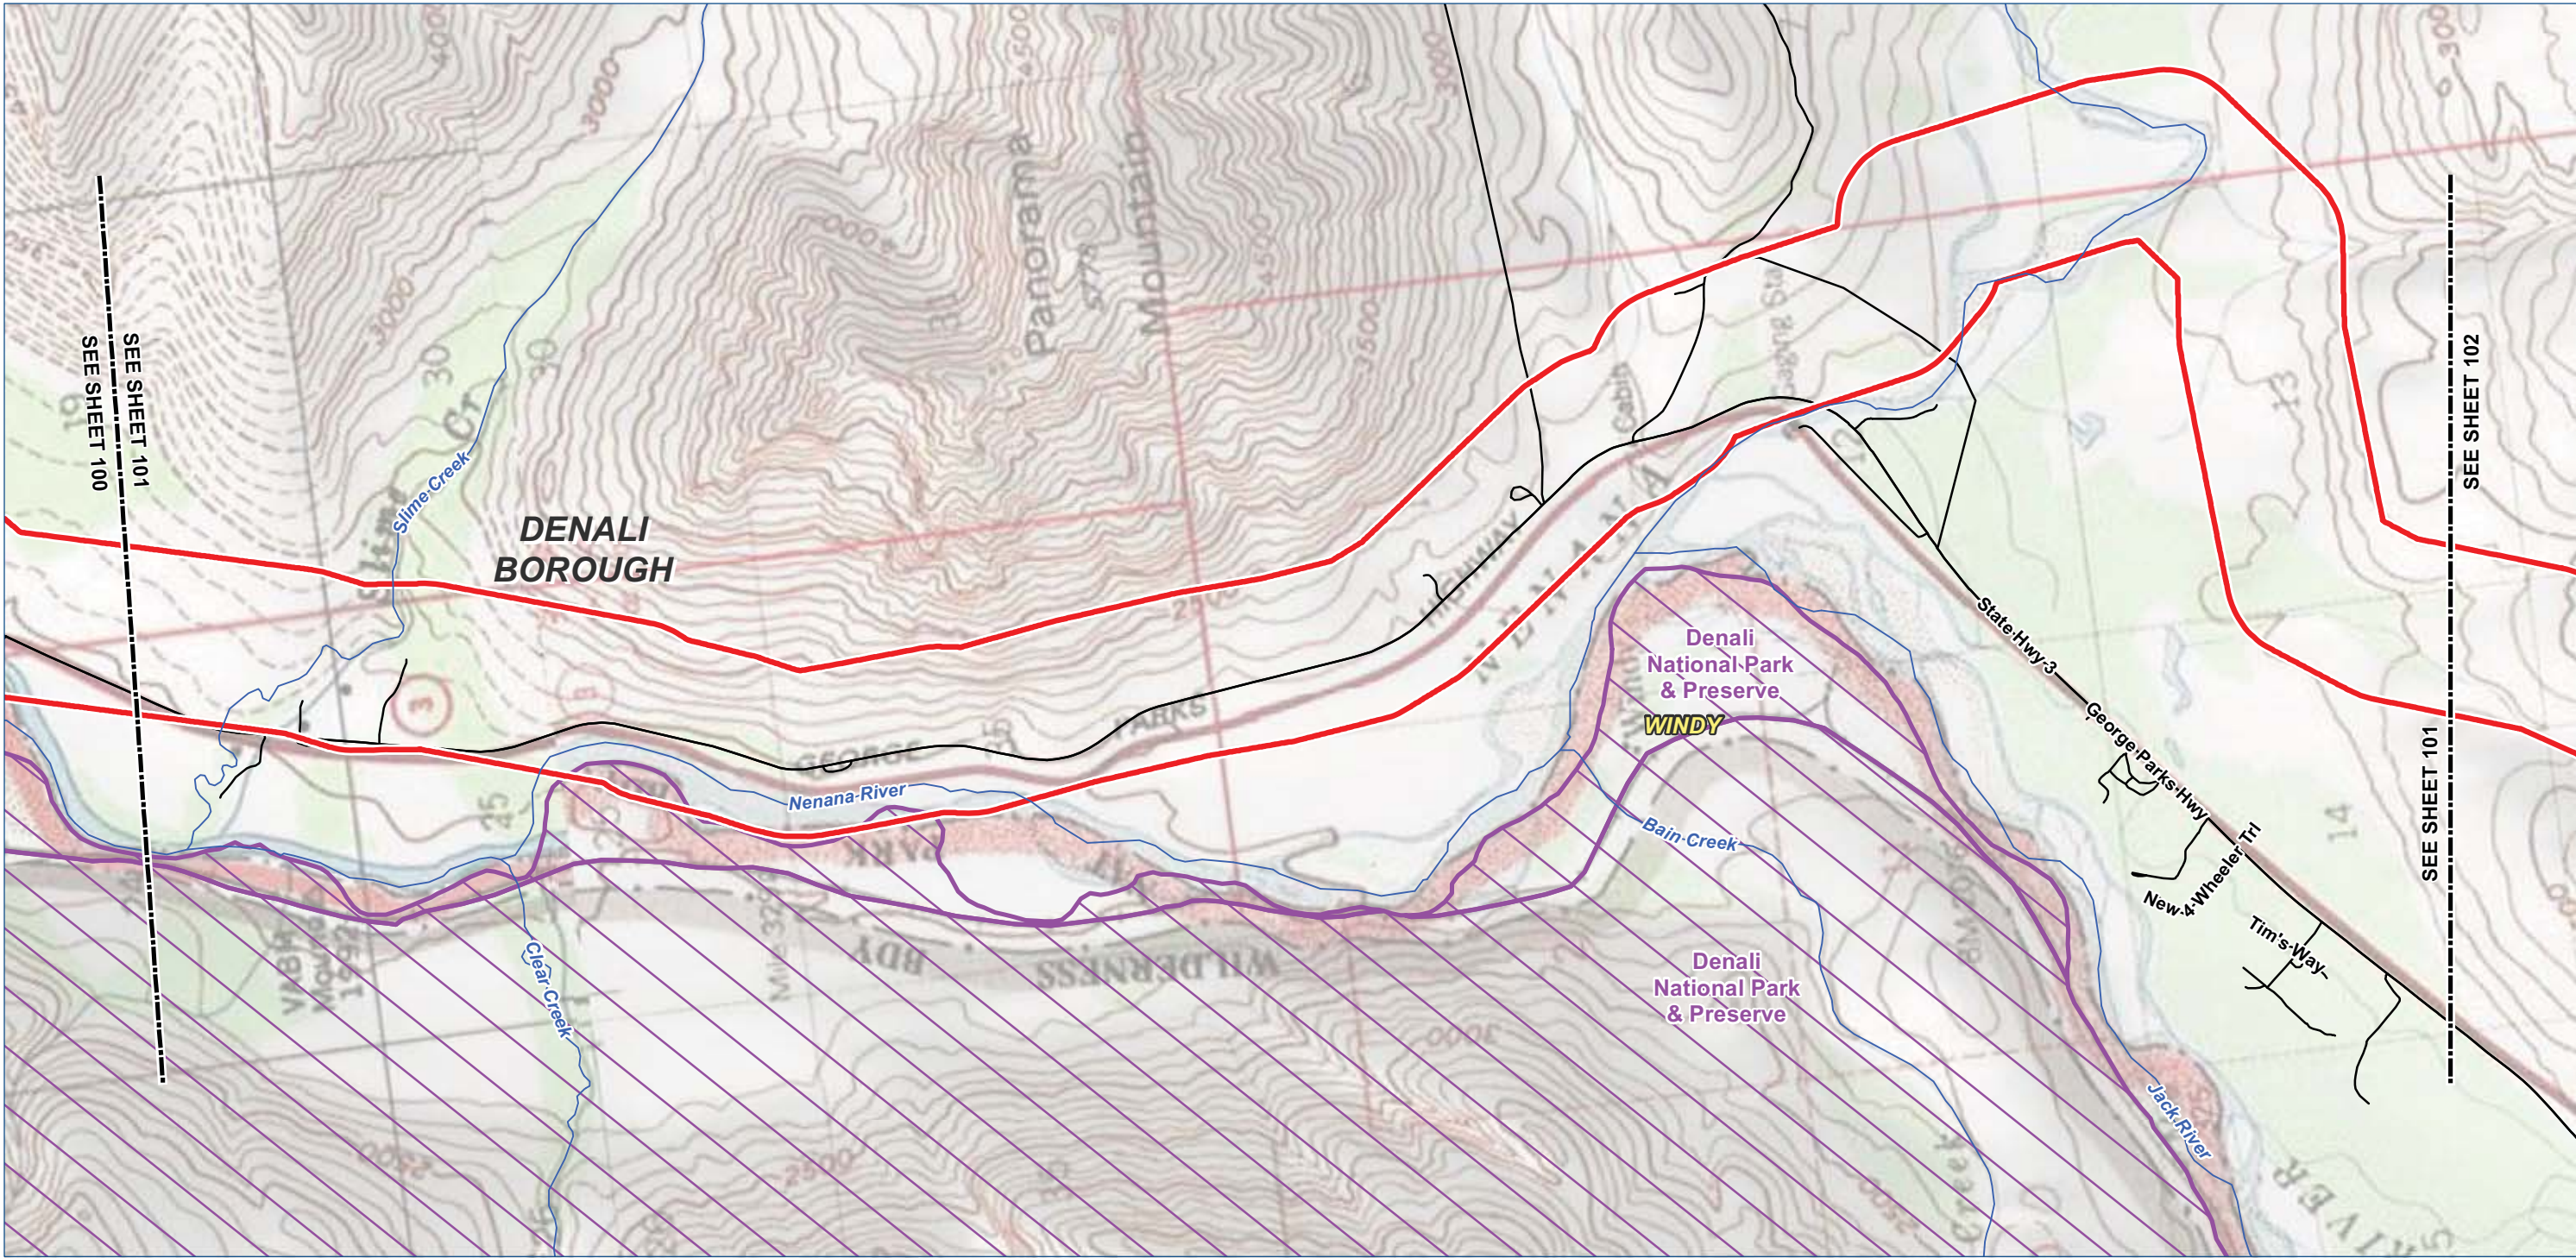

Alaska LNG Project

- Legend

TIGER Road

NHD Named Flowline

Trail

Study Corridor - 2,000 ft wide (+/-)

Pre-FEED Rev A Base Corridor

Pre-FEED Rev A Alternate Corridor

Borough / Census Area Line

Incorporated City Boundary

Public Land - Large Parcel
-
- | ALASKA LNG PROJECT | | |
|---|--|------------|
| Appendix A - Pre-FEED Rev A Base Corridor | | |
| BOROUGH: DENALI | DRAWN BY: CC | |
| STATE: ALASKA | CHECKED BY: GS / JS | |
| REV. NO.: | REVISION | DATE |
| A | ISSUED FOR REVIEW | 2014-06-23 |
| B | ISSUED FOR REVIEW | 2014-07-10 |
| C | ISSUED FOR REVIEW | 2014-09-30 |
| 0 | ISSUED FOR REVIEW | 2014-10-01 |
| Mile posts will be added once a concept is selected | | |
| DATE: 2014-10-01 | PROJECTION: NAD83 STATE PLANE AK 4 5004 FEET | |
- PREPARED BY:

exp Energy Services Inc.

t: +1.850.385.5441 | f: +1.850.385.5523

1300 Metropolitan Blvd.

Tallahassee, FL 32308

U.S.A.

www.exp.com



exp.

BUILDINGS • EARTH & ENVIRONMENT • ENERGY •

INDUSTRIAL • INFRASTRUCTURE • SUSTAINABILITY •

DWG: APP A-T-BASE_PRE-FEED

SHEET: 101
- X:\Projects\ExxonMobil\SCLNG\Mapping\20140930_Resource_Report_Rev_0\04_MXD\01_Ver0\App_A_Topo_Preliminary_Preferred_Corridor_Pre_FEED_1.mxd

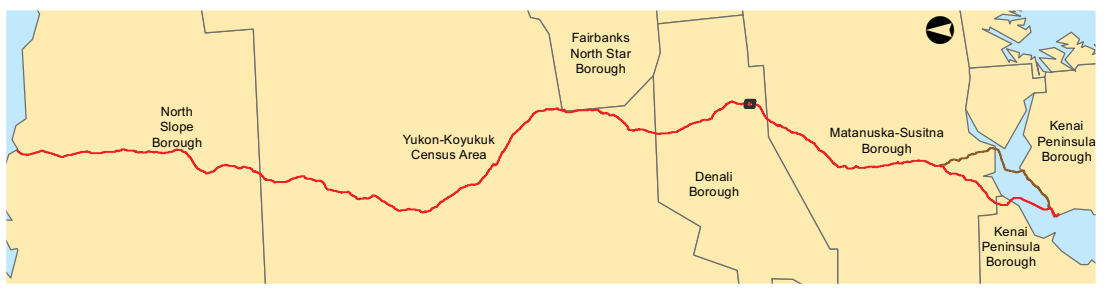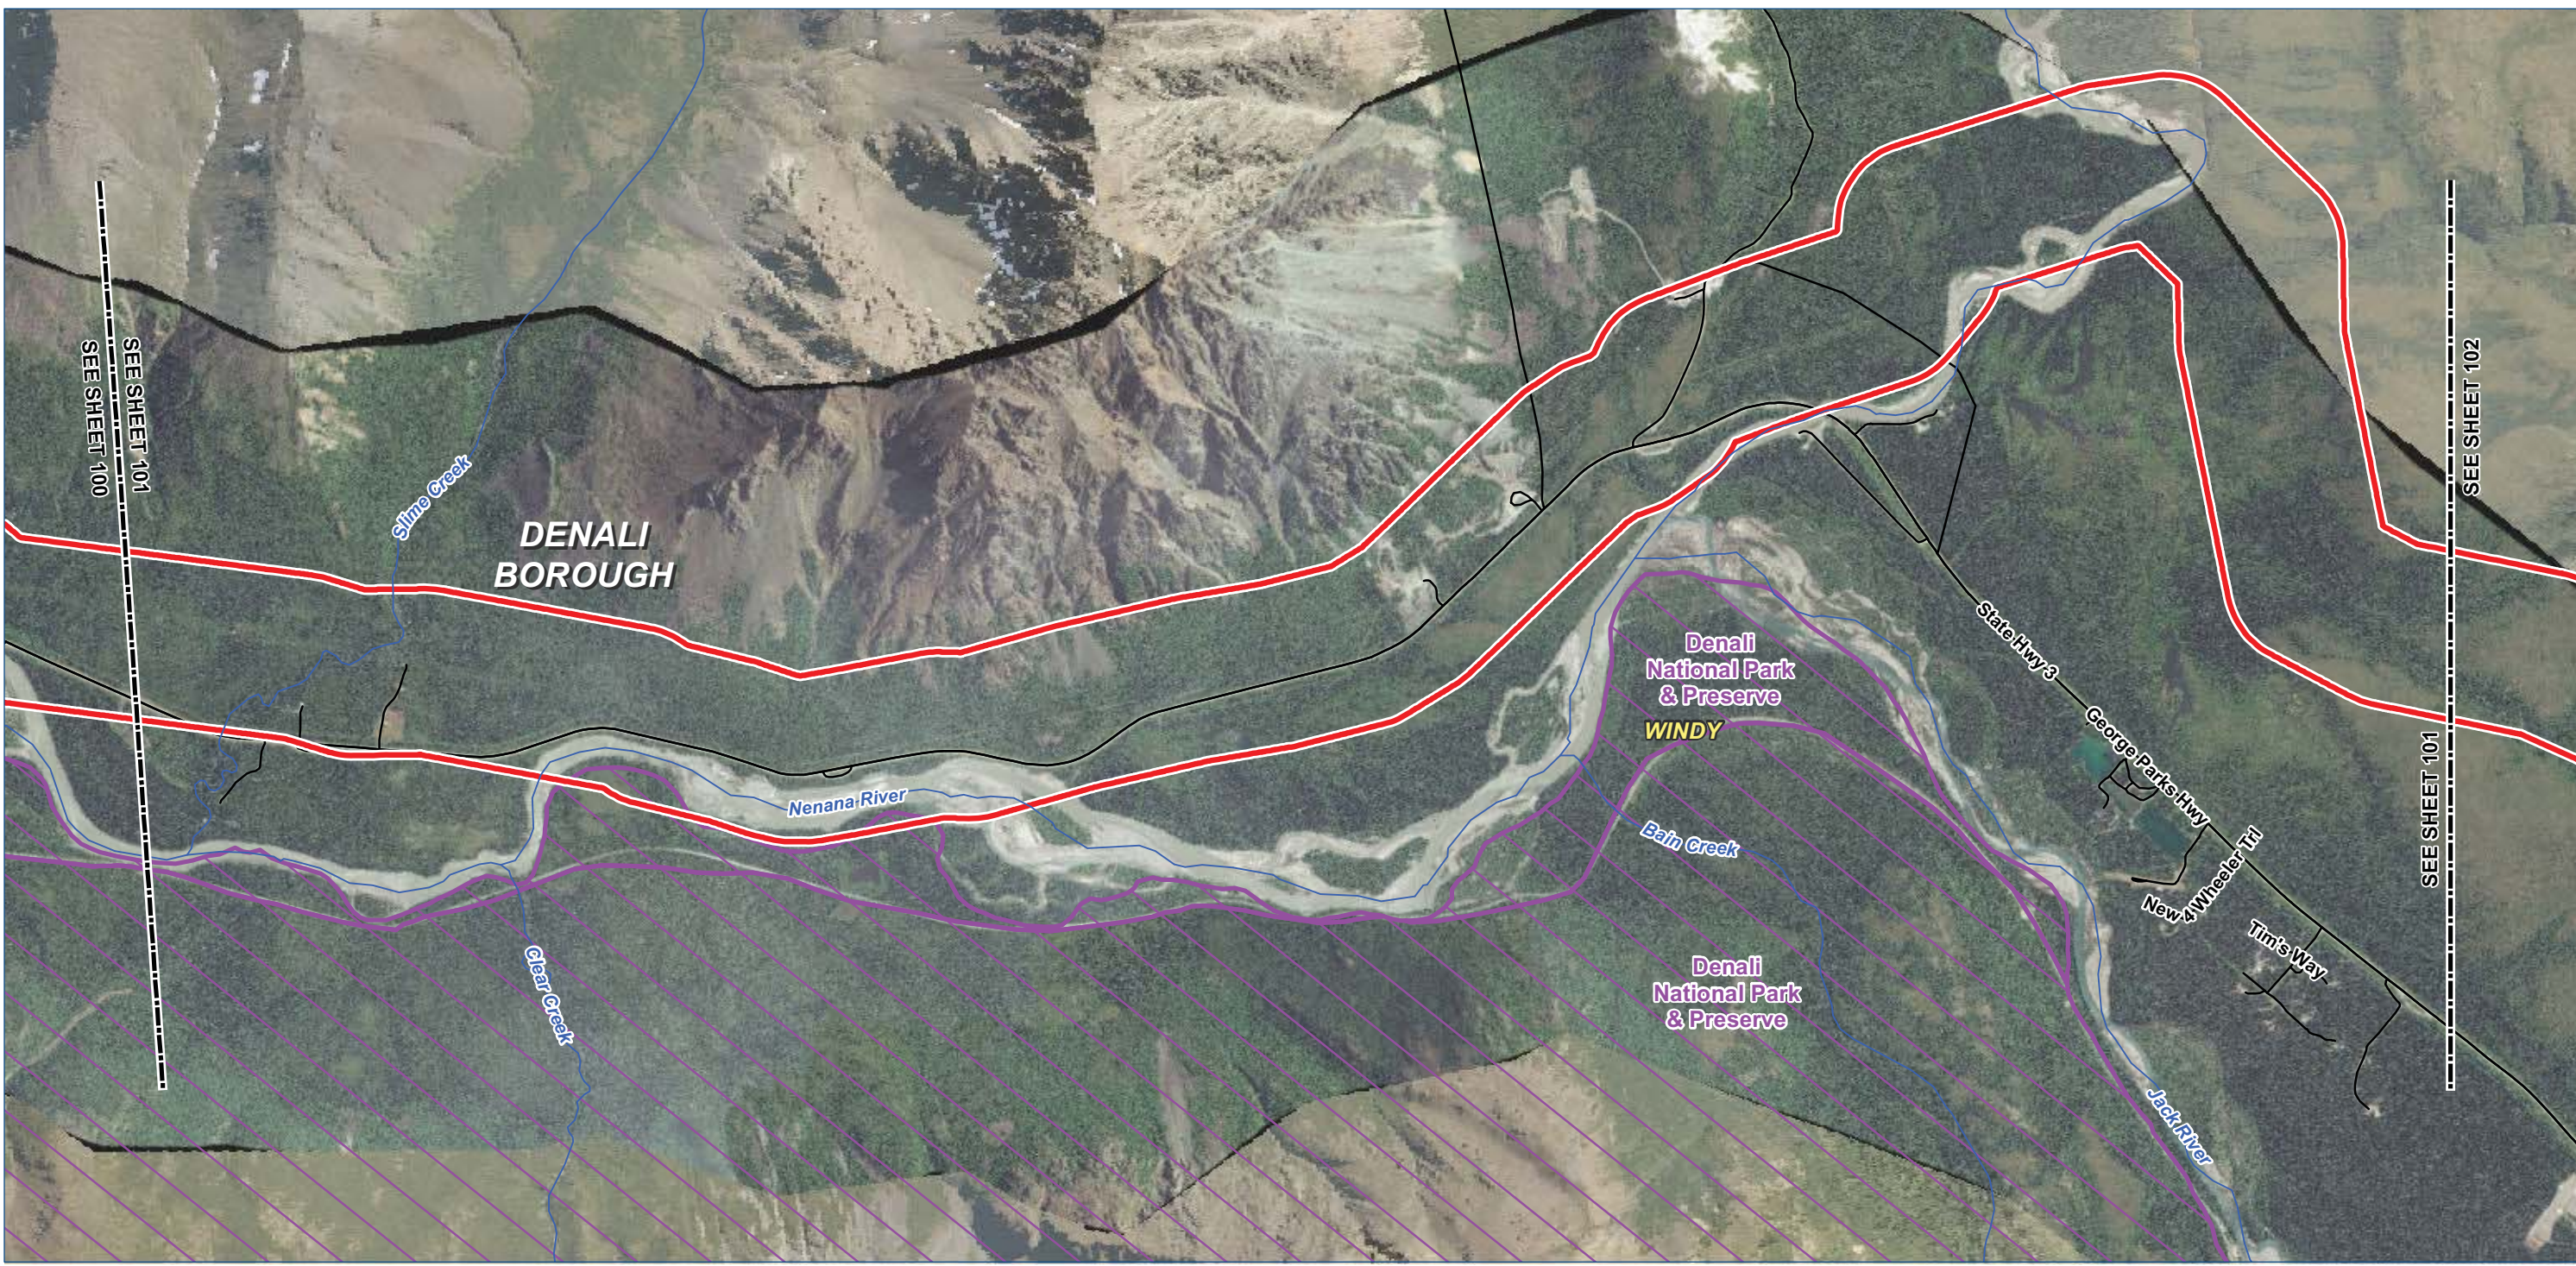

Alaska LNG Project

Legend

TIGER Road

NHD Named Flowline

Trail

Study Corridor - 2,000 ft wide (+/-)

Pre-FEED Rev A Base Corridor

Pre-FEED Rev A Alternate Corridor

Borough / Census Area Line

Incorporated City Boundary

Public Land - Large Parcel



ALASKA LNG PROJECT		
Appendix A - Pre-FEED Rev A Base Corridor		
BOROUGH: DENALI	DRAWN BY: CC	
STATE: ALASKA	CHECKED BY: GS / JS	
REV. NO.:	REVISION	DATE
A	ISSUED FOR REVIEW	2014-06-23
B	ISSUED FOR REVIEW	2014-07-10
C	ISSUED FOR REVIEW	2014-09-30
0	ISSUED FOR REVIEW	2014-10-01
Mile posts will be added once a concept is selected		
DATE: 2014-10-01	PROJECTION: NAD83 STATE PLANE AK 4 5004 FEET	

PREPARED BY:

exp Energy Services Inc.

t: +1.850.385.5441 | f: +1.850.385.5523

1300 Metropolitan Blvd.

Tallahassee, FL 32308



U.S.A.

www.exp.com

BUILDINGS • EARTH & ENVIRONMENT • ENERGY •

INDUSTRIAL • INFRASTRUCTURE • SUSTAINABILITY •

DWG: APP A-A-BASE_PRE-FEED SHEET: 101

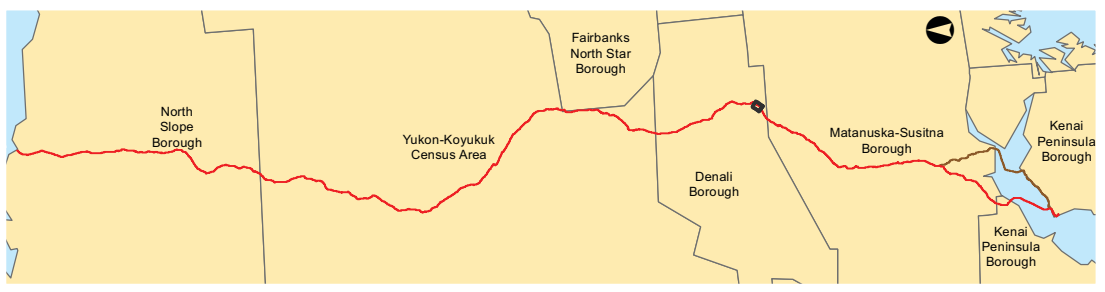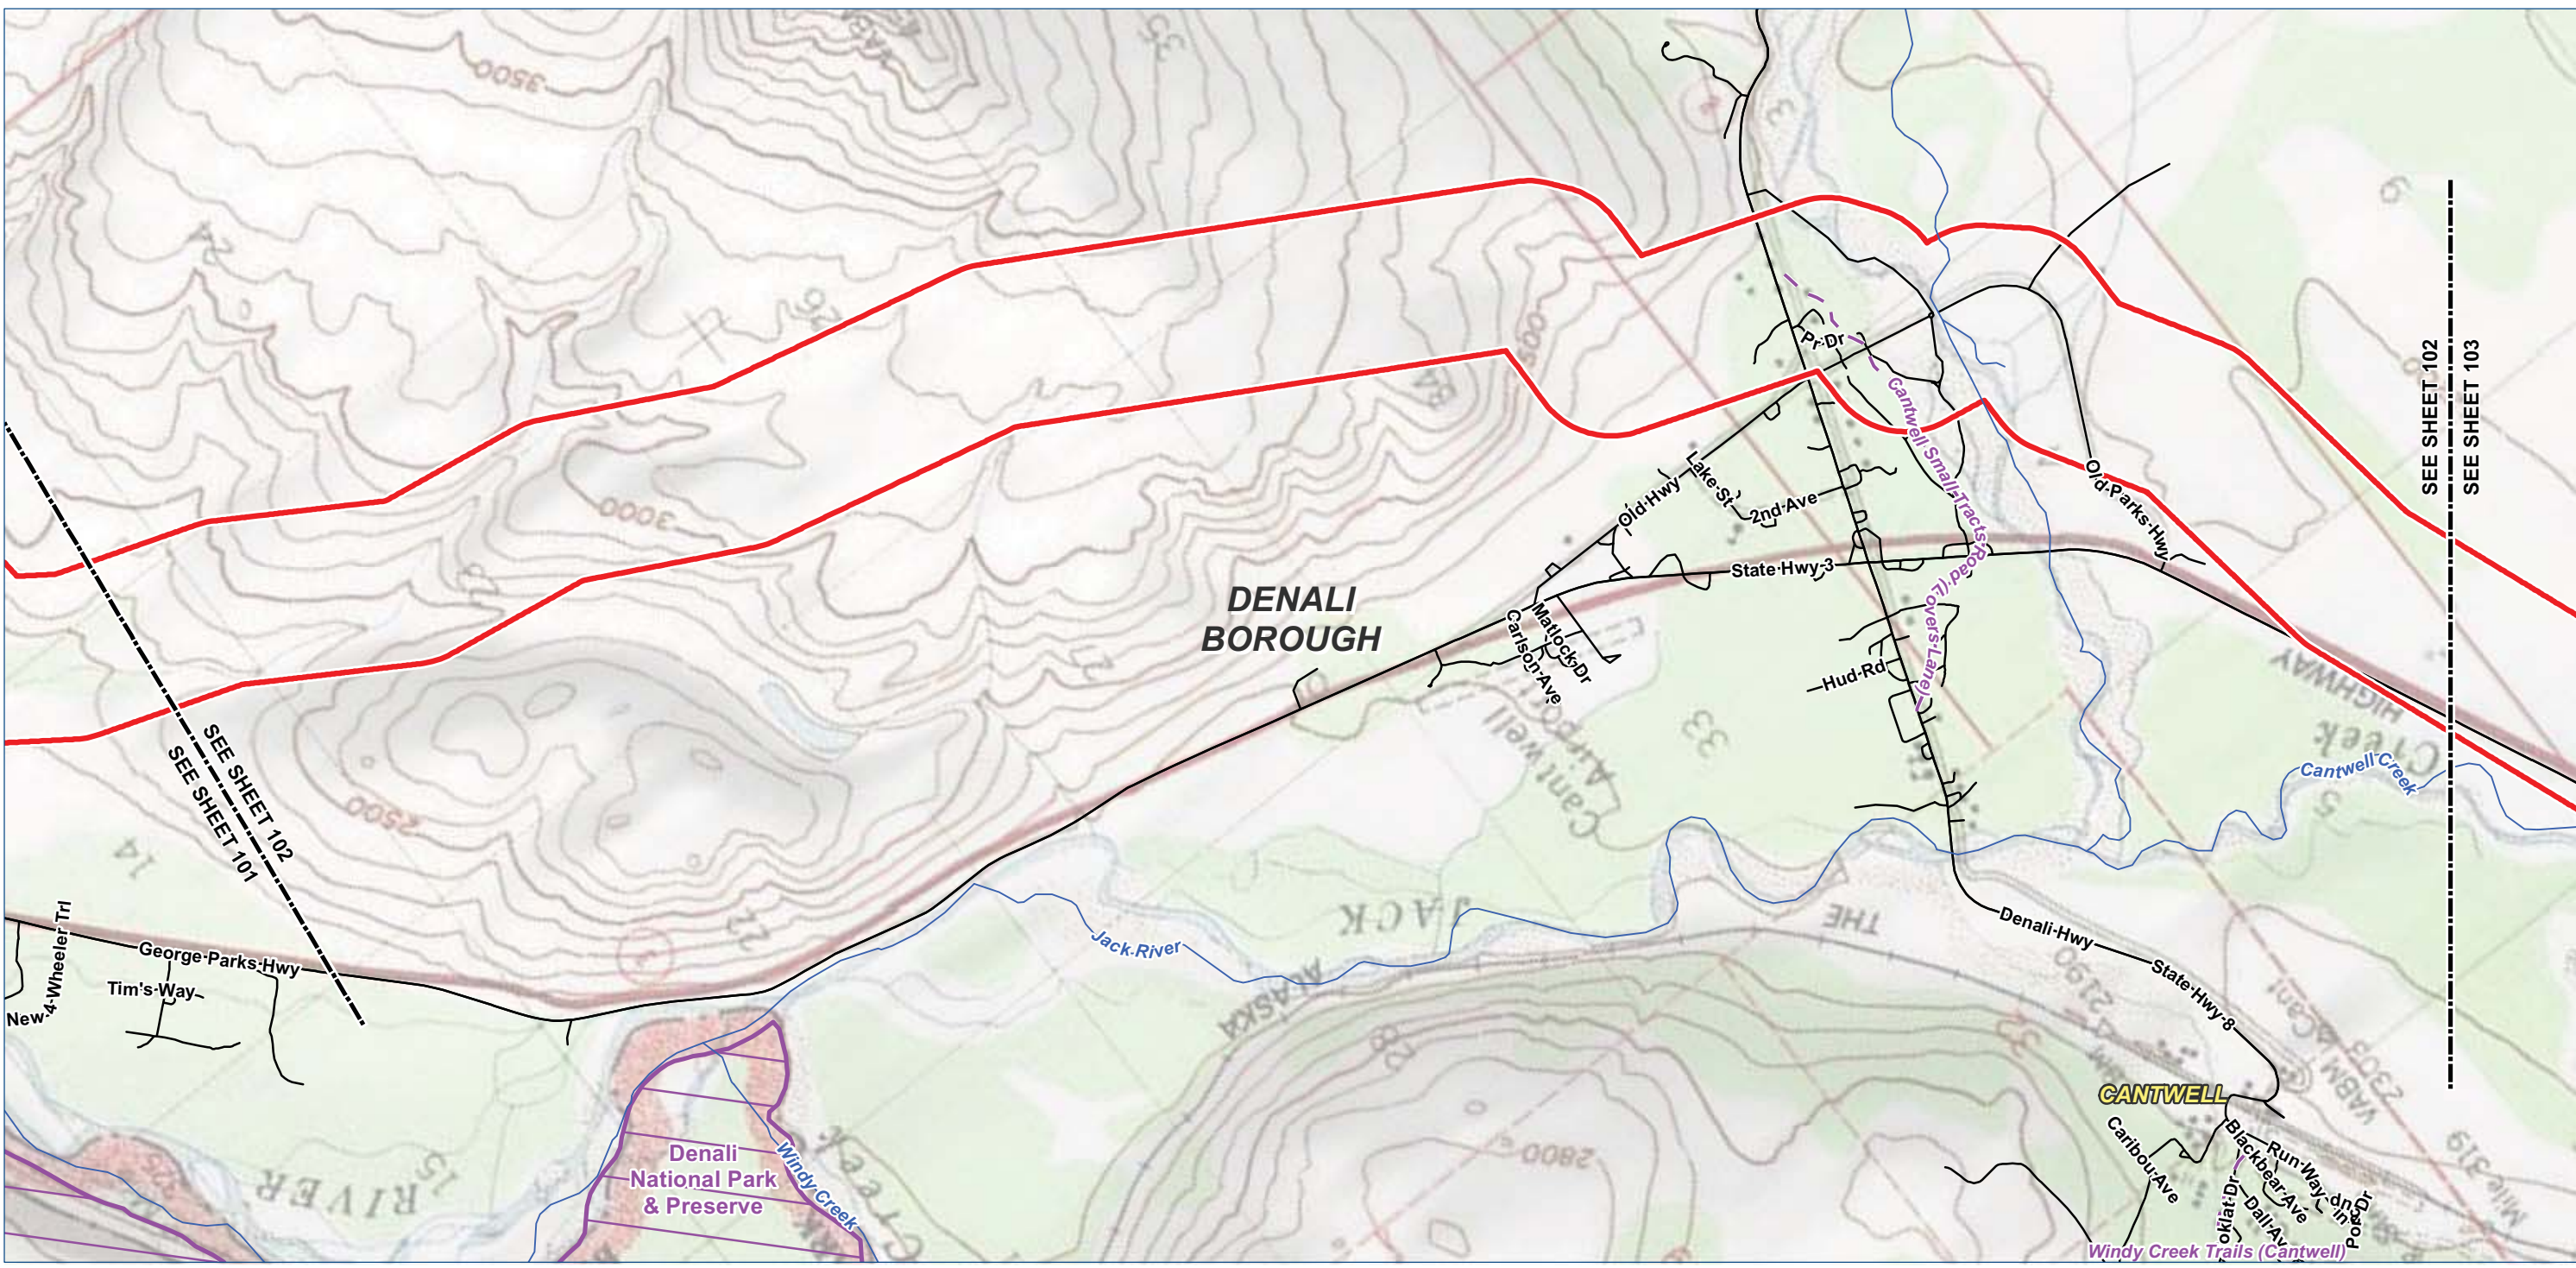

Legend

TIGER Road

NHD Named Flowline

Trail

Study Corridor - 2,000 ft wide (+/-)

Pre-FEED Rev A Base Corridor

Pre-FEED Rev A Alternate Corridor

Borough / Census Area Line

Incorporated City Boundary

Public Land - Large Parcel



ALASKA LNG PROJECT		
Appendix A - Pre-FEED Rev A Base Corridor		
BOROUGH: DENALI	DRAWN BY: CC	
STATE: ALASKA	CHECKED BY: GS / JS	
REV. NO.:	REVISION	DATE
A	ISSUED FOR REVIEW	2014-06-23
B	ISSUED FOR REVIEW	2014-07-10
C	ISSUED FOR REVIEW	2014-09-30
0	ISSUED FOR REVIEW	2014-10-01
Mile posts will be added once a concept is selected		
DATE: 2014-10-01	PROJECTION: NAD83 STATE PLANE AK 4 5004 FEET	

PREPARED BY:

exp Energy Services Inc.



t: +1.850.385.5441 | f: +1.850.385.5523
1300 Metropolitan Blvd.
Tallahassee, FL 32308
U.S.A.

www.exp.com

BUILDINGS • EARTH & ENVIRONMENT • ENERGY •

INDUSTRIAL • INFRASTRUCTURE • SUSTAINABILITY •

DWG: APP A-T-BASE_PRE-FEED SHEET: 102

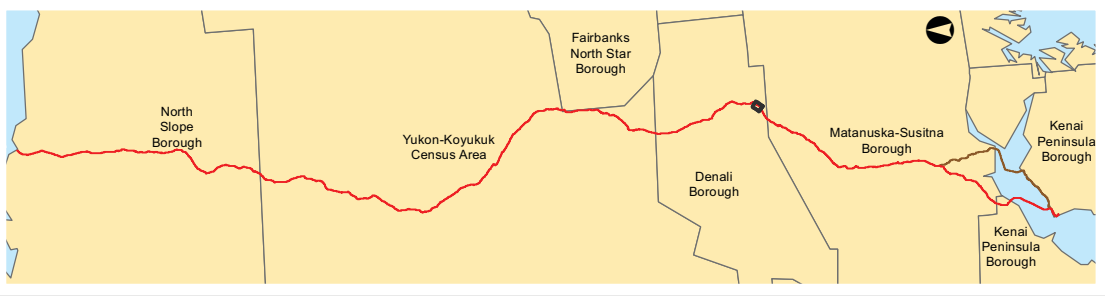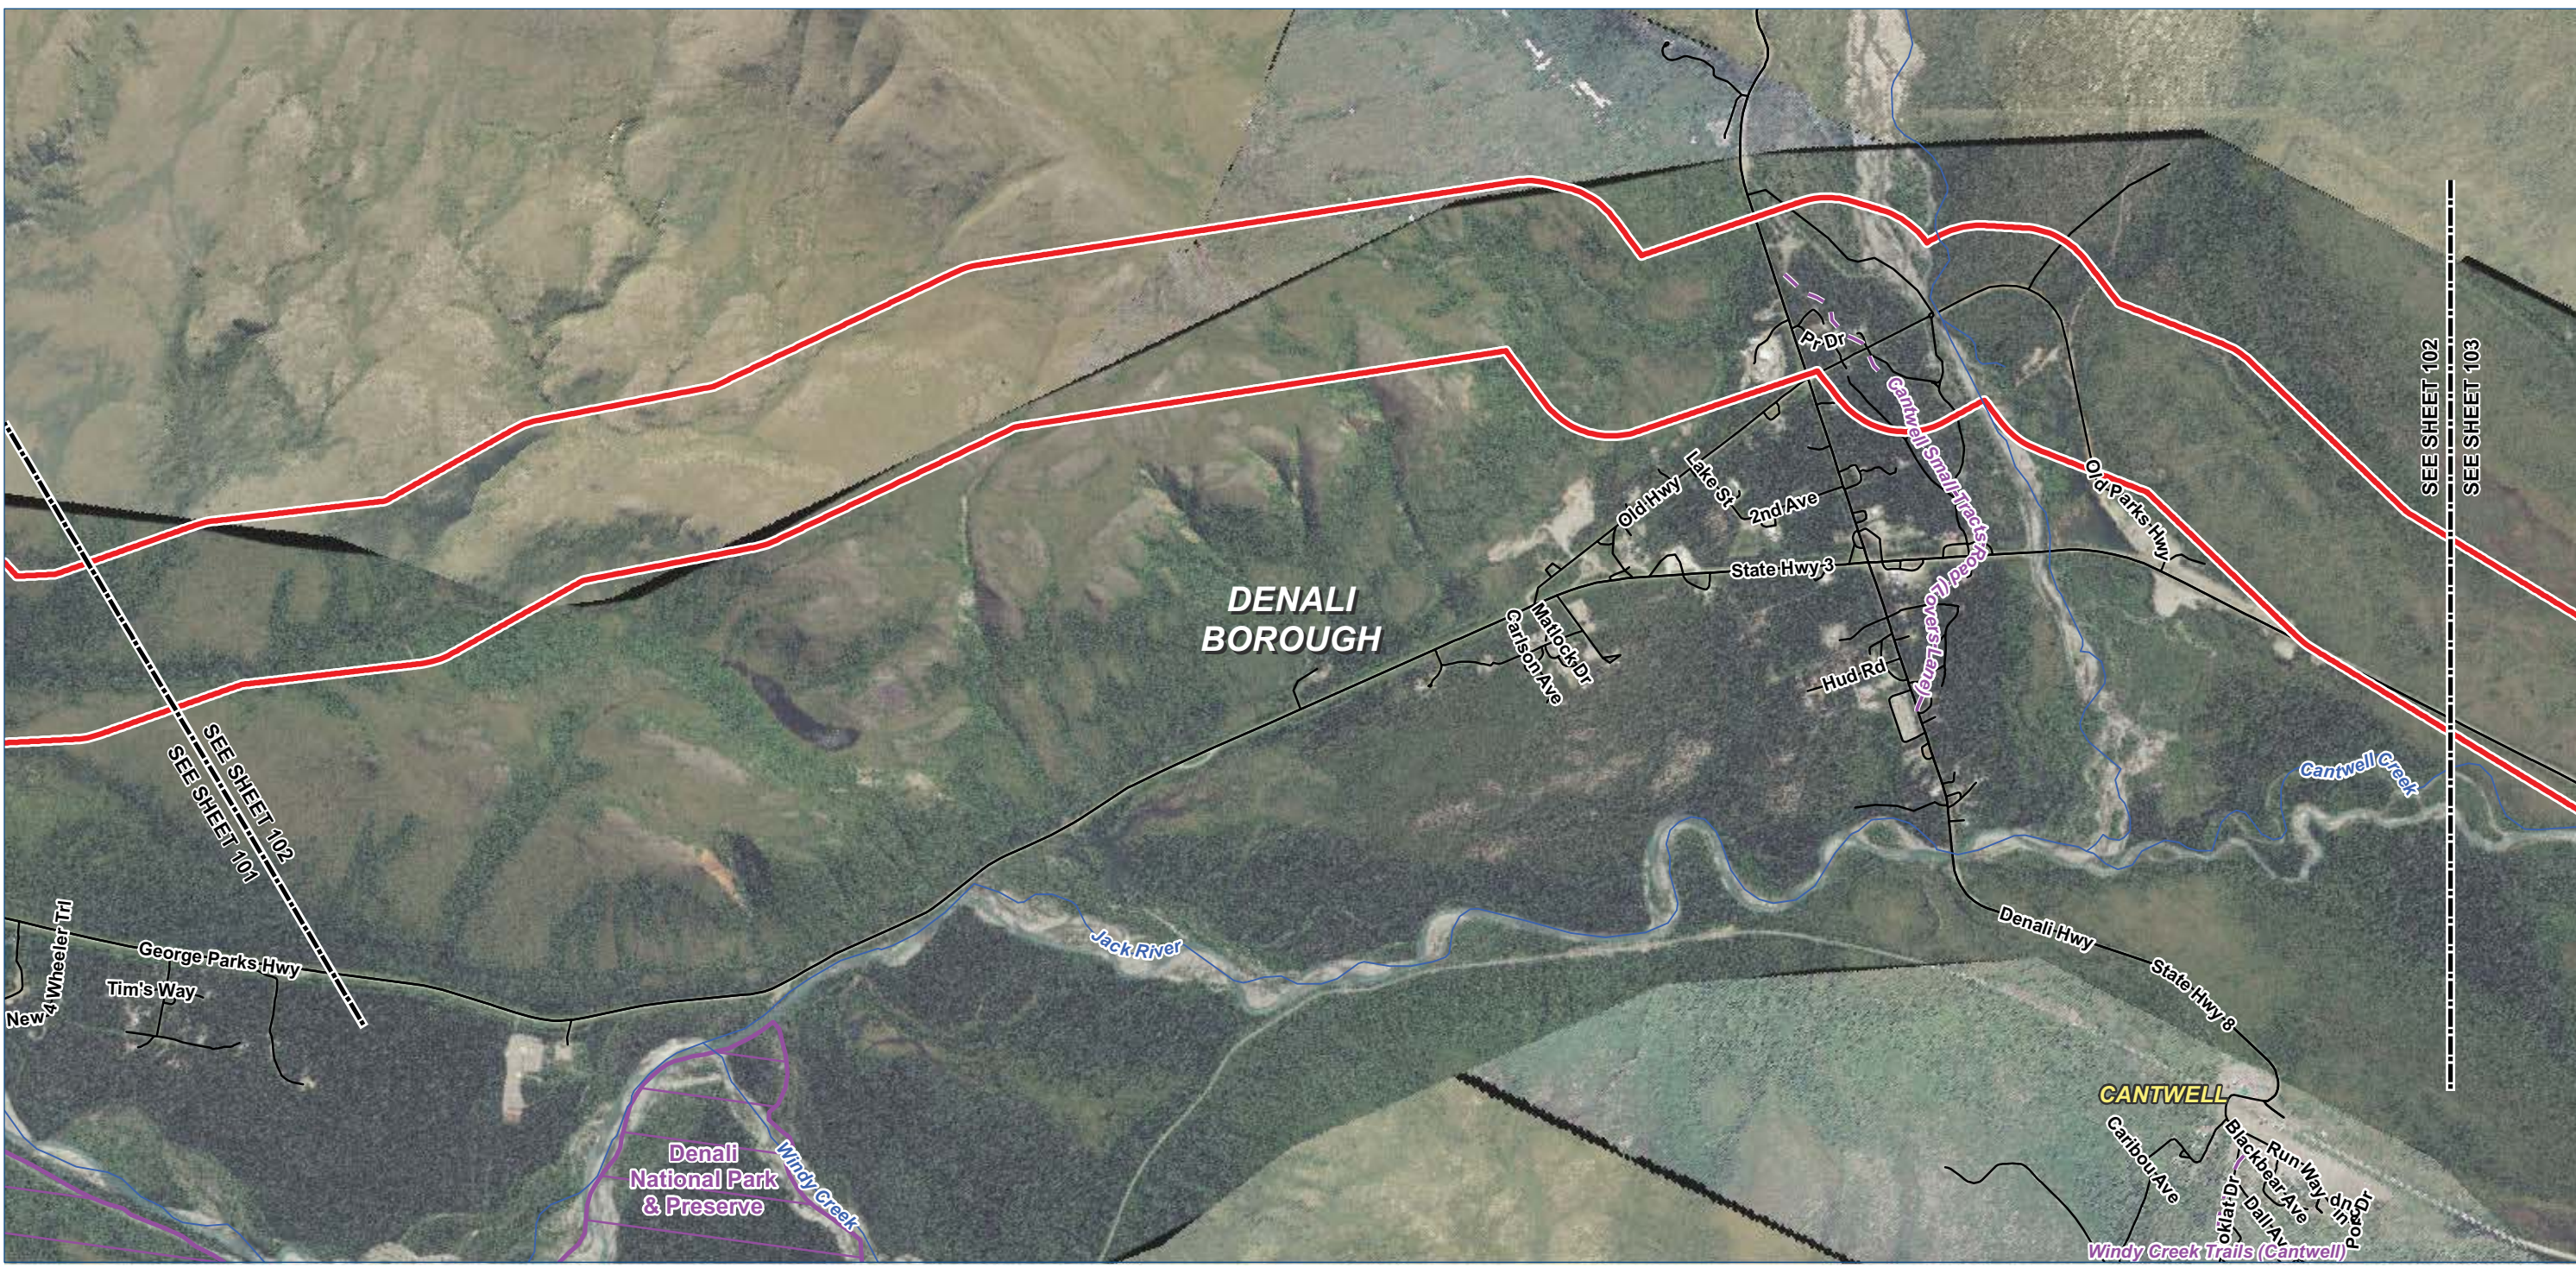

- Legend**

 - TIGER Road
 - NHD Named Flowline
 - Trail
 - Study Corridor - 2,000 ft wide (+/-)**
 - Pre-FEED Rev A Base Corridor
 - Pre-FEED Rev A Alternate Corridor
- Borough / Census Area Line
 - Incorporated City Boundary
 - Public Land - Large Parcel



ALASKA LNG PROJECT		
Appendix A - Pre-FEED Rev A Base Corridor		
BOROUGH: DENALI	DRAWN BY: CC	
STATE: ALASKA	CHECKED BY: GS / JS	
REV. NO.:	REVISION	DATE
A	ISSUED FOR REVIEW	2014-06-23
B	ISSUED FOR REVIEW	2014-07-10
C	ISSUED FOR REVIEW	2014-09-30
0	ISSUED FOR REVIEW	2014-10-01
Mile posts will be added once a concept is selected		
DATE: 2014-10-01	PROJECTION: NAD83 STATE PLANE AK 4 5004 FEET	

PREPARED BY:



exp Energy Services Inc.

t: +1.850.385.5441 | f: +1.850.385.5523
1300 Metropolitan Blvd.
Tallahassee, FL 32308
U.S.A.

www.exp.com

• BUILDINGS • EARTH & ENVIRONMENT • ENERGY •
• INDUSTRIAL • INFRASTRUCTURE • SUSTAINABILITY •

DWG: APP A-A-BASE_PRE-FEED SHEET: 102

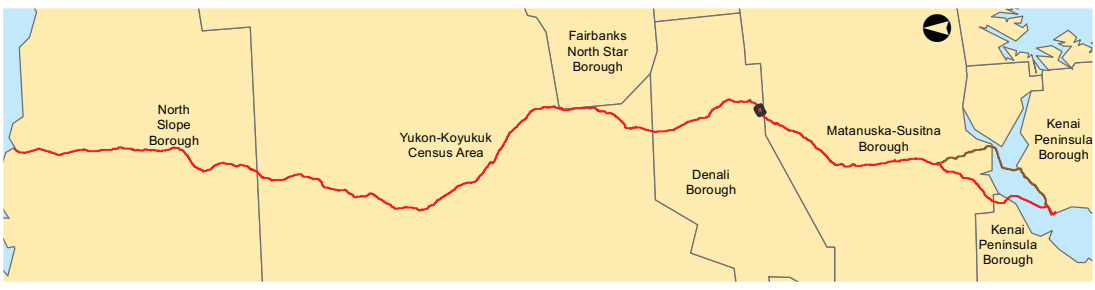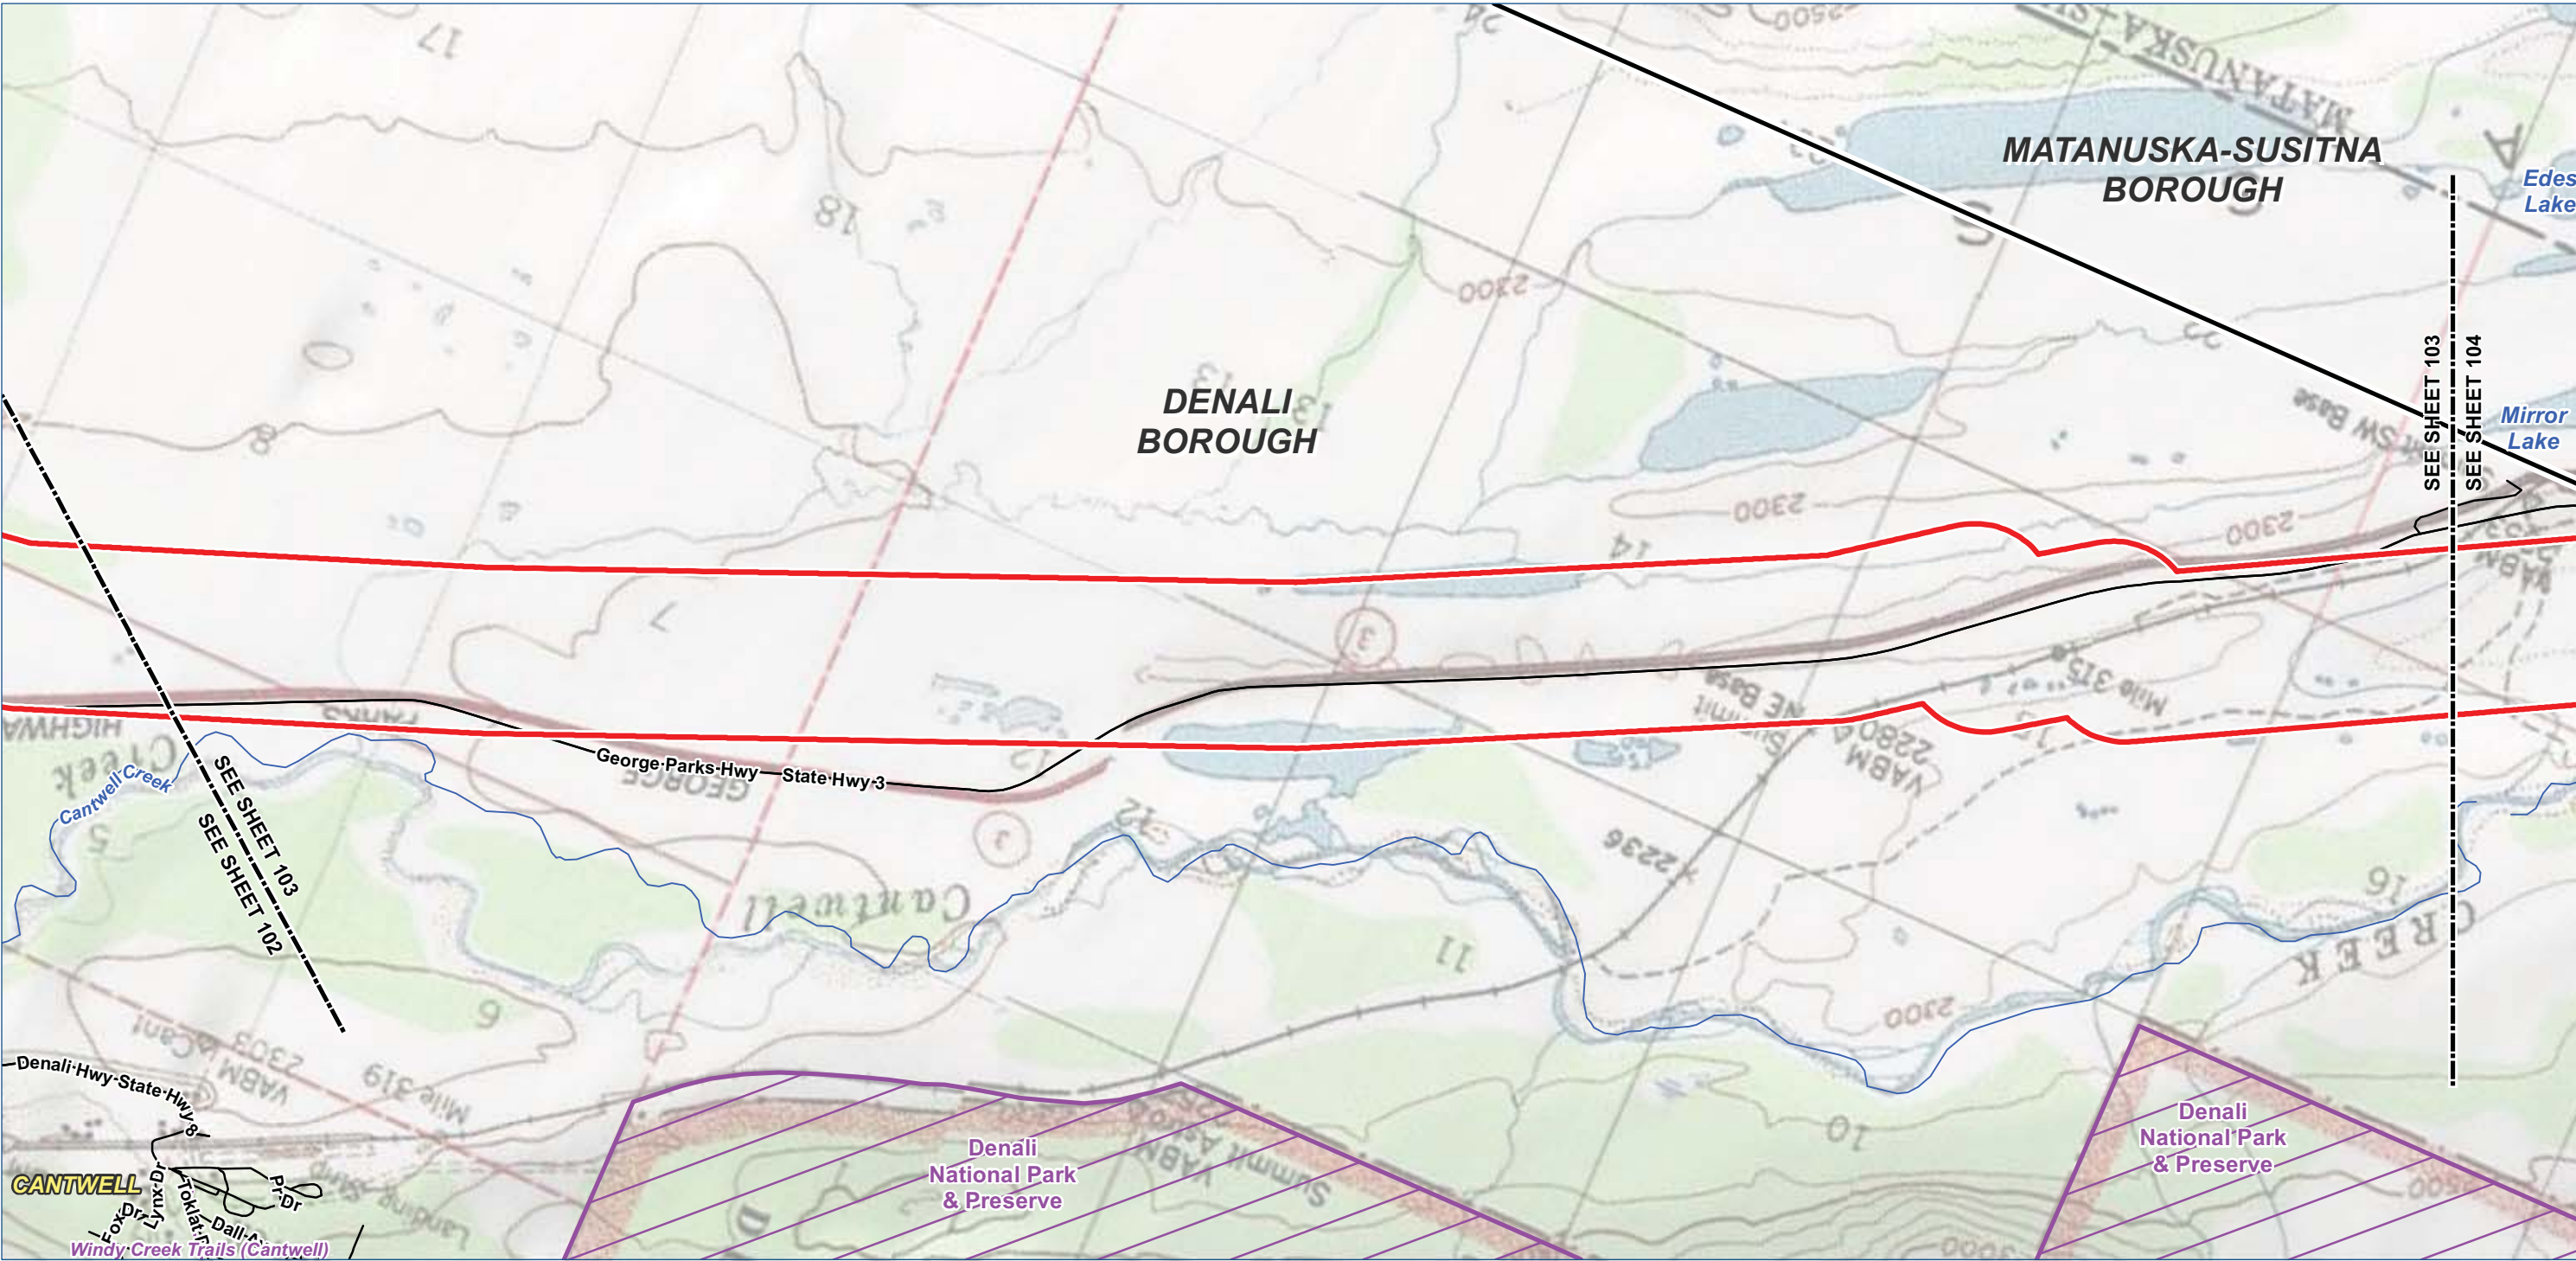

- Legend**

 - TIGER Road
 - NHD Named Flowline
 - Trail
 - Study Corridor - 2,000 ft wide (+/-)**
 - Pre-FEED Rev A Base Corridor
 - Pre-FEED Rev A Alternate Corridor
- Borough / Census Area Line
 - Incorporated City Boundary
 - Public Land - Large Parcel



ALASKA LNG PROJECT		
Appendix A - Pre-FEED Rev A Base Corridor		
BOROUGH: DENALI	DRAWN BY: CC	
STATE: ALASKA	CHECKED BY: GS / JS	
REV. NO.:	REVISION	DATE
A	ISSUED FOR REVIEW	2014-06-23
B	ISSUED FOR REVIEW	2014-07-10
C	ISSUED FOR REVIEW	2014-09-30
0	ISSUED FOR REVIEW	2014-10-01
Mile posts will be added once a concept is selected		
DATE: 2014-10-01	PROJECTION: NAD83 STATE PLANE AK 4 5004 FEET	

PREPARED BY:



exp Energy Services Inc.

t: +1.850.385.5441 | f: +1.850.385.5523
1300 Metropolitan Blvd.
Tallahassee, FL 32308
U.S.A.

www.exp.com

• BUILDINGS • EARTH & ENVIRONMENT • ENERGY •
• INDUSTRIAL • INFRASTRUCTURE • SUSTAINABILITY •

DWG: APP A-T-BASE_PRE-FEED SHEET: 103

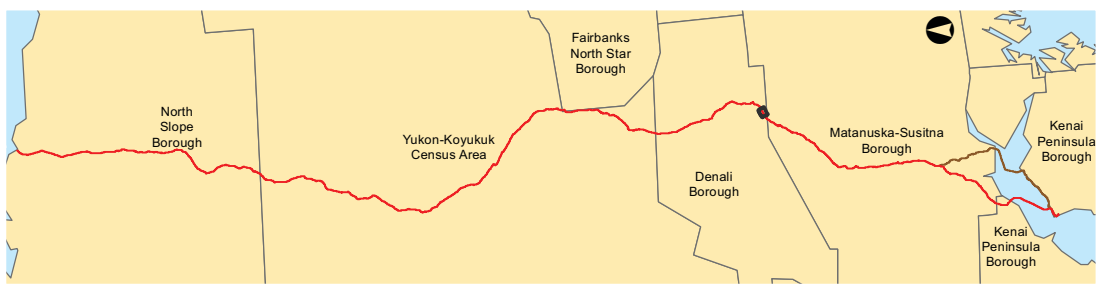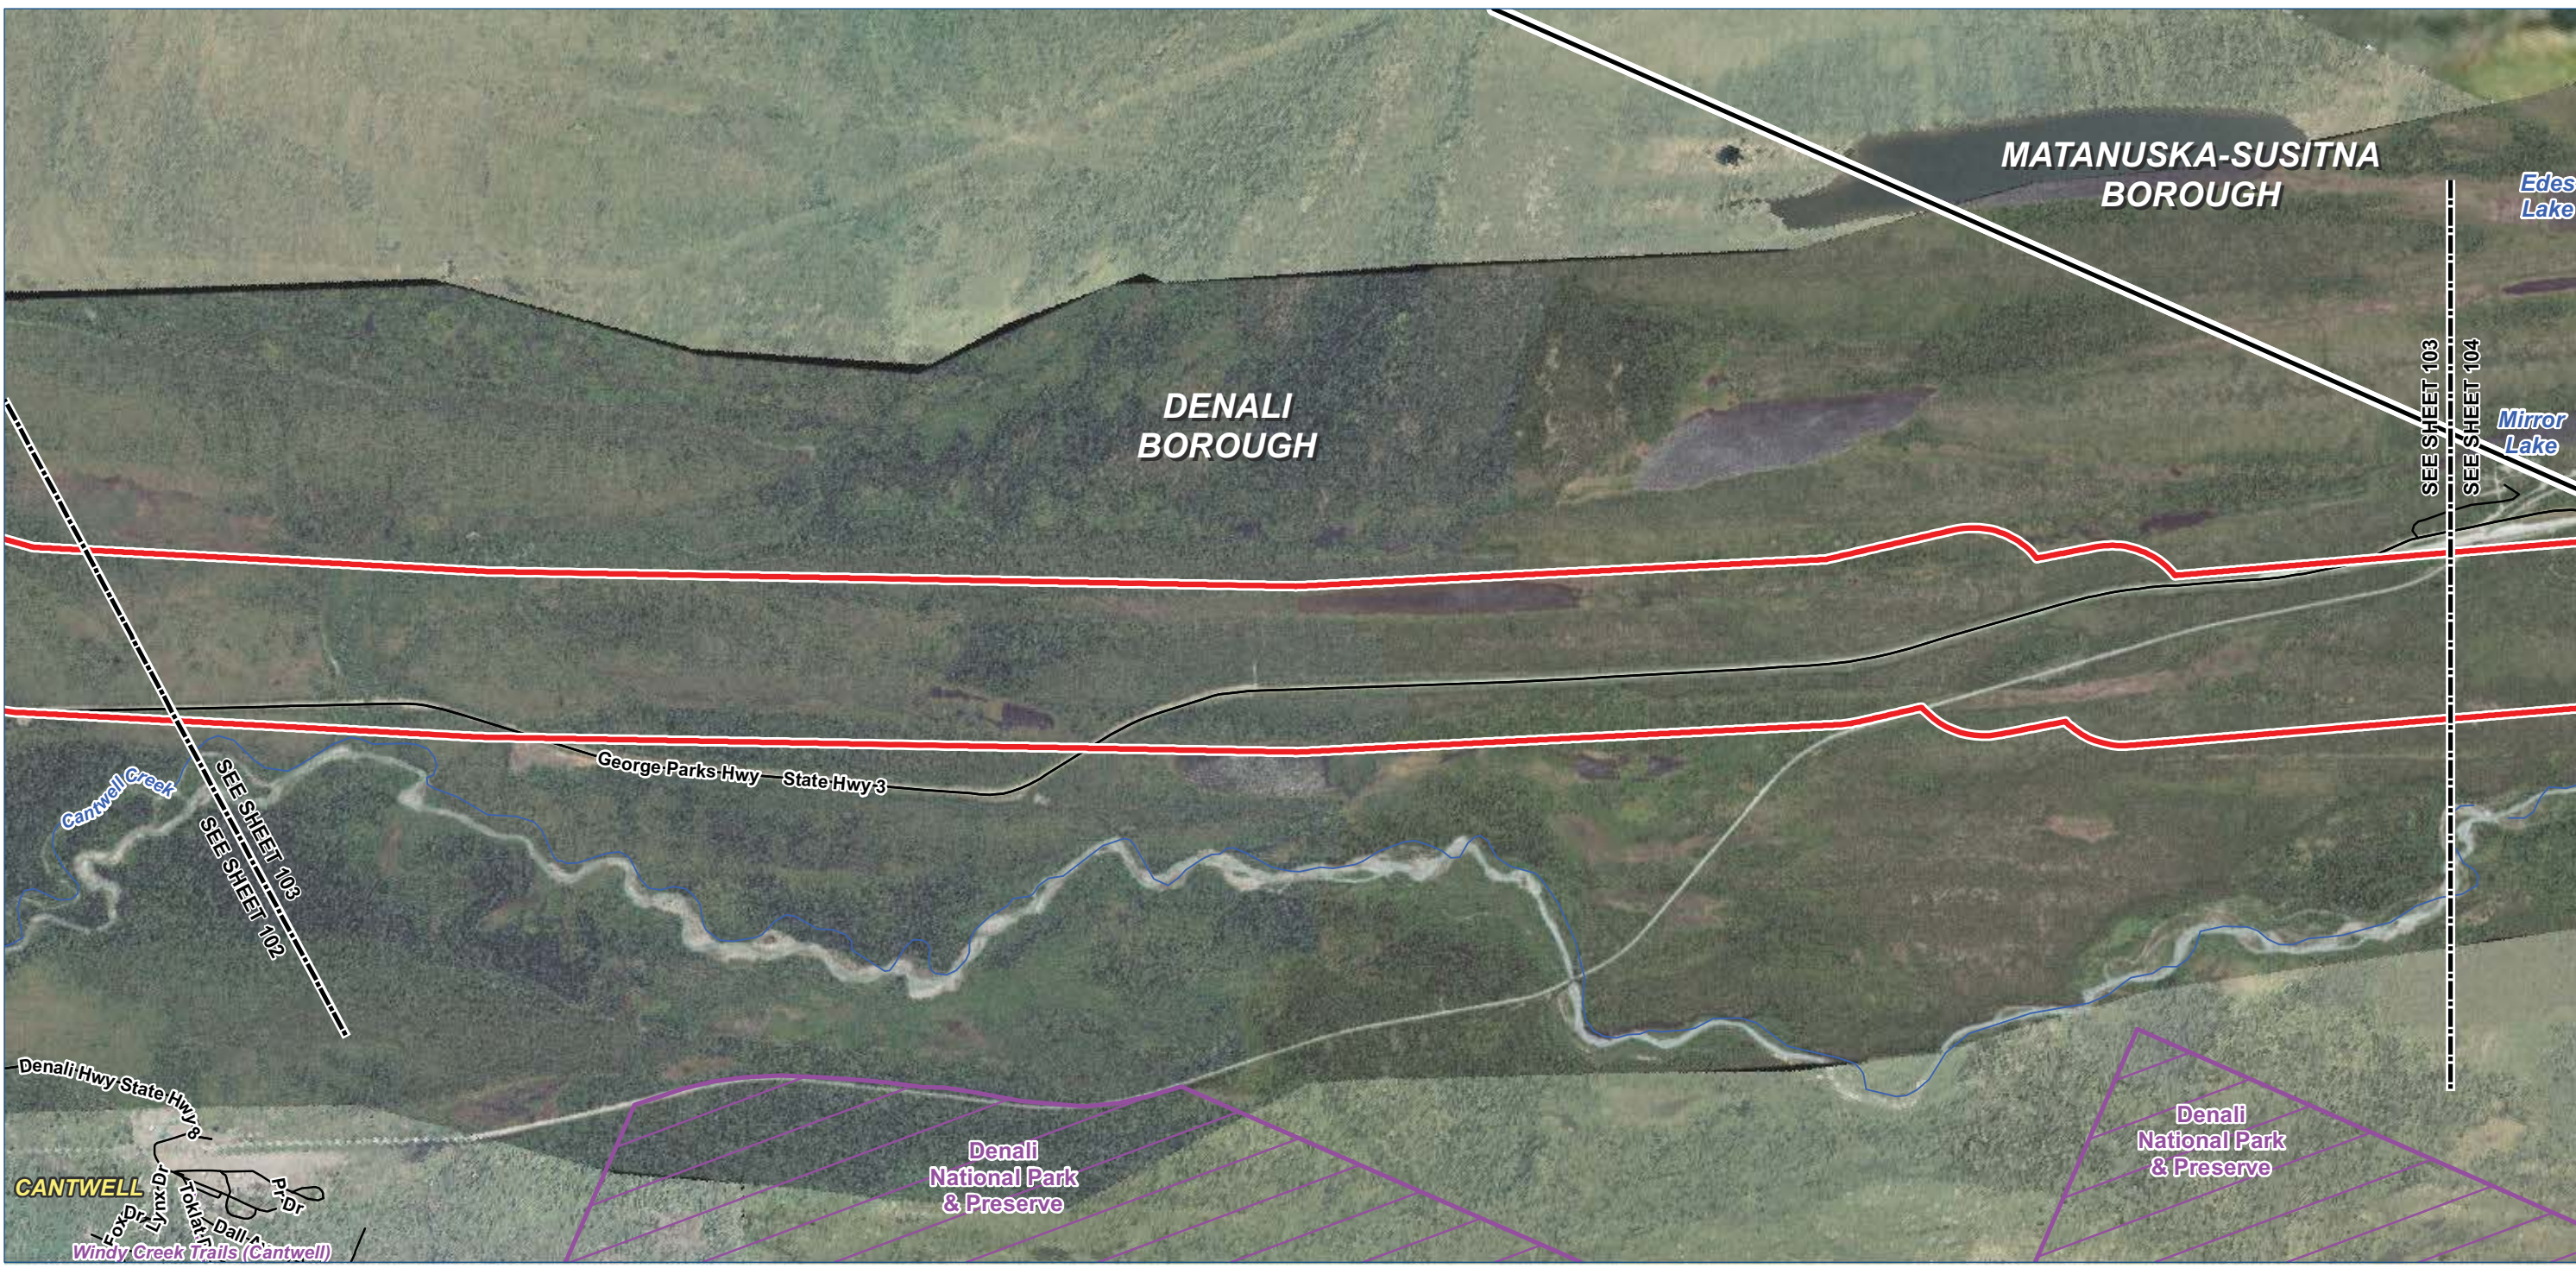

- Legend**

 - TIGER Road
 - NHD Named Flowline
 - Trail
 - Study Corridor - 2,000 ft wide (+/-)**
 - Pre-FEED Rev A Base Corridor
 - Pre-FEED Rev A Alternate Corridor
- Borough / Census Area Line
 - Incorporated City Boundary
 - Public Land - Large Parcel



ALASKA LNG PROJECT		
Appendix A - Pre-FEED Rev A Base Corridor		
BOROUGH: DENALI	DRAWN BY: CC	
STATE: ALASKA	CHECKED BY: GS / JS	
REV. NO.:	REVISION	DATE
A	ISSUED FOR REVIEW	2014-06-23
B	ISSUED FOR REVIEW	2014-07-10
C	ISSUED FOR REVIEW	2014-09-30
0	ISSUED FOR REVIEW	2014-10-01
Mile posts will be added once a concept is selected		
DATE: 2014-10-01	PROJECTION: NAD83 STATE PLANE AK 4 5004 FEET	

PREPARED BY:



exp Energy Services Inc.

t: +1.850.385.5441 | f: +1.850.385.5523
1300 Metropolitan Blvd.
Tallahassee, FL 32308
U.S.A.

www.exp.com

• BUILDINGS • EARTH & ENVIRONMENT • ENERGY •
• INDUSTRIAL • INFRASTRUCTURE • SUSTAINABILITY •

DWG: APP A-A-BASE_PRE-FEED SHEET: 103

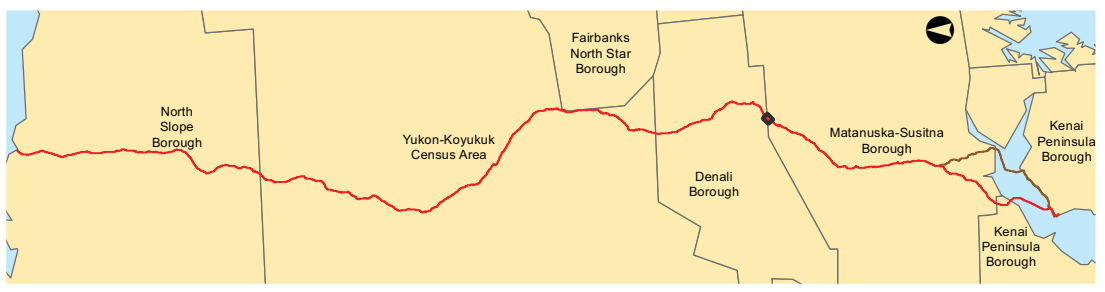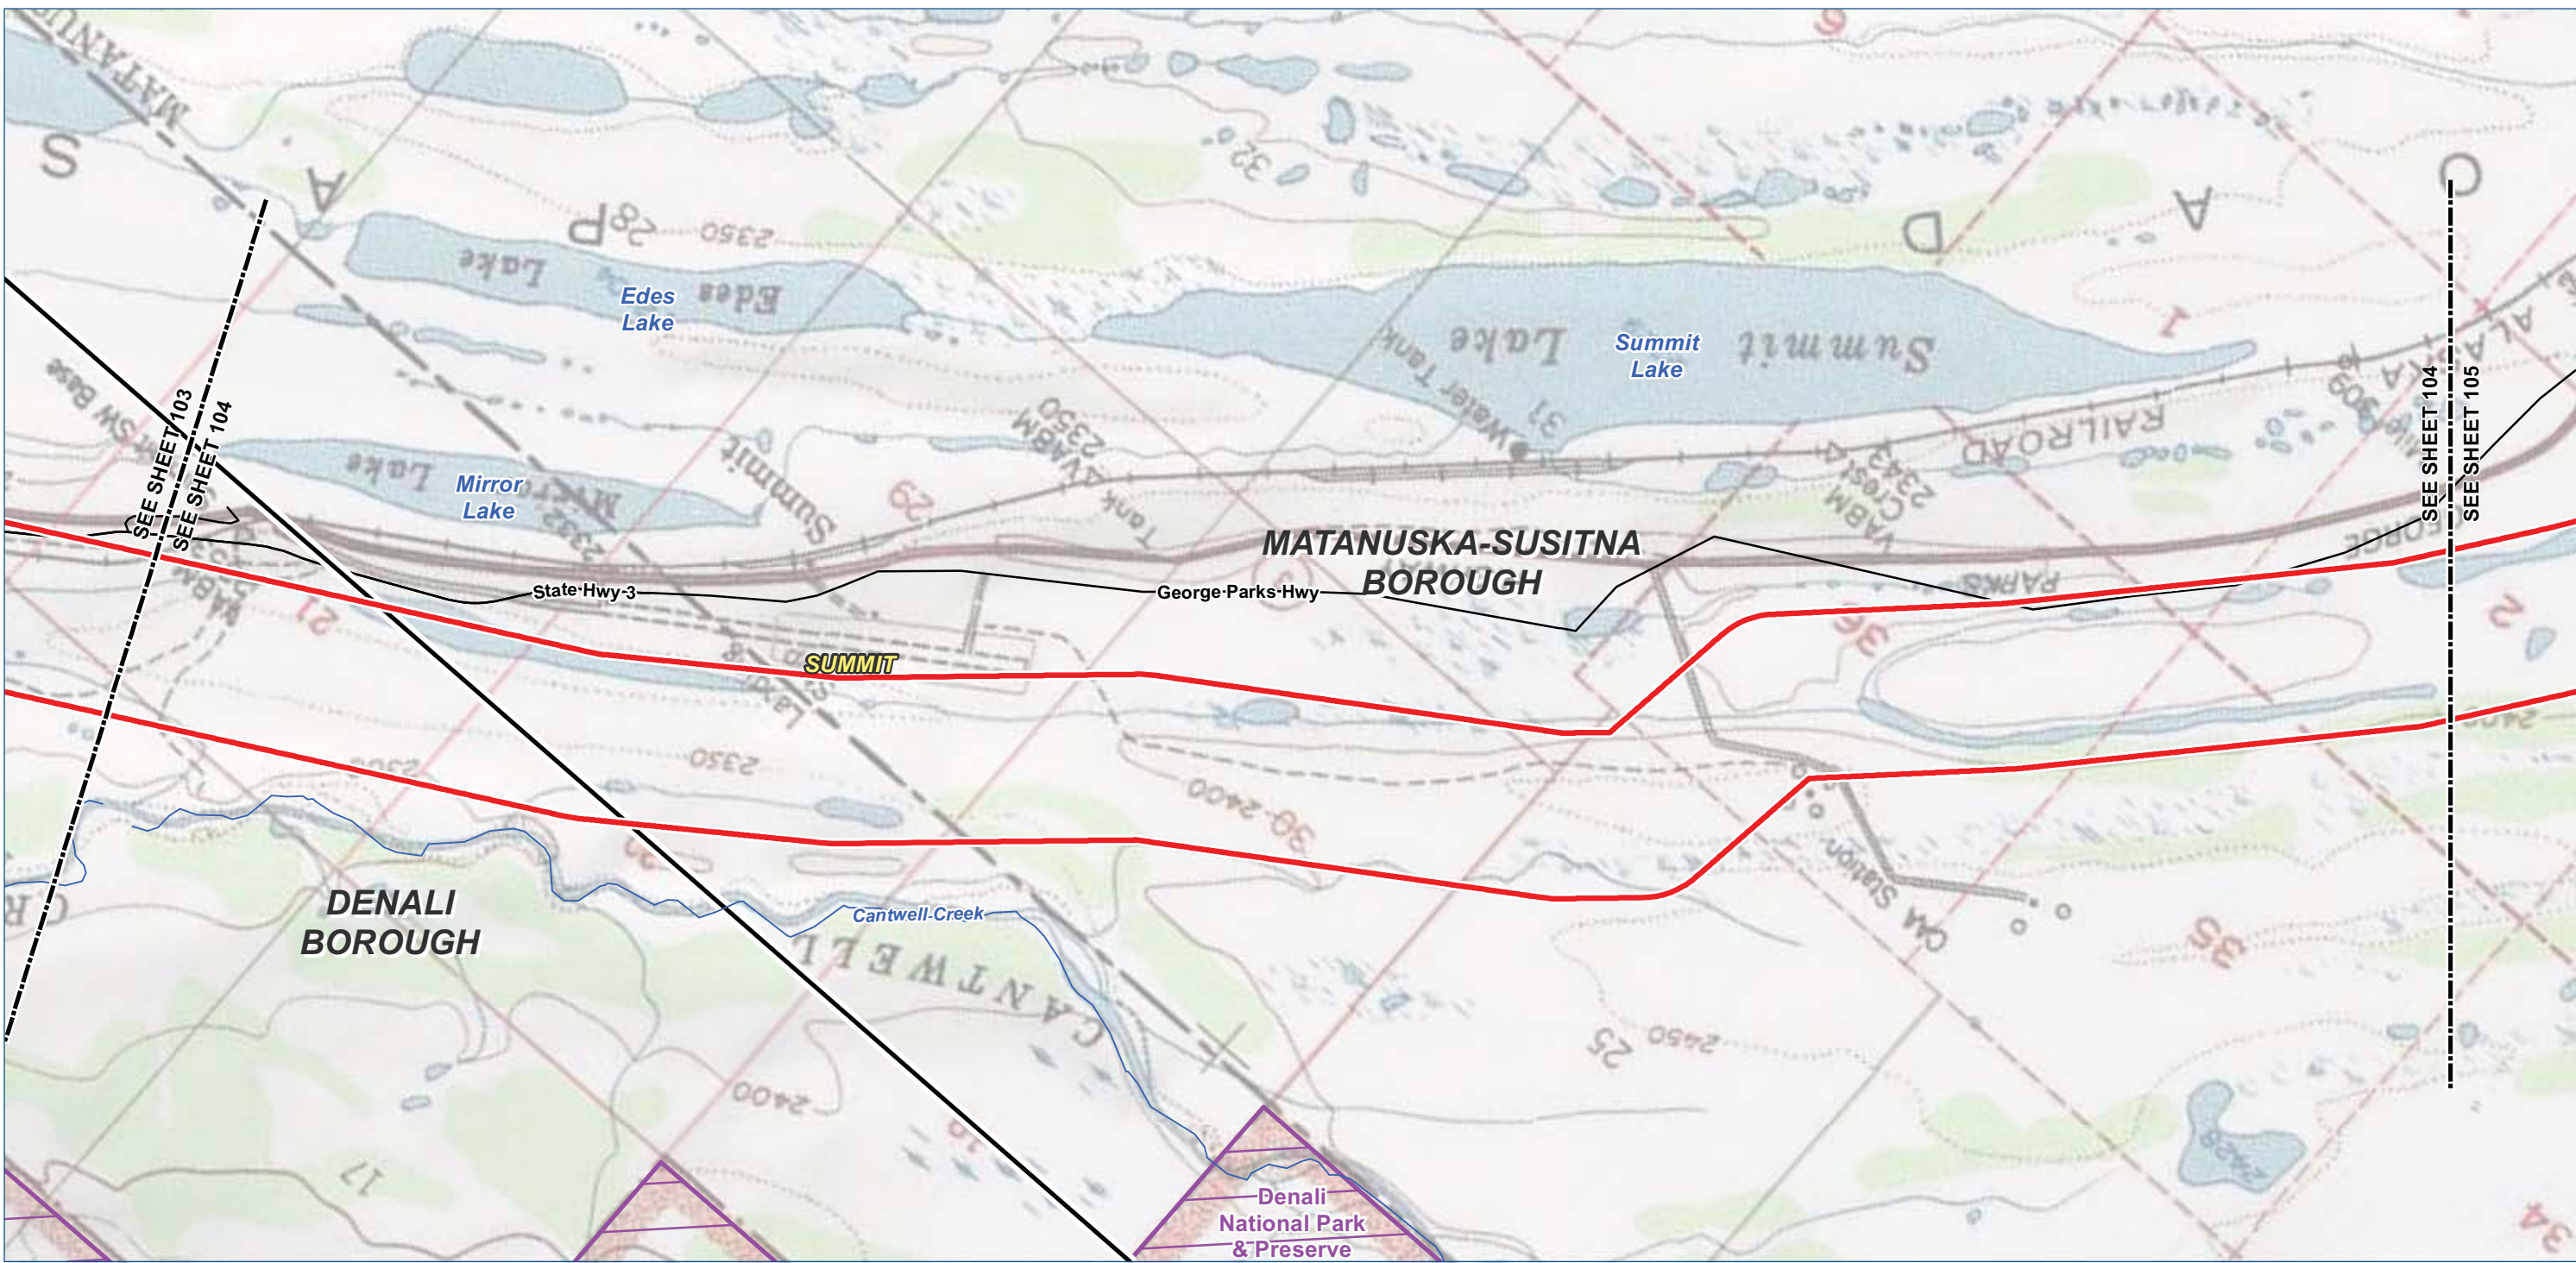

Legend

TIGER Road

NHD Named Flowline

Trail

Study Corridor - 2,000 ft wide (+/-)

Pre-FEED Rev A Base Corridor

Pre-FEED Rev A Alternate Corridor

Borough / Census Area Line

Incorporated City Boundary

Public Land - Large Parcel



ALASKA LNG PROJECT		
Appendix A - Pre-FEED Rev A Base Corridor		
BOROUGH: MATANUSKA-SUSITNA	DRAWN BY: CC	
STATE: ALASKA	CHECKED BY: GS / JS	
REV. NO.:	REVISION	DATE
A	ISSUED FOR REVIEW	2014-06-23
B	ISSUED FOR REVIEW	2014-07-10
C	ISSUED FOR REVIEW	2014-09-30
0	ISSUED FOR REVIEW	2014-10-01
Mile posts will be added once a concept is selected		
DATE: 2014-10-01	PROJECTION: NAD83 STATE PLANE AK 4 5004 FEET	

PREPARED BY:

exp Energy Services Inc.



t: +1.850.385.5441 | f: +1.850.385.5523
1300 Metropolitan Blvd.
Tallahassee, FL 32308
U.S.A.

www.exp.com

BUILDINGS • EARTH & ENVIRONMENT • ENERGY •

INDUSTRIAL • INFRASTRUCTURE • SUSTAINABILITY •

DWG: APP A-T-BASE_PRE-FEED SHEET: 104

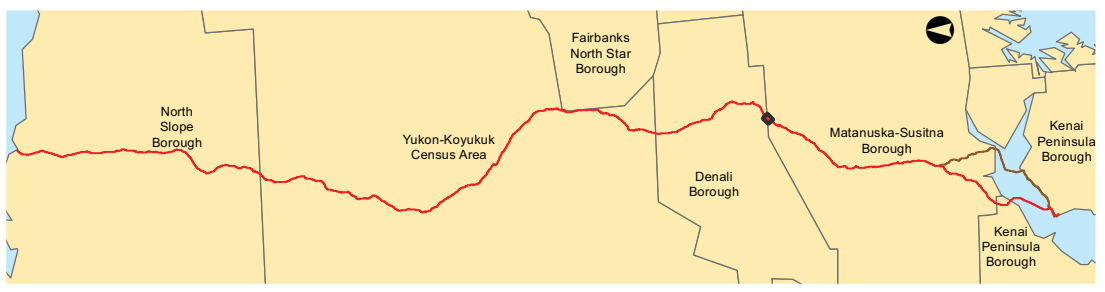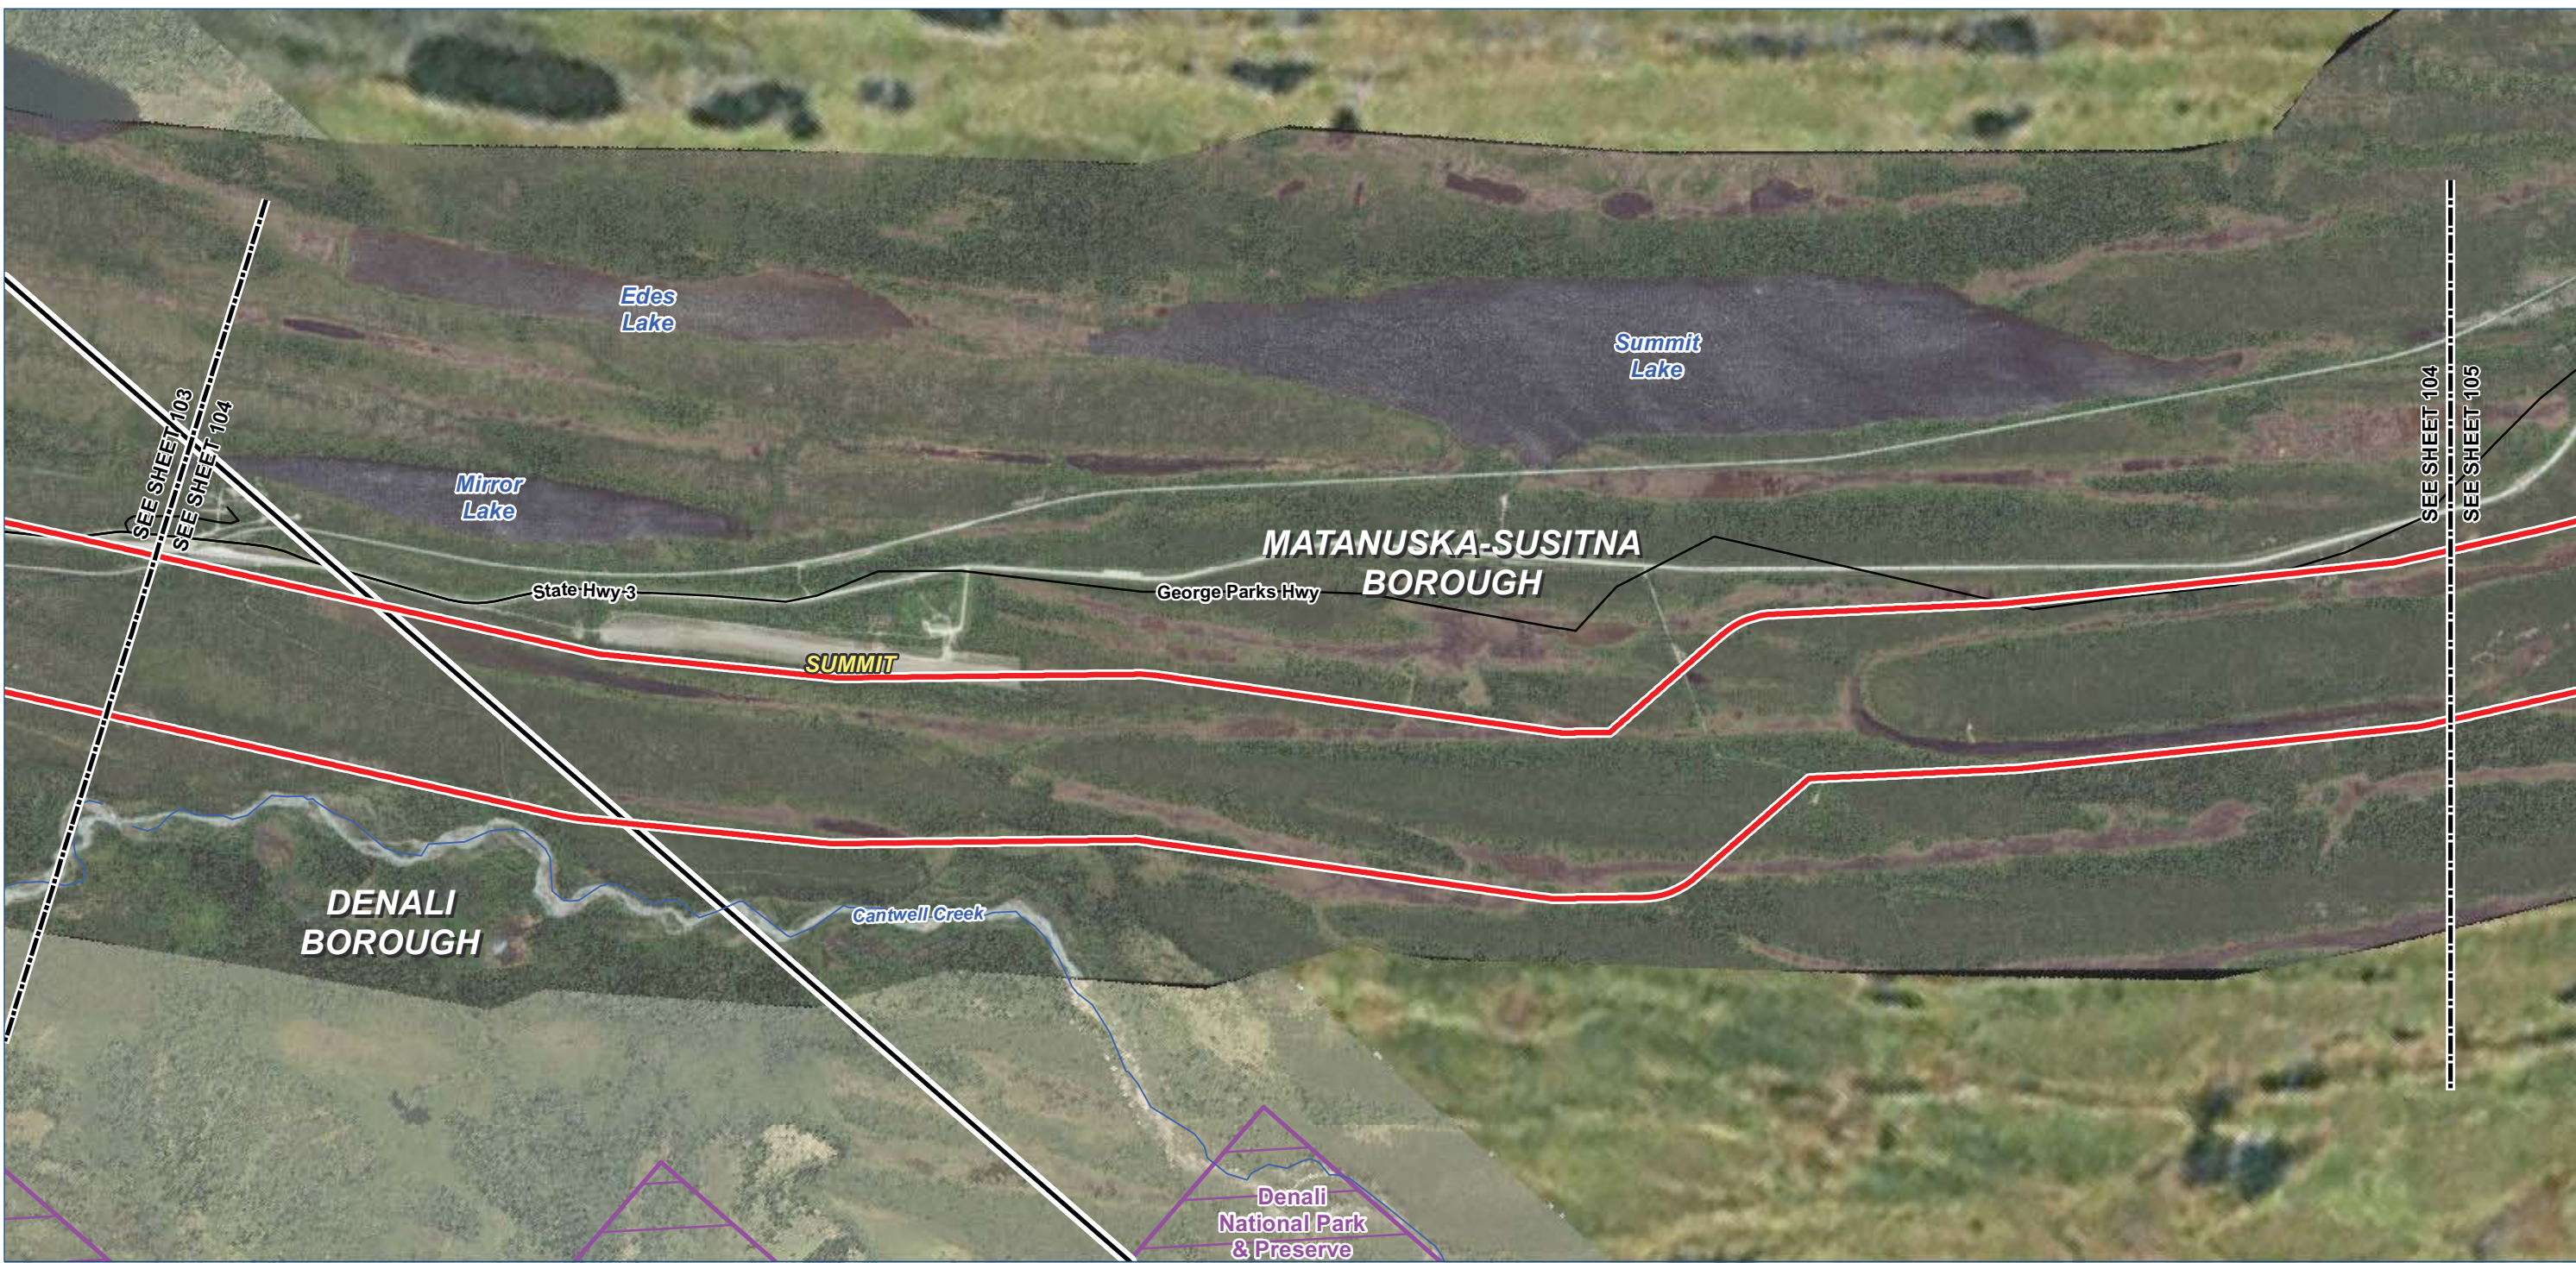

- Legend**

 - TIGER Road
 - NHD Named Flowline
 - Trail
 - Study Corridor - 2,000 ft wide (+/-)**
 - Pre-FEED Rev A Base Corridor
 - Pre-FEED Rev A Alternate Corridor
- Borough / Census Area Line
 - Incorporated City Boundary
 - Public Land - Large Parcel



ALASKA LNG PROJECT		
Appendix A - Pre-FEED Rev A Base Corridor		
BOROUGH: MATANUSKA-SUSITNA	DRAWN BY: CC	
STATE: ALASKA	CHECKED BY: GS / JS	
REV. NO.:	REVISION	DATE
A	ISSUED FOR REVIEW	2014-06-23
B	ISSUED FOR REVIEW	2014-07-10
C	ISSUED FOR REVIEW	2014-09-30
0	ISSUED FOR REVIEW	2014-10-01
Mile posts will be added once a concept is selected		
DATE: 2014-10-01	PROJECTION: NAD83 STATE PLANE AK 4 5004 FEET	

PREPARED BY:



exp Energy Services Inc.

t: +1.850.385.5441 | f: +1.850.385.5523
1300 Metropolitan Blvd.
Tallahassee, FL 32308
U.S.A.

www.exp.com

• BUILDINGS • EARTH & ENVIRONMENT • ENERGY •
• INDUSTRIAL • INFRASTRUCTURE • SUSTAINABILITY •

DWG: APP A-A-BASE_PRE-FEED SHEET: 104

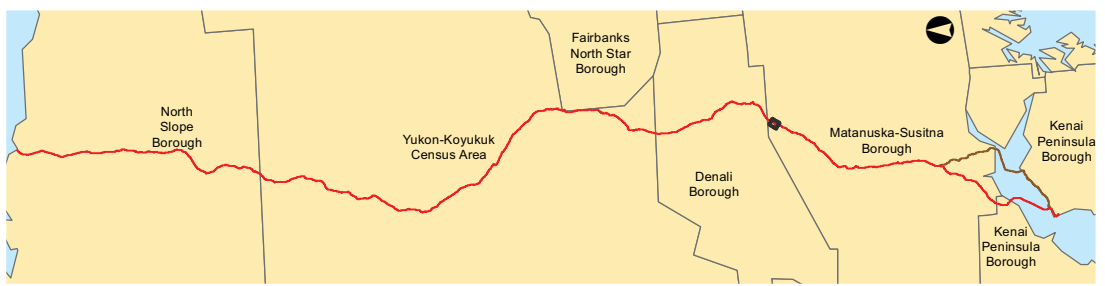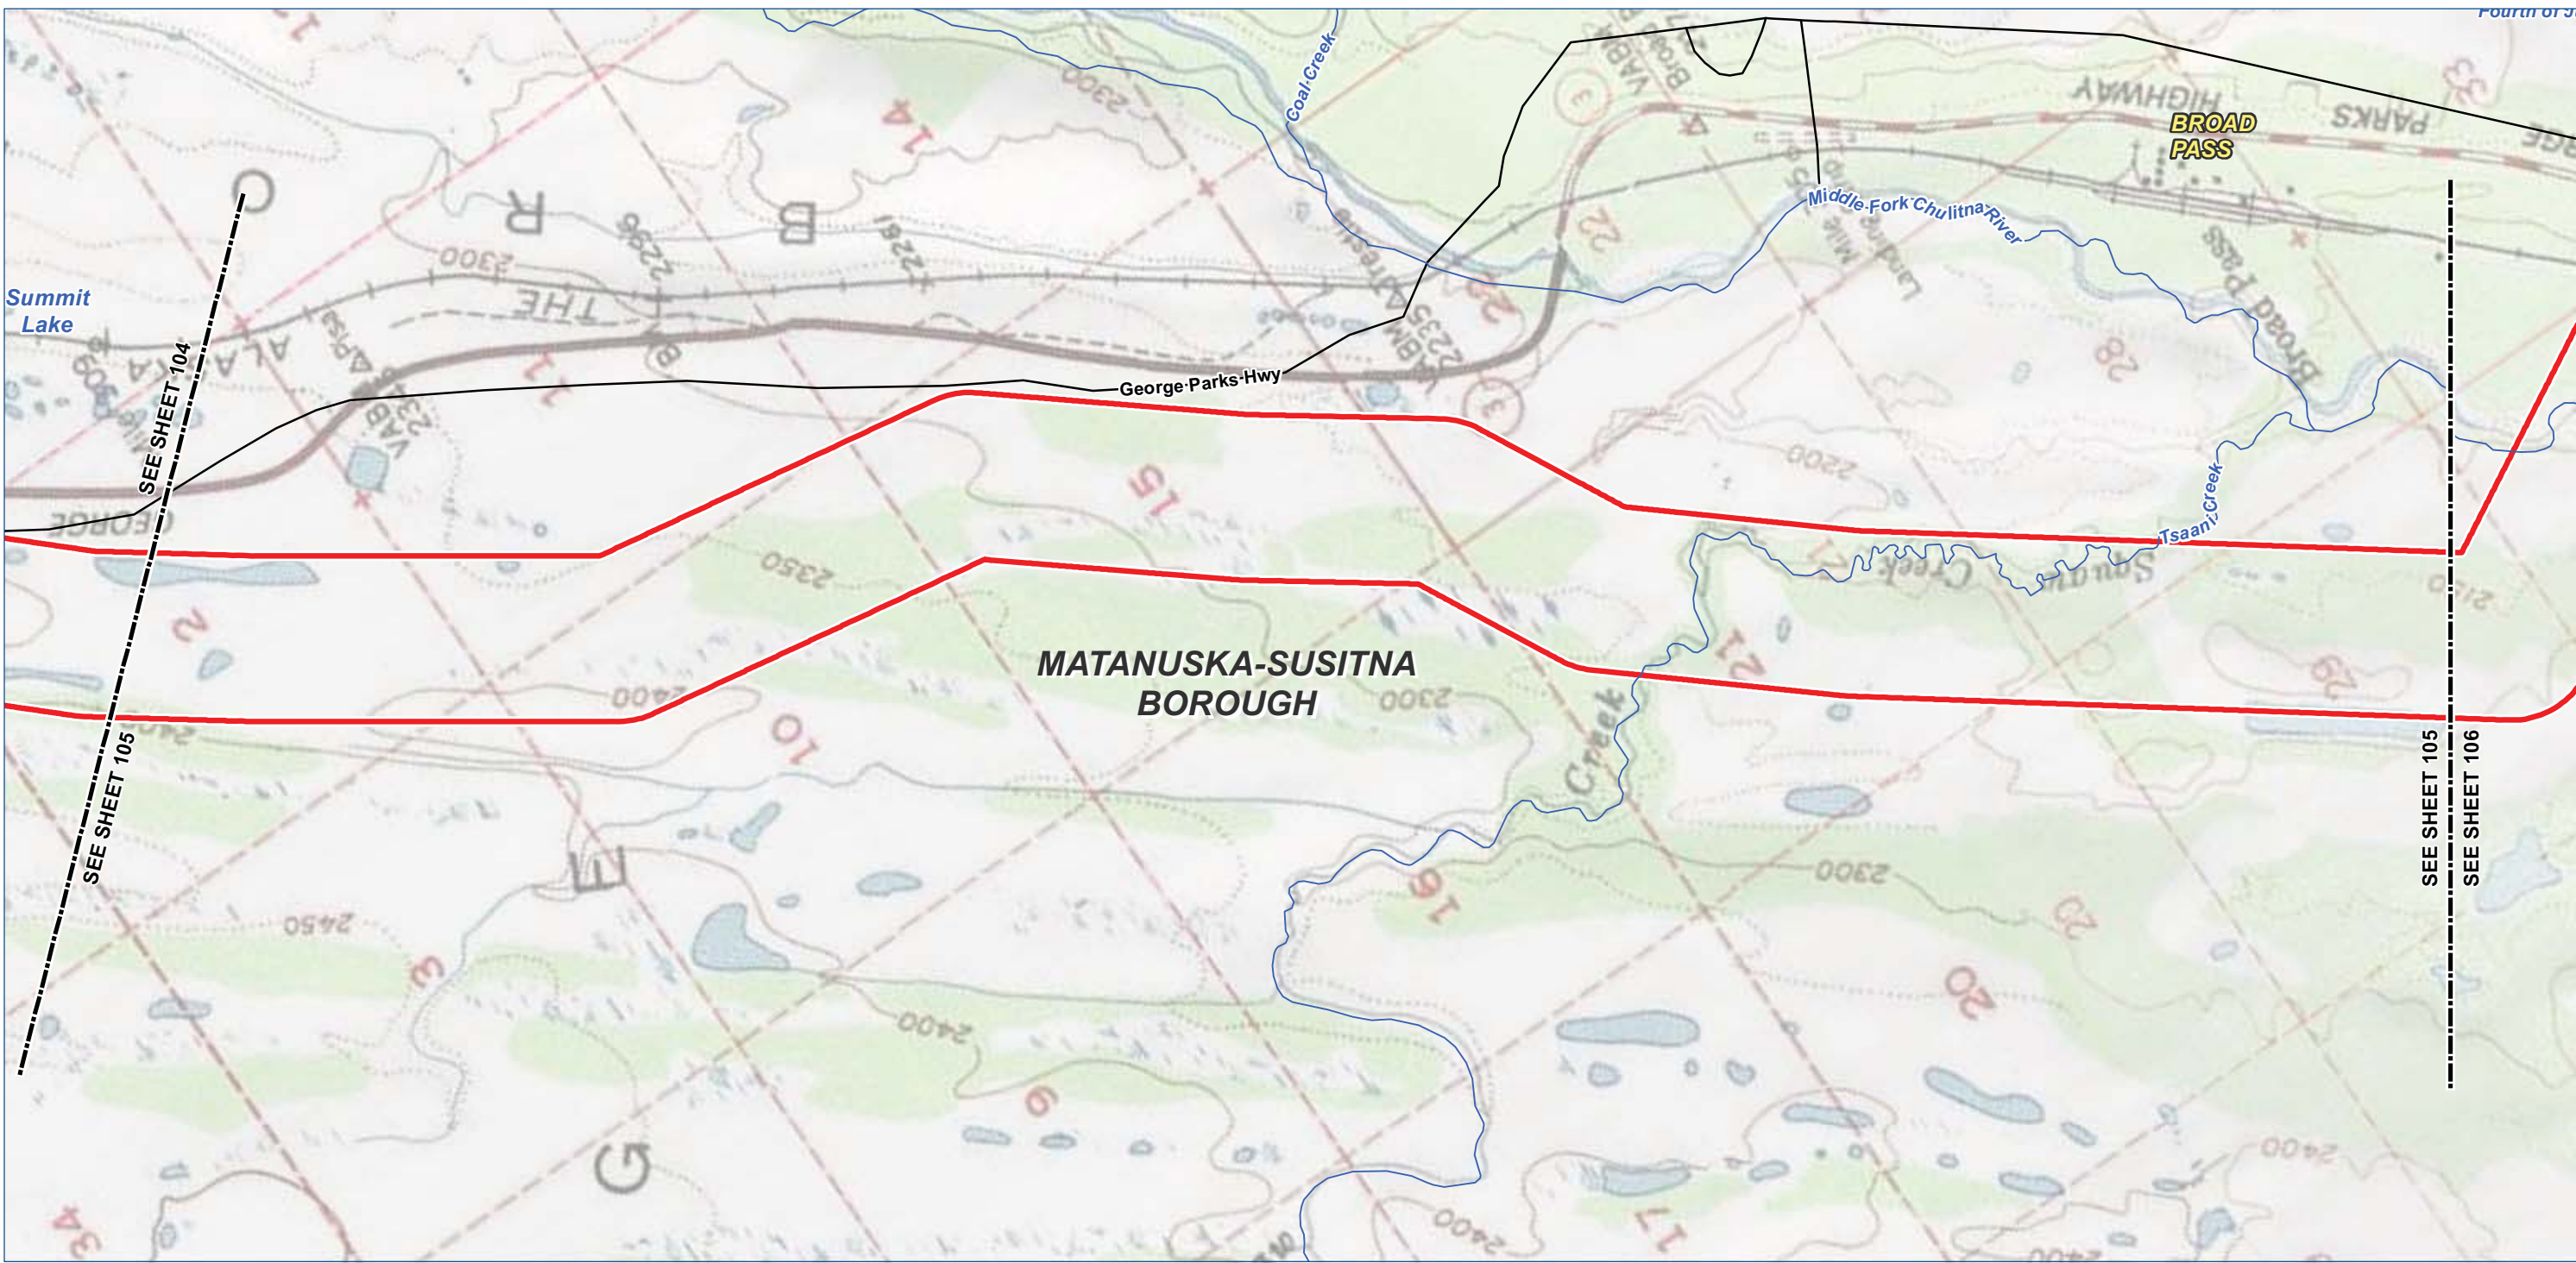

Legend

TIGER Road

NHD Named Flowline

Trail

Study Corridor - 2,000 ft wide (+/-)

Pre-FEED Rev A Base Corridor

Pre-FEED Rev A Alternate Corridor

Borough / Census Area Line

Incorporated City Boundary

Public Land - Large Parcel



ALASKA LNG PROJECT		
Appendix A - Pre-FEED Rev A Base Corridor		
BOROUGH: MATANUSKA-SUSITNA	DRAWN BY: CC	
STATE: ALASKA	CHECKED BY: GS / JS	
REV. NO.:	REVISION	DATE
A	ISSUED FOR REVIEW	2014-06-23
B	ISSUED FOR REVIEW	2014-07-10
C	ISSUED FOR REVIEW	2014-09-30
0	ISSUED FOR REVIEW	2014-10-01
Mile posts will be added once a concept is selected		
DATE: 2014-10-01	PROJECTION: NAD83 STATE PLANE AK 4 5004 FEET	

PREPARED BY:

exp Energy Services Inc.



t: +1.850.385.5441 | f: +1.850.385.5523
1300 Metropolitan Blvd.
Tallahassee, FL 32308
U.S.A.

www.exp.com

BUILDINGS • EARTH & ENVIRONMENT • ENERGY •

INDUSTRIAL • INFRASTRUCTURE • SUSTAINABILITY •

DWG: APP A-T-BASE_PRE-FEED SHEET: 105

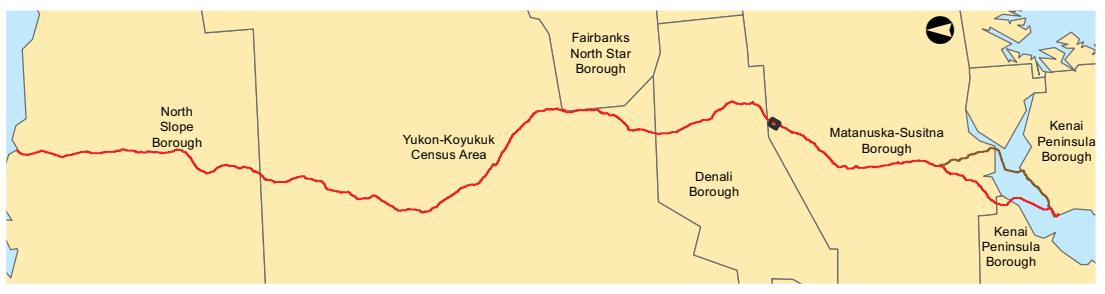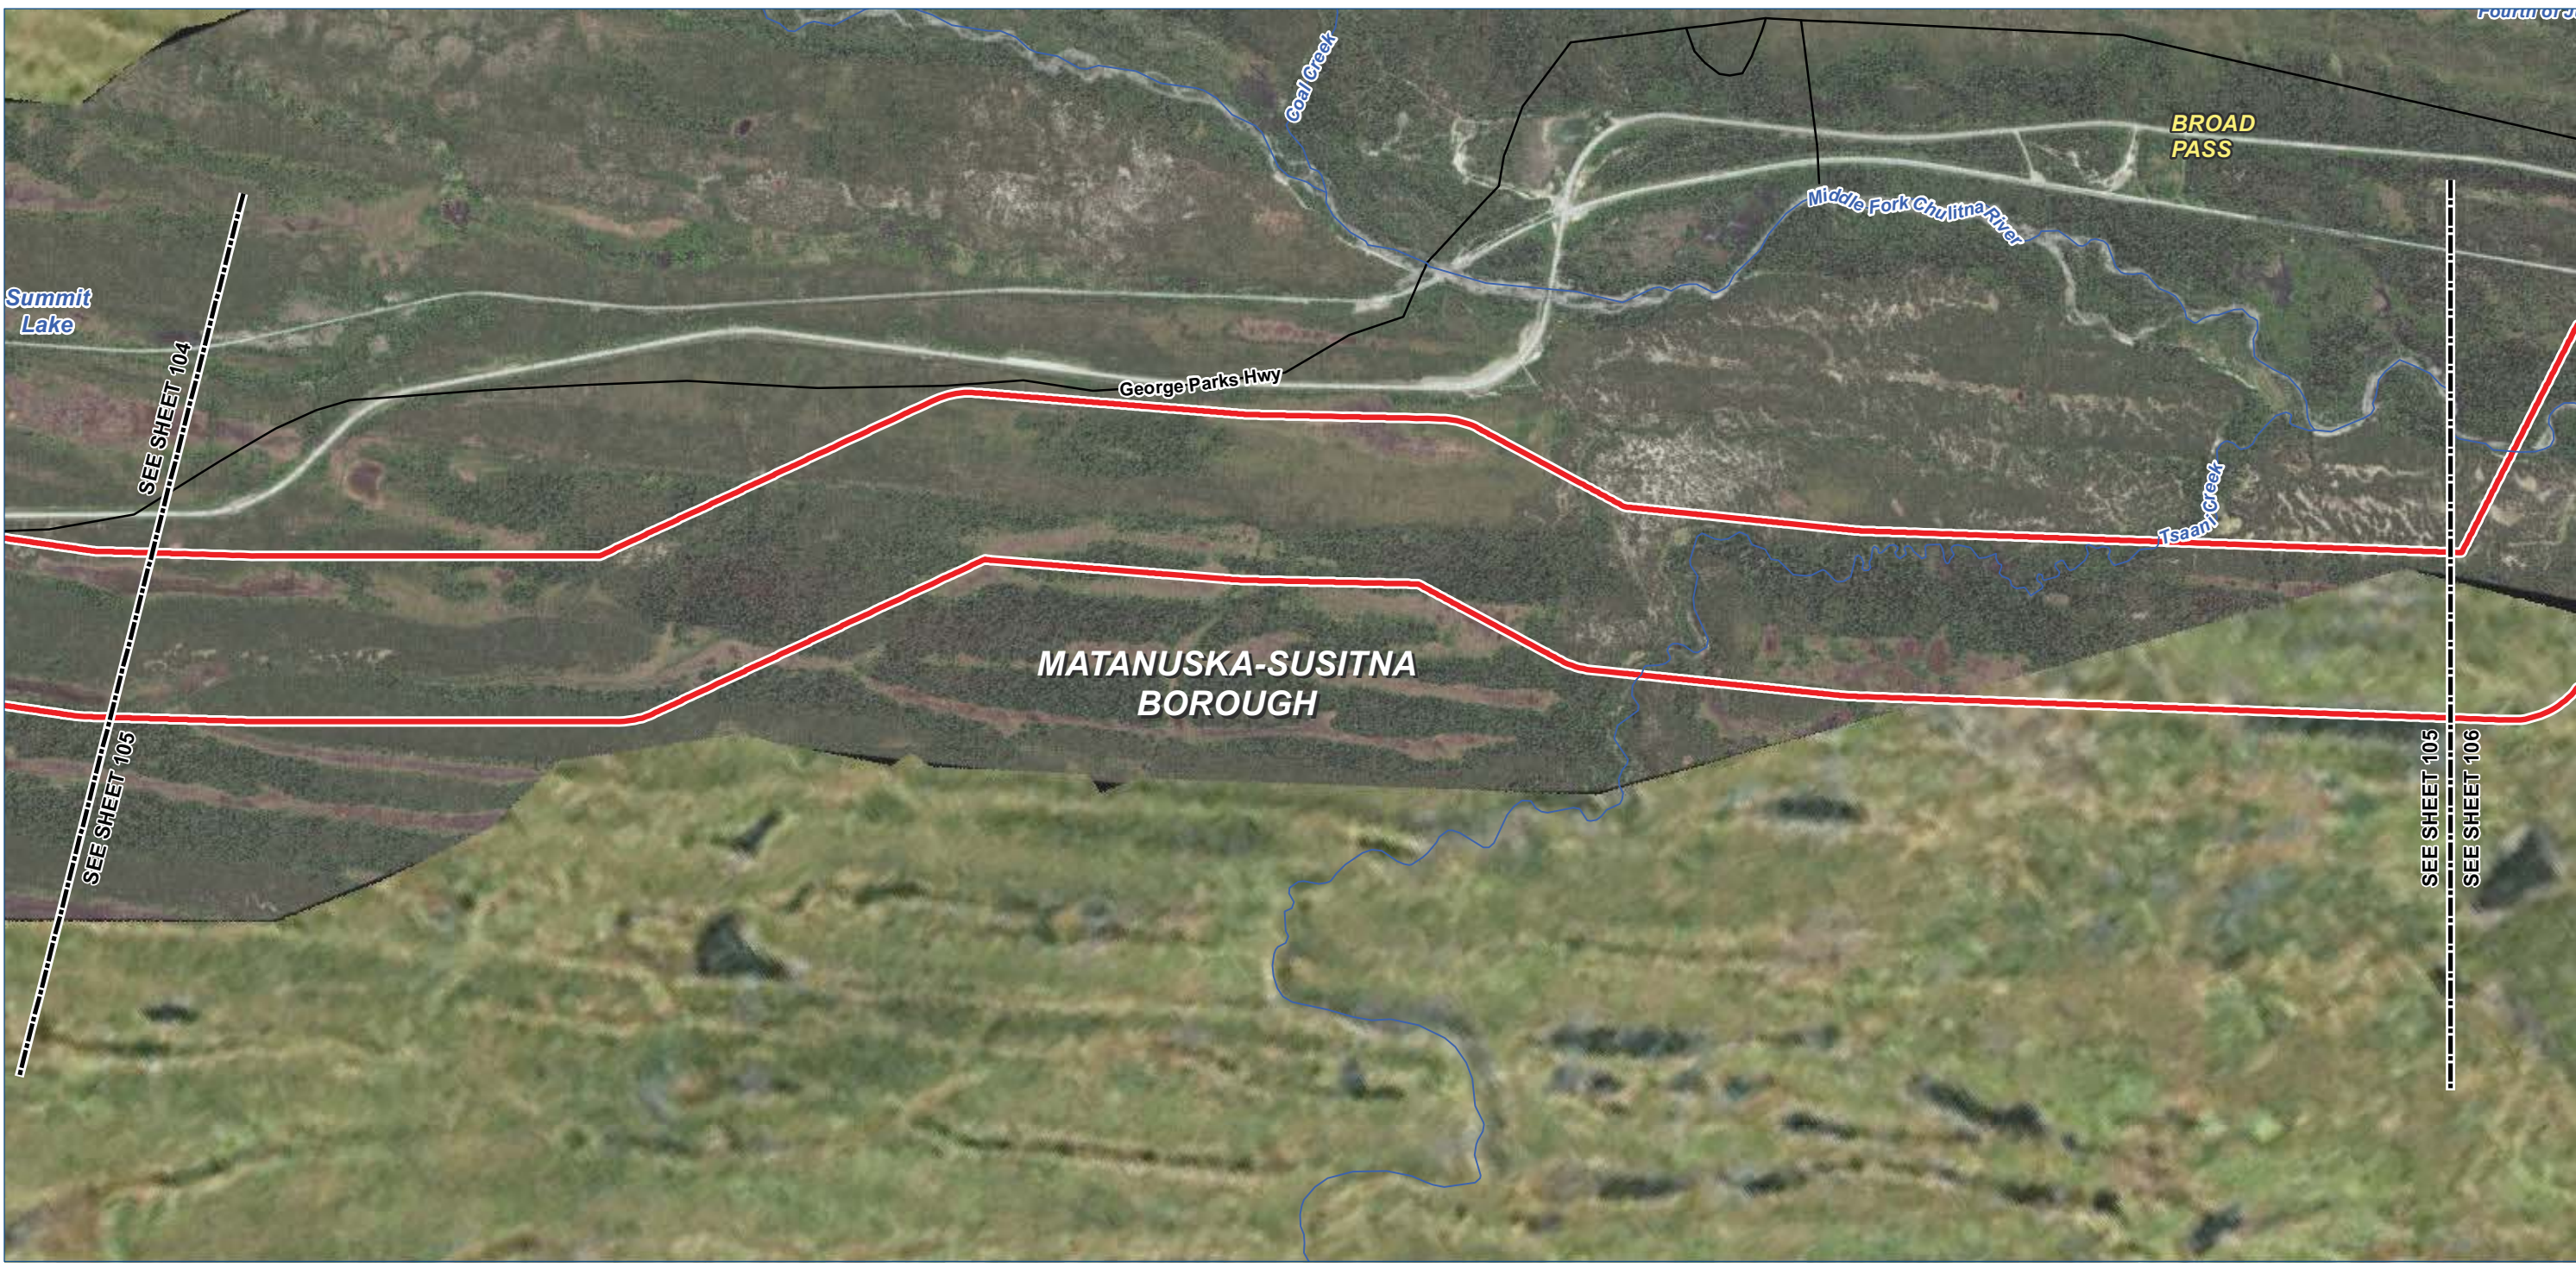

Legend

- TIGER Road

NHD Named Flowline

Trail
- Borough / Census Area Line

Incorporated City Boundary

Public Land - Large Parcel

- Study Corridor - 2,000 ft wide (+/-)
- Pre-FEED Rev A Base Corridor

Pre-FEED Rev A Alternate Corridor



ALASKA LNG PROJECT		
Appendix A - Pre-FEED Rev A Base Corridor		
BOROUGH: MATANUSKA-SUSITNA	DRAWN BY: CC	
STATE: ALASKA	CHECKED BY: GS / JS	
REV. NO.:	REVISION	DATE
A	ISSUED FOR REVIEW	2014-06-23
B	ISSUED FOR REVIEW	2014-07-10
C	ISSUED FOR REVIEW	2014-09-30
0	ISSUED FOR REVIEW	2014-10-01
Mile posts will be added once a concept is selected		
DATE: 2014-10-01	PROJECTION: NAD83 STATE PLANE AK 4 5004 FEET	

PREPARED BY:

exp Energy Services Inc.



t: +1.850.385.5441 | f: +1.850.385.5523
1300 Metropolitan Blvd.
Tallahassee, FL 32308
U.S.A.

www.exp.com



• BUILDINGS • EARTH & ENVIRONMENT • ENERGY •
• INDUSTRIAL • INFRASTRUCTURE • SUSTAINABILITY •

DWG: APP A-A-BASE_PRE-FEED SHEET: 105

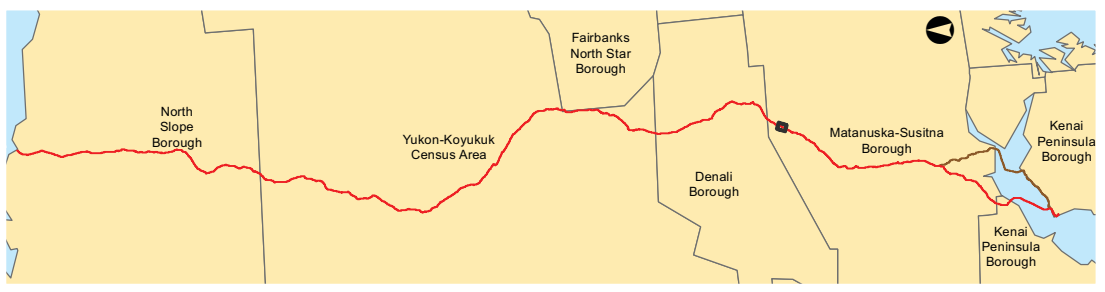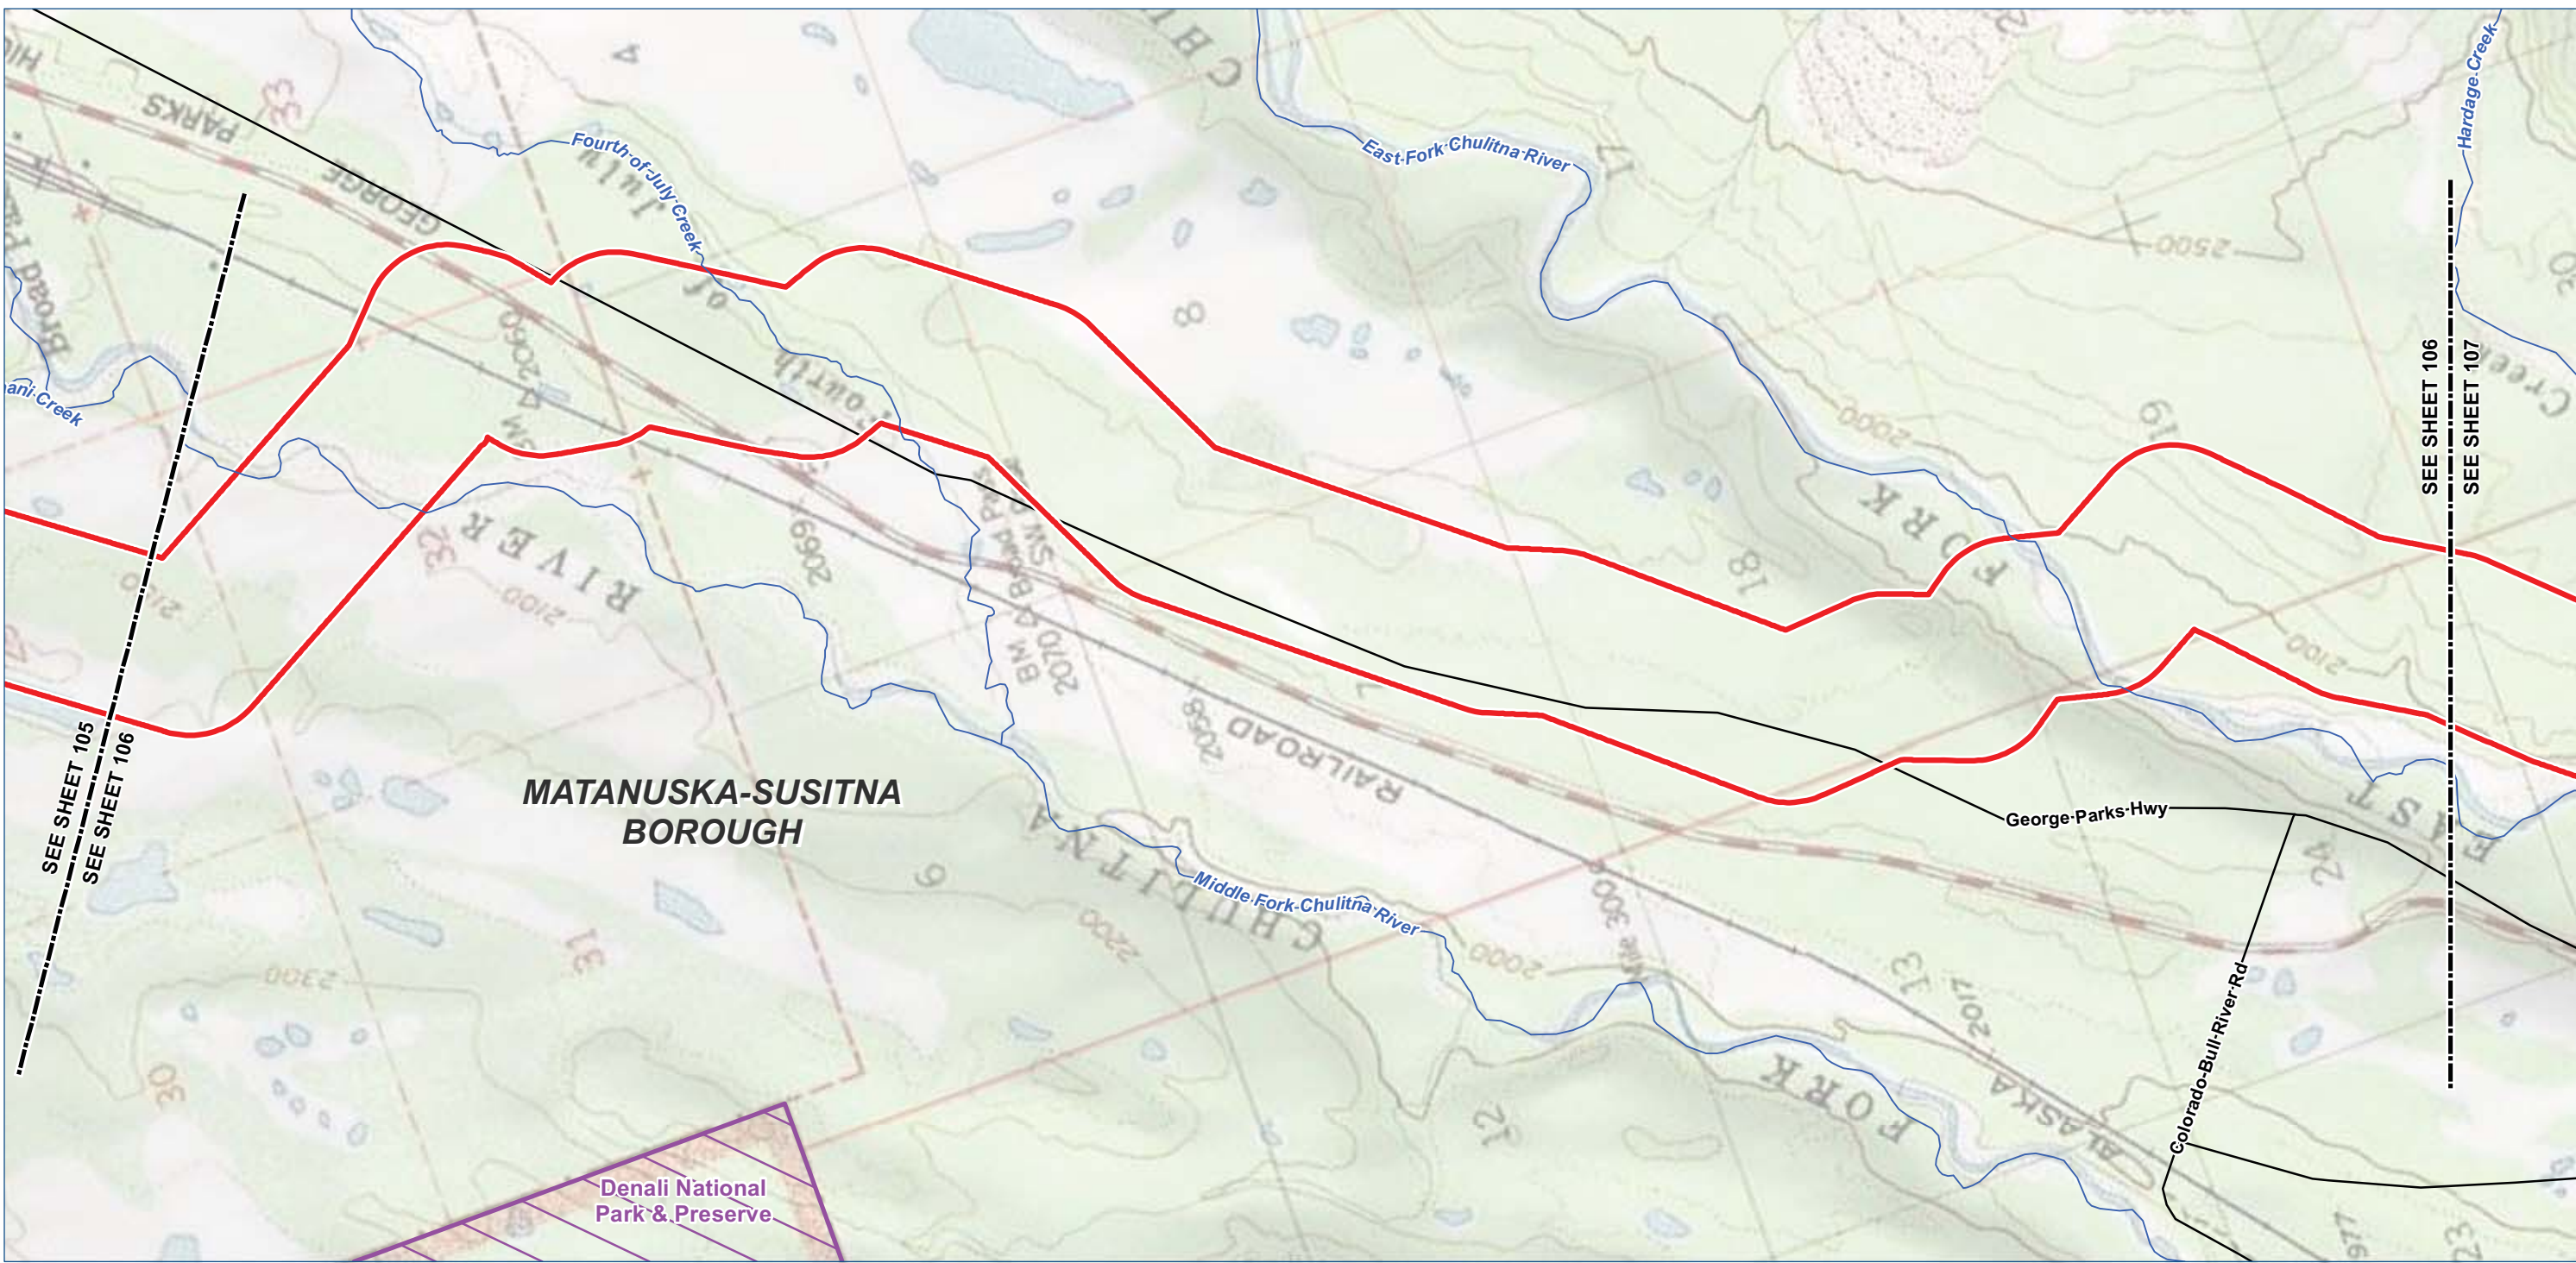

Legend

TIGER Road

NHD Named Flowline

Trail

Study Corridor - 2,000 ft wide (+/-)

Pre-FEED Rev A Base Corridor

Pre-FEED Rev A Alternate Corridor

Borough / Census Area Line

Incorporated City Boundary

Public Land - Large Parcel

ALASKA LNG PROJECT		
Appendix A - Pre-FEED Rev A Base Corridor		
BOROUGH: MATANUSKA-SUSITNA	DRAWN BY: CC	
STATE: ALASKA	CHECKED BY: GS / JS	
REV. NO.:	REVISION	DATE
A	ISSUED FOR REVIEW	2014-06-23
B	ISSUED FOR REVIEW	2014-07-10
C	ISSUED FOR REVIEW	2014-09-30
0	ISSUED FOR REVIEW	2014-10-01
Mile posts will be added once a concept is selected		
DATE: 2014-10-01	PROJECTION: NAD83 STATE PLANE AK 4 5004 FEET	

PREPARED BY:

exp Energy Services Inc.

t: +1.850.385.5441 | f: +1.850.385.5523
1300 Metropolitan Blvd.
Tallahassee, FL 32308
U.S.A.
www.exp.com



BUILDINGS • EARTH & ENVIRONMENT • ENERGY •

INDUSTRIAL • INFRASTRUCTURE • SUSTAINABILITY •

DWG: APP A-T-BASE_PRE-FEED

SHEET: 106

X:\Projects\ExxonMobil\SCLNG\Mapping\20140930_Resource_Report_Rev_0\04_MXD\01_Ver0\App_A_Topo_Preliminary_Preferred_Corridor_Pre_FEED_1.mxd

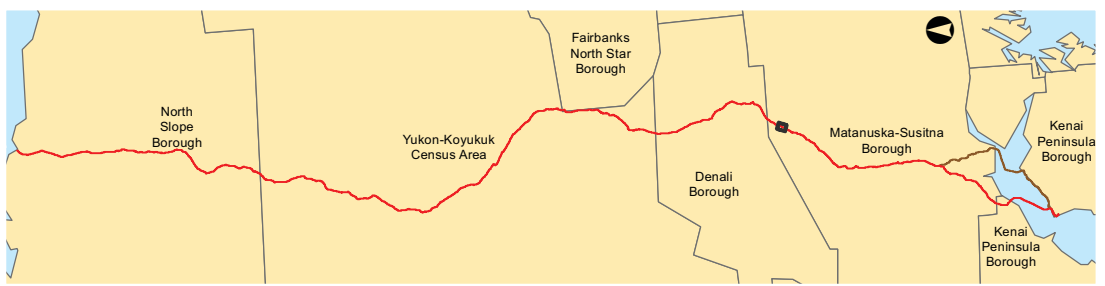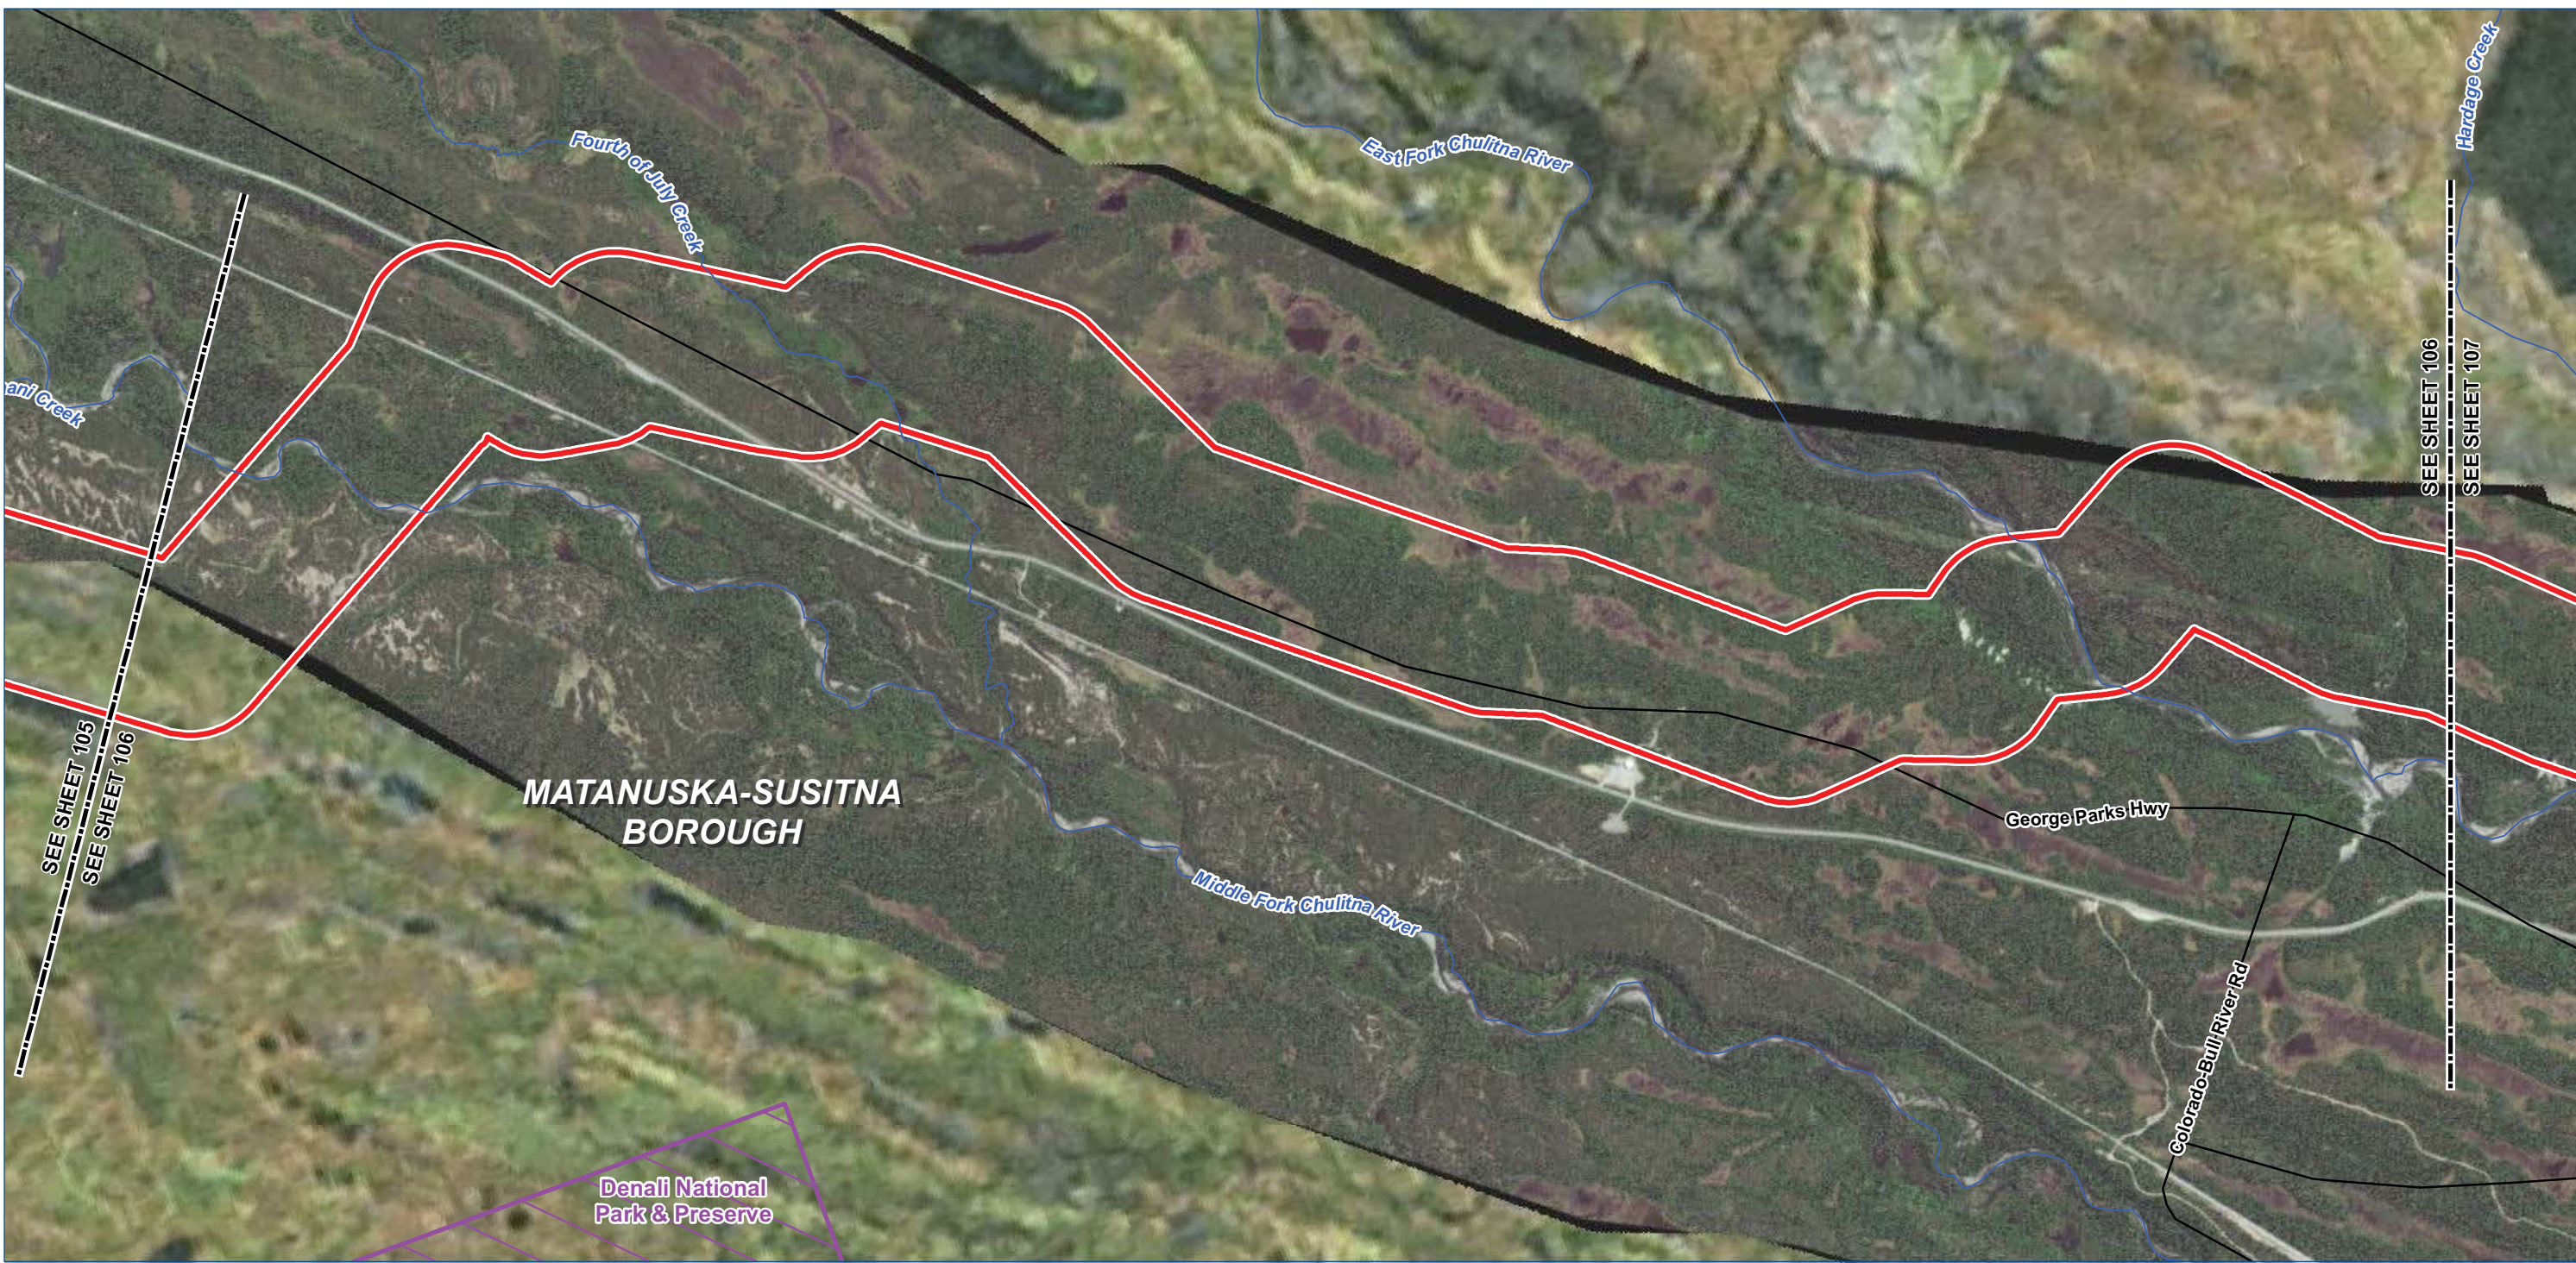

Legend

TIGER Road

NHD Named Flowline

Trail

Study Corridor - 2,000 ft wide (+/-)

Pre-FEED Rev A Base Corridor

Pre-FEED Rev A Alternate Corridor

Borough / Census Area Line

Incorporated City Boundary

Public Land - Large Parcel

ALASKA LNG PROJECT		
Appendix A - Pre-FEED Rev A Base Corridor		
BOROUGH: MATANUSKA-SUSITNA	DRAWN BY: CC	
STATE: ALASKA	CHECKED BY: GS / JS	
REV. NO.:	REVISION	DATE
A	ISSUED FOR REVIEW	2014-06-23
B	ISSUED FOR REVIEW	2014-07-10
C	ISSUED FOR REVIEW	2014-09-30
0	ISSUED FOR REVIEW	2014-10-01
Mile posts will be added once a concept is selected		
DATE: 2014-10-01	PROJECTION: NAD83 STATE PLANE AK 4 5004 FEET	

PREPARED BY:

exp Energy Services Inc.

t: +1.850.385.5441 | f: +1.850.385.5523
1300 Metropolitan Blvd.
Tallahassee, FL 32308
U.S.A.

www.exp.com

BUILDINGS

EARTH & ENVIRONMENT

ENERGY



INDUSTRIAL

INFRASTRUCTURE

SUSTAINABILITY

DWG: APP A-A-BASE_PRE-FEED SHEET: 106

X:\Projects\ExxonMobil\SCLNG\Mapping\20140930_Resource_Report_Rev_0\04_MXD\01_Ver0\App_A_Aerial_Preliminary_Prefered_Corridor_Pre_FEED.mxd

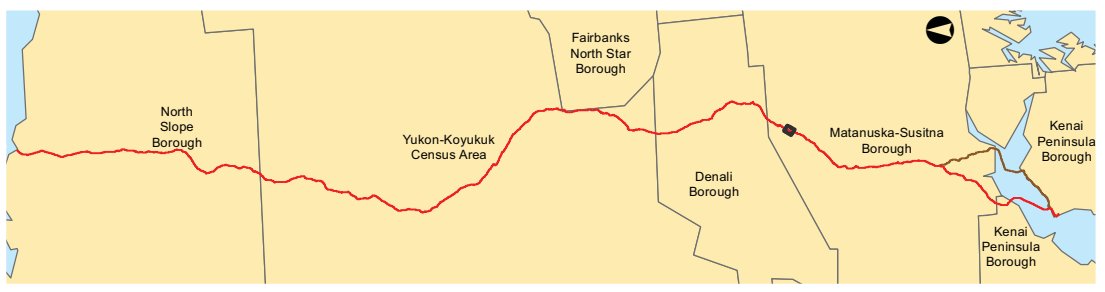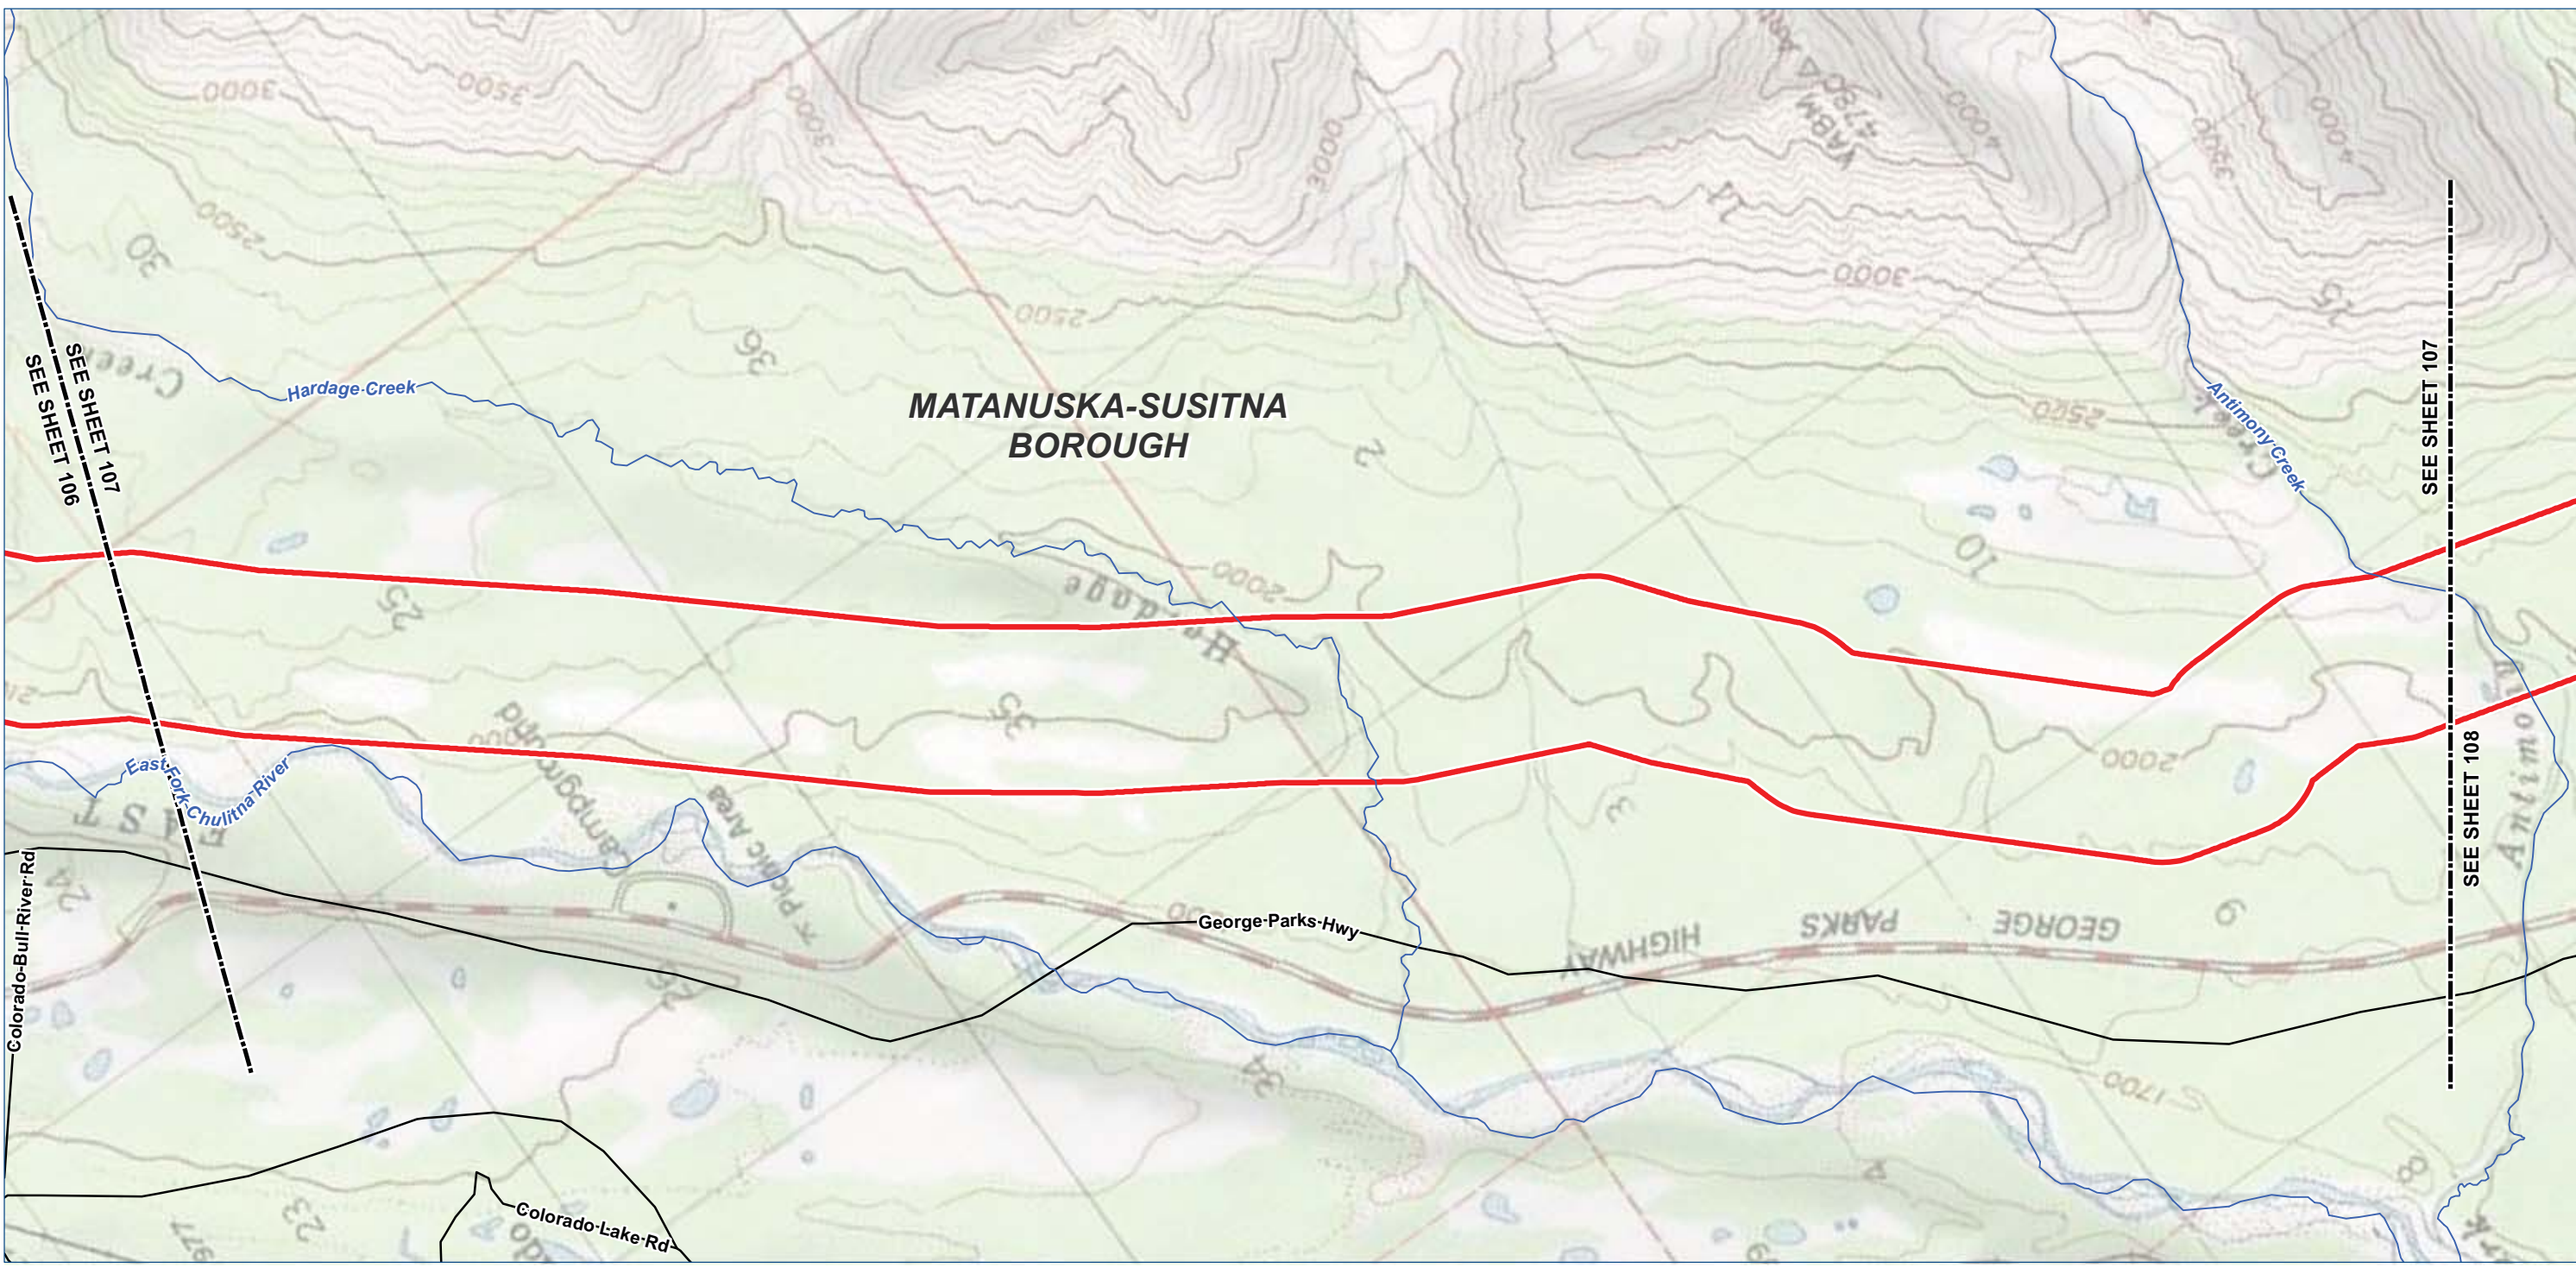

- Legend**

 - TIGER Road
 - NHD Named Flowline
 - Trail
 - Study Corridor - 2,000 ft wide (+/-)**
 - Pre-FEED Rev A Base Corridor
 - Pre-FEED Rev A Alternate Corridor
- Borough / Census Area Line
 - Incorporated City Boundary
 - Public Land - Large Parcel



ALASKA LNG PROJECT		
Appendix A - Pre-FEED Rev A Base Corridor		
BOROUGH: MATANUSKA-SUSITNA	DRAWN BY: CC	
STATE: ALASKA	CHECKED BY: GS / JS	
REV. NO.:	REVISION	DATE
A	ISSUED FOR REVIEW	2014-06-23
B	ISSUED FOR REVIEW	2014-07-10
C	ISSUED FOR REVIEW	2014-09-30
0	ISSUED FOR REVIEW	2014-10-01
Mile posts will be added once a concept is selected		
DATE: 2014-10-01	PROJECTION: NAD83 STATE PLANE AK 4 5004 FEET	

PREPARED BY:



exp Energy Services Inc.

t: +1.850.385.5441 | f: +1.850.385.5523
1300 Metropolitan Blvd.
Tallahassee, FL 32308
U.S.A.

www.exp.com

• BUILDINGS • EARTH & ENVIRONMENT • ENERGY •
• INDUSTRIAL • INFRASTRUCTURE • SUSTAINABILITY •

DWG: APP A-T-BASE_PRE-FEED SHEET: 107

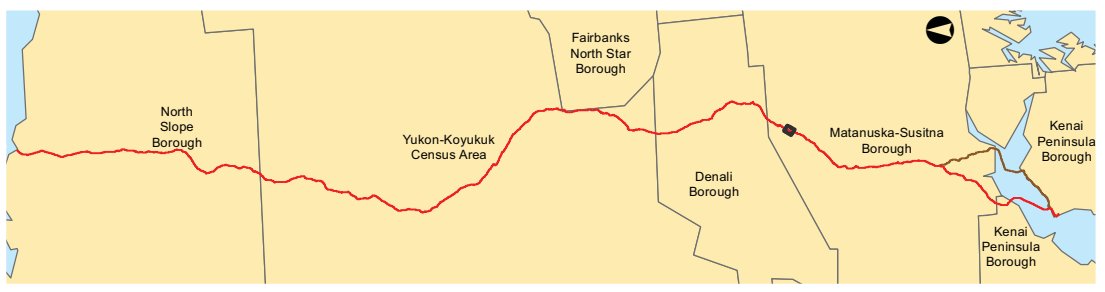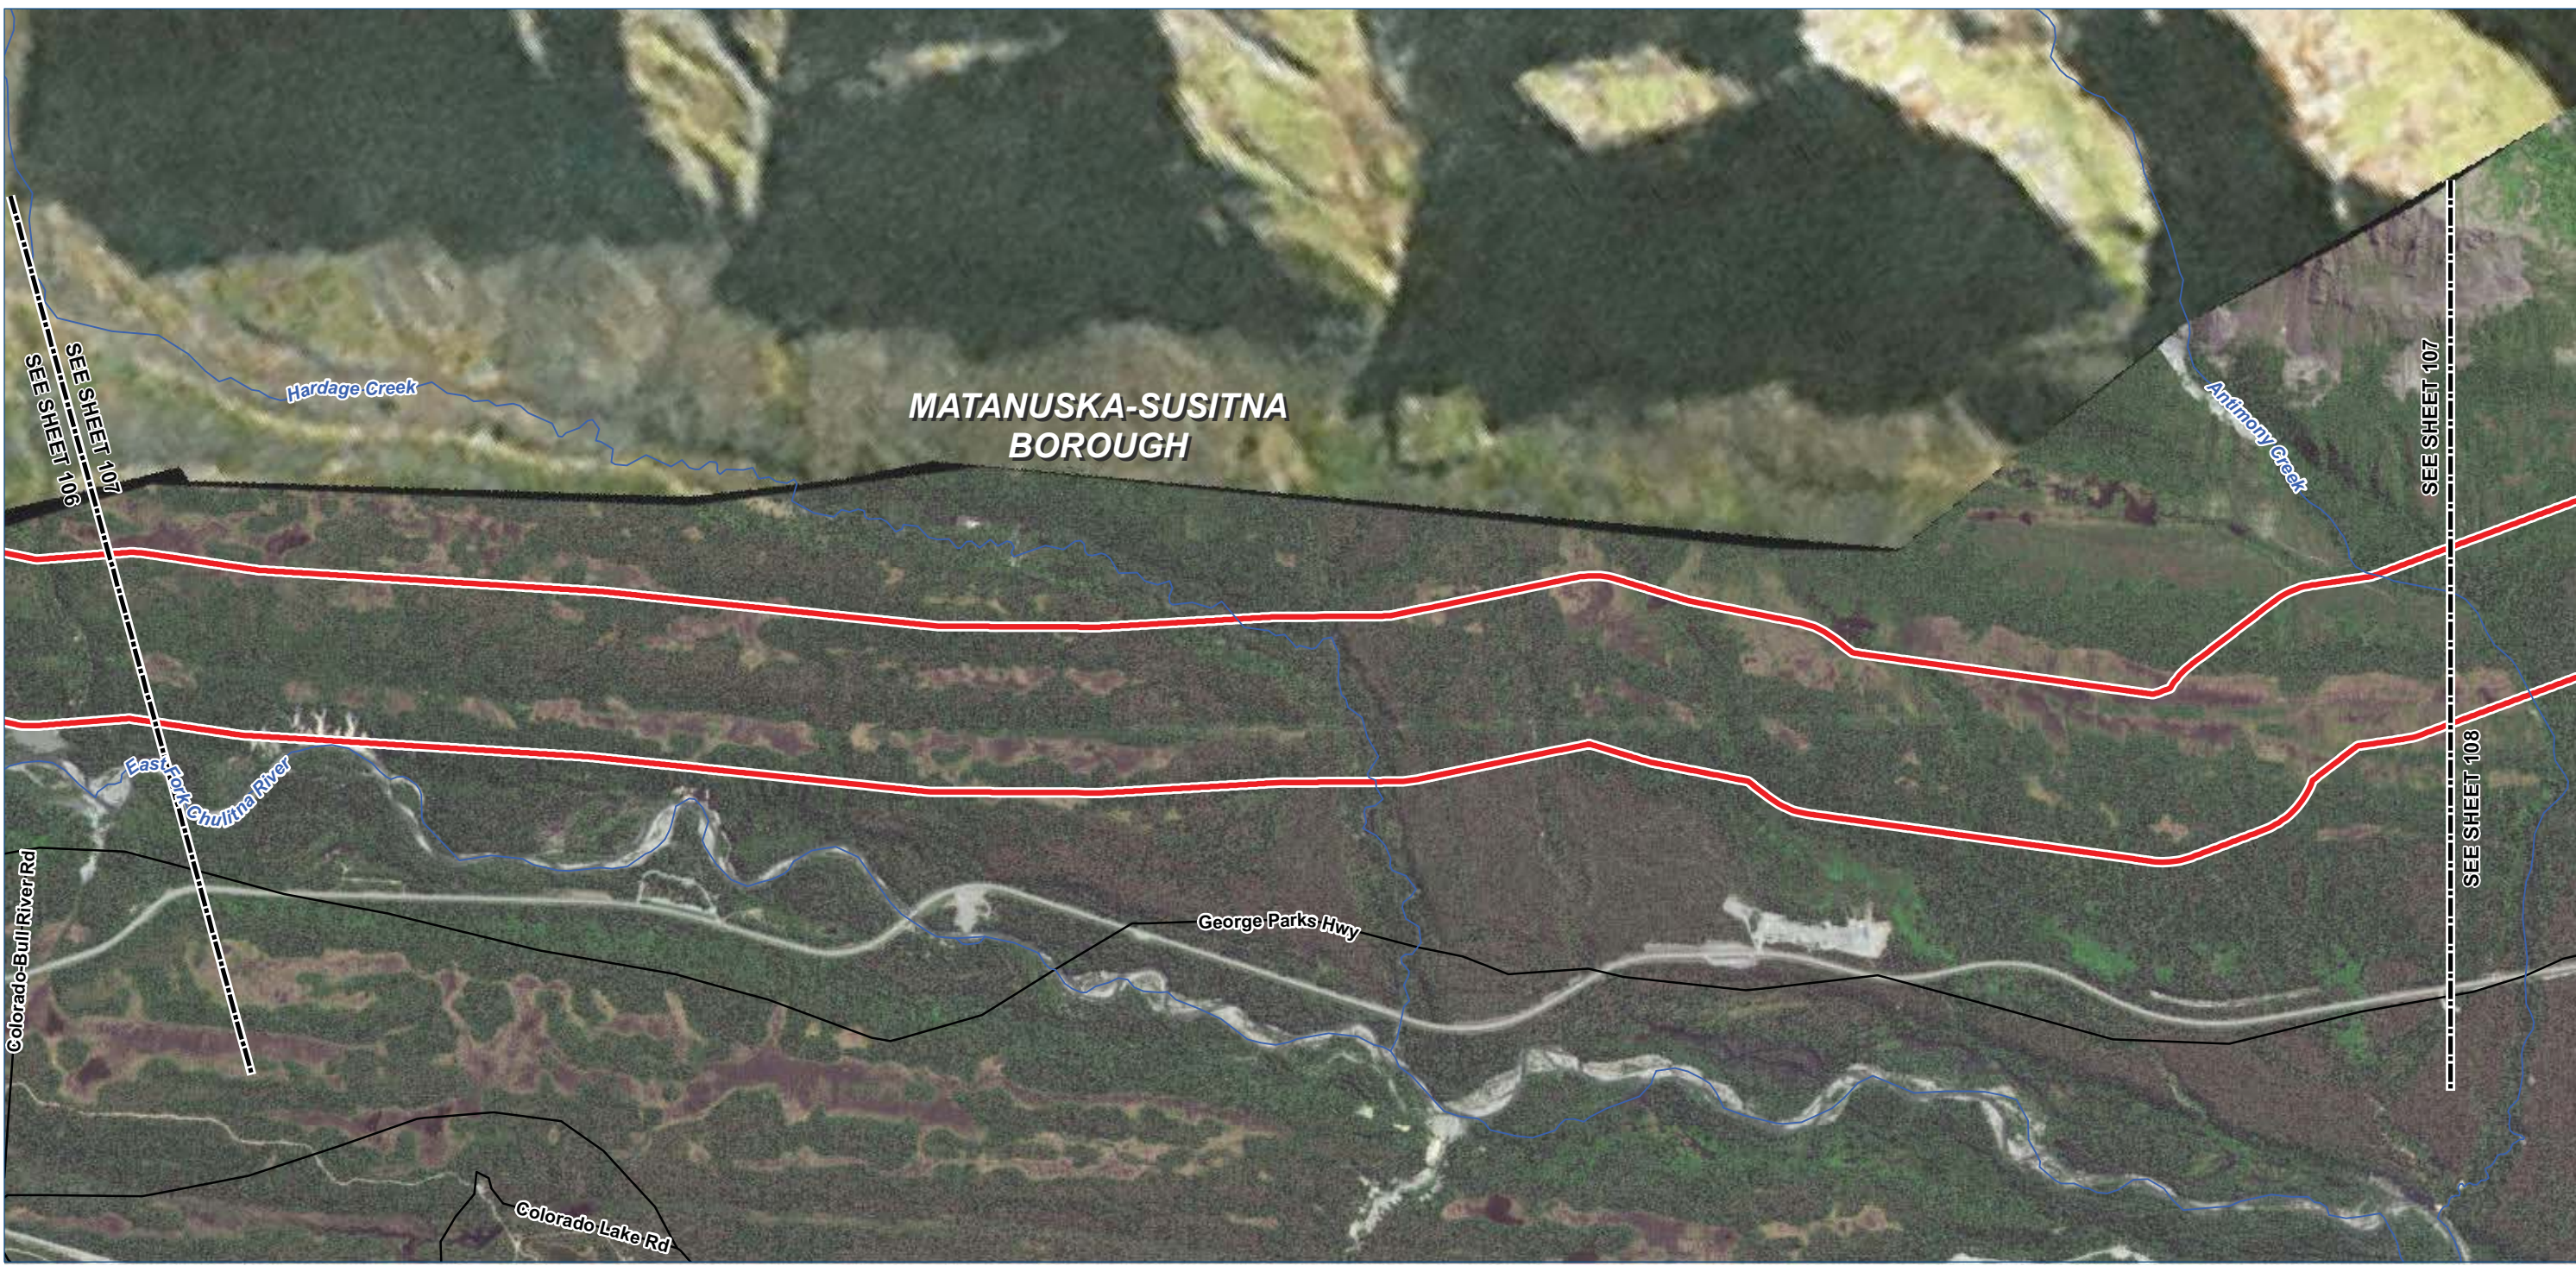

Legend

- TIGER Road

NHD Named Flowline

Trail
- Borough / Census Area Line

Incorporated City Boundary

Public Land - Large Parcel

- Study Corridor - 2,000 ft wide (+/-)
- Pre-FEED Rev A Base Corridor

Pre-FEED Rev A Alternate Corridor



ALASKA LNG PROJECT

Appendix A - Pre-FEED Rev A Base Corridor

BOROUGH: MATANUSKA-SUSITNA		DRAWN BY: CC
STATE: ALASKA		CHECKED BY: GS / JS
REV. NO.:	REVISION	DATE
A	ISSUED FOR REVIEW	2014-06-23
B	ISSUED FOR REVIEW	2014-07-10
C	ISSUED FOR REVIEW	2014-09-30
0	ISSUED FOR REVIEW	2014-10-01
Mile posts will be added once a concept is selected		

DATE: 2014-10-01 PROJECTION: NAD83 STATE PLANE AK 4 5004 FEET

PREPARED BY:

exp Energy Services Inc.



t: +1.850.385.5441 | f: +1.850.385.5523
1300 Metropolitan Blvd.
Tallahassee, FL 32308
U.S.A.

www.exp.com



• BUILDINGS • EARTH & ENVIRONMENT • ENERGY •
• INDUSTRIAL • INFRASTRUCTURE • SUSTAINABILITY •

DWG: APP A-A-BASE_PRE-FEED SHEET: 107

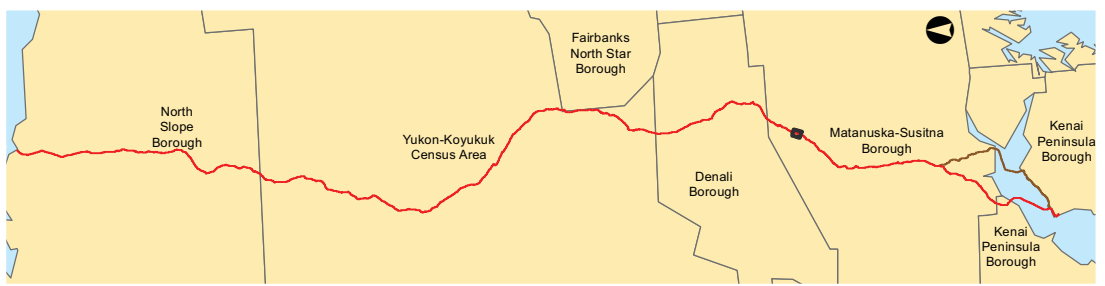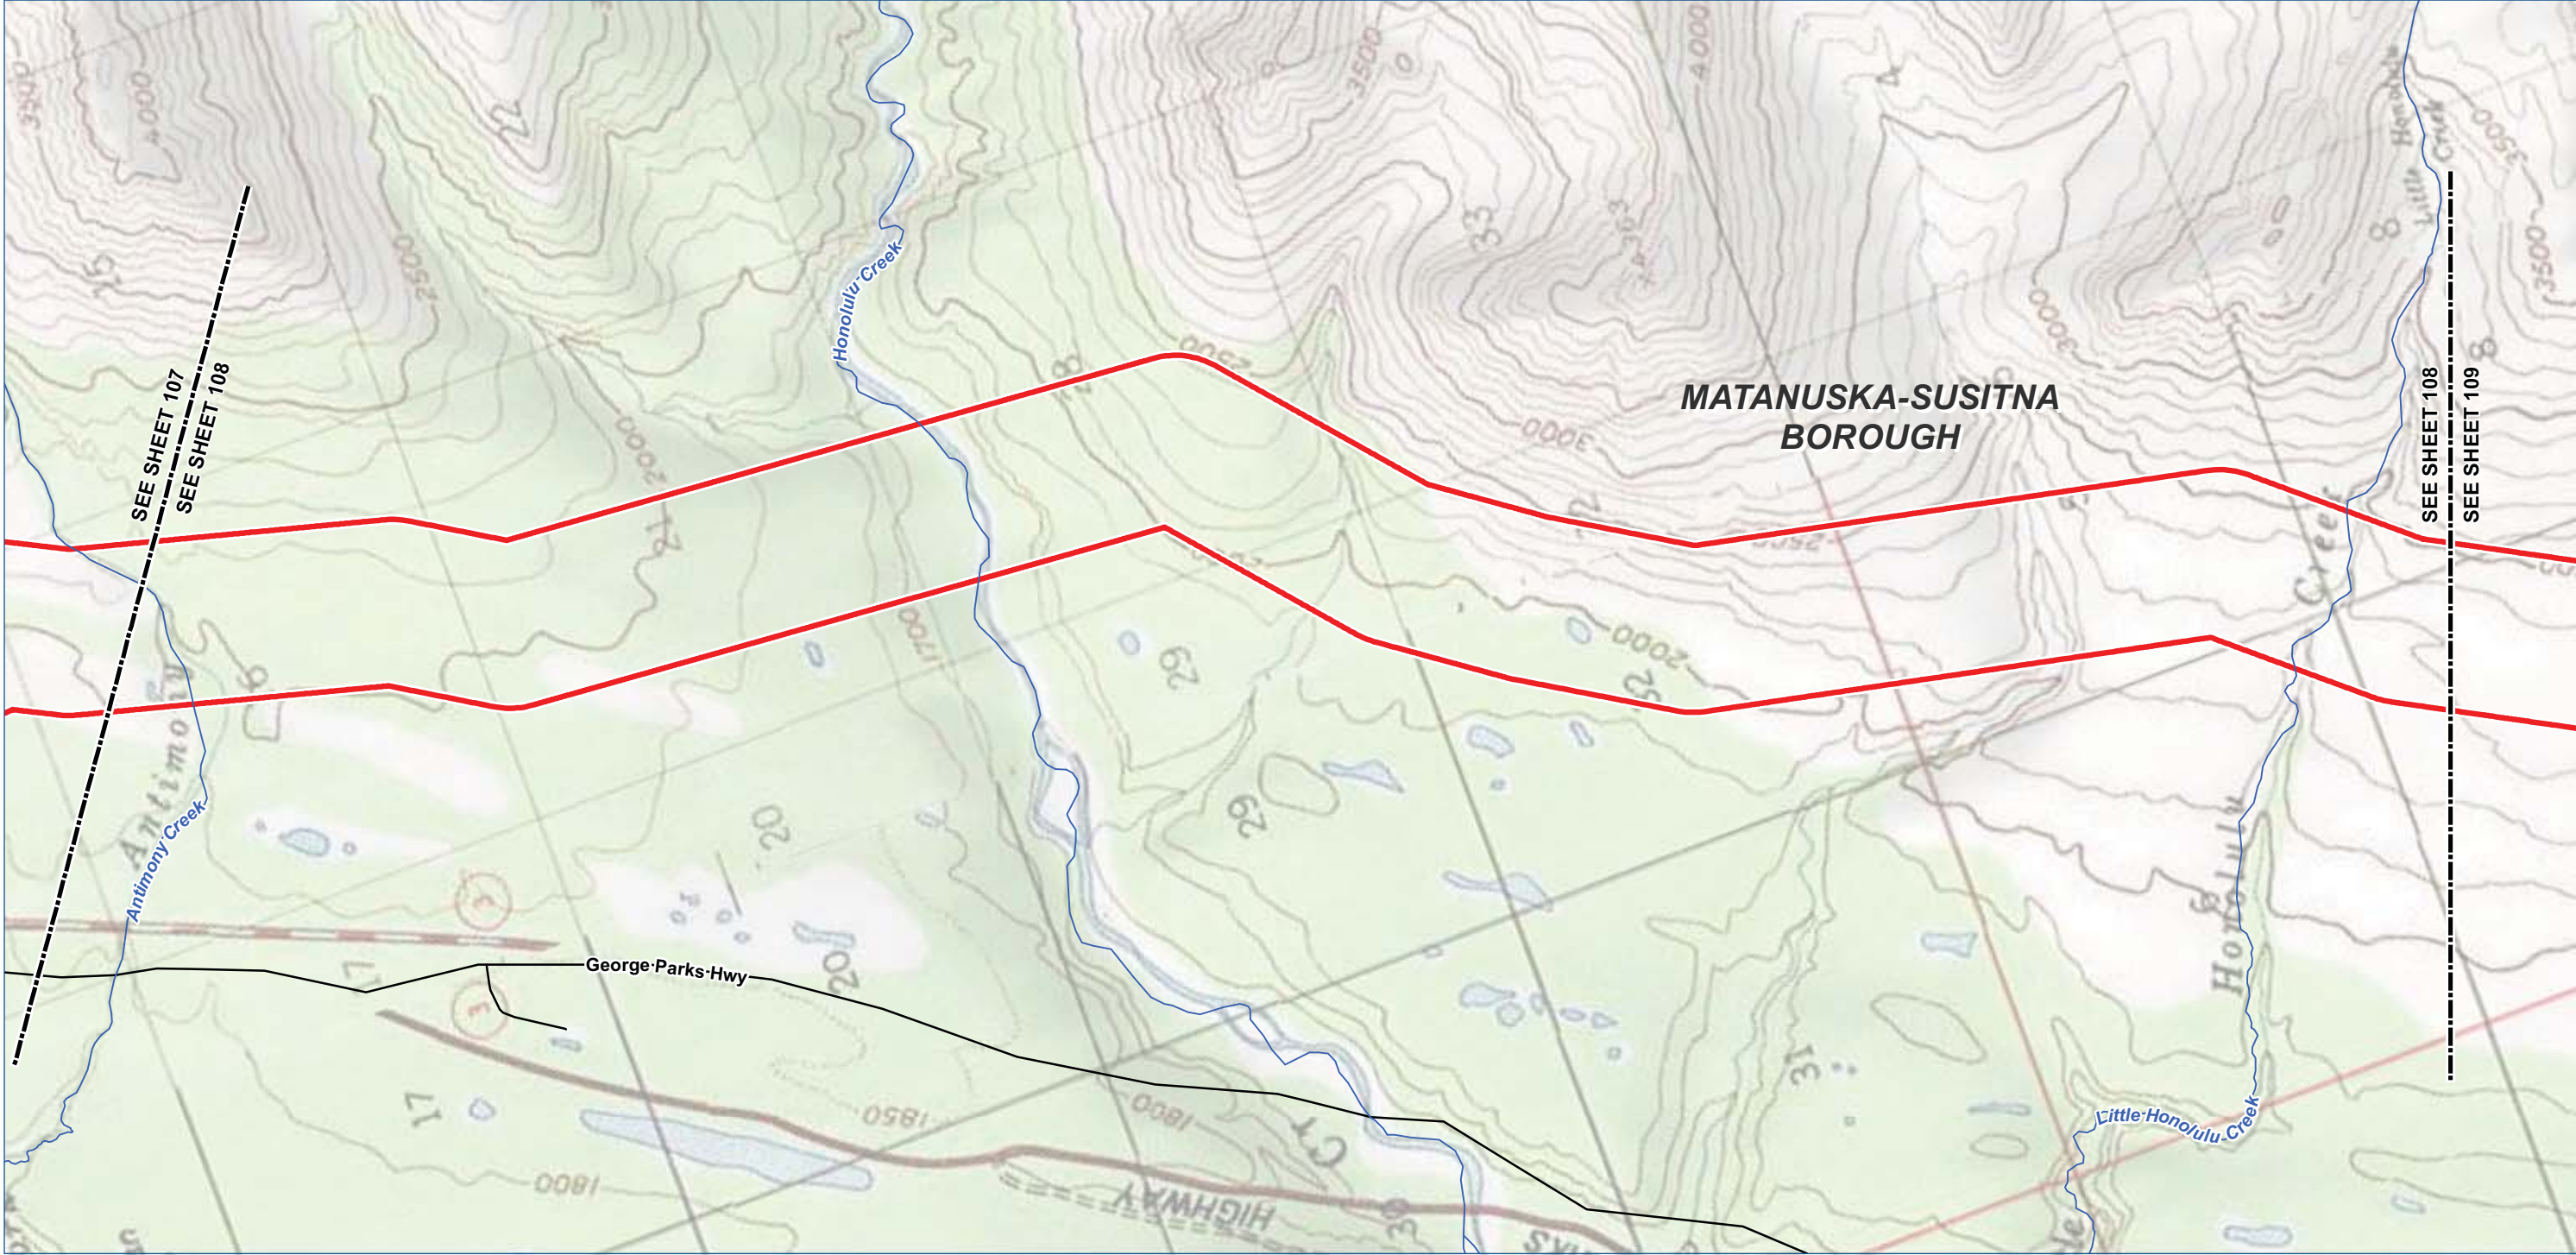

- Legend

TIGER Road

NHD Named Flowline

Trail

Study Corridor - 2,000 ft wide (+/-)

Pre-FEED Rev A Base Corridor

Pre-FEED Rev A Alternate Corridor

Borough / Census Area Line

Incorporated City Boundary

Public Land - Large Parcel
-
- | ALASKA LNG PROJECT | | |
|---|--|------------|
| Appendix A - Pre-FEED Rev A Base Corridor | | |
| BOROUGH: MATANUSKA-SUSITNA | DRAWN BY: CC | |
| STATE: ALASKA | CHECKED BY: GS / JS | |
| REV. NO.: | REVISION | DATE |
| A | ISSUED FOR REVIEW | 2014-06-23 |
| B | ISSUED FOR REVIEW | 2014-07-10 |
| C | ISSUED FOR REVIEW | 2014-09-30 |
| 0 | ISSUED FOR REVIEW | 2014-10-01 |
| Mile posts will be added once a concept is selected | | |
| DATE: 2014-10-01 | PROJECTION: NAD83 STATE PLANE AK 4 5004 FEET | |
- PREPARED BY:

exp Energy Services Inc.



t: +1.850.385.5441 | f: +1.850.385.5523
1300 Metropolitan Blvd.
Tallahassee, FL 32308
U.S.A.

www.exp.com

BUILDINGS • EARTH & ENVIRONMENT • ENERGY •

INDUSTRIAL • INFRASTRUCTURE • SUSTAINABILITY •

DWG: APP A-T-BASE_PRE-FEED SHEET: 108
- X:\Projects\ExxonMobil\SCLNG\Mapping\20140930_Resource_Report_Rev_0\04_MXD\01_Ver0\App_A_Topo_Preliminary_Preferred_Corridor_Pre_FEED_1.mxd

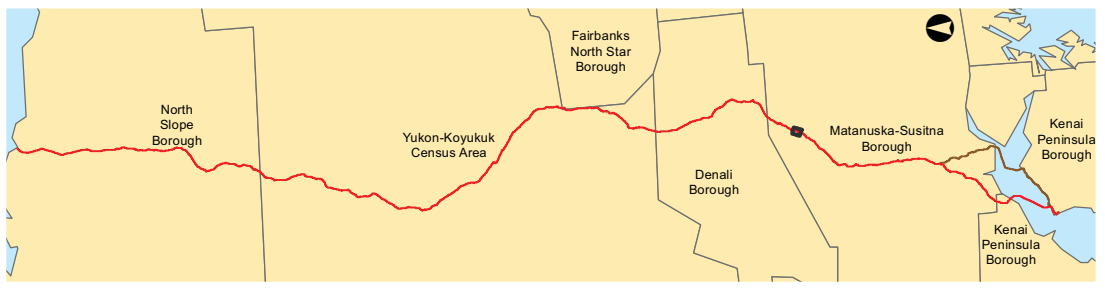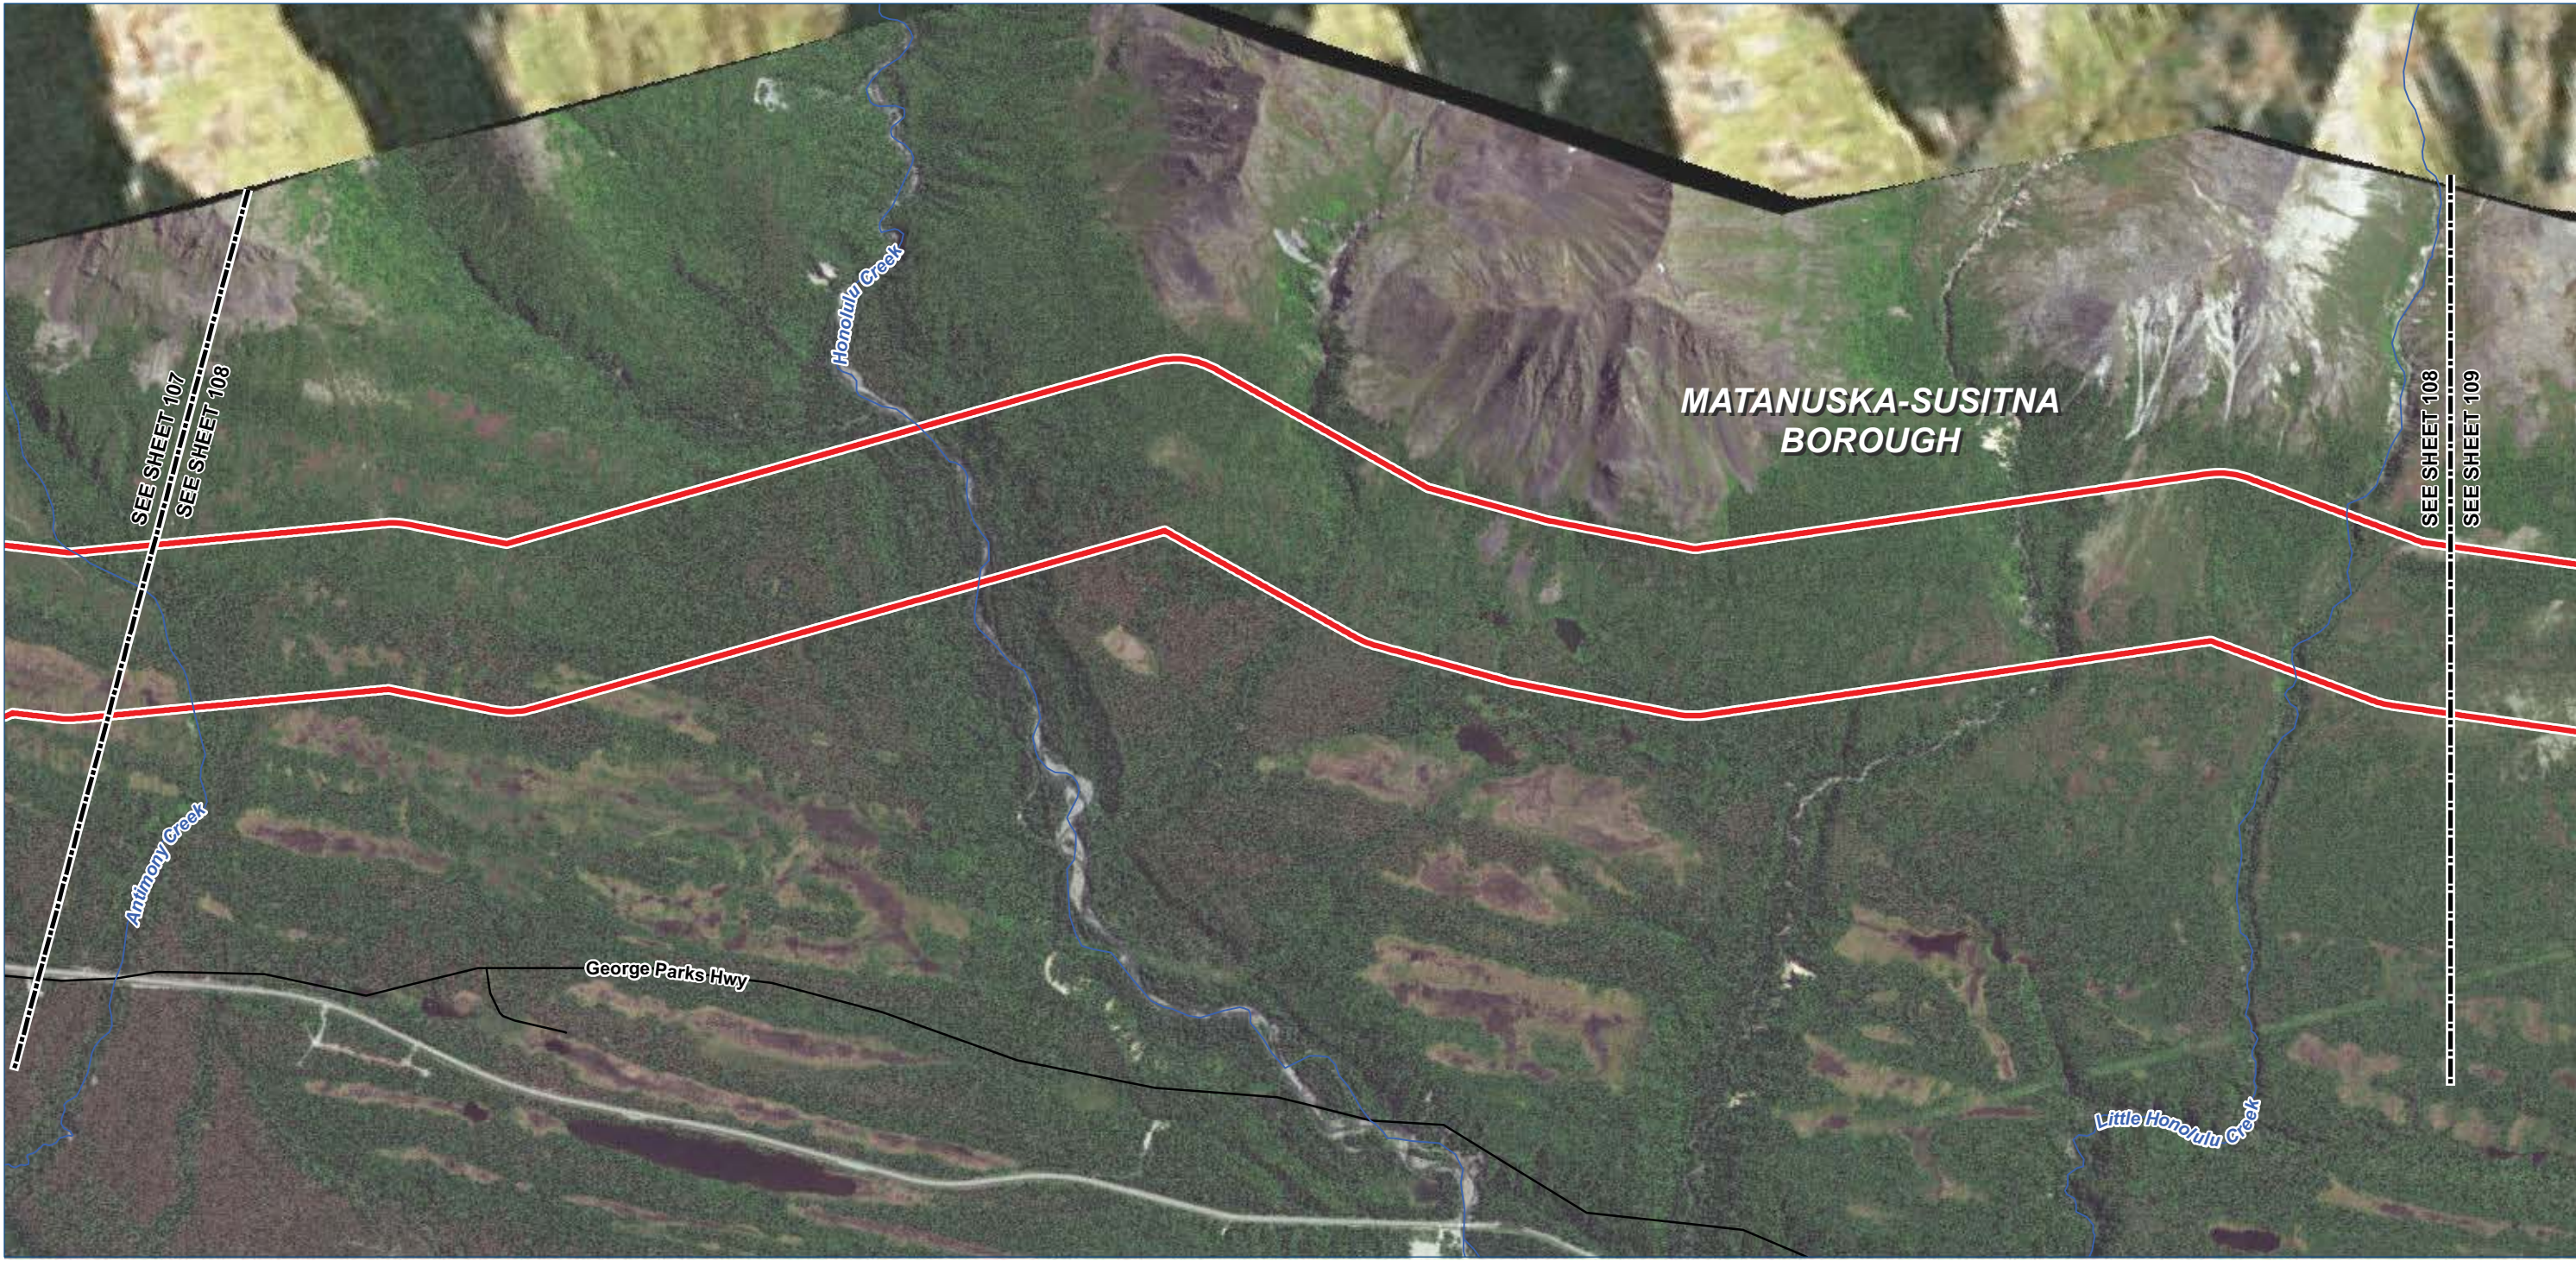

Legend

- TIGER Road

NHD Named Flowline

Trail
- Borough / Census Area Line

Incorporated City Boundary

Public Land - Large Parcel

- Study Corridor - 2,000 ft wide (+/-)
- Pre-FEED Rev A Base Corridor

Pre-FEED Rev A Alternate Corridor



ALASKA LNG PROJECT		
Appendix A - Pre-FEED Rev A Base Corridor		
BOROUGH: MATANUSKA-SUSITNA	DRAWN BY: CC	
STATE: ALASKA	CHECKED BY: GS / JS	
REV. NO.:	REVISION	DATE
A	ISSUED FOR REVIEW	2014-06-23
B	ISSUED FOR REVIEW	2014-07-10
C	ISSUED FOR REVIEW	2014-09-30
0	ISSUED FOR REVIEW	2014-10-01
Mile posts will be added once a concept is selected		
DATE: 2014-10-01	PROJECTION: NAD83 STATE PLANE AK 4 5004 FEET	

PREPARED BY:

exp Energy Services Inc.

t: +1.850.385.5441 | f: +1.850.385.5523

1300 Metropolitan Blvd.

Tallahassee, FL 32308



U.S.A.

www.exp.com

BUILDINGS • EARTH & ENVIRONMENT • ENERGY •

INDUSTRIAL • INFRASTRUCTURE • SUSTAINABILITY •

DWG: APP A-A-BASE_PRE-FEED SHEET: 108

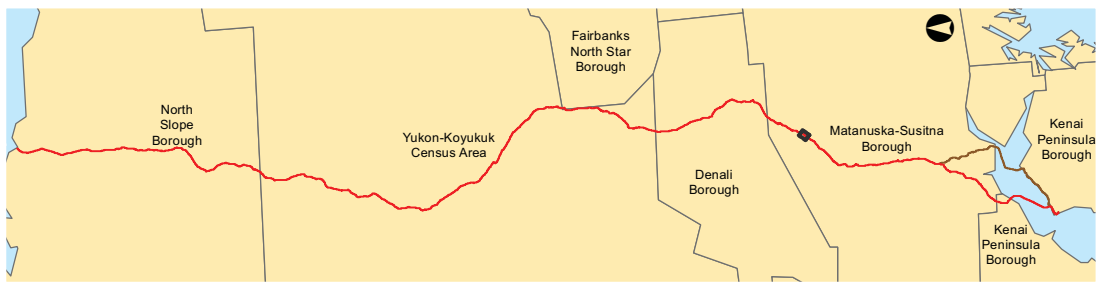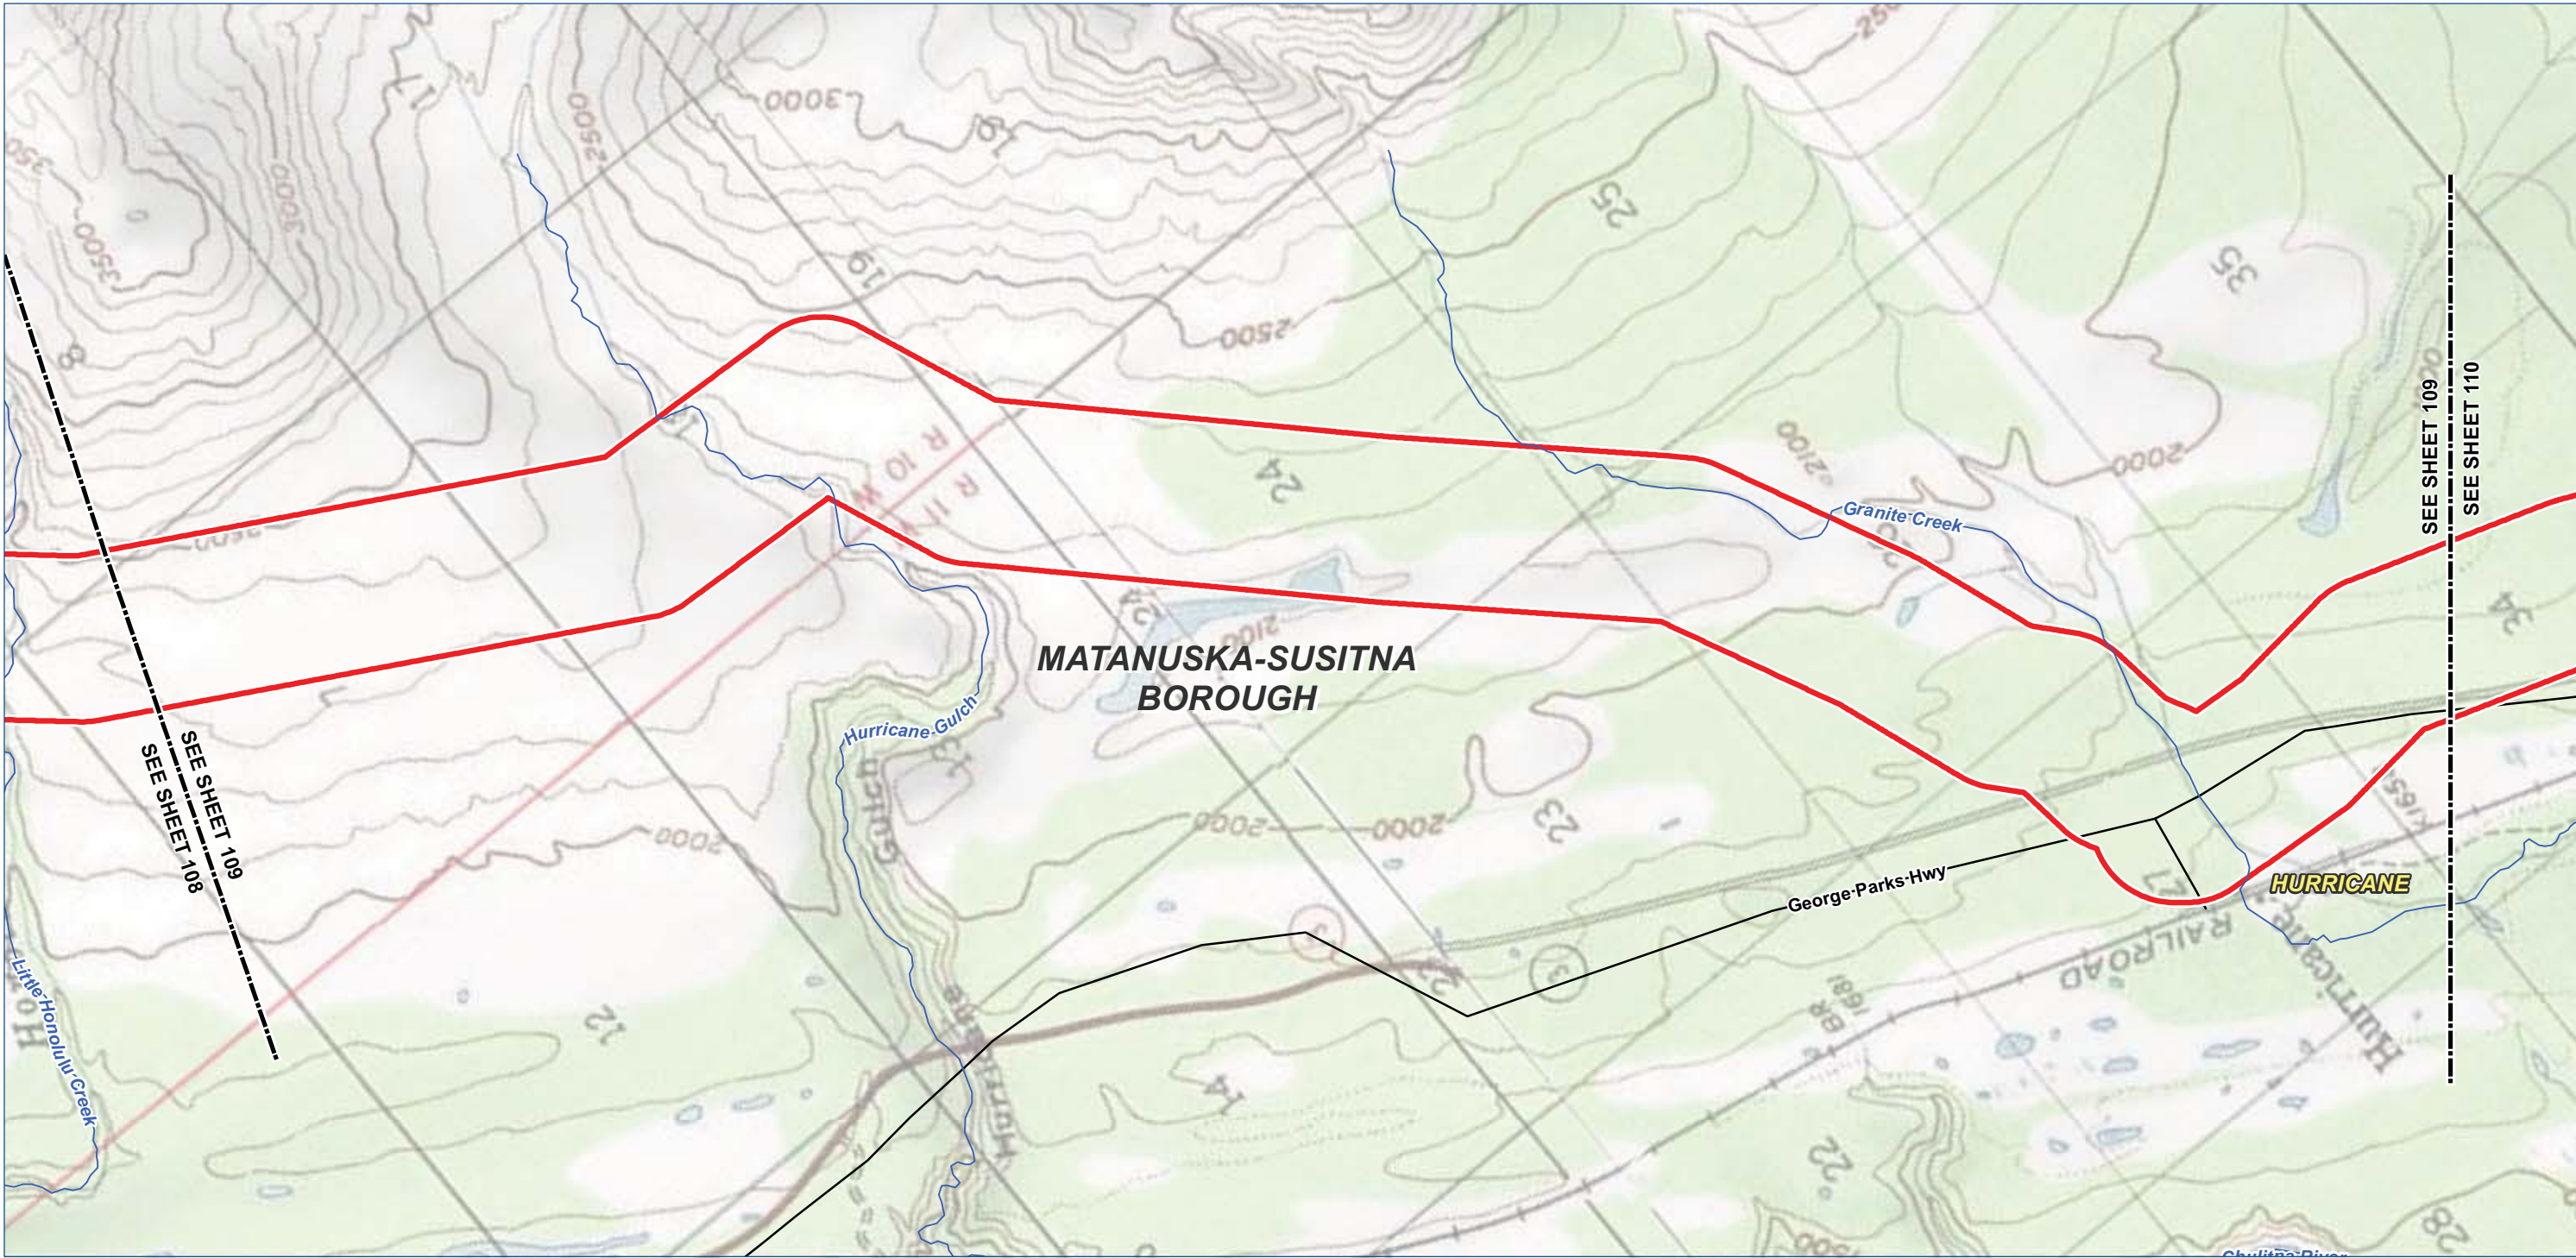

Legend

TIGER Road

NHD Named Flowline

Trail

Study Corridor - 2,000 ft wide (+/-)

Pre-FEED Rev A Base Corridor

Pre-FEED Rev A Alternate Corridor

Borough / Census Area Line

Incorporated City Boundary

Public Land - Large Parcel

0100020004000 Feet

ALASKA LNG PROJECT		
Appendix A - Pre-FEED Rev A Base Corridor		
BOROUGH: MATANUSKA-SUSITNA	DRAWN BY: CC	
STATE: ALASKA	CHECKED BY: GS / JS	
REV. NO.:	REVISION	DATE
A	ISSUED FOR REVIEW	2014-06-23
B	ISSUED FOR REVIEW	2014-07-10
C	ISSUED FOR REVIEW	2014-09-30
0	ISSUED FOR REVIEW	2014-10-01
Mile posts will be added once a concept is selected		
DATE: 2014-10-01	PROJECTION: NAD83 STATE PLANE AK 4 5004 FEET	

PREPARED BY:

exp Energy Services Inc.

t: +1.850.385.5441 | f: +1.850.385.5523
1300 Metropolitan Blvd.
Tallahassee, FL 32308
U.S.A.

www.exp.com



exp.

BUILDINGS • EARTH & ENVIRONMENT • ENERGY •

INDUSTRIAL • INFRASTRUCTURE • SUSTAINABILITY •

DWG: APP A-T-BASE_PRE-FEED SHEET: 109

X:\Projects\ExxonMobil\SCLNG\Mapping\20140930_Resource_Report_Rev_0\04_MXD\01_Ver0\App_A_Topo_Preliminary_Preferred_Corridor_Pre_FEED_1.mxd

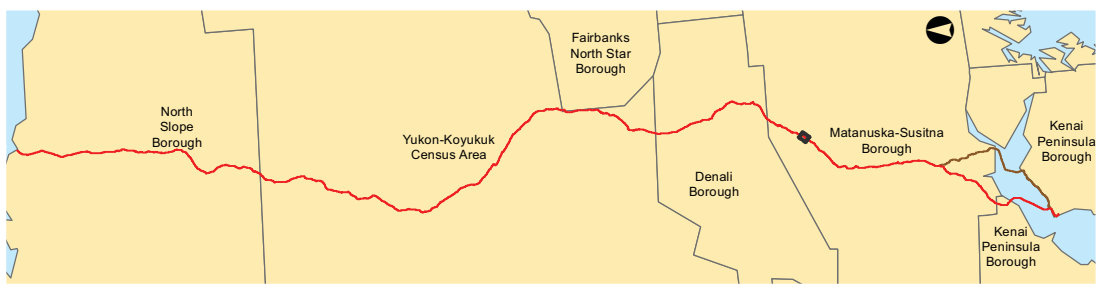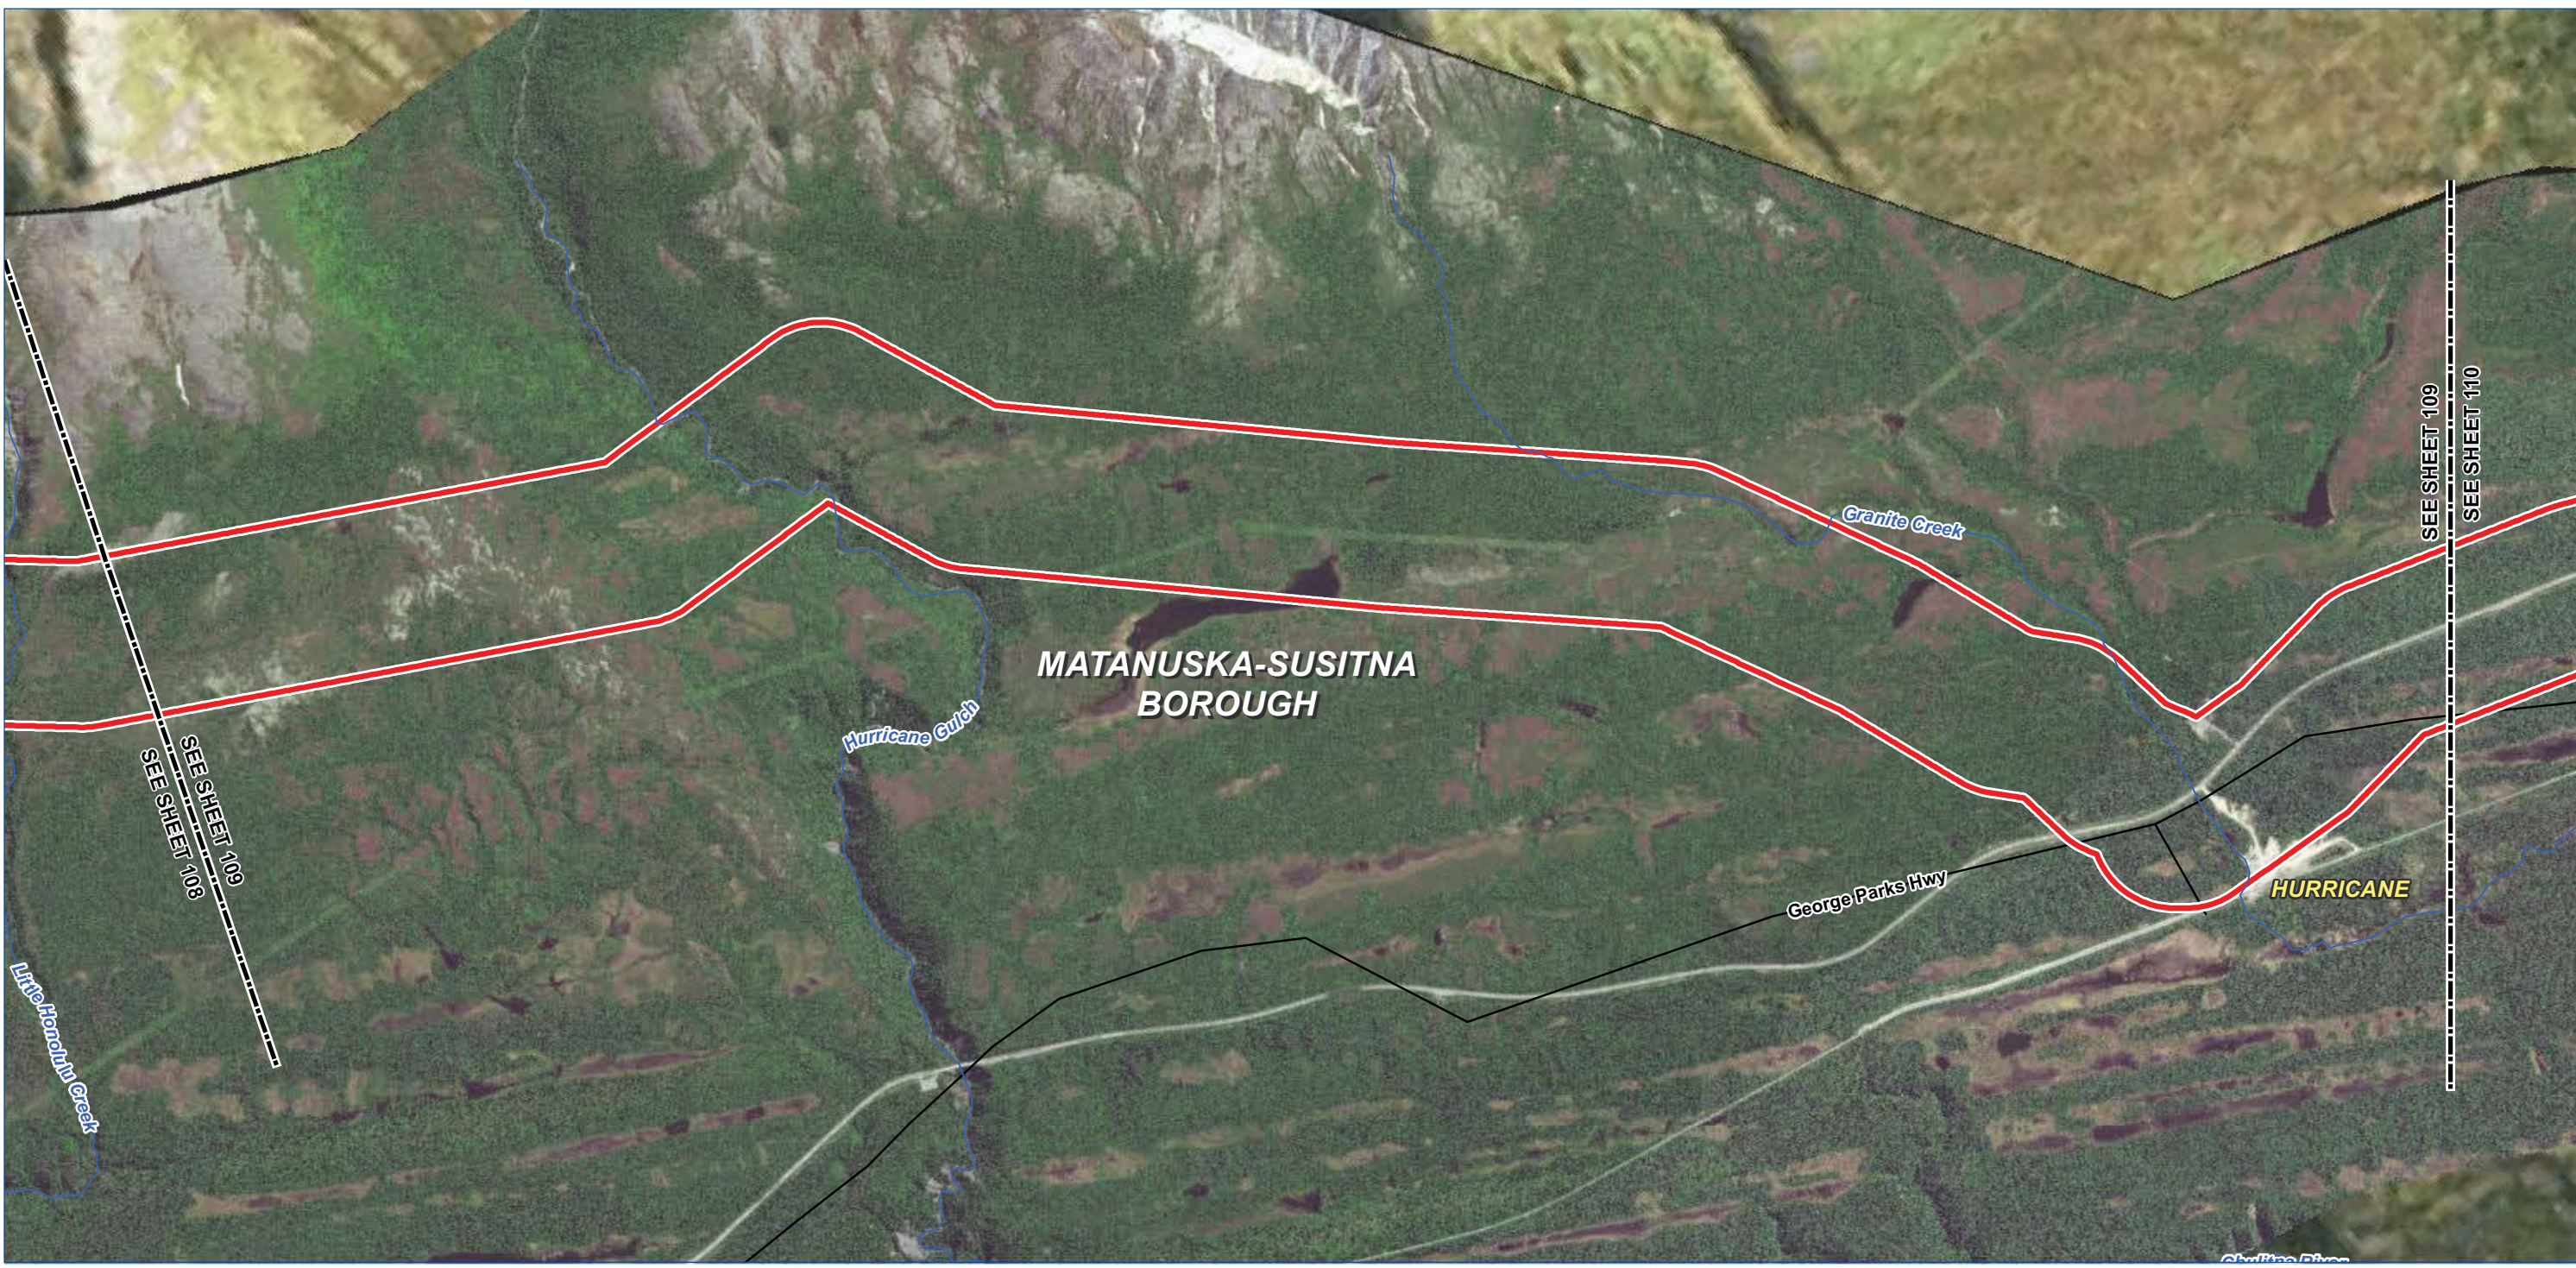

Legend

TIGER Road

NHD Named Flowline

Trail

Study Corridor - 2,000 ft wide (+/-)

Pre-FEED Rev A Base Corridor

Pre-FEED Rev A Alternate Corridor

Borough / Census Area Line

Incorporated City Boundary

Public Land - Large Parcel

0

1,000

2,000

4,000 Feet

ALASKA LNG PROJECT		
Appendix A - Pre-FEED Rev A Base Corridor		
BOROUGH: MATANUSKA-SUSITNA	DRAWN BY: CC	
STATE: ALASKA	CHECKED BY: GS / JS	
REV. NO.:	REVISION	DATE
A	ISSUED FOR REVIEW	2014-06-23
B	ISSUED FOR REVIEW	2014-07-10
C	ISSUED FOR REVIEW	2014-09-30
0	ISSUED FOR REVIEW	2014-10-01
Mile posts will be added once a concept is selected		
DATE: 2014-10-01	PROJECTION: NAD83 STATE PLANE AK 4 5004 FEET	

PREPARED BY:

exp Energy Services Inc.

t: +1.850.385.5441 | f: +1.850.385.5523
1300 Metropolitan Blvd.
Tallahassee, FL 32308
U.S.A.

www.exp.com



exp.

BUILDINGS • EARTH & ENVIRONMENT • ENERGY •

INDUSTRIAL • INFRASTRUCTURE • SUSTAINABILITY •

DWG: APP A-A-BASE_PRE-FEED SHEET: 109

X:\Projects\ExxonMobil\SCLNG\Mapping\20140930_Resource_Report_Rev_0\04_MXD\01_Ver0\App_A_Aerial_Preliminary_Prefered_Corridor_Pre_FEED.mxd

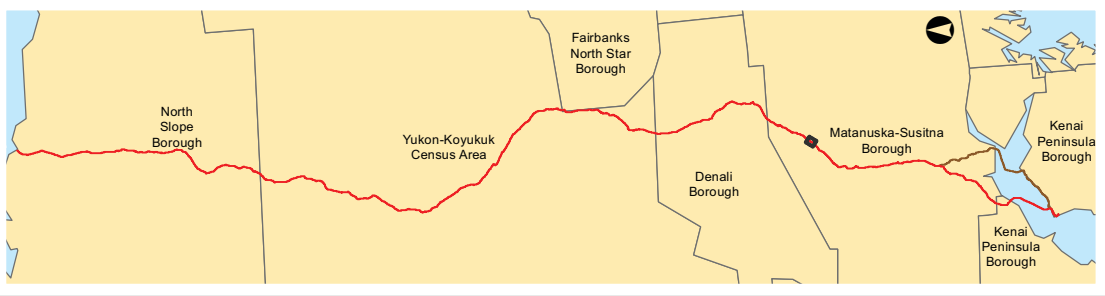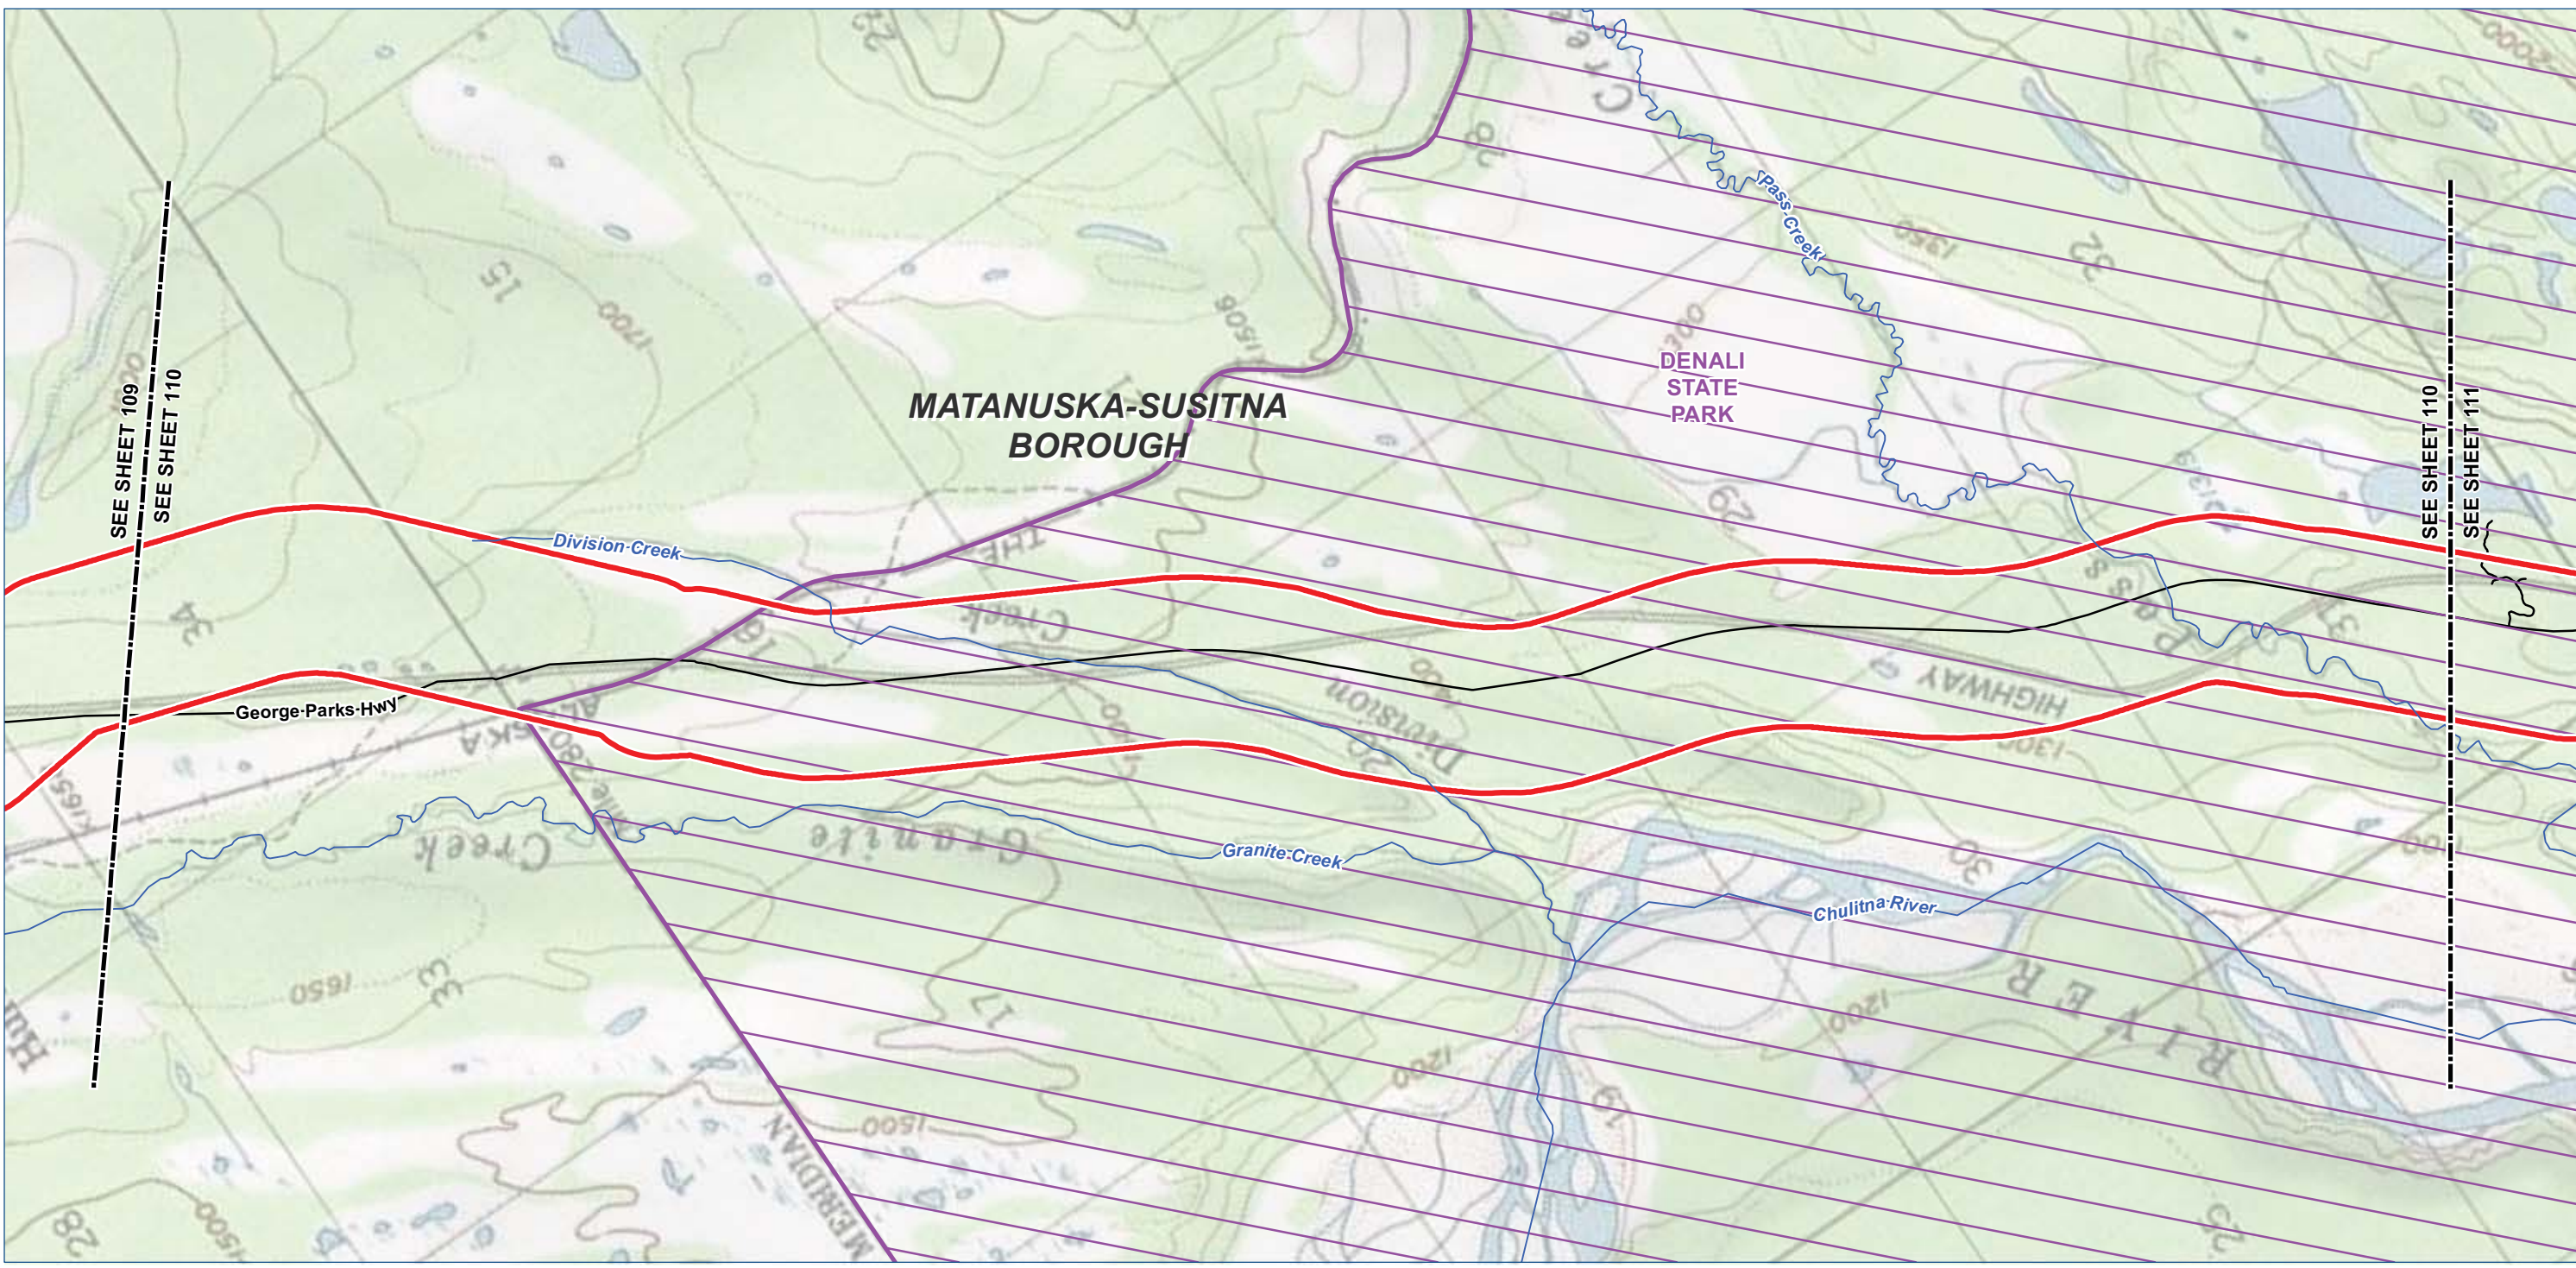

Legend

TIGER Road

NHD Named Flowline

Trail

Study Corridor - 2,000 ft wide (+/-)

Pre-FEED Rev A Base Corridor

Pre-FEED Rev A Alternate Corridor

Borough / Census Area Line

Incorporated City Boundary

Public Land - Large Parcel

0100020004000 Feet

ALASKA LNG PROJECT		
Appendix A - Pre-FEED Rev A Base Corridor		
BOROUGH: MATANUSKA-SUSITNA	DRAWN BY: CC	
STATE: ALASKA	CHECKED BY: GS / JS	
REV. NO.:	REVISION	DATE
A	ISSUED FOR REVIEW	2014-06-23
B	ISSUED FOR REVIEW	2014-07-10
C	ISSUED FOR REVIEW	2014-09-30
0	ISSUED FOR REVIEW	2014-10-01
Mile posts will be added once a concept is selected		
DATE: 2014-10-01	PROJECTION: NAD83 STATE PLANE AK 4 5004 FEET	

PREPARED BY:

exp Energy Services Inc.

t: +1.850.385.5441 | f: +1.850.385.5523
1300 Metropolitan Blvd.
Tallahassee, FL 32308
U.S.A.

www.exp.com



exp.

BUILDINGS • EARTH & ENVIRONMENT • ENERGY •

INDUSTRIAL • INFRASTRUCTURE • SUSTAINABILITY •

DWG: APP A-T-BASE_PRE-FEED SHEET: 110

X:\Projects\ExxonMobil\SCLNG\Mapping\20140930_Resource_Report_Rev_0\04_MXD\01_Ver0\App_A_Topo_Preliminary_Prefered_Corridor_Pre_FEED_1.mxd

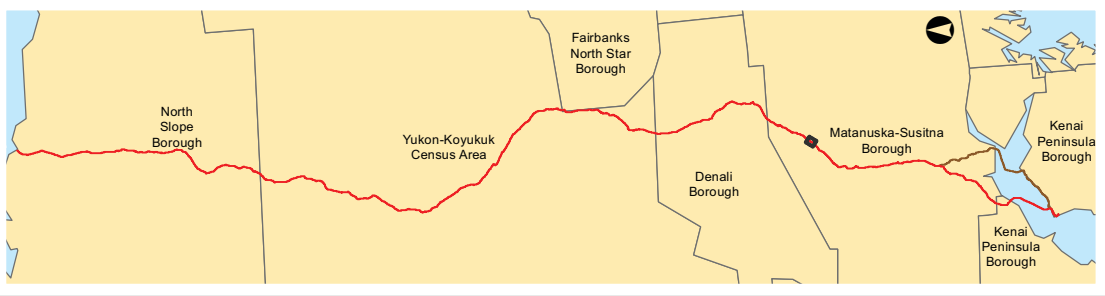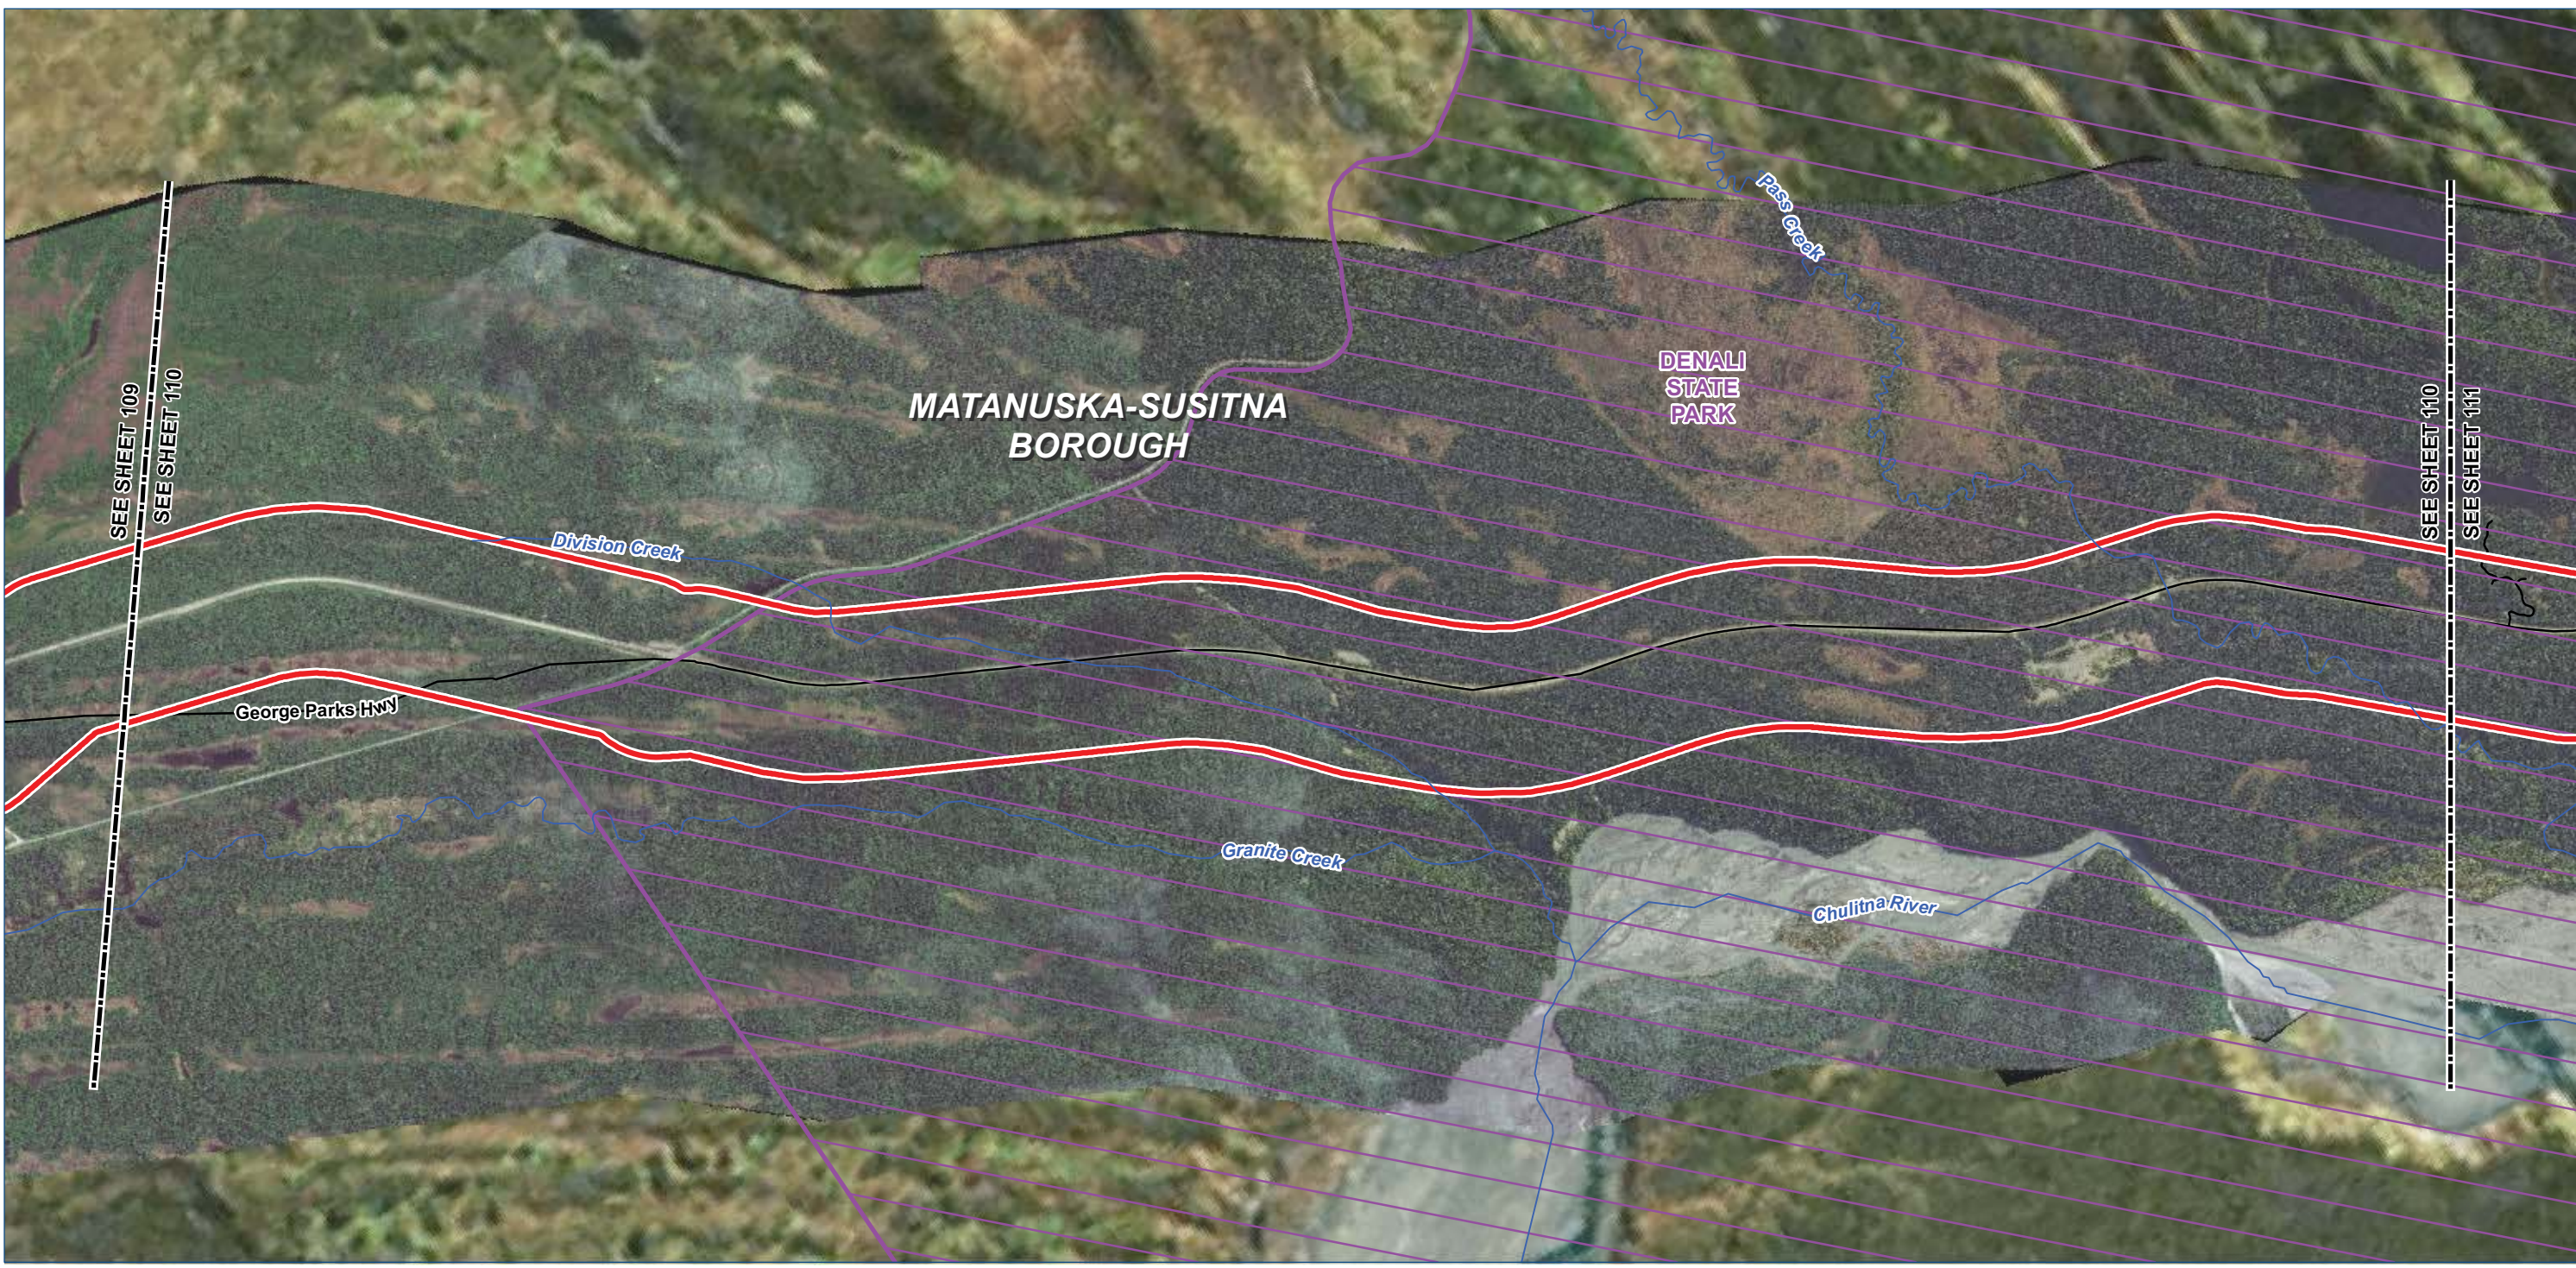

Legend

TIGER Road

NHD Named Flowline

Trail

Study Corridor - 2,000 ft wide (+/-)


Pre-FEED Rev A Base Corridor

Pre-FEED Rev A Alternate Corridor

Borough / Census Area Line

Incorporated City Boundary

Public Land - Large Parcel

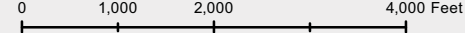

ALASKA LNG PROJECT		
Appendix A - Pre-FEED Rev A Base Corridor		
BOROUGH: MATANUSKA-SUSITNA	DRAWN BY: CC	
STATE: ALASKA	CHECKED BY: GS / JS	
REV. NO.:	REVISION	DATE
A	ISSUED FOR REVIEW	2014-06-23
B	ISSUED FOR REVIEW	2014-07-10
C	ISSUED FOR REVIEW	2014-09-30
0	ISSUED FOR REVIEW	2014-10-01
Mile posts will be added once a concept is selected		
DATE: 2014-10-01	PROJECTION: NAD83 STATE PLANE AK 4 5004 FEET	

PREPARED BY:

exp Energy Services Inc.

t: +1.850.385.5441 | f: +1.850.385.5523

1300 Metropolitan Blvd.

Tallahassee, FL 32308



U.S.A.

www.exp.com

BUILDINGS • EARTH & ENVIRONMENT • ENERGY •

INDUSTRIAL • INFRASTRUCTURE • SUSTAINABILITY •

DWG: APP A-A-BASE_PRE-FEED SHEET: 110

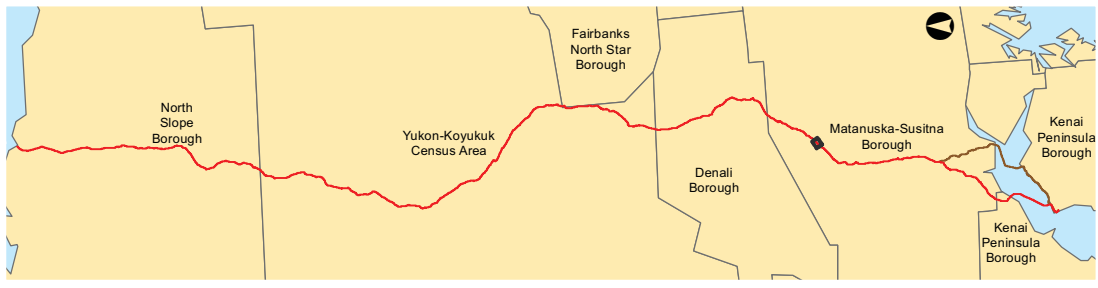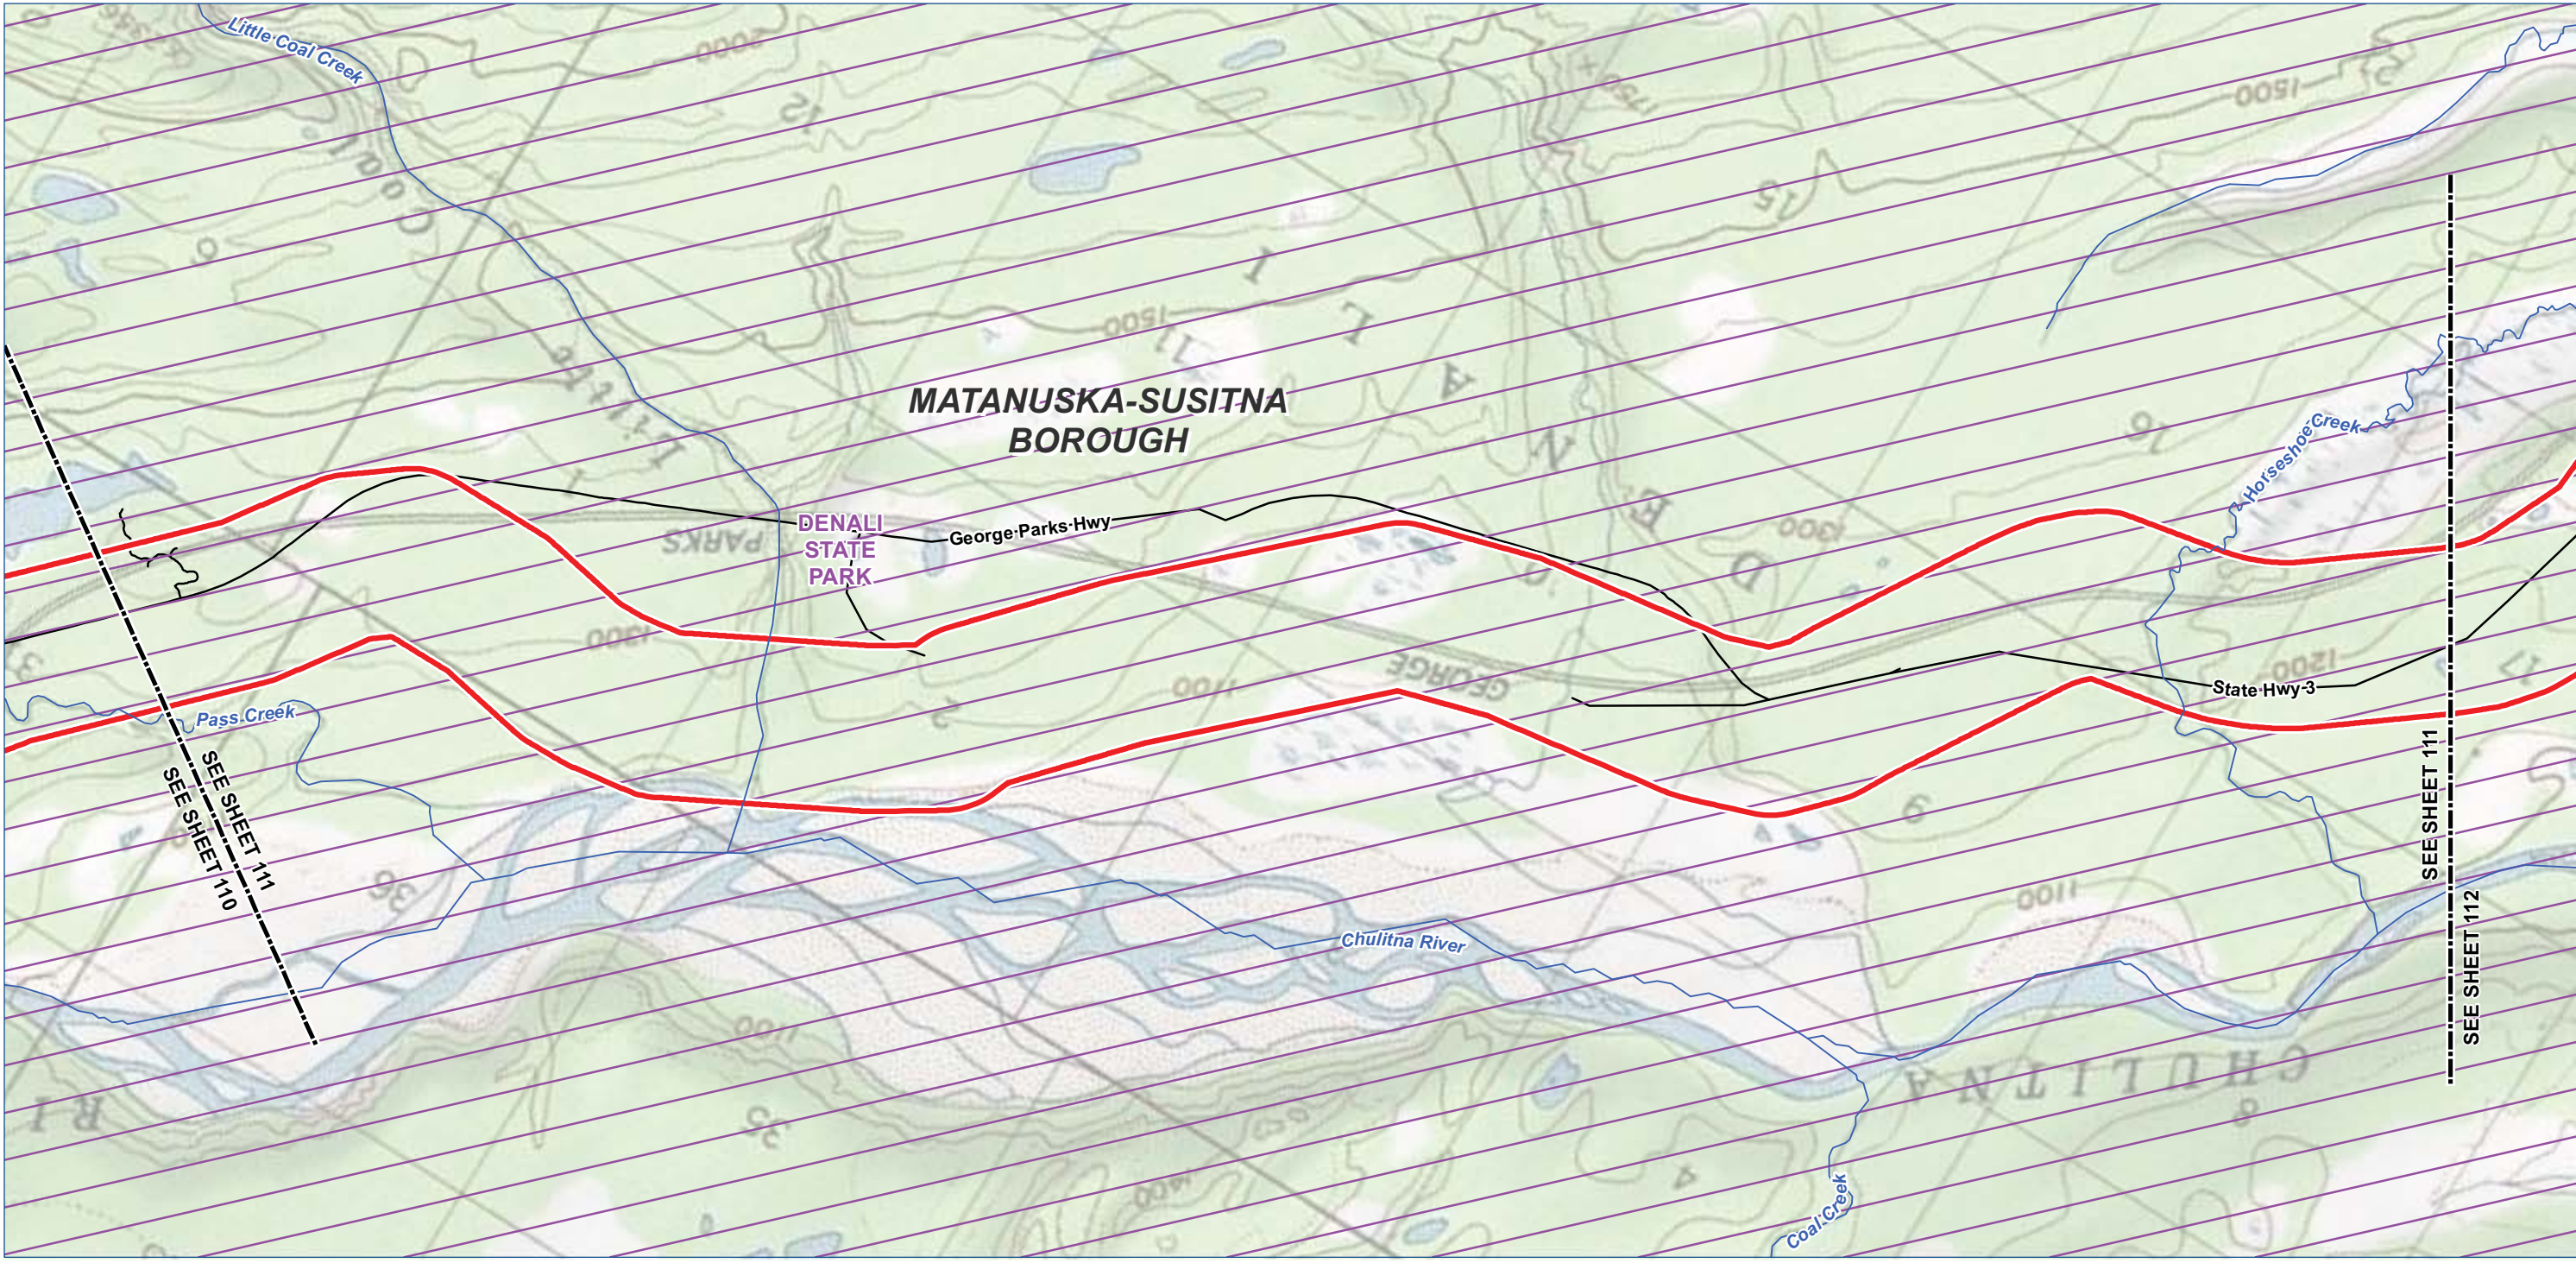

- Legend**

 - TIGER Road
 - NHD Named Flowline
 - Trail
 - Study Corridor - 2,000 ft wide (+/-)**
 - Pre-FEED Rev A Base Corridor
 - Pre-FEED Rev A Alternate Corridor
- Borough / Census Area Line
 - Incorporated City Boundary
 - Public Land - Large Parcel



ALASKA LNG PROJECT		
Appendix A - Pre-FEED Rev A Base Corridor		
BOROUGH: MATANUSKA-SUSITNA	DRAWN BY: CC	
STATE: ALASKA	CHECKED BY: GS / JS	
REV. NO.:	REVISION	DATE
A	ISSUED FOR REVIEW	2014-06-23
B	ISSUED FOR REVIEW	2014-07-10
C	ISSUED FOR REVIEW	2014-09-30
0	ISSUED FOR REVIEW	2014-10-01
Mile posts will be added once a concept is selected		
DATE: 2014-10-01	PROJECTION: NAD83 STATE PLANE AK 4 5004 FEET	

PREPARED BY:



exp Energy Services Inc.

t: +1.850.385.5441 | f: +1.850.385.5523
1300 Metropolitan Blvd.
Tallahassee, FL 32308
U.S.A.

www.exp.com

• BUILDINGS • EARTH & ENVIRONMENT • ENERGY •
• INDUSTRIAL • INFRASTRUCTURE • SUSTAINABILITY •

DWG: APP A-T-BASE_PRE-FEED SHEET: 111

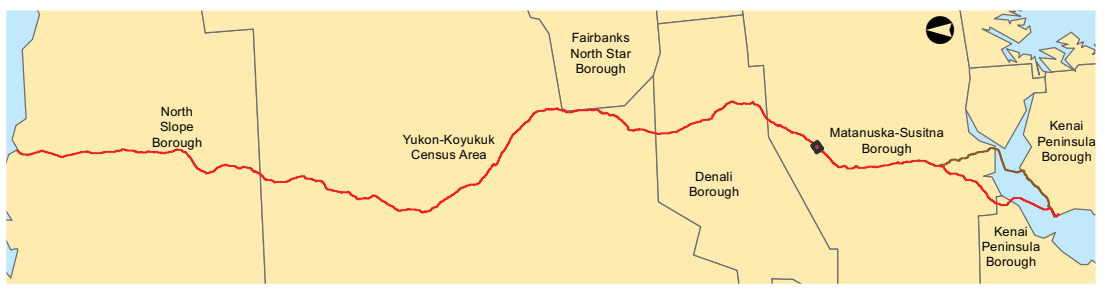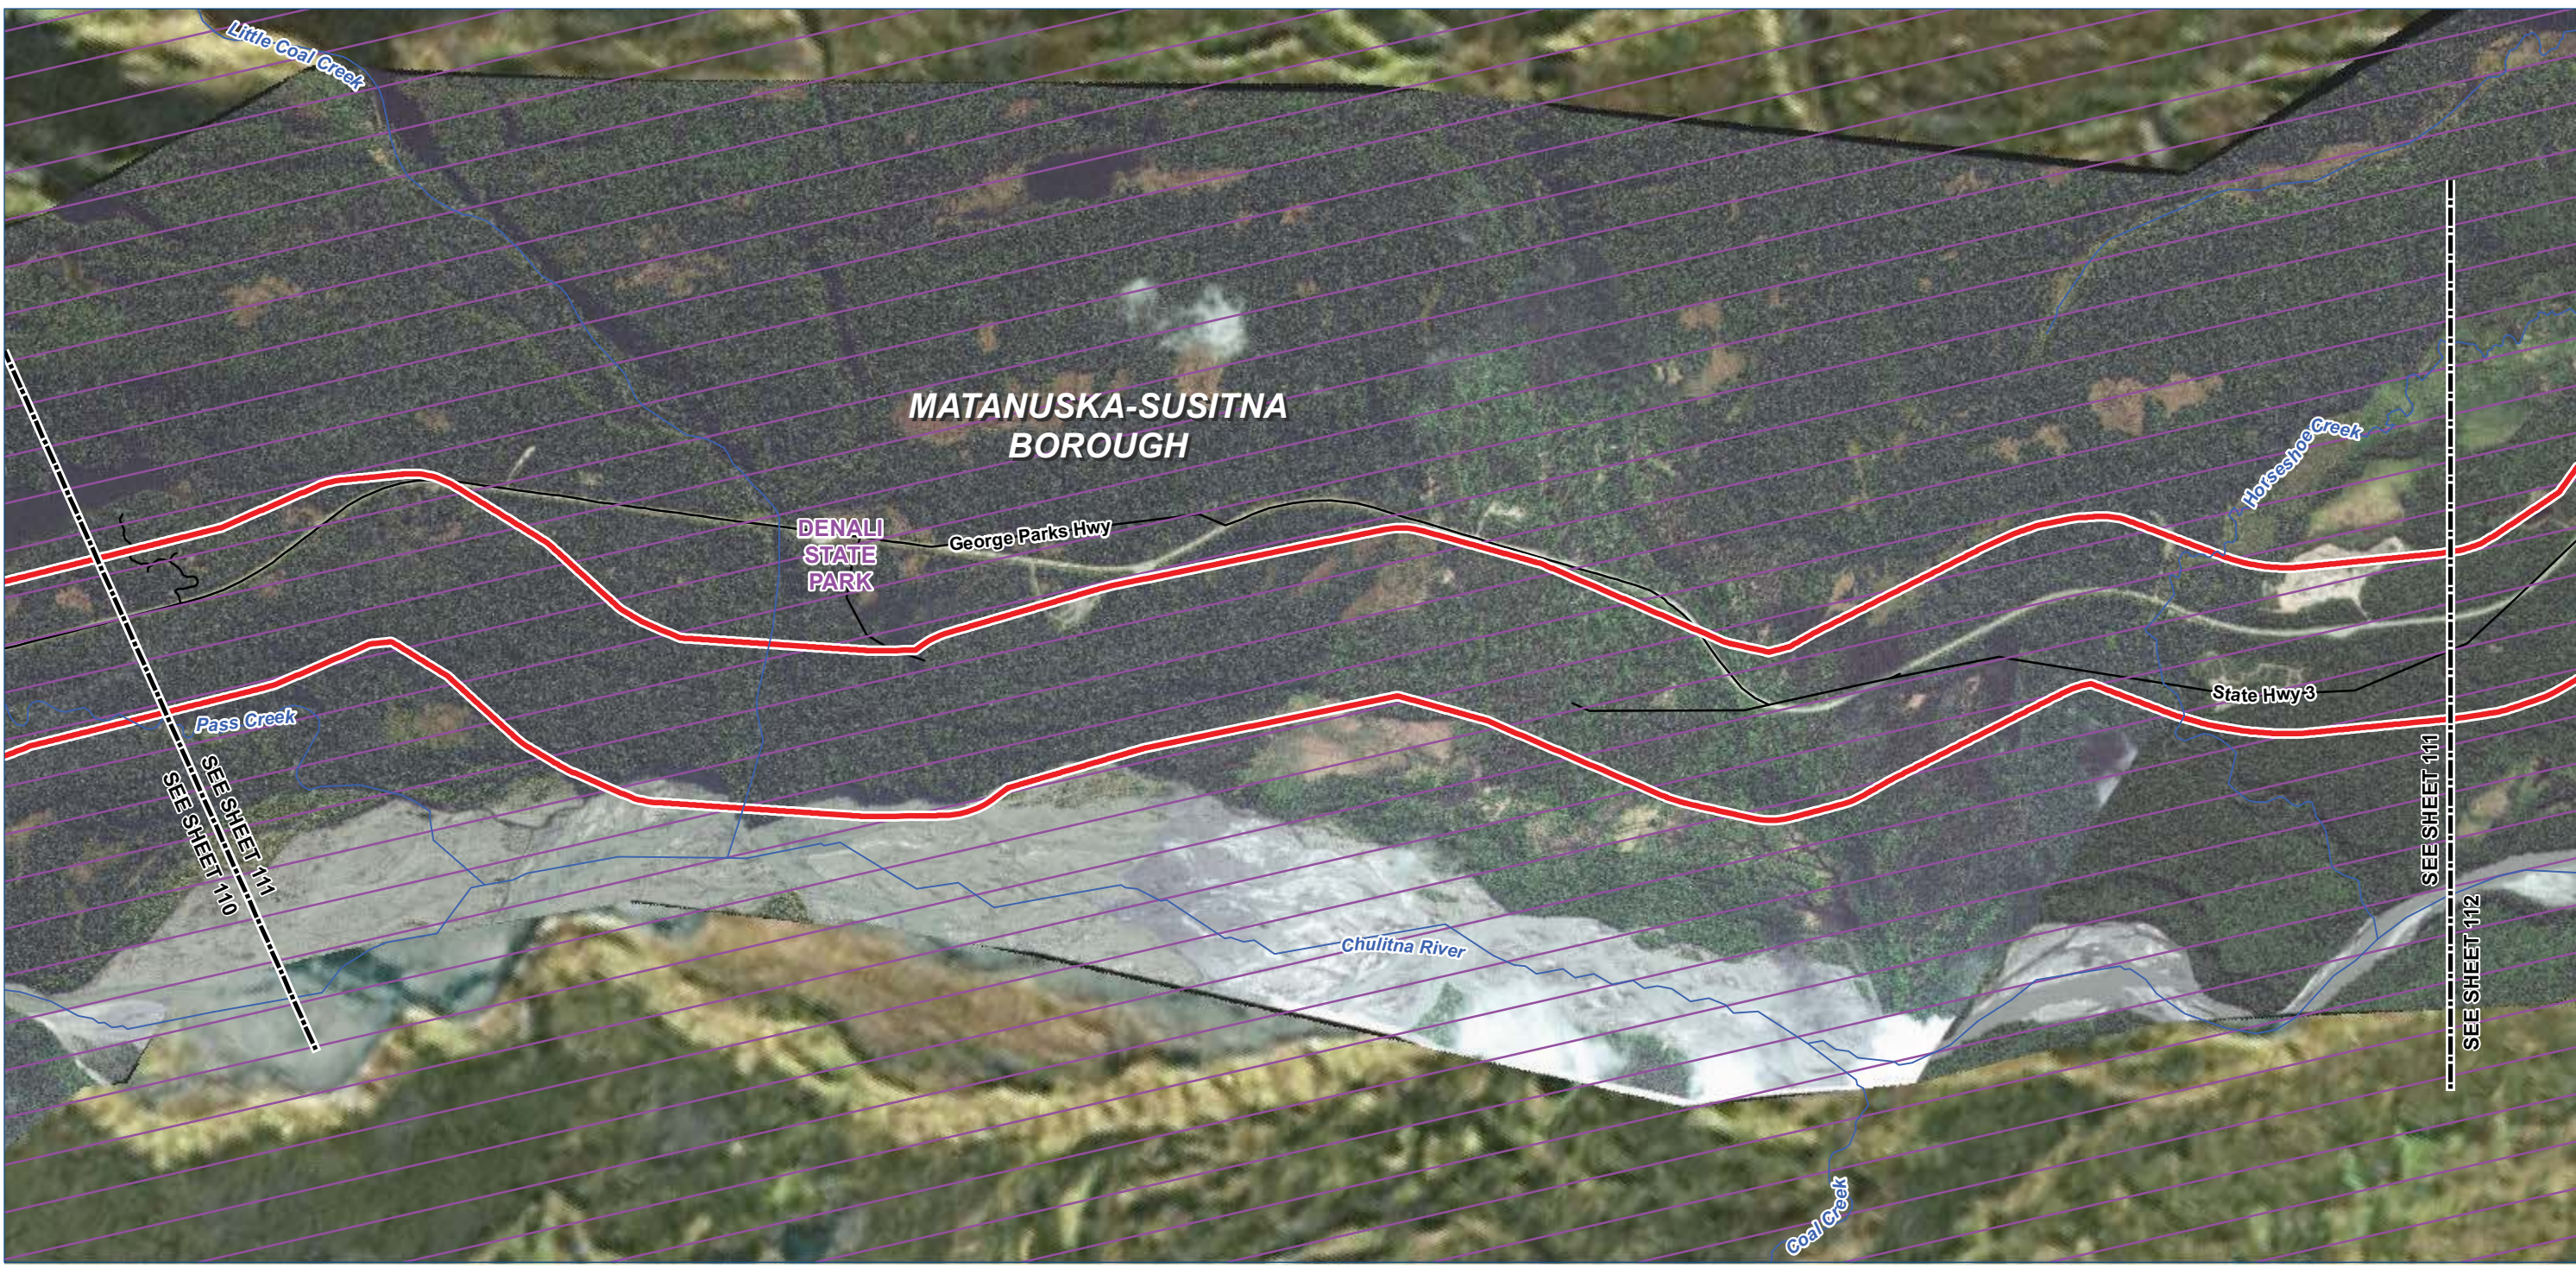

Legend

TIGER Road

NHD Named Flowline

Trail

Study Corridor - 2,000 ft wide (+/-)

Pre-FEED Rev A Base Corridor

Pre-FEED Rev A Alternate Corridor

Borough / Census Area Line

Incorporated City Boundary

Public Land - Large Parcel

01,0002,0004,000 Feet

ALASKA LNG PROJECT		
Appendix A - Pre-FEED Rev A Base Corridor		
BOROUGH: MATANUSKA-SUSITNA	DRAWN BY: CC	
STATE: ALASKA	CHECKED BY: GS / JS	
REV. NO.:	REVISION	DATE
A	ISSUED FOR REVIEW	2014-06-23
B	ISSUED FOR REVIEW	2014-07-10
C	ISSUED FOR REVIEW	2014-09-30
0	ISSUED FOR REVIEW	2014-10-01
Mile posts will be added once a concept is selected		
DATE: 2014-10-01	PROJECTION: NAD83 STATE PLANE AK 4 5004 FEET	

PREPARED BY:

exp Energy Services Inc.

t: +1.850.385.5441 | f: +1.850.385.5523
1300 Metropolitan Blvd.
Tallahassee, FL 32308
U.S.A.



www.exp.com

exp.


BUILDINGS • EARTH & ENVIRONMENT • ENERGY •
INDUSTRIAL • INFRASTRUCTURE • SUSTAINABILITY •

DWG: APP A-A-BASE_PRE-FEED

SHEET: 111

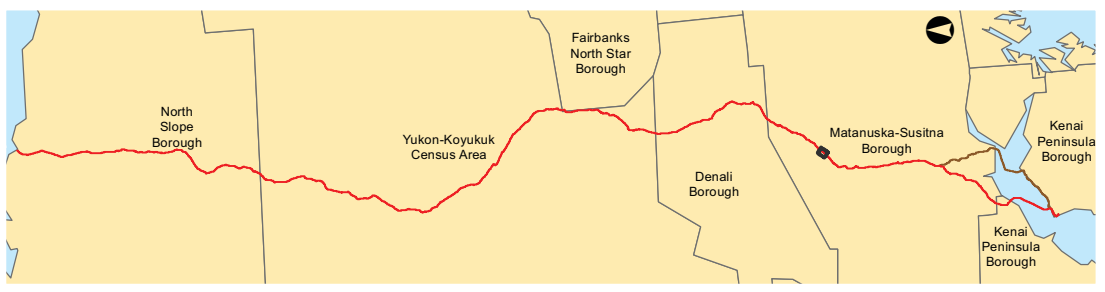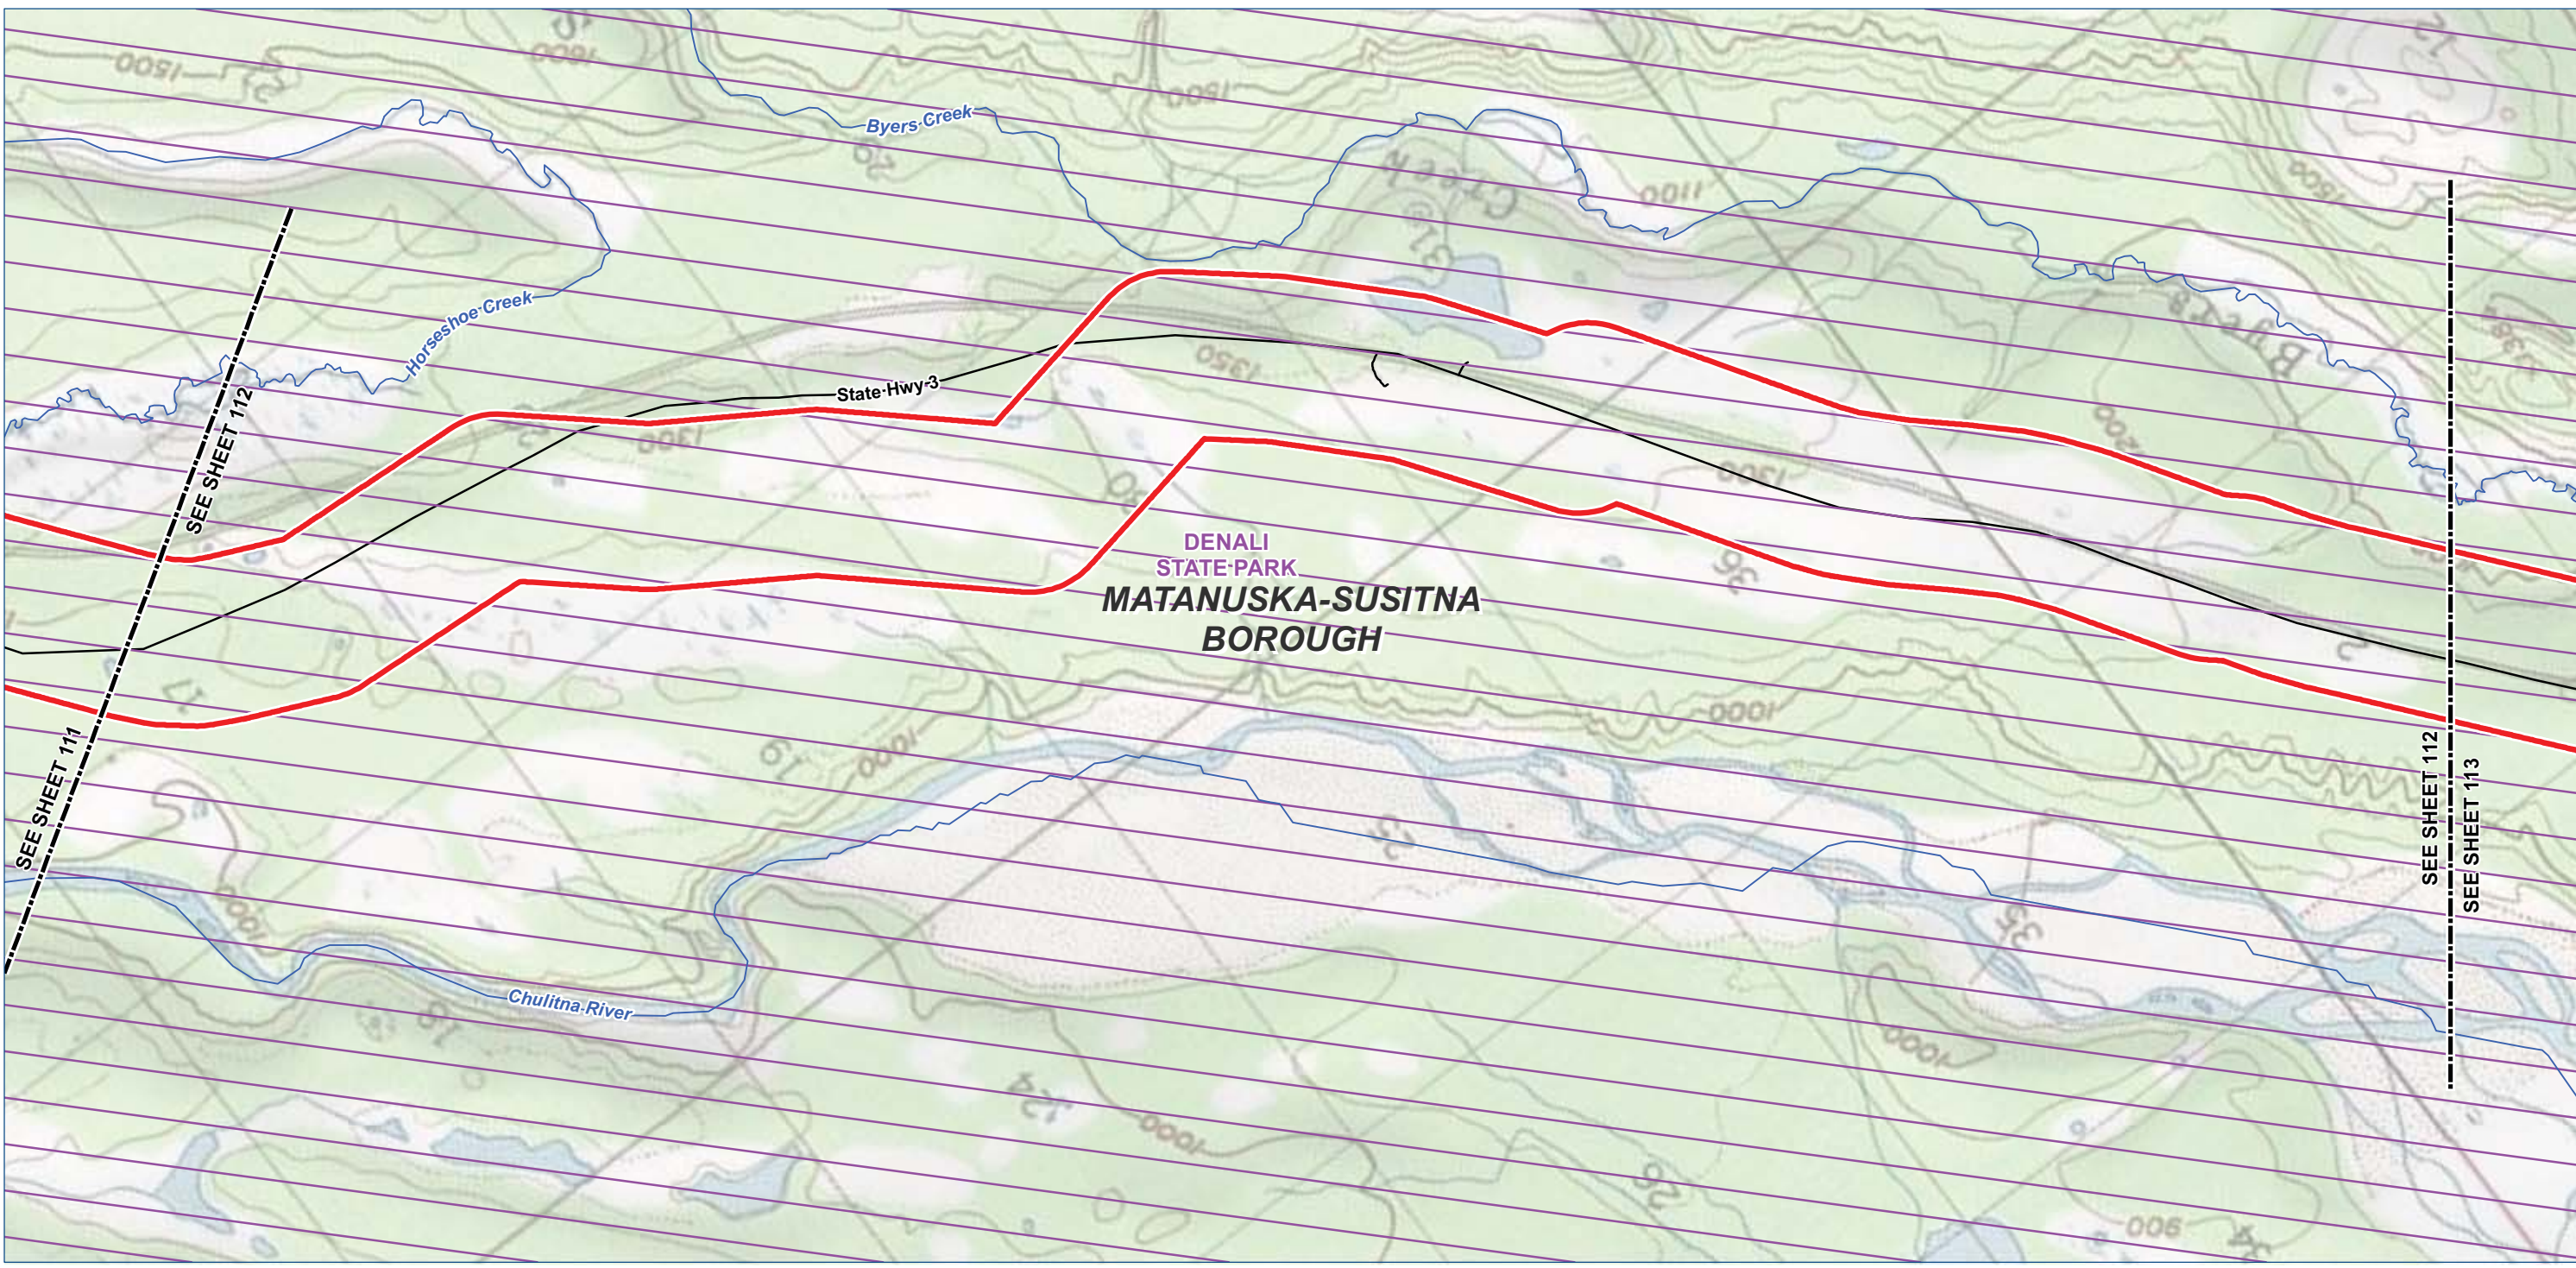

- Legend**
 - TIGER Road
 - NHD Named Flowline
 - Trail
 - Study Corridor - 2,000 ft wide (+/-)**
 - Pre-FEED Rev A Base Corridor
 - Pre-FEED Rev A Alternate Corridor
- Borough / Census Area Line
 - Incorporated City Boundary
 - Public Land - Large Parcel

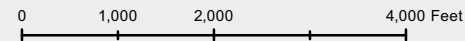

ALASKA LNG PROJECT		
Appendix A - Pre-FEED Rev A Base Corridor		
BOROUGH: MATANUSKA-SUSITNA	DRAWN BY: CC	
STATE: ALASKA	CHECKED BY: GS / JS	
REV. NO.:	REVISION	DATE
A	ISSUED FOR REVIEW	2014-06-23
B	ISSUED FOR REVIEW	2014-07-10
C	ISSUED FOR REVIEW	2014-09-30
0	ISSUED FOR REVIEW	2014-10-01
Mile posts will be added once a concept is selected		
DATE: 2014-10-01	PROJECTION: NAD83 STATE PLANE AK 4 5004 FEET	

PREPARED BY:



exp Energy Services Inc.

t: +1.850.385.5441 | f: +1.850.385.5523
1300 Metropolitan Blvd.
Tallahassee, FL 32308
U.S.A.

www.exp.com

• BUILDINGS • EARTH & ENVIRONMENT • ENERGY •
• INDUSTRIAL • INFRASTRUCTURE • SUSTAINABILITY •

DWG: APP A-T-BASE_PRE-FEED SHEET: 112

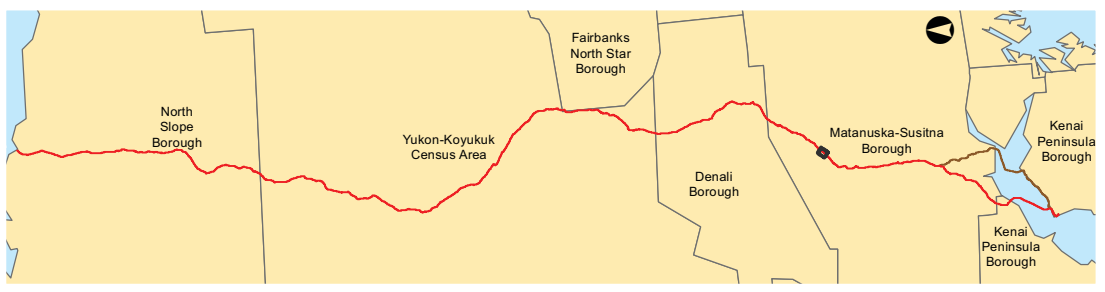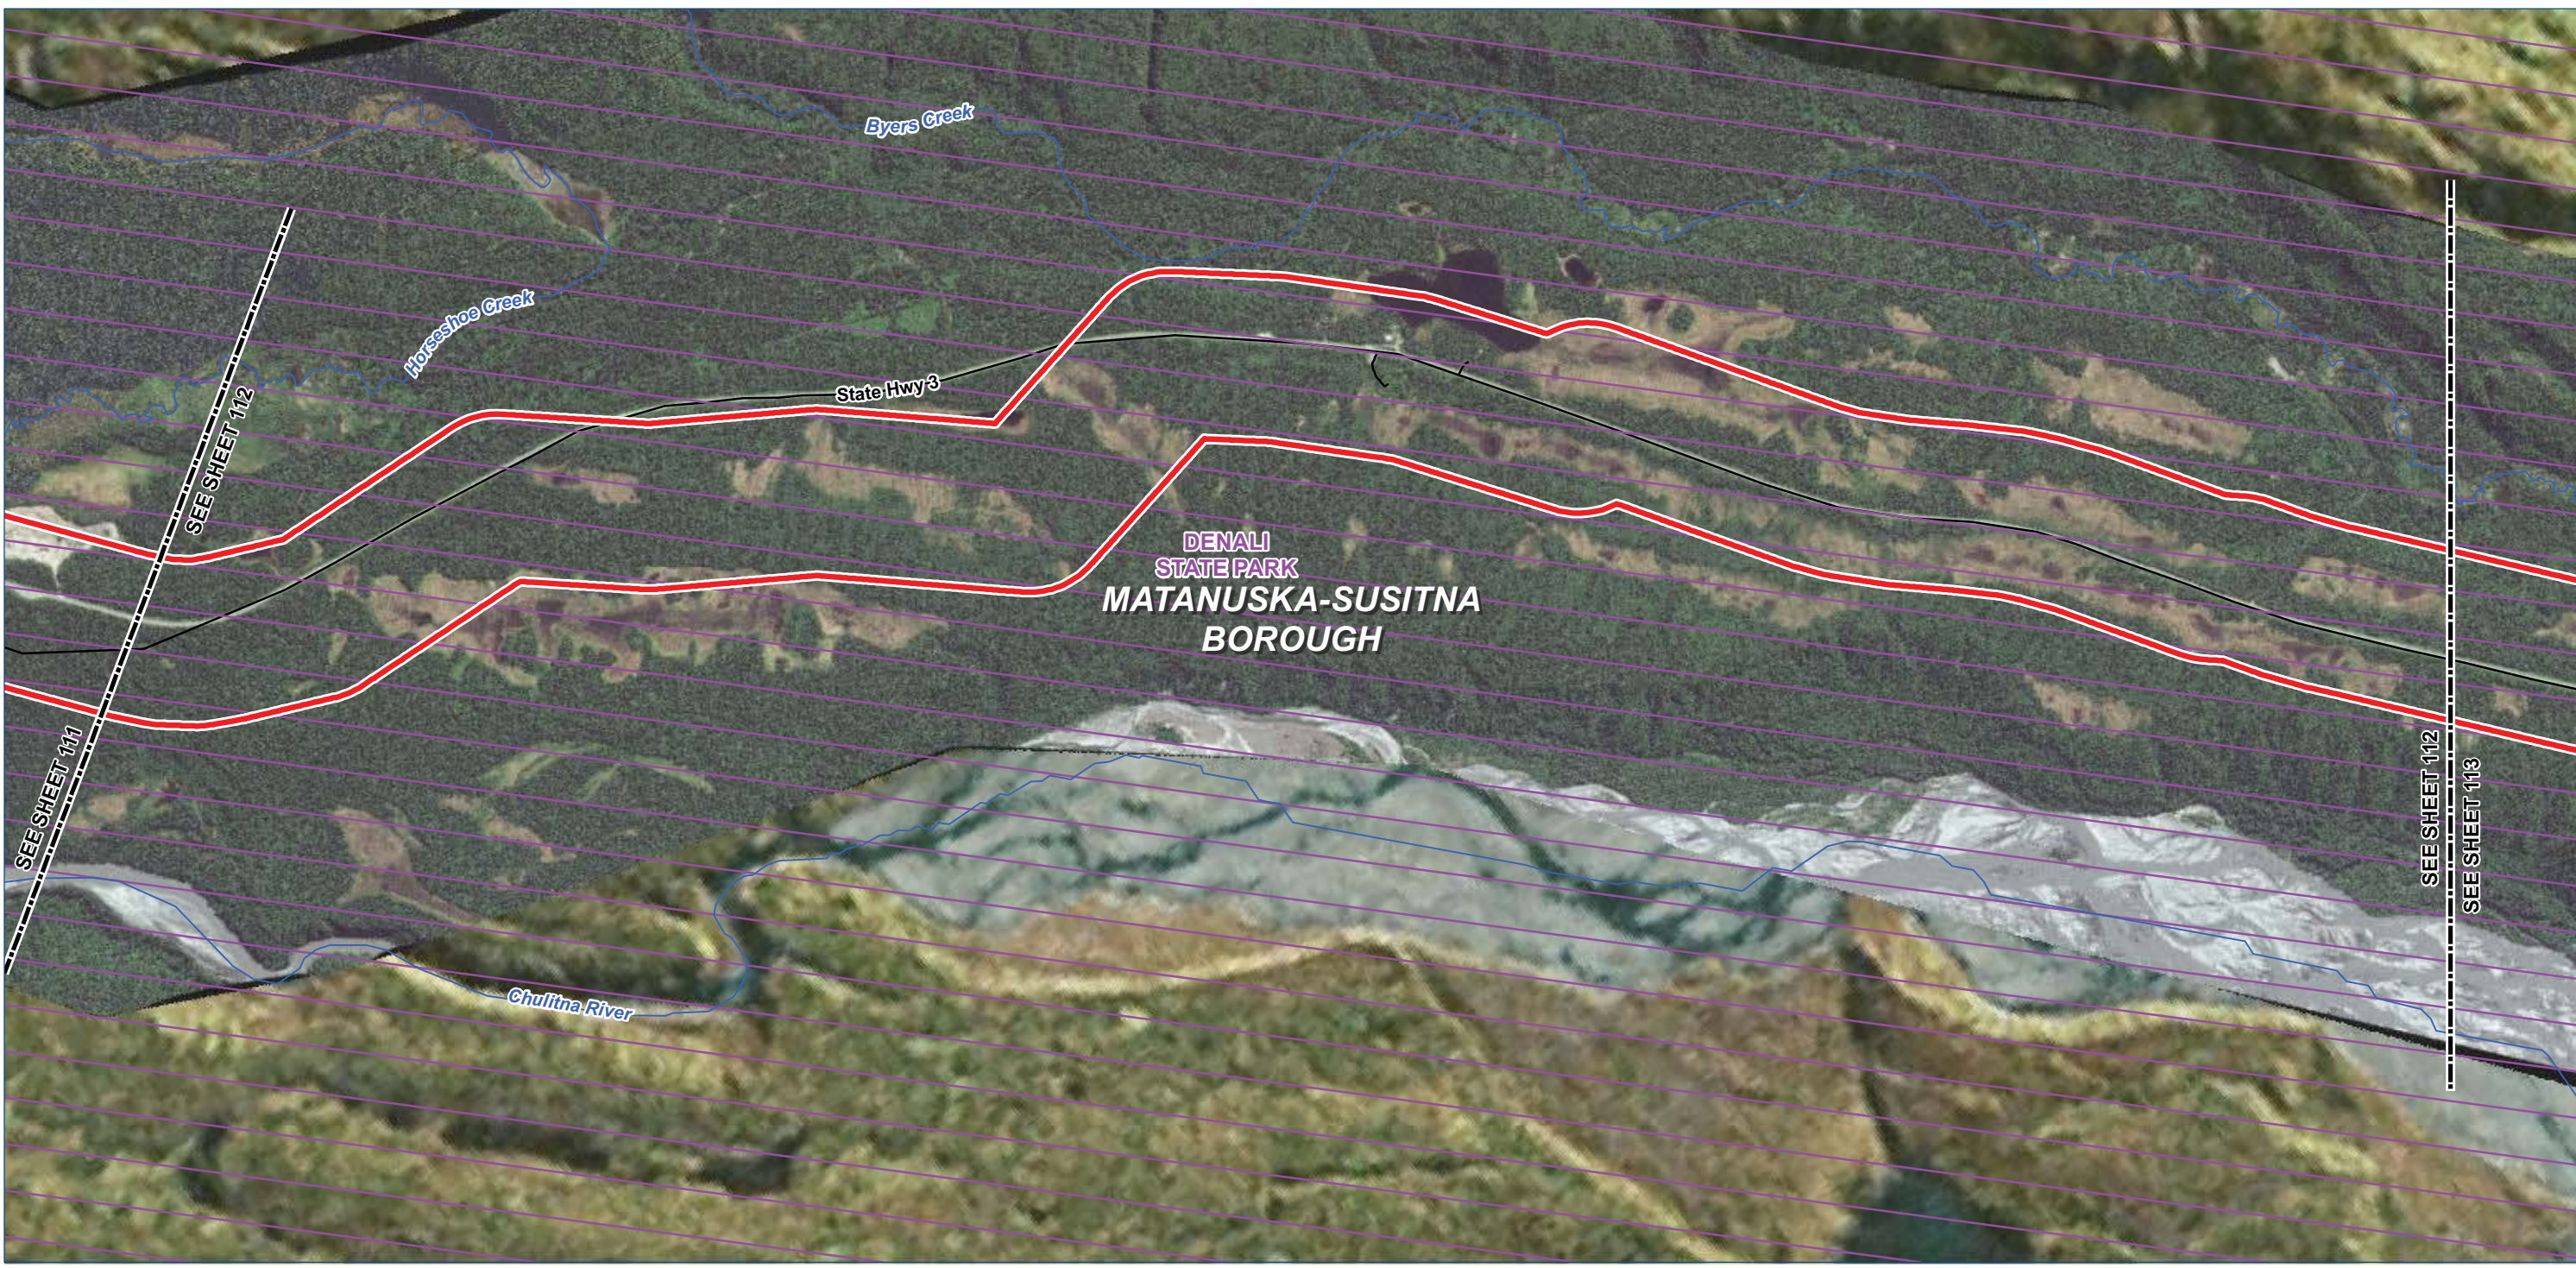

Legend

TIGER Road

NHD Named Flowline

Trail

Study Corridor - 2,000 ft wide (+/-)

Pre-FEED Rev A Base Corridor

Pre-FEED Rev A Alternate Corridor

Borough / Census Area Line

Incorporated City Boundary

Public Land - Large Parcel

0100020004000

Feet

ALASKA LNG PROJECT		
Appendix A - Pre-FEED Rev A Base Corridor		
BOROUGH: MATANUSKA-SUSITNA	DRAWN BY: CC	
STATE: ALASKA	CHECKED BY: GS / JS	
REV. NO.:	REVISION	DATE
A	ISSUED FOR REVIEW	2014-06-23
B	ISSUED FOR REVIEW	2014-07-10
C	ISSUED FOR REVIEW	2014-09-30
0	ISSUED FOR REVIEW	2014-10-01
Mile posts will be added once a concept is selected		
DATE: 2014-10-01	PROJECTION: NAD83 STATE PLANE AK 4 5004 FEET	

PREPARED BY:

exp Energy Services Inc.

t: +1.850.385.5441 | f: +1.850.385.5523

1300 Metropolitan Blvd.

Tallahassee, FL 32308

U.S.A.



www.exp.com

BUILDINGS • EARTH & ENVIRONMENT • ENERGY •

INDUSTRIAL • INFRASTRUCTURE • SUSTAINABILITY •

DWG: APP A-A-BASE_PRE-FEED

SHEET: 112

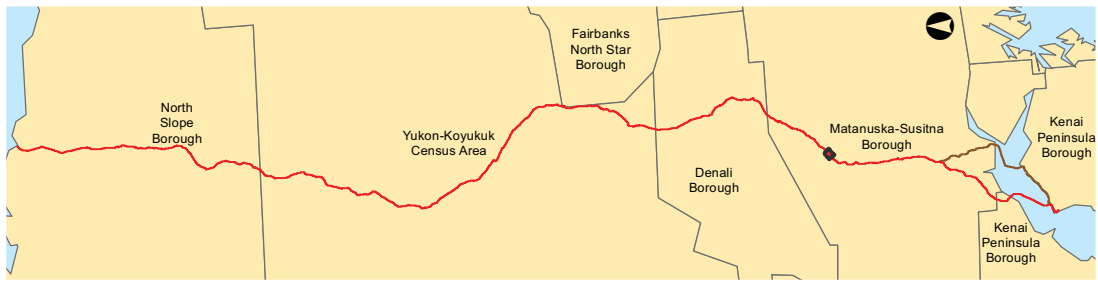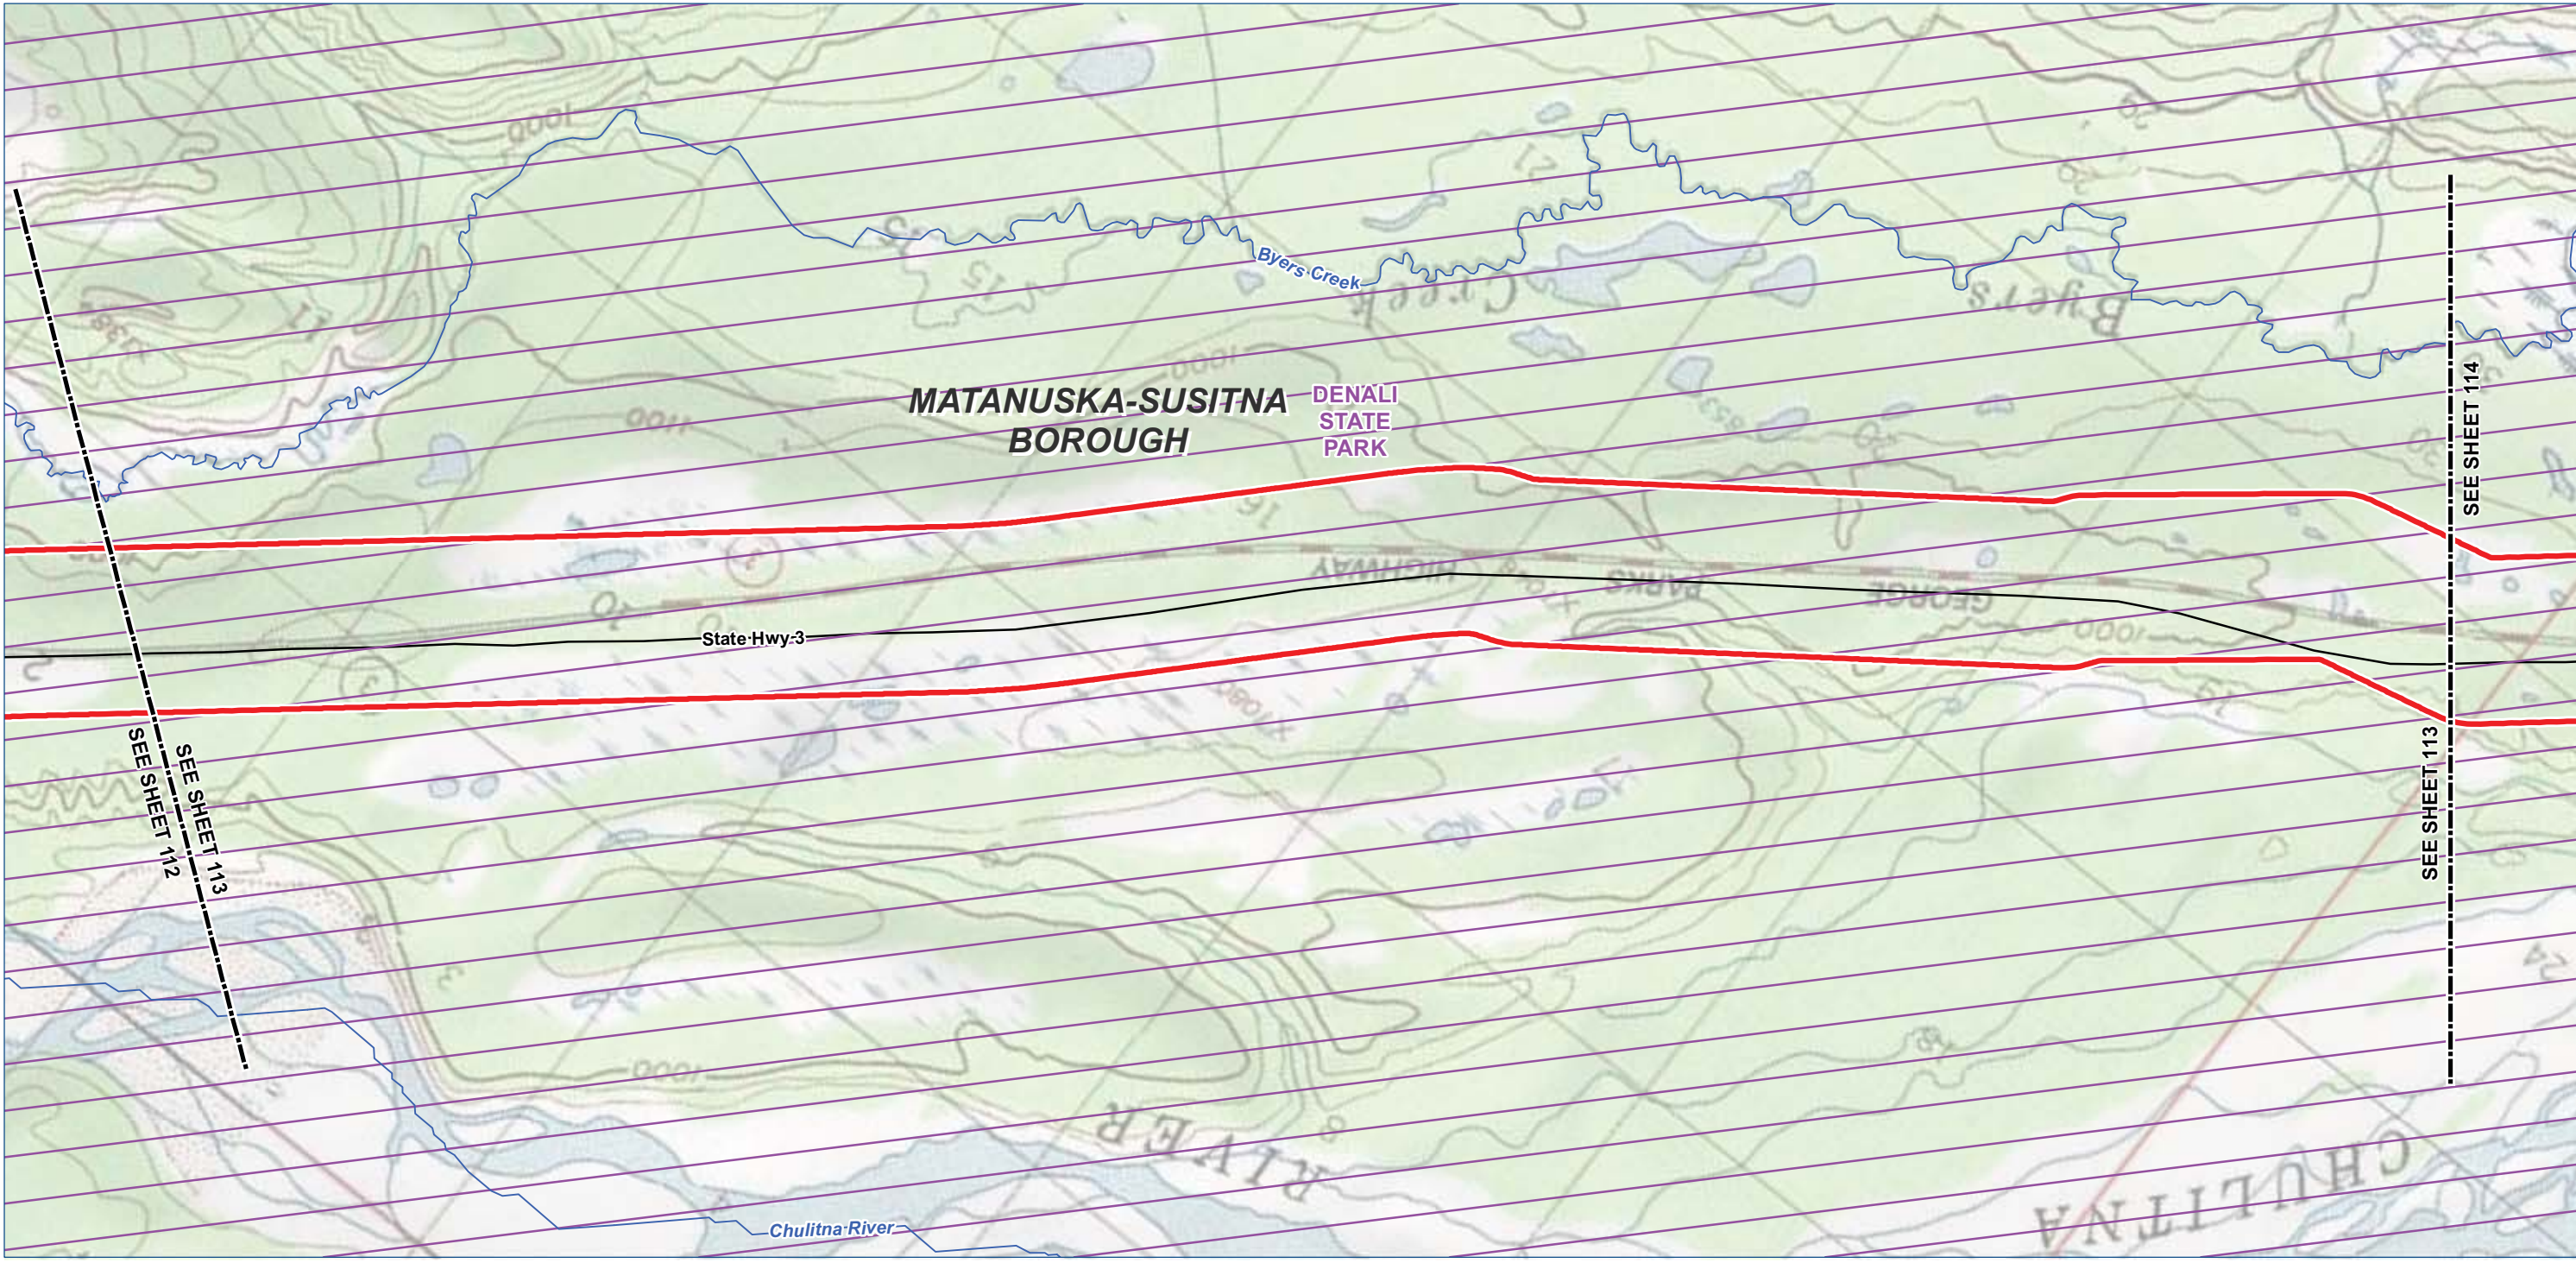

Legend

TIGER Road

NHD Named Flowline

Trail

Study Corridor - 2,000 ft wide (+/-)

Pre-FEED Rev A Base Corridor

Pre-FEED Rev A Alternate Corridor

Borough / Census Area Line

Incorporated City Boundary

Public Land - Large Parcel



ALASKA LNG PROJECT		
Appendix A - Pre-FEED Rev A Base Corridor		
BOROUGH: MATANUSKA-SUSITNA	DRAWN BY: CC	
STATE: ALASKA	CHECKED BY: GS / JS	
REV. NO.:	REVISION	DATE
A	ISSUED FOR REVIEW	2014-06-23
B	ISSUED FOR REVIEW	2014-07-10
C	ISSUED FOR REVIEW	2014-09-30
0	ISSUED FOR REVIEW	2014-10-01
Mile posts will be added once a concept is selected		
DATE: 2014-10-01	PROJECTION: NAD83 STATE PLANE AK 4 5004 FEET	

PREPARED BY:

exp Energy Services Inc.

t: +1.850.385.5441 | f: +1.850.385.5523

1300 Metropolitan Blvd.

Tallahassee, FL 32308

U.S.A.



www.exp.com

exp.

BUILDINGS • EARTH & ENVIRONMENT • ENERGY •

INDUSTRIAL • INFRASTRUCTURE • SUSTAINABILITY •

DWG: APP A-T-BASE_PRE-FEED SHEET: 113

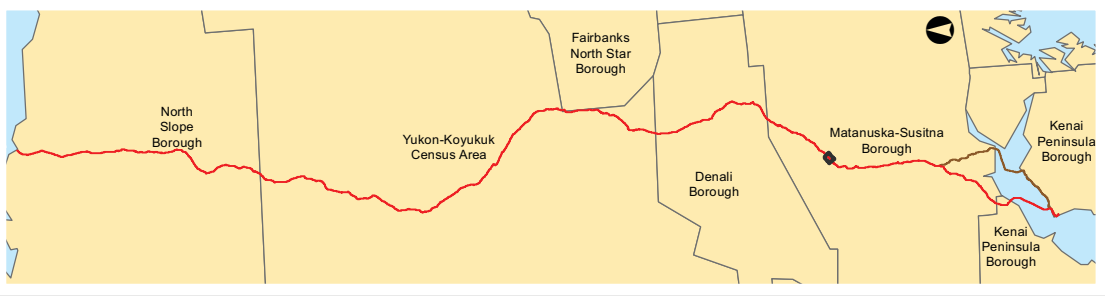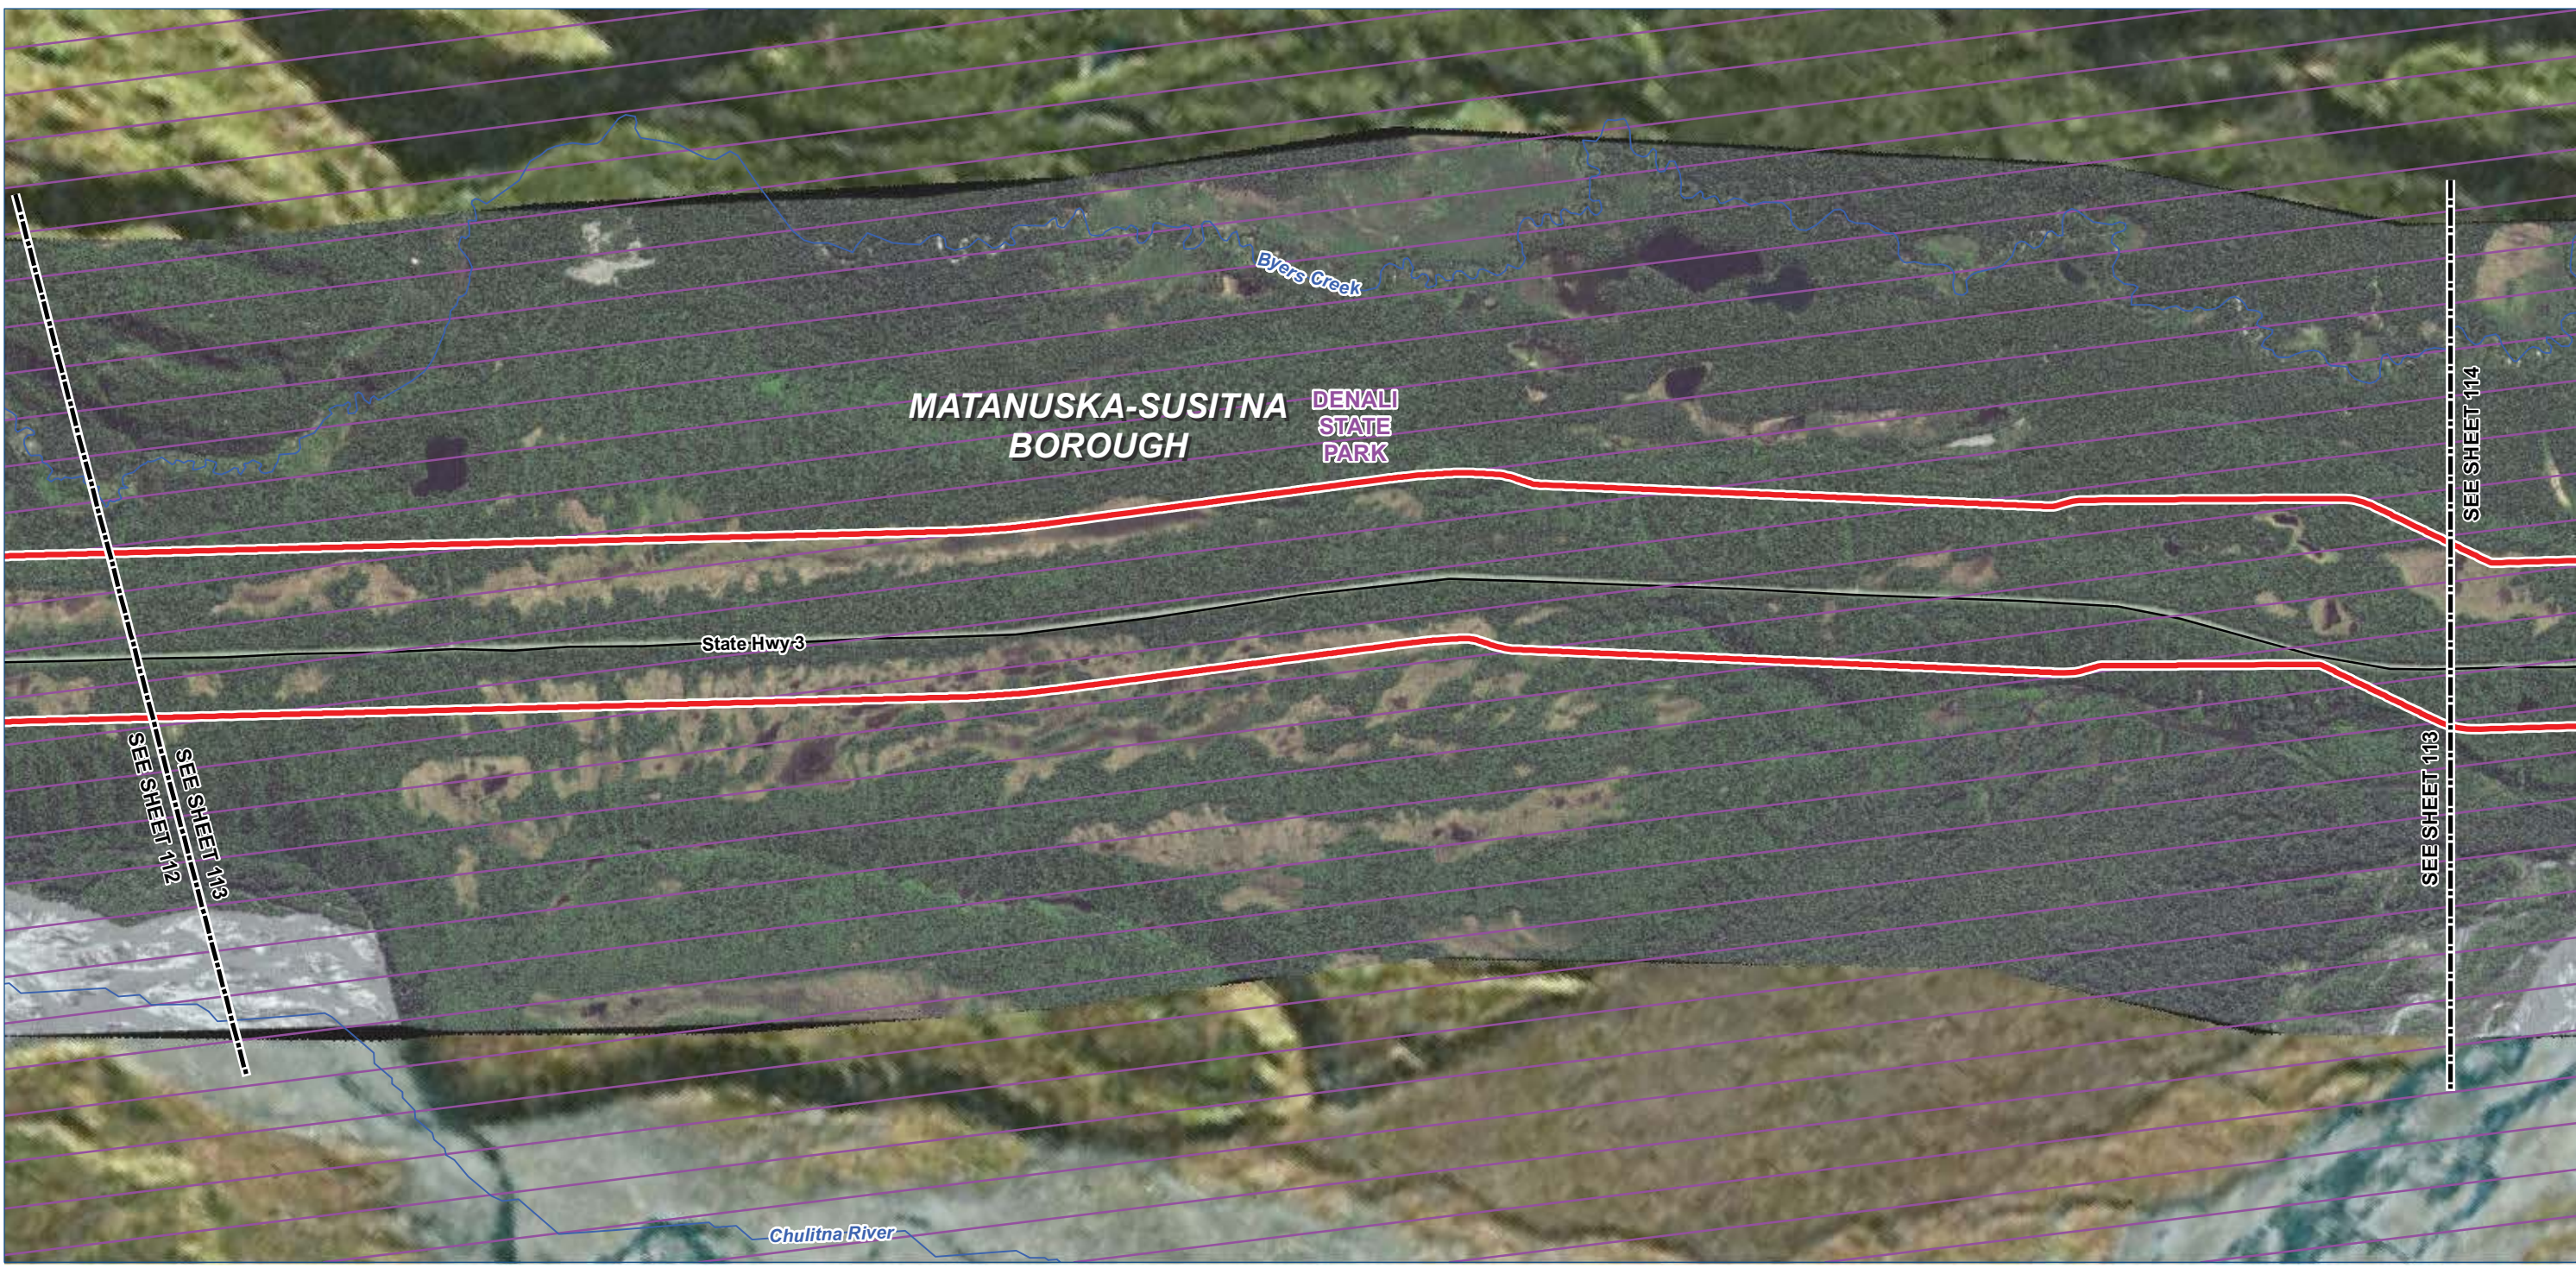

Legend

TIGER Road

NHD Named Flowline

Trail

Study Corridor - 2,000 ft wide (+/-)

Pre-FEED Rev A Base Corridor

Pre-FEED Rev A Alternate Corridor

Borough / Census Area Line

Incorporated City Boundary

Public Land - Large Parcel

0

1,000

2,000

4,000 Feet

ALASKA LNG PROJECT		
Appendix A - Pre-FEED Rev A Base Corridor		
BOROUGH: MATANUSKA-SUSITNA	DRAWN BY: CC	
STATE: ALASKA	CHECKED BY: GS / JS	
REV. NO.:	REVISION	DATE
A	ISSUED FOR REVIEW	2014-06-23
B	ISSUED FOR REVIEW	2014-07-10
C	ISSUED FOR REVIEW	2014-09-30
0	ISSUED FOR REVIEW	2014-10-01
Mile posts will be added once a concept is selected		
DATE: 2014-10-01	PROJECTION: NAD83 STATE PLANE AK 4 5004 FEET	

PREPARED BY:

exp Energy Services Inc.

t: +1.850.385.5441 | f: +1.850.385.5523
1300 Metropolitan Blvd.
Tallahassee, FL 32308
U.S.A.

www.exp.com



BUILDINGS • EARTH & ENVIRONMENT • ENERGY •

INDUSTRIAL • INFRASTRUCTURE • SUSTAINABILITY •

DWG: APP A-A-BASE_PRE-FEED

SHEET: 113

X:\Projects\ExxonMobil\SCLNG\Mapping\20140930_Resource_Report_Rev_0\04_MXD\01_Ver0\App_A_Aerial_Preliminary_Prefered_Corridor_Pre_FEED.mxd

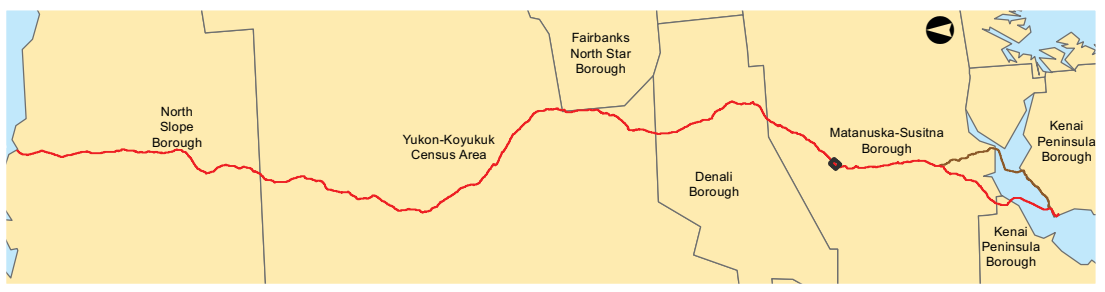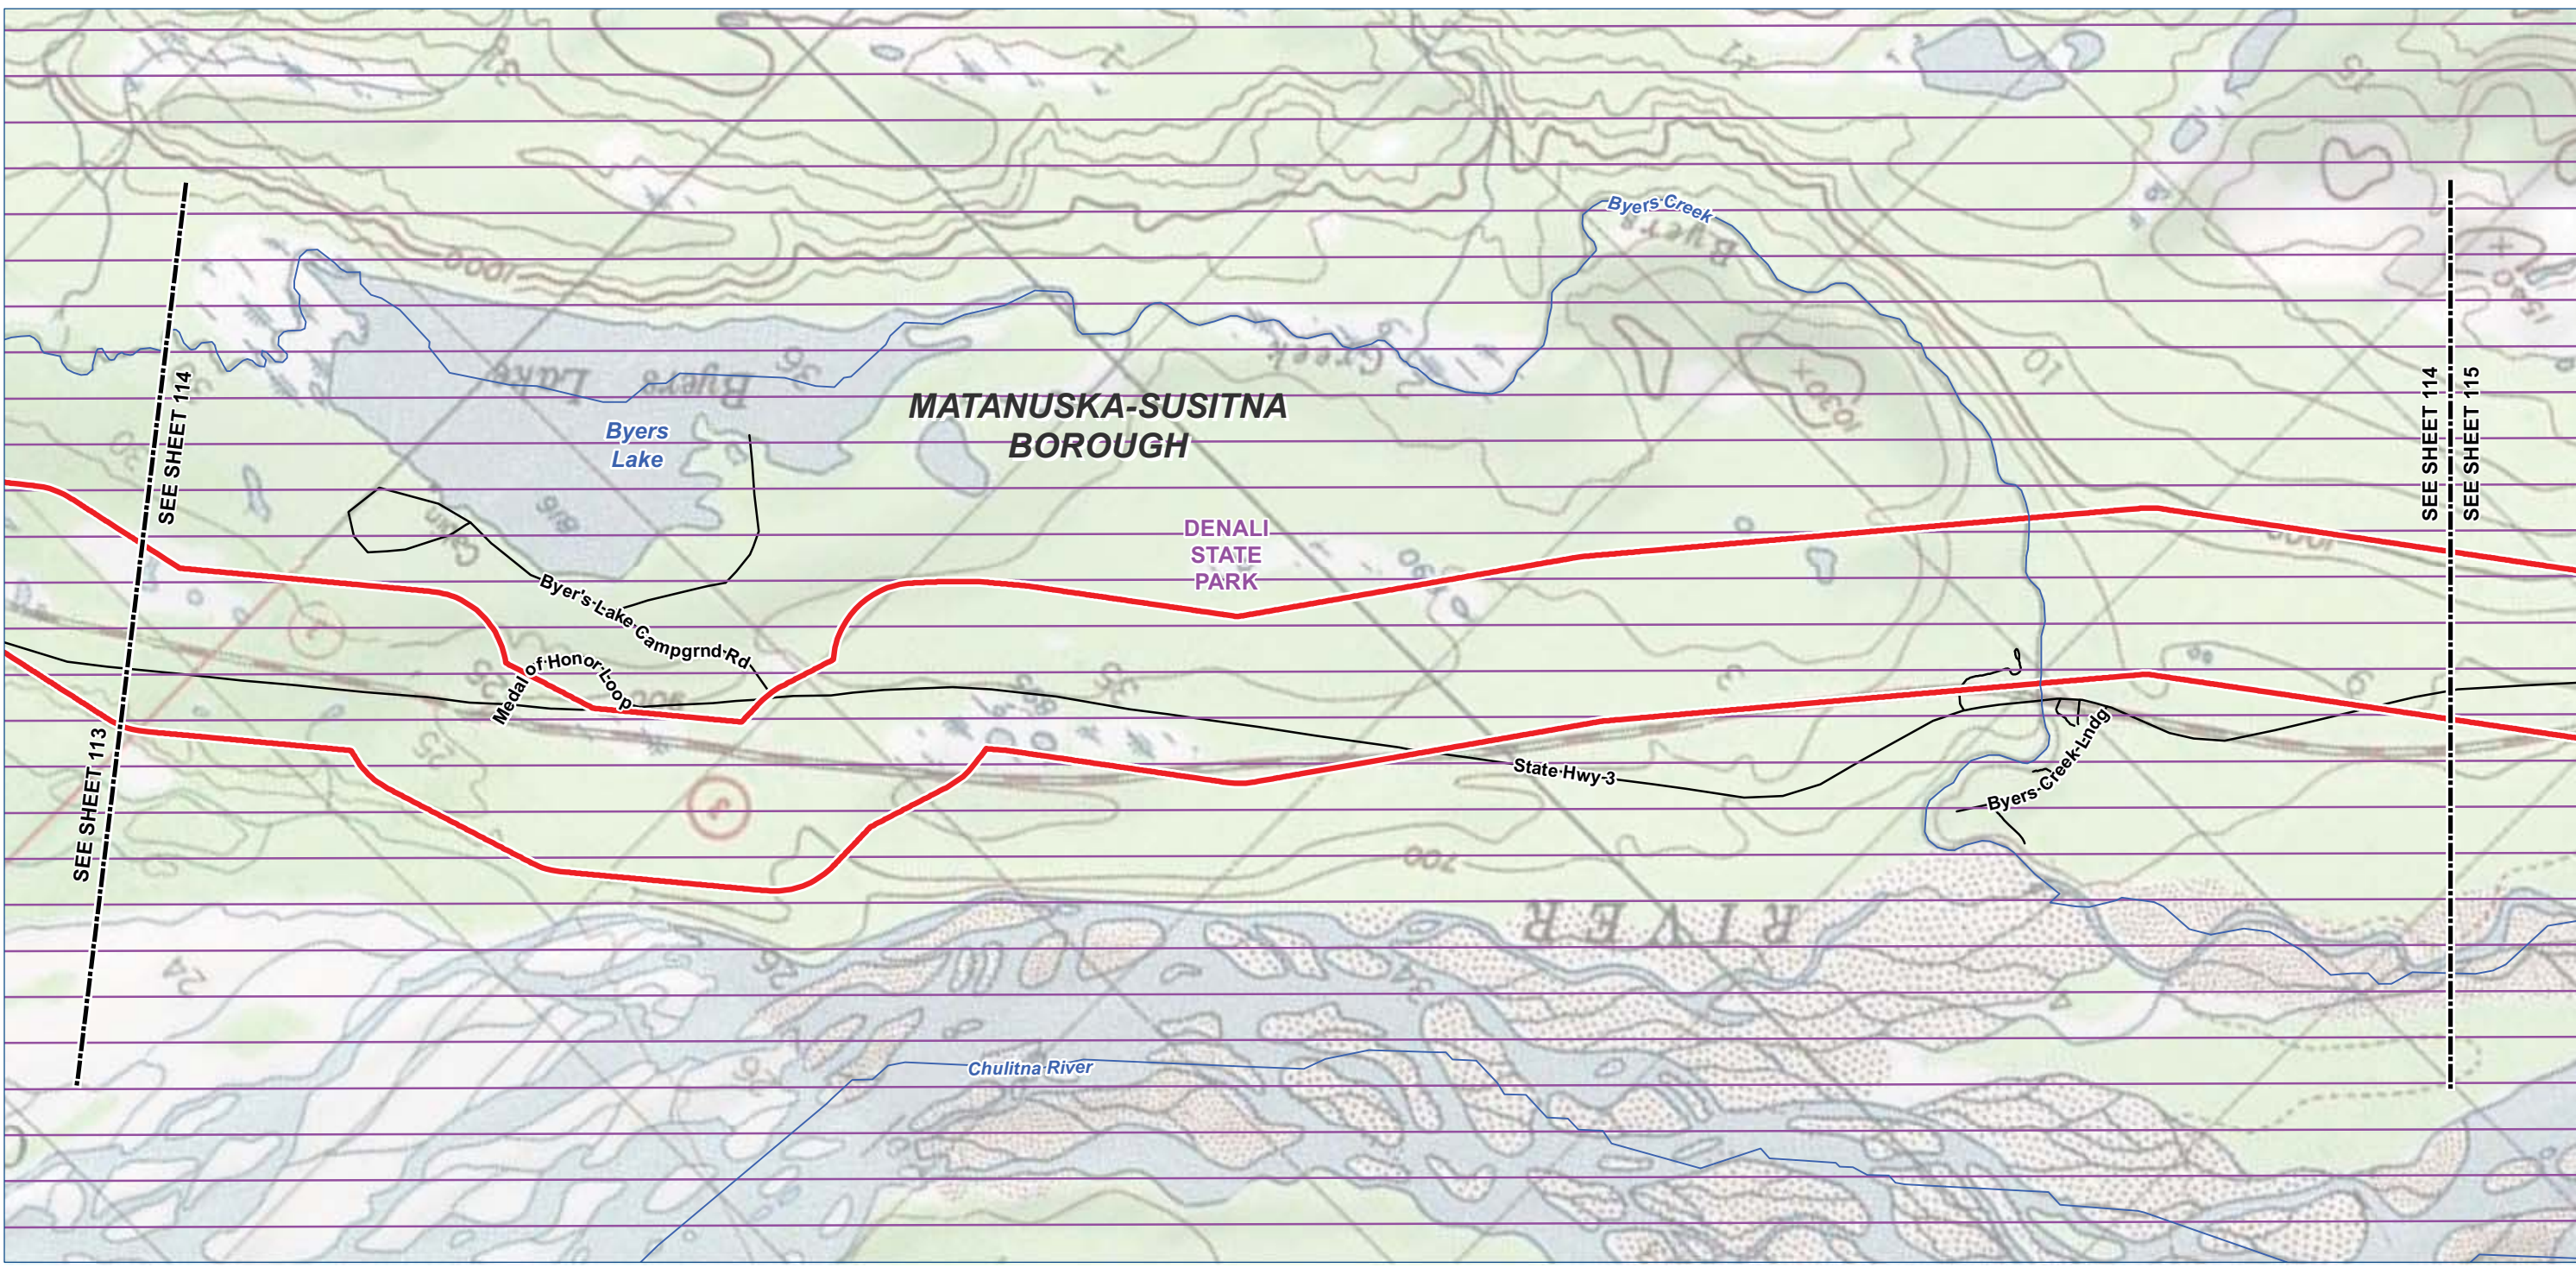

Alaska LNG Project

- Legend**

 - TIGER Road
 - NHD Named Flowline
 - Trail
 - Study Corridor - 2,000 ft wide (+/-)**
 - Pre-FEED Rev A Base Corridor
 - Pre-FEED Rev A Alternate Corridor
- Borough / Census Area Line
 - Incorporated City Boundary
 - Public Land - Large Parcel



ALASKA LNG PROJECT		
Appendix A - Pre-FEED Rev A Base Corridor		
BOROUGH: MATANUSKA-SUSITNA	DRAWN BY: CC	
STATE: ALASKA	CHECKED BY: GS / JS	
REV. NO.:	REVISION	DATE
A	ISSUED FOR REVIEW	2014-06-23
B	ISSUED FOR REVIEW	2014-07-10
C	ISSUED FOR REVIEW	2014-09-30
0	ISSUED FOR REVIEW	2014-10-01
Mile posts will be added once a concept is selected		
DATE: 2014-10-01	PROJECTION: NAD83 STATE PLANE AK 4 5004 FEET	

PREPARED BY:



exp Energy Services Inc.

t: +1.850.385.5441 | f: +1.850.385.5523
1300 Metropolitan Blvd.
Tallahassee, FL 32308
U.S.A.

www.exp.com

• BUILDINGS • EARTH & ENVIRONMENT • ENERGY •
• INDUSTRIAL • INFRASTRUCTURE • SUSTAINABILITY •

DWG: APP A-T-BASE_PRE-FEED SHEET: 114

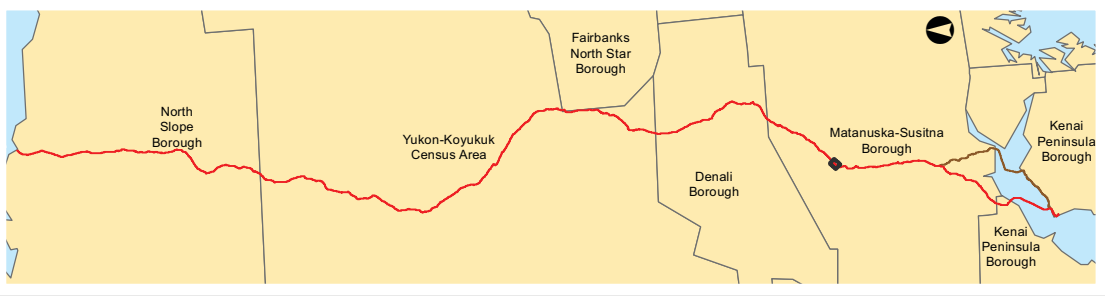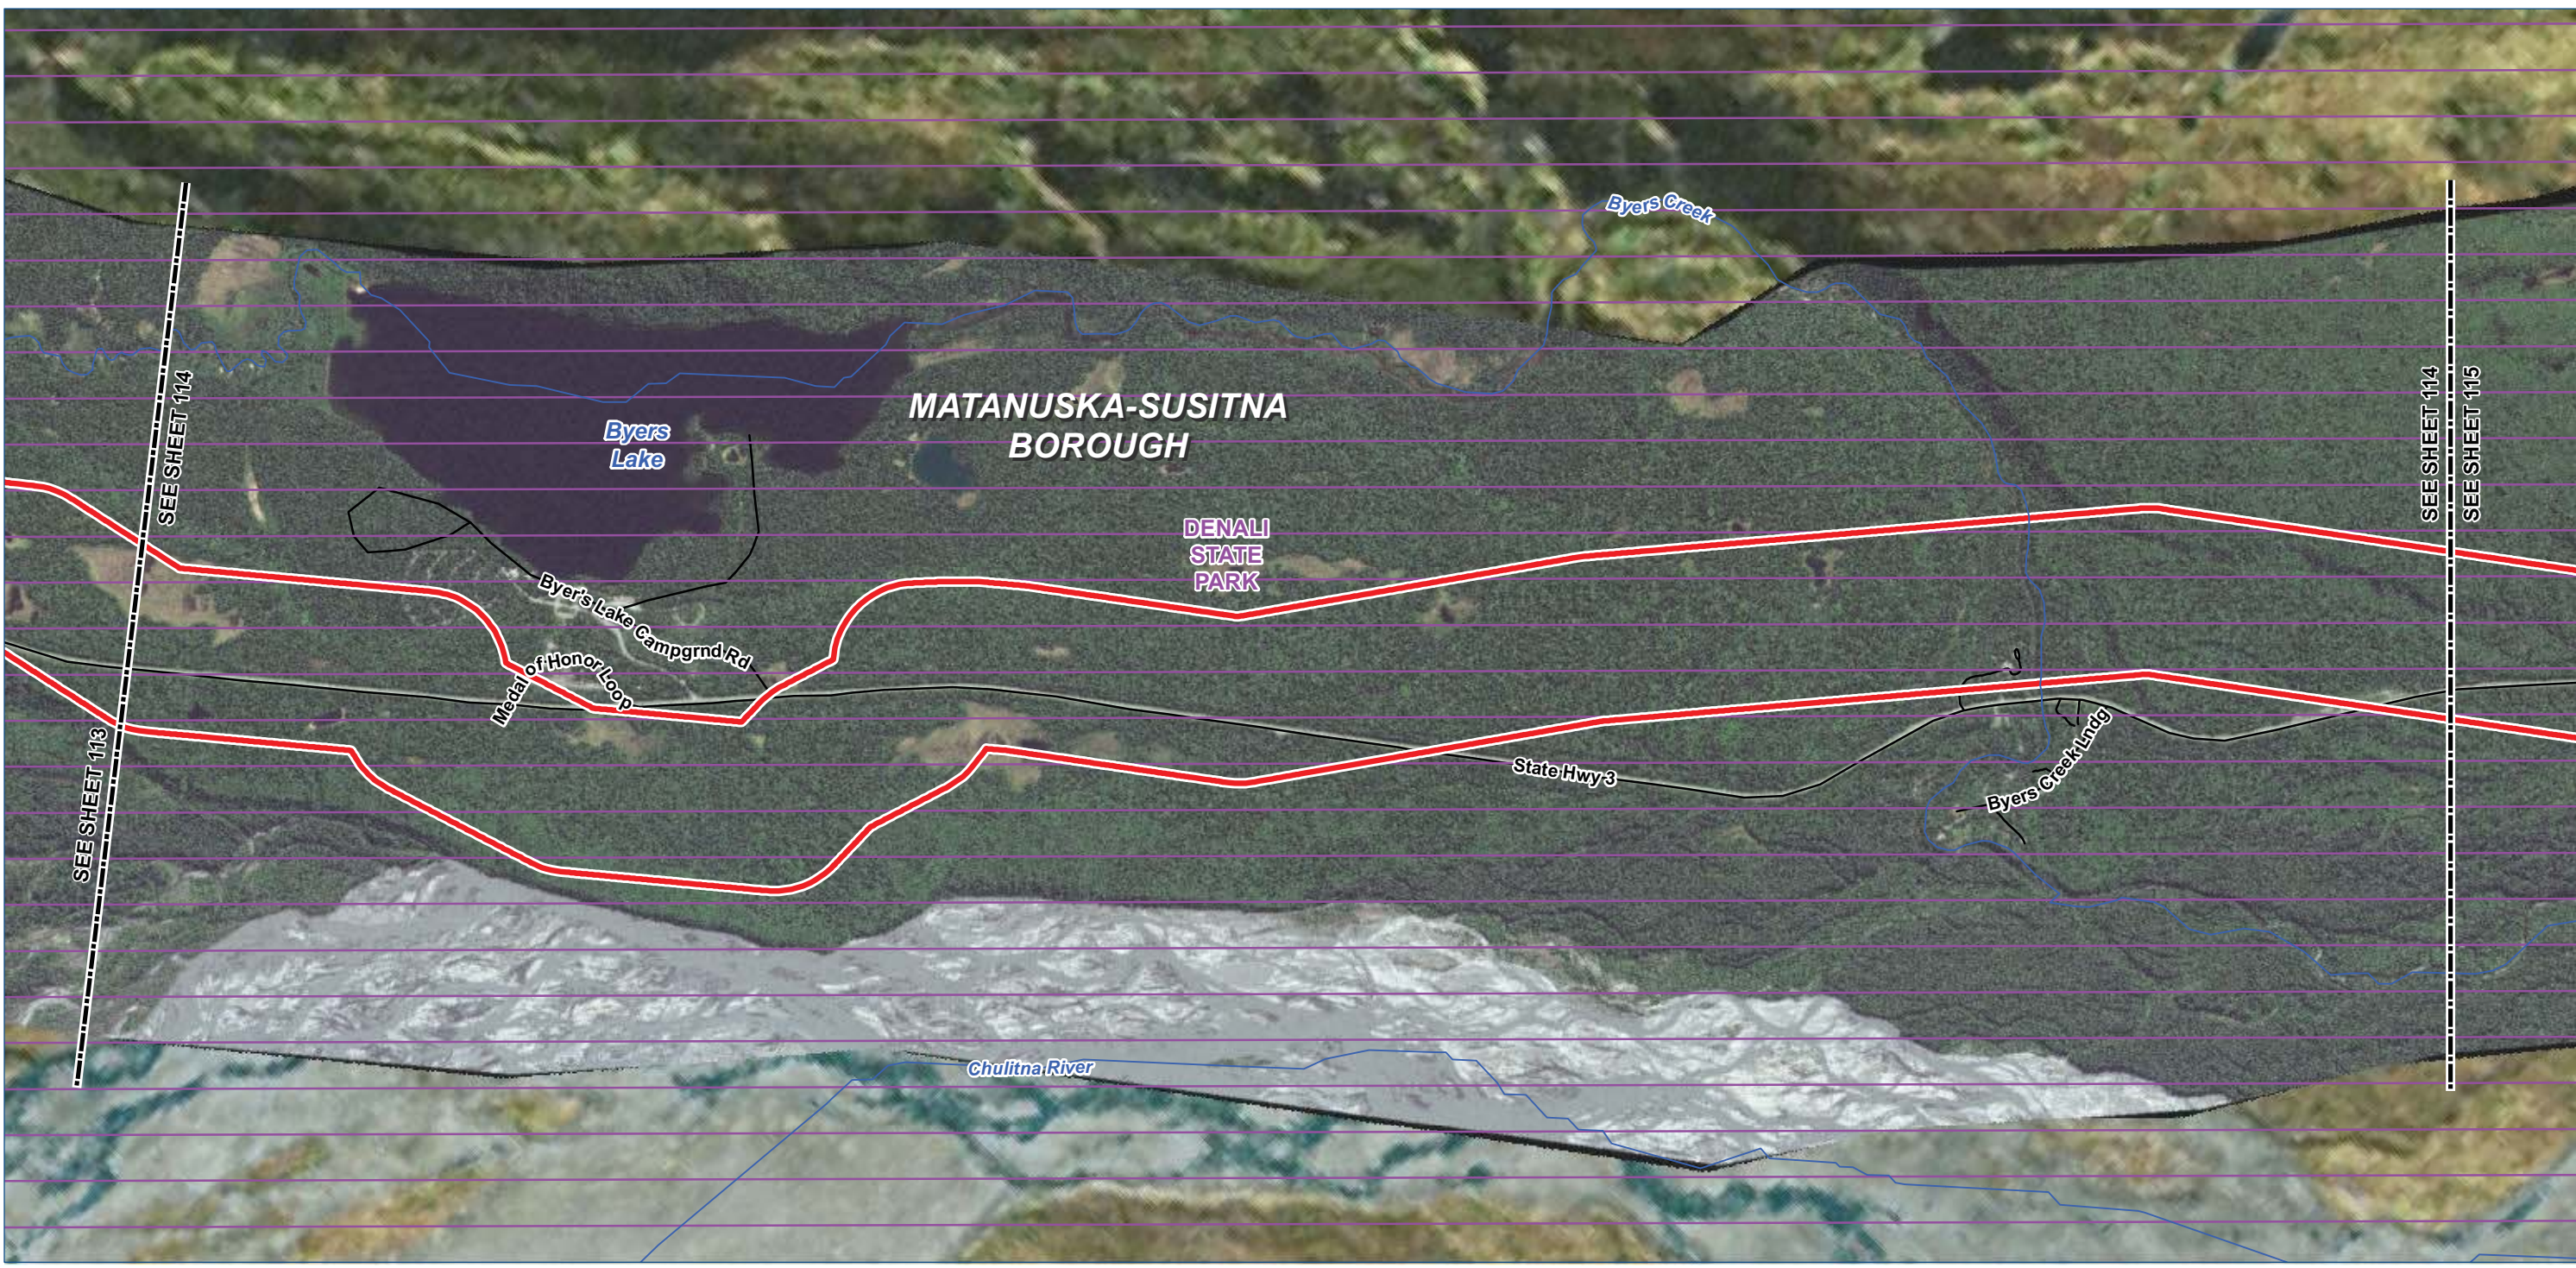

Legend

TIGER Road

NHD Named Flowline

Trail

Study Corridor - 2,000 ft wide (+/-)

Pre-FEED Rev A Base Corridor

Pre-FEED Rev A Alternate Corridor

Borough / Census Area Line

Incorporated City Boundary

Public Land - Large Parcel

01,0002,0004,000 Feet

ALASKA LNG PROJECT		
Appendix A - Pre-FEED Rev A Base Corridor		
BOROUGH: MATANUSKA-SUSITNA	DRAWN BY: CC	
STATE: ALASKA	CHECKED BY: GS / JS	
REV. NO.:	REVISION	DATE
A	ISSUED FOR REVIEW	2014-06-23
B	ISSUED FOR REVIEW	2014-07-10
C	ISSUED FOR REVIEW	2014-09-30
0	ISSUED FOR REVIEW	2014-10-01
Mile posts will be added once a concept is selected		
DATE: 2014-10-01	PROJECTION: NAD83 STATE PLANE AK 4 5004 FEET	

PREPARED BY:

exp Energy Services Inc.

t: +1.850.385.5441 | f: +1.850.385.5523
1300 Metropolitan Blvd.
Tallahassee, FL 32308
U.S.A.

www.exp.com

exp.



BUILDINGS • EARTH & ENVIRONMENT • ENERGY •

INDUSTRIAL • INFRASTRUCTURE • SUSTAINABILITY •

DWG: APP A-A-BASE_PRE-FEED

SHEET: 114

X:\Projects\ExxonMobil\SCLNG\Mapping\20140930_Resource_Report_Rev_0\04_MXD\01_Ver0\App_A_Aerial_Preliminary_Prefered_Corridor_Pre_FEED.mxd

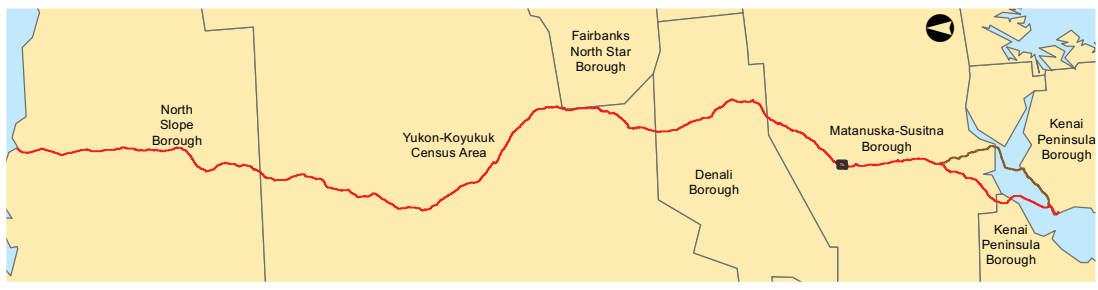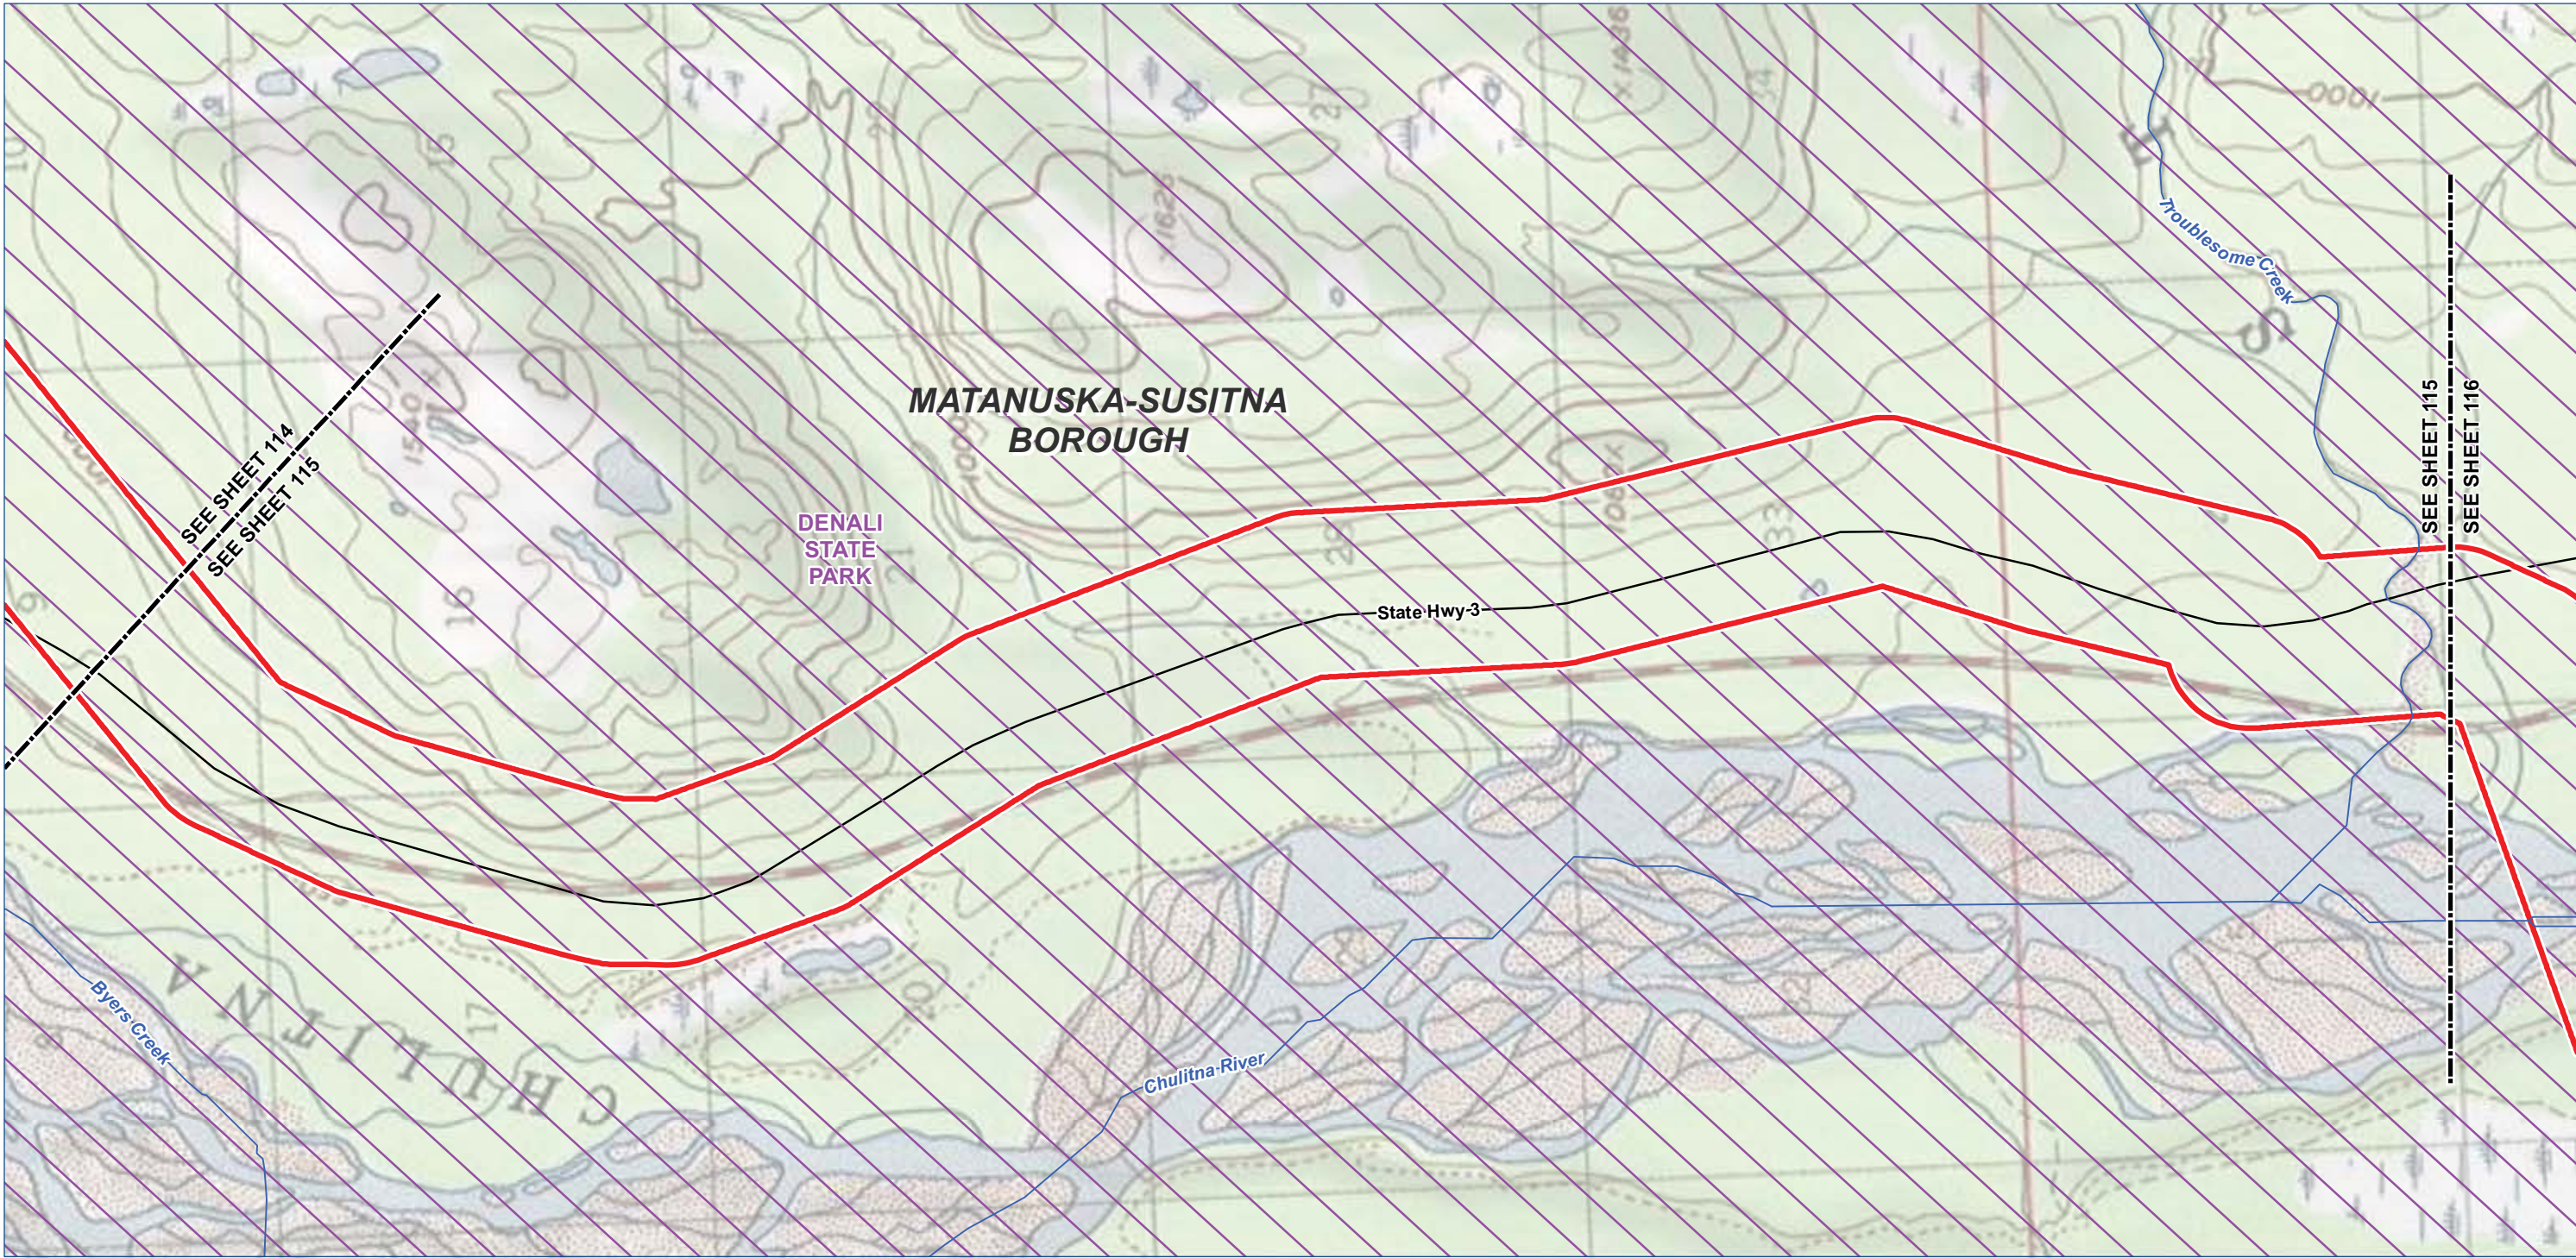

Legend

TIGER Road

NHD Named Flowline

Trail

Study Corridor - 2,000 ft wide (+/-)

Pre-FEED Rev A Base Corridor

Pre-FEED Rev A Alternate Corridor

Borough / Census Area Line

Incorporated City Boundary

Public Land - Large Parcel



ALASKA LNG PROJECT		
Appendix A - Pre-FEED Rev A Base Corridor		
BOROUGH: MATANUSKA-SUSITNA	DRAWN BY: CC	
STATE: ALASKA	CHECKED BY: GS / JS	
REV. NO.:	REVISION	DATE
A	ISSUED FOR REVIEW	2014-06-23
B	ISSUED FOR REVIEW	2014-07-10
C	ISSUED FOR REVIEW	2014-09-30
0	ISSUED FOR REVIEW	2014-10-01
Mile posts will be added once a concept is selected		
DATE: 2014-10-01	PROJECTION: NAD83 STATE PLANE AK 4 5004 FEET	

PREPARED BY:

exp Energy Services Inc.



t: +1.850.385.5441 | f: +1.850.385.5523
1300 Metropolitan Blvd.
Tallahassee, FL 32308
U.S.A.

www.exp.com

BUILDINGS • EARTH & ENVIRONMENT • ENERGY •

INDUSTRIAL • INFRASTRUCTURE • SUSTAINABILITY •

DWG: APP A-T-BASE_PRE-FEED SHEET: 115

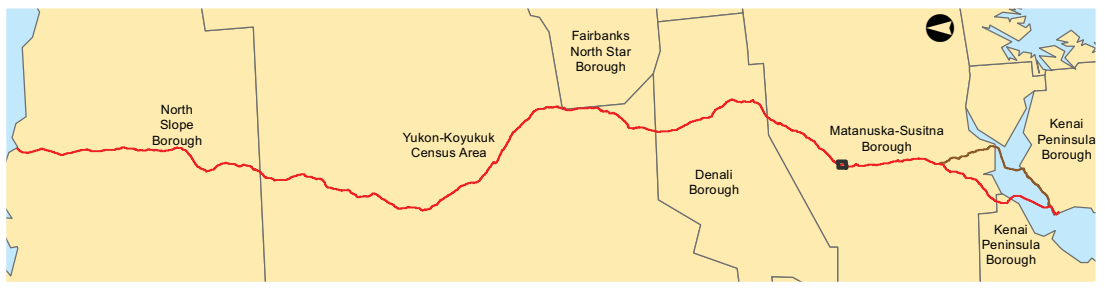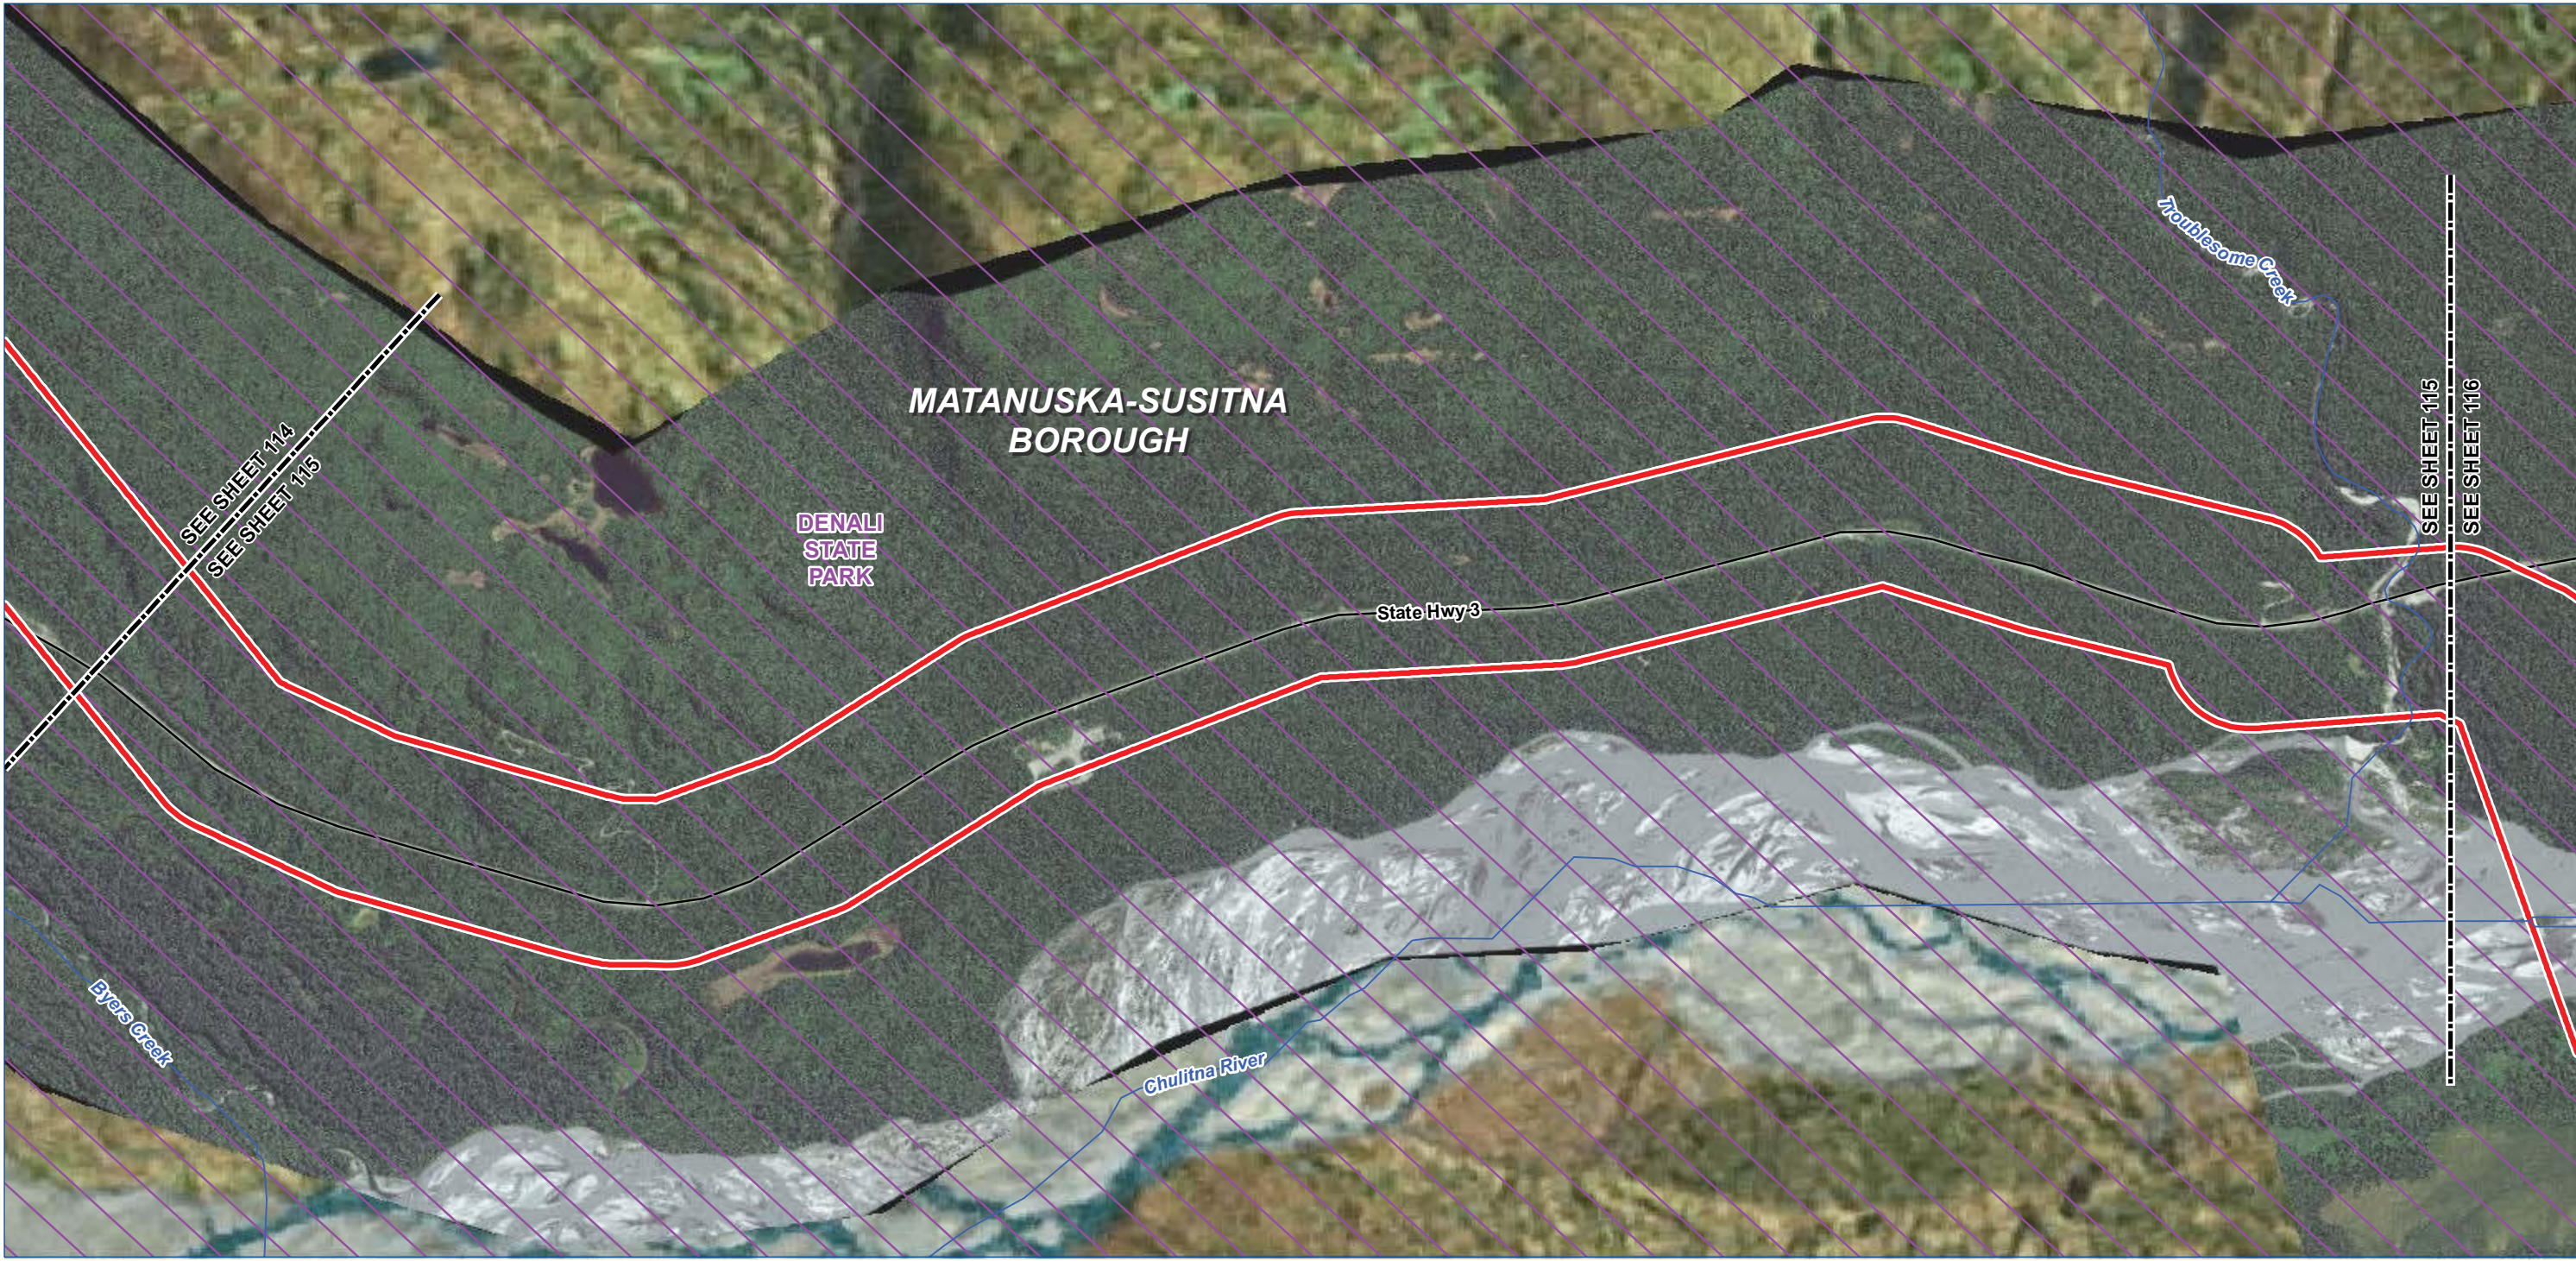

Legend

- TIGER Road

NHD Named Flowline

Trail
- Borough / Census Area Line

Incorporated City Boundary

Public Land - Large Parcel

- Study Corridor - 2,000 ft wide (+/-)
- Pre-FEED Rev A Base Corridor

Pre-FEED Rev A Alternate Corridor



ALASKA LNG PROJECT		
Appendix A - Pre-FEED Rev A Base Corridor		
BOROUGH: MATANUSKA-SUSITNA	DRAWN BY: CC	
STATE: ALASKA	CHECKED BY: GS / JS	
REV. NO.:	REVISION	DATE
A	ISSUED FOR REVIEW	2014-06-23
B	ISSUED FOR REVIEW	2014-07-10
C	ISSUED FOR REVIEW	2014-09-30
0	ISSUED FOR REVIEW	2014-10-01
Mile posts will be added once a concept is selected		
DATE: 2014-10-01	PROJECTION: NAD83 STATE PLANE AK 4 5004 FEET	

PREPARED BY:

exp Energy Services Inc.



t: +1.850.385.5441 | f: +1.850.385.5523
1300 Metropolitan Blvd.
Tallahassee, FL 32308
U.S.A.

www.exp.com

BUILDINGS • EARTH & ENVIRONMENT • ENERGY •

INDUSTRIAL • INFRASTRUCTURE • SUSTAINABILITY •

DWG: APP A-A-BASE_PRE-FEED SHEET: 115

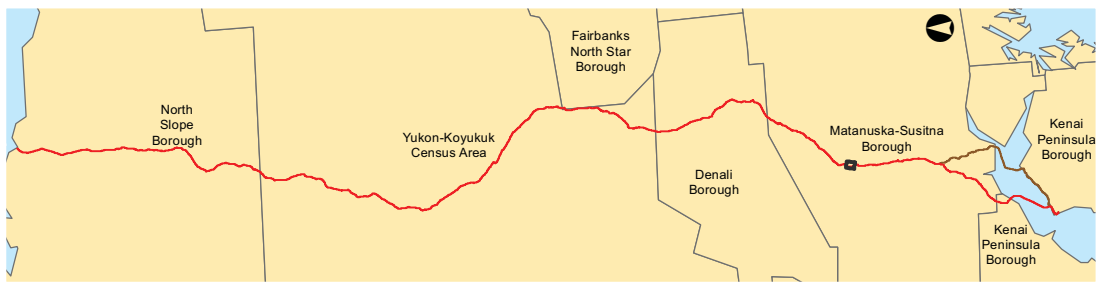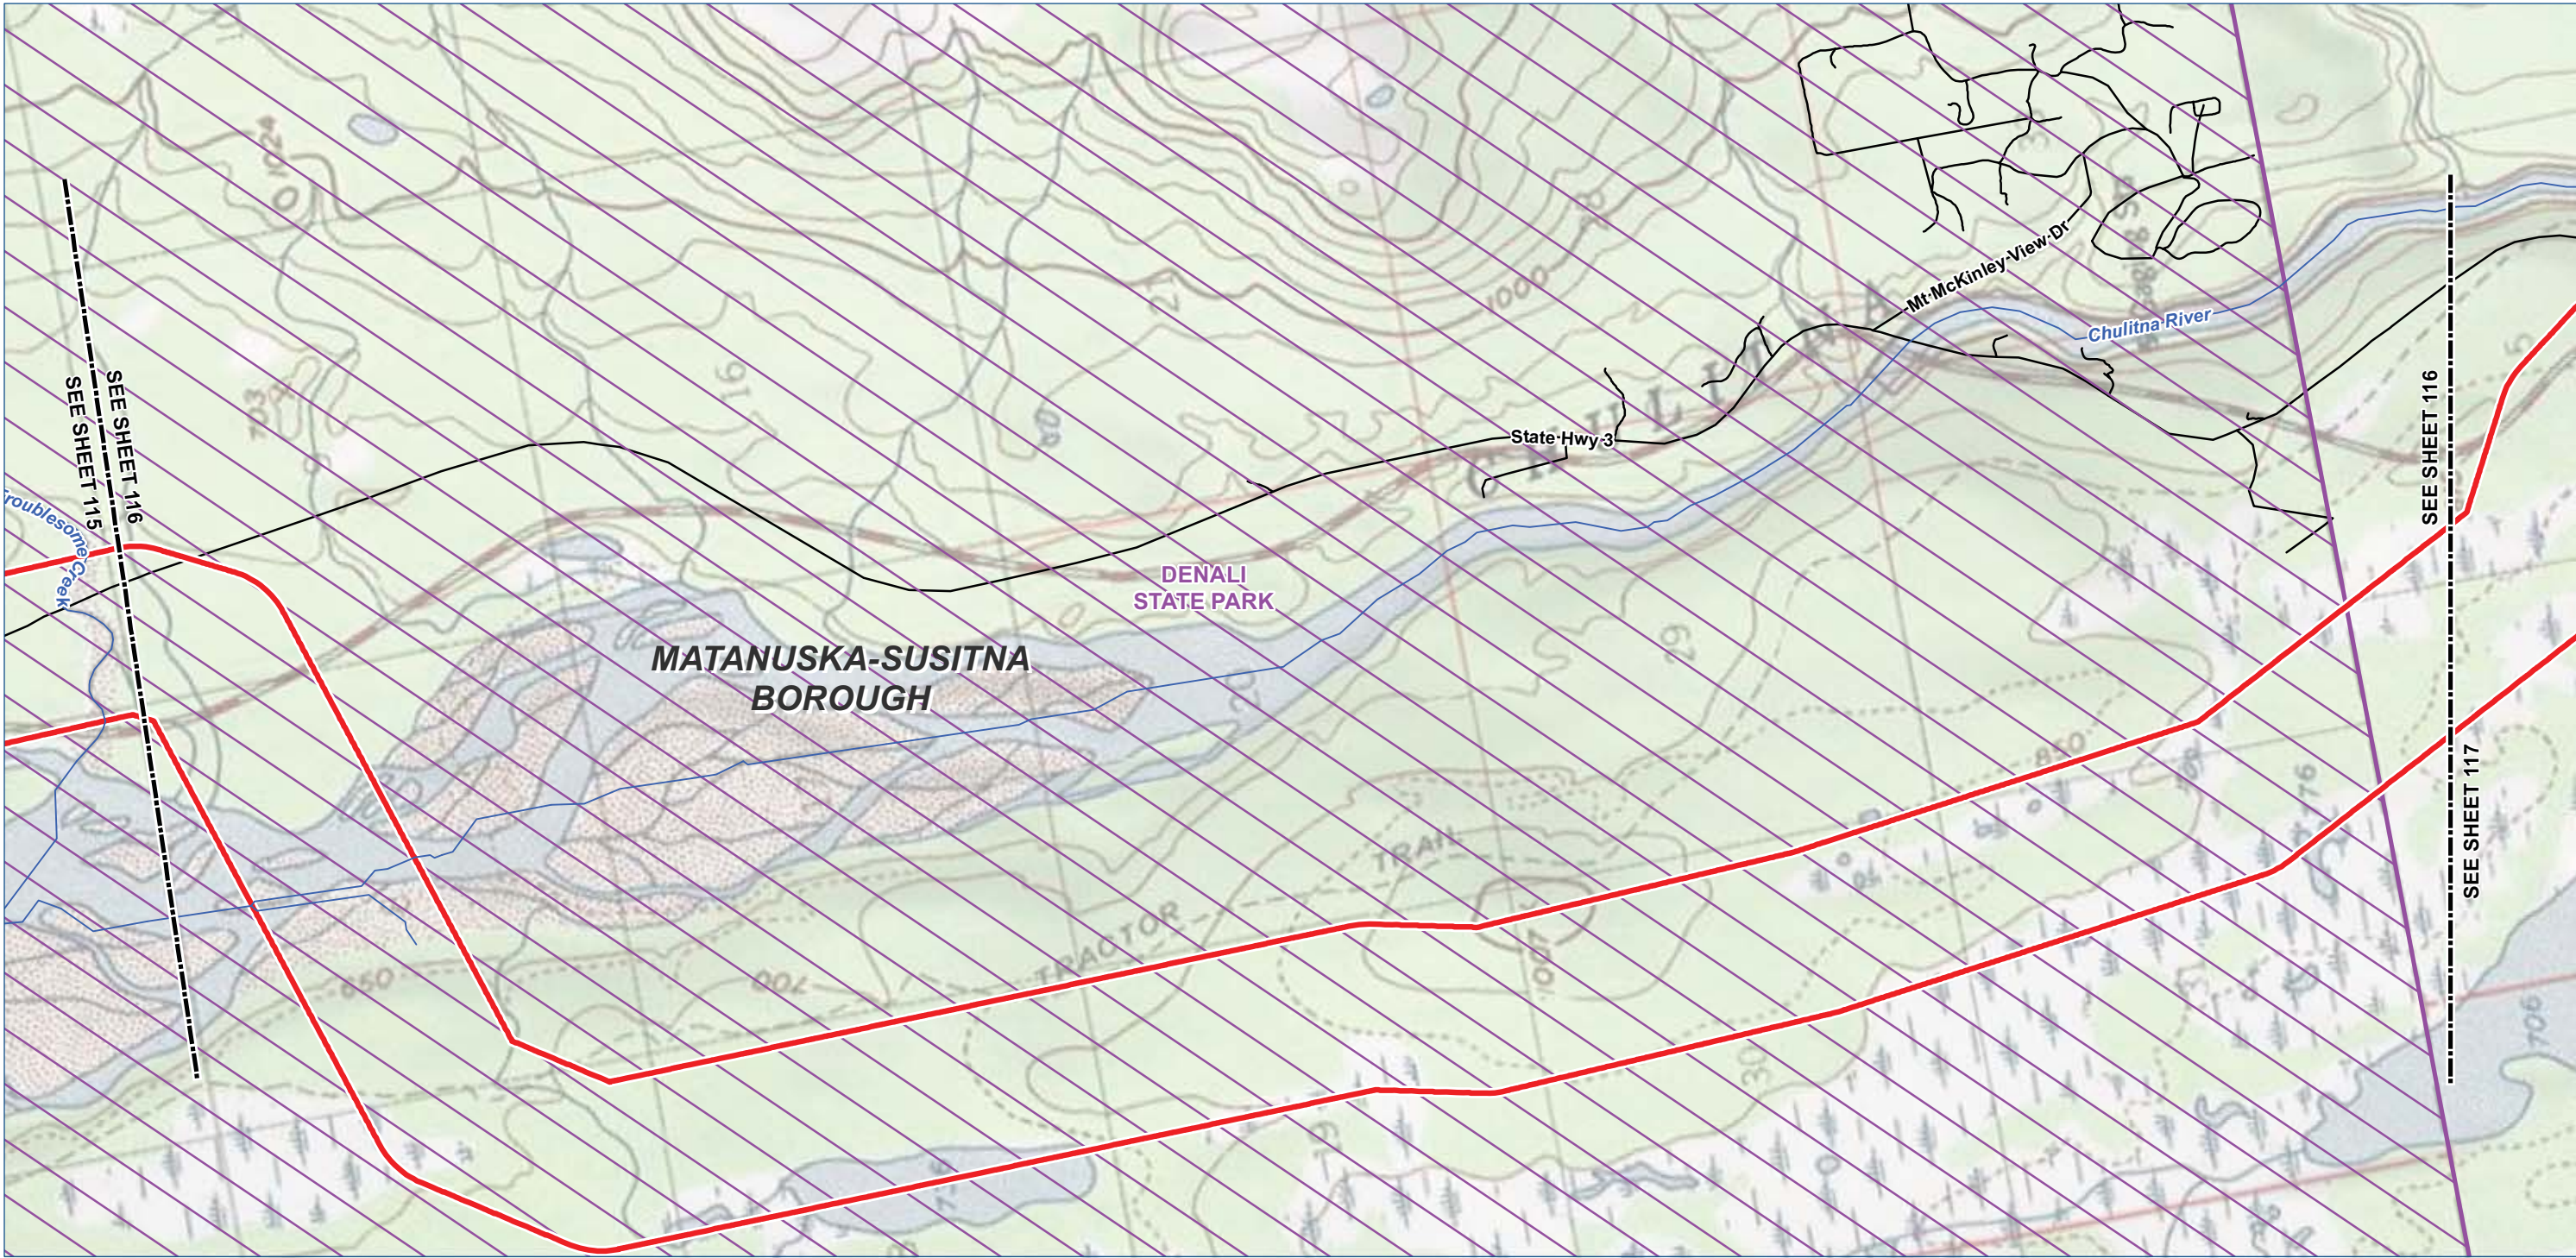

- Legend**

 - TIGER Road
 - NHD Named Flowline
 - Trail
 - Study Corridor - 2,000 ft wide (+/-)**
 - Pre-FEED Rev A Base Corridor
 - Pre-FEED Rev A Alternate Corridor
- Borough / Census Area Line
 - Incorporated City Boundary
 - Public Land - Large Parcel



ALASKA LNG PROJECT		
Appendix A - Pre-FEED Rev A Base Corridor		
BOROUGH: MATANUSKA-SUSITNA	DRAWN BY: CC	
STATE: ALASKA	CHECKED BY: GS / JS	
REV. NO.:	REVISION	DATE
A	ISSUED FOR REVIEW	2014-06-23
B	ISSUED FOR REVIEW	2014-07-10
C	ISSUED FOR REVIEW	2014-09-30
0	ISSUED FOR REVIEW	2014-10-01
Mile posts will be added once a concept is selected		
DATE: 2014-10-01	PROJECTION: NAD83 STATE PLANE AK 4 5004 FEET	

PREPARED BY:



exp Energy Services Inc.

t: +1.850.385.5441 | f: +1.850.385.5523
1300 Metropolitan Blvd.
Tallahassee, FL 32308
U.S.A.

www.exp.com

• BUILDINGS • EARTH & ENVIRONMENT • ENERGY •
• INDUSTRIAL • INFRASTRUCTURE • SUSTAINABILITY •

DWG: APP A-T-BASE_PRE-FEED SHEET: 116

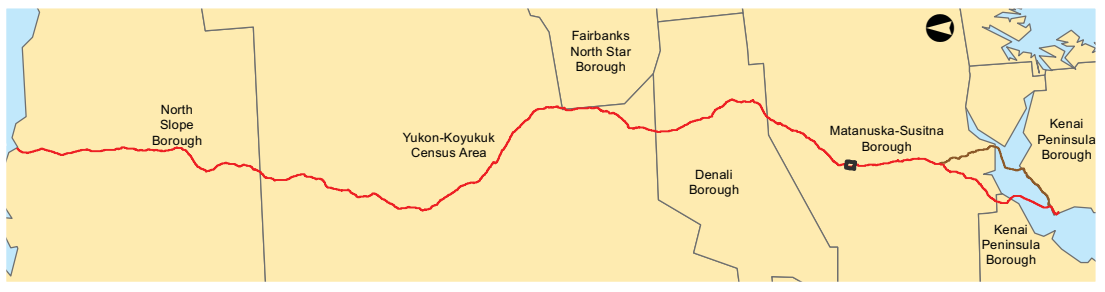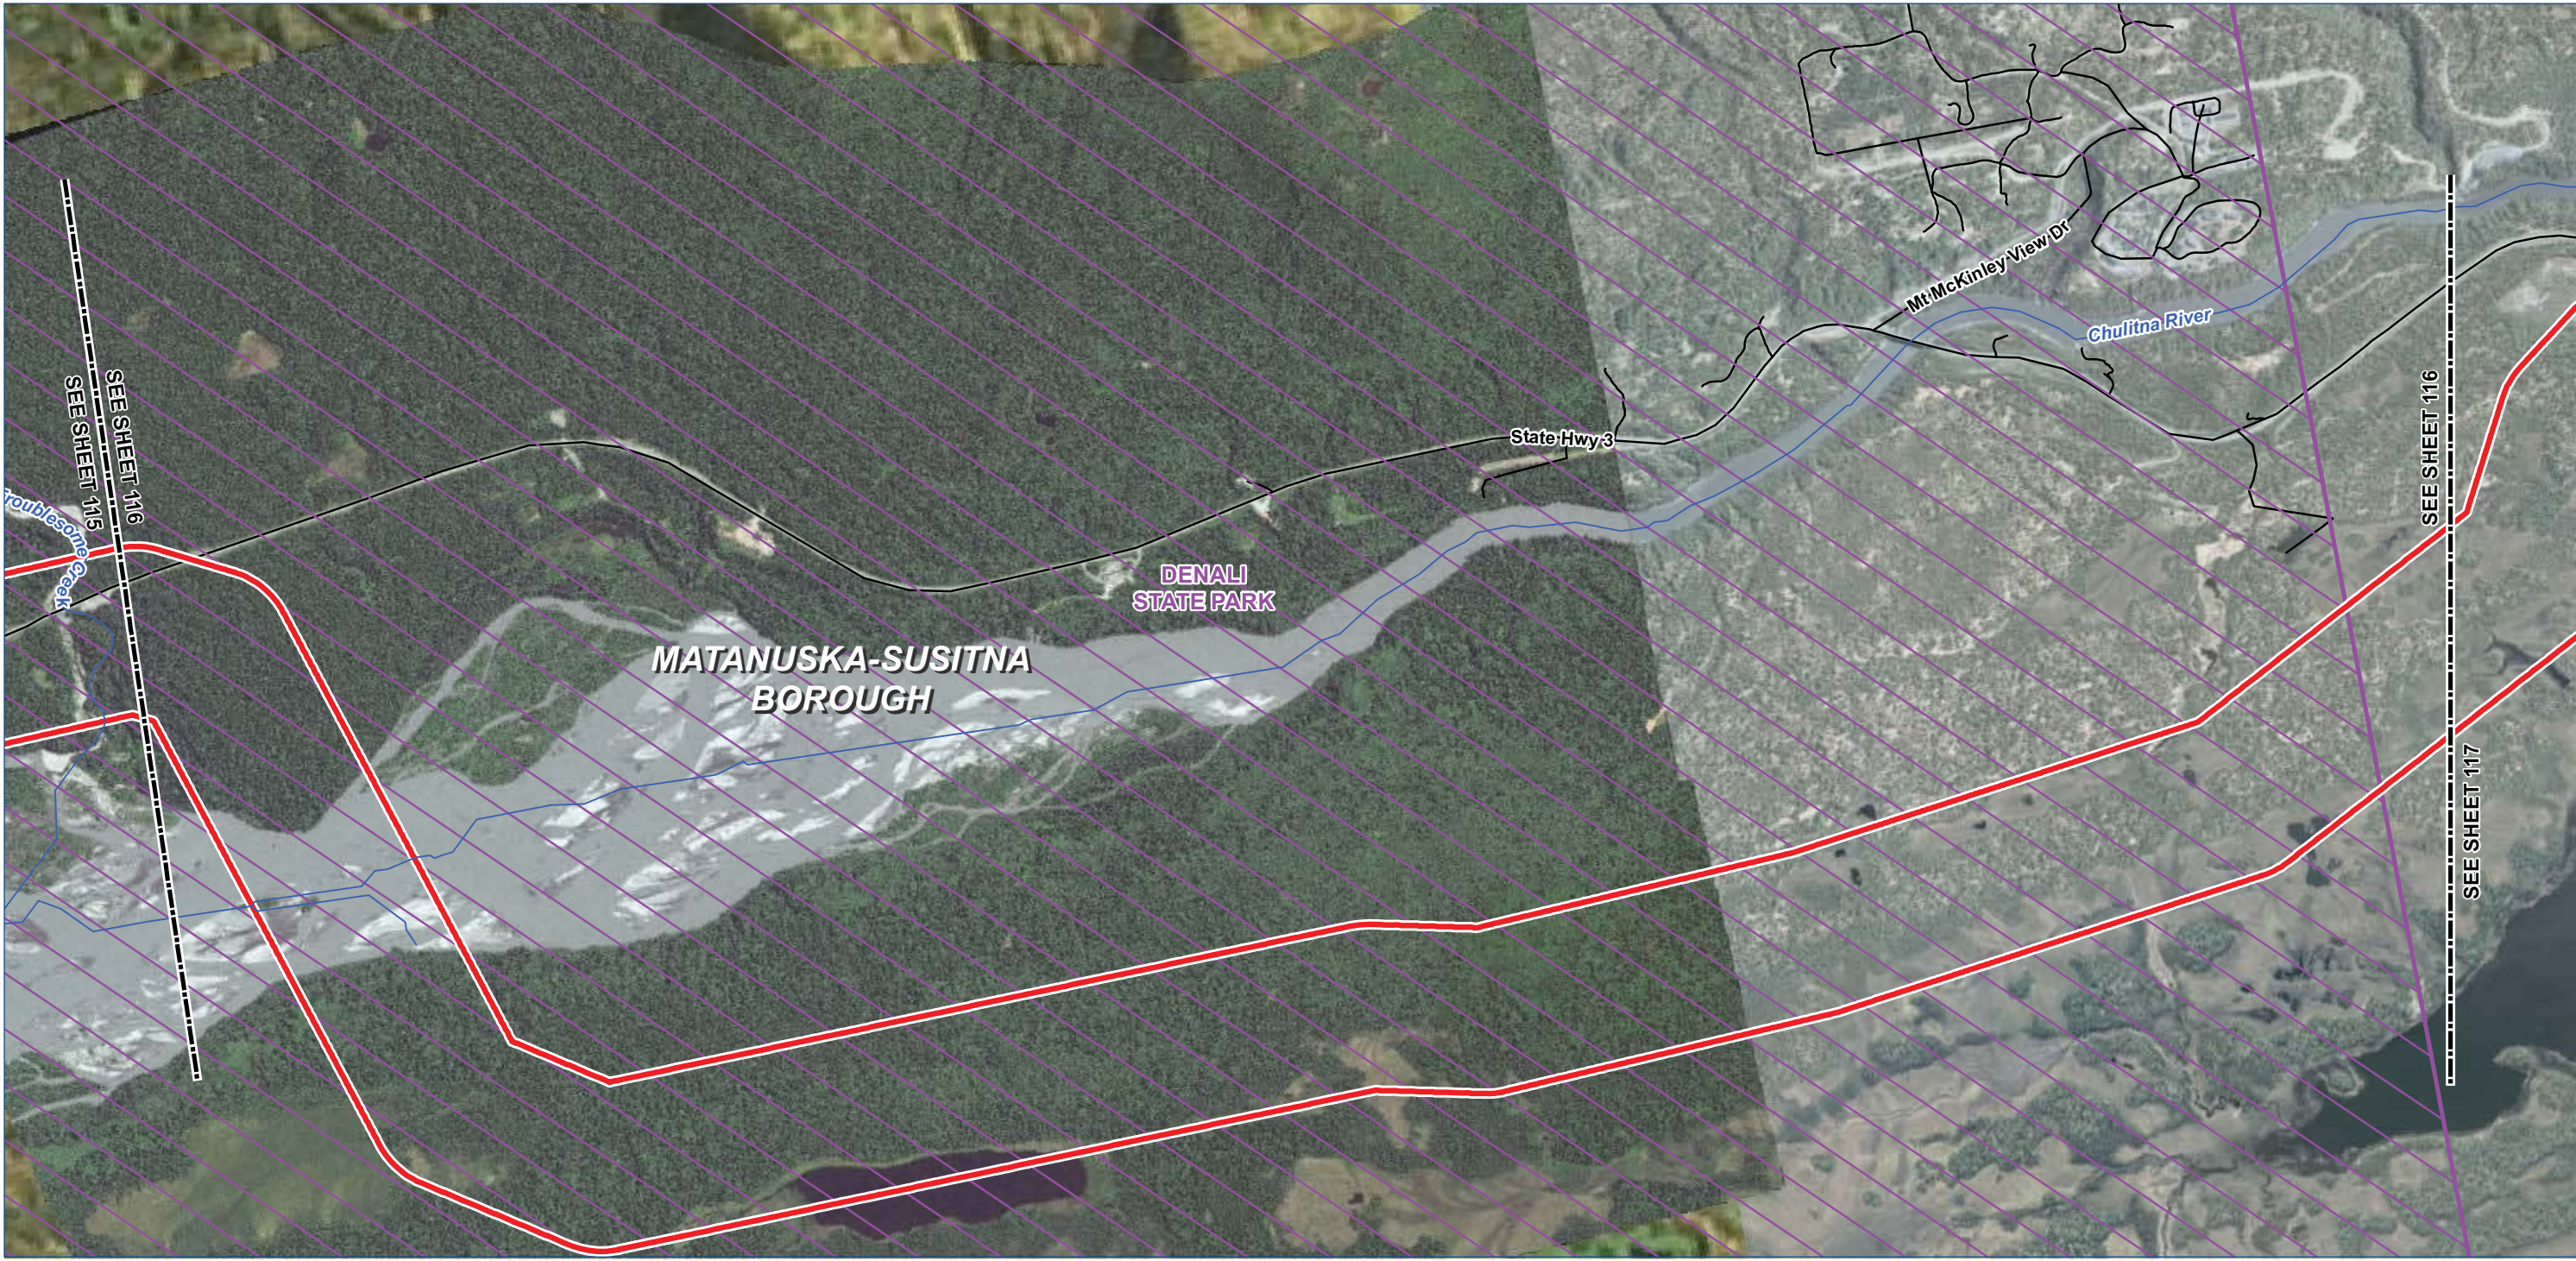

- Legend

TIGER Road

NHD Named Flowline

Trail

Study Corridor - 2,000 ft wide (+/-)

Pre-FEED Rev A Base Corridor

Pre-FEED Rev A Alternate Corridor

Borough / Census Area Line

Incorporated City Boundary

Public Land - Large Parcel
-
-
- | ALASKA LNG PROJECT | | |
|---|--|------------|
| Appendix A - Pre-FEED Rev A Base Corridor | | |
| BOROUGH: MATANUSKA-SUSITNA | DRAWN BY: CC | |
| STATE: ALASKA | CHECKED BY: GS / JS | |
| REV. NO.: | REVISION | DATE |
| A | ISSUED FOR REVIEW | 2014-06-23 |
| B | ISSUED FOR REVIEW | 2014-07-10 |
| C | ISSUED FOR REVIEW | 2014-09-30 |
| 0 | ISSUED FOR REVIEW | 2014-10-01 |
| Mile posts will be added once a concept is selected | | |
| DATE: 2014-10-01 | PROJECTION: NAD83 STATE PLANE AK 4 5004 FEET | |
- PREPARED BY:

exp Energy Services Inc.



t: +1.850.385.5441 | f: +1.850.385.5523
1300 Metropolitan Blvd.
Tallahassee, FL 32308
U.S.A.

www.exp.com

• BUILDINGS • EARTH & ENVIRONMENT • ENERGY •

• INDUSTRIAL • INFRASTRUCTURE • SUSTAINABILITY •

DWG: APP A-A-BASE_PRE-FEED SHEET: 116
- X:\Projects\ExxonMobil\SCLNG\Mapping\20140930_Resource_Report_Rev_0\04_MXD\01_Ver0\App_A_Aerial_Preliminary_Prefered_Corridor_Pre_FEED.mxd

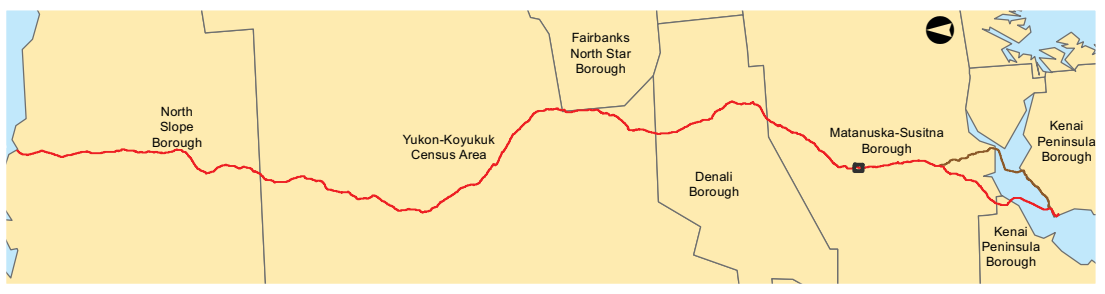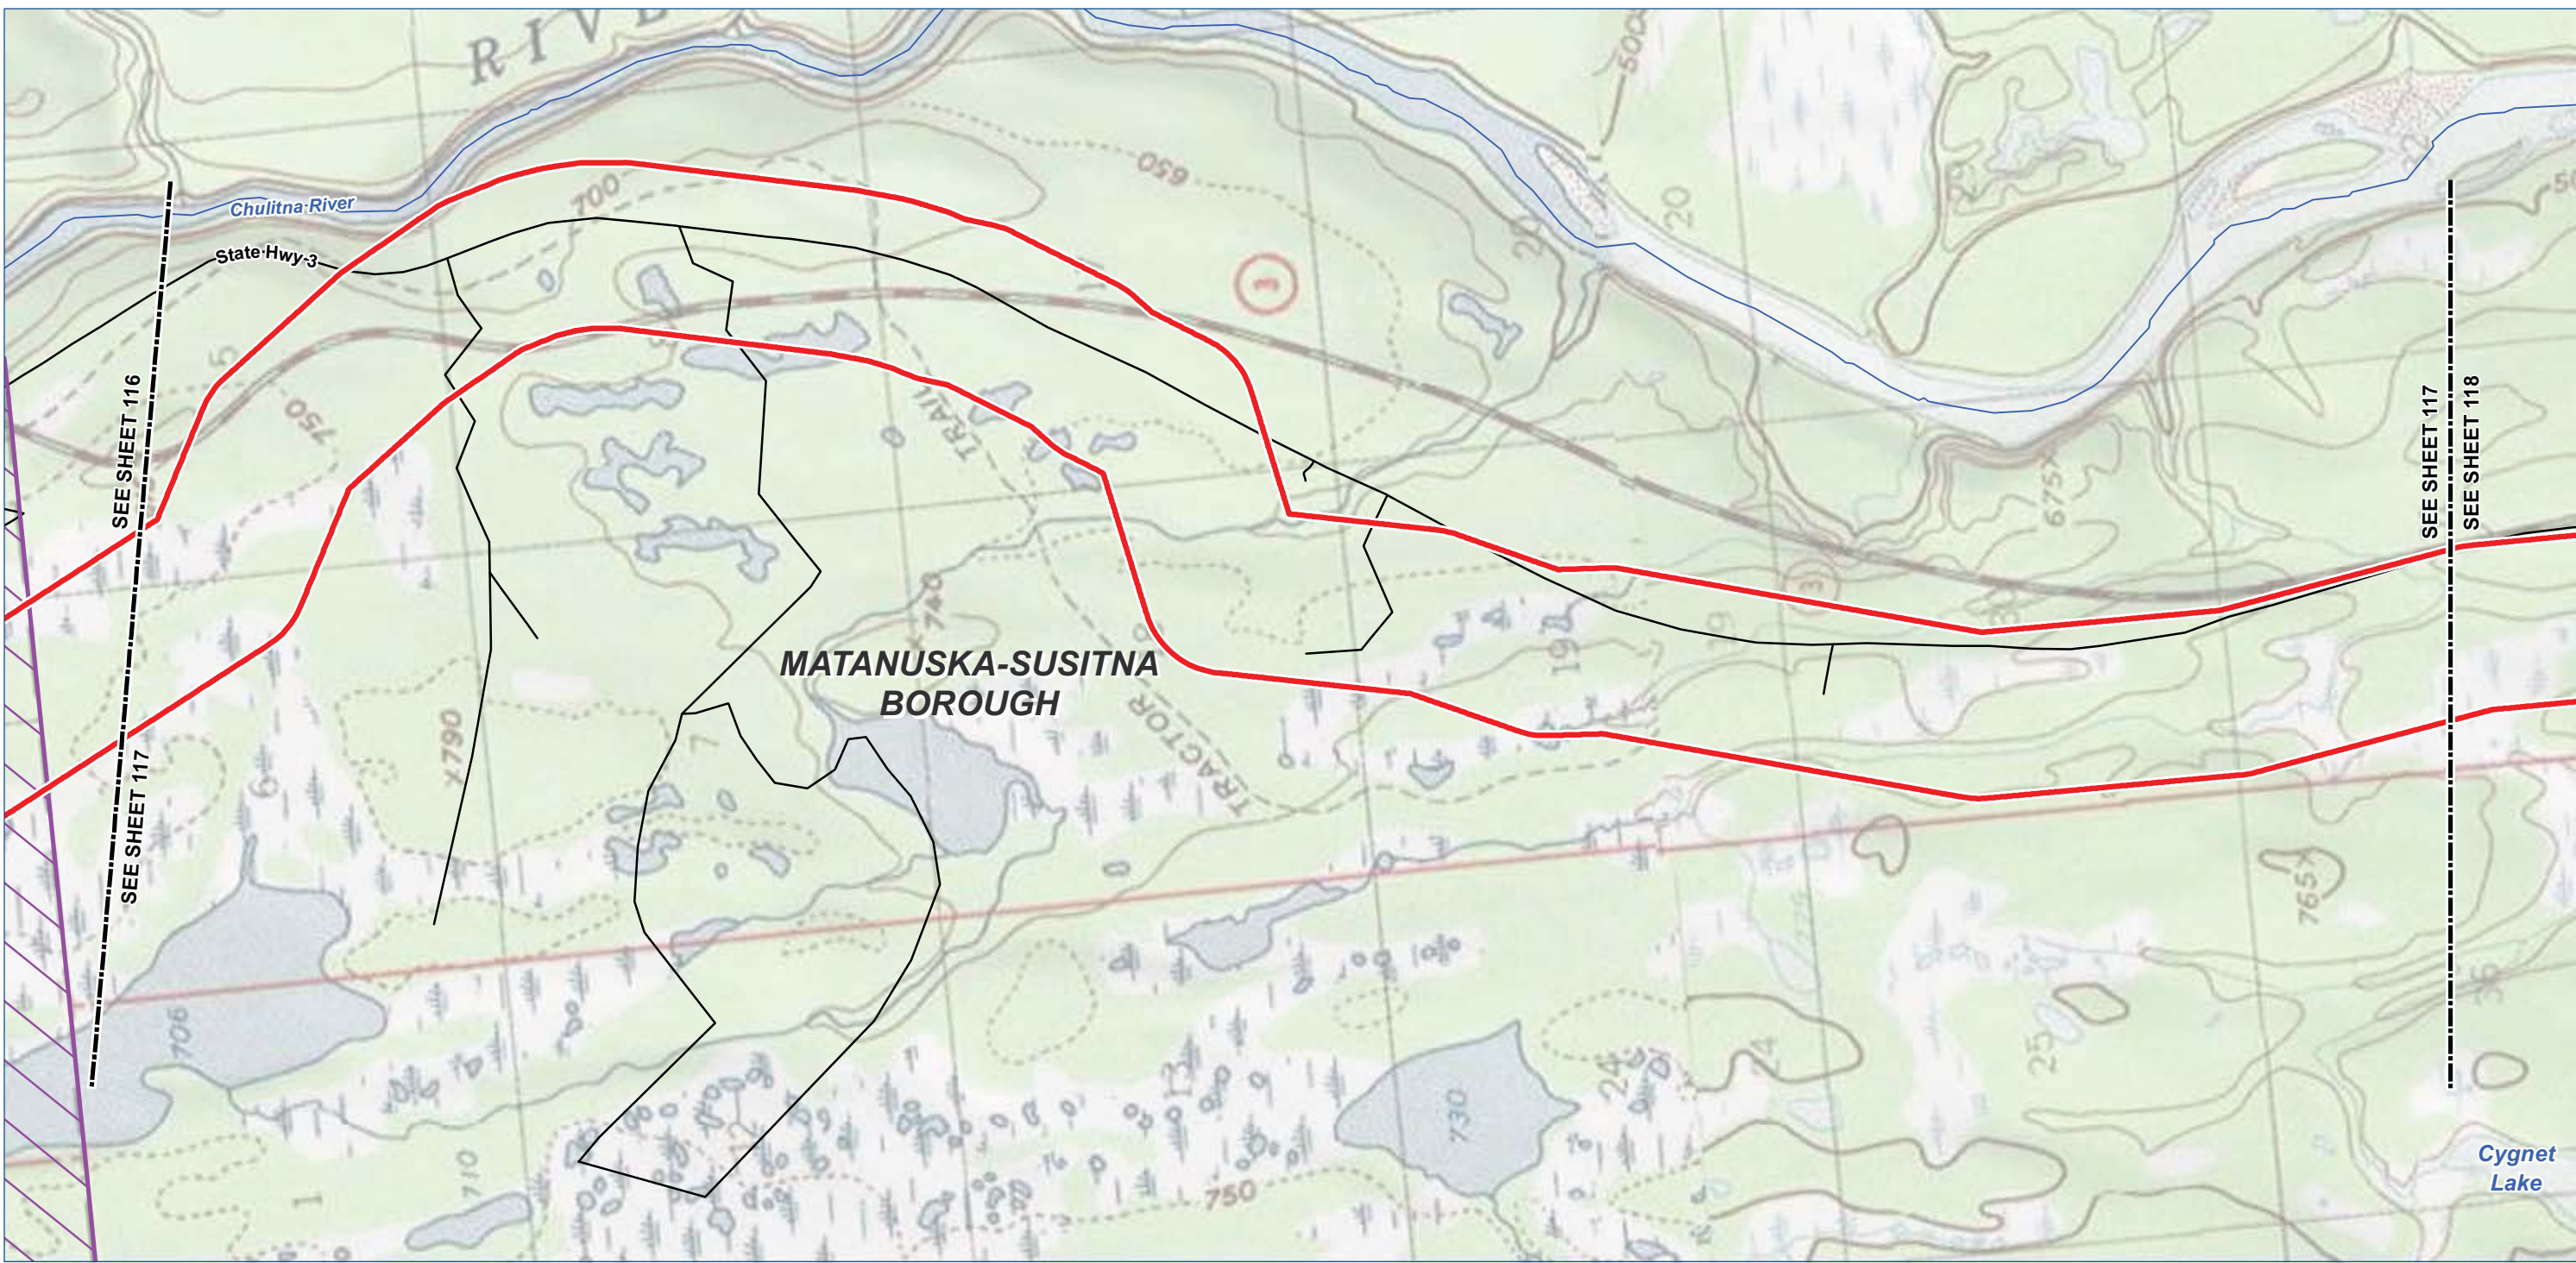

Legend

- TIGER Road

NHD Named Flowline

Trail
- Borough / Census Area Line

Incorporated City Boundary

Public Land - Large Parcel

- Study Corridor - 2,000 ft wide (+/-)
- Pre-FEED Rev A Base Corridor

Pre-FEED Rev A Alternate Corridor

0 1,000 2,000 4,000 Feet

ALASKA LNG PROJECT		
Appendix A - Pre-FEED Rev A Base Corridor		
BOROUGH: MATANUSKA-SUSITNA	DRAWN BY: CC	
STATE: ALASKA	CHECKED BY: GS / JS	
REV. NO.:	REVISION	DATE
A	ISSUED FOR REVIEW	2014-06-23
B	ISSUED FOR REVIEW	2014-07-10
C	ISSUED FOR REVIEW	2014-09-30
0	ISSUED FOR REVIEW	2014-10-01
Mile posts will be added once a concept is selected		
DATE: 2014-10-01	PROJECTION: NAD83 STATE PLANE AK 4 5004 FEET	

PREPARED BY:

exp Energy Services Inc.


t: +1.850.385.5441 | f: +1.850.385.5523
1300 Metropolitan Blvd.
Tallahassee, FL 32308
U.S.A.

www.exp.com

BUILDINGS • EARTH & ENVIRONMENT • ENERGY •

INDUSTRIAL • INFRASTRUCTURE • SUSTAINABILITY •

DWG: APP A-T-BASE_PRE-FEED SHEET: 117

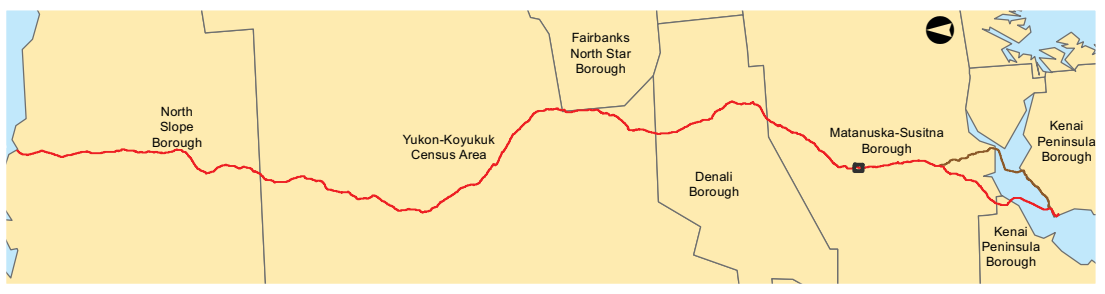

- Legend**

 - TIGER Road
 - NHD Named Flowline
 - Trail
 - Study Corridor - 2,000 ft wide (+/-)**
 - Pre-FEED Rev A Base Corridor
 - Pre-FEED Rev A Alternate Corridor
- Borough / Census Area Line
 - Incorporated City Boundary
 - Public Land - Large Parcel



ALASKA LNG PROJECT		
Appendix A - Pre-FEED Rev A Base Corridor		
BOROUGH: MATANUSKA-SUSITNA	DRAWN BY: CC	
STATE: ALASKA	CHECKED BY: GS / JS	
REV. NO.:	REVISION	DATE
A	ISSUED FOR REVIEW	2014-06-23
B	ISSUED FOR REVIEW	2014-07-10
C	ISSUED FOR REVIEW	2014-09-30
0	ISSUED FOR REVIEW	2014-10-01
Mile posts will be added once a concept is selected		
DATE: 2014-10-01	PROJECTION: NAD83 STATE PLANE AK 4 5004 FEET	

PREPARED BY:



exp Energy Services Inc.

t: +1.850.385.5441 | f: +1.850.385.5523
1300 Metropolitan Blvd.
Tallahassee, FL 32308
U.S.A.

www.exp.com

• BUILDINGS • EARTH & ENVIRONMENT • ENERGY •
• INDUSTRIAL • INFRASTRUCTURE • SUSTAINABILITY •

DWG: APP A-A-BASE_PRE-FEED SHEET: 117

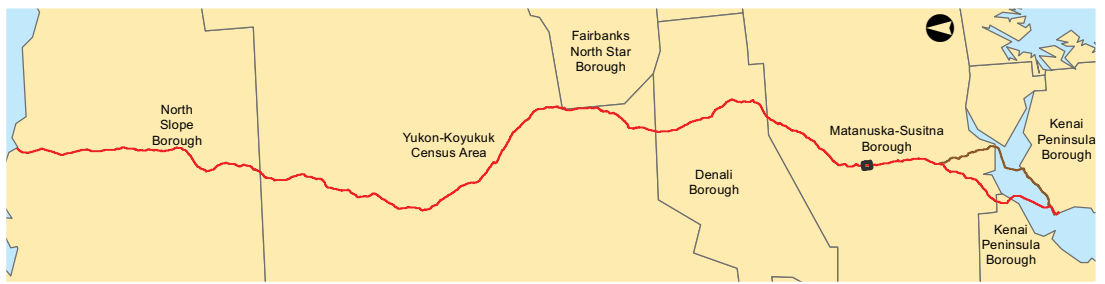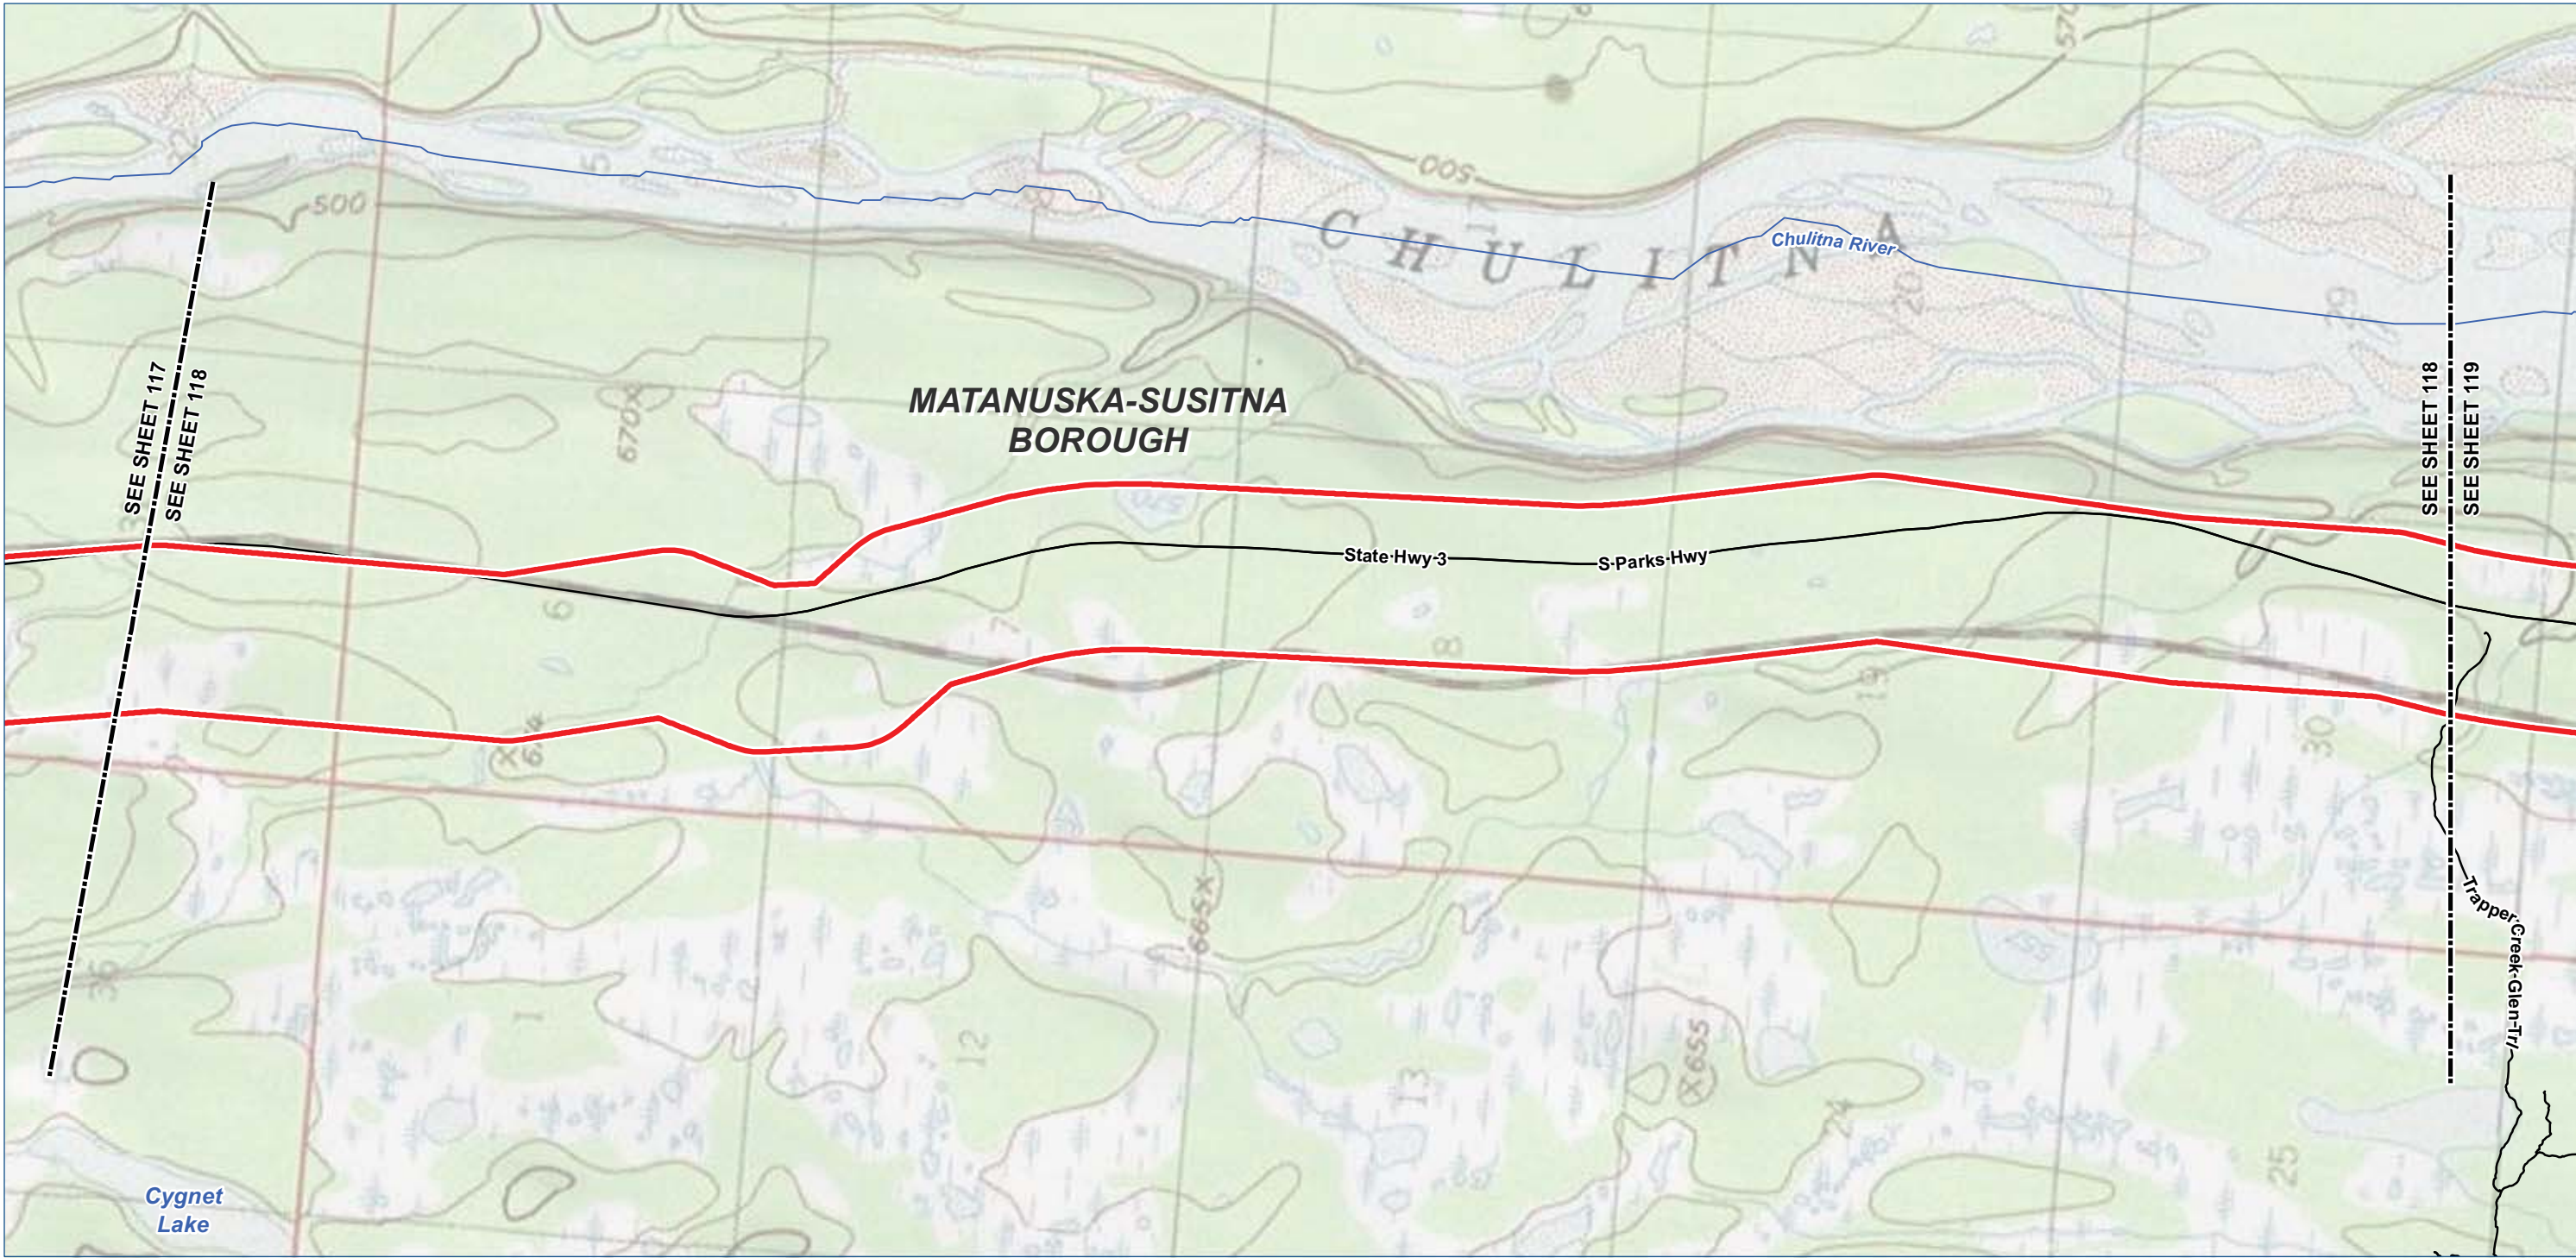

Legend

TIGER Road

NHD Named Flowline

Trail

Study Corridor - 2,000 ft wide (+/-)


Pre-FEED Rev A Base Corridor

Pre-FEED Rev A Alternate Corridor

Borough / Census Area Line

Incorporated City Boundary

Public Land - Large Parcel

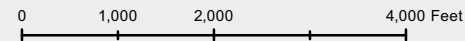

ALASKA LNG PROJECT		
Appendix A - Pre-FEED Rev A Base Corridor		
BOROUGH: MATANUSKA-SUSITNA	DRAWN BY: CC	
STATE: ALASKA	CHECKED BY: GS / JS	
REV. NO.:	REVISION	DATE
A	ISSUED FOR REVIEW	2014-06-23
B	ISSUED FOR REVIEW	2014-07-10
C	ISSUED FOR REVIEW	2014-09-30
0	ISSUED FOR REVIEW	2014-10-01
Mile posts will be added once a concept is selected		
DATE: 2014-10-01	PROJECTION: NAD83 STATE PLANE AK 4 5004 FEET	

PREPARED BY:

exp Energy Services Inc.


t: +1.850.385.5441 | f: +1.850.385.5523
1300 Metropolitan Blvd.
Tallahassee, FL 32308
U.S.A.

www.exp.com

BUILDINGS • EARTH & ENVIRONMENT • ENERGY •

INDUSTRIAL • INFRASTRUCTURE • SUSTAINABILITY •

DWG: APP A-T-BASE_PRE-FEED SHEET: 118

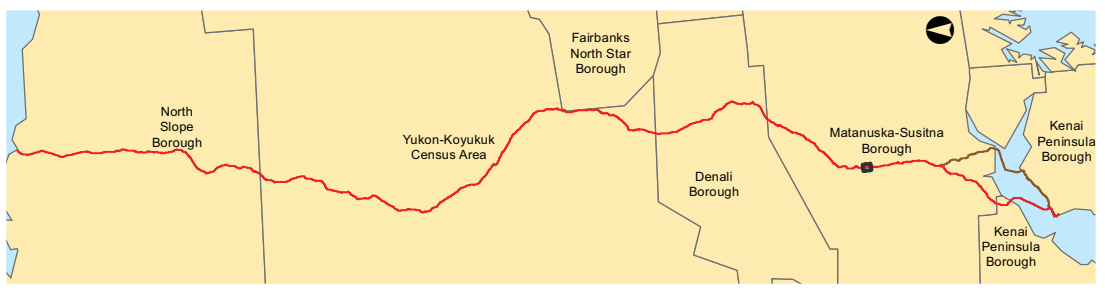

Legend

TIGER Road

NHD Named Flowline

Trail

Study Corridor - 2,000 ft wide (+/-)

Pre-FEED Rev A Base Corridor

Pre-FEED Rev A Alternate Corridor

Borough / Census Area Line

Incorporated City Boundary

Public Land - Large Parcel

01,0002,0004,000 Feet

ALASKA LNG PROJECT		
Appendix A - Pre-FEED Rev A Base Corridor		
BOROUGH: MATANUSKA-SUSITNA	DRAWN BY: CC	
STATE: ALASKA	CHECKED BY: GS / JS	
REV. NO.:	REVISION	DATE
A	ISSUED FOR REVIEW	2014-06-23
B	ISSUED FOR REVIEW	2014-07-10
C	ISSUED FOR REVIEW	2014-09-30
0	ISSUED FOR REVIEW	2014-10-01
Mile posts will be added once a concept is selected		
DATE: 2014-10-01	PROJECTION: NAD83 STATE PLANE AK 4 5004 FEET	

PREPARED BY:

exp Energy Services Inc.

t: +1.850.385.5441 | f: +1.850.385.5523

1300 Metropolitan Blvd.

Tallahassee, FL 32308

U.S.A.

www.exp.com



exp.

BUILDINGS • EARTH & ENVIRONMENT • ENERGY •

INDUSTRIAL • INFRASTRUCTURE • SUSTAINABILITY •

DWG: APP A-A-BASE_PRE-FEED

SHEET: 118

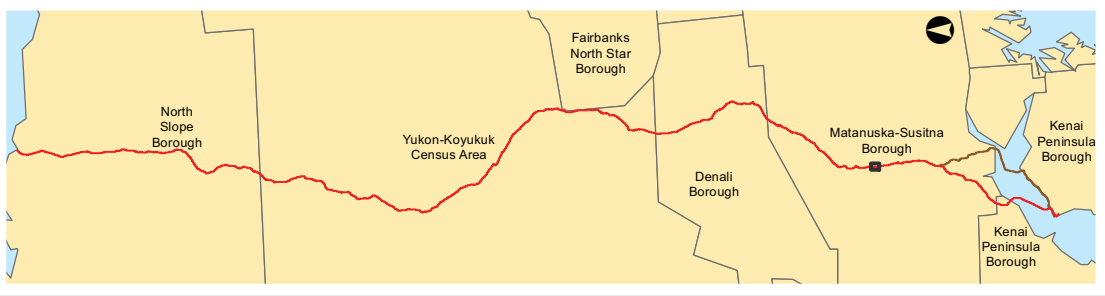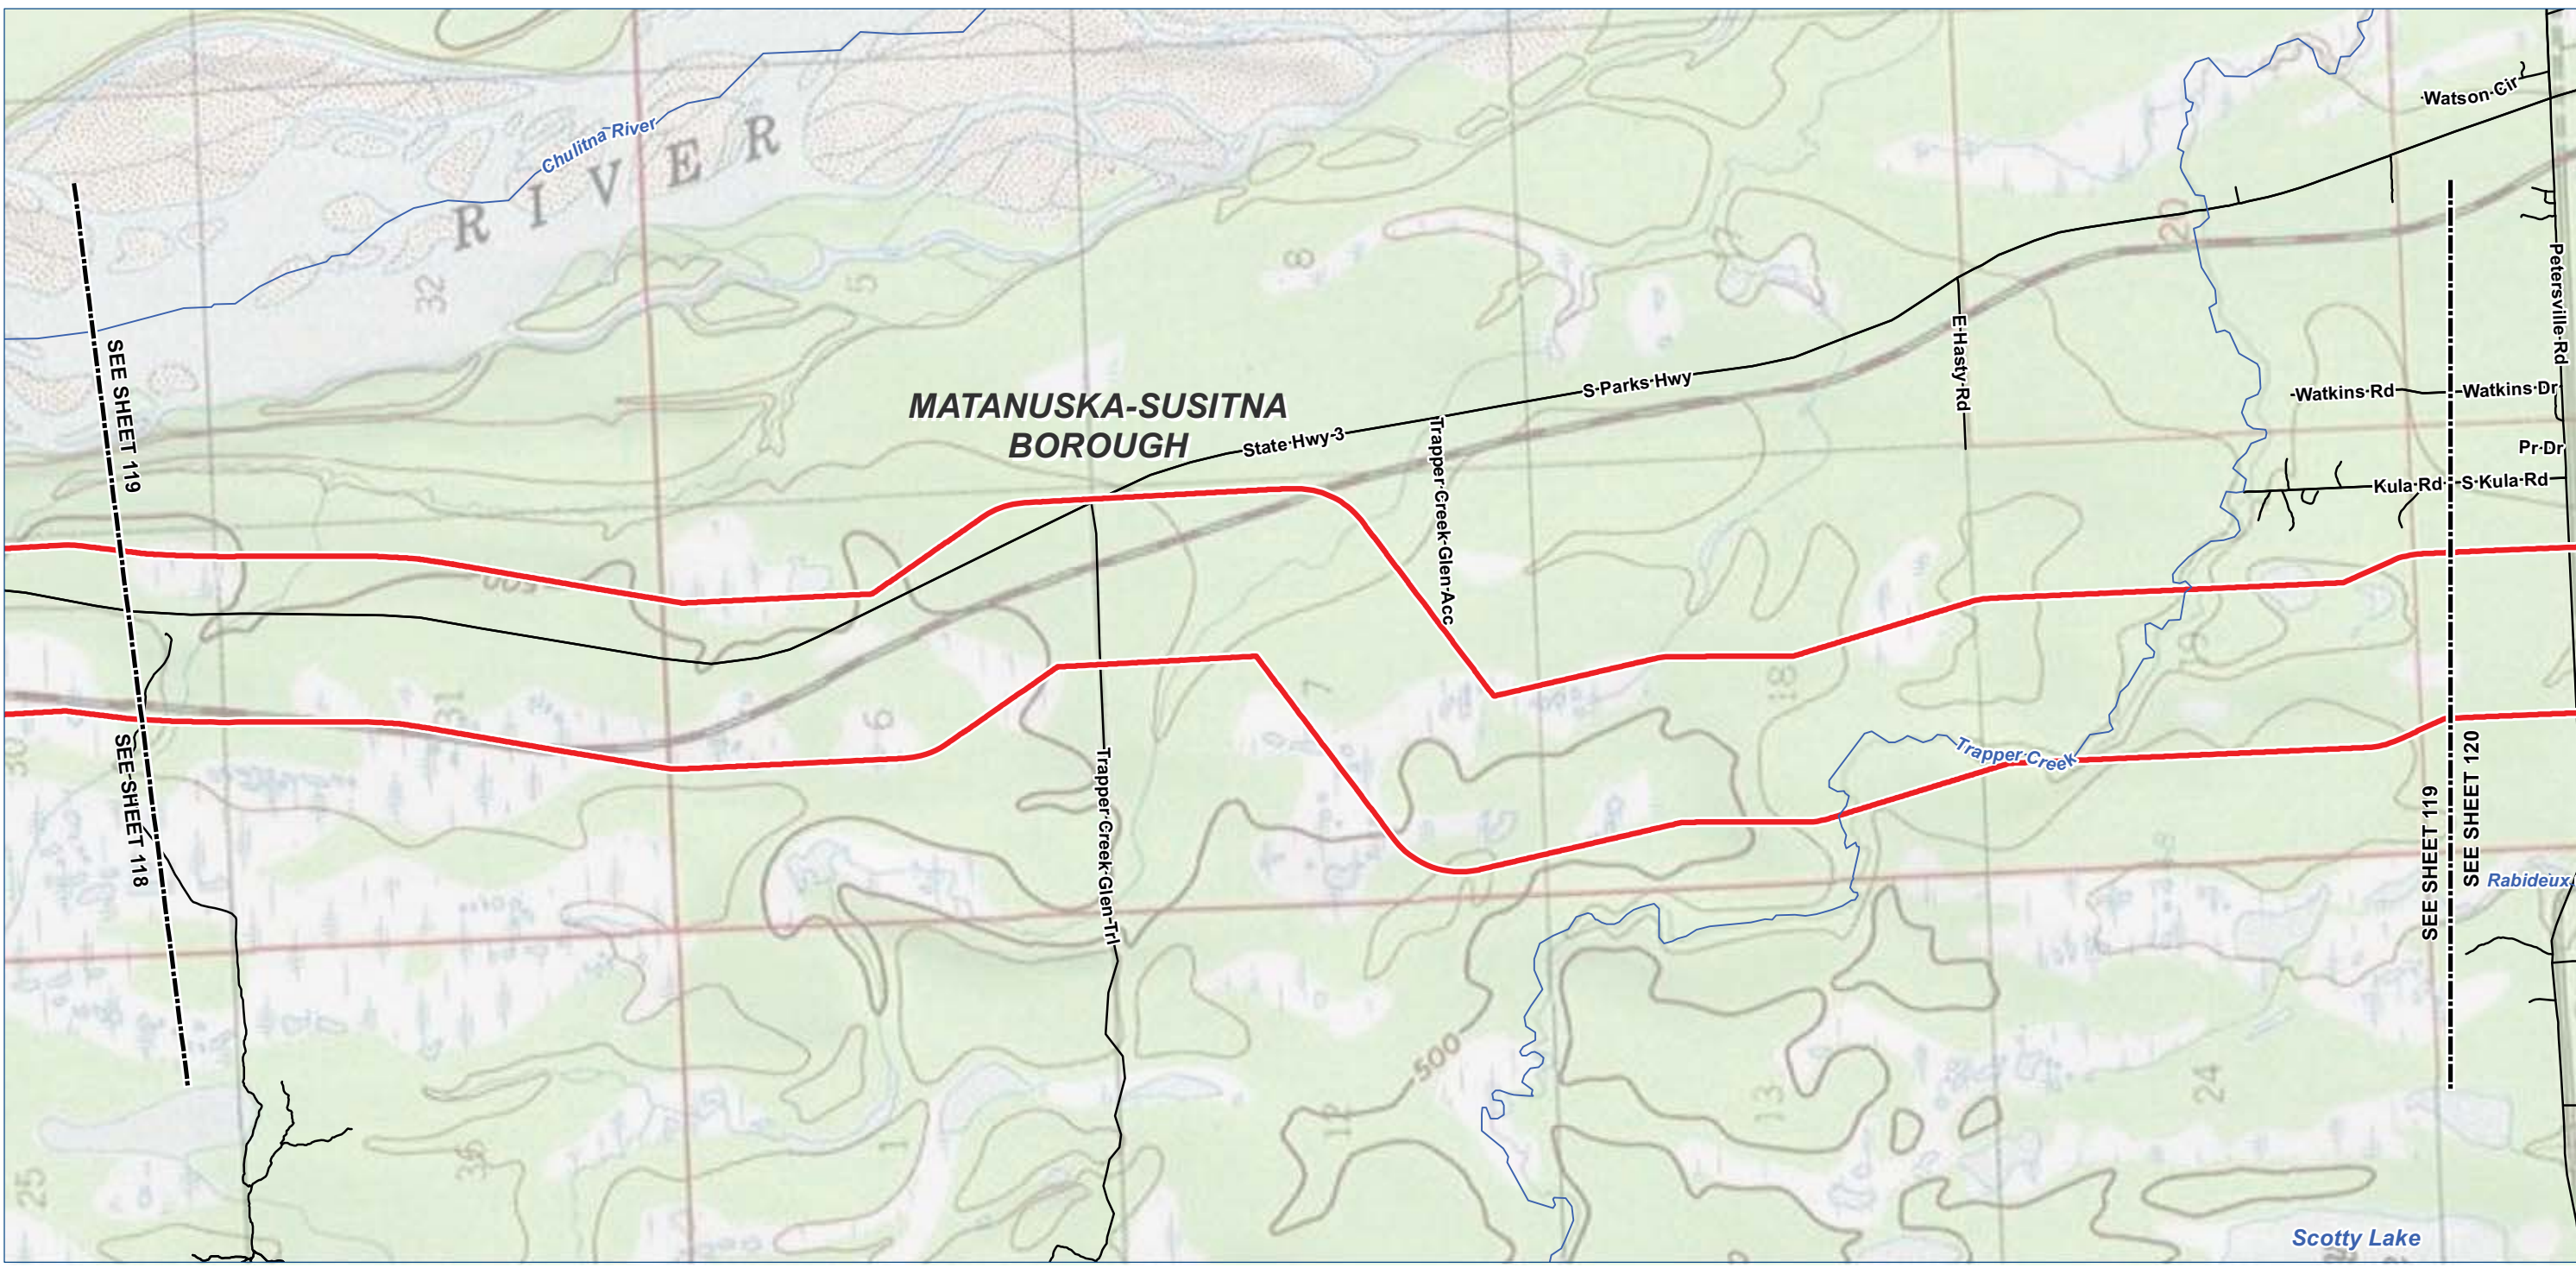

Legend

TIGER Road

NHD Named Flowline

Trail

Study Corridor - 2,000 ft wide (+/-)

Pre-FEED Rev A Base Corridor

Pre-FEED Rev A Alternate Corridor

Borough / Census Area Line

Incorporated City Boundary

Public Land - Large Parcel

01,0002,0004,000 Feet

ALASKA LNG PROJECT		
Appendix A - Pre-FEED Rev A Base Corridor		
BOROUGH: MATANUSKA-SUSITNA	DRAWN BY: CC	
STATE: ALASKA	CHECKED BY: GS / JS	
REV. NO.:	REVISION	DATE
A	ISSUED FOR REVIEW	2014-06-23
B	ISSUED FOR REVIEW	2014-07-10
C	ISSUED FOR REVIEW	2014-09-30
0	ISSUED FOR REVIEW	2014-10-01
Mile posts will be added once a concept is selected		
DATE: 2014-10-01	PROJECTION: NAD83 STATE PLANE AK 4 5004 FEET	

PREPARED BY:

exp Energy Services Inc.



t: +1.850.385.5441 | f: +1.850.385.5523
1300 Metropolitan Blvd.
Tallahassee, FL 32308
U.S.A.

www.exp.com

• BUILDINGS • EARTH & ENVIRONMENT • ENERGY •
• INDUSTRIAL • INFRASTRUCTURE • SUSTAINABILITY •

DWG: APP A-T-BASE_PRE-FEED SHEET: 119

X:\Projects\ExxonMobil\SCLNG\Mapping\20140930_Resource_Report_Rev_0\04_MXD\01_Ver0\App_A_Topo_Preliminary_Preferred_Corridor_Pre_FEED_1.mxd

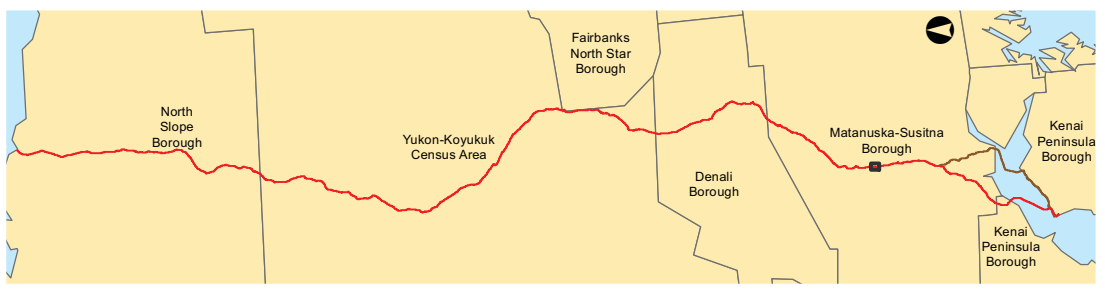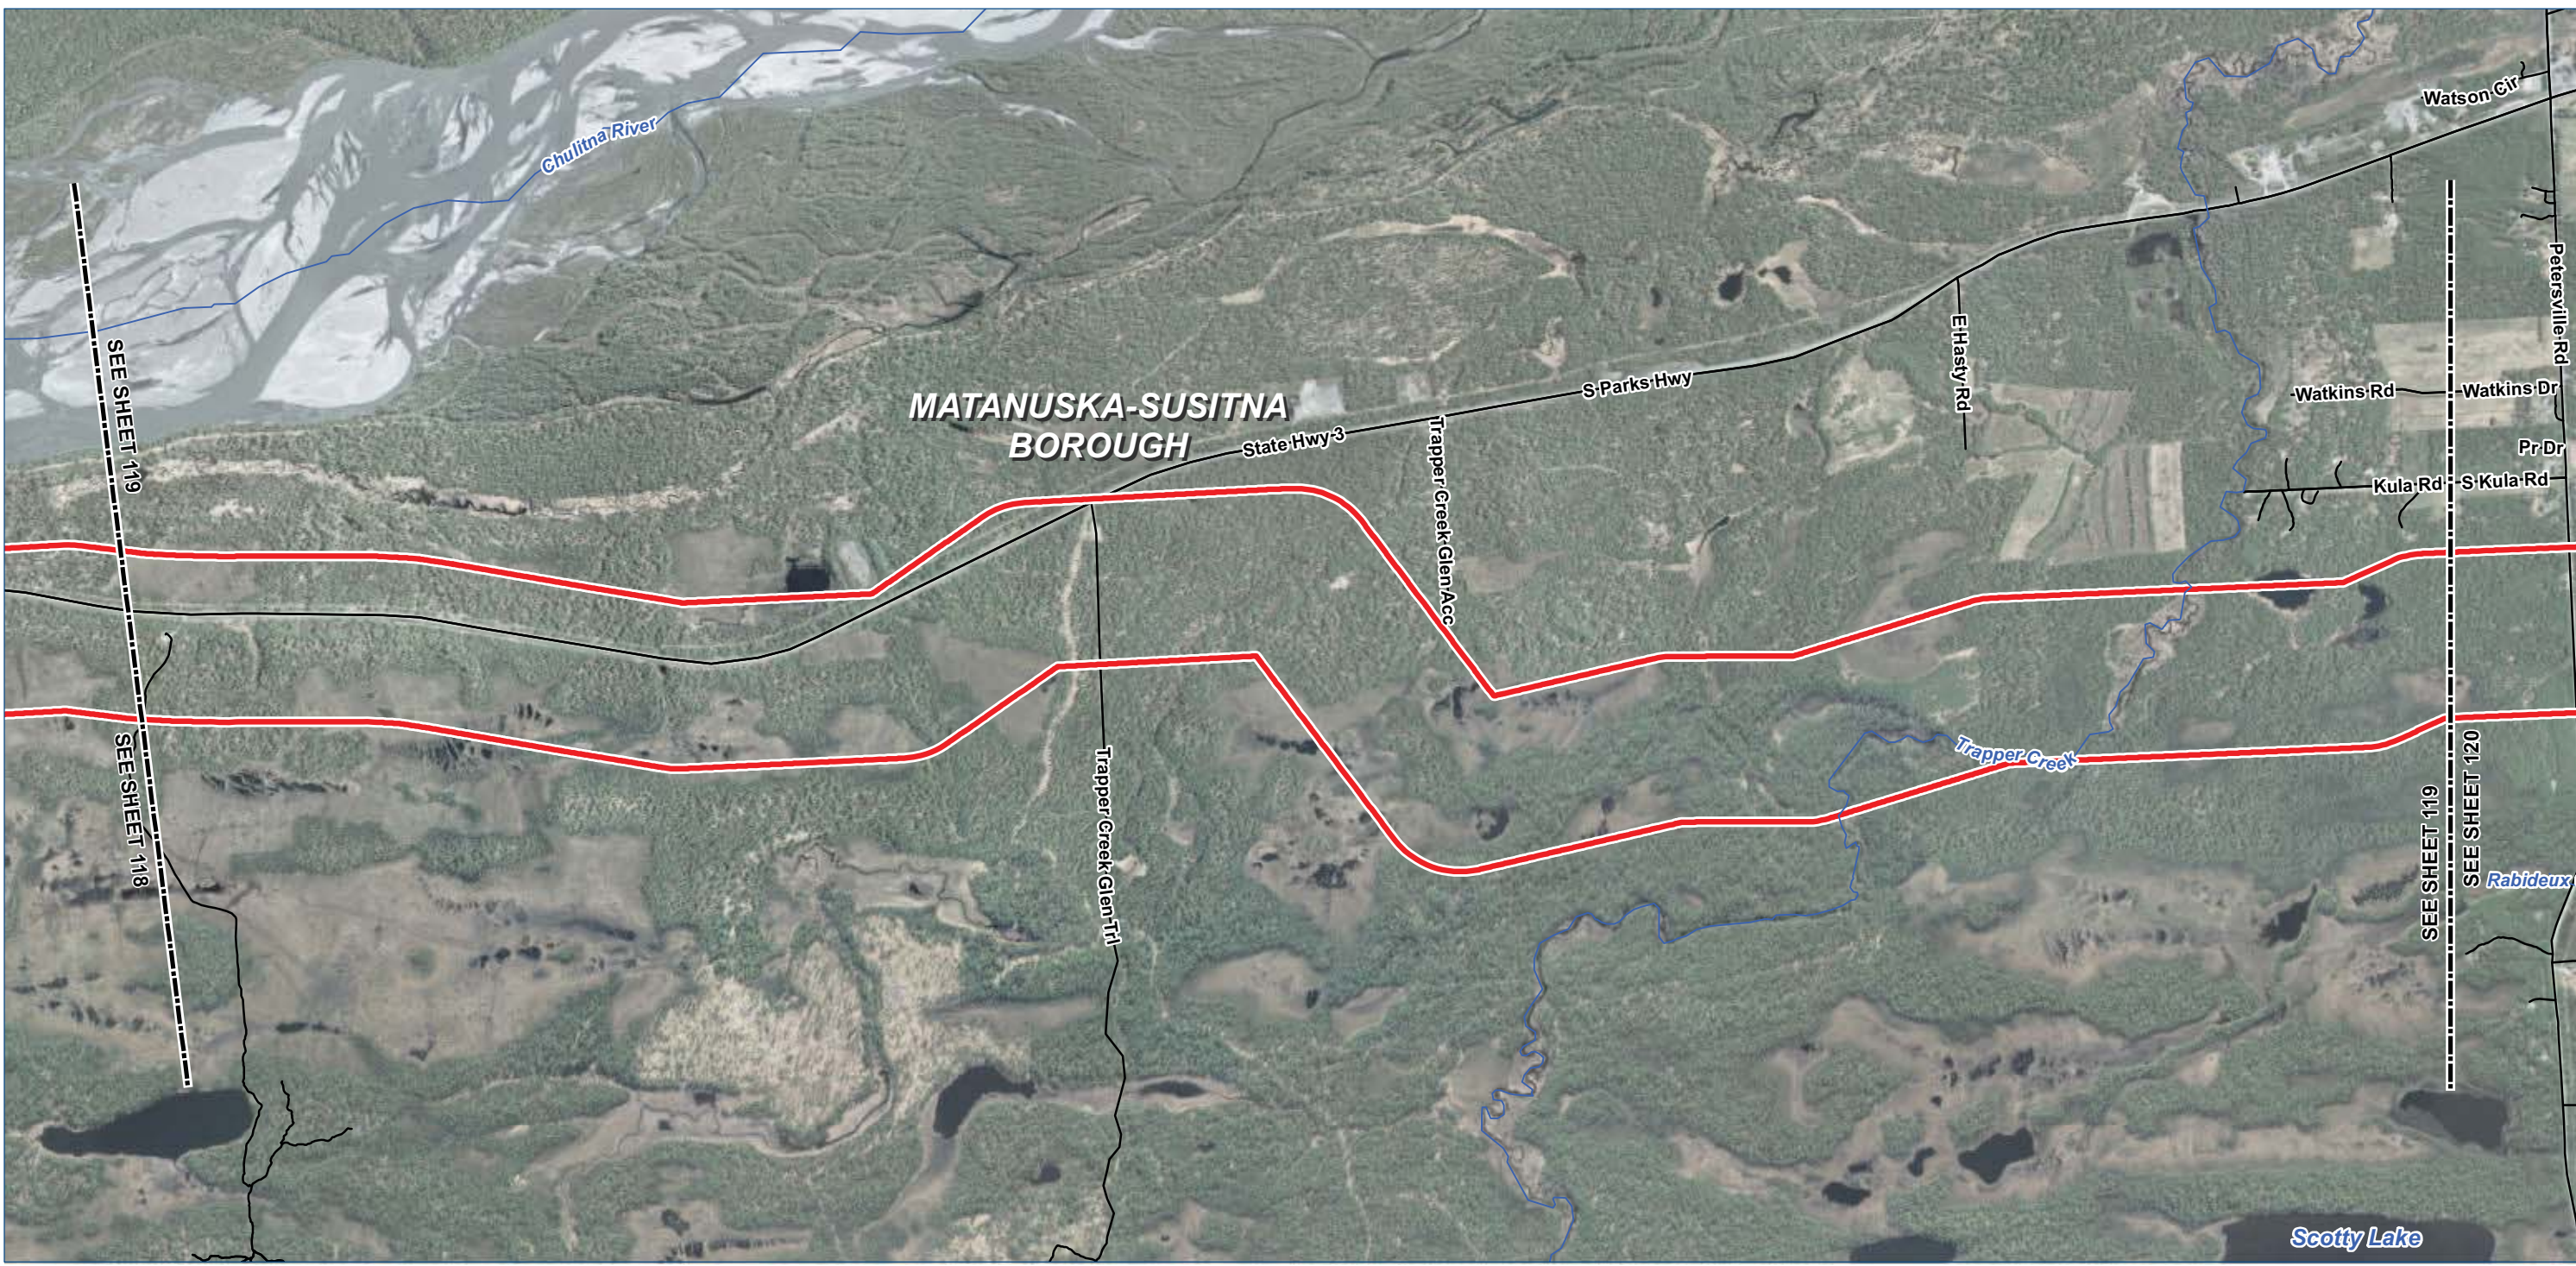

Legend

TIGER Road

NHD Named Flowline

Trail

Study Corridor - 2,000 ft wide (+/-)

Pre-FEED Rev A Base Corridor

Pre-FEED Rev A Alternate Corridor

Borough / Census Area Line

Incorporated City Boundary

Public Land - Large Parcel

01,0002,0004,000 Feet

ALASKA LNG PROJECT		
Appendix A - Pre-FEED Rev A Base Corridor		
BOROUGH: MATANUSKA-SUSITNA	DRAWN BY: CC	
STATE: ALASKA	CHECKED BY: GS / JS	
REV. NO.:	REVISION	DATE
A	ISSUED FOR REVIEW	2014-06-23
B	ISSUED FOR REVIEW	2014-07-10
C	ISSUED FOR REVIEW	2014-09-30
0	ISSUED FOR REVIEW	2014-10-01
Mile posts will be added once a concept is selected		
DATE: 2014-10-01	PROJECTION: NAD83 STATE PLANE AK 4 5004 FEET	

PREPARED BY:

exp Energy Services Inc.

t: +1.850.385.5441 | f: +1.850.385.5523
1300 Metropolitan Blvd.
Tallahassee, FL 32308
U.S.A.

www.exp.com

BUILDINGS • EARTH & ENVIRONMENT • ENERGY •



INDUSTRIAL • INFRASTRUCTURE • SUSTAINABILITY •

DWG: APP A-A-BASE_PRE-FEED

SHEET: 119

Alaska LNG Project

X:\Projects\ExxonMobil\SCLNG\Mapping\20140930_Resource_Report_Rev_0\04_MXD\01_Ver0\App_A_Aerial_Preliminary_Prefered_Corridor_Pre_FEED.mxd

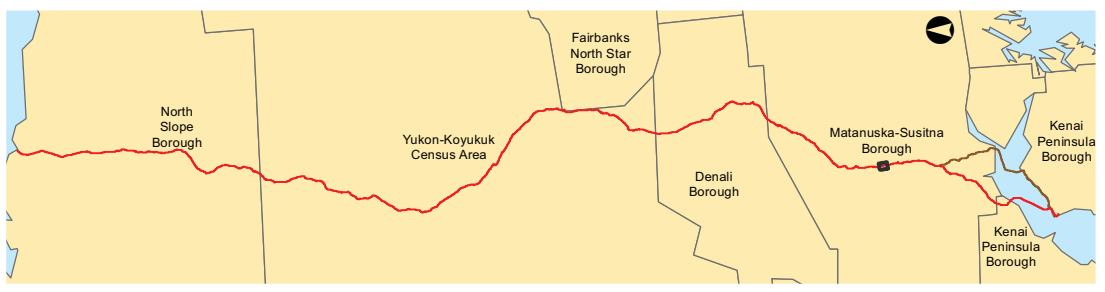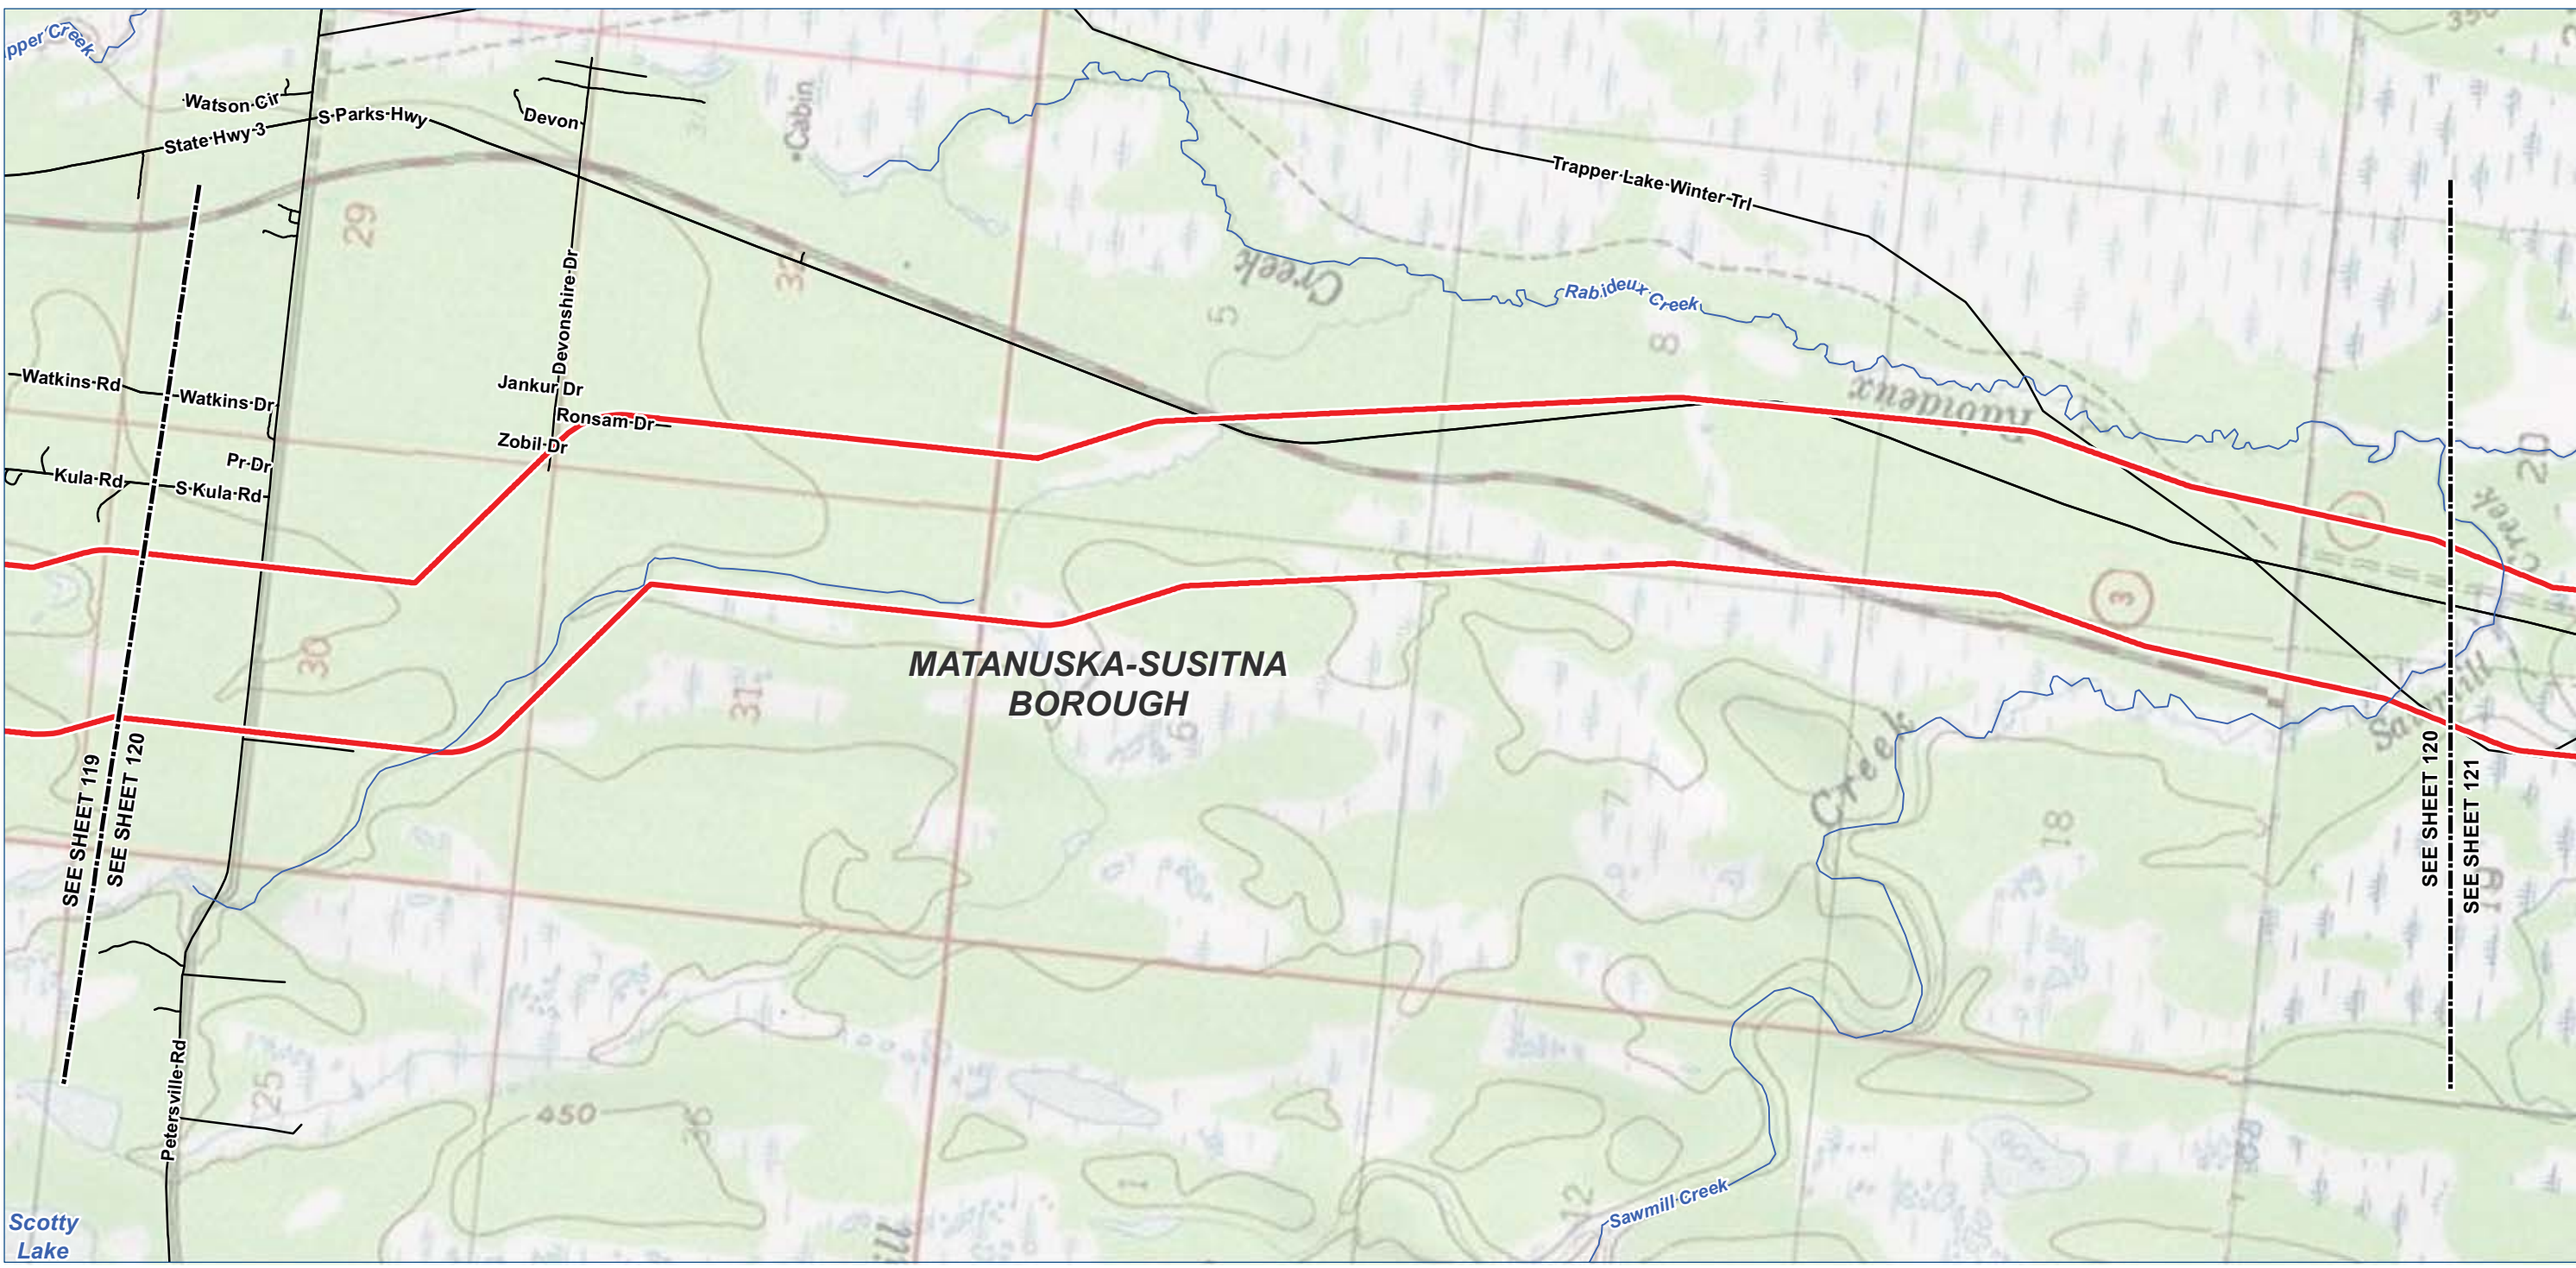

Legend

TIGER Road

NHD Named Flowline

Trail

Study Corridor - 2,000 ft wide (+/-)

Pre-FEED Rev A Base Corridor

Pre-FEED Rev A Alternate Corridor

Borough / Census Area Line

Incorporated City Boundary

Public Land - Large Parcel

ALASKA LNG PROJECT		
Appendix A - Pre-FEED Rev A Base Corridor		
BOROUGH: MATANUSKA-SUSITNA	DRAWN BY: CC	
STATE: ALASKA	CHECKED BY: GS / JS	
REV. NO.:	REVISION	DATE
A	ISSUED FOR REVIEW	2014-06-23
B	ISSUED FOR REVIEW	2014-07-10
C	ISSUED FOR REVIEW	2014-09-30
0	ISSUED FOR REVIEW	2014-10-01
Mile posts will be added once a concept is selected		
DATE: 2014-10-01	PROJECTION: NAD83 STATE PLANE AK 4 5004 FEET	

PREPARED BY:

exp Energy Services Inc.

t: +1.850.385.5441 | f: +1.850.385.5523

1300 Metropolitan Blvd.

Tallahassee, FL 32308

U.S.A.

www.exp.com


BUILDINGS • EARTH & ENVIRONMENT • ENERGY •

INDUSTRIAL • INFRASTRUCTURE • SUSTAINABILITY •

DWG: APP A-T-BASE_PRE-FEED

SHEET: 120

X:\Projects\ExxonMobil\SCLNG\Mapping\20140930_Resource_Report_Rev_0\04_MXD\01_Ver0\App_A_Topo_Preliminary_Preferred_Corridor_Pre_FEED_1.mxd

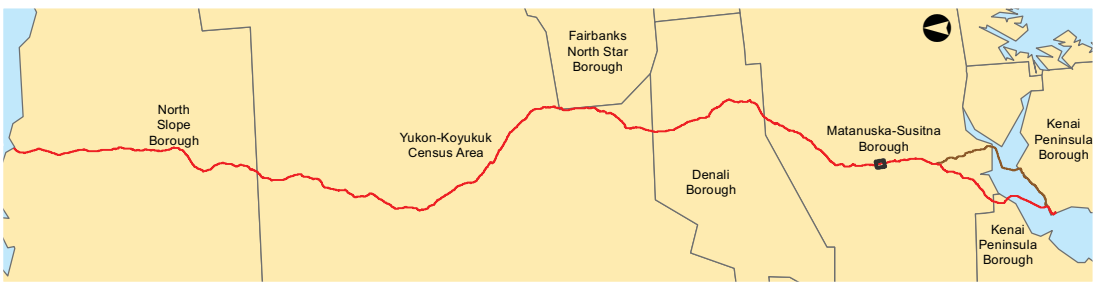

- Legend

TIGER Road

NHD Named Flowline

Trail

Study Corridor - 2,000 ft wide (+/-)

Pre-FEED Rev A Base Corridor

Pre-FEED Rev A Alternate Corridor

Borough / Census Area Line

Incorporated City Boundary

Public Land - Large Parcel
-
- | ALASKA LNG PROJECT | | |
|---|--|------------|
| Appendix A - Pre-FEED Rev A Base Corridor | | |
| BOROUGH: MATANUSKA-SUSITNA | DRAWN BY: CC | |
| STATE: ALASKA | CHECKED BY: GS / JS | |
| REV. NO.: | REVISION | DATE |
| A | ISSUED FOR REVIEW | 2014-06-23 |
| B | ISSUED FOR REVIEW | 2014-07-10 |
| C | ISSUED FOR REVIEW | 2014-09-30 |
| 0 | ISSUED FOR REVIEW | 2014-10-01 |
| Mile posts will be added once a concept is selected | | |
| DATE: 2014-10-01 | PROJECTION: NAD83 STATE PLANE AK 4 5004 FEET | |
- PREPARED BY:

exp Energy Services Inc.



t: +1.850.385.5441 | f: +1.850.385.5523
1300 Metropolitan Blvd.
Tallahassee, FL 32308
U.S.A.

www.exp.com

BUILDINGS • EARTH & ENVIRONMENT • ENERGY •

INDUSTRIAL • INFRASTRUCTURE • SUSTAINABILITY •

DWG: APP A-A-BASE_PRE-FEED SHEET: 120
- X:\Projects\ExxonMobil\SCLNG\Mapping\20140930_Resource_Report_Rev_0\04_MXD\01_Ver0\App_A_Aerial_Preliminary_Prefered_Corridor_Pre_FEED.mxd

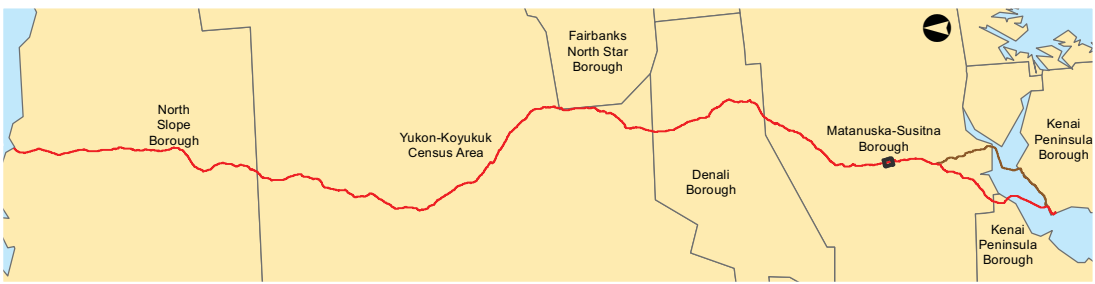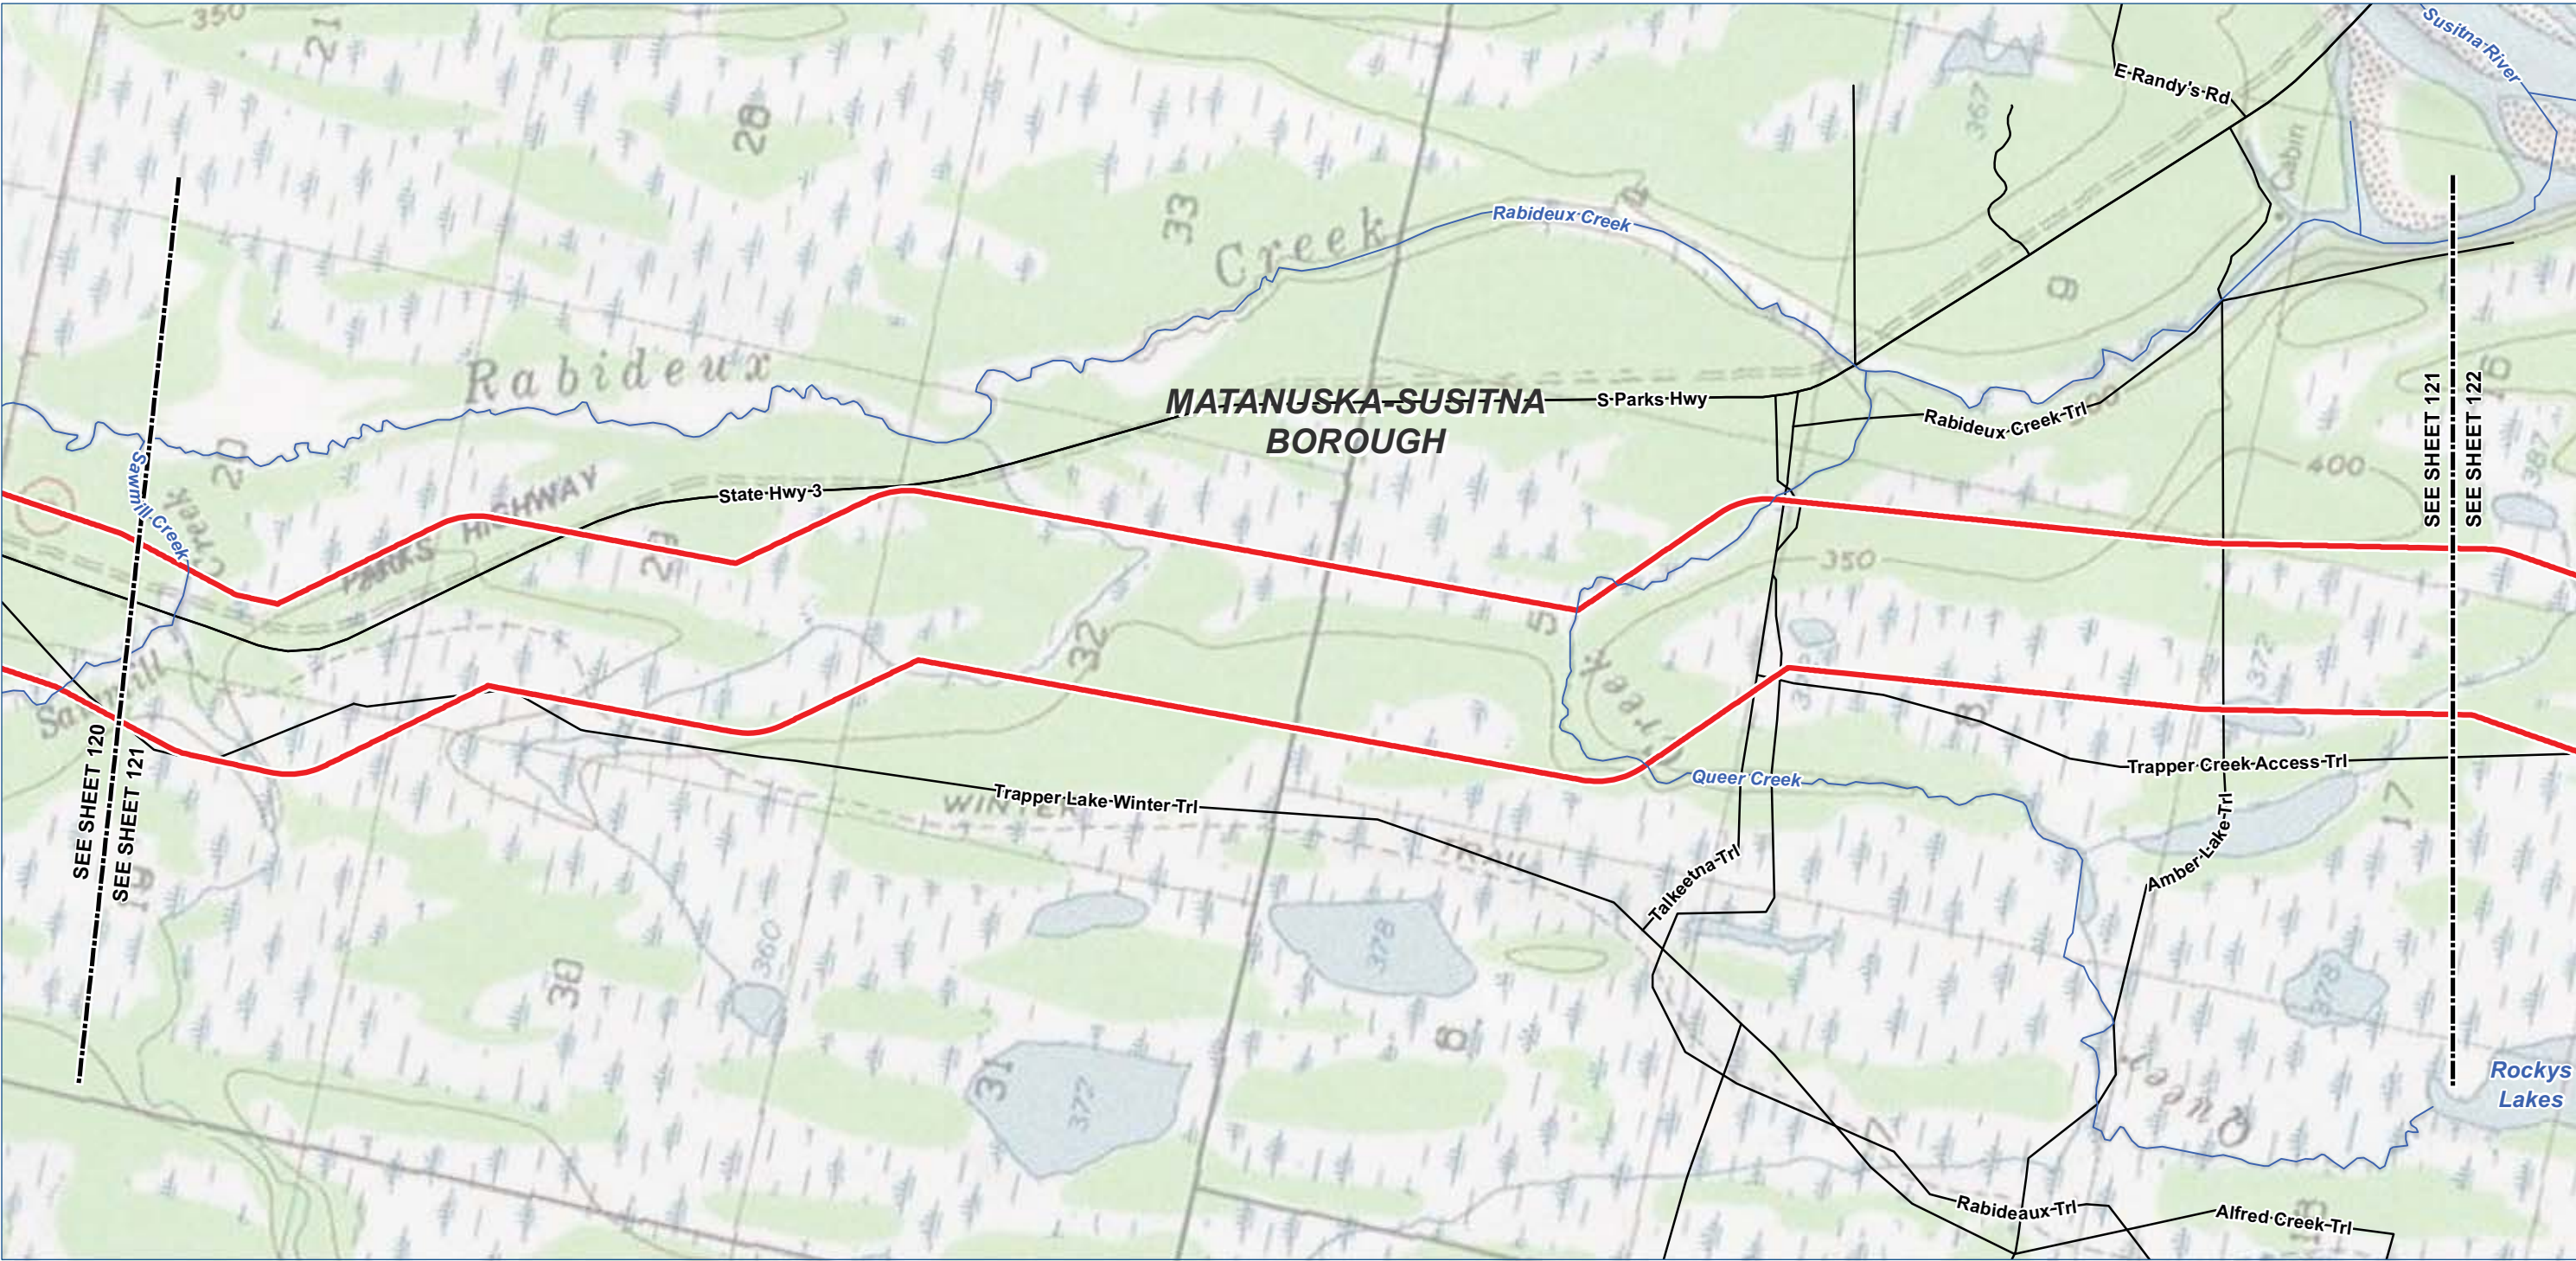

Legend

TIGER Road

NHD Named Flowline

Trail

Study Corridor - 2,000 ft wide (+/-)

Pre-FEED Rev A Base Corridor

Pre-FEED Rev A Alternate Corridor

Borough / Census Area Line

Incorporated City Boundary

Public Land - Large Parcel

01,0002,0004,000 Feet

ALASKA LNG PROJECT		
Appendix A - Pre-FEED Rev A Base Corridor		
BOROUGH: MATANUSKA-SUSITNA	DRAWN BY: CC	
STATE: ALASKA	CHECKED BY: GS / JS	
REV. NO.:	REVISION	DATE
A	ISSUED FOR REVIEW	2014-06-23
B	ISSUED FOR REVIEW	2014-07-10
C	ISSUED FOR REVIEW	2014-09-30
0	ISSUED FOR REVIEW	2014-10-01
Mile posts will be added once a concept is selected		
DATE: 2014-10-01	PROJECTION: NAD83 STATE PLANE AK 4 5004 FEET	

PREPARED BY:

exp Energy Services Inc.

t: +1.850.385.5441 | f: +1.850.385.5523
1300 Metropolitan Blvd.
Tallahassee, FL 32308
U.S.A.

www.exp.com


exp.

BUILDINGS • EARTH & ENVIRONMENT • ENERGY •

INDUSTRIAL • INFRASTRUCTURE • SUSTAINABILITY •

DWG: APP A-T-BASE_PRE-FEED SHEET: 121

X:\Projects\ExxonMobil\SCLNG\Mapping\20140930_Resource_Report_Rev_0\04_MXD\01_Ver0\App_A_Topo_Preliminary_Preferred_Corridor_Pre_FEED_1.mxd

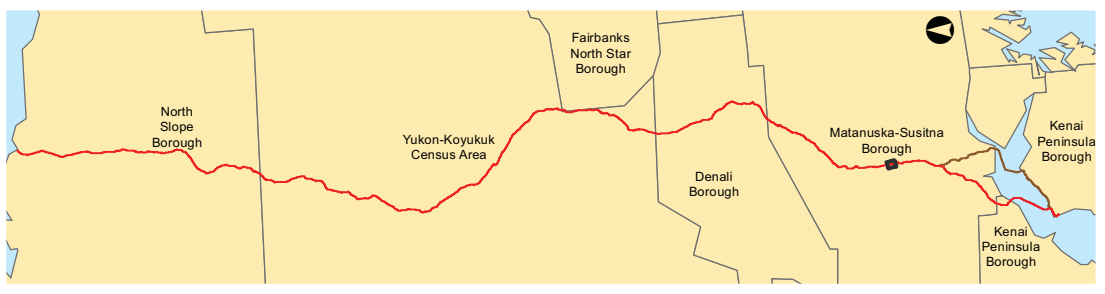

Legend

TIGER Road

NHD Named Flowline

Trail

Study Corridor - 2,000 ft wide (+/-)

Pre-FEED Rev A Base Corridor

Pre-FEED Rev A Alternate Corridor

Borough / Census Area Line

Incorporated City Boundary

Public Land - Large Parcel

0100020004000

Feet

ALASKA LNG PROJECT		
Appendix A - Pre-FEED Rev A Base Corridor		
BOROUGH: MATANUSKA-SUSITNA	DRAWN BY: CC	
STATE: ALASKA	CHECKED BY: GS / JS	
REV. NO.:	REVISION	DATE
A	ISSUED FOR REVIEW	2014-06-23
B	ISSUED FOR REVIEW	2014-07-10
C	ISSUED FOR REVIEW	2014-09-30
0	ISSUED FOR REVIEW	2014-10-01
Mile posts will be added once a concept is selected		
DATE: 2014-10-01	PROJECTION: NAD83 STATE PLANE AK 4 5004 FEET	

PREPARED BY:

exp Energy Services Inc.

t: +1.850.385.5441 | f: +1.850.385.5523
1300 Metropolitan Blvd.
Tallahassee, FL 32308
U.S.A.

www.exp.com



exp.

BUILDINGS • EARTH & ENVIRONMENT • ENERGY •

INDUSTRIAL • INFRASTRUCTURE • SUSTAINABILITY •

DWG: APP A-A-BASE_PRE-FEED SHEET: 121

X:\Projects\ExxonMobil\SCLNG\Mapping\20140930_Resource_Report_Rev_0\04_MXD\01_Ver0\App_A_Aerial_Preliminary_Prefered_Corridor_Pre_FEED.mxd

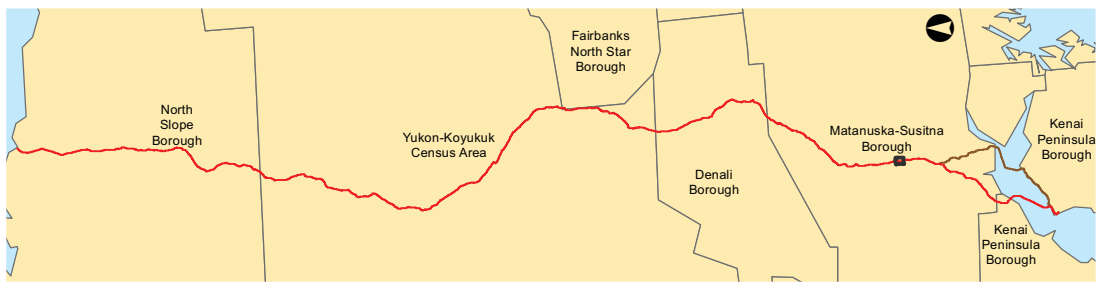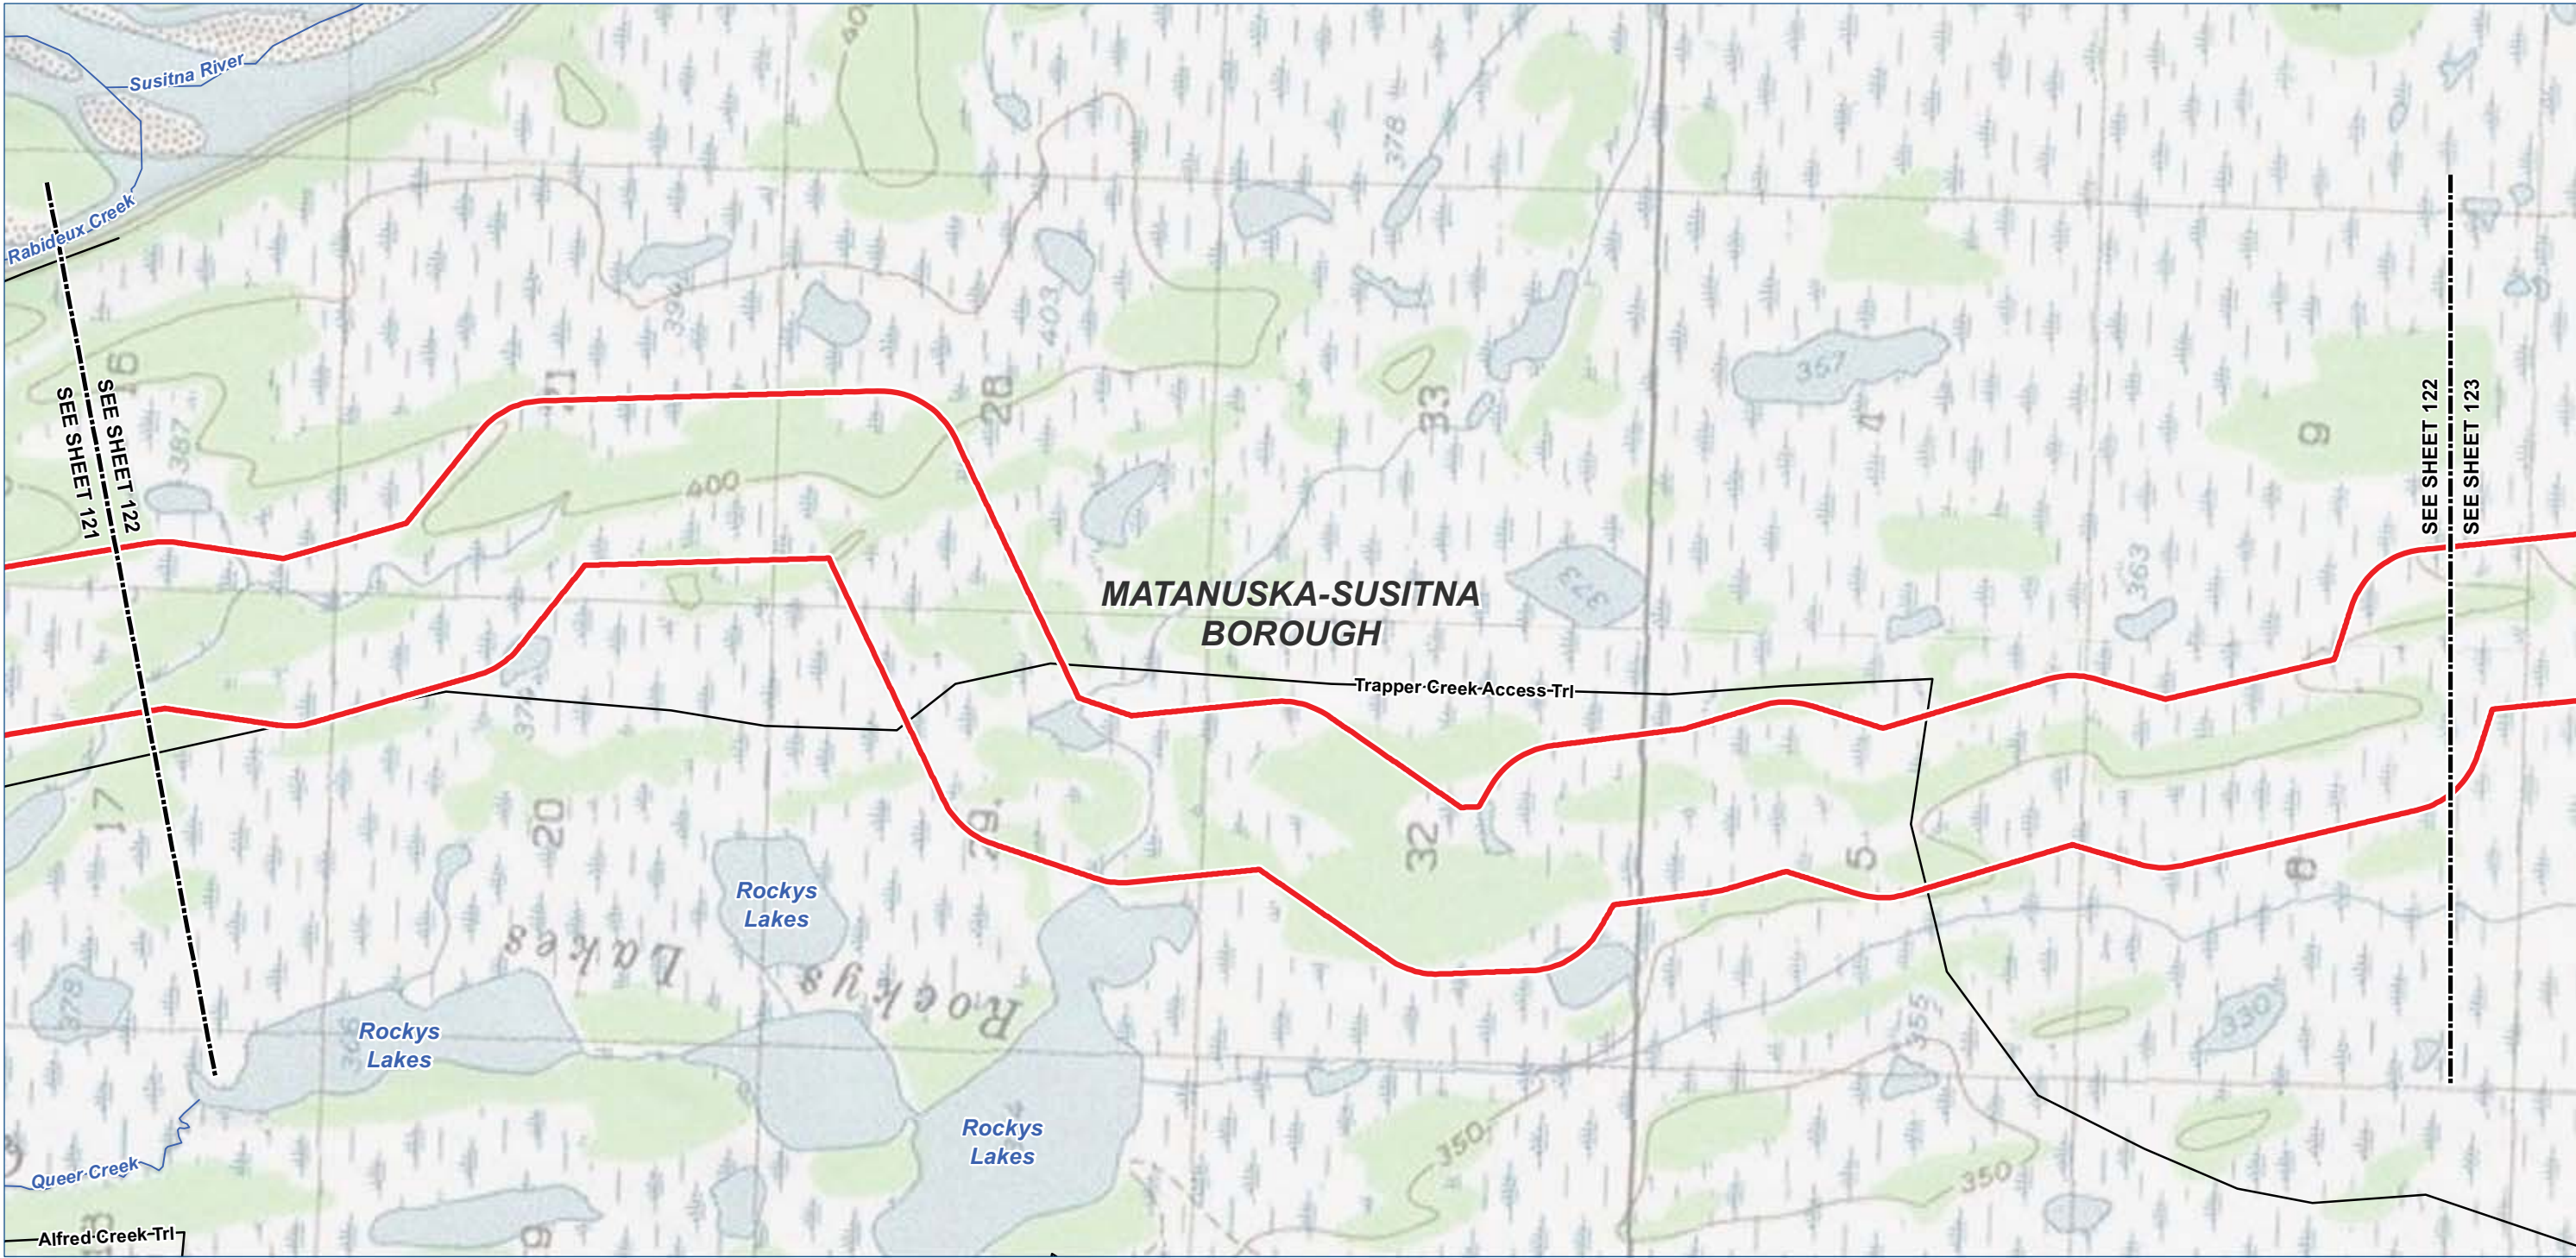

Legend

TIGER Road

NHD Named Flowline

Trail

Study Corridor - 2,000 ft wide (+/-)

Pre-FEED Rev A Base Corridor

Pre-FEED Rev A Alternate Corridor

Borough / Census Area Line

Incorporated City Boundary

Public Land - Large Parcel



ALASKA LNG PROJECT		
Appendix A - Pre-FEED Rev A Base Corridor		
BOROUGH: MATANUSKA-SUSITNA	DRAWN BY: CC	
STATE: ALASKA	CHECKED BY: GS / JS	
REV. NO.:	REVISION	DATE
A	ISSUED FOR REVIEW	2014-06-23
B	ISSUED FOR REVIEW	2014-07-10
C	ISSUED FOR REVIEW	2014-09-30
0	ISSUED FOR REVIEW	2014-10-01
Mile posts will be added once a concept is selected		
DATE: 2014-10-01	PROJECTION: NAD83 STATE PLANE AK 4 5004 FEET	

PREPARED BY:

exp Energy Services Inc.


t: +1.850.385.5441 | f: +1.850.385.5523
1300 Metropolitan Blvd.
Tallahassee, FL 32308
U.S.A.

www.exp.com

• BUILDINGS • EARTH & ENVIRONMENT • ENERGY •
• INDUSTRIAL • INFRASTRUCTURE • SUSTAINABILITY •

DWG: APP A-T-BASE_PRE-FEED

SHEET: 122

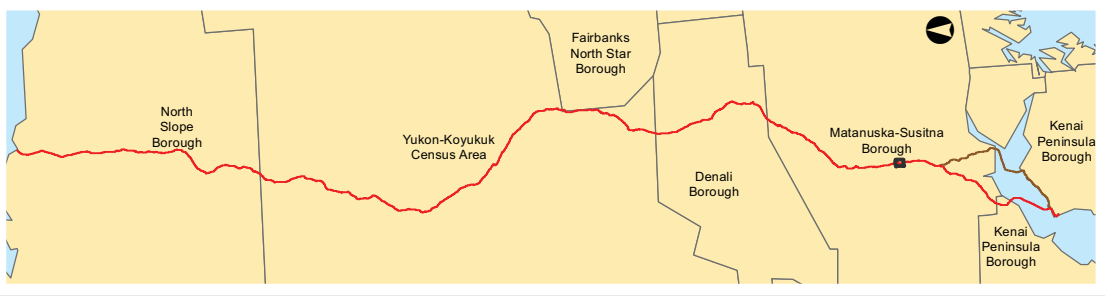

- Legend

TIGER Road

NHD Named Flowline

Trail

Study Corridor - 2,000 ft wide (+/-)

Pre-FEED Rev A Base Corridor

Pre-FEED Rev A Alternate Corridor

Borough / Census Area Line

Incorporated City Boundary

Public Land - Large Parcel
-
-
- | ALASKA LNG PROJECT | | |
|---|--|------------|
| Appendix A - Pre-FEED Rev A Base Corridor | | |
| BOROUGH: MATANUSKA-SUSITNA | DRAWN BY: CC | |
| STATE: ALASKA | CHECKED BY: GS / JS | |
| REV. NO.: | REVISION | DATE |
| A | ISSUED FOR REVIEW | 2014-06-23 |
| B | ISSUED FOR REVIEW | 2014-07-10 |
| C | ISSUED FOR REVIEW | 2014-09-30 |
| 0 | ISSUED FOR REVIEW | 2014-10-01 |
| Mile posts will be added once a concept is selected | | |
| DATE: 2014-10-01 | PROJECTION: NAD83 STATE PLANE AK 4 5004 FEET | |
- PREPARED BY:

exp Energy Services Inc.

t: +1.850.385.5441 | f: +1.850.385.5523

1300 Metropolitan Blvd.

Tallahassee, FL 32308



U.S.A.

www.exp.com

• BUILDINGS • EARTH & ENVIRONMENT • ENERGY •

• INDUSTRIAL • INFRASTRUCTURE • SUSTAINABILITY •

DWG: APP A-A-BASE_PRE-FEED SHEET: 122
- X:\Projects\ExxonMobil\SCLNG\Mapping\20140930_Resource_Report_Rev_0\04_MXD\01_Ver0\App_A_Aerial_Preliminary_Prefered_Corridor_Pre_FEED.mxd

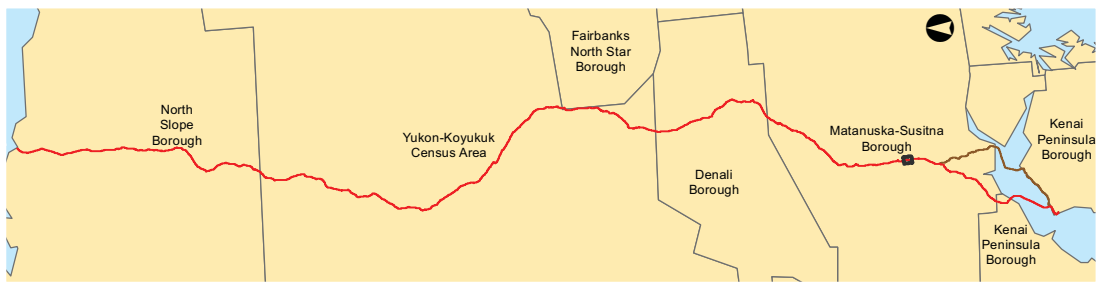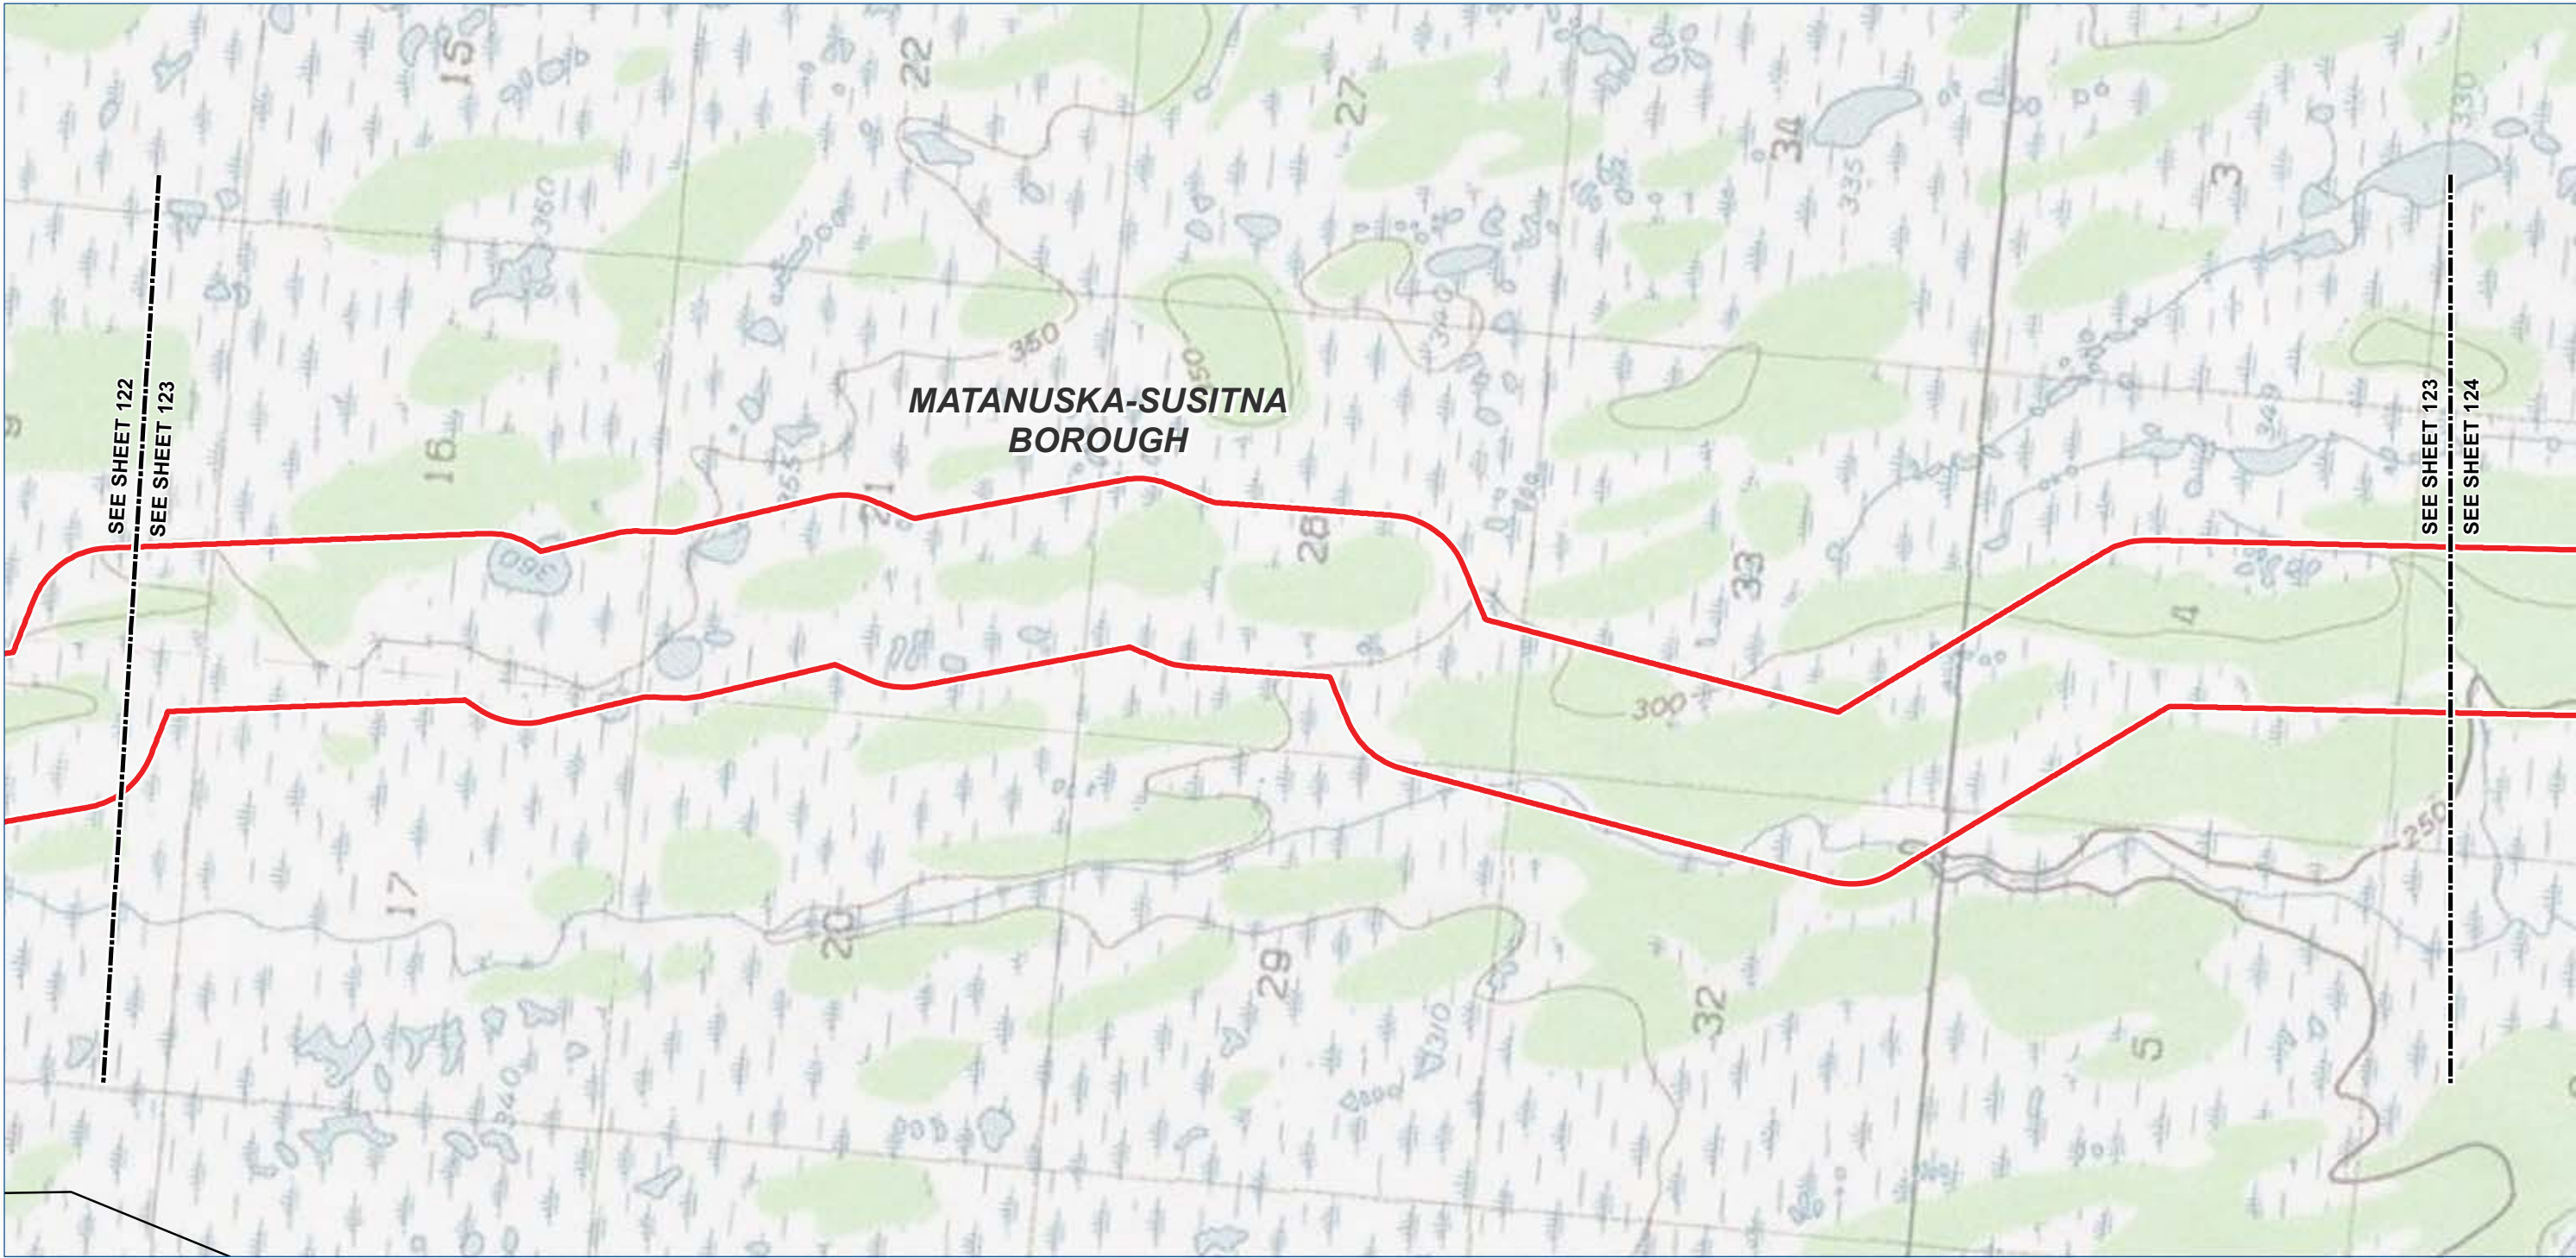

- Legend

TIGER Road

NHD Named Flowline

Trail

Study Corridor - 2,000 ft wide (+/-)

Pre-FEED Rev A Base Corridor

Pre-FEED Rev A Alternate Corridor

Borough / Census Area Line

Incorporated City Boundary

Public Land - Large Parcel
-
- | ALASKA LNG PROJECT | | |
|---|--|------------|
| Appendix A - Pre-FEED Rev A Base Corridor | | |
| BOROUGH: MATANUSKA-SUSITNA | DRAWN BY: CC | |
| STATE: ALASKA | CHECKED BY: GS / JS | |
| REV. NO.: | REVISION | DATE |
| A | ISSUED FOR REVIEW | 2014-06-23 |
| B | ISSUED FOR REVIEW | 2014-07-10 |
| C | ISSUED FOR REVIEW | 2014-09-30 |
| 0 | ISSUED FOR REVIEW | 2014-10-01 |
| Mile posts will be added once a concept is selected | | |
| DATE: 2014-10-01 | PROJECTION: NAD83 STATE PLANE AK 4 5004 FEET | |
- PREPARED BY:

exp Energy Services Inc.


t: +1.850.385.5441 | f: +1.850.385.5523
1300 Metropolitan Blvd.
Tallahassee, FL 32308
U.S.A.

www.exp.com

BUILDINGS • EARTH & ENVIRONMENT • ENERGY •

INDUSTRIAL • INFRASTRUCTURE • SUSTAINABILITY •

DWG: APP A-T-BASE_PRE-FEED SHEET: 123
- X:\Projects\ExxonMobil\SCLNG\Mapping\20140930_Resource_Report_Rev_0\04_MXD\01_Ver0\App_A_Topo_Preliminary_Preferred_Corridor_Pre_FEED_1.mxd

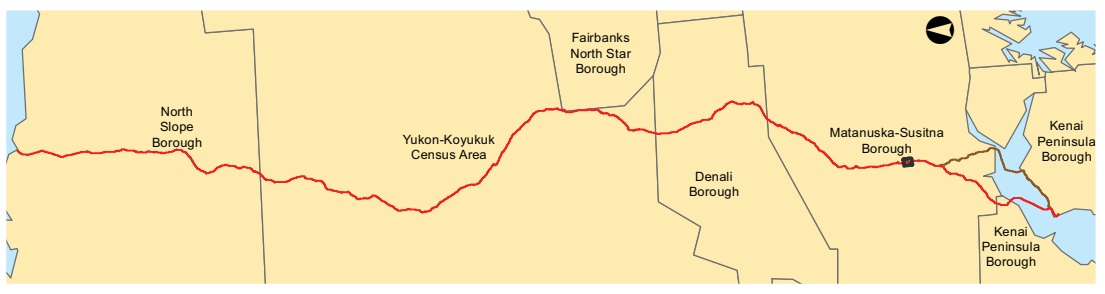

Legend

- TIGER Road

NHD Named Flowline

Trail
- Borough / Census Area Line

Incorporated City Boundary

Public Land - Large Parcel

- Study Corridor - 2,000 ft wide (+/-)
- Pre-FEED Rev A Base Corridor

Pre-FEED Rev A Alternate Corridor



ALASKA LNG PROJECT		
Appendix A - Pre-FEED Rev A Base Corridor		
BOROUGH: MATANUSKA-SUSITNA	DRAWN BY: CC	
STATE: ALASKA	CHECKED BY: GS / JS	
REV. NO.:	REVISION	DATE
A	ISSUED FOR REVIEW	2014-06-23
B	ISSUED FOR REVIEW	2014-07-10
C	ISSUED FOR REVIEW	2014-09-30
0	ISSUED FOR REVIEW	2014-10-01
Mile posts will be added once a concept is selected		
DATE: 2014-10-01	PROJECTION: NAD83 STATE PLANE AK 4 5004 FEET	

PREPARED BY:

exp Energy Services Inc.

t: +1.850.385.5441 | f: +1.850.385.5523
1300 Metropolitan Blvd.
Tallahassee, FL 32308
U.S.A.



www.exp.com

• BUILDINGS • EARTH & ENVIRONMENT • ENERGY •

• INDUSTRIAL • INFRASTRUCTURE • SUSTAINABILITY •

DWG: APP A-A-BASE_PRE-FEED

SHEET: 123

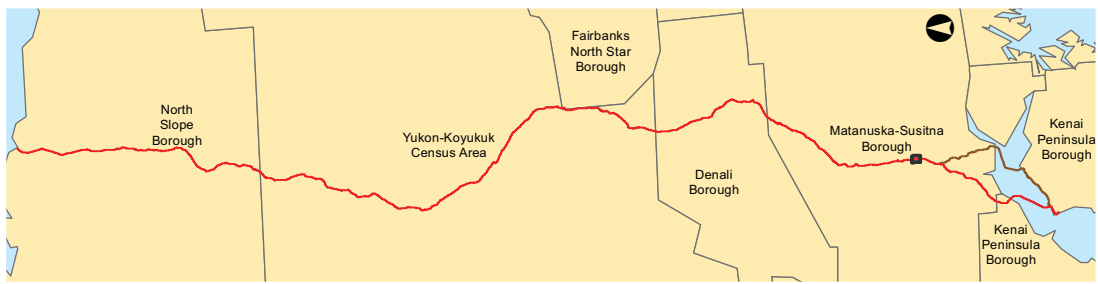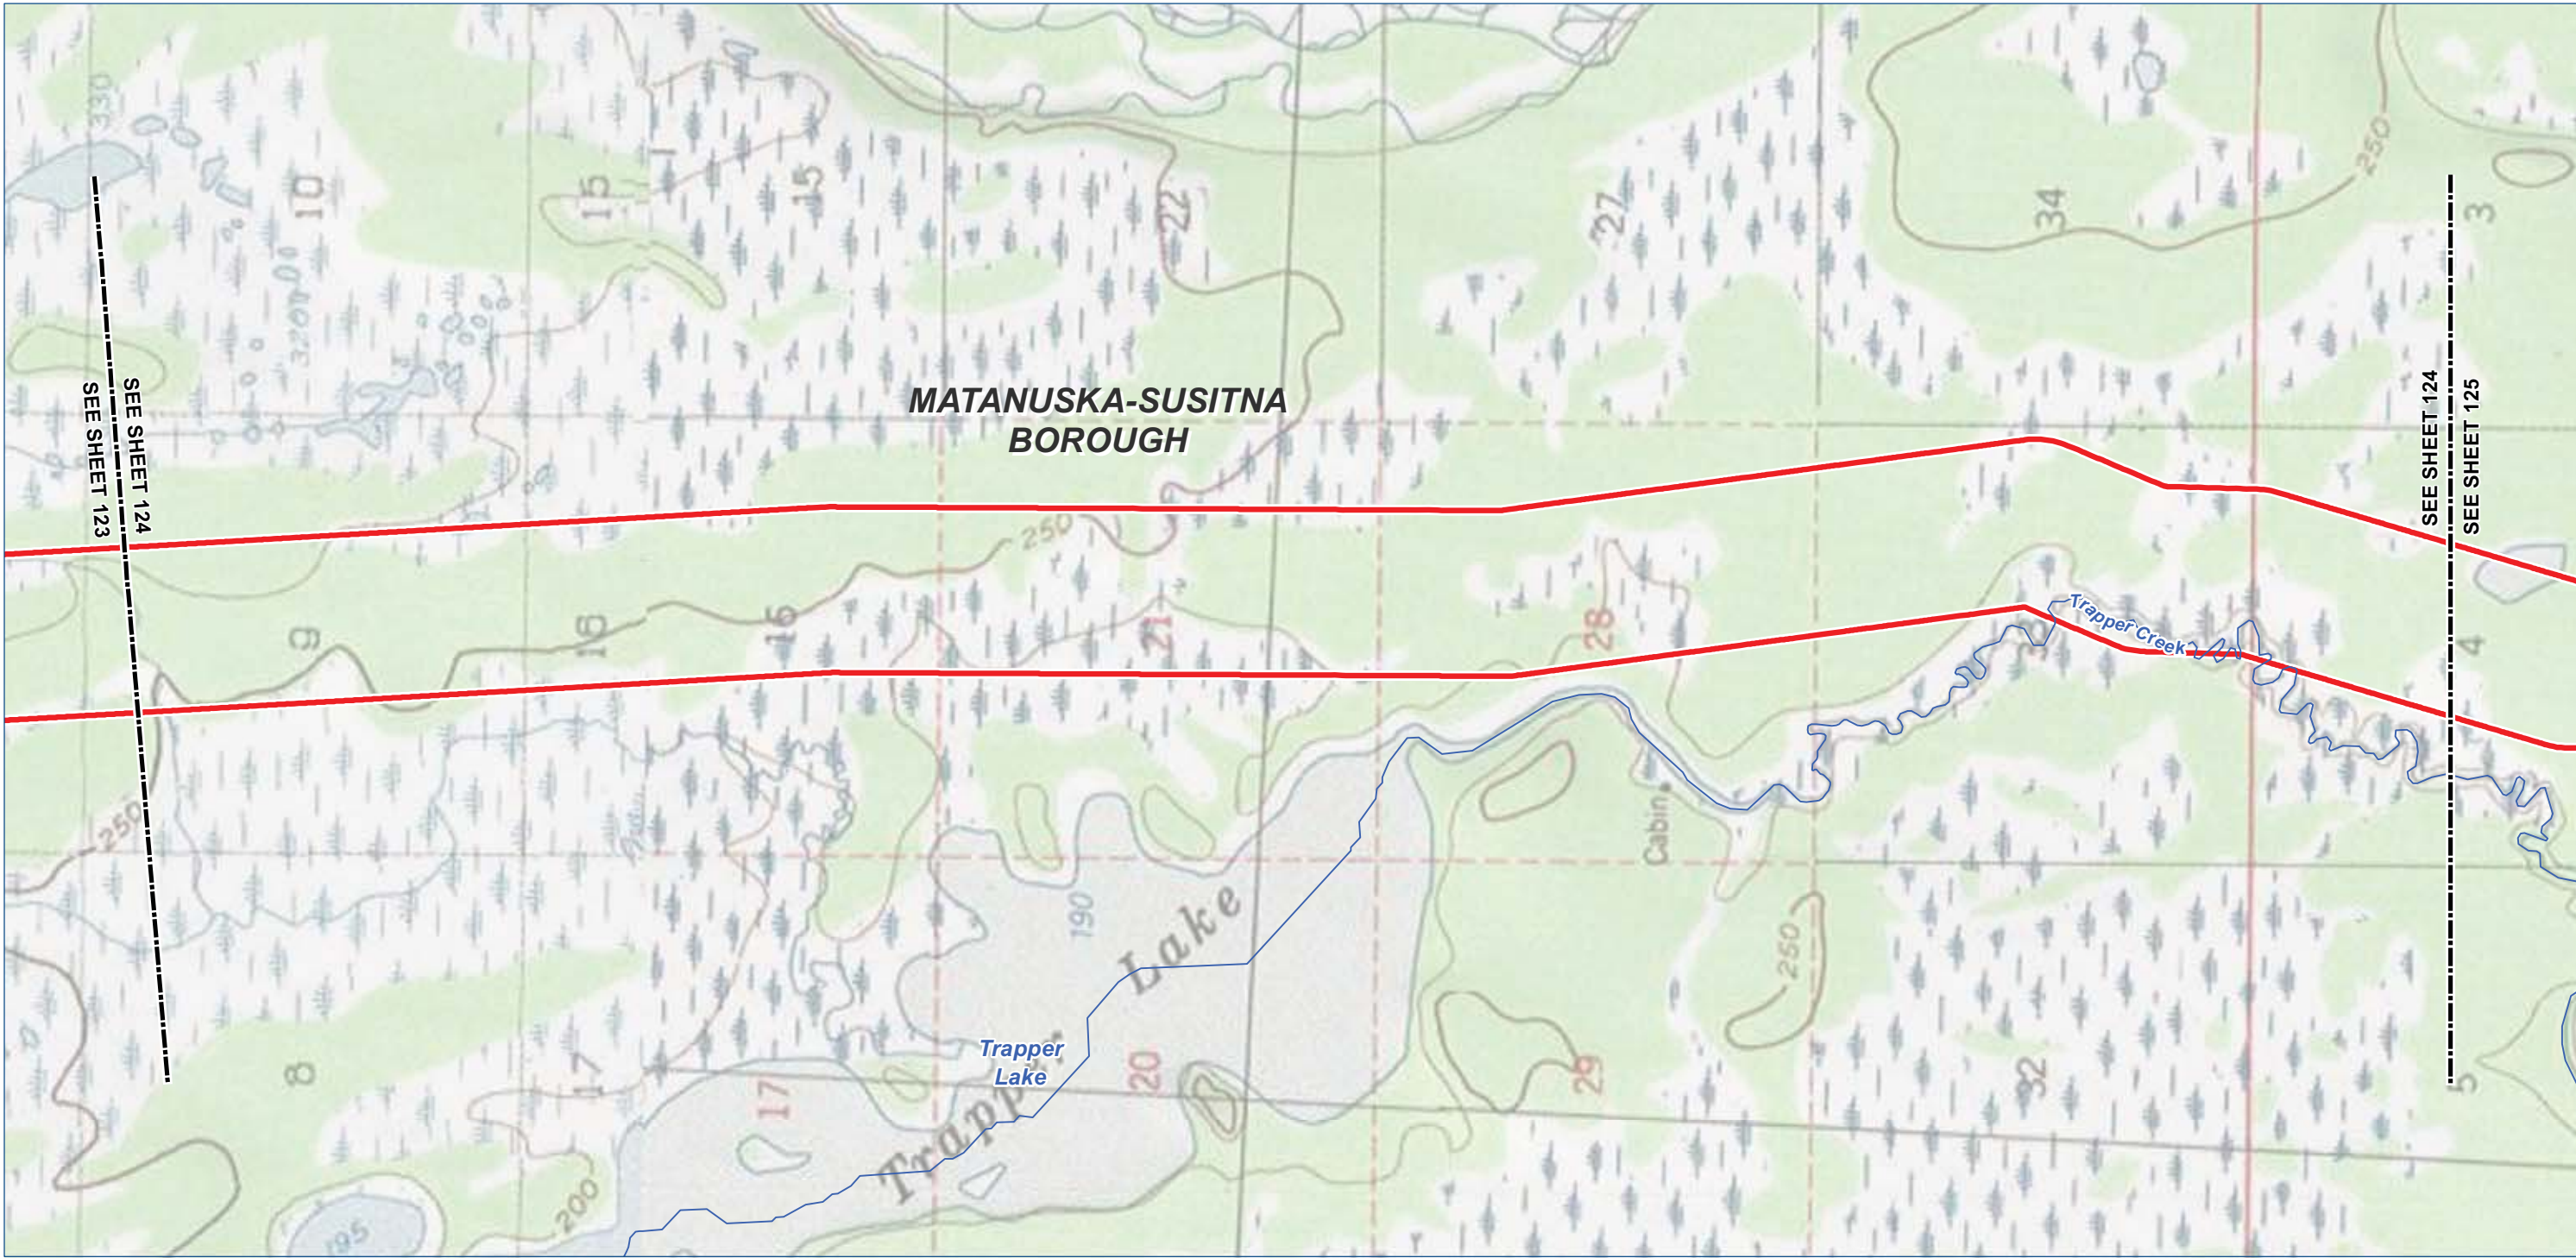

- Legend

TIGER Road

NHD Named Flowline

Trail

Study Corridor - 2,000 ft wide (+/-)

Pre-FEED Rev A Base Corridor

Pre-FEED Rev A Alternate Corridor

Borough / Census Area Line

Incorporated City Boundary

Public Land - Large Parcel
-
-
- | ALASKA LNG PROJECT | | |
|---|--|------------|
| Appendix A - Pre-FEED Rev A Base Corridor | | |
| BOROUGH: MATANUSKA-SUSITNA | DRAWN BY: CC | |
| STATE: ALASKA | CHECKED BY: GS / JS | |
| REV. NO.: | REVISION | DATE |
| A | ISSUED FOR REVIEW | 2014-06-23 |
| B | ISSUED FOR REVIEW | 2014-07-10 |
| C | ISSUED FOR REVIEW | 2014-09-30 |
| 0 | ISSUED FOR REVIEW | 2014-10-01 |
| Mile posts will be added once a concept is selected | | |
| DATE: 2014-10-01 | PROJECTION: NAD83 STATE PLANE AK 4 5004 FEET | |
- PREPARED BY:

exp Energy Services Inc.


t: +1.850.385.5441 | f: +1.850.385.5523
1300 Metropolitan Blvd.
Tallahassee, FL 32308
U.S.A.

www.exp.com

BUILDINGS • EARTH & ENVIRONMENT • ENERGY •

INDUSTRIAL • INFRASTRUCTURE • SUSTAINABILITY •

DWG: APP A-T-BASE_PRE-FEED SHEET: 124
- X:\Projects\ExxonMobil\SCLNG\Mapping\20140930_Resource_Report_Rev_0\04_MXD\01_Ver0\App_A_Topo_Preliminary_Preferred_Corridor_Pre_FEED_1.mxd

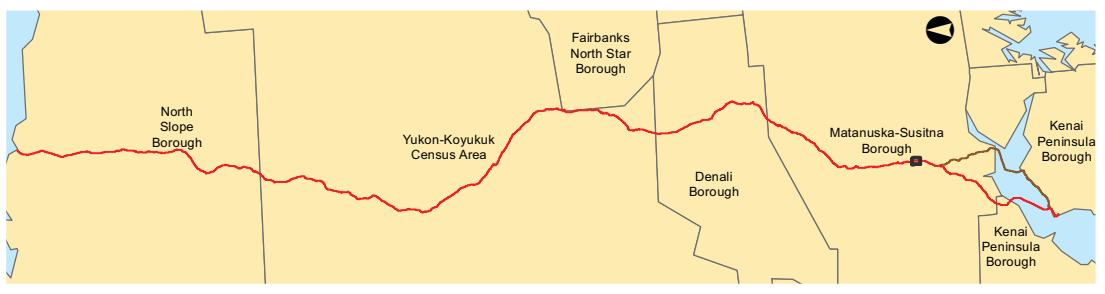

Legend

- TIGER Road

NHD Named Flowline

Trail
- Borough / Census Area Line

Incorporated City Boundary

Public Land - Large Parcel

- Study Corridor - 2,000 ft wide (+/-)
- Pre-FEED Rev A Base Corridor

Pre-FEED Rev A Alternate Corridor





ALASKA LNG PROJECT		
Appendix A - Pre-FEED Rev A Base Corridor		
BOROUGH: MATANUSKA-SUSITNA	DRAWN BY: CC	
STATE: ALASKA	CHECKED BY: GS / JS	
REV. NO.:	REVISION	DATE
A	ISSUED FOR REVIEW	2014-06-23
B	ISSUED FOR REVIEW	2014-07-10
C	ISSUED FOR REVIEW	2014-09-30
0	ISSUED FOR REVIEW	2014-10-01
Mile posts will be added once a concept is selected		
DATE: 2014-10-01	PROJECTION: NAD83 STATE PLANE AK 4 5004 FEET	

PREPARED BY:
exp Energy Services Inc.
t: +1.850.385.5441 | f: +1.850.385.5523
1300 Metropolitan Blvd.
Tallahassee, FL 32308
U.S.A.
www.exp.com



• BUILDINGS • EARTH & ENVIRONMENT • ENERGY •
• INDUSTRIAL • INFRASTRUCTURE • SUSTAINABILITY •

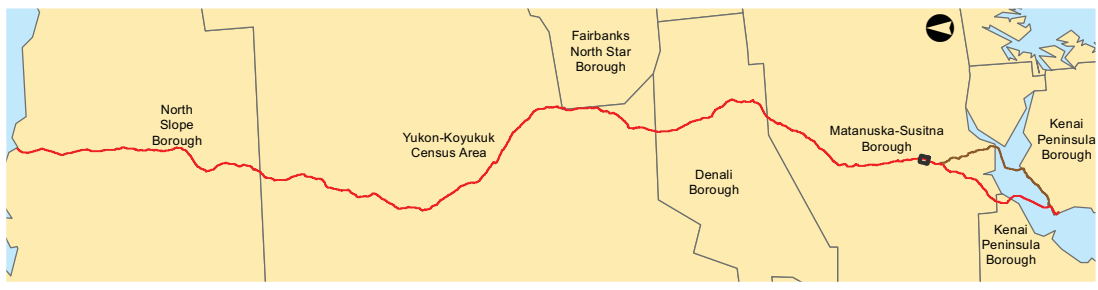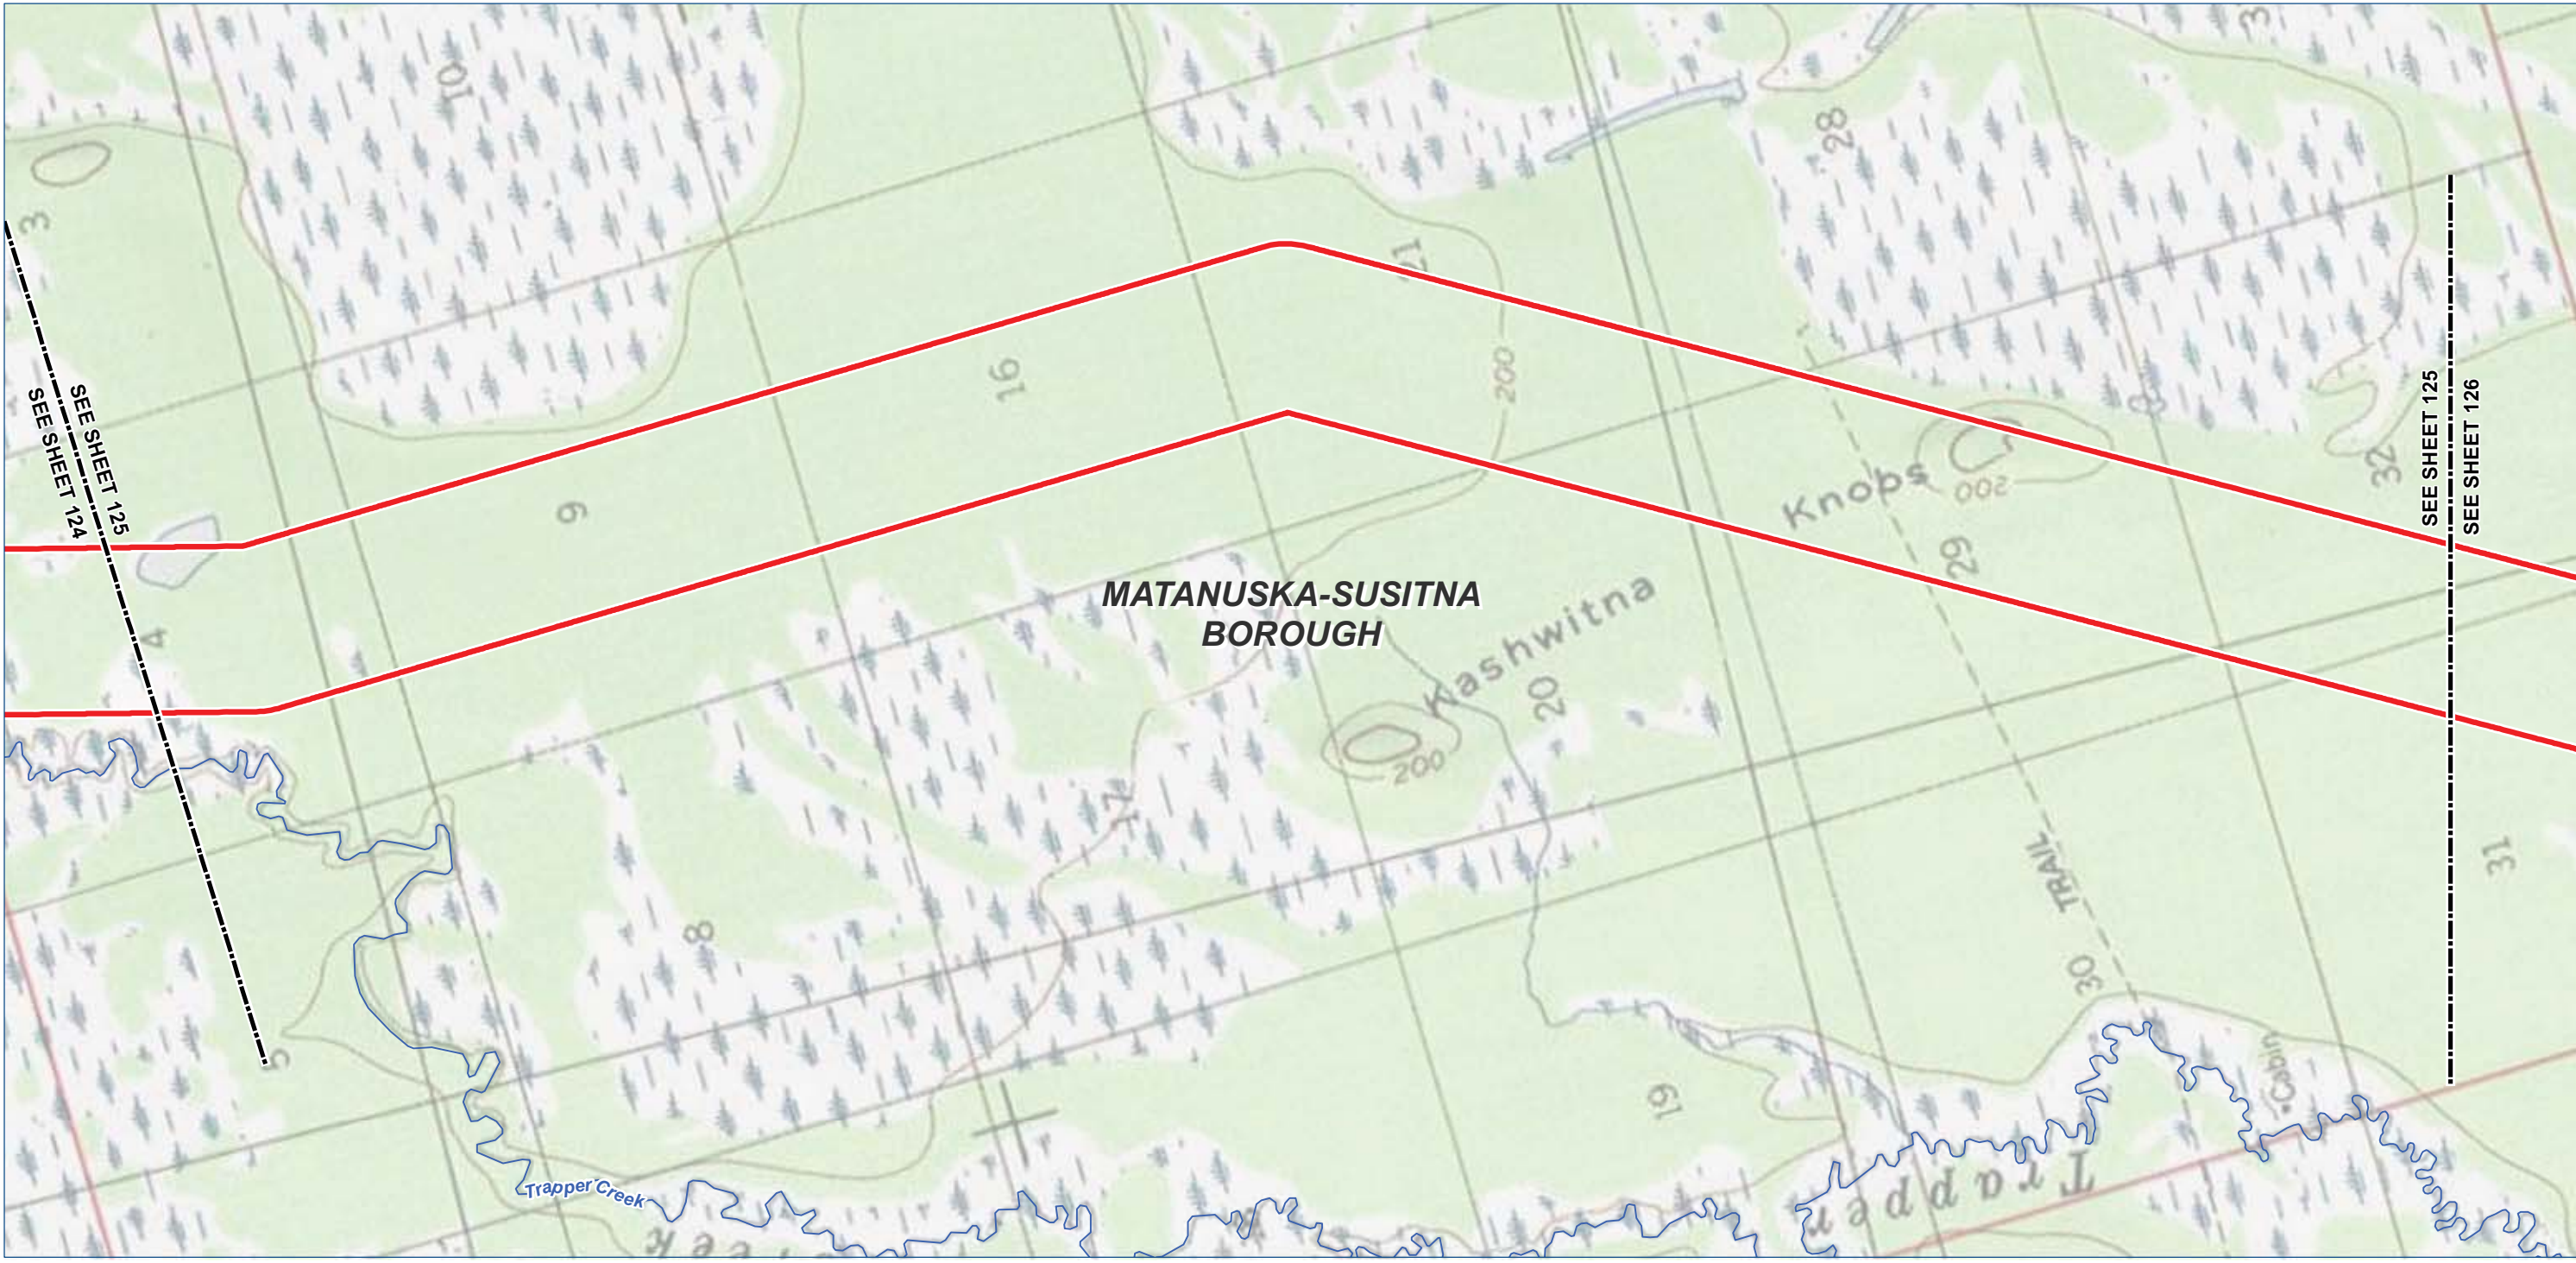

Legend

TIGER Road

NHD Named Flowline

Trail

Study Corridor - 2,000 ft wide (+/-)

Pre-FEED Rev A Base Corridor

Pre-FEED Rev A Alternate Corridor

Borough / Census Area Line

Incorporated City Boundary

Public Land - Large Parcel



ALASKA LNG PROJECT		
Appendix A - Pre-FEED Rev A Base Corridor		
BOROUGH: MATANUSKA-SUSITNA	DRAWN BY: CC	
STATE: ALASKA	CHECKED BY: GS / JS	
REV. NO.:	REVISION	DATE
A	ISSUED FOR REVIEW	2014-06-23
B	ISSUED FOR REVIEW	2014-07-10
C	ISSUED FOR REVIEW	2014-09-30
0	ISSUED FOR REVIEW	2014-10-01
Mile posts will be added once a concept is selected		
DATE: 2014-10-01	PROJECTION: NAD83 STATE PLANE AK 4 5004 FEET	

PREPARED BY:

exp Energy Services Inc.

t: +1.850.385.5441 | f: +1.850.385.5523
1300 Metropolitan Blvd.
Tallahassee, FL 32308
U.S.A.


www.exp.com

• BUILDINGS • EARTH & ENVIRONMENT • ENERGY •

• INDUSTRIAL • INFRASTRUCTURE • SUSTAINABILITY •

DWG: APP A-T-BASE_PRE-FEED

SHEET: 125

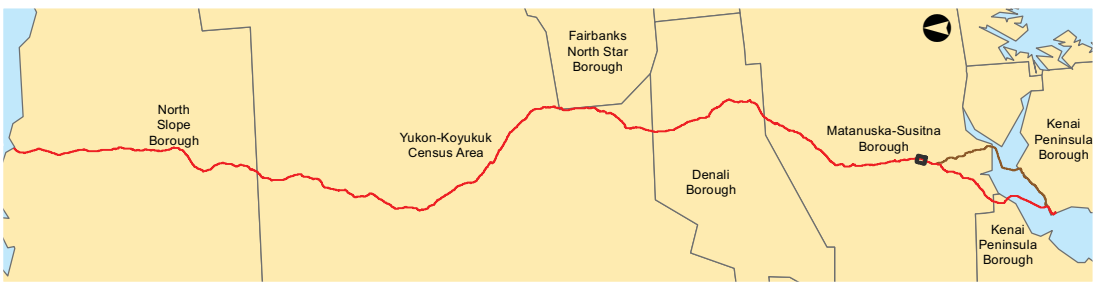

Legend

- TIGER Road

NHD Named Flowline

Trail
- Borough / Census Area Line

Incorporated City Boundary

Public Land - Large Parcel

- Study Corridor - 2,000 ft wide (+/-)
- Pre-FEED Rev A Base Corridor

Pre-FEED Rev A Alternate Corridor



ALASKA LNG PROJECT

Appendix A - Pre-FEED Rev A Base Corridor

BOROUGH: MATANUSKA-SUSITNA		DRAWN BY:	CC
STATE: ALASKA		CHECKED BY:	GS / JS
REV. NO.:	REVISION		DATE
A	ISSUED FOR REVIEW		2014-06-23
B	ISSUED FOR REVIEW		2014-07-10
C	ISSUED FOR REVIEW		2014-09-30
0	ISSUED FOR REVIEW		2014-10-01
Mile posts will be added once a concept is selected			

DATE: 2014-10-01 PROJECTION: NAD83 STATE PLANE AK 4 5004 FEET

PREPARED BY:

exp Energy Services Inc.



t: +1.850.385.5441 | f: +1.850.385.5523
1300 Metropolitan Blvd.
Tallahassee, FL 32308
U.S.A.

www.exp.com



• BUILDINGS • EARTH & ENVIRONMENT • ENERGY •
• INDUSTRIAL • INFRASTRUCTURE • SUSTAINABILITY •

DWG: APP A-A-BASE_PRE-FEED SHEET: 125

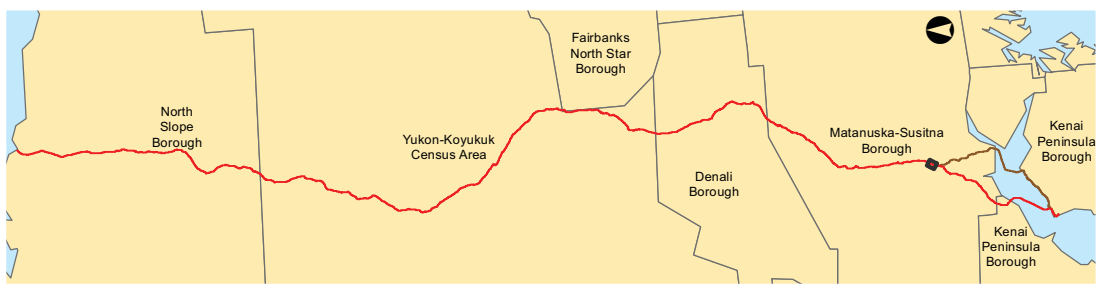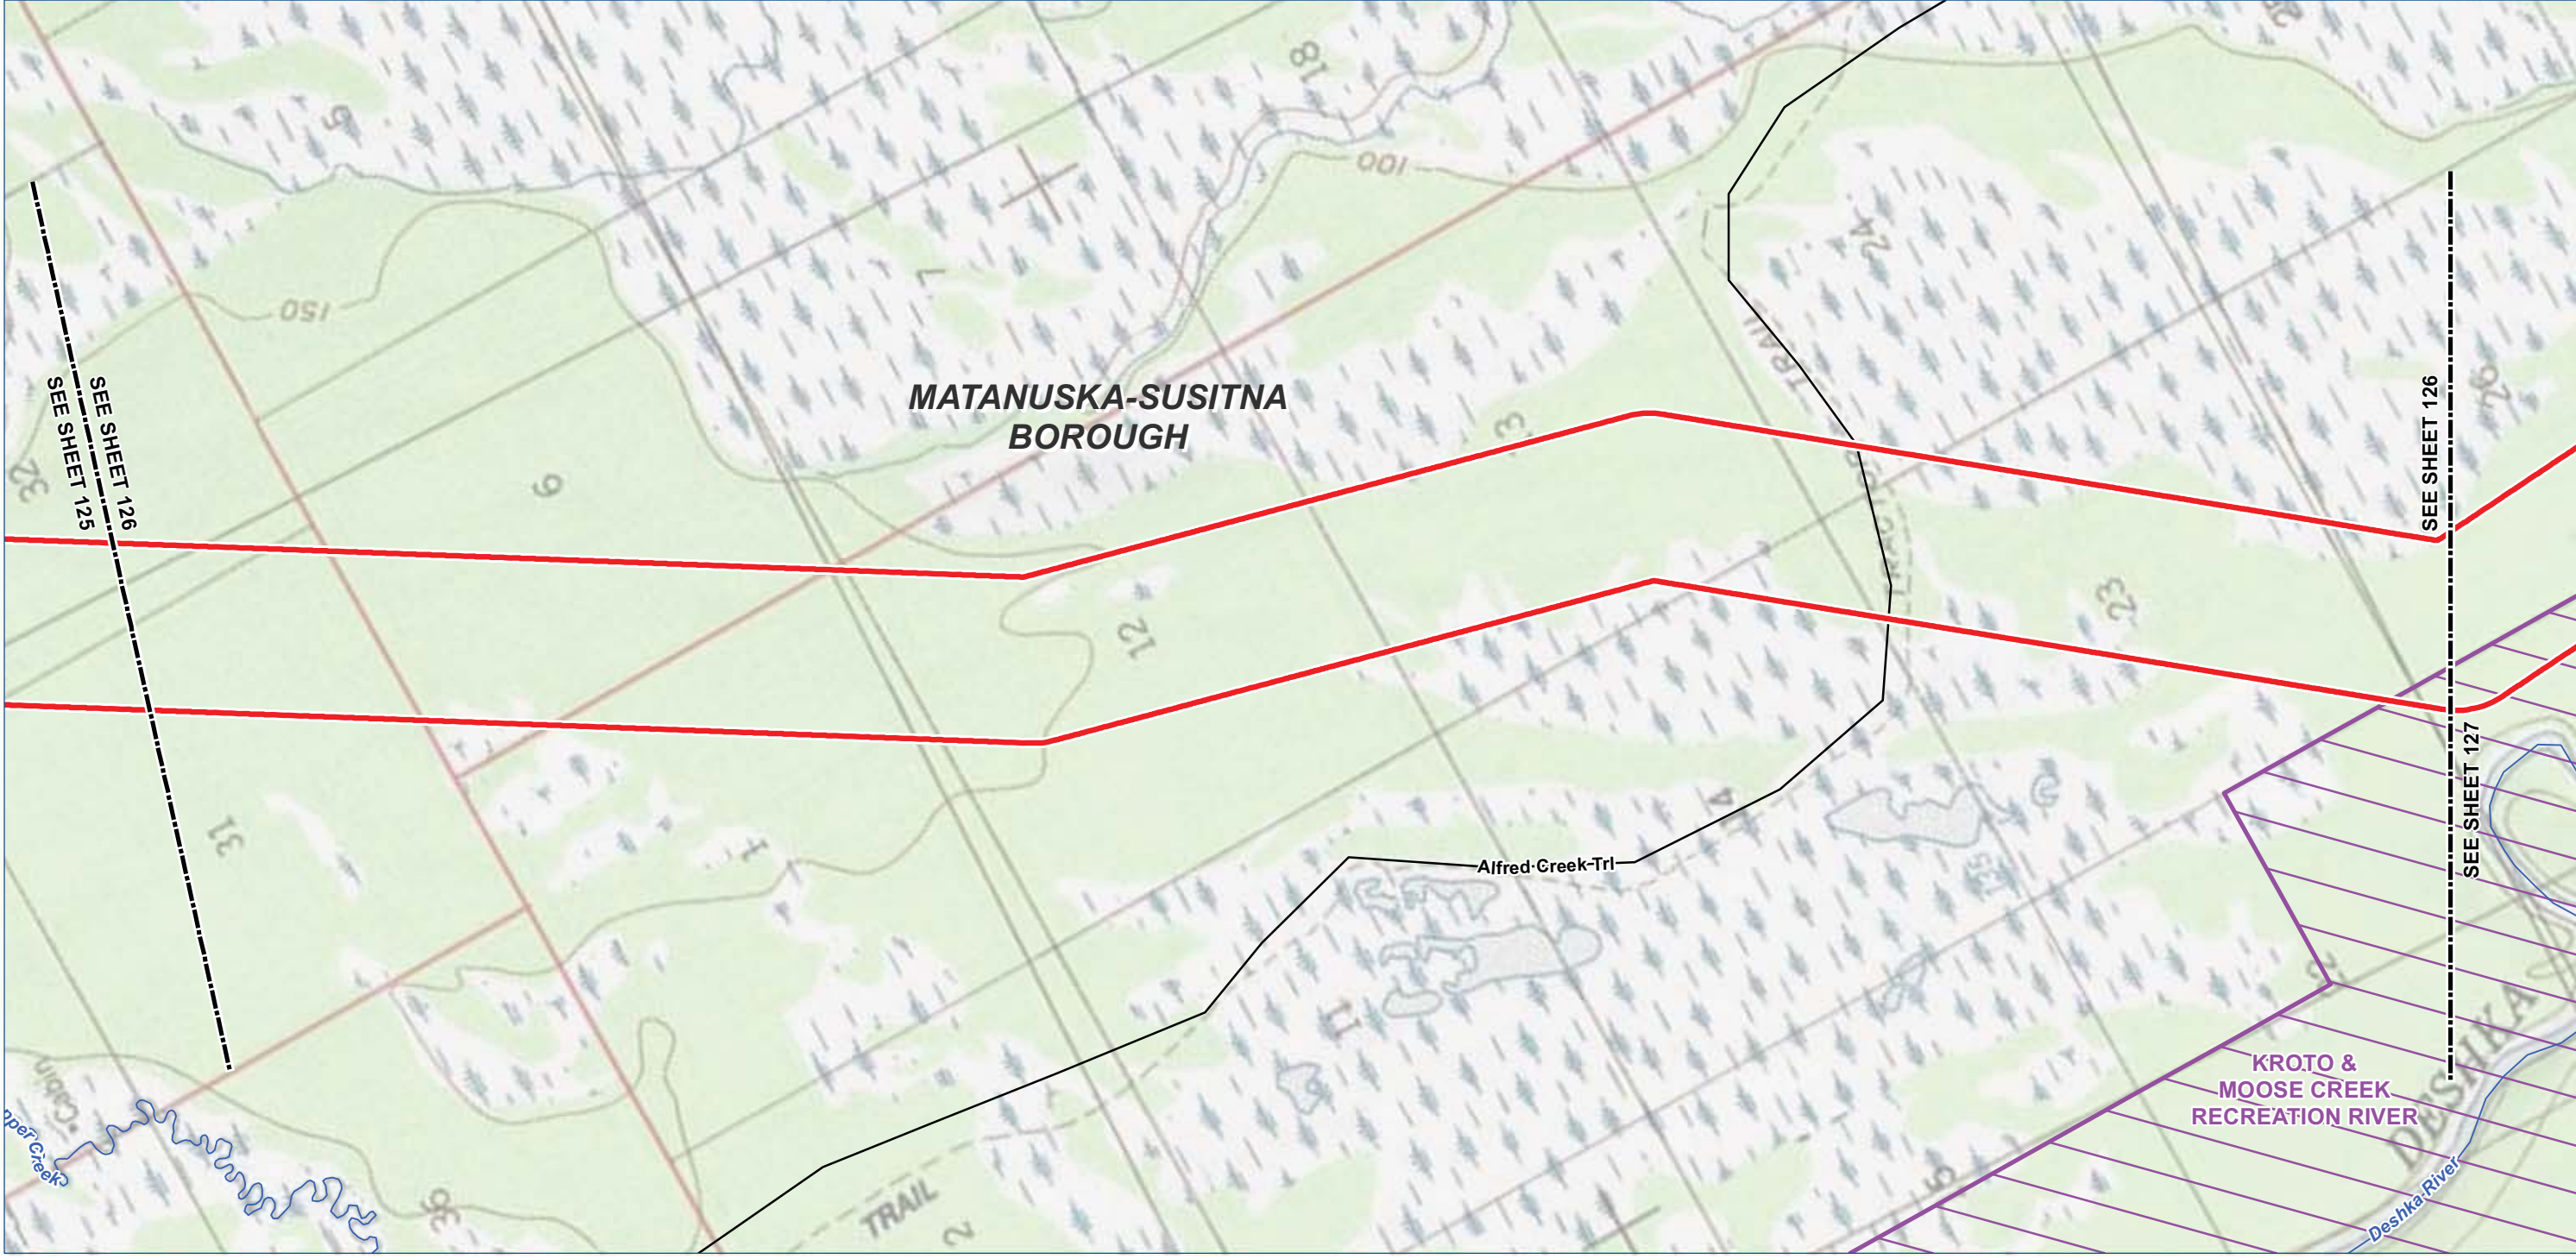

Legend

TIGER Road

NHD Named Flowline

Trail

Study Corridor - 2,000 ft wide (+/-)

Pre-FEED Rev A Base Corridor

Pre-FEED Rev A Alternate Corridor

Borough / Census Area Line

Incorporated City Boundary

Public Land - Large Parcel

0100020004000 Feet

ALASKA LNG PROJECT		
Appendix A - Pre-FEED Rev A Base Corridor		
BOROUGH: MATANUSKA-SUSITNA	DRAWN BY: CC	
STATE: ALASKA	CHECKED BY: GS / JS	
REV. NO.:	REVISION	DATE
A	ISSUED FOR REVIEW	2014-06-23
B	ISSUED FOR REVIEW	2014-07-10
C	ISSUED FOR REVIEW	2014-09-30
0	ISSUED FOR REVIEW	2014-10-01
Mile posts will be added once a concept is selected		
DATE: 2014-10-01	PROJECTION: NAD83 STATE PLANE AK 4 5004 FEET	

PREPARED BY:

exp Energy Services Inc.

t: +1.850.385.5441 | f: +1.850.385.5523
1300 Metropolitan Blvd.
Tallahassee, FL 32308
U.S.A.

www.exp.com



exp.

BUILDINGS • EARTH & ENVIRONMENT • ENERGY •

INDUSTRIAL • INFRASTRUCTURE • SUSTAINABILITY •

DWG: APP A-T-BASE_PRE-FEED SHEET: 126

X:\Projects\ExxonMobil\SCLNG\Mapping\20140930_Resource_Report_Rev_0\04_MXD\01_Ver0\App_A_Topo_Preliminary_Preferred_Corridor_Pre_FEED_1.mxd

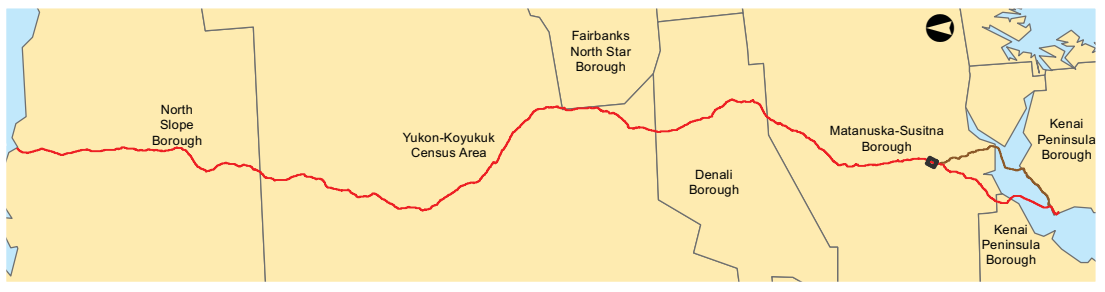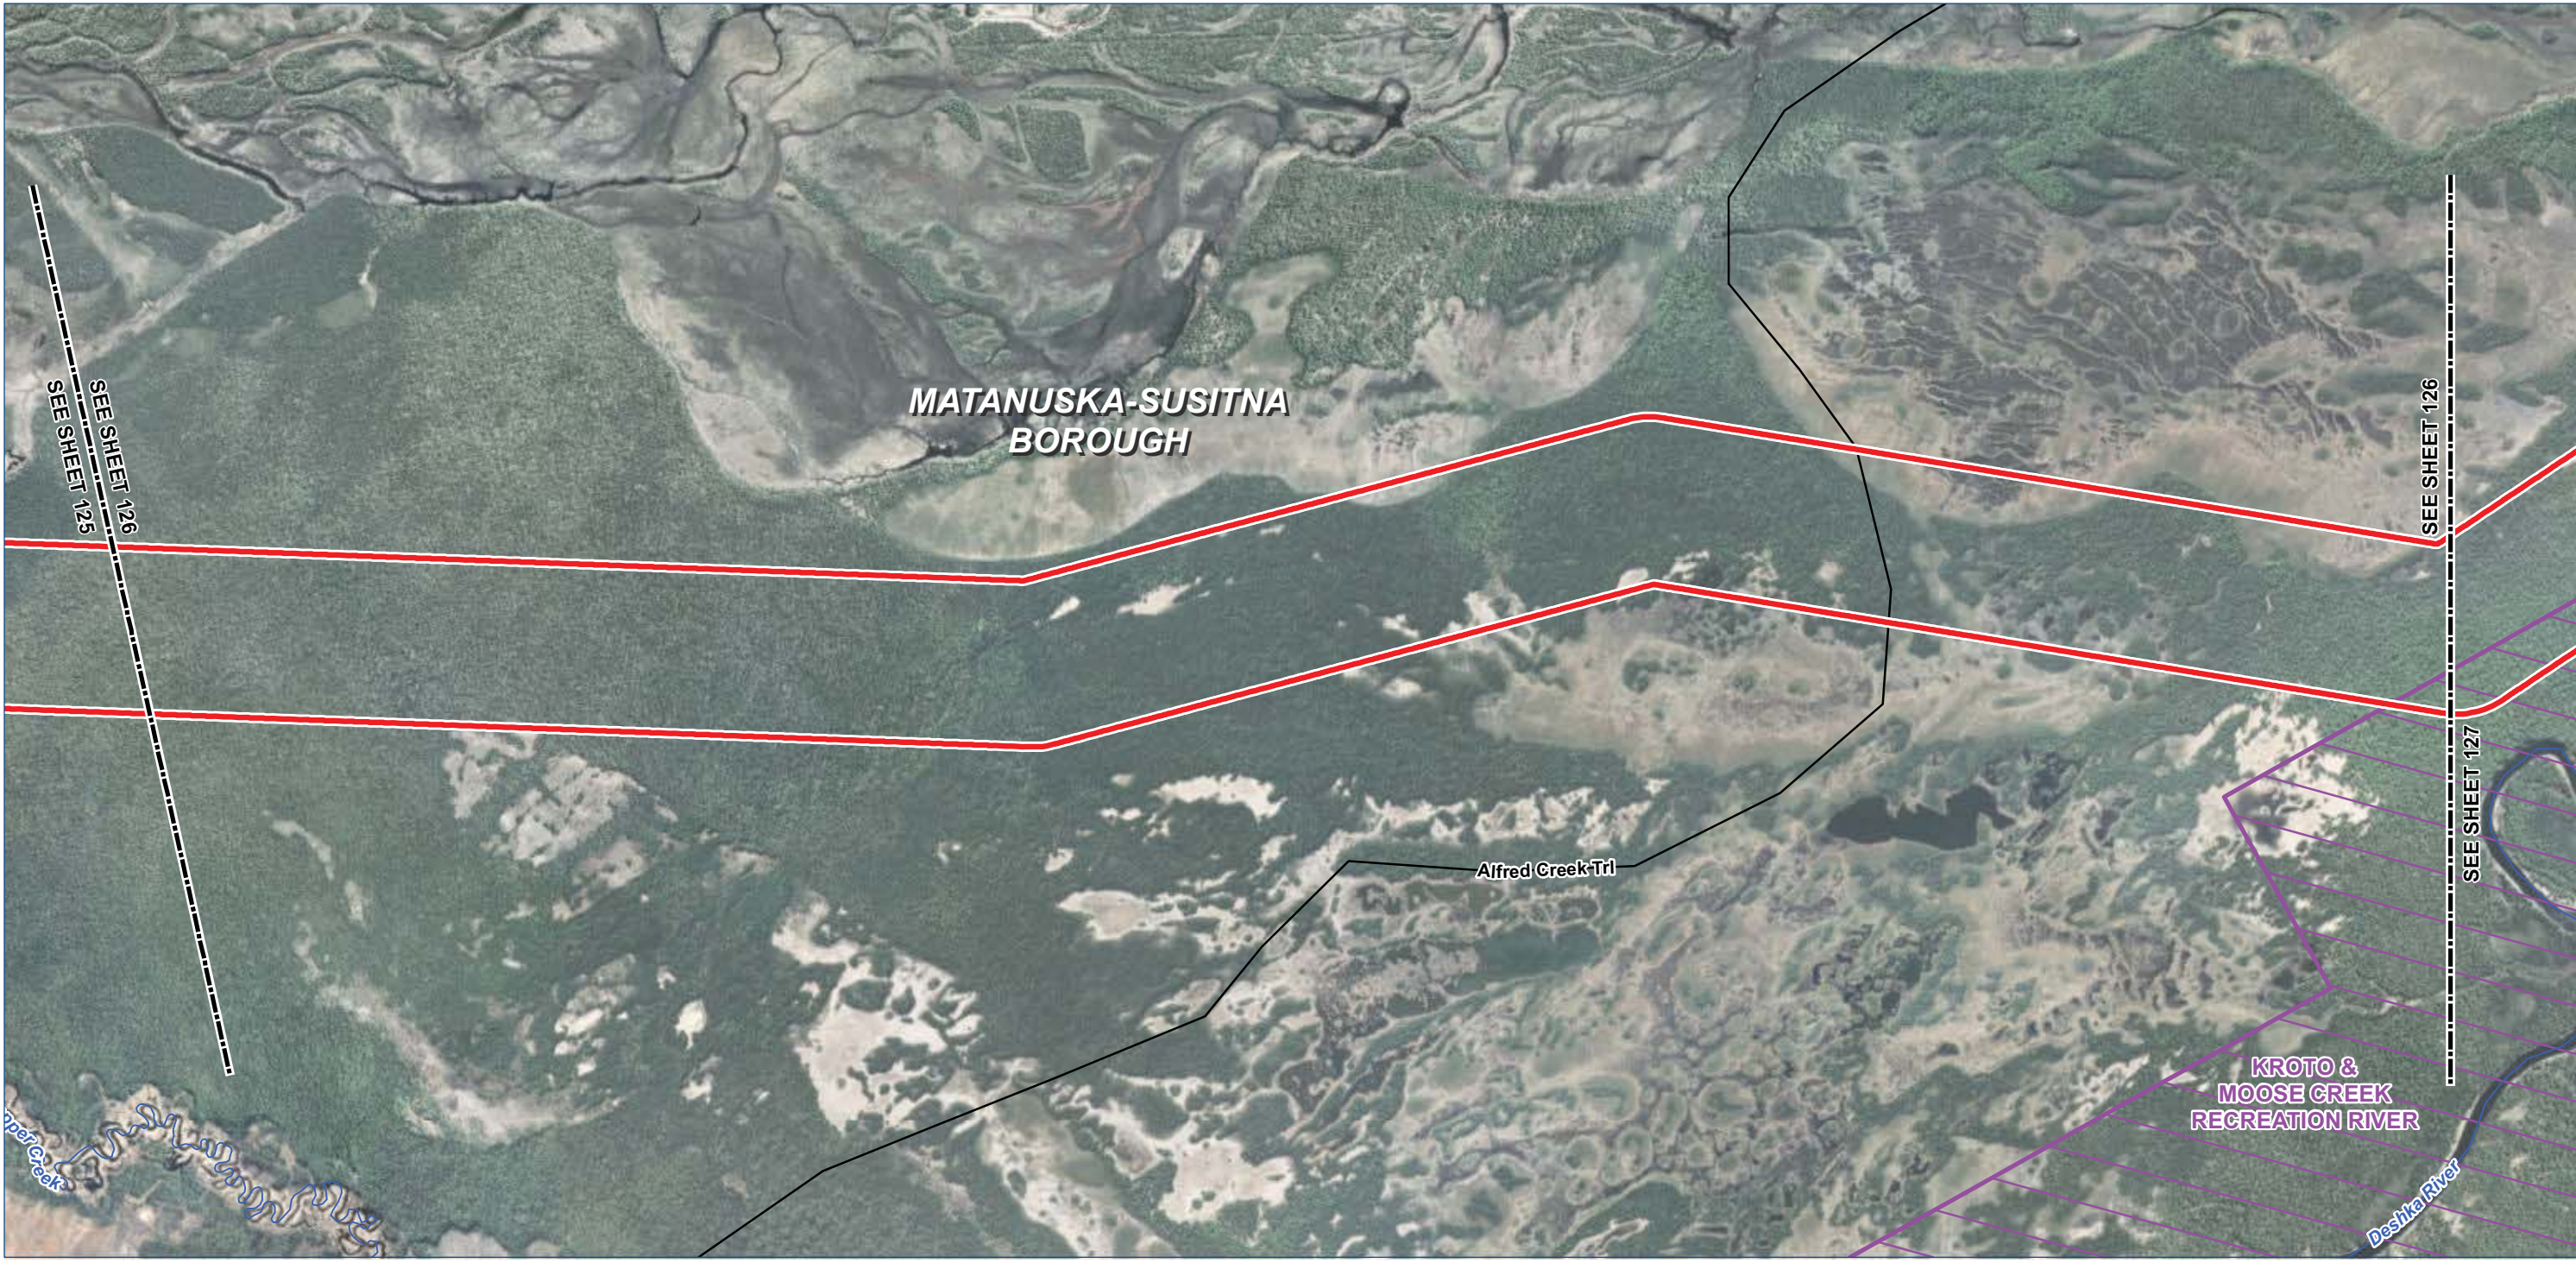

- Legend

TIGER Road

NHD Named Flowline

Trail

Study Corridor - 2,000 ft wide (+/-)

Pre-FEED Rev A Base Corridor

Pre-FEED Rev A Alternate Corridor

Borough / Census Area Line

Incorporated City Boundary

Public Land - Large Parcel
-
-
- | ALASKA LNG PROJECT | | |
|---|--|------------|
| Appendix A - Pre-FEED Rev A Base Corridor | | |
| BOROUGH: MATANUSKA-SUSITNA | DRAWN BY: CC | |
| STATE: ALASKA | CHECKED BY: GS / JS | |
| REV. NO.: | REVISION | DATE |
| A | ISSUED FOR REVIEW | 2014-06-23 |
| B | ISSUED FOR REVIEW | 2014-07-10 |
| C | ISSUED FOR REVIEW | 2014-09-30 |
| 0 | ISSUED FOR REVIEW | 2014-10-01 |
| Mile posts will be added once a concept is selected | | |
| DATE: 2014-10-01 | PROJECTION: NAD83 STATE PLANE AK 4 5004 FEET | |
- PREPARED BY:

exp Energy Services Inc.



t: +1.850.385.5441 | f: +1.850.385.5523
1300 Metropolitan Blvd.
Tallahassee, FL 32308
U.S.A.

www.exp.com

BUILDINGS • EARTH & ENVIRONMENT • ENERGY •


INDUSTRIAL • INFRASTRUCTURE • SUSTAINABILITY •

DWG: APP A-A-BASE_PRE-FEED SHEET: 126
- X:\Projects\ExxonMobil\SCLNG\Mapping\20140930_Resource_Report_Rev_0\04_MXD\01_Ver0\App_A_Aerial_Preliminary_Prefered_Corridor_Pre_FEED.mxd

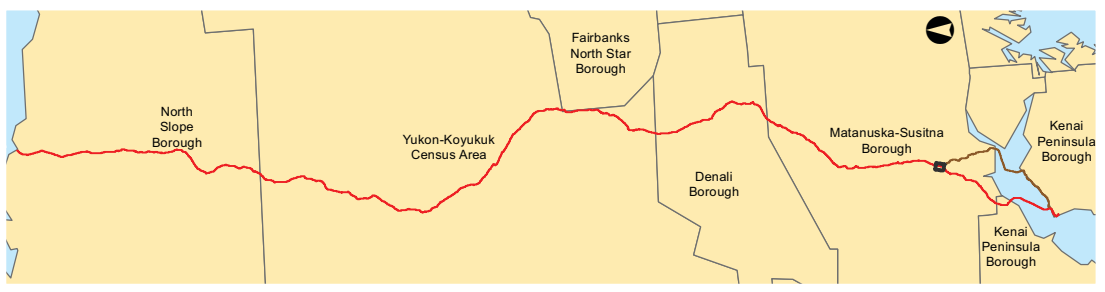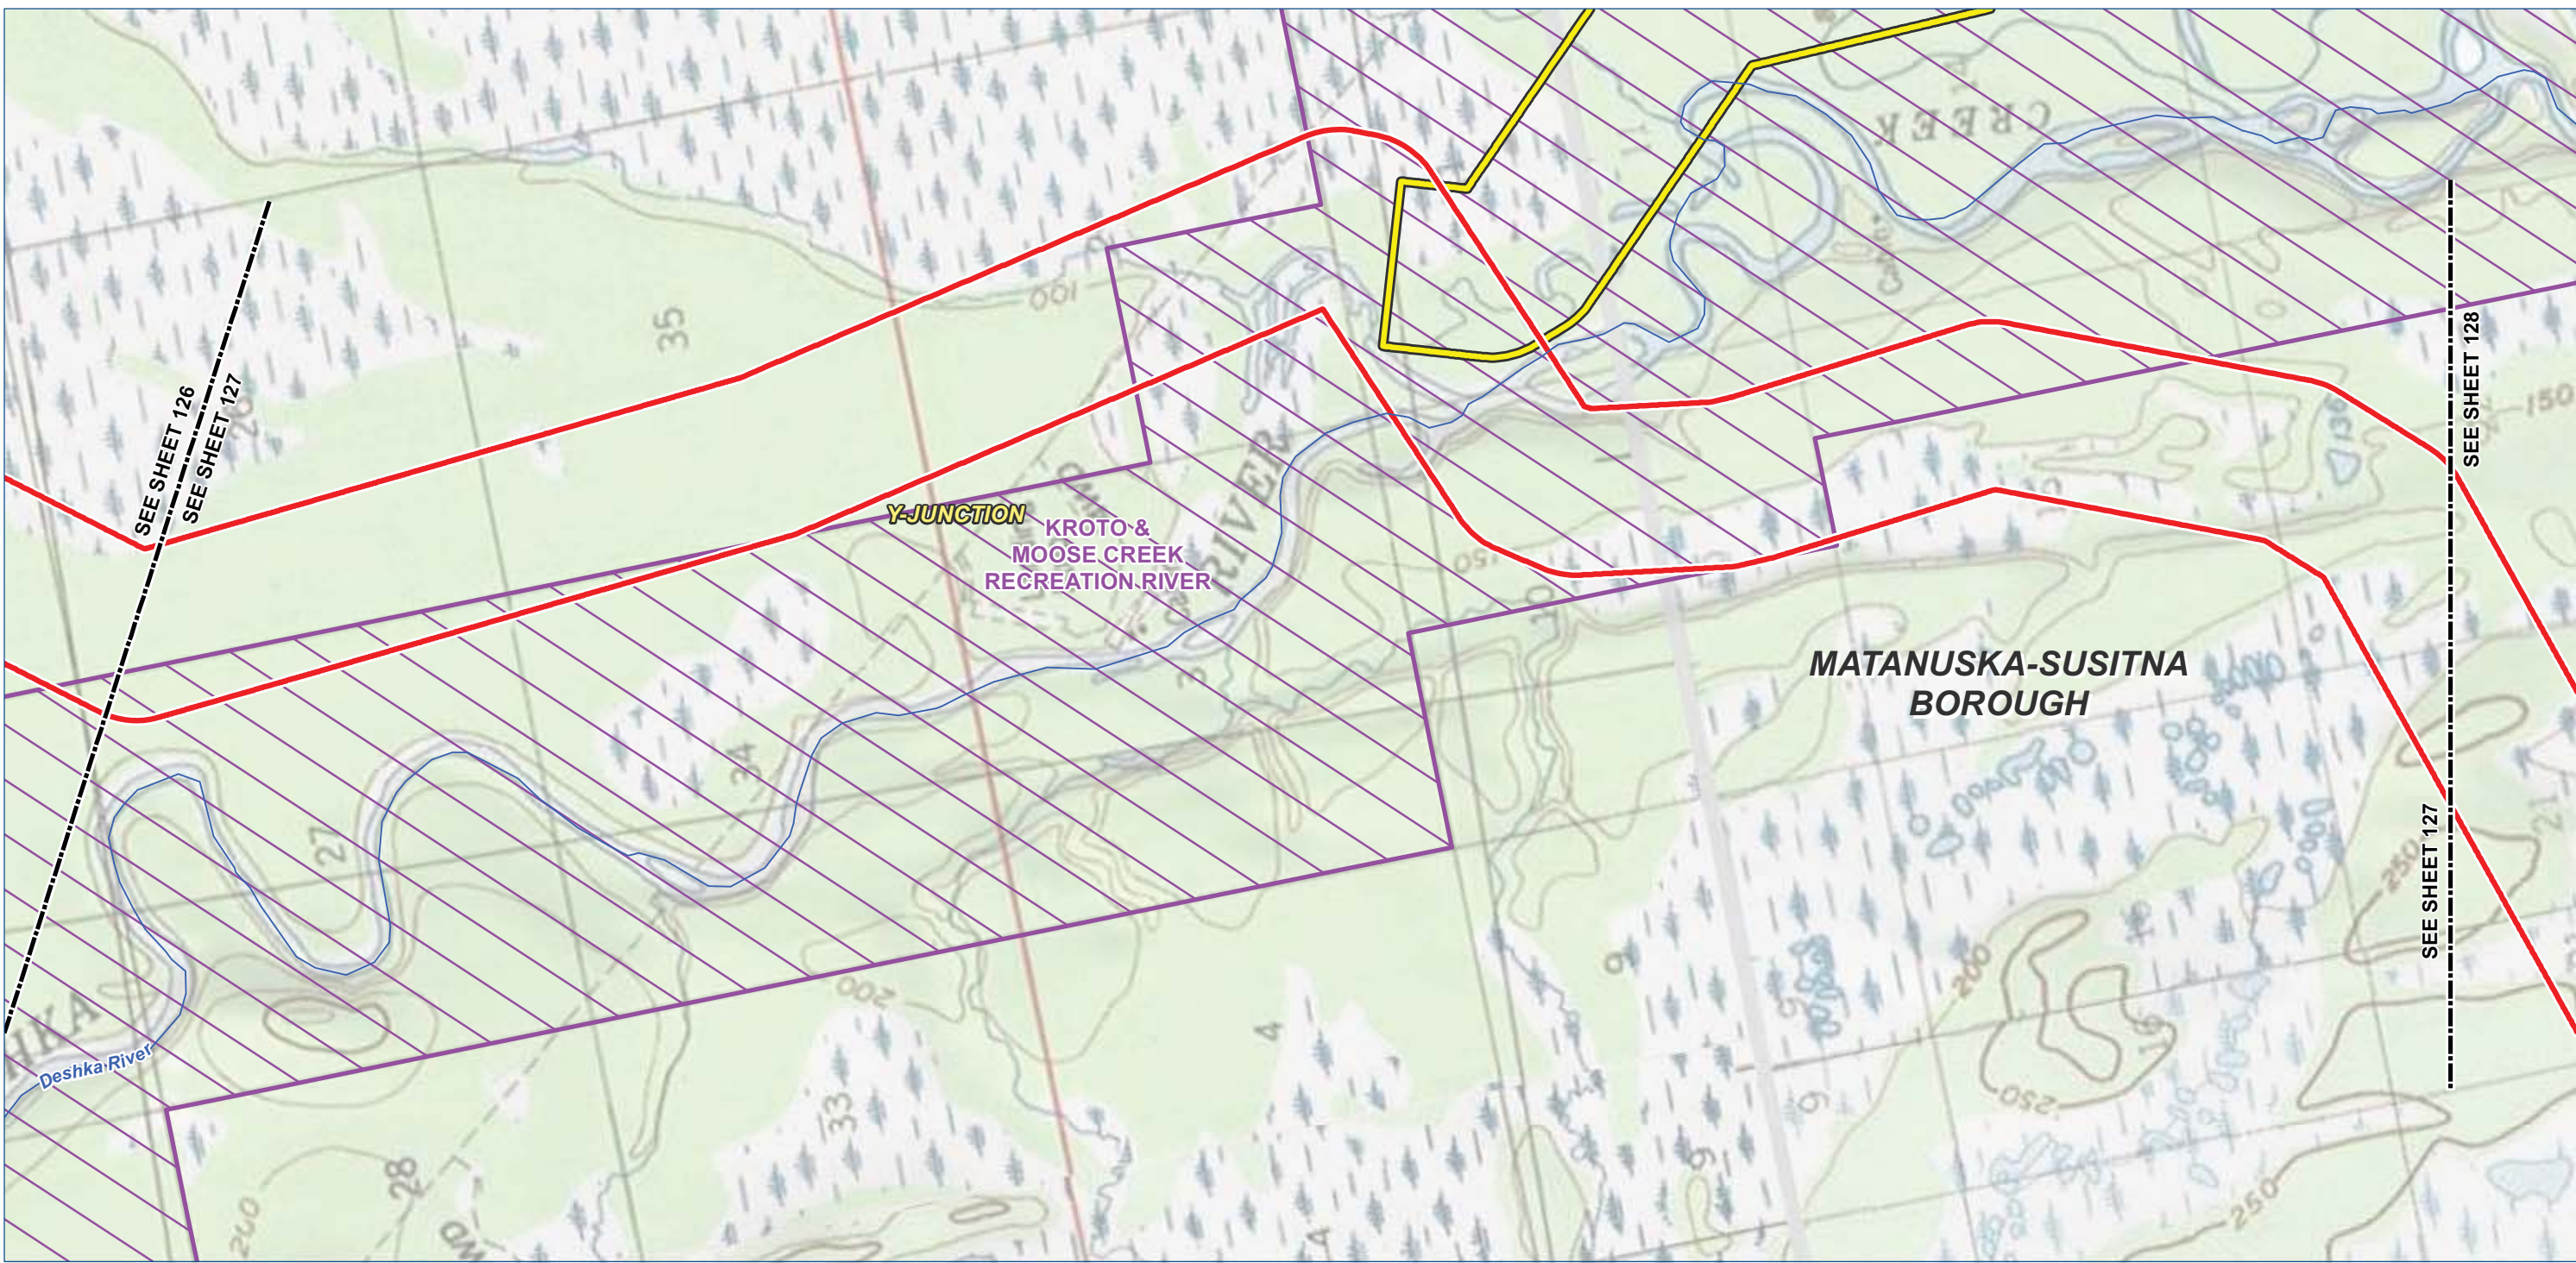

- Legend**

 - TIGER Road
 - NHD Named Flowline
 - Trail
 - Study Corridor - 2,000 ft wide (+/-)**
 - Pre-FEED Rev A Base Corridor
 - Pre-FEED Rev A Alternate Corridor
- Borough / Census Area Line
 - Incorporated City Boundary
 - Public Land - Large Parcel

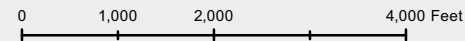

ALASKA LNG PROJECT		
Appendix A - Pre-FEED Rev A Base Corridor		
BOROUGH: MATANUSKA-SUSITNA	DRAWN BY: CC	
STATE: ALASKA	CHECKED BY: GS / JS	
REV. NO.:	REVISION	DATE
A	ISSUED FOR REVIEW	2014-06-23
B	ISSUED FOR REVIEW	2014-07-10
C	ISSUED FOR REVIEW	2014-09-30
0	ISSUED FOR REVIEW	2014-10-01
Mile posts will be added once a concept is selected		
DATE: 2014-10-01	PROJECTION: NAD83 STATE PLANE AK 4 5004 FEET	

PREPARED BY:



exp Energy Services Inc.

t: +1.850.385.5441 | f: +1.850.385.5523
1300 Metropolitan Blvd.
Tallahassee, FL 32308
U.S.A.

www.exp.com


• BUILDINGS • EARTH & ENVIRONMENT • ENERGY •
• INDUSTRIAL • INFRASTRUCTURE • SUSTAINABILITY •

DWG: APP A-T-BASE_PRE-FEED SHEET: 127

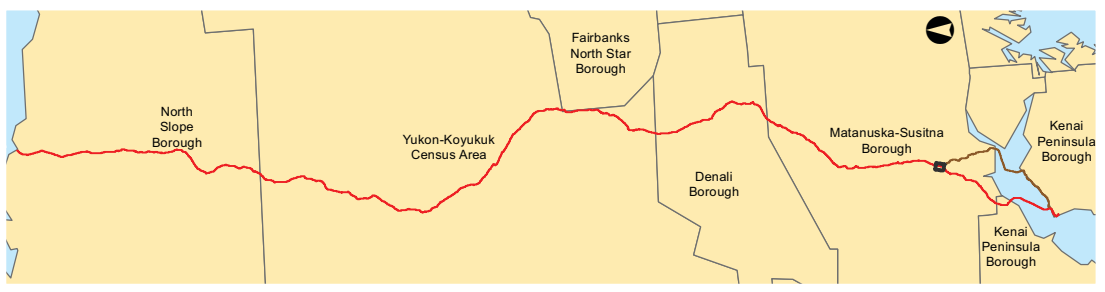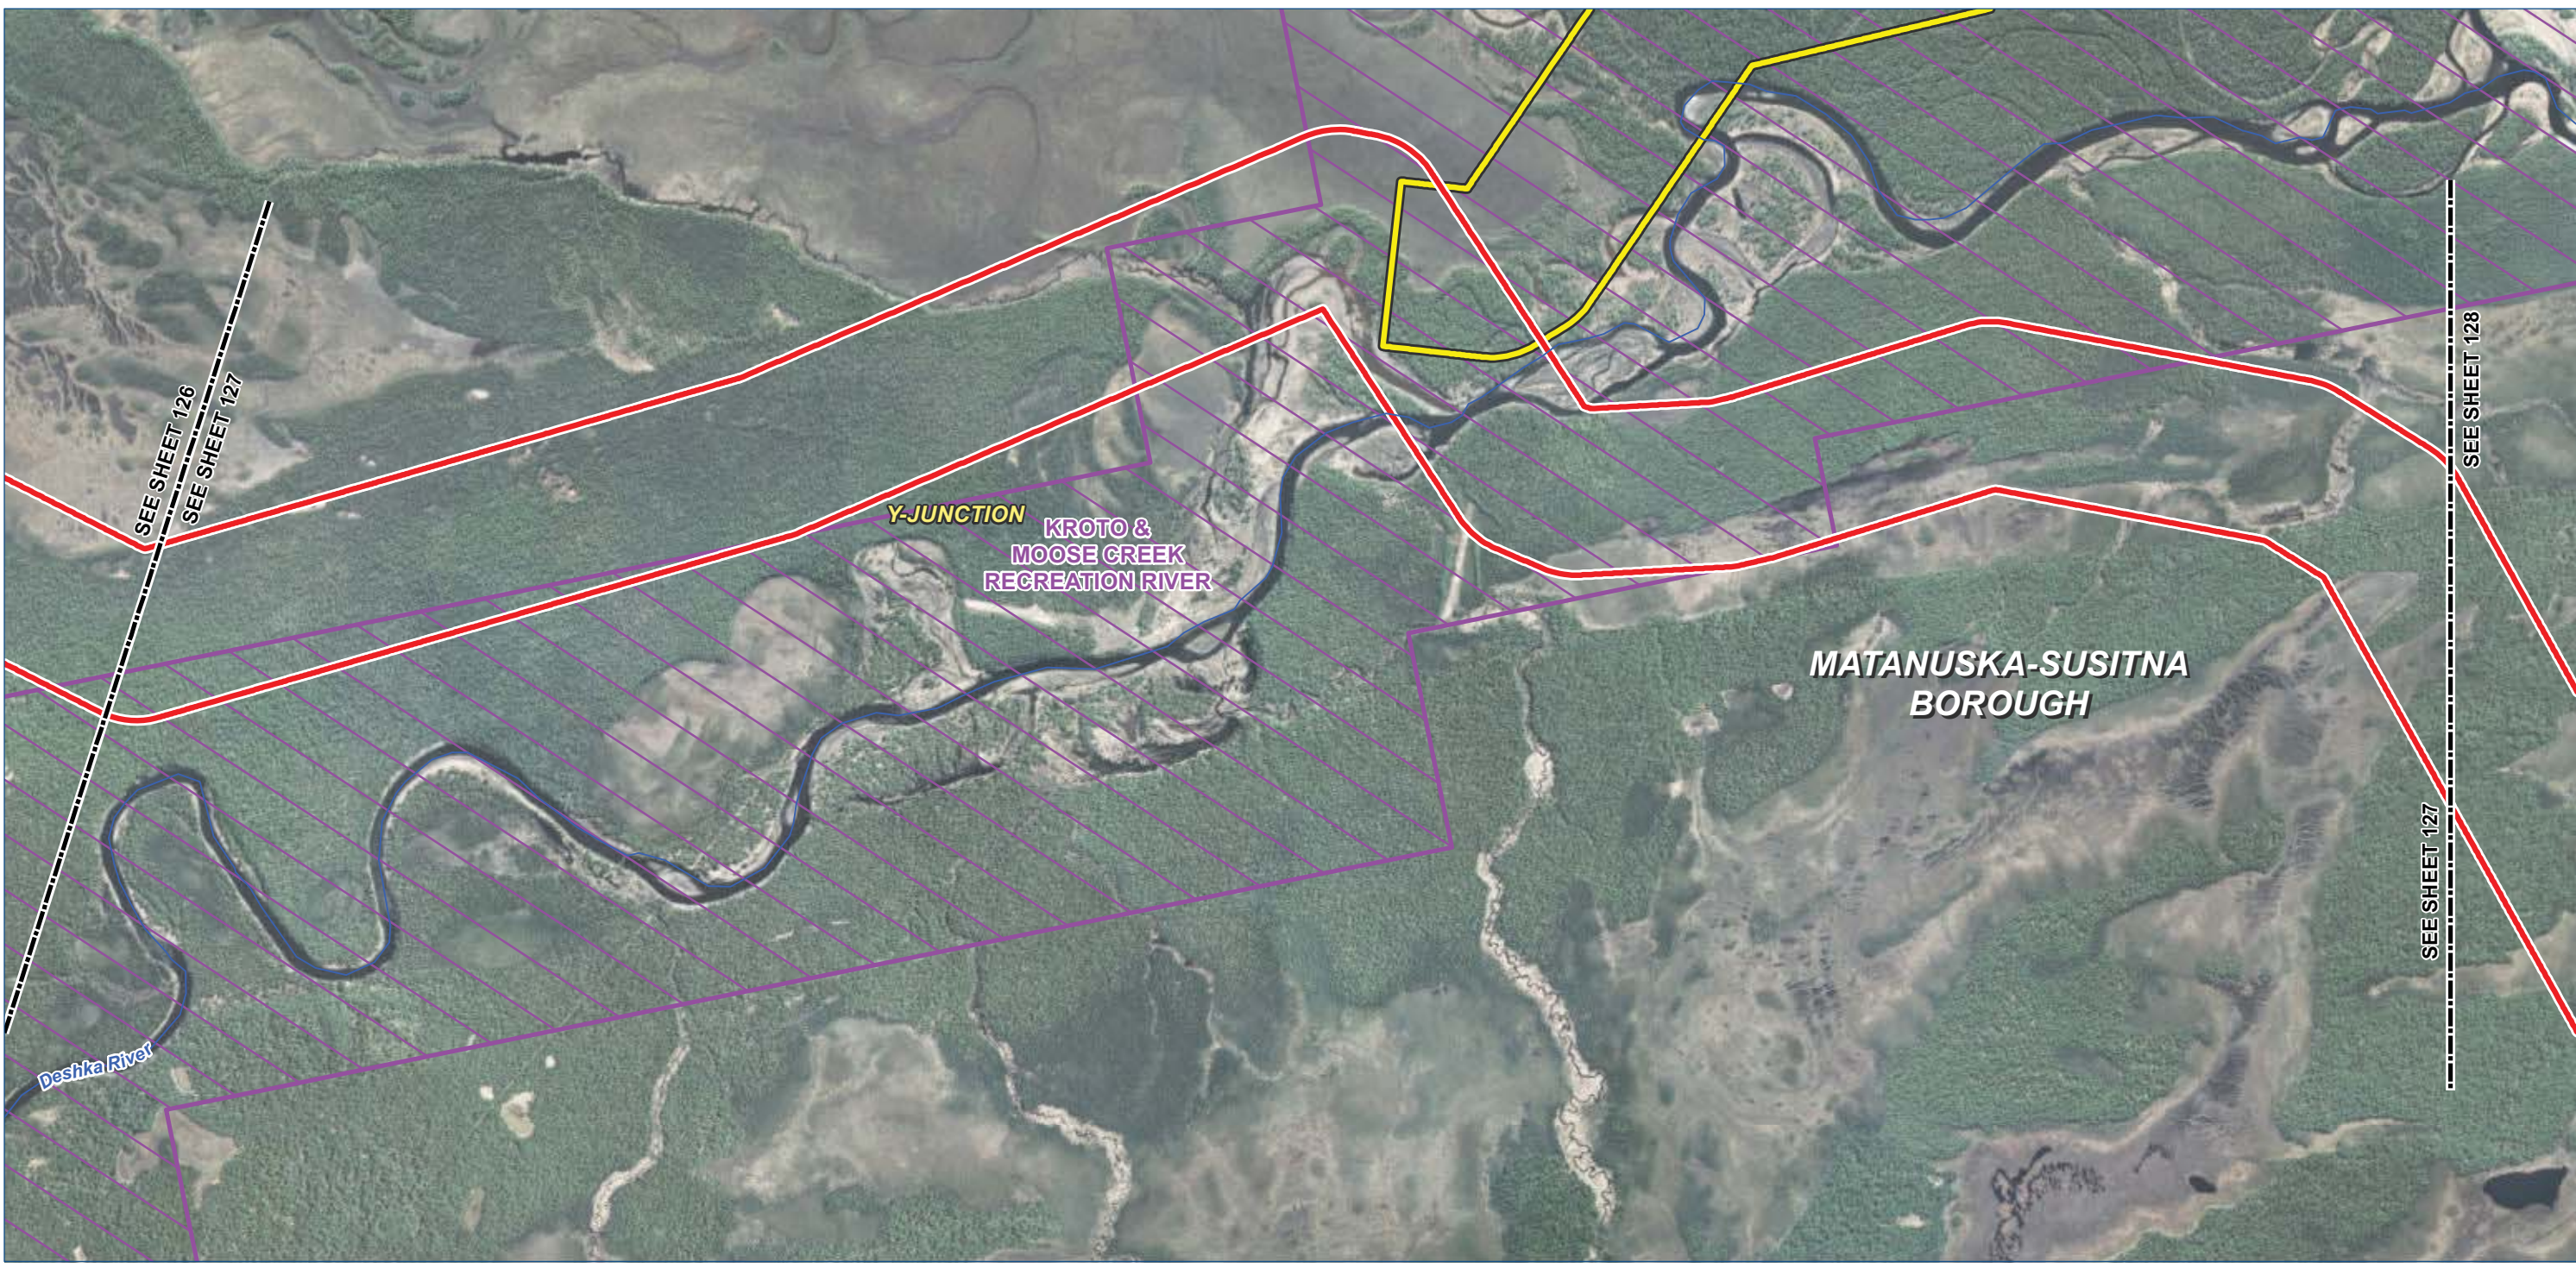

- Legend**

 - TIGER Road
 - NHD Named Flowline
 - Trail
 - Study Corridor - 2,000 ft wide (+/-)**
 - Pre-FEED Rev A Base Corridor
 - Pre-FEED Rev A Alternate Corridor
- Borough / Census Area Line
 - Incorporated City Boundary
 - Public Land - Large Parcel

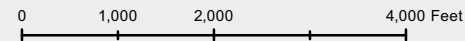

ALASKA LNG PROJECT		
Appendix A - Pre-FEED Rev A Base Corridor		
BOROUGH: MATANUSKA-SUSITNA	DRAWN BY: CC	
STATE: ALASKA	CHECKED BY: GS / JS	
REV. NO.:	REVISION	DATE
A	ISSUED FOR REVIEW	2014-06-23
B	ISSUED FOR REVIEW	2014-07-10
C	ISSUED FOR REVIEW	2014-09-30
0	ISSUED FOR REVIEW	2014-10-01
Mile posts will be added once a concept is selected		
DATE: 2014-10-01	PROJECTION: NAD83 STATE PLANE AK 4 5004 FEET	

PREPARED BY:



exp Energy Services Inc.

t: +1.850.385.5441 | f: +1.850.385.5523
1300 Metropolitan Blvd.
Tallahassee, FL 32308
U.S.A.

www.exp.com

• BUILDINGS • EARTH & ENVIRONMENT • ENERGY •
• INDUSTRIAL • INFRASTRUCTURE • SUSTAINABILITY •

DWG: APP A-A-BASE_PRE-FEED SHEET: 127

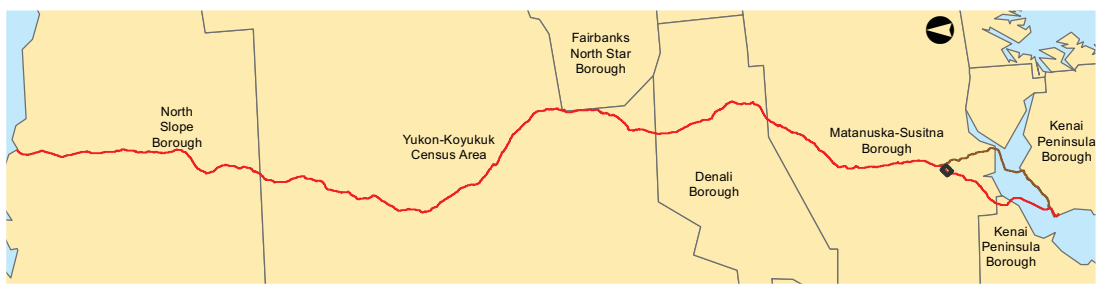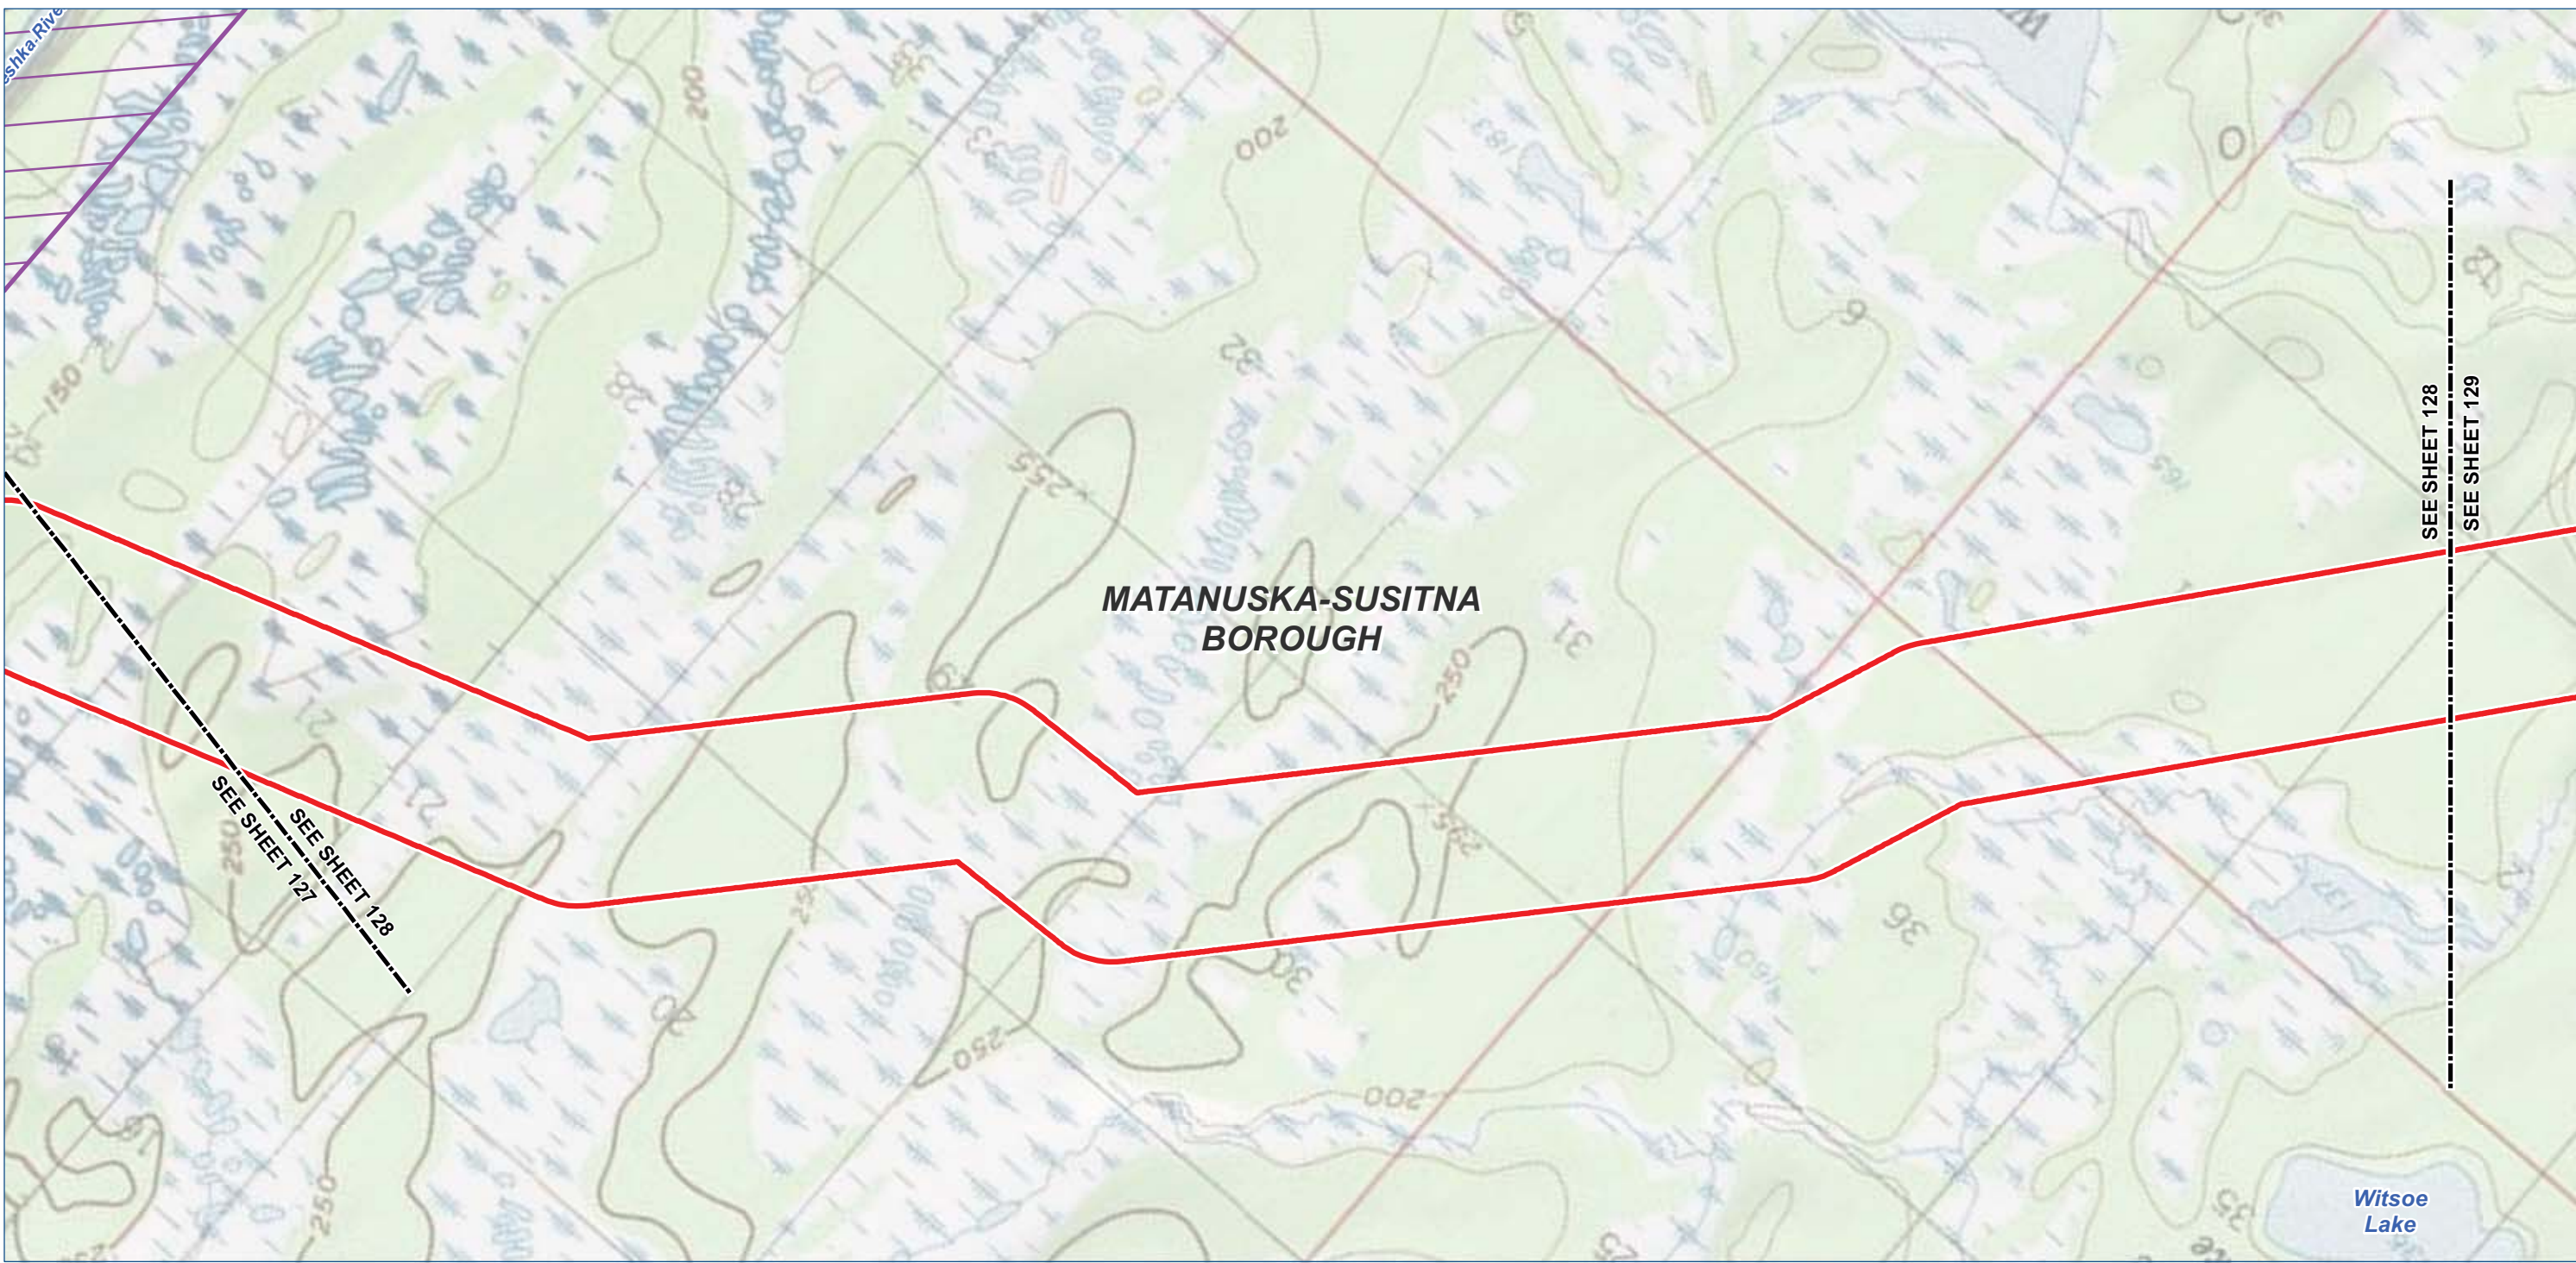

- Legend**
 - TIGER Road
 - NHD Named Flowline
 - Trail
 - Study Corridor - 2,000 ft wide (+/-)**
 - Pre-FEED Rev A Base Corridor
 - Pre-FEED Rev A Alternate Corridor
- Borough / Census Area Line
 - Incorporated City Boundary
 - Public Land - Large Parcel



ALASKA LNG PROJECT		
Appendix A - Pre-FEED Rev A Base Corridor		
BOROUGH: MATANUSKA-SUSITNA	DRAWN BY: CC	
STATE: ALASKA	CHECKED BY: GS / JS	
REV. NO.:	REVISION	DATE
A	ISSUED FOR REVIEW	2014-06-23
B	ISSUED FOR REVIEW	2014-07-10
C	ISSUED FOR REVIEW	2014-09-30
0	ISSUED FOR REVIEW	2014-10-01
Mile posts will be added once a concept is selected		
DATE: 2014-10-01	PROJECTION: NAD83 STATE PLANE AK 4 5004 FEET	

PREPARED BY:


exp Energy Services Inc.

t: +1.850.385.5441 | f: +1.850.385.5523
1300 Metropolitan Blvd.
Tallahassee, FL 32308
U.S.A.

www.exp.com

• BUILDINGS • EARTH & ENVIRONMENT • ENERGY •
• INDUSTRIAL • INFRASTRUCTURE • SUSTAINABILITY •

DWG: APP A-T-BASE_PRE-FEED SHEET: 128

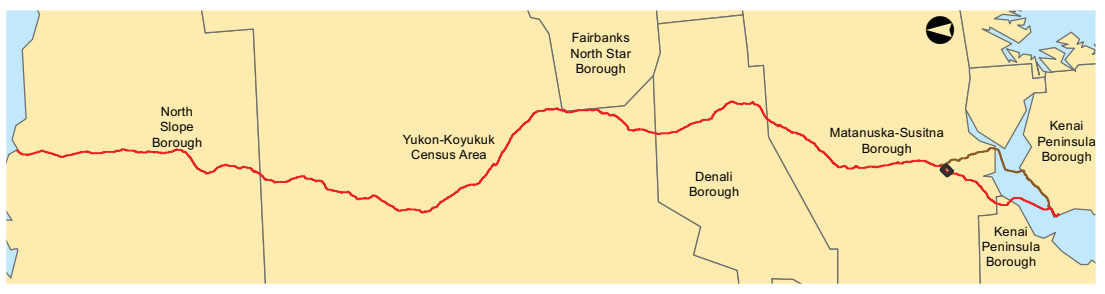

Legend

- TIGER Road

NHD Named Flowline

Trail


Study Corridor - 2,000 ft wide (+/-)

Pre-FEED Rev A Base Corridor

Pre-FEED Rev A Alternate Corridor
- Borough / Census Area Line

Incorporated City Boundary

Public Land - Large Parcel

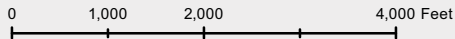

ALASKA LNG PROJECT		
Appendix A - Pre-FEED Rev A Base Corridor		
BOROUGH: MATANUSKA-SUSITNA	DRAWN BY: CC	
STATE: ALASKA	CHECKED BY: GS / JS	
REV. NO.:	REVISION	DATE
A	ISSUED FOR REVIEW	2014-06-23
B	ISSUED FOR REVIEW	2014-07-10
C	ISSUED FOR REVIEW	2014-09-30
0	ISSUED FOR REVIEW	2014-10-01
Mile posts will be added once a concept is selected		
DATE: 2014-10-01	PROJECTION: NAD83 STATE PLANE AK 4 5004 FEET	

PREPARED BY:

exp Energy Services Inc.



t: +1.850.385.5441 | f: +1.850.385.5523
1300 Metropolitan Blvd.
Tallahassee, FL 32308
U.S.A.

www.exp.com



• BUILDINGS • EARTH & ENVIRONMENT • ENERGY •
• INDUSTRIAL • INFRASTRUCTURE • SUSTAINABILITY •

DWG: APP A-A-BASE_PRE-FEED SHEET: 128

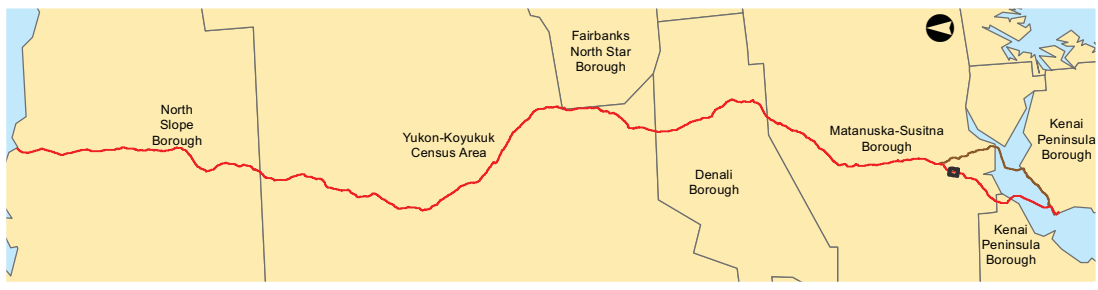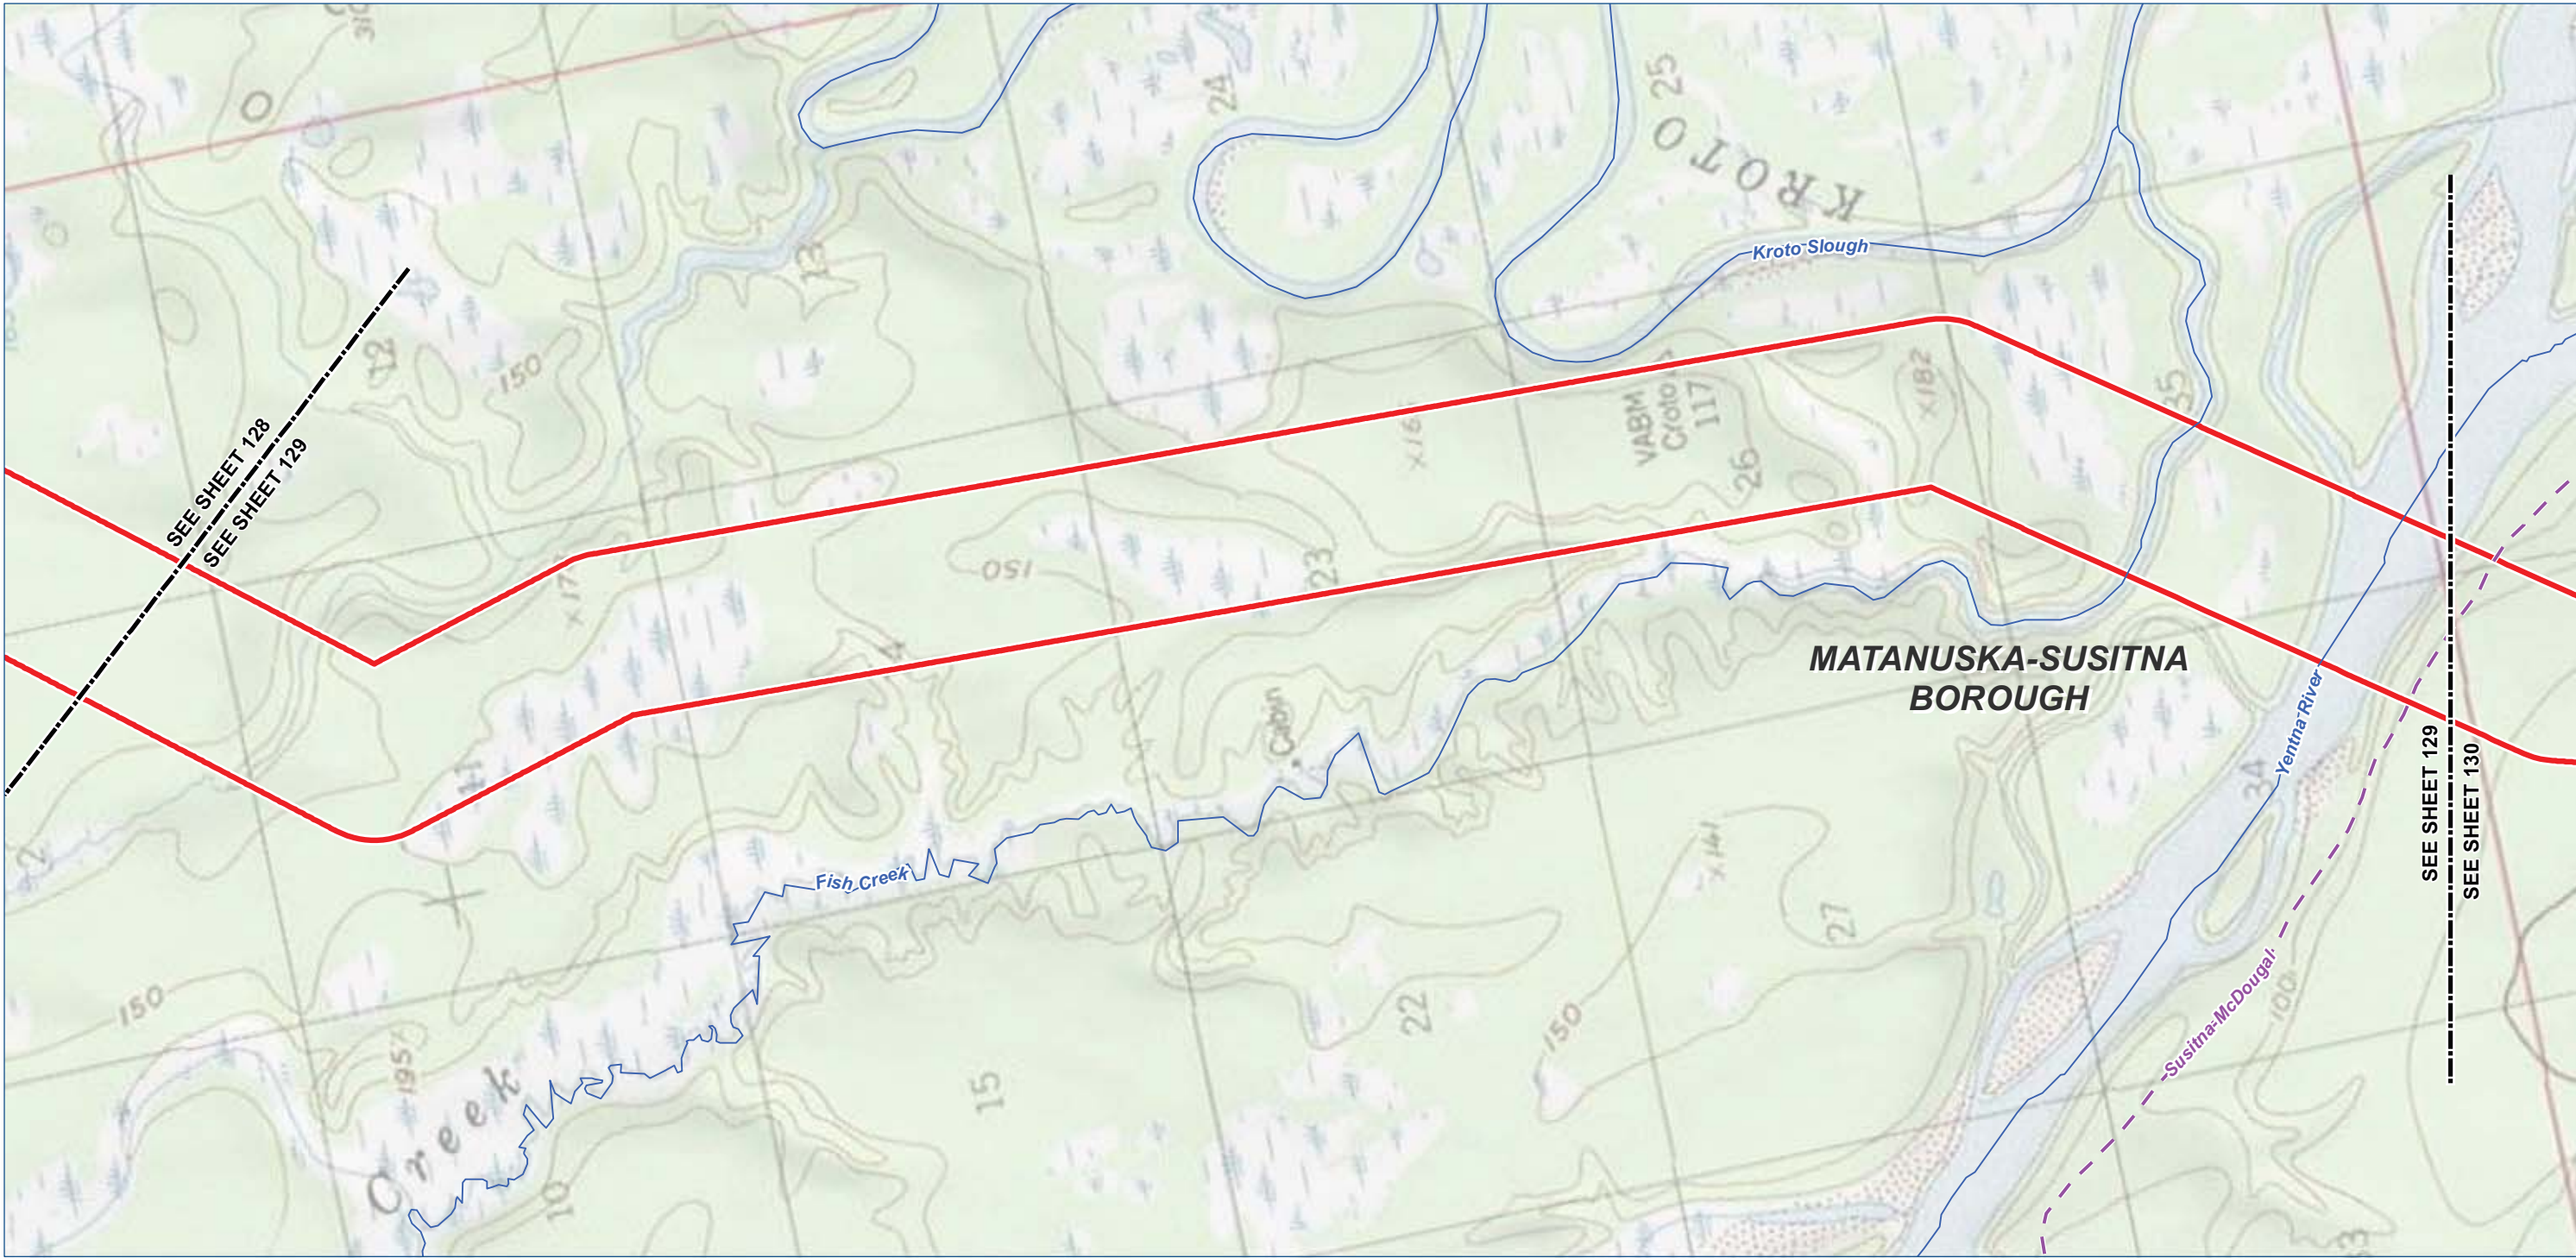

- Legend**

 - TIGER Road
 - NHD Named Flowline
 - Trail
 - Study Corridor - 2,000 ft wide (+/-)**
 - Pre-FEED Rev A Base Corridor
 - Pre-FEED Rev A Alternate Corridor
- Borough / Census Area Line
 - Incorporated City Boundary
 - Public Land - Large Parcel



ALASKA LNG PROJECT		
Appendix A - Pre-FEED Rev A Base Corridor		
BOROUGH: MATANUSKA-SUSITNA	DRAWN BY: CC	
STATE: ALASKA	CHECKED BY: GS / JS	
REV. NO.:	REVISION	DATE
A	ISSUED FOR REVIEW	2014-06-23
B	ISSUED FOR REVIEW	2014-07-10
C	ISSUED FOR REVIEW	2014-09-30
0	ISSUED FOR REVIEW	2014-10-01
Mile posts will be added once a concept is selected		
DATE: 2014-10-01	PROJECTION: NAD83 STATE PLANE AK 4 5004 FEET	

PREPARED BY:

exp Energy Services Inc.

t: +1.850.385.5441 | f: +1.850.385.5523

1300 Metropolitan Blvd.

Tallahassee, FL 32308

U.S.A.



www.exp.com

• BUILDINGS • EARTH & ENVIRONMENT • ENERGY •

• INDUSTRIAL • INFRASTRUCTURE • SUSTAINABILITY •

DWG: APP A-T-BASE_PRE-FEED

SHEET: 129

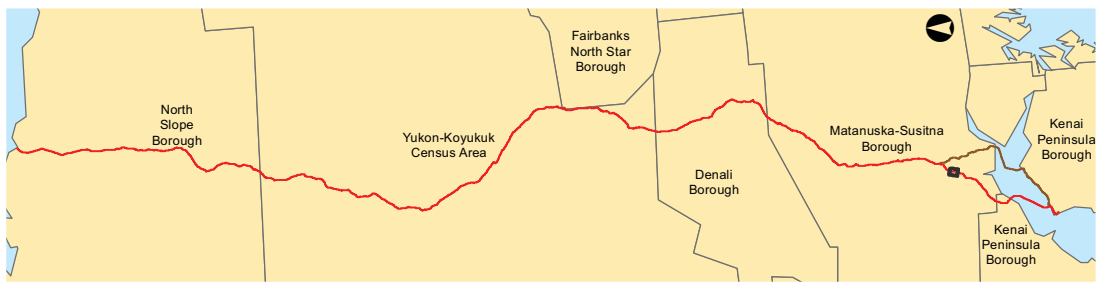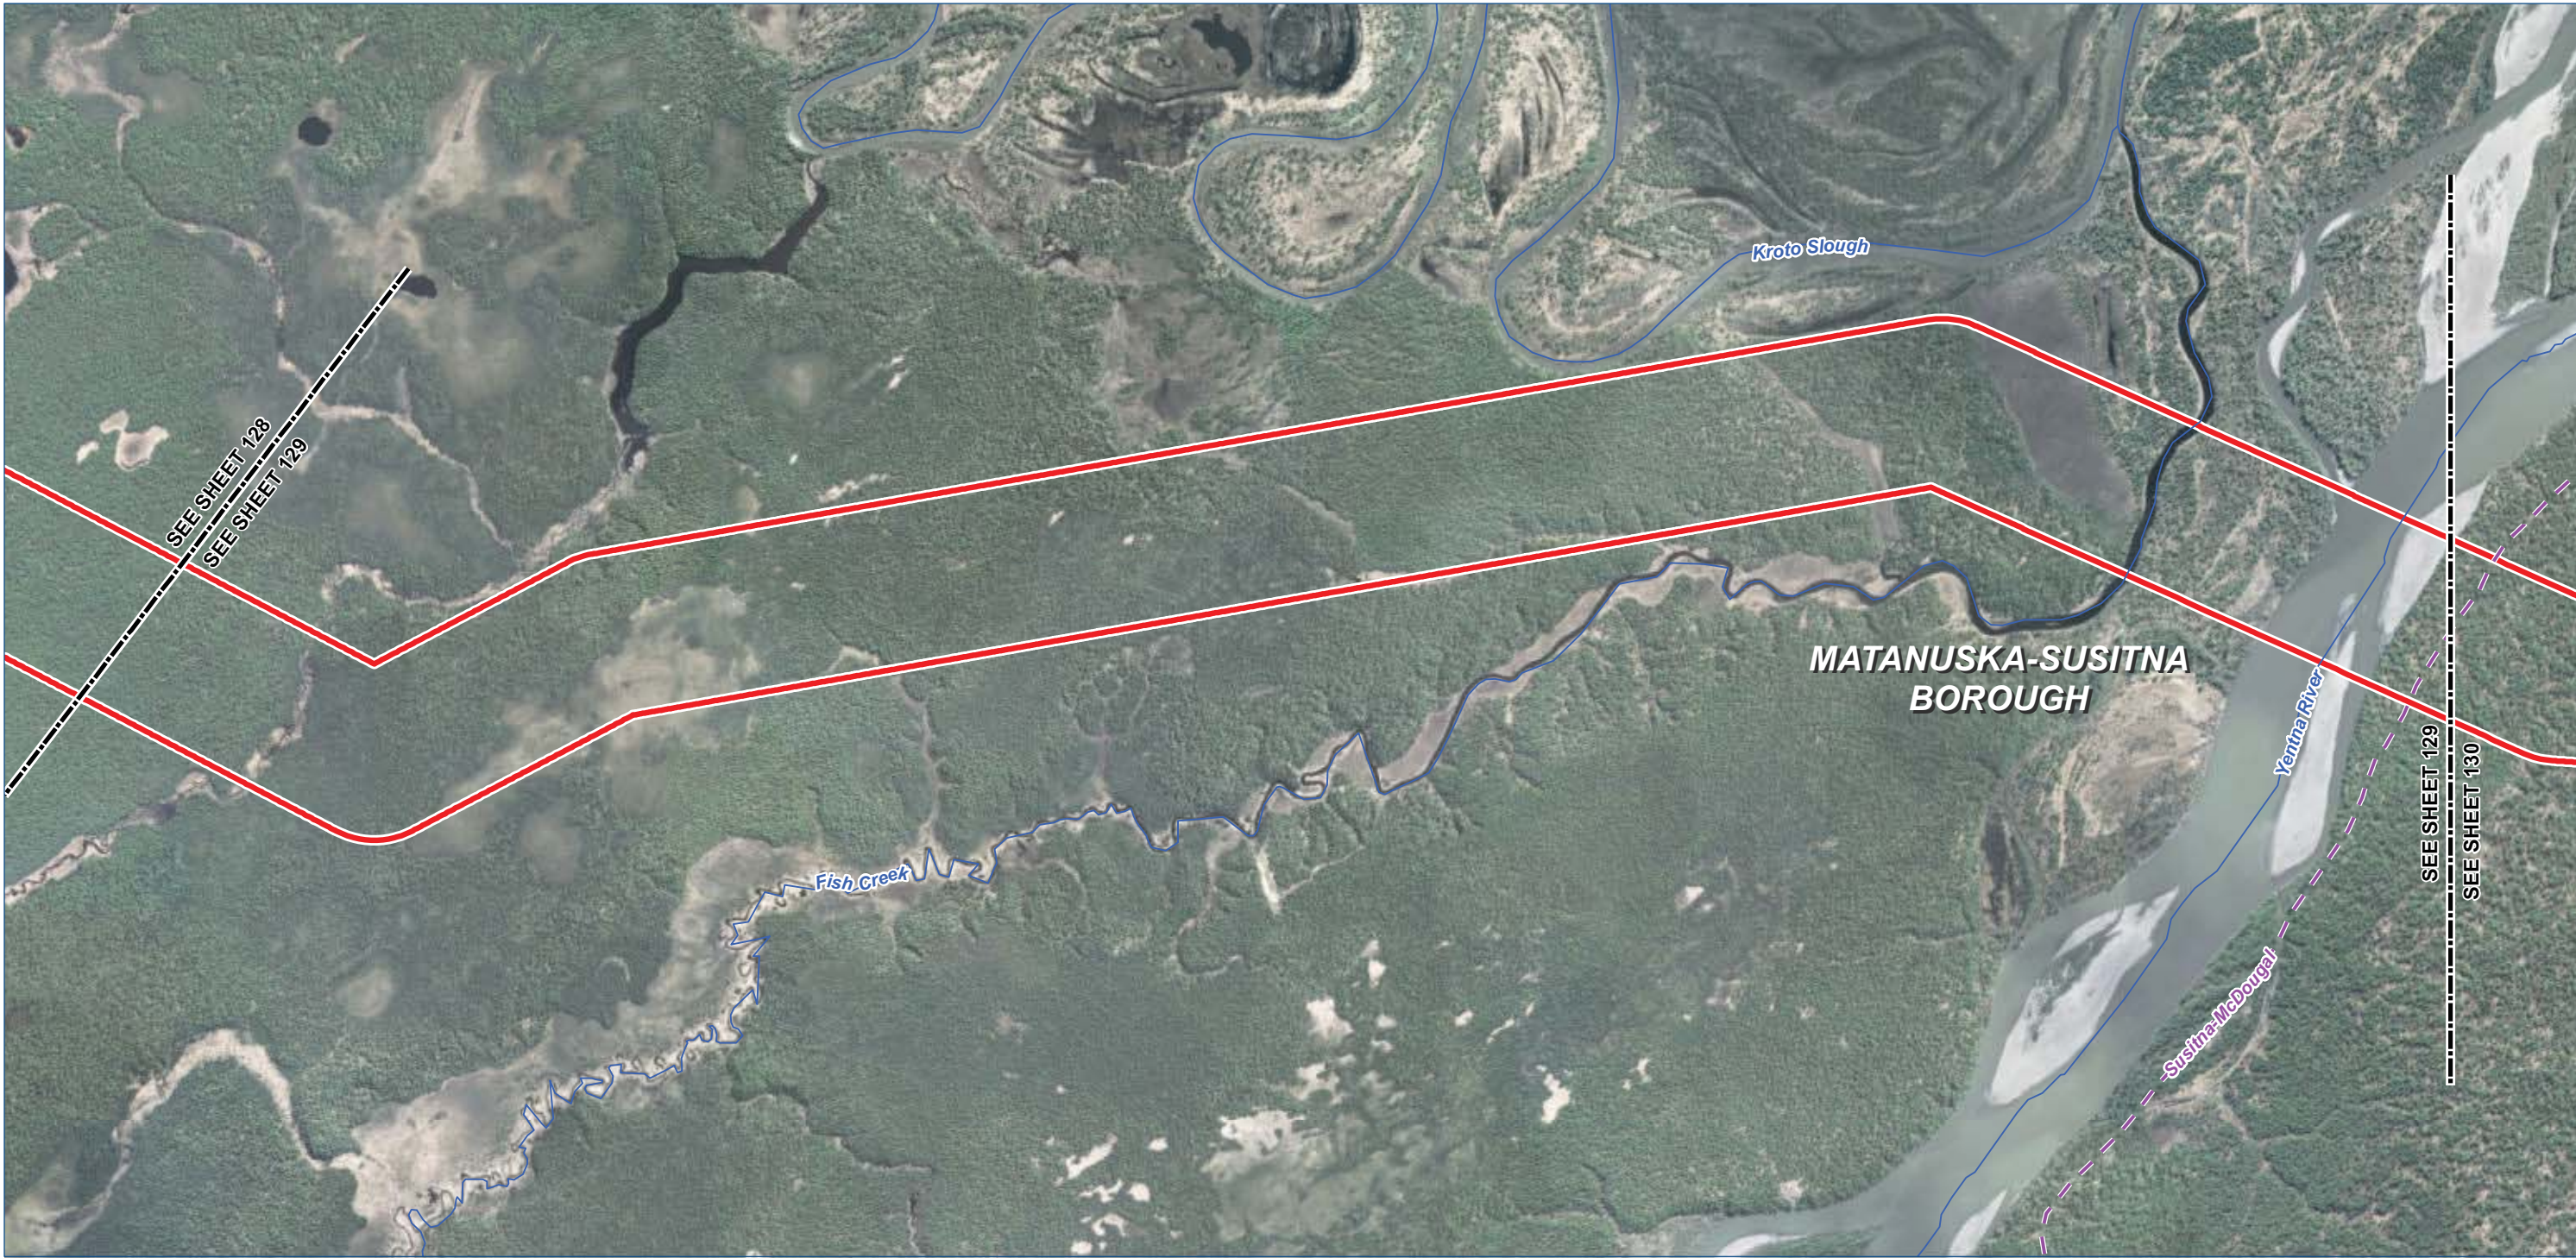

- Legend**

 - TIGER Road
 - NHD Named Flowline
 - Trail
 - Study Corridor - 2,000 ft wide (+/-)**
 - Pre-FEED Rev A Base Corridor
 - Pre-FEED Rev A Alternate Corridor
- Borough / Census Area Line
 - Incorporated City Boundary
 - Public Land - Large Parcel



ALASKA LNG PROJECT		
Appendix A - Pre-FEED Rev A Base Corridor		
BOROUGH: MATANUSKA-SUSITNA	DRAWN BY: CC	
STATE: ALASKA	CHECKED BY: GS / JS	
REV. NO.:	REVISION	DATE
A	ISSUED FOR REVIEW	2014-06-23
B	ISSUED FOR REVIEW	2014-07-10
C	ISSUED FOR REVIEW	2014-09-30
0	ISSUED FOR REVIEW	2014-10-01
Mile posts will be added once a concept is selected		
DATE: 2014-10-01	PROJECTION: NAD83 STATE PLANE AK 4 5004 FEET	

PREPARED BY:



exp Energy Services Inc.

t: +1.850.385.5441 | f: +1.850.385.5523
1300 Metropolitan Blvd.
Tallahassee, FL 32308
U.S.A.

www.exp.com

• BUILDINGS • EARTH & ENVIRONMENT • ENERGY •
• INDUSTRIAL • INFRASTRUCTURE • SUSTAINABILITY •

DWG: APP A-A-BASE_PRE-FEED SHEET: 129

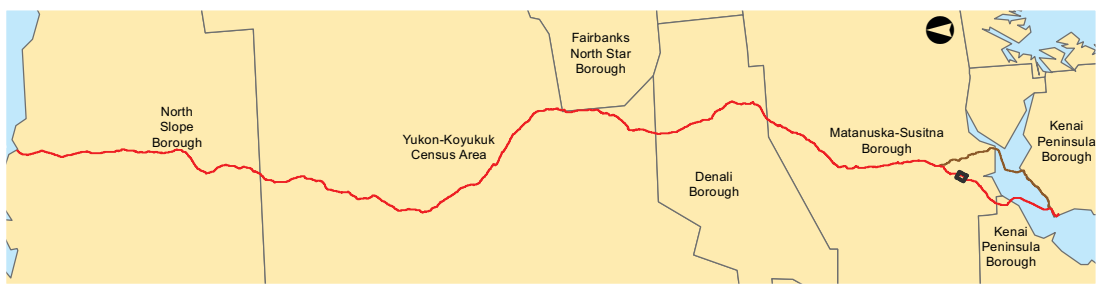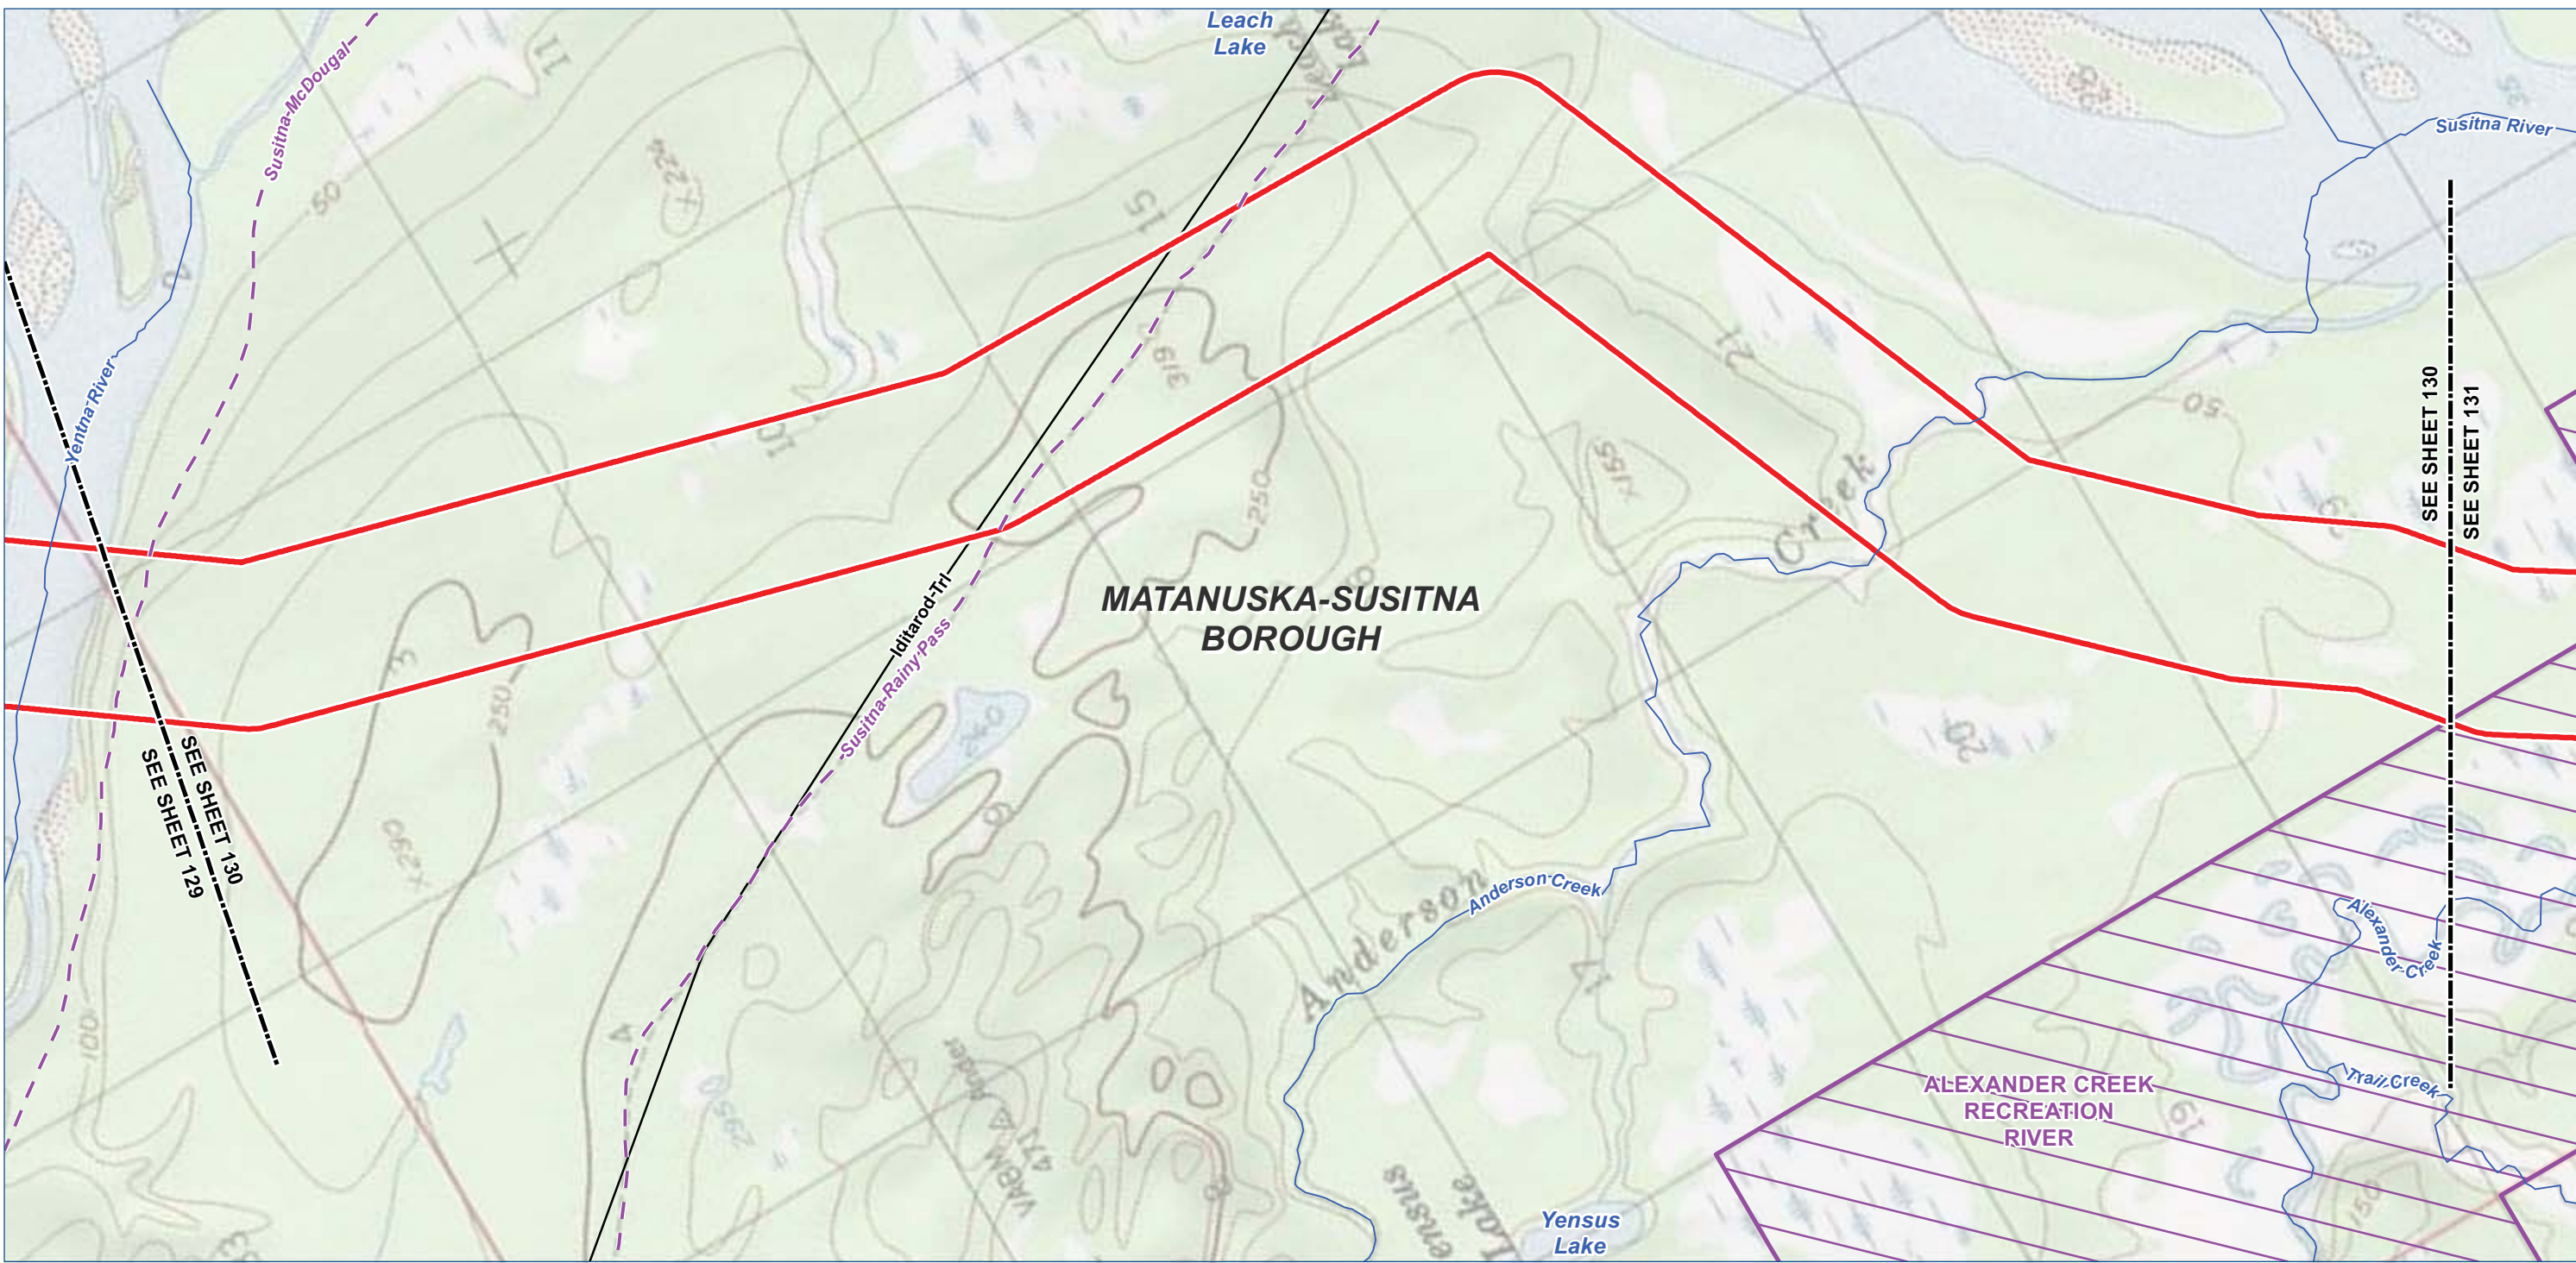

Legend

TIGER Road

NHD Named Flowline

Trail

Study Corridor - 2,000 ft wide (+/-)


Pre-FEED Rev A Base Corridor

Pre-FEED Rev A Alternate Corridor

Borough / Census Area Line

Incorporated City Boundary

Public Land - Large Parcel

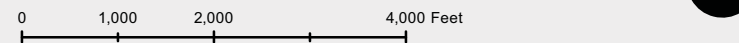

ALASKA LNG PROJECT		
Appendix A - Pre-FEED Rev A Base Corridor		
BOROUGH: MATANUSKA-SUSITNA	DRAWN BY: CC	
STATE: ALASKA	CHECKED BY: GS / JS	
REV. NO.:	REVISION	DATE
A	ISSUED FOR REVIEW	2014-06-23
B	ISSUED FOR REVIEW	2014-07-10
C	ISSUED FOR REVIEW	2014-09-30
0	ISSUED FOR REVIEW	2014-10-01
Mile posts will be added once a concept is selected		
DATE: 2014-10-01	PROJECTION: NAD83 STATE PLANE AK 4 5004 FEET	

PREPARED BY:

exp Energy Services Inc.

t: +1.850.385.5441 | f: +1.850.385.5523
1300 Metropolitan Blvd.
Tallahassee, FL 32308
U.S.A.


www.exp.com

exp.

BUILDINGS • EARTH & ENVIRONMENT • ENERGY •

INDUSTRIAL • INFRASTRUCTURE • SUSTAINABILITY •

DWG: APP A-T-BASE_PRE-FEED SHEET: 130

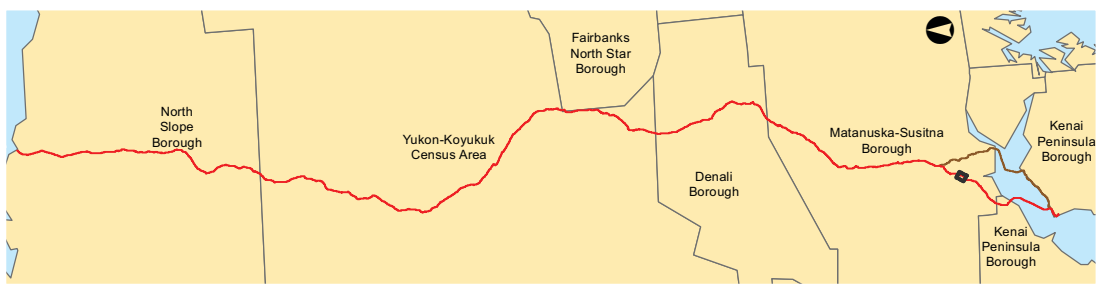

Legend

TIGER Road

NHD Named Flowline

Trail

Study Corridor - 2,000 ft wide (+/-)

Pre-FEED Rev A Base Corridor

Pre-FEED Rev A Alternate Corridor

Borough / Census Area Line

Incorporated City Boundary

Public Land - Large Parcel

ALASKA LNG PROJECT		
Appendix A - Pre-FEED Rev A Base Corridor		
BOROUGH: MATANUSKA-SUSITNA	DRAWN BY: CC	
STATE: ALASKA	CHECKED BY: GS / JS	
REV. NO.:	REVISION	DATE
A	ISSUED FOR REVIEW	2014-06-23
B	ISSUED FOR REVIEW	2014-07-10
C	ISSUED FOR REVIEW	2014-09-30
0	ISSUED FOR REVIEW	2014-10-01
Mile posts will be added once a concept is selected		
DATE: 2014-10-01	PROJECTION: NAD83 STATE PLANE AK 4 5004 FEET	

PREPARED BY:

exp Energy Services Inc.

t: +1.850.385.5441 | f: +1.850.385.5523
1300 Metropolitan Blvd.
Tallahassee, FL 32308
U.S.A.

www.exp.com

exp.



BUILDINGS • EARTH & ENVIRONMENT • ENERGY •

INDUSTRIAL • INFRASTRUCTURE • SUSTAINABILITY •

DWG: APP A-A-BASE_PRE-FEED SHEET: 130

Alaska LNG Project

X:\Projects\ExxonMobil\SCLNG\Mapping\20140930_Resource_Report_Rev_0\04_MXD\01_Ver0\App_A_Aerial_Preliminary_Prefered_Corridor_Pre_FEED.mxd

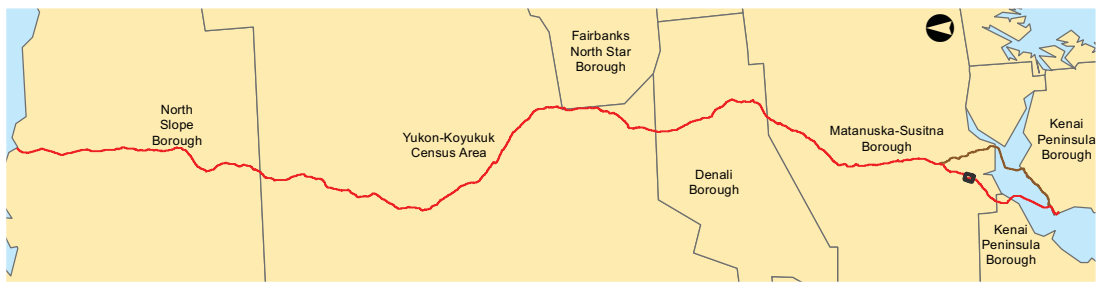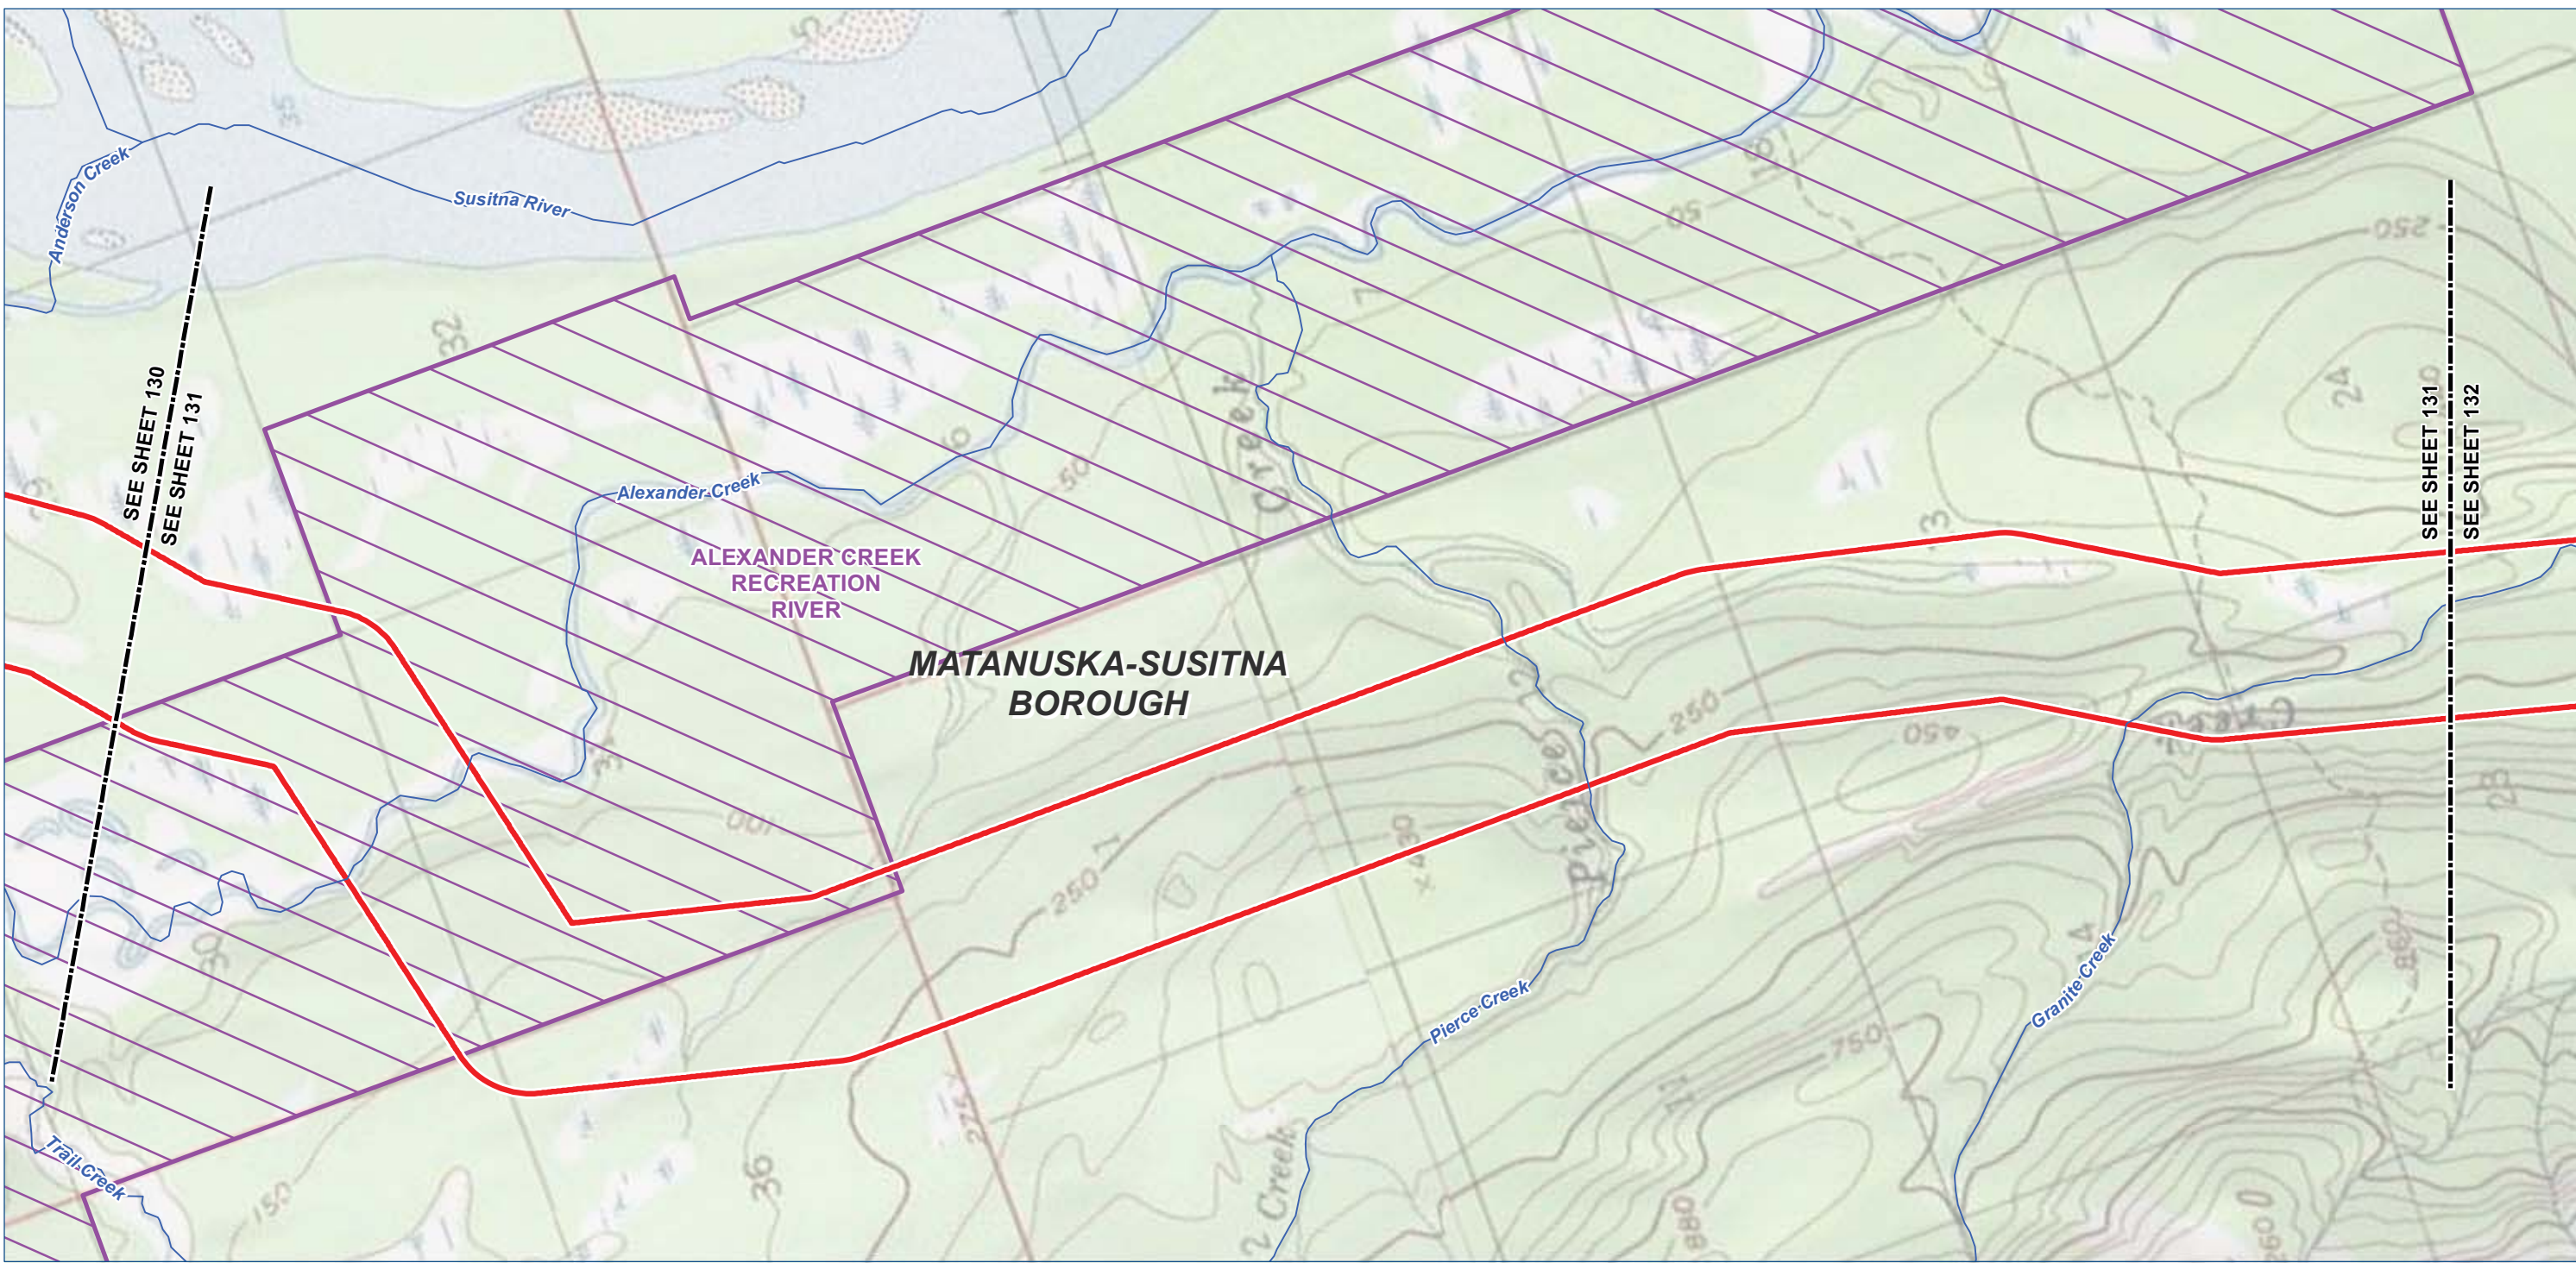

Legend

- TIGER Road

NHD Named Flowline

Trail
- Borough / Census Area Line

Incorporated City Boundary

Public Land - Large Parcel

- Study Corridor - 2,000 ft wide (+/-)
- Pre-FEED Rev A Base Corridor

Pre-FEED Rev A Alternate Corridor



ALASKA LNG PROJECT		
Appendix A - Pre-FEED Rev A Base Corridor		
BOROUGH: MATANUSKA-SUSITNA	DRAWN BY: CC	
STATE: ALASKA	CHECKED BY: GS / JS	
REV. NO.:	REVISION	DATE
A	ISSUED FOR REVIEW	2014-06-23
B	ISSUED FOR REVIEW	2014-07-10
C	ISSUED FOR REVIEW	2014-09-30
0	ISSUED FOR REVIEW	2014-10-01
Mile posts will be added once a concept is selected		
DATE: 2014-10-01	PROJECTION: NAD83 STATE PLANE AK 4 5004 FEET	

PREPARED BY:

exp Energy Services Inc.

t: +1.850.385.5441 | f: +1.850.385.5523

1300 Metropolitan Blvd.

Tallahassee, FL 32308



U.S.A.

www.exp.com

BUILDINGS • EARTH & ENVIRONMENT • ENERGY •

INDUSTRIAL • INFRASTRUCTURE • SUSTAINABILITY •

DWG: APP A-T-BASE_PRE-FEED SHEET: 131

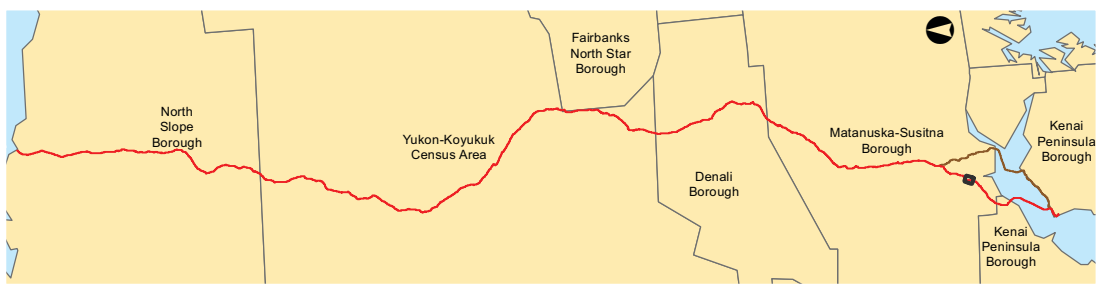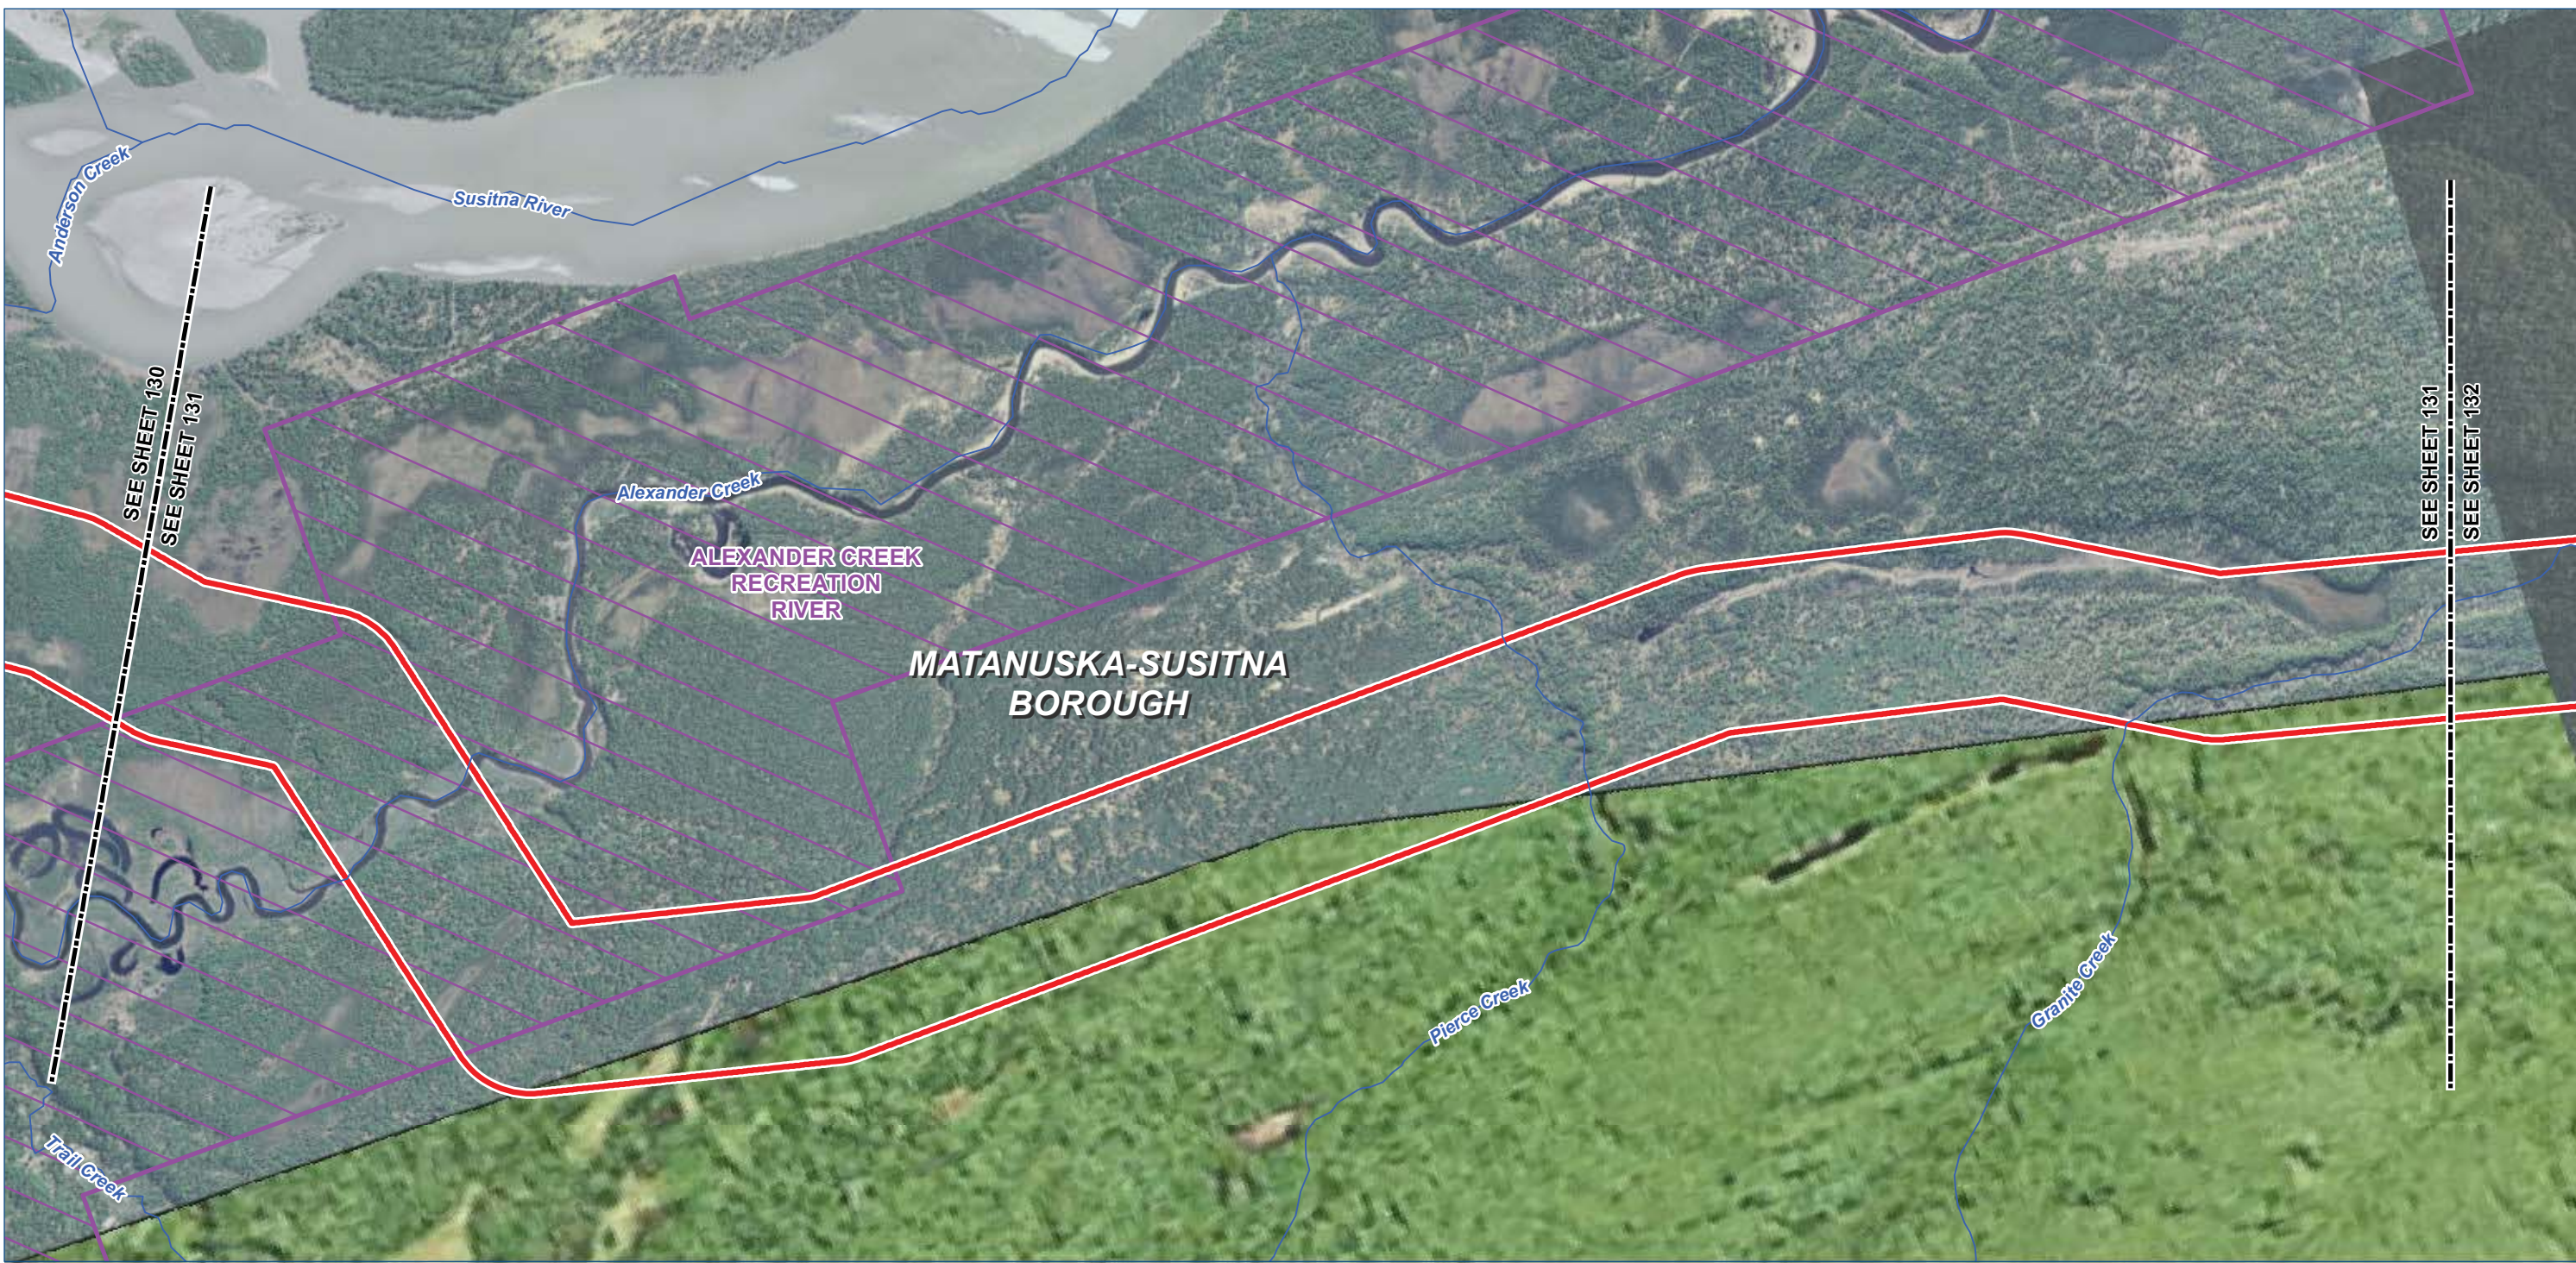

Legend

TIGER Road

NHD Named Flowline

Trail

Study Corridor - 2,000 ft wide (+/-)


Pre-FEED Rev A Base Corridor

Pre-FEED Rev A Alternate Corridor

Borough / Census Area Line

Incorporated City Boundary

Public Land - Large Parcel

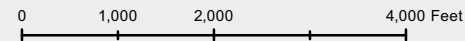

ALASKA LNG PROJECT		
Appendix A - Pre-FEED Rev A Base Corridor		
BOROUGH: MATANUSKA-SUSITNA	DRAWN BY: CC	
STATE: ALASKA	CHECKED BY: GS / JS	
REV. NO.:	REVISION	DATE
A	ISSUED FOR REVIEW	2014-06-23
B	ISSUED FOR REVIEW	2014-07-10
C	ISSUED FOR REVIEW	2014-09-30
0	ISSUED FOR REVIEW	2014-10-01
Mile posts will be added once a concept is selected		
DATE: 2014-10-01	PROJECTION: NAD83 STATE PLANE AK 4 5004 FEET	

PREPARED BY:

exp Energy Services Inc.



t: +1.850.385.5441 | f: +1.850.385.5523
1300 Metropolitan Blvd.
Tallahassee, FL 32308
U.S.A.

www.exp.com

BUILDINGS • EARTH & ENVIRONMENT • ENERGY •

INDUSTRIAL • INFRASTRUCTURE • SUSTAINABILITY •

DWG: APP A-A-BASE_PRE-FEED SHEET: 131

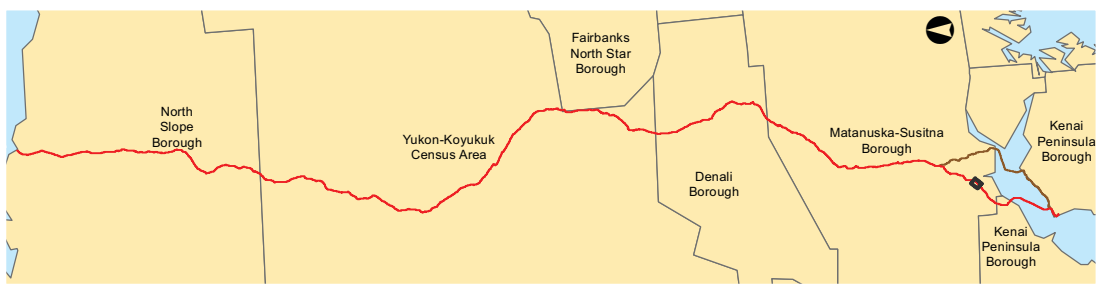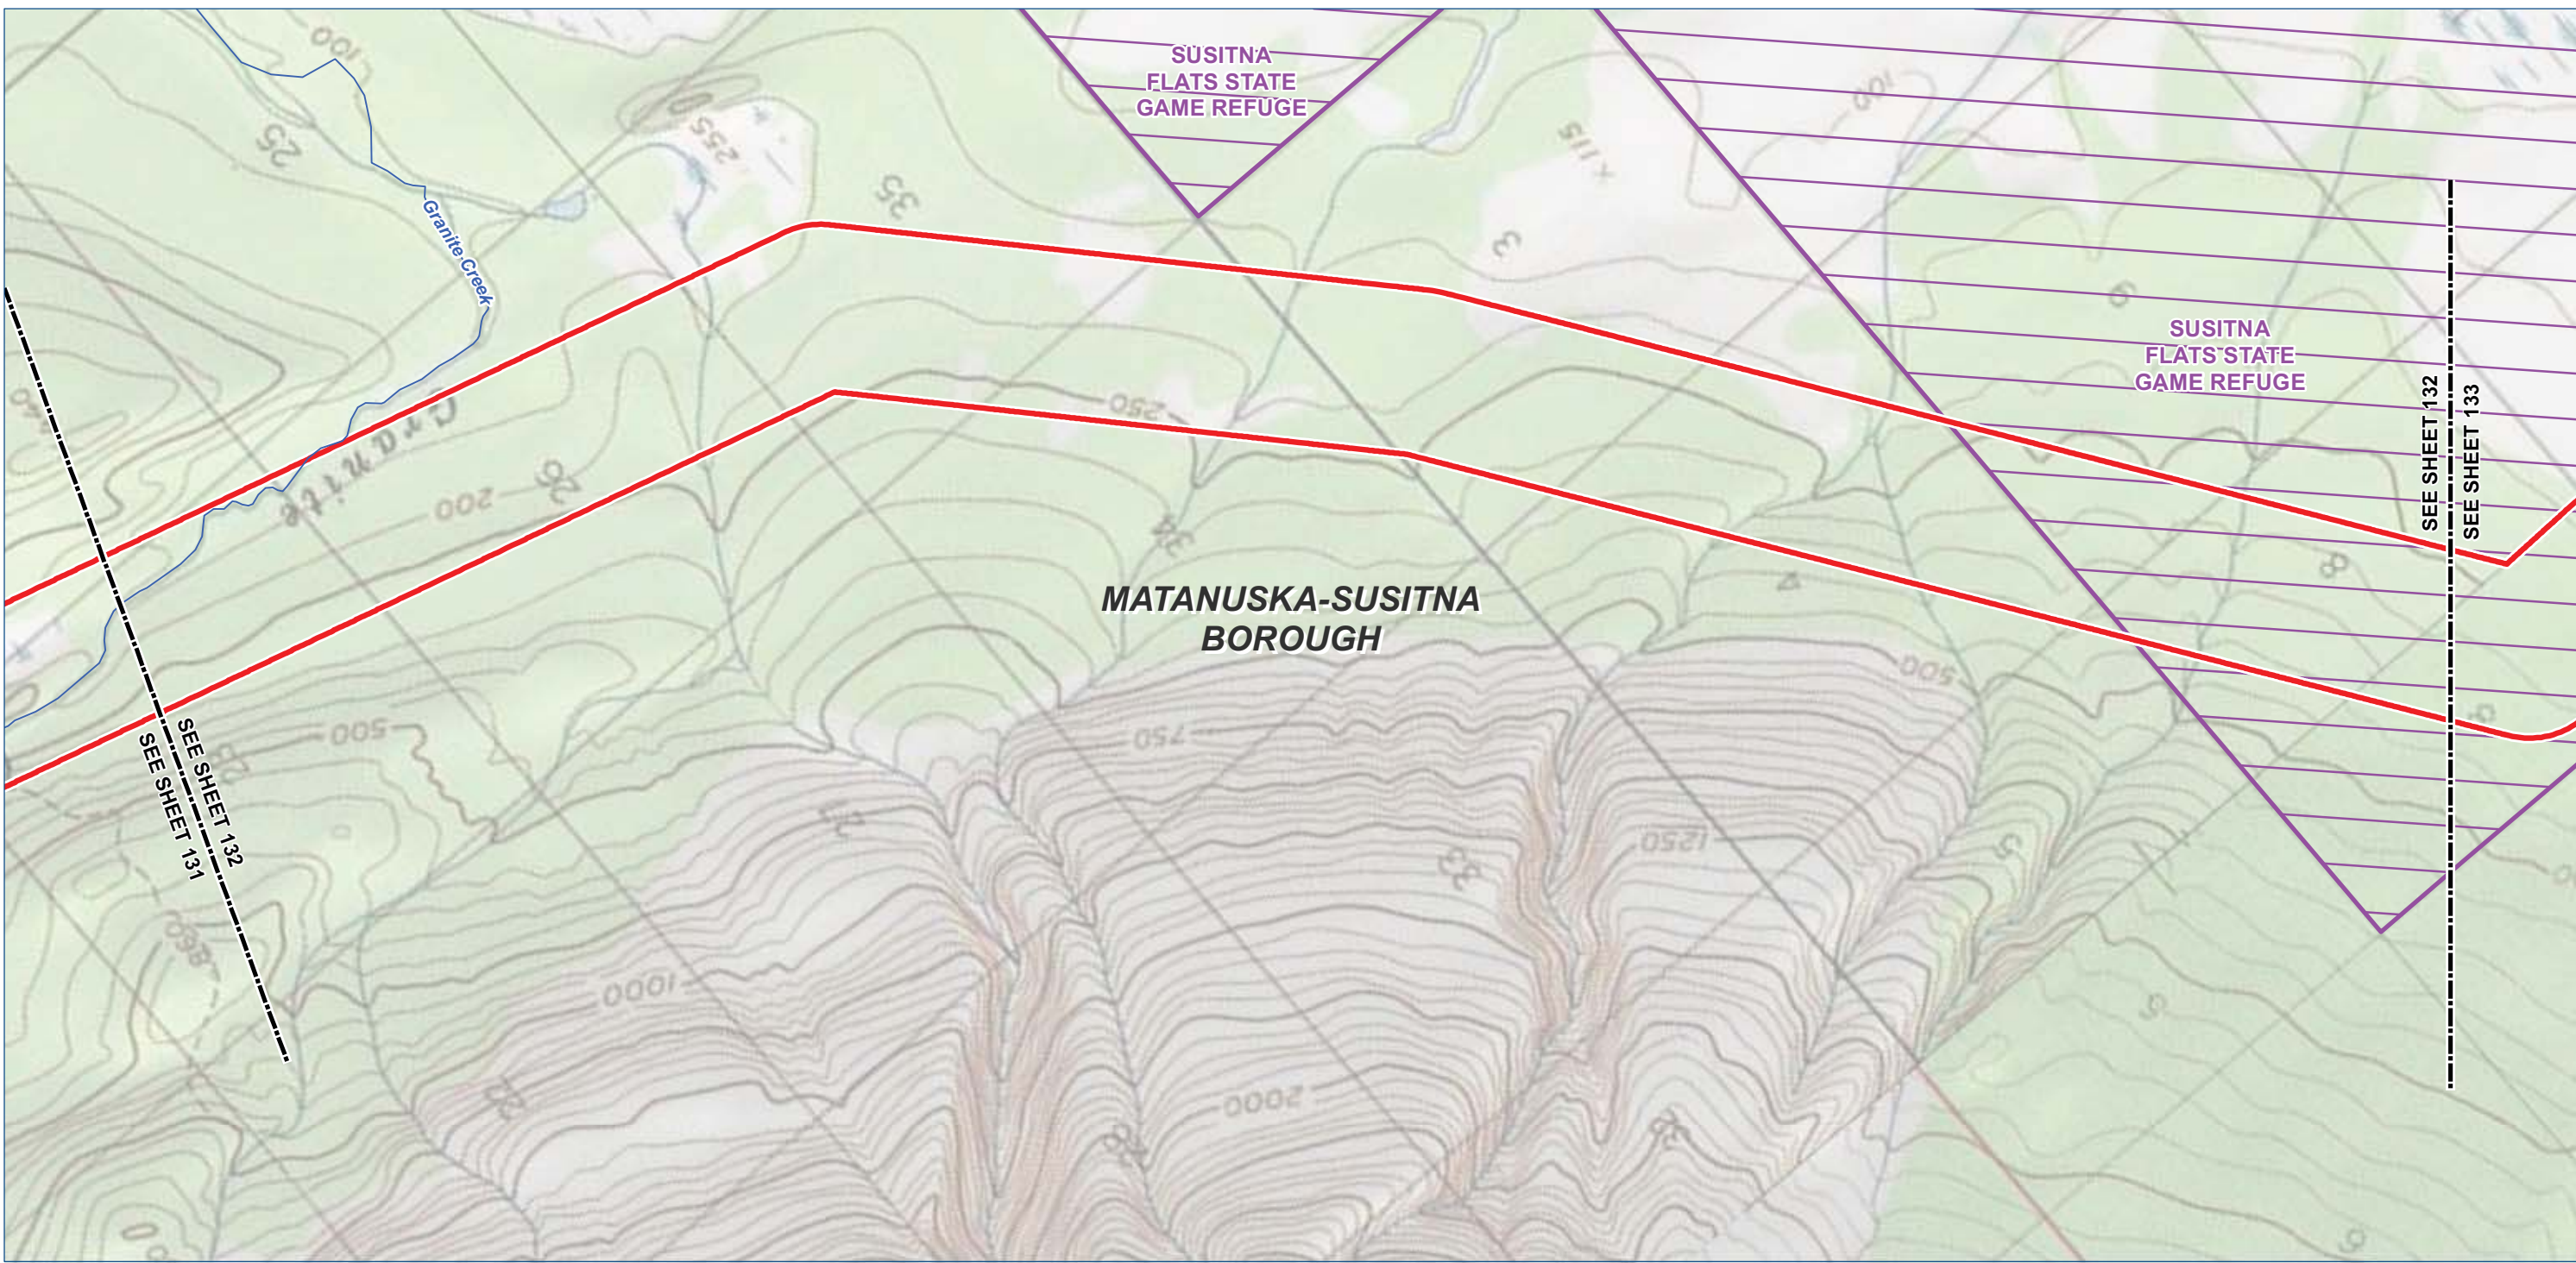

Legend

TIGER Road

NHD Named Flowline

Trail

Study Corridor - 2,000 ft wide (+/-)

Pre-FEED Rev A Base Corridor

Pre-FEED Rev A Alternate Corridor

Borough / Census Area Line

Incorporated City Boundary

Public Land - Large Parcel

0

1,000

2,000

4,000 Feet

ALASKA LNG PROJECT		
Appendix A - Pre-FEED Rev A Base Corridor		
BOROUGH: MATANUSKA-SUSITNA	DRAWN BY: CC	
STATE: ALASKA	CHECKED BY: GS / JS	
REV. NO.:	REVISION	DATE
A	ISSUED FOR REVIEW	2014-06-23
B	ISSUED FOR REVIEW	2014-07-10
C	ISSUED FOR REVIEW	2014-09-30
0	ISSUED FOR REVIEW	2014-10-01
Mile posts will be added once a concept is selected		
DATE: 2014-10-01	PROJECTION: NAD83 STATE PLANE AK 4 5004 FEET	

PREPARED BY:

exp Energy Services Inc.

t: +1.850.385.5441 | f: +1.850.385.5523
1300 Metropolitan Blvd.
Tallahassee, FL 32308
U.S.A.

www.exp.com



exp.

BUILDINGS • EARTH & ENVIRONMENT • ENERGY •
INDUSTRIAL • INFRASTRUCTURE • SUSTAINABILITY •

DWG: APP A-T-BASE_PRE-FEED

SHEET: 132

X:\Projects\ExxonMobil\SCLNG\Mapping\20140930_Resource_Report_Rev_0\04_MXD\01_Ver0\App_A_Topo_Preliminary_Preferred_Corridor_Pre_FEED_1.mxd

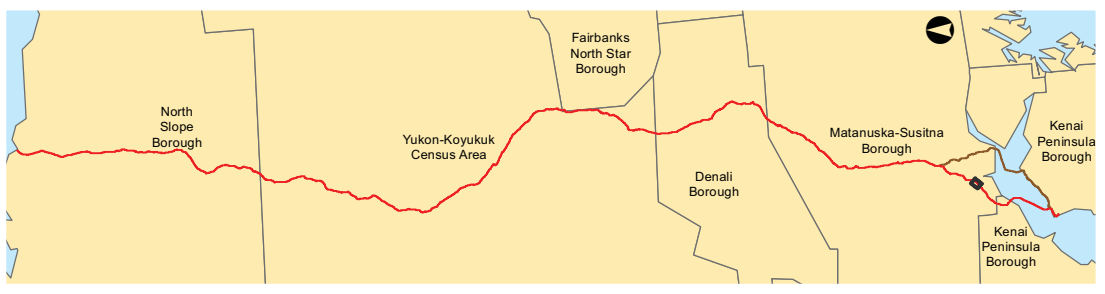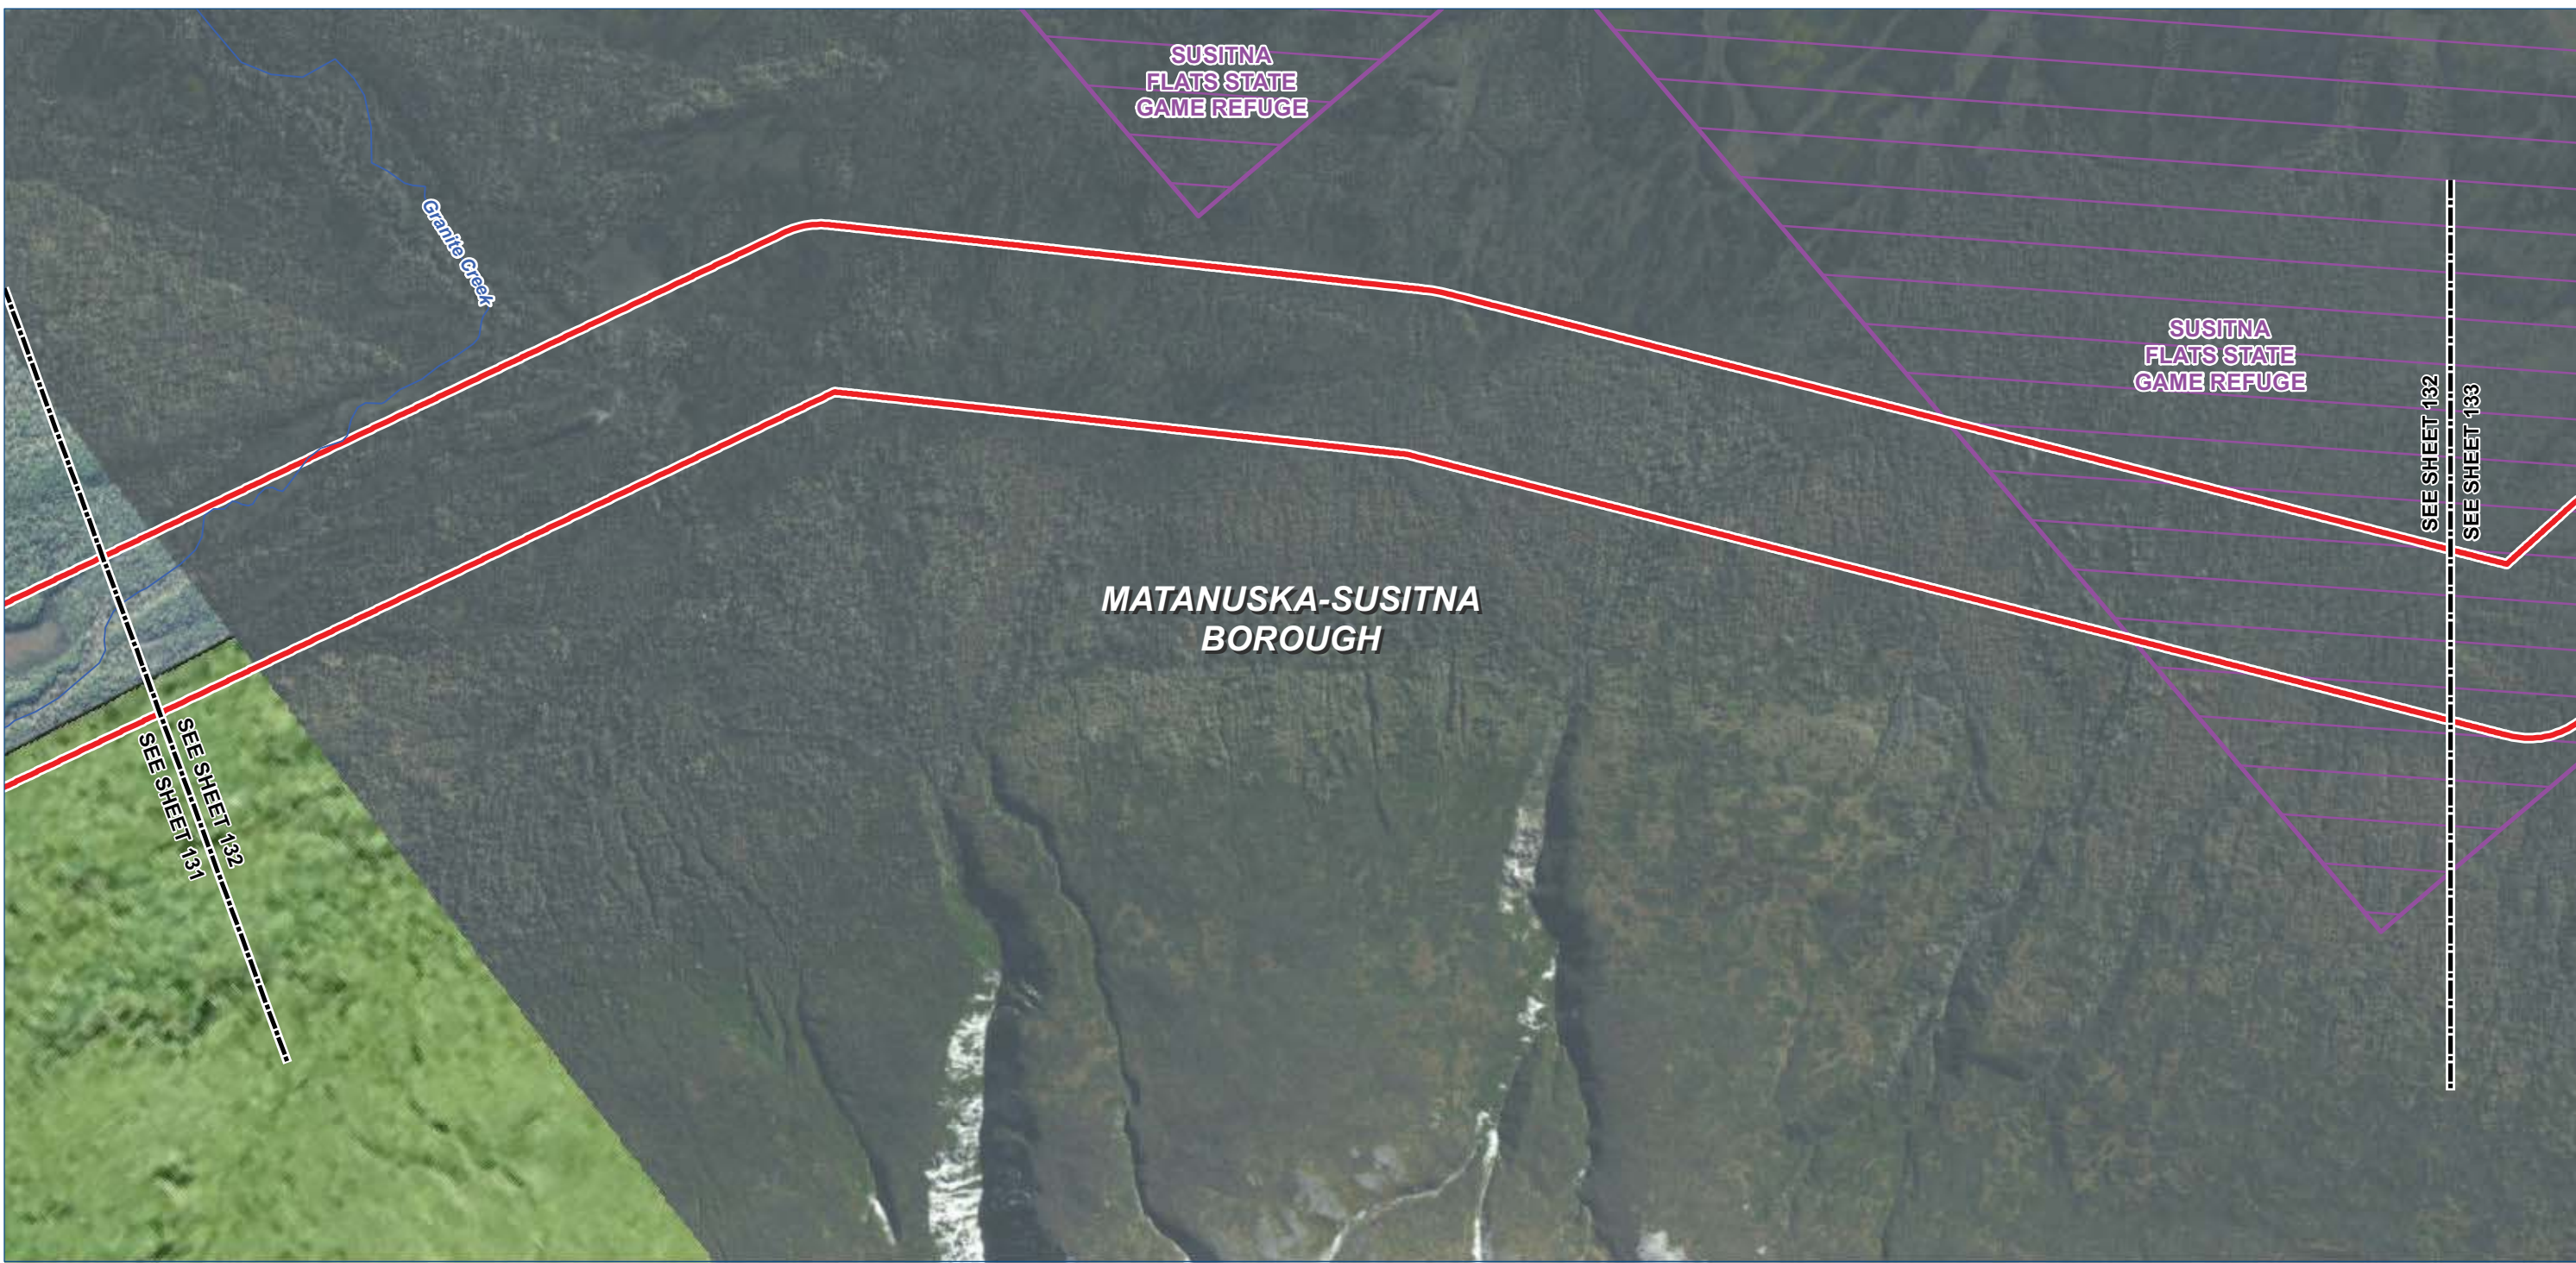

Legend

- TIGER Road

NHD Named Flowline

Trail
- Borough / Census Area Line

Incorporated City Boundary

Public Land - Large Parcel

- Study Corridor - 2,000 ft wide (+/-)
- Pre-FEED Rev A Base Corridor

Pre-FEED Rev A Alternate Corridor



ALASKA LNG PROJECT

Appendix A - Pre-FEED Rev A Base Corridor

BOROUGH: MATANUSKA-SUSITNA		DRAWN BY: CC
STATE: ALASKA		CHECKED BY: GS / JS
REV. NO.:	REVISION	DATE
A	ISSUED FOR REVIEW	2014-06-23
B	ISSUED FOR REVIEW	2014-07-10
C	ISSUED FOR REVIEW	2014-09-30
0	ISSUED FOR REVIEW	2014-10-01
Mile posts will be added once a concept is selected		

DATE: 2014-10-01 PROJECTION: NAD83 STATE PLANE AK 4 5004 FEET

PREPARED BY:

exp Energy Services Inc.



t: +1.850.385.5441 | f: +1.850.385.5523
1300 Metropolitan Blvd.
Tallahassee, FL 32308
U.S.A.

www.exp.com



• BUILDINGS • EARTH & ENVIRONMENT • ENERGY •
• INDUSTRIAL • INFRASTRUCTURE • SUSTAINABILITY •

DWG: APP A-A-BASE_PRE-FEED SHEET: 132

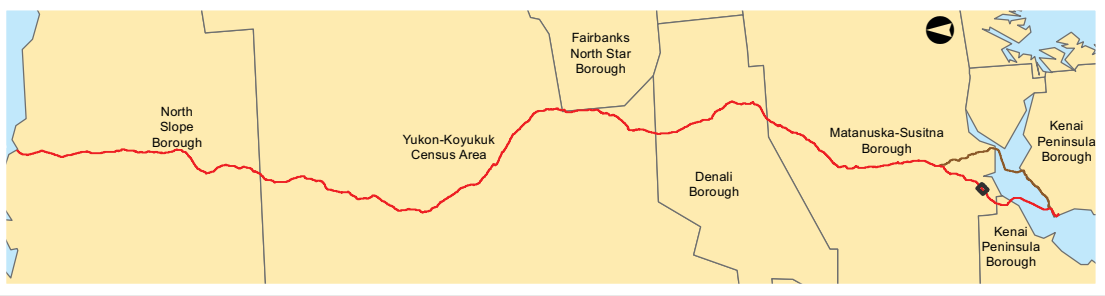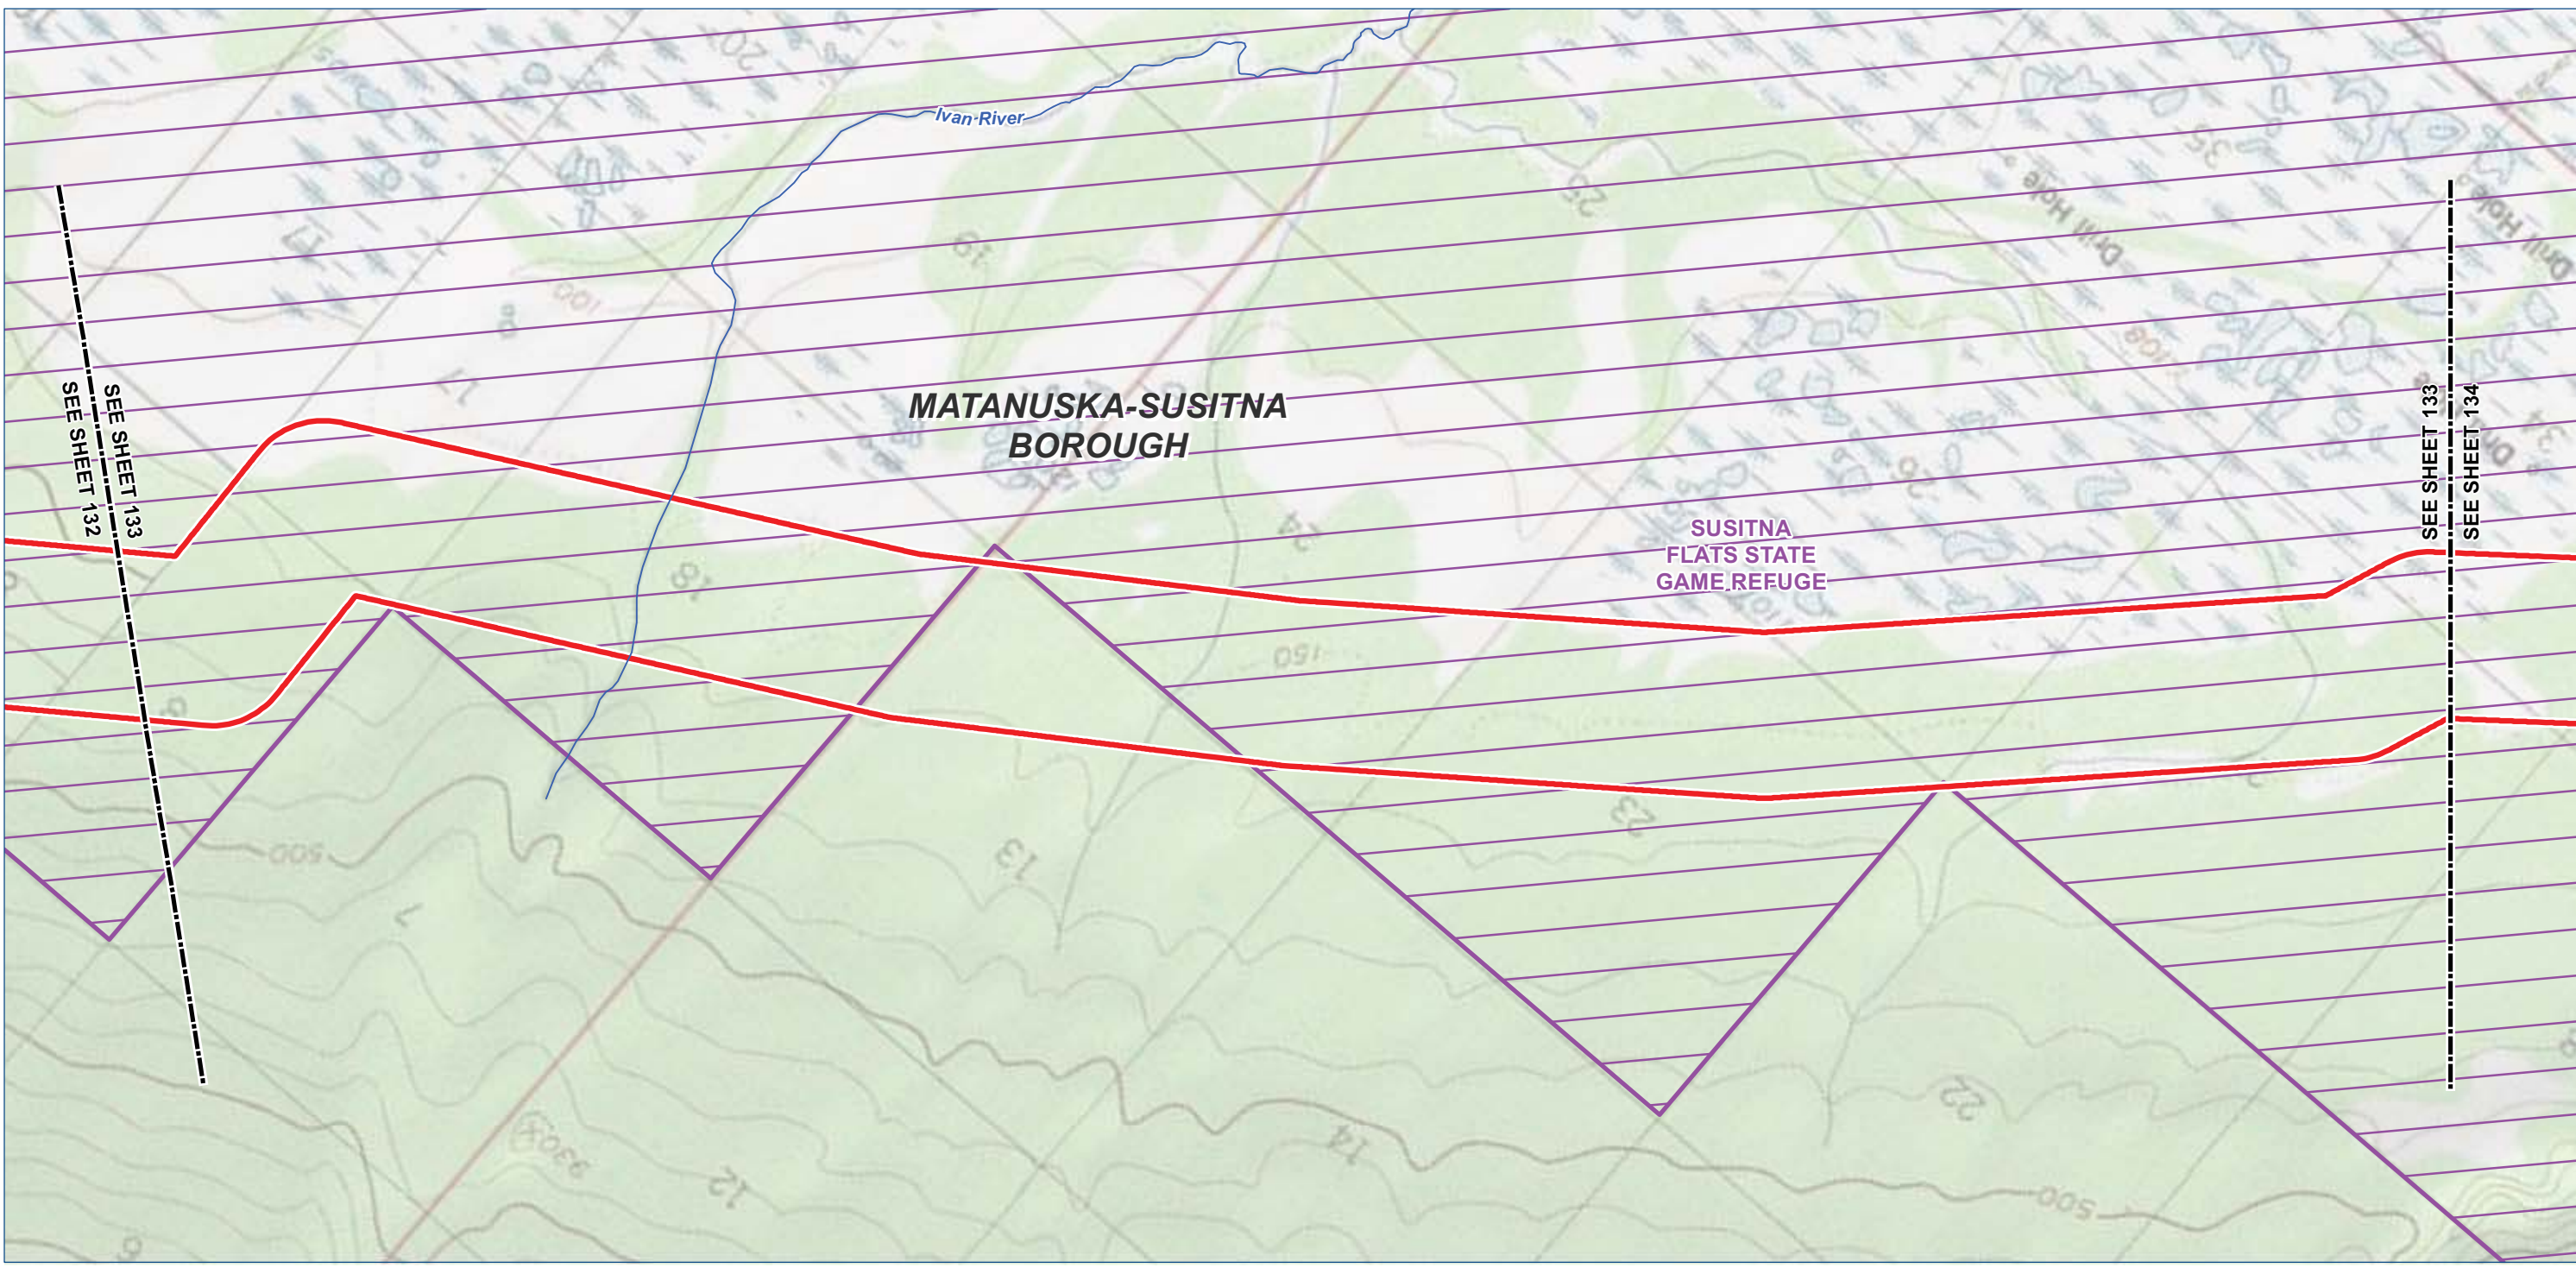

- Legend

TIGER Road

NHD Named Flowline

Trail

Study Corridor - 2,000 ft wide (+/-)



Pre-FEED Rev A Base Corridor

Pre-FEED Rev A Alternate Corridor

Borough / Census Area Line

Incorporated City Boundary

Public Land - Large Parcel
-
-
- | ALASKA LNG PROJECT | | |
|---|--|------------|
| Appendix A - Pre-FEED Rev A Base Corridor | | |
| BOROUGH: MATANUSKA-SUSITNA | DRAWN BY: CC | |
| STATE: ALASKA | CHECKED BY: GS / JS | |
| REV. NO.: | REVISION | DATE |
| A | ISSUED FOR REVIEW | 2014-06-23 |
| B | ISSUED FOR REVIEW | 2014-07-10 |
| C | ISSUED FOR REVIEW | 2014-09-30 |
| 0 | ISSUED FOR REVIEW | 2014-10-01 |
| Mile posts will be added once a concept is selected | | |
| DATE: 2014-10-01 | PROJECTION: NAD83 STATE PLANE AK 4 5004 FEET | |
- PREPARED BY:
exp Energy Services Inc.
t: +1.850.385.5441 | f: +1.850.385.5523
1300 Metropolitan Blvd.
Tallahassee, FL 32308
U.S.A.
www.exp.com
-
- BUILDINGS • EARTH & ENVIRONMENT • ENERGY •
• INDUSTRIAL • INFRASTRUCTURE • SUSTAINABILITY •
- DWG: APP A-T-BASE_PRE-FEED SHEET: 133
- X:\Projects\ExxonMobil\SCLNG\Mapping\20140930_Resource_Report_Rev_0\04_MXD\01_Ver0\App_A_Topo_Preliminary_Preferred_Corridor_Pre_FEED_1.mxd

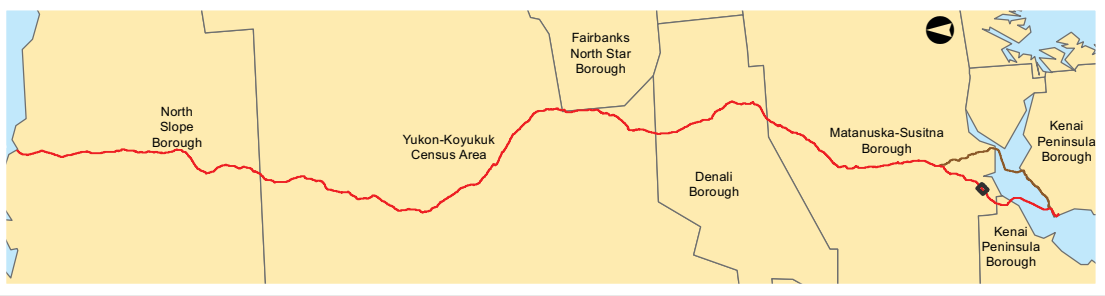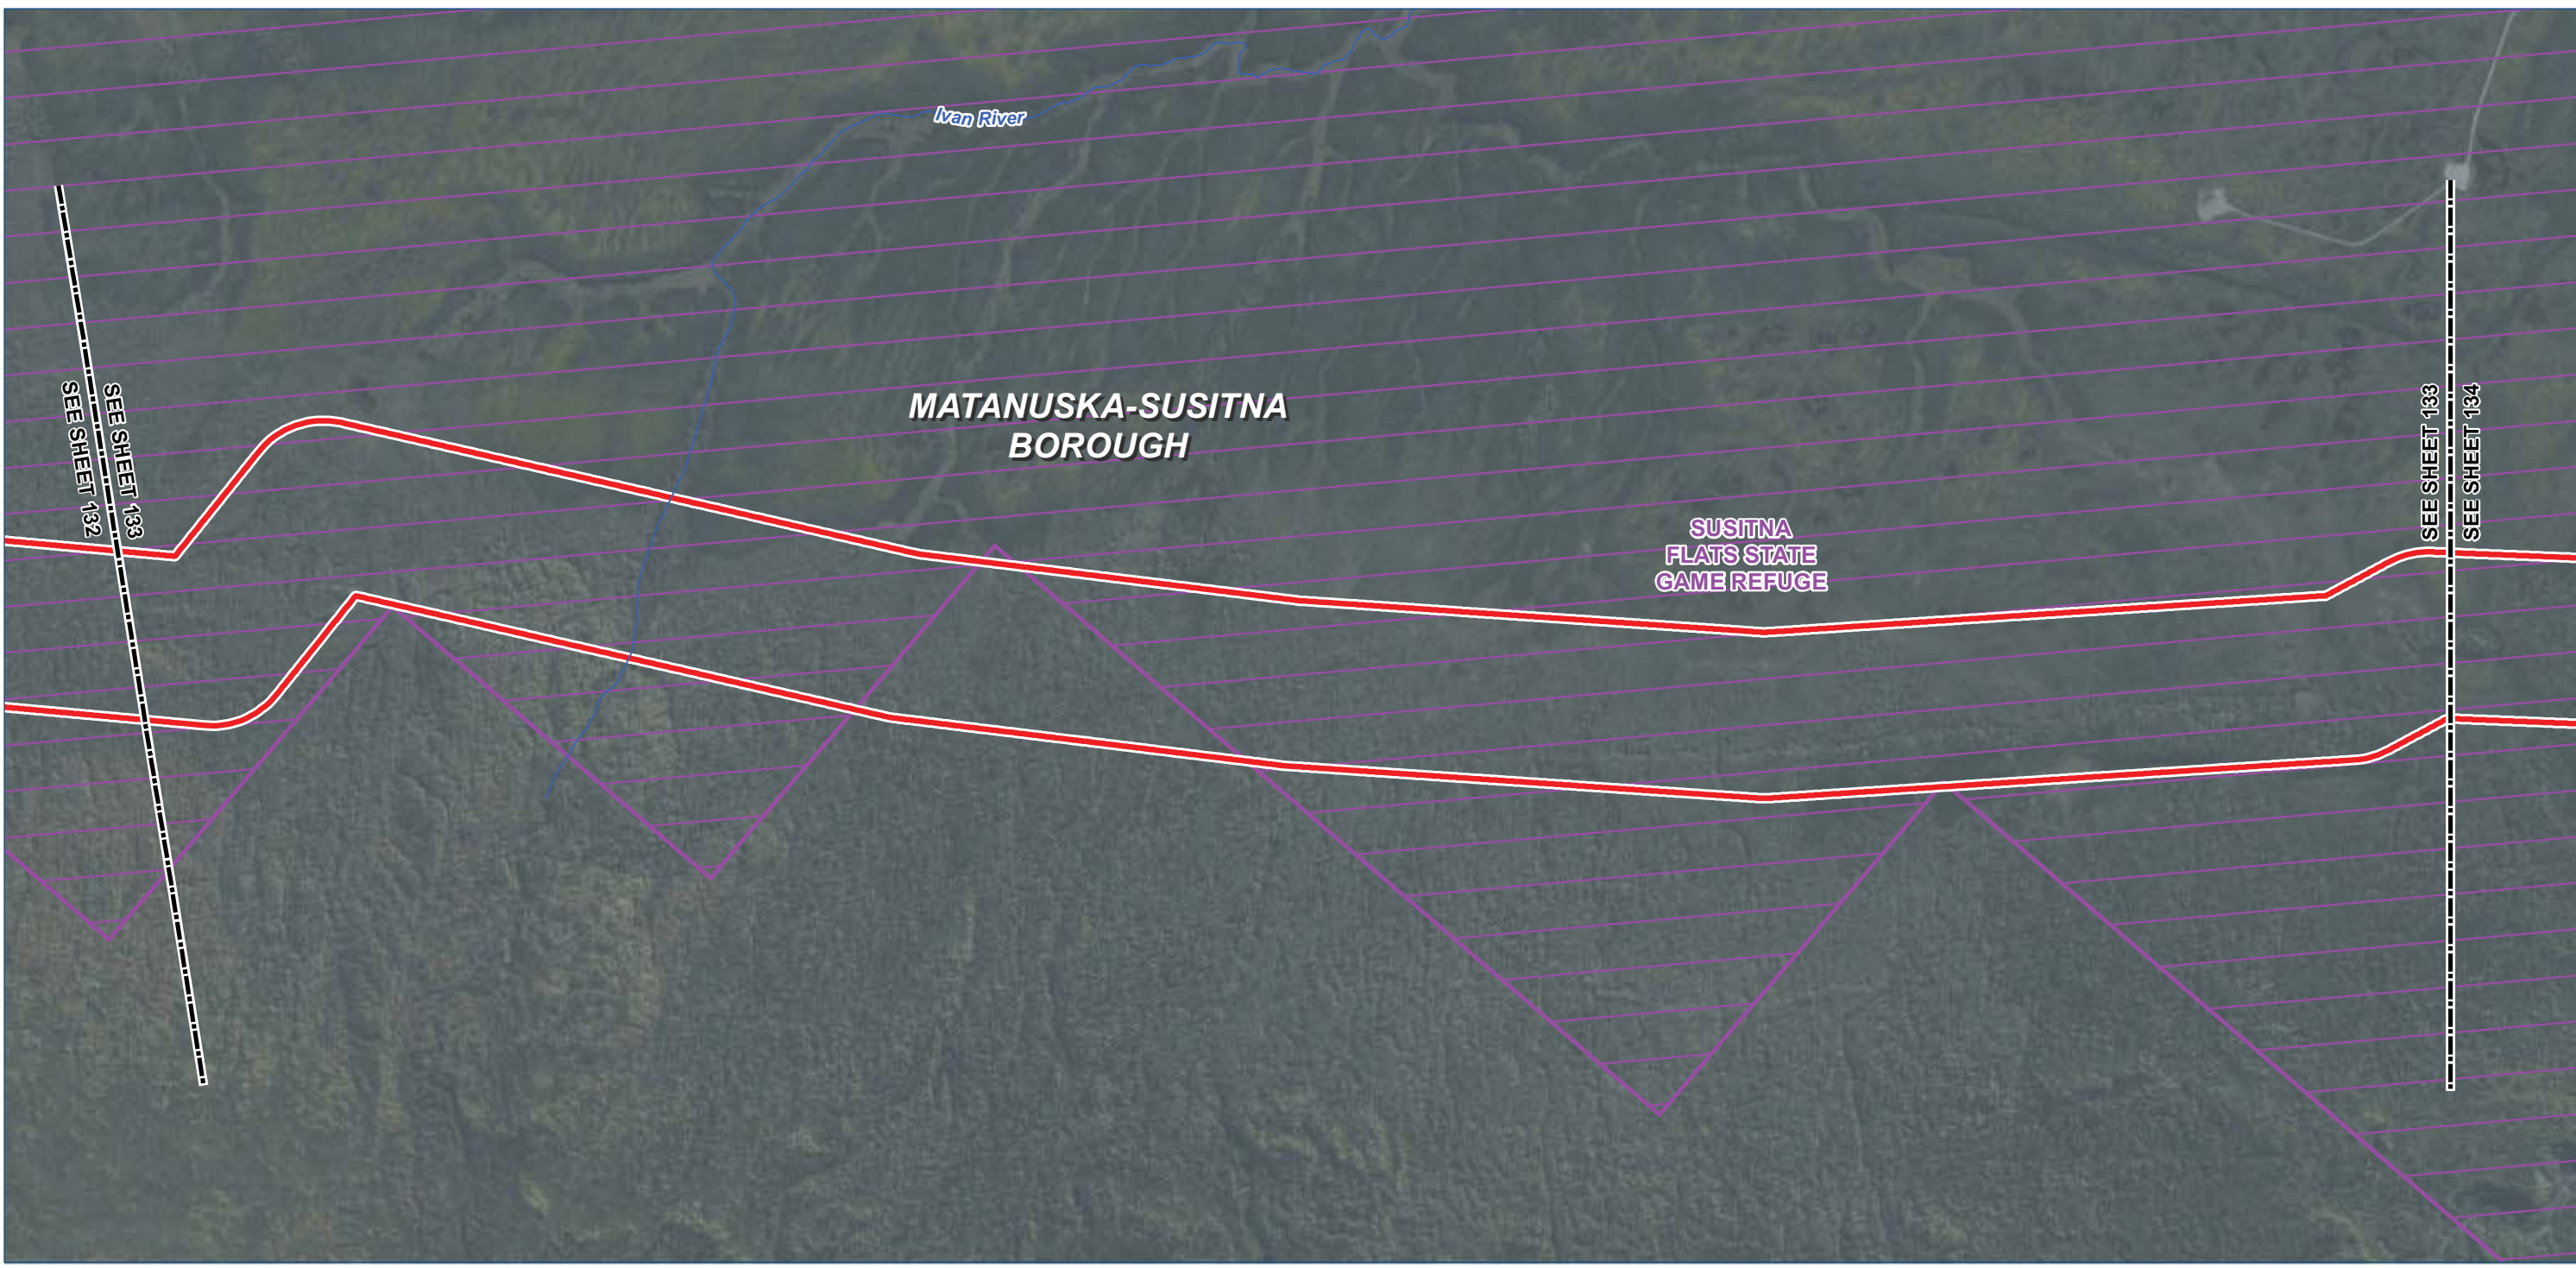

Legend

TIGER Road

NHD Named Flowline

Trail

Study Corridor - 2,000 ft wide (+/-)

Pre-FEED Rev A Base Corridor

Pre-FEED Rev A Alternate Corridor

Borough / Census Area Line

Incorporated City Boundary

Public Land - Large Parcel

0100020004000

Feet

ALASKA LNG PROJECT		
Appendix A - Pre-FEED Rev A Base Corridor		
BOROUGH: MATANUSKA-SUSITNA	DRAWN BY: CC	
STATE: ALASKA	CHECKED BY: GS / JS	
REV. NO.:	REVISION	DATE
A	ISSUED FOR REVIEW	2014-06-23
B	ISSUED FOR REVIEW	2014-07-10
C	ISSUED FOR REVIEW	2014-09-30
0	ISSUED FOR REVIEW	2014-10-01
Mile posts will be added once a concept is selected		
DATE: 2014-10-01	PROJECTION: NAD83 STATE PLANE AK 4 5004 FEET	

PREPARED BY:

exp Energy Services Inc.

t: +1.850.385.5441 | f: +1.850.385.5523

1300 Metropolitan Blvd.

Tallahassee, FL 32308

U.S.A.

www.exp.com

BUILDINGS

EARTH & ENVIRONMENT

ENERGY

INDUSTRIAL



INFRASTRUCTURE

SUSTAINABILITY

DWG: APP A-A-BASE_PRE-FEED

SHEET: 133

X:\Projects\ExxonMobil\SCLNG\Mapping\20140930_Resource_Report_Rev_0\04_MXD\01_Ver0\App_A_Aerial_Preliminary_Prefered_Corridor_Pre_FEED.mxd

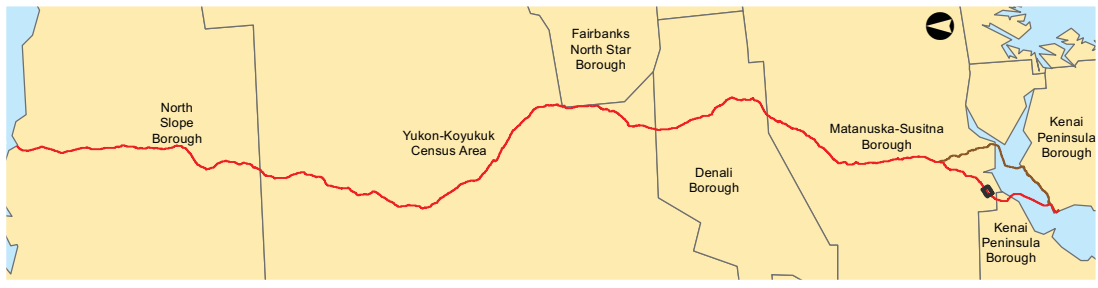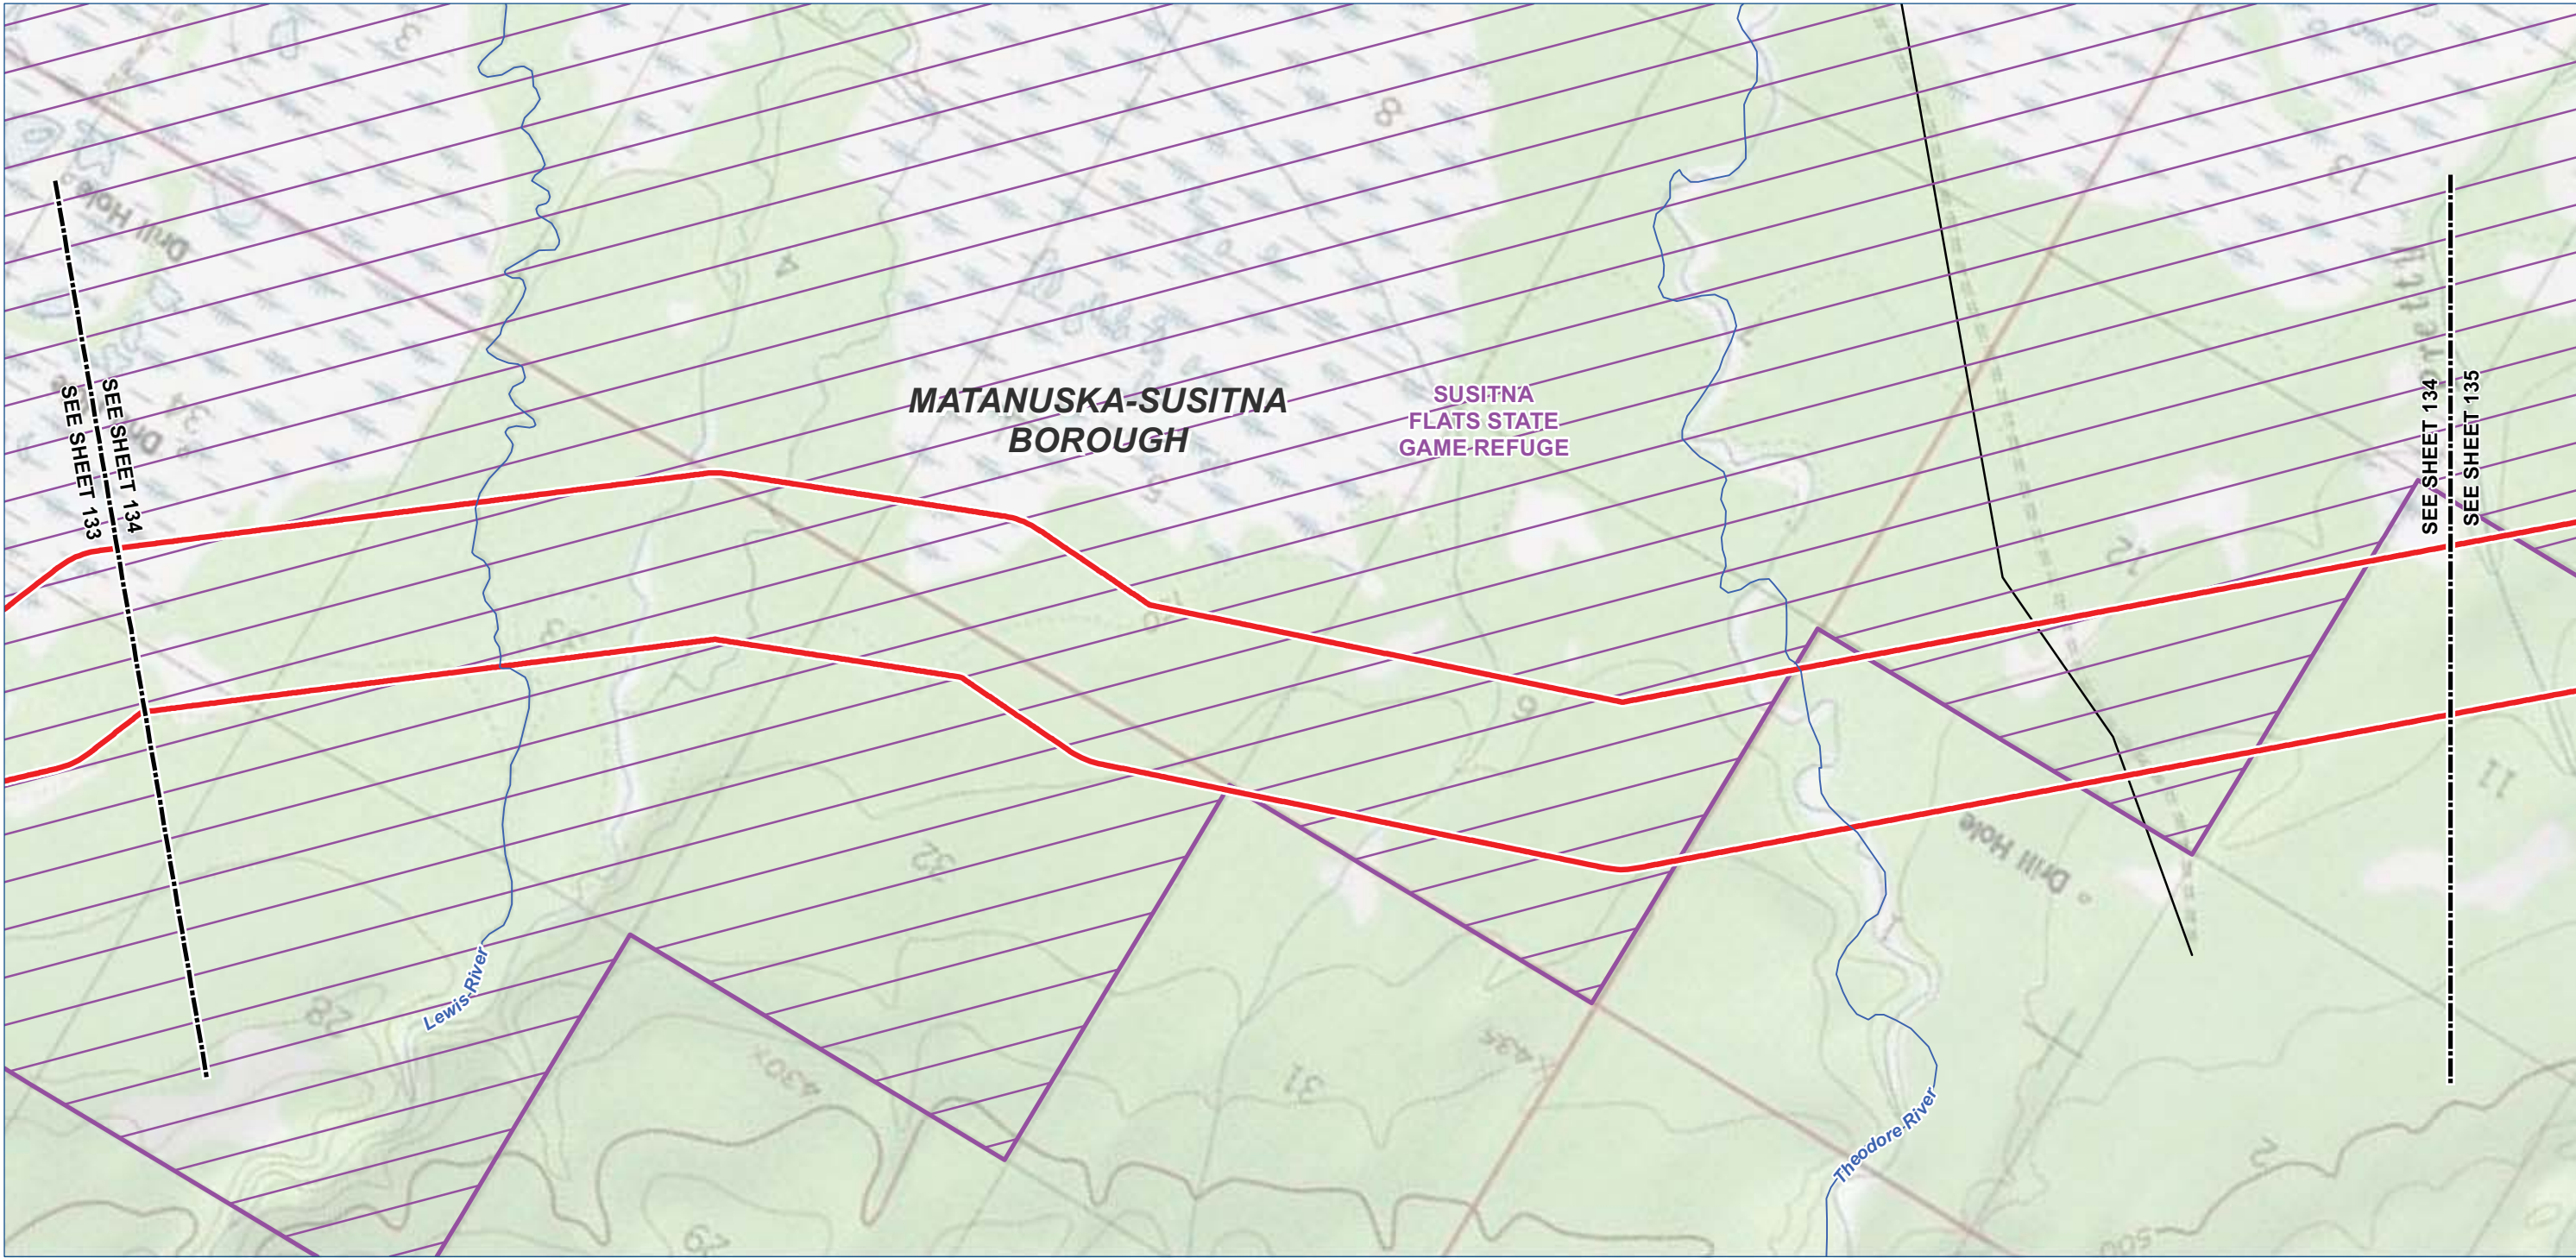

Legend

TIGER Road

NHD Named Flowline

Trail

Study Corridor - 2,000 ft wide (+/-)

Pre-FEED Rev A Base Corridor

Pre-FEED Rev A Alternate Corridor

Borough / Census Area Line

Incorporated City Boundary

Public Land - Large Parcel

0

1,000

2,000

4,000 Feet

ALASKA LNG PROJECT		
Appendix A - Pre-FEED Rev A Base Corridor		
BOROUGH: MATANUSKA-SUSITNA	DRAWN BY: CC	
STATE: ALASKA	CHECKED BY: GS / JS	
REV. NO.:	REVISION	DATE
A	ISSUED FOR REVIEW	2014-06-23
B	ISSUED FOR REVIEW	2014-07-10
C	ISSUED FOR REVIEW	2014-09-30
0	ISSUED FOR REVIEW	2014-10-01
Mile posts will be added once a concept is selected		
DATE: 2014-10-01	PROJECTION: NAD83 STATE PLANE AK 4 5004 FEET	

PREPARED BY:

exp Energy Services Inc.

t: +1.850.385.5441 | f: +1.850.385.5523
1300 Metropolitan Blvd.
Tallahassee, FL 32308
U.S.A.



www.exp.com

BUILDINGS • EARTH & ENVIRONMENT • ENERGY •

INDUSTRIAL • INFRASTRUCTURE • SUSTAINABILITY •

DWG: APP A-T-BASE_PRE-FEED SHEET: 134

X:\Projects\ExxonMobil\SCLNG\Mapping\20140930_Resource_Report_Rev_0\04_MXD\01_Ver0\App_A_Topo_Preliminary_Preferred_Corridor_Pre_FEED_1.mxd

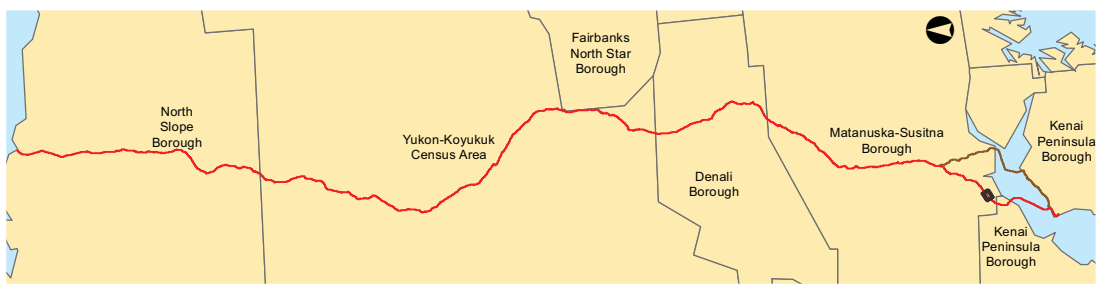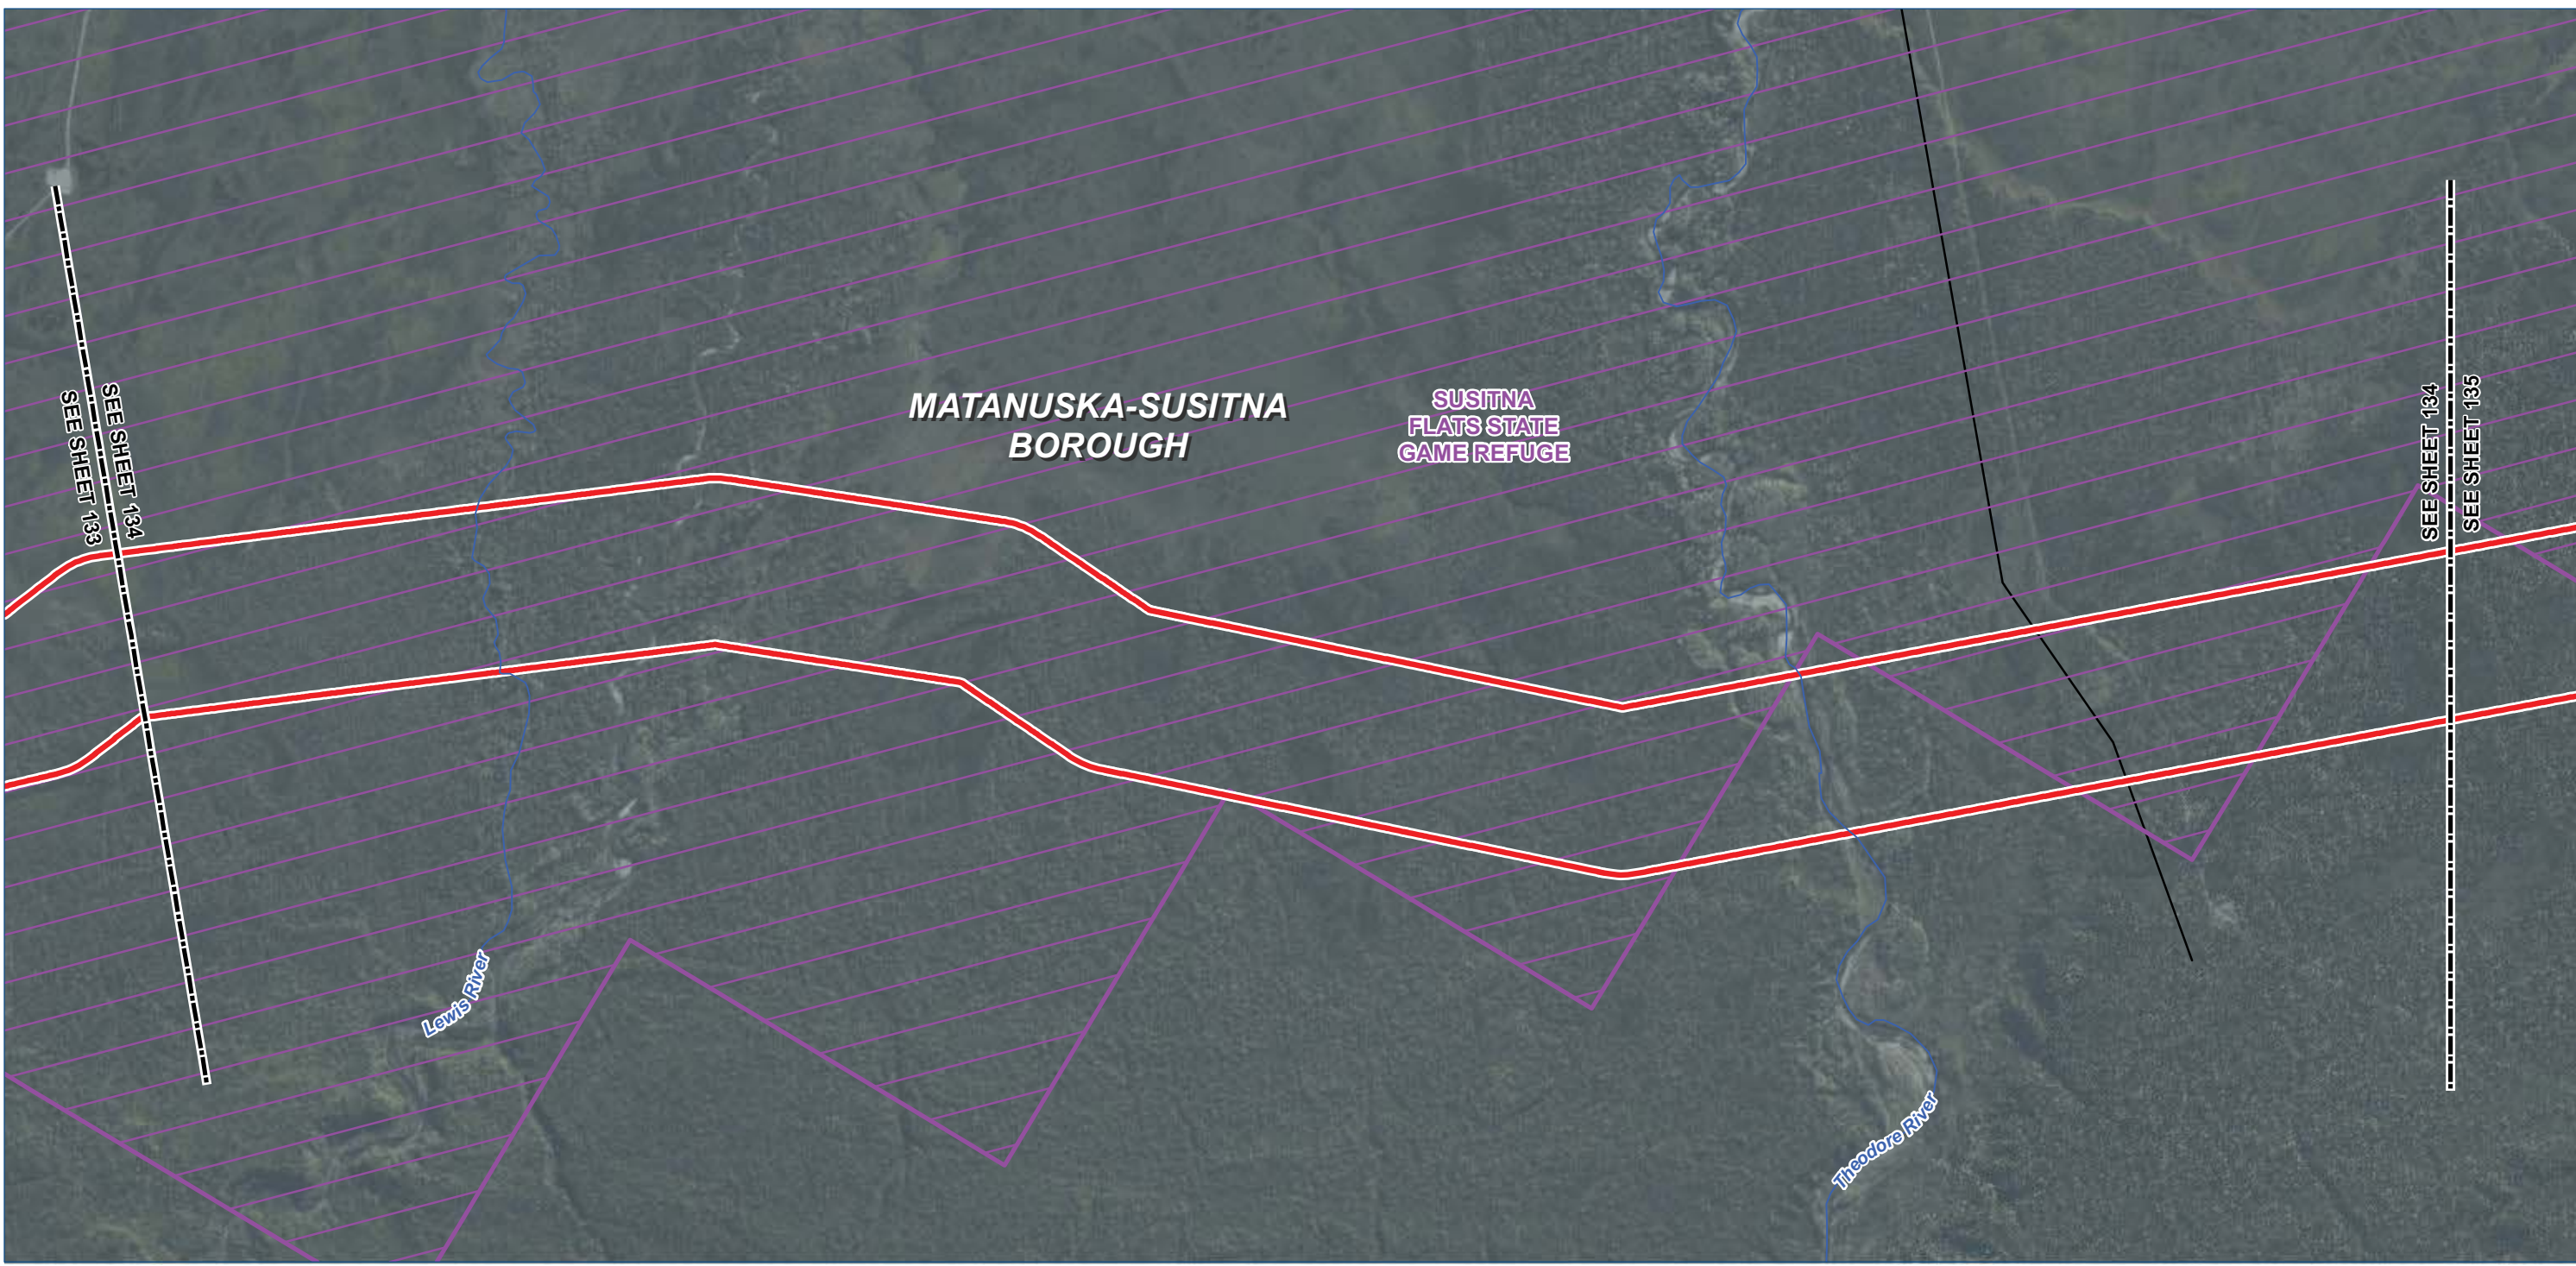

- Legend**

 - TIGER Road
 - NHD Named Flowline
 - Trail
 - Study Corridor - 2,000 ft wide (+/-)**
 - Pre-FEED Rev A Base Corridor
 - Pre-FEED Rev A Alternate Corridor
- Borough / Census Area Line
 - Incorporated City Boundary
 - Public Land - Large Parcel



ALASKA LNG PROJECT		
Appendix A - Pre-FEED Rev A Base Corridor		
BOROUGH: MATANUSKA-SUSITNA	DRAWN BY: CC	
STATE: ALASKA	CHECKED BY: GS / JS	
REV. NO.:	REVISION	DATE
A	ISSUED FOR REVIEW	2014-06-23
B	ISSUED FOR REVIEW	2014-07-10
C	ISSUED FOR REVIEW	2014-09-30
0	ISSUED FOR REVIEW	2014-10-01
Mile posts will be added once a concept is selected		
DATE: 2014-10-01	PROJECTION: NAD83 STATE PLANE AK 4 5004 FEET	

PREPARED BY:

exp Energy Services Inc.

t: +1.850.385.5441 | f: +1.850.385.5523

1300 Metropolitan Blvd.

Tallahassee, FL 32308



U.S.A.

www.exp.com

• BUILDINGS • EARTH & ENVIRONMENT • ENERGY •

• INDUSTRIAL • INFRASTRUCTURE • SUSTAINABILITY •

DWG: APP A-A-BASE_PRE-FEED SHEET: 134

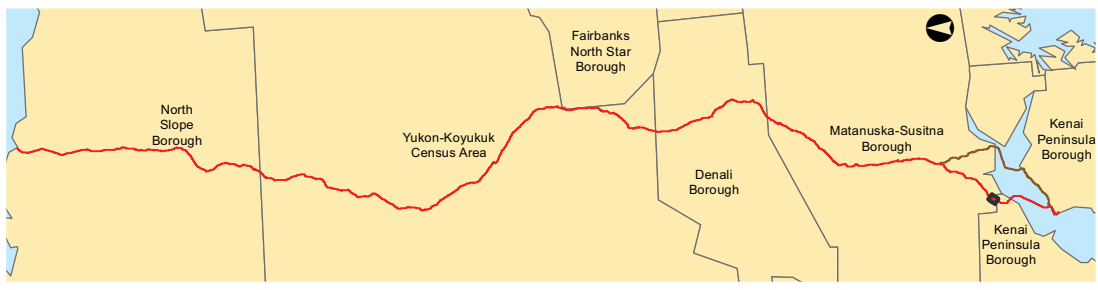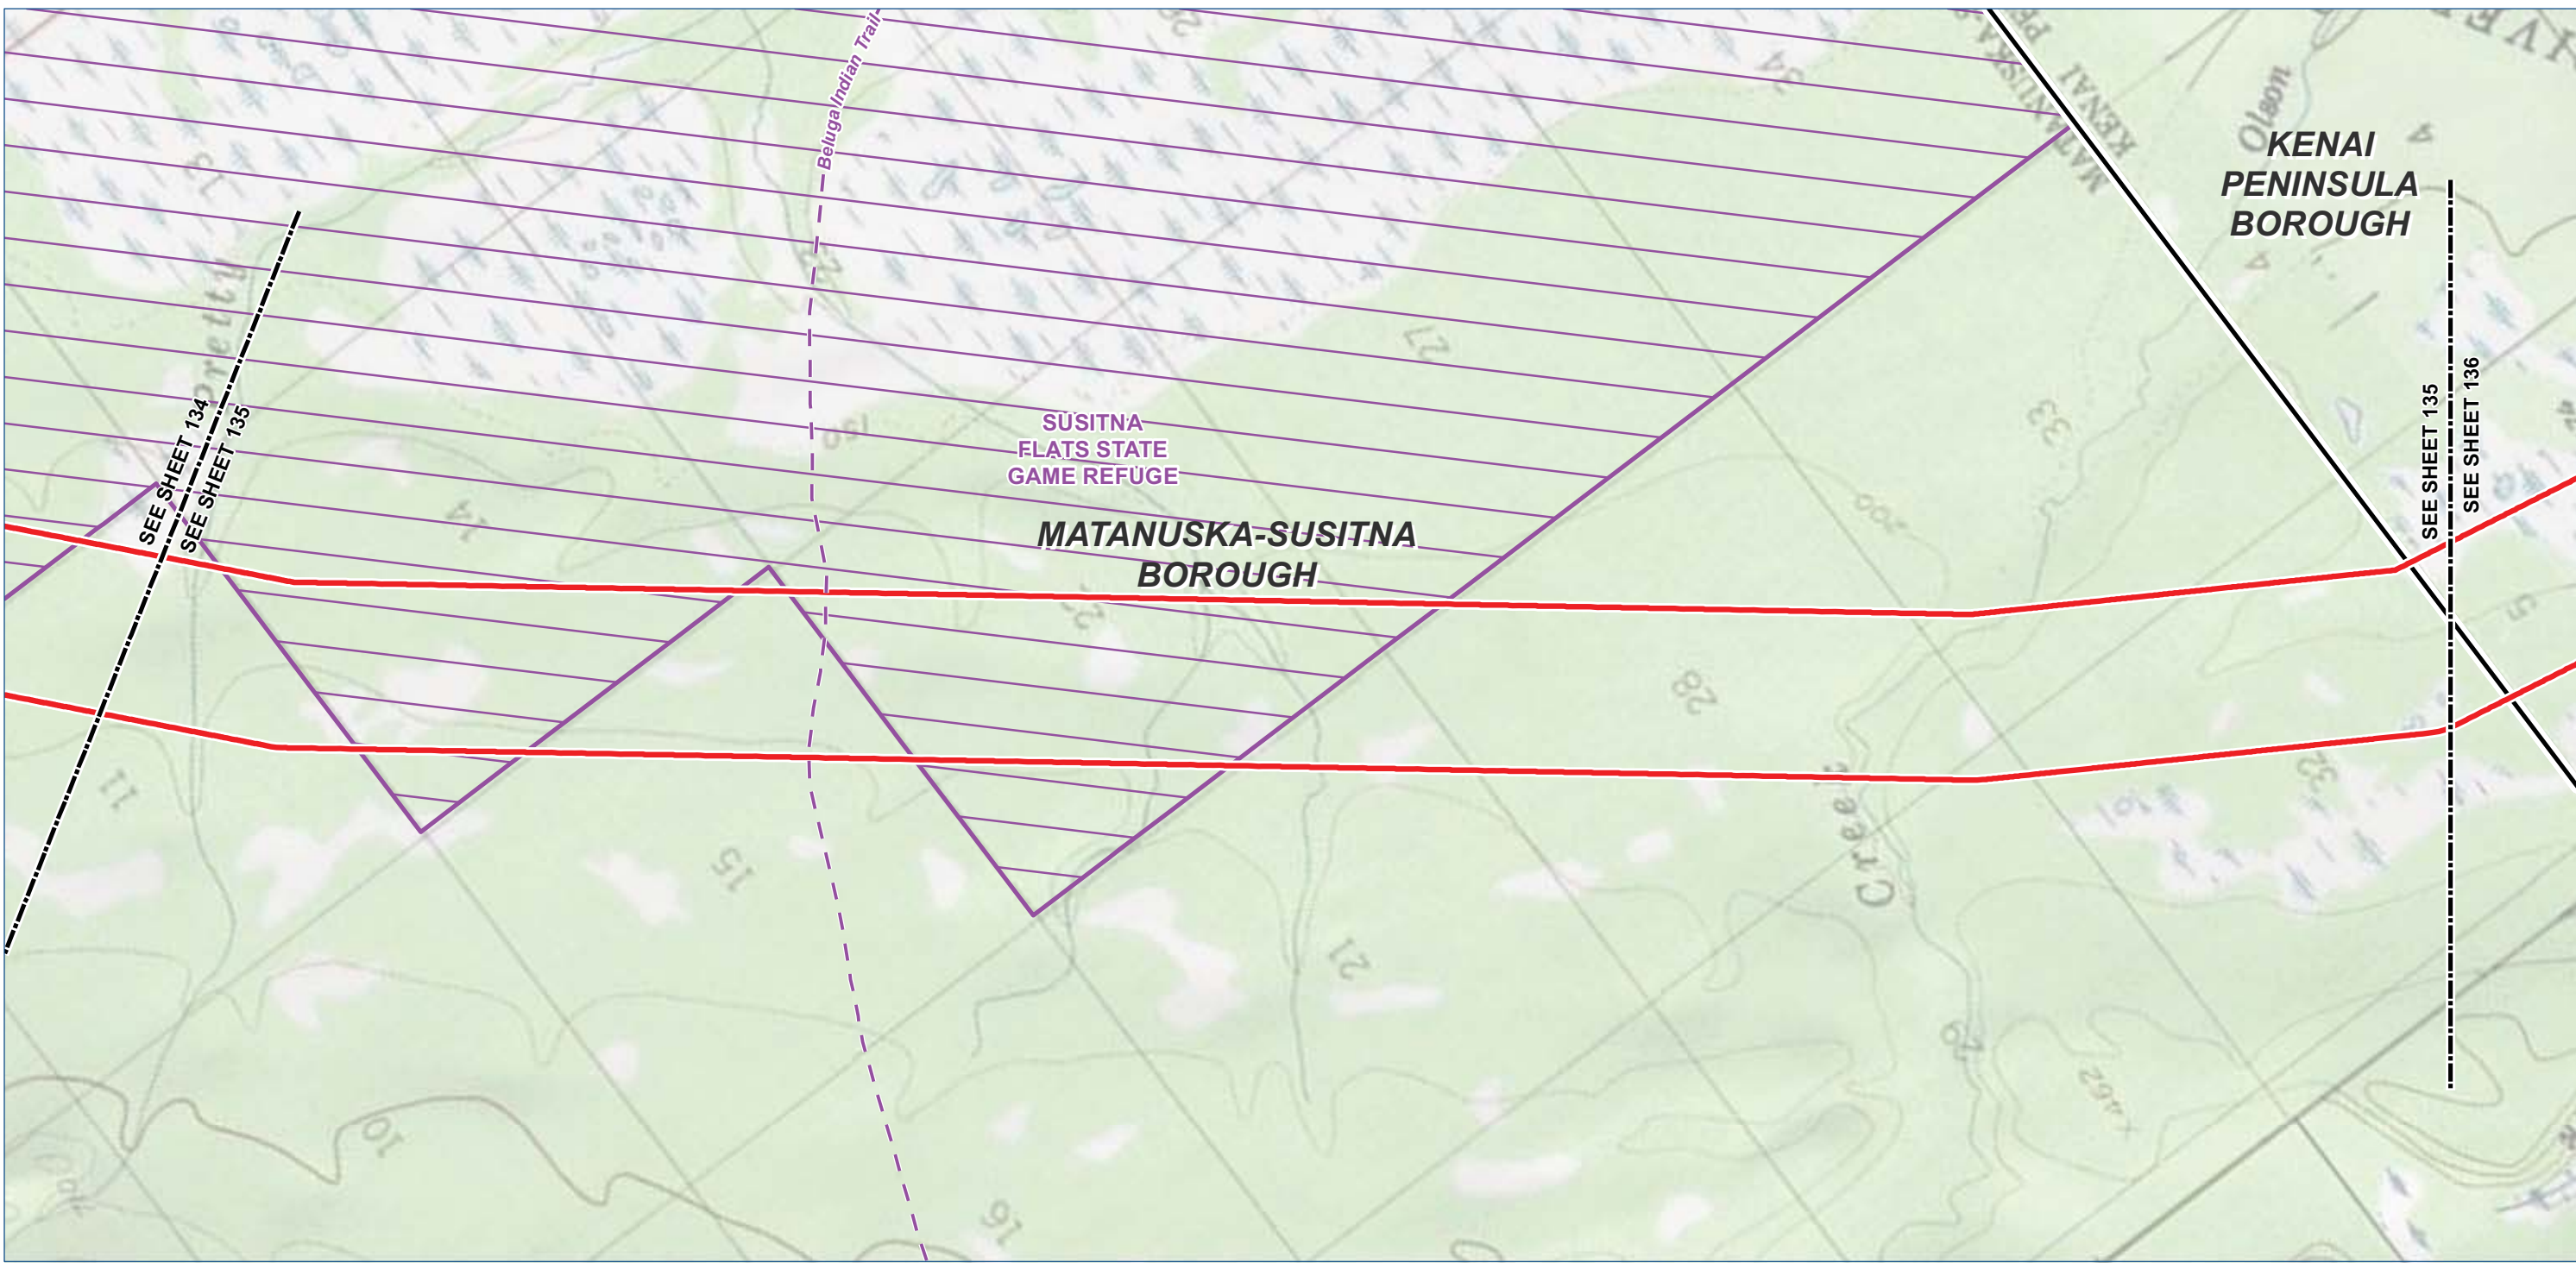

- Legend**

 - TIGER Road
 - NHD Named Flowline
 - Trail
 - Study Corridor - 2,000 ft wide (+/-)**
 - Pre-FEED Rev A Base Corridor
 - Pre-FEED Rev A Alternate Corridor
- Borough / Census Area Line
 - Incorporated City Boundary
 - Public Land - Large Parcel



ALASKA LNG PROJECT		
Appendix A - Pre-FEED Rev A Base Corridor		
BOROUGH: MATANUSKA-SUSITNA	DRAWN BY: CC	
STATE: ALASKA	CHECKED BY: GS / JS	
REV. NO.:	REVISION	DATE
A	ISSUED FOR REVIEW	2014-06-23
B	ISSUED FOR REVIEW	2014-07-10
C	ISSUED FOR REVIEW	2014-09-30
0	ISSUED FOR REVIEW	2014-10-01
Mile posts will be added once a concept is selected		
DATE: 2014-10-01	PROJECTION: NAD83 STATE PLANE AK 4 5004 FEET	

PREPARED BY:



exp Energy Services Inc.

t: +1.850.385.5441 | f: +1.850.385.5523
1300 Metropolitan Blvd.
Tallahassee, FL 32308
U.S.A.

www.exp.com

• BUILDINGS • EARTH & ENVIRONMENT • ENERGY •
• INDUSTRIAL • INFRASTRUCTURE • SUSTAINABILITY •

DWG: APP A-T-BASE_PRE-FEED SHEET: 135

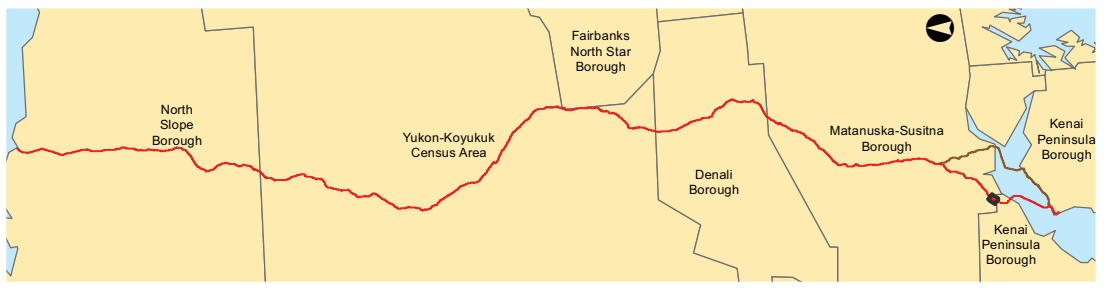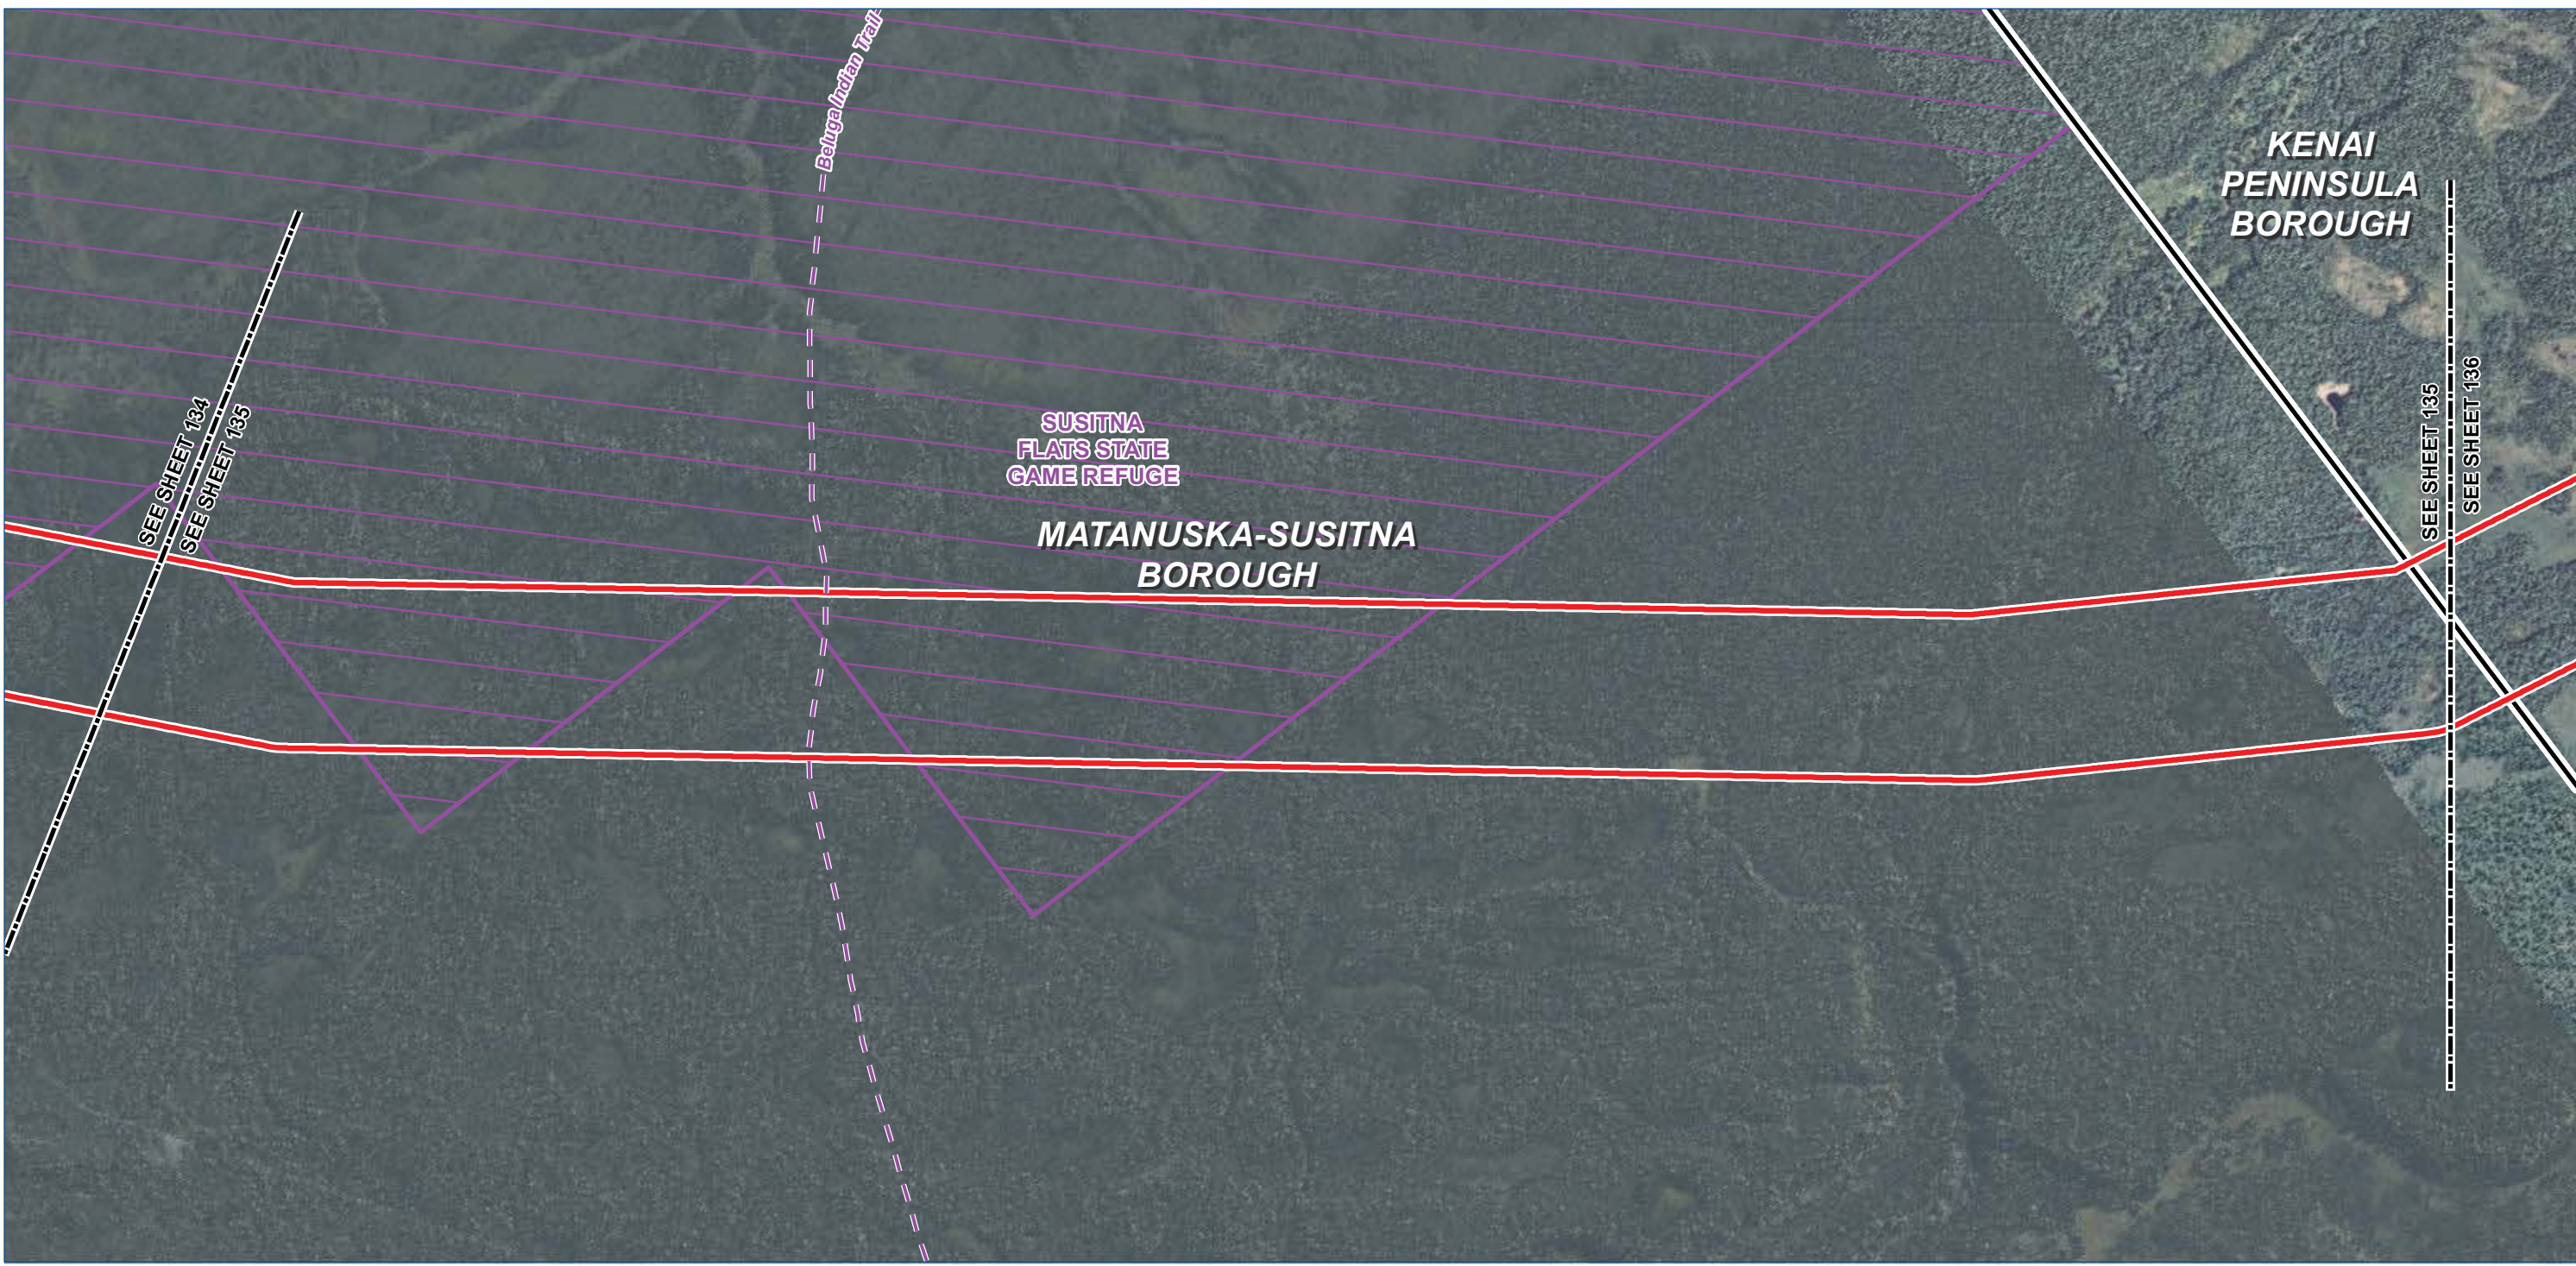

Legend

TIGER Road

NHD Named Flowline

Trail

Study Corridor - 2,000 ft wide (+/-)

Pre-FEED Rev A Base Corridor

Pre-FEED Rev A Alternate Corridor

Borough / Census Area Line

Incorporated City Boundary

Public Land - Large Parcel

0

1,000

2,000

4,000 Feet

ALASKA LNG PROJECT		
Appendix A - Pre-FEED Rev A Base Corridor		
BOROUGH: MATANUSKA-SUSITNA	DRAWN BY: CC	
STATE: ALASKA	CHECKED BY: GS / JS	
REV. NO.:	REVISION	DATE
A	ISSUED FOR REVIEW	2014-06-23
B	ISSUED FOR REVIEW	2014-07-10
C	ISSUED FOR REVIEW	2014-09-30
0	ISSUED FOR REVIEW	2014-10-01
Mile posts will be added once a concept is selected		
DATE: 2014-10-01	PROJECTION: NAD83 STATE PLANE AK 4 5004 FEET	

PREPARED BY:

exp Energy Services Inc.

t: +1.850.385.5441 | f: +1.850.385.5523
1300 Metropolitan Blvd.
Tallahassee, FL 32308
U.S.A.

www.exp.com



• BUILDINGS • EARTH & ENVIRONMENT • ENERGY •

• INDUSTRIAL • INFRASTRUCTURE • SUSTAINABILITY •

DWG: APP A-A-BASE_PRE-FEED

SHEET: 135

X:\Projects\ExxonMobil\SCLNG\Mapping\20140930_Resource_Report_Rev_0\04_MXD\01_Ver0\App_A_Aerial_Preliminary_Prefered_Corridor_Pre_FEED.mxd

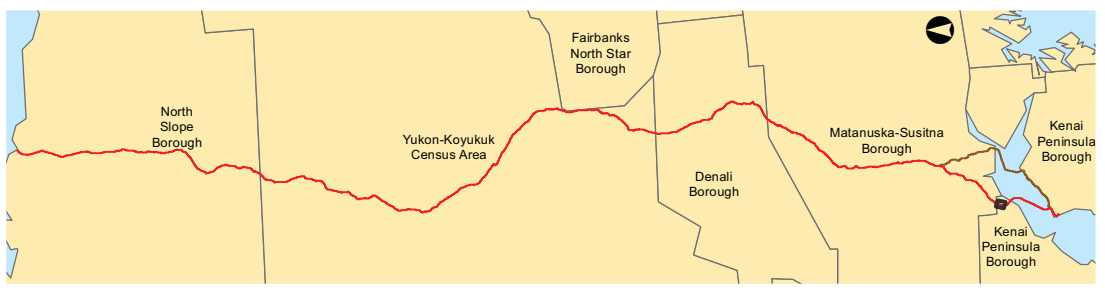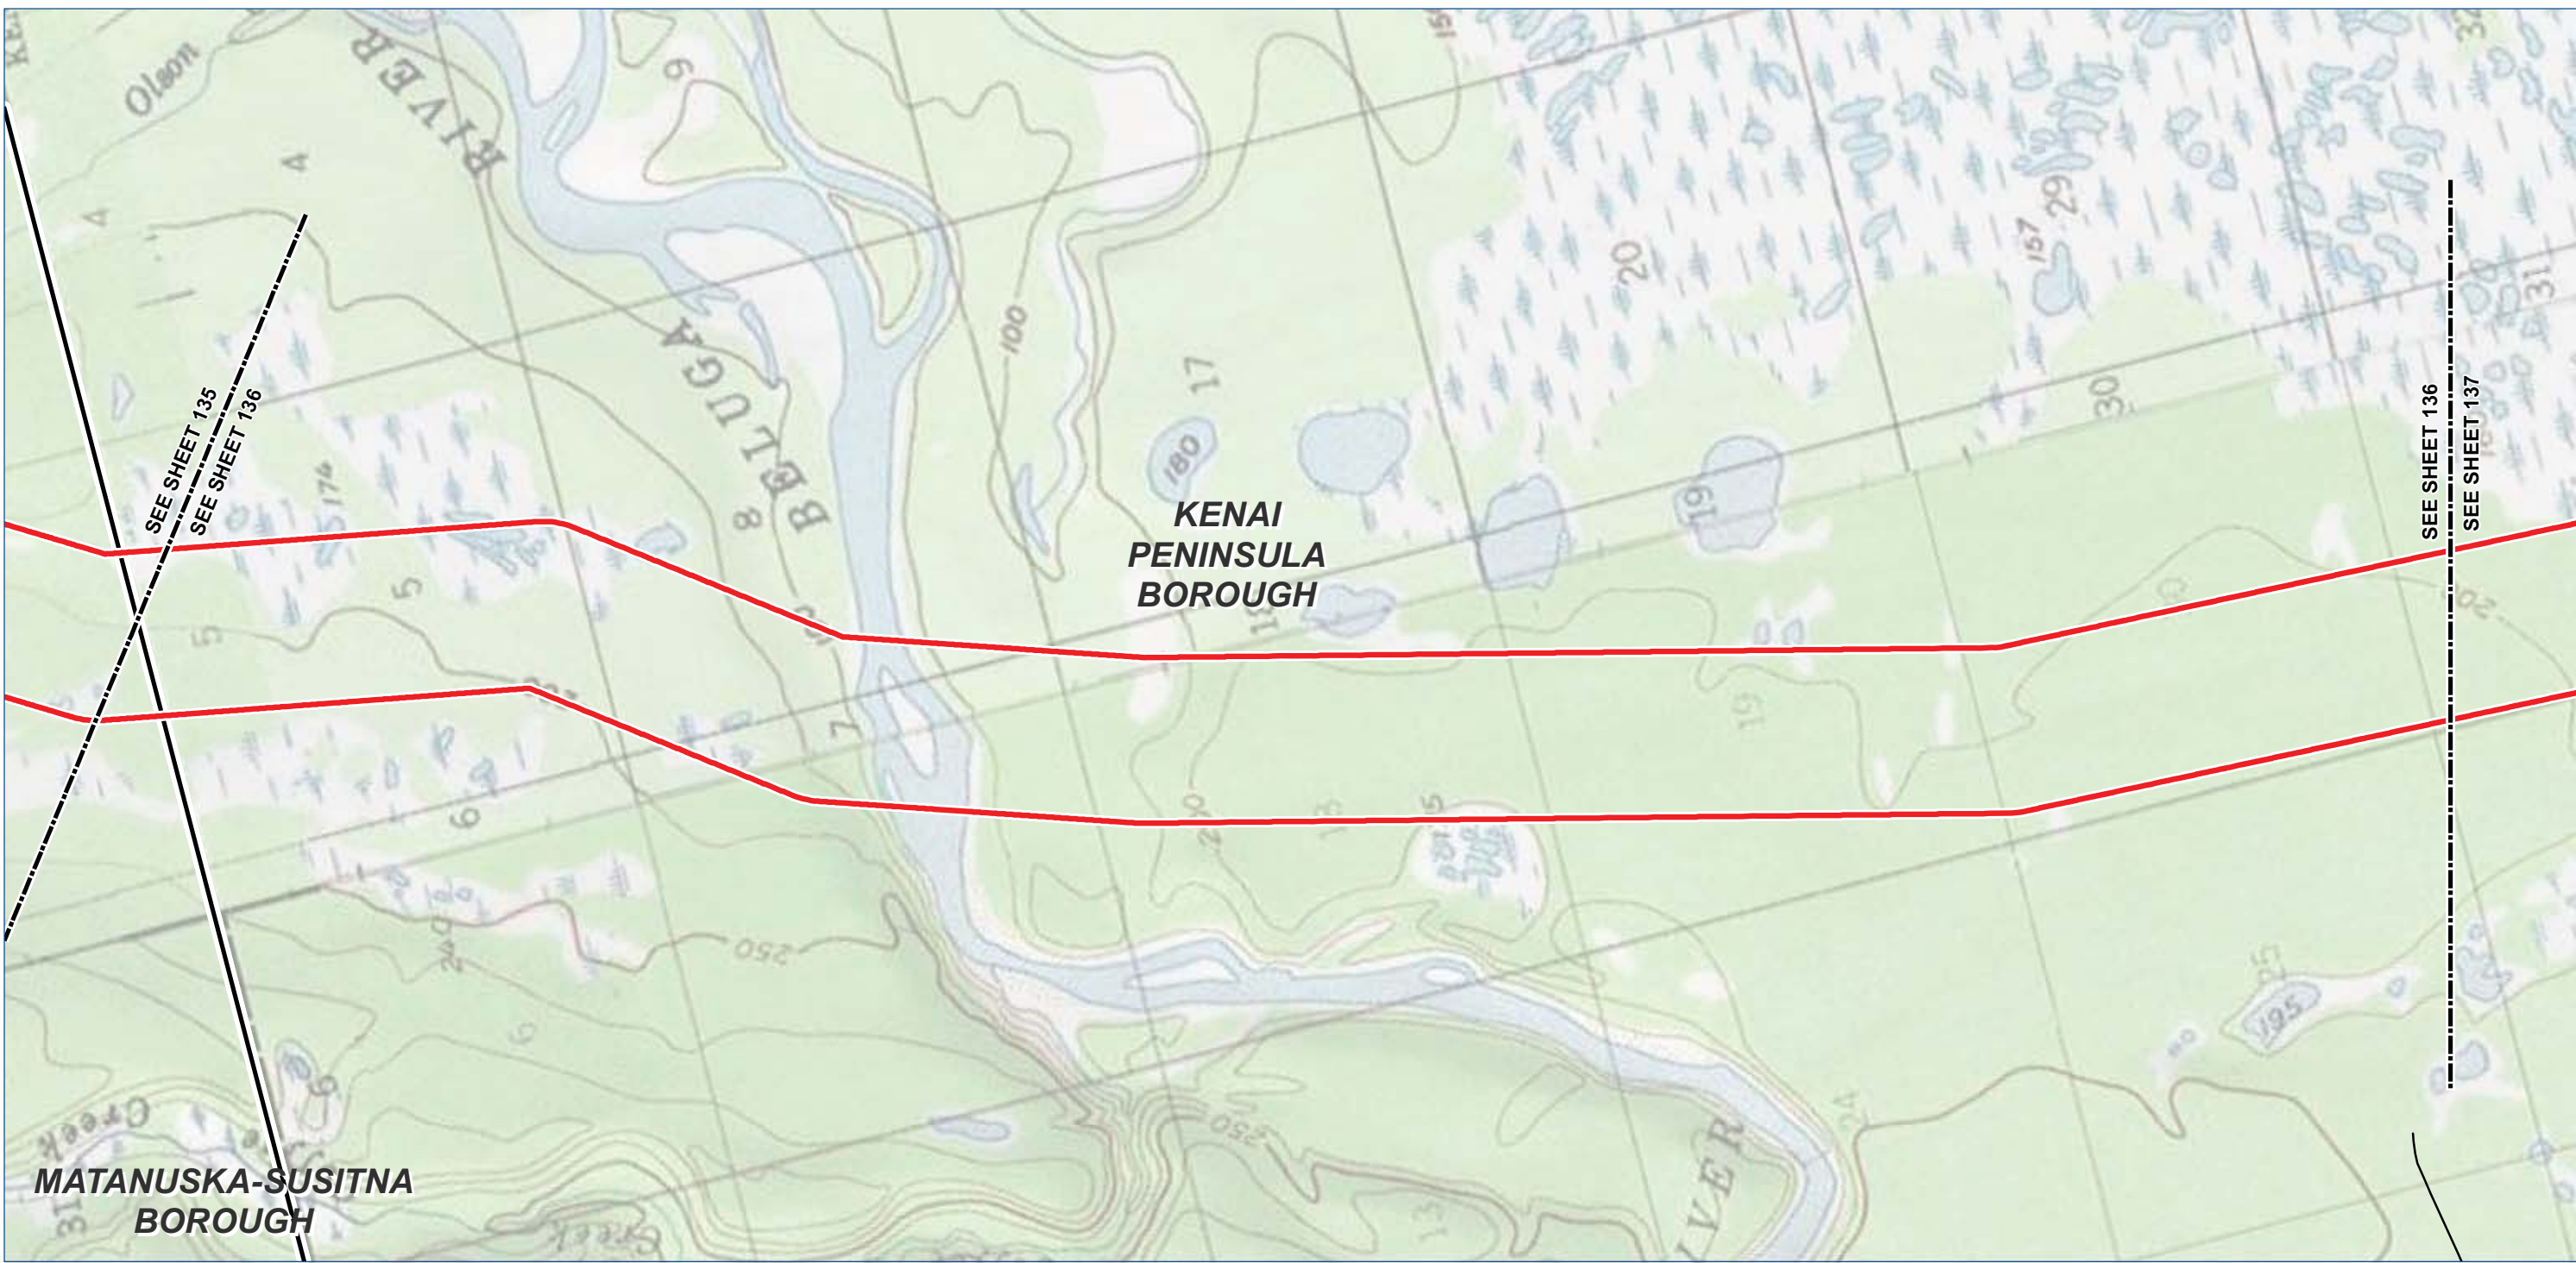

- Legend

TIGER Road

NHD Named Flowline

Trail

Study Corridor - 2,000 ft wide (+/-)

Pre-FEED Rev A Base Corridor

Pre-FEED Rev A Alternate Corridor

Borough / Census Area Line

Incorporated City Boundary

Public Land - Large Parcel
-
- | ALASKA LNG PROJECT | | |
|---|--|------------|
| Appendix A - Pre-FEED Rev A Base Corridor | | |
| BOROUGH: KENAI PENINSULA | DRAWN BY: CC | |
| STATE: ALASKA | CHECKED BY: GS / JS | |
| REV. NO.: | REVISION | DATE |
| A | ISSUED FOR REVIEW | 2014-06-23 |
| B | ISSUED FOR REVIEW | 2014-07-10 |
| C | ISSUED FOR REVIEW | 2014-09-30 |
| 0 | ISSUED FOR REVIEW | 2014-10-01 |
| Mile posts will be added once a concept is selected | | |
| DATE: 2014-10-01 | PROJECTION: NAD83 STATE PLANE AK 4 5004 FEET | |
- PREPARED BY:

exp Energy Services Inc.



t: +1.850.385.5441 | f: +1.850.385.5523
1300 Metropolitan Blvd.
Tallahassee, FL 32308
U.S.A.

www.exp.com

BUILDINGS • EARTH & ENVIRONMENT • ENERGY •

INDUSTRIAL • INFRASTRUCTURE • SUSTAINABILITY •

DWG: APP A-T-BASE_PRE-FEED SHEET: 136
- X:\Projects\ExxonMobil\SCLNG\Mapping\20140930_Resource_Report_Rev_0\04_MXD\01_Ver0\App_A_Topo_Preliminary_Preferred_Corridor_Pre_FEED_1.mxd

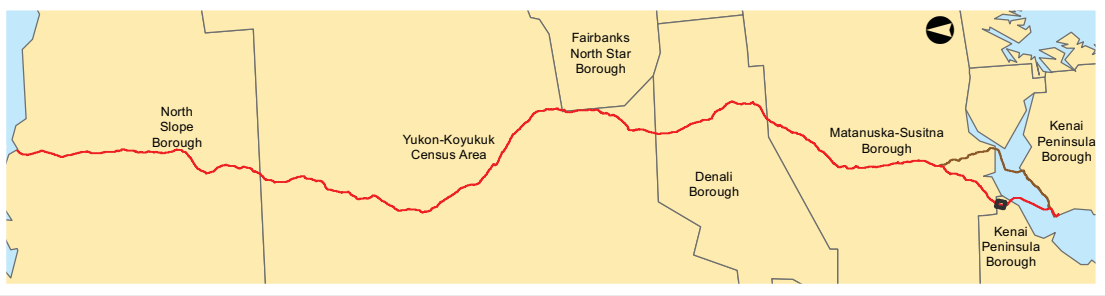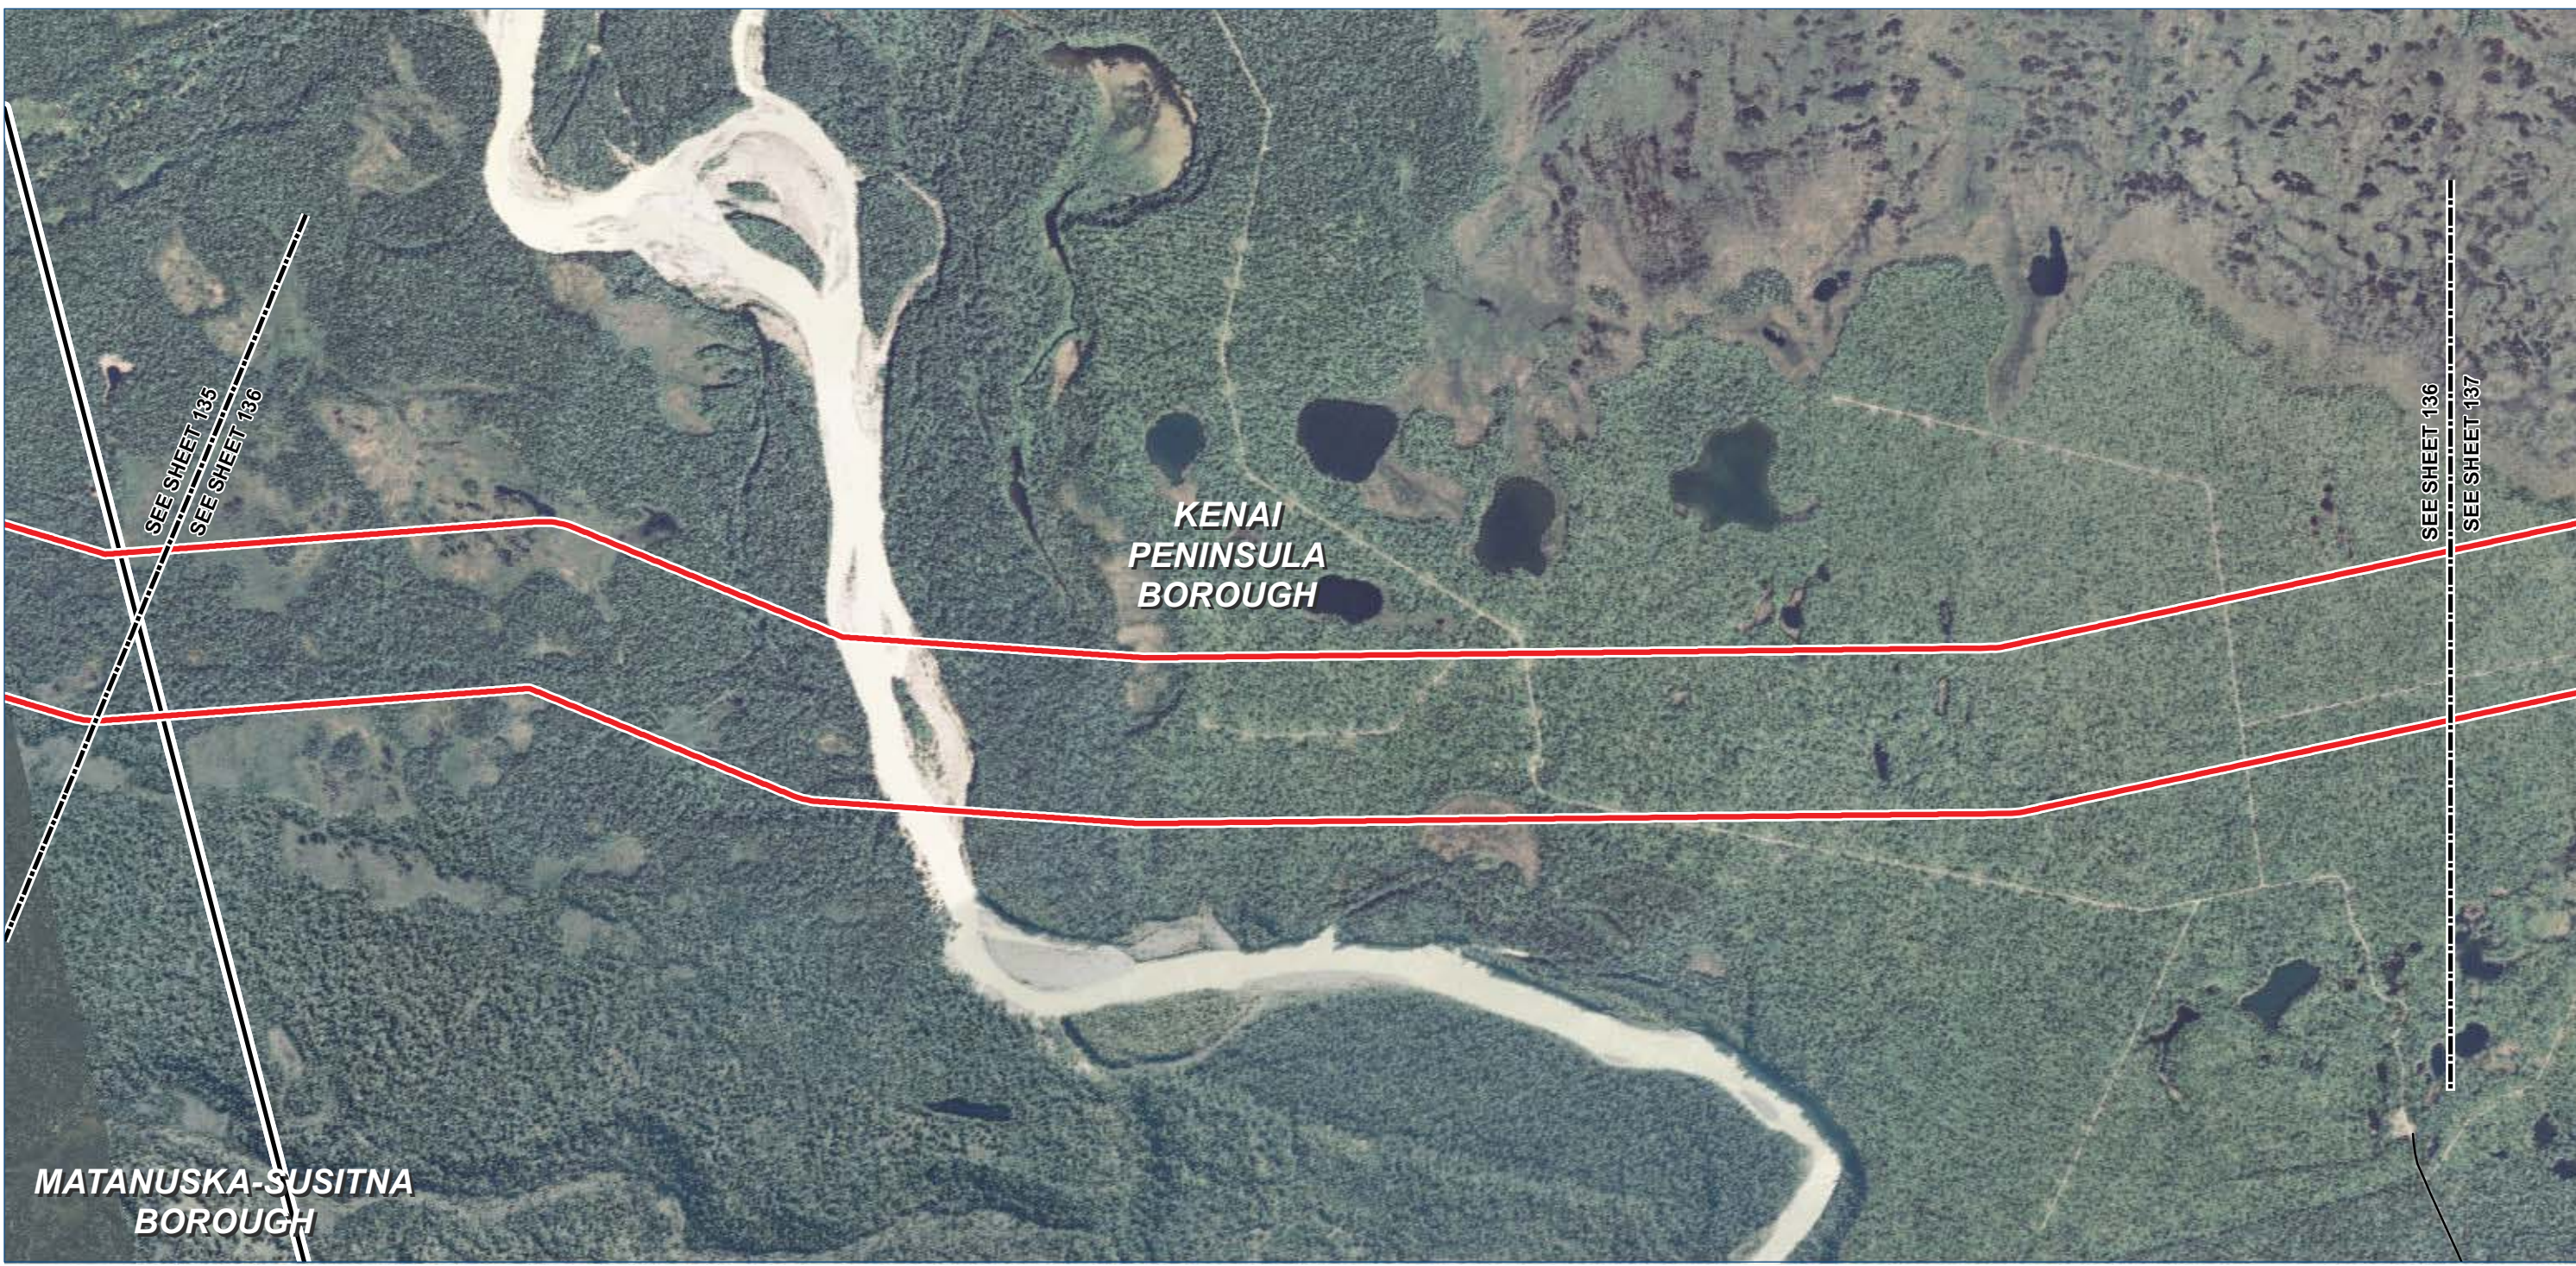

- Legend**

 - TIGER Road
 - NHD Named Flowline
 - Trail
 - Study Corridor - 2,000 ft wide (+/-)**
 - Pre-FEED Rev A Base Corridor
 - Pre-FEED Rev A Alternate Corridor
- Borough / Census Area Line
 - Incorporated City Boundary
 - Public Land - Large Parcel



ALASKA LNG PROJECT		
Appendix A - Pre-FEED Rev A Base Corridor		
BOROUGH: KENAI PENINSULA	DRAWN BY: CC	
STATE: ALASKA	CHECKED BY: GS / JS	
REV. NO.:	REVISION	DATE
A	ISSUED FOR REVIEW	2014-06-23
B	ISSUED FOR REVIEW	2014-07-10
C	ISSUED FOR REVIEW	2014-09-30
0	ISSUED FOR REVIEW	2014-10-01
Mile posts will be added once a concept is selected		
DATE: 2014-10-01	PROJECTION: NAD83 STATE PLANE AK 4 5004 FEET	

PREPARED BY:



exp Energy Services Inc.

t: +1.850.385.5441 | f: +1.850.385.5523
1300 Metropolitan Blvd.
Tallahassee, FL 32308
U.S.A.

www.exp.com

• BUILDINGS • EARTH & ENVIRONMENT • ENERGY •
• INDUSTRIAL • INFRASTRUCTURE • SUSTAINABILITY •

DWG: APP A-A-BASE_PRE-FEED SHEET: 136

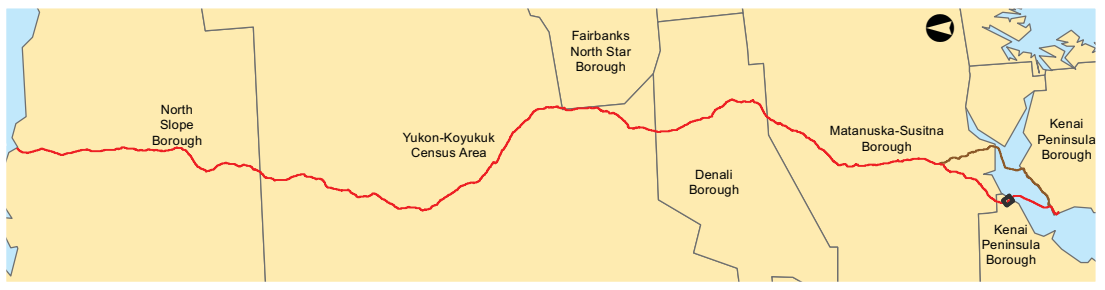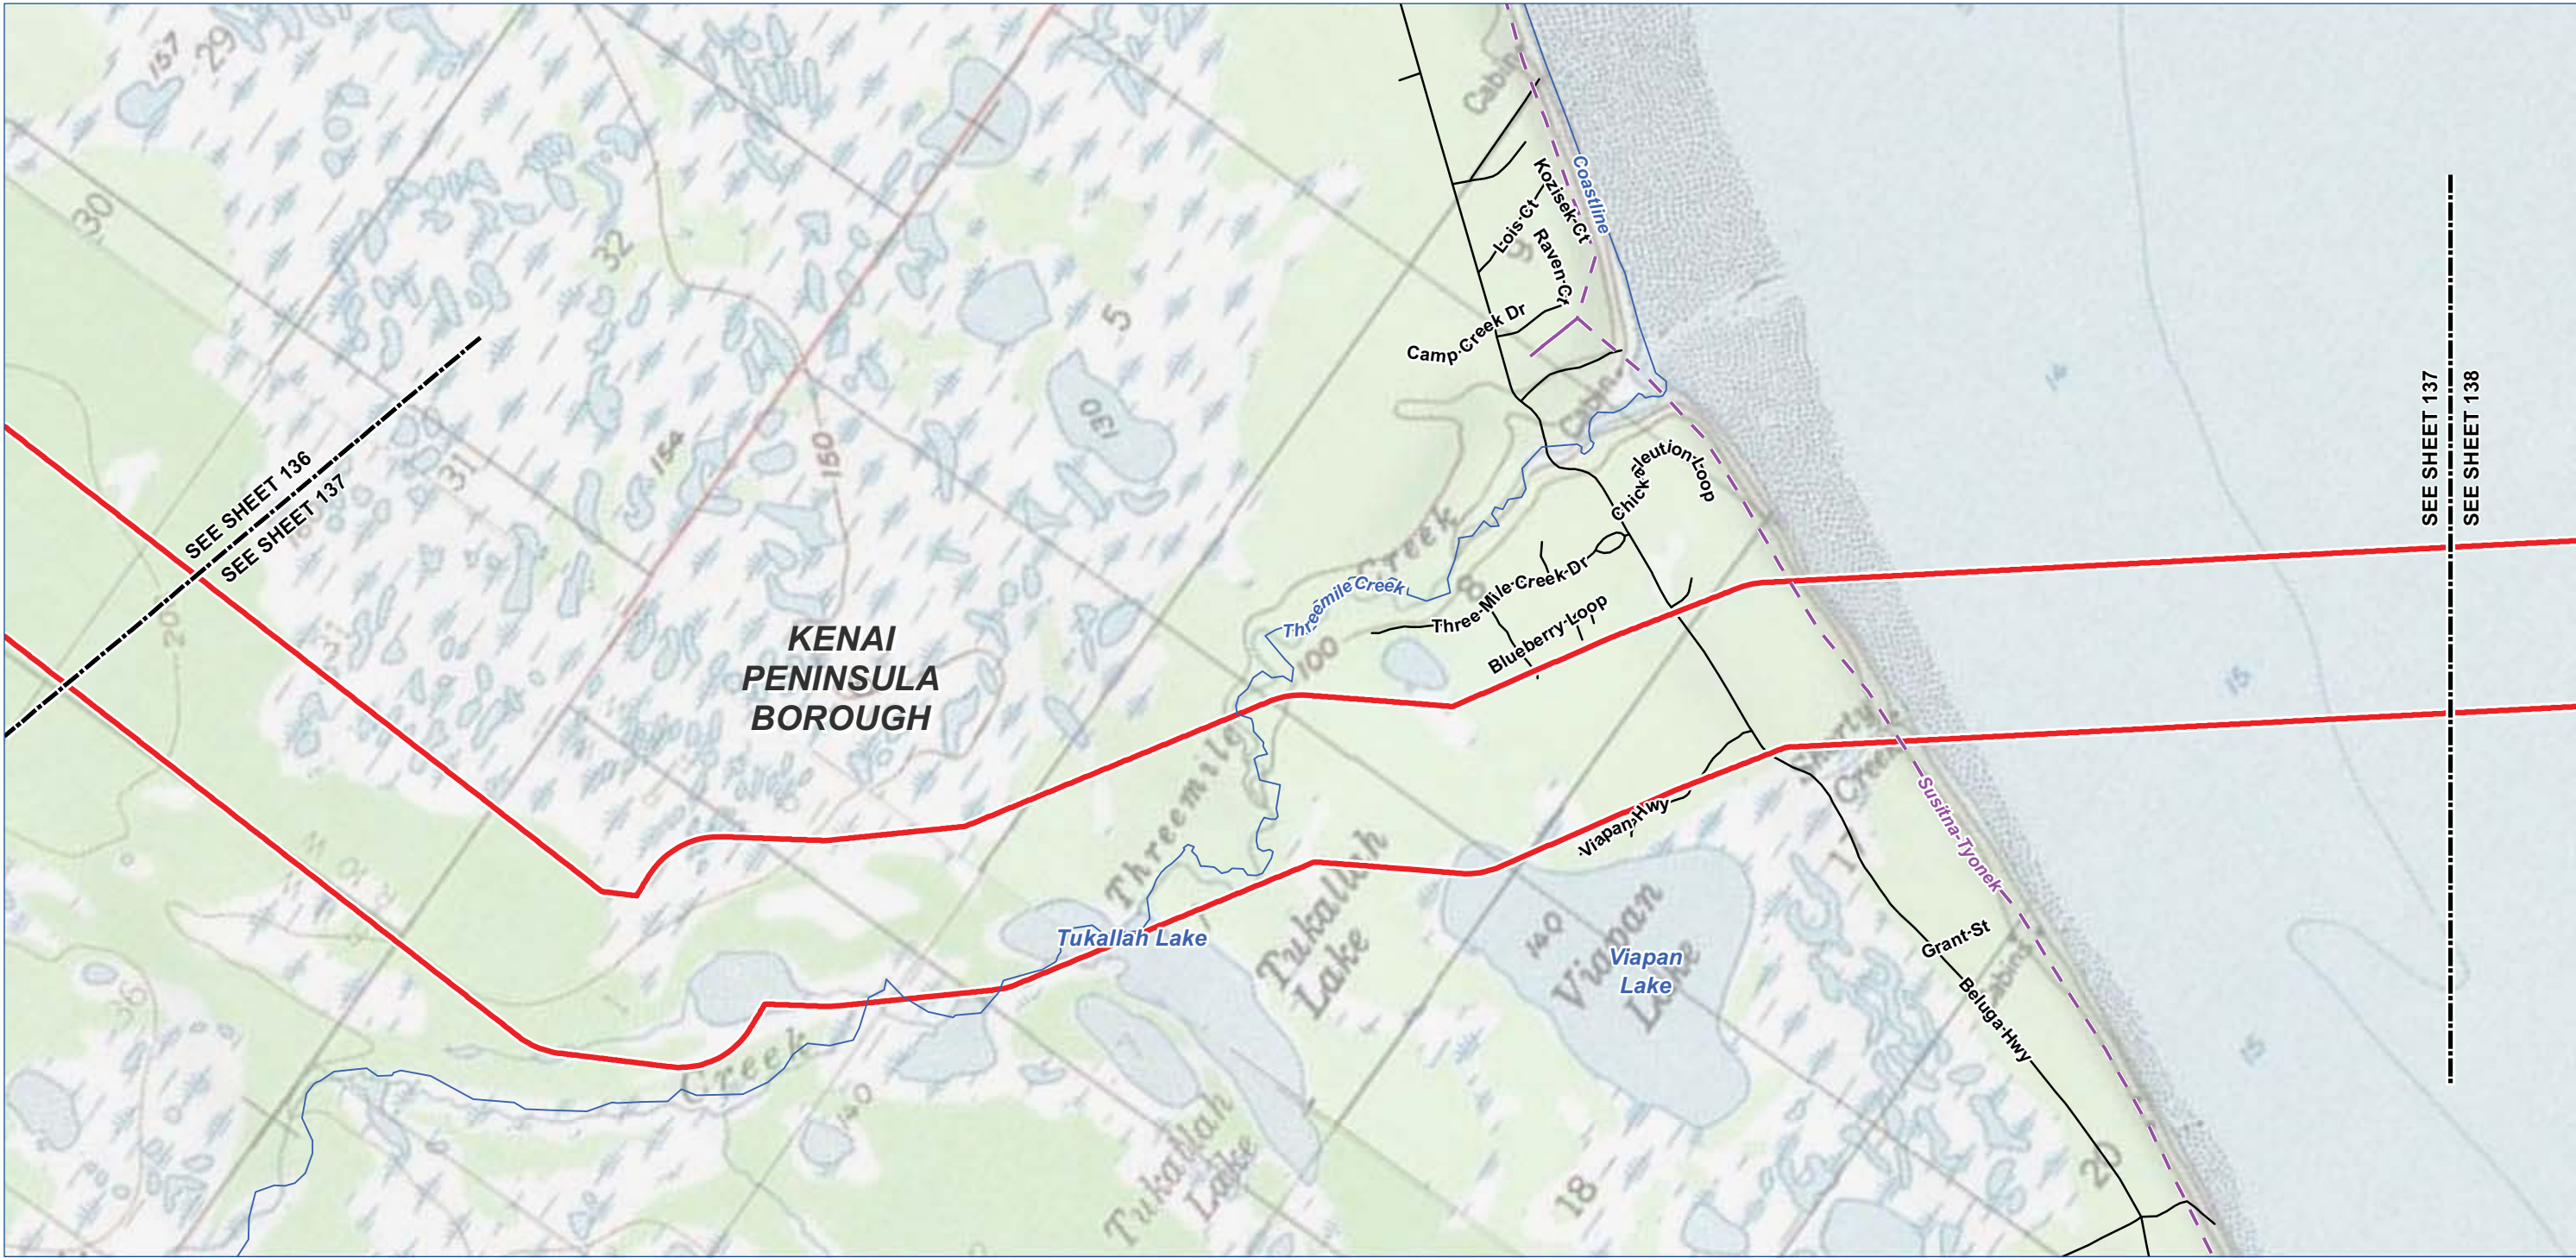

- Legend**

 - TIGER Road
 - NHD Named Flowline
 - Trail
 - Study Corridor - 2,000 ft wide (+/-)**
 - Pre-FEED Rev A Base Corridor
 - Pre-FEED Rev A Alternate Corridor
- Borough / Census Area Line
 - Incorporated City Boundary
 - Public Land - Large Parcel



ALASKA LNG PROJECT		
Appendix A - Pre-FEED Rev A Base Corridor		
BOROUGH: KENAI PENINSULA	DRAWN BY: CC	
STATE: ALASKA	CHECKED BY: GS / JS	
REV. NO.:	REVISION	DATE
A	ISSUED FOR REVIEW	2014-06-23
B	ISSUED FOR REVIEW	2014-07-10
C	ISSUED FOR REVIEW	2014-09-30
0	ISSUED FOR REVIEW	2014-10-01
Mile posts will be added once a concept is selected		
DATE: 2014-10-01	PROJECTION: NAD83 STATE PLANE AK 4 5004 FEET	

PREPARED BY:


exp Energy Services Inc.

t: +1.850.385.5441 | f: +1.850.385.5523
1300 Metropolitan Blvd.
Tallahassee, FL 32308
U.S.A.

www.exp.com

• BUILDINGS • EARTH & ENVIRONMENT • ENERGY •
• INDUSTRIAL • INFRASTRUCTURE • SUSTAINABILITY •

DWG: APP A-T-BASE_PRE-FEED SHEET: 137

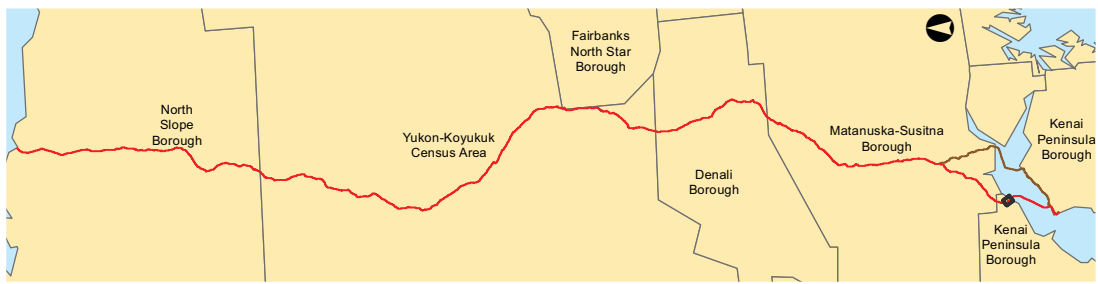

Legend

TIGER Road

NHD Named Flowline

Trail

Study Corridor - 2,000 ft wide (+/-)

Pre-FEED Rev A Base Corridor

Pre-FEED Rev A Alternate Corridor

Borough / Census Area Line

Incorporated City Boundary

Public Land - Large Parcel

ALASKA LNG PROJECT		
Appendix A - Pre-FEED Rev A Base Corridor		
BOROUGH: KENAI PENINSULA	DRAWN BY: CC	
STATE: ALASKA	CHECKED BY: GS / JS	
REV. NO.:	REVISION	DATE
A	ISSUED FOR REVIEW	2014-06-23
B	ISSUED FOR REVIEW	2014-07-10
C	ISSUED FOR REVIEW	2014-09-30
0	ISSUED FOR REVIEW	2014-10-01
Mile posts will be added once a concept is selected		
DATE: 2014-10-01	PROJECTION: NAD83 STATE PLANE AK 4 5004 FEET	

PREPARED BY:

exp Energy Services Inc.

t: +1.850.385.5441 | f: +1.850.385.5523
1300 Metropolitan Blvd.
Tallahassee, FL 32308
U.S.A.

www.exp.com

exp.



BUILDINGS • EARTH & ENVIRONMENT • ENERGY •

INDUSTRIAL • INFRASTRUCTURE • SUSTAINABILITY •

DWG: APP A-A-BASE_PRE-FEED

SHEET: 137

X:\Projects\ExxonMobil\SCLNG\Mapping\20140930_Resource_Report_Rev_0\04_MXD\01_Ver0\App_A_Aerial_Preliminary_Prefered_Corridor_Pre_FEED.mxd

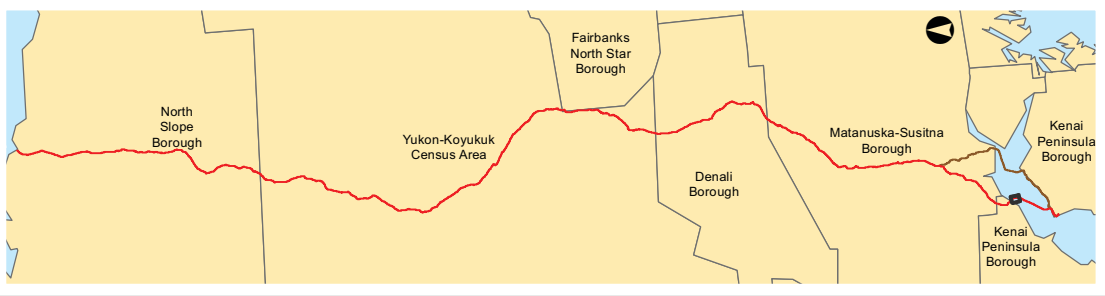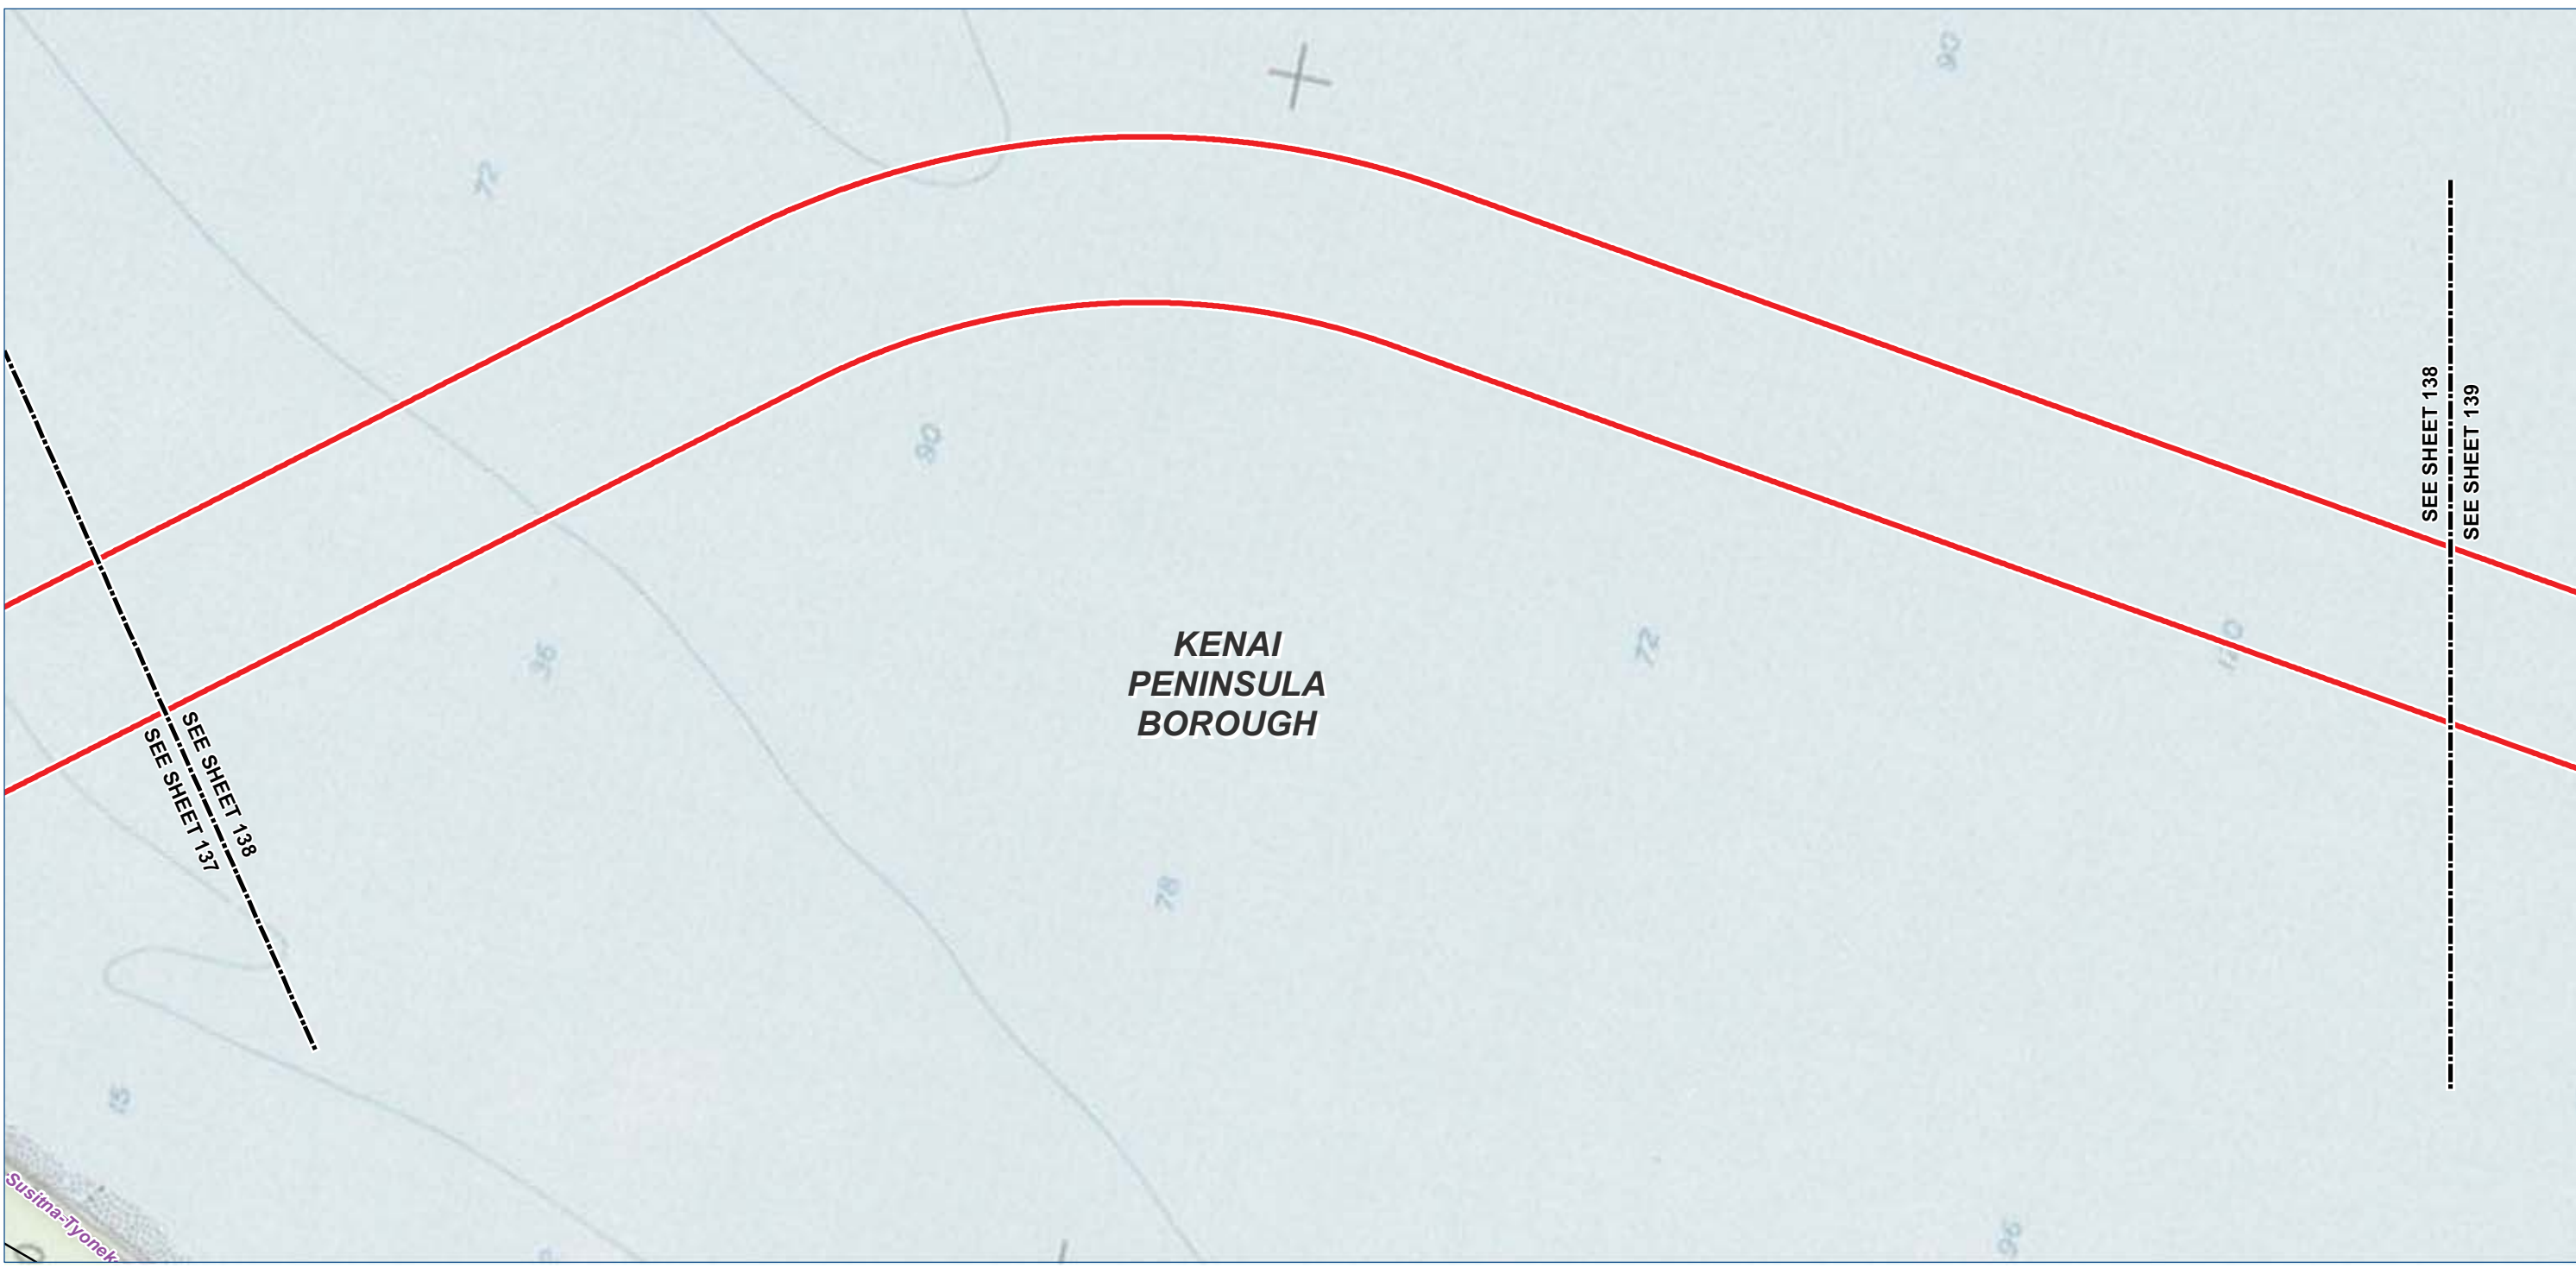

- Legend**
 - TIGER Road
 - NHD Named Flowline
 - Trail
 - Study Corridor - 2,000 ft wide (+/-)**
 - Pre-FEED Rev A Base Corridor
 - Pre-FEED Rev A Alternate Corridor
- Borough / Census Area Line
 - Incorporated City Boundary
 - Public Land - Large Parcel



ALASKA LNG PROJECT		
Appendix A - Pre-FEED Rev A Base Corridor		
BOROUGH: KENAI PENINSULA	DRAWN BY: CC	
STATE: ALASKA	CHECKED BY: GS / JS	
REV. NO.:	REVISION	DATE
A	ISSUED FOR REVIEW	2014-06-23
B	ISSUED FOR REVIEW	2014-07-10
C	ISSUED FOR REVIEW	2014-09-30
0	ISSUED FOR REVIEW	2014-10-01
Mile posts will be added once a concept is selected		
DATE: 2014-10-01	PROJECTION: NAD83 STATE PLANE AK 4 5004 FEET	

PREPARED BY:



exp Energy Services Inc.

t: +1.850.385.5441 | f: +1.850.385.5523
1300 Metropolitan Blvd.
Tallahassee, FL 32308
U.S.A.

www.exp.com

• BUILDINGS • EARTH & ENVIRONMENT • ENERGY •
• INDUSTRIAL • INFRASTRUCTURE • SUSTAINABILITY •

DWG: APP A-T-BASE_PRE-FEED SHEET: 138

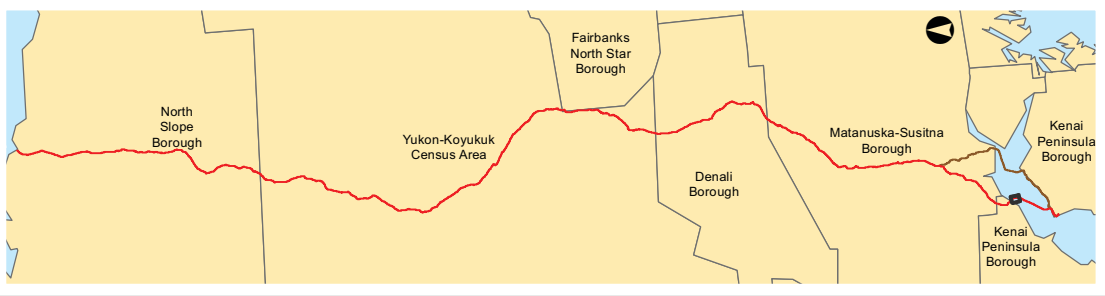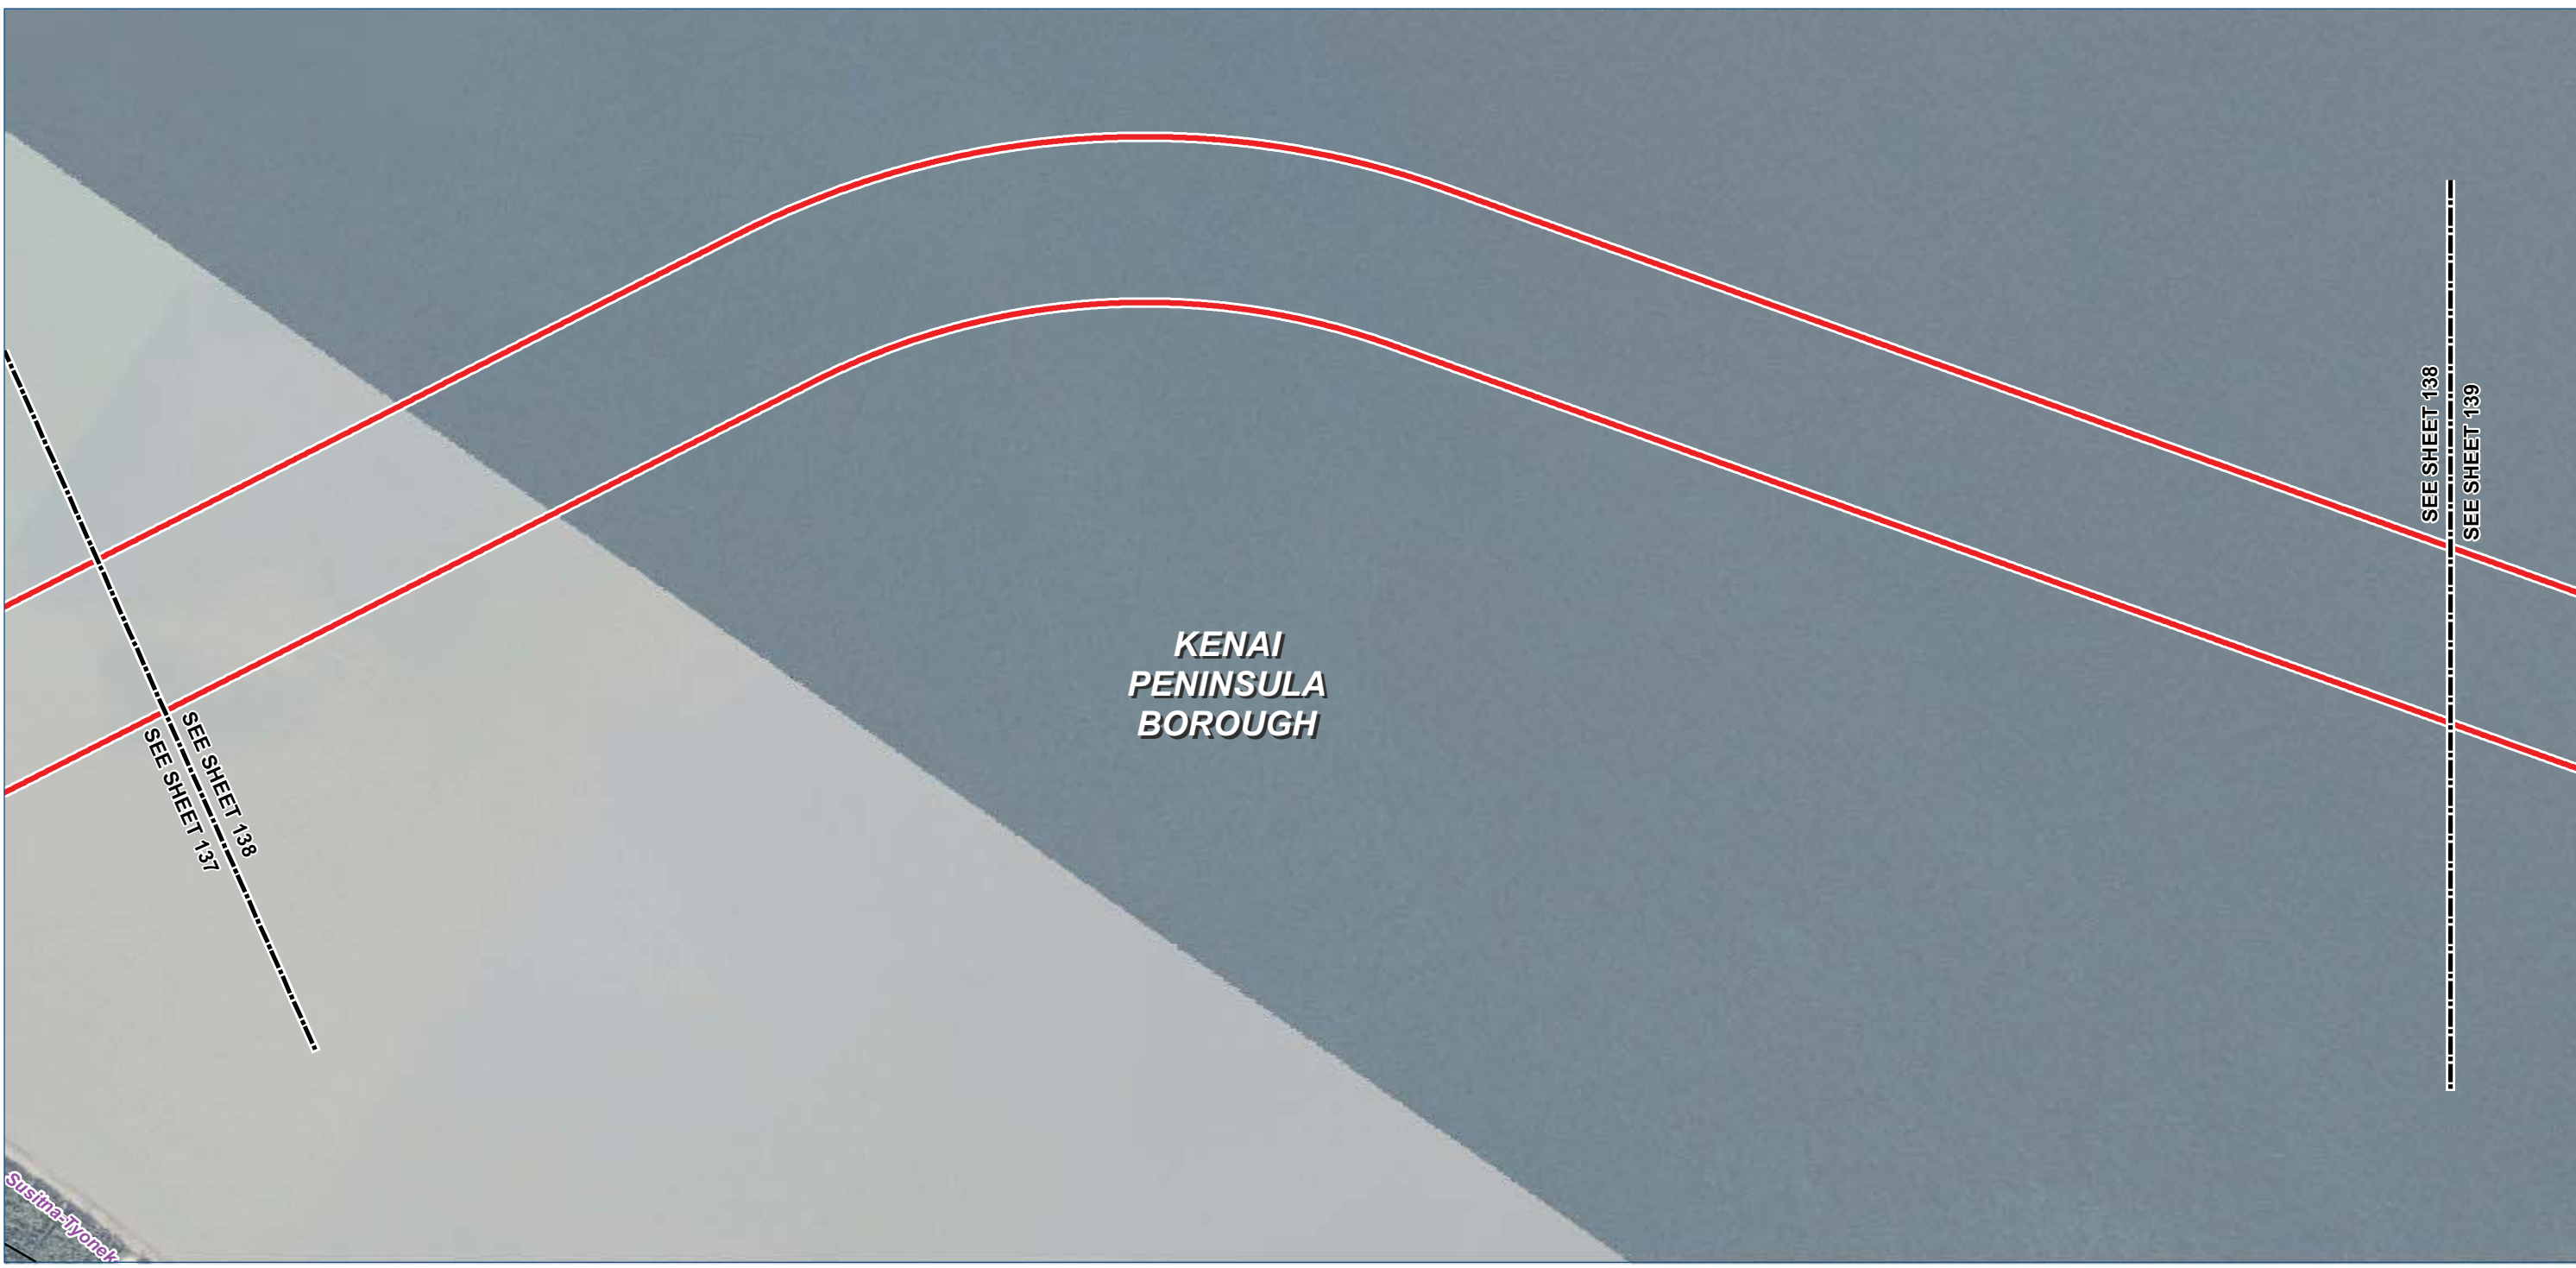

Legend

TIGER Road

NHD Named Flowline

Trail

Study Corridor - 2,000 ft wide (+/-)


Pre-FEED Rev A Base Corridor

Pre-FEED Rev A Alternate Corridor

Borough / Census Area Line

Incorporated City Boundary

Public Land - Large Parcel

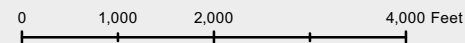

ALASKA LNG PROJECT		
Appendix A - Pre-FEED Rev A Base Corridor		
BOROUGH: KENAI PENINSULA	DRAWN BY: CC	
STATE: ALASKA	CHECKED BY: GS / JS	
REV. NO.:	REVISION	DATE
A	ISSUED FOR REVIEW	2014-06-23
B	ISSUED FOR REVIEW	2014-07-10
C	ISSUED FOR REVIEW	2014-09-30
0	ISSUED FOR REVIEW	2014-10-01
Mile posts will be added once a concept is selected		
DATE: 2014-10-01	PROJECTION: NAD83 STATE PLANE AK 4 5004 FEET	

PREPARED BY:

exp Energy Services Inc.


t: +1.850.385.5441 | f: +1.850.385.5523
1300 Metropolitan Blvd.
Tallahassee, FL 32308
U.S.A.

www.exp.com

BUILDINGS • EARTH & ENVIRONMENT • ENERGY •

INDUSTRIAL • INFRASTRUCTURE • SUSTAINABILITY •

DWG: APP A-A-BASE_PRE-FEED SHEET: 138

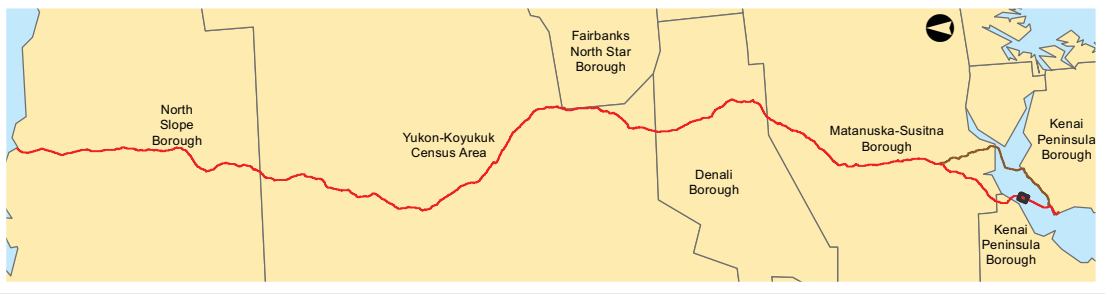

Legend

- TIGER Road
- NHD Named Flowline
- Trail
- Borough / Census Area Line
- Incorporated City Boundary
- Public Land - Large Parcel

- Study Corridor - 2,000 ft wide (+/-)
- Pre-FEED Rev A Base Corridor
 - Pre-FEED Rev A Alternate Corridor

0 1,000 2,000 4,000 Feet

ALASKA LNG PROJECT

Appendix A - Pre-FEED Rev A Base Corridor

BOROUGH: KENAI PENINSULA		DRAWN BY:	CC
STATE: ALASKA		CHECKED BY:	GS / JS
REV. NO.:	REVISION	DATE	
A	ISSUED FOR REVIEW	2014-06-23	
B	ISSUED FOR REVIEW	2014-07-10	
C	ISSUED FOR REVIEW	2014-09-30	
0	ISSUED FOR REVIEW	2014-10-01	
Mile posts will be added once a concept is selected			

DATE: 2014-10-01 PROJECTION: NAD83 STATE PLANE AK 4 5004 FEET

PREPARED BY:

exp Energy Services Inc.


t: +1.850.385.5441 | f: +1.850.385.5523
1300 Metropolitan Blvd.
Tallahassee, FL 32308
U.S.A.

www.exp.com



• BUILDINGS • EARTH & ENVIRONMENT • ENERGY •
• INDUSTRIAL • INFRASTRUCTURE • SUSTAINABILITY •

DWG: APP A-T-BASE_PRE-FEED SHEET: 139

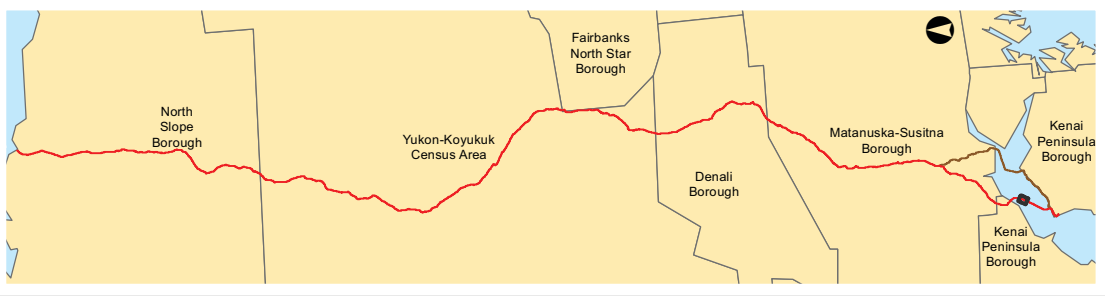

Legend

TIGER Road

NHD Named Flowline

Trail

Study Corridor - 2,000 ft wide (+/-)

Pre-FEED Rev A Base Corridor

Pre-FEED Rev A Alternate Corridor

Borough / Census Area Line

Incorporated City Boundary

Public Land - Large Parcel



ALASKA LNG PROJECT		
Appendix A - Pre-FEED Rev A Base Corridor		
BOROUGH: KENAI PENINSULA	DRAWN BY: CC	
STATE: ALASKA	CHECKED BY: GS / JS	
REV. NO.:	REVISION	DATE
A	ISSUED FOR REVIEW	2014-06-23
B	ISSUED FOR REVIEW	2014-07-10
C	ISSUED FOR REVIEW	2014-09-30
0	ISSUED FOR REVIEW	2014-10-01
Mile posts will be added once a concept is selected		
DATE: 2014-10-01	PROJECTION: NAD83 STATE PLANE AK 4 5004 FEET	

PREPARED BY:

exp Energy Services Inc.

t: +1.850.385.5441 | f: +1.850.385.5523
1300 Metropolitan Blvd.
Tallahassee, FL 32308
U.S.A.



www.exp.com

exp.

BUILDINGS • EARTH & ENVIRONMENT • ENERGY •
INDUSTRIAL • INFRASTRUCTURE • SUSTAINABILITY •

DWG: APP A-A-BASE_PRE-FEED

SHEET: 139

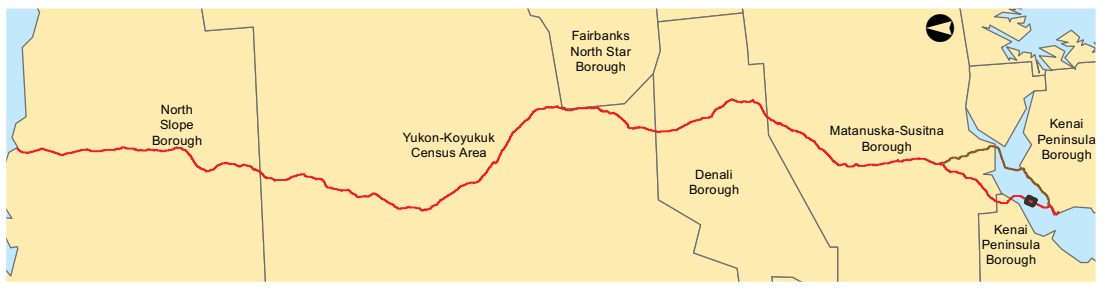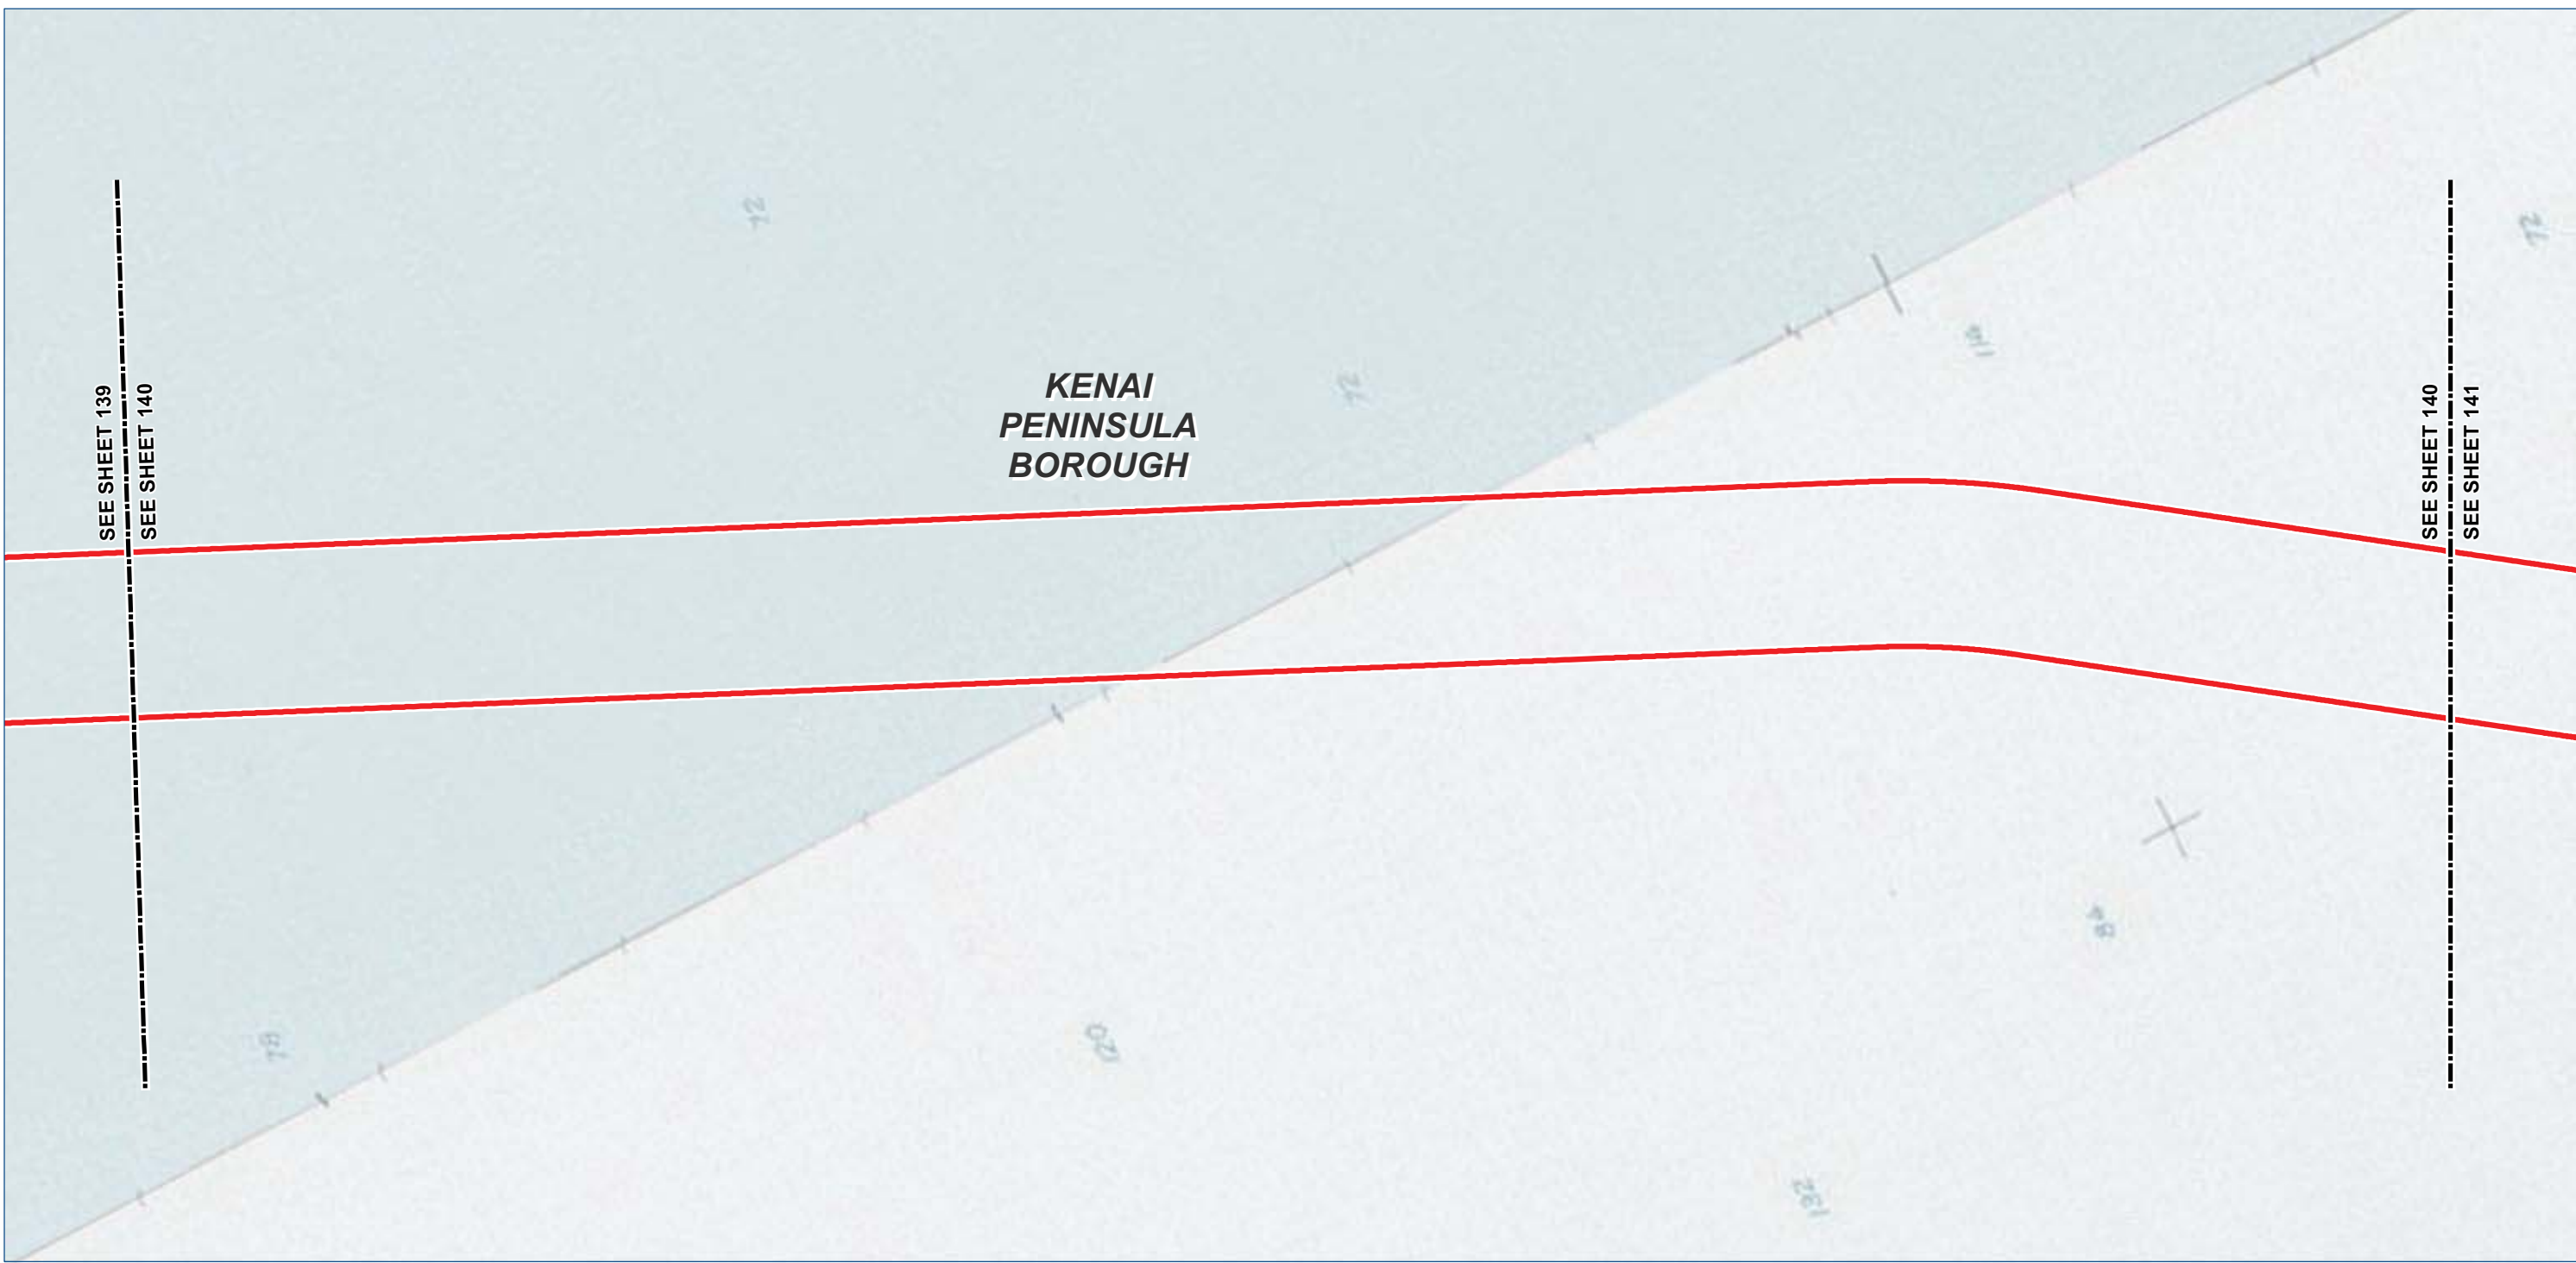

Legend

- TIGER Road
- NHD Named Flowline
- Trail
- Borough / Census Area Line
- Incorporated City Boundary
- Public Land - Large Parcel

- Study Corridor - 2,000 ft wide (+/-)
- Pre-FEED Rev A Base Corridor
 - Pre-FEED Rev A Alternate Corridor

0 1,000 2,000 4,000 Feet

ALASKA LNG PROJECT

Appendix A - Pre-FEED Rev A Base Corridor

BOROUGH: KENAI PENINSULA		DRAWN BY:	CC
STATE: ALASKA		CHECKED BY:	GS / JS
REV. NO.:	REVISION	DATE	
A	ISSUED FOR REVIEW	2014-06-23	
B	ISSUED FOR REVIEW	2014-07-10	
C	ISSUED FOR REVIEW	2014-09-30	
0	ISSUED FOR REVIEW	2014-10-01	
Mile posts will be added once a concept is selected			

DATE: 2014-10-01 PROJECTION: NAD83 STATE PLANE AK 4 5004 FEET

PREPARED BY:

exp Energy Services Inc.



t: +1.850.385.5441 | f: +1.850.385.5523
1300 Metropolitan Blvd.
Tallahassee, FL 32308
U.S.A.

www.exp.com



• BUILDINGS • EARTH & ENVIRONMENT • ENERGY •
• INDUSTRIAL • INFRASTRUCTURE • SUSTAINABILITY •

DWG: APP A-T-BASE_PRE-FEED SHEET: 140

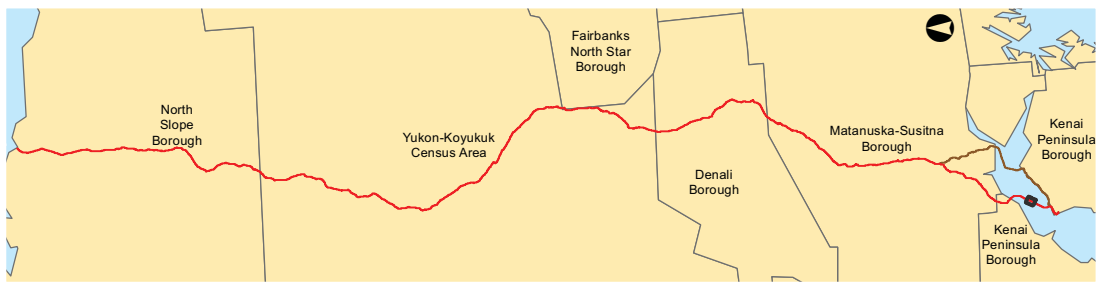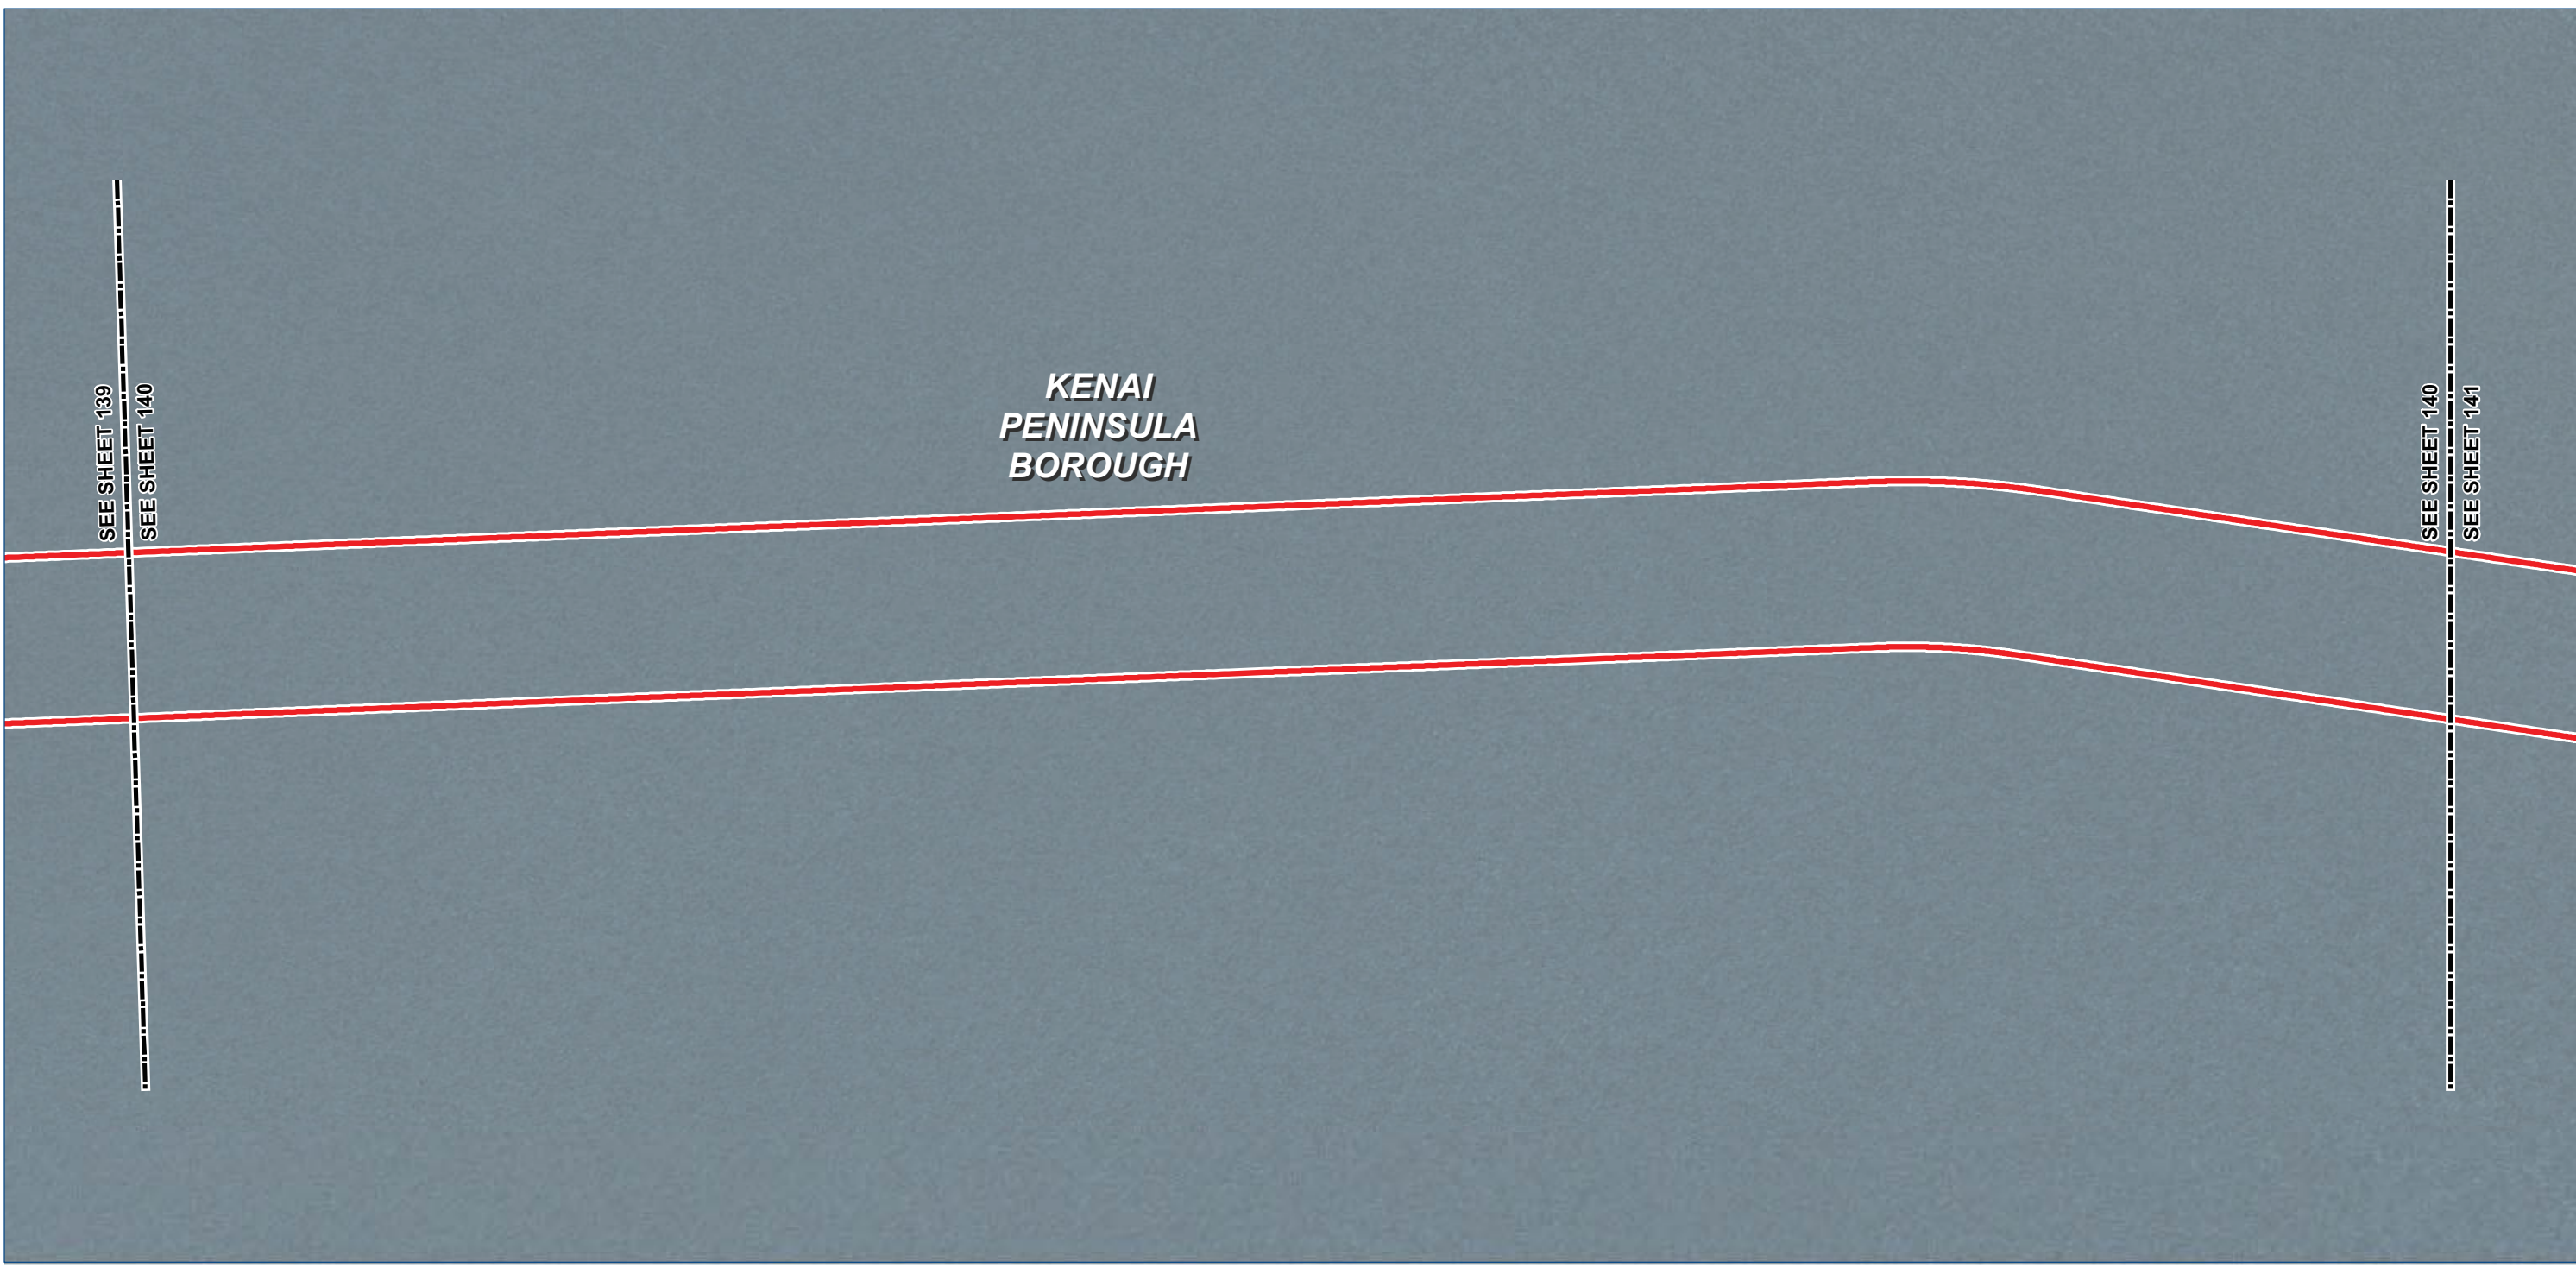

Legend

- TIGER Road

NHD Named Flowline

Trail

Study Corridor - 2,000 ft wide (+/-)

Pre-FEED Rev A Base Corridor

Pre-FEED Rev A Alternate Corridor
- Borough / Census Area Line

Incorporated City Boundary

Public Land - Large Parcel



ALASKA LNG PROJECT		
Appendix A - Pre-FEED Rev A Base Corridor		
BOROUGH: KENAI PENINSULA	DRAWN BY: CC	
STATE: ALASKA	CHECKED BY: GS / JS	
REV. NO.:	REVISION	DATE
A	ISSUED FOR REVIEW	2014-06-23
B	ISSUED FOR REVIEW	2014-07-10
C	ISSUED FOR REVIEW	2014-09-30
0	ISSUED FOR REVIEW	2014-10-01
Mile posts will be added once a concept is selected		
DATE: 2014-10-01	PROJECTION: NAD83 STATE PLANE AK 4 5004 FEET	

PREPARED BY:

exp Energy Services Inc.

t: +1.850.385.5441 | f: +1.850.385.5523

1300 Metropolitan Blvd.

Tallahassee, FL 32308

U.S.A.



www.exp.com

• BUILDINGS • EARTH & ENVIRONMENT • ENERGY •

• INDUSTRIAL • INFRASTRUCTURE • SUSTAINABILITY •

DWG: APP A-A-BASE_PRE-FEED

SHEET: 140

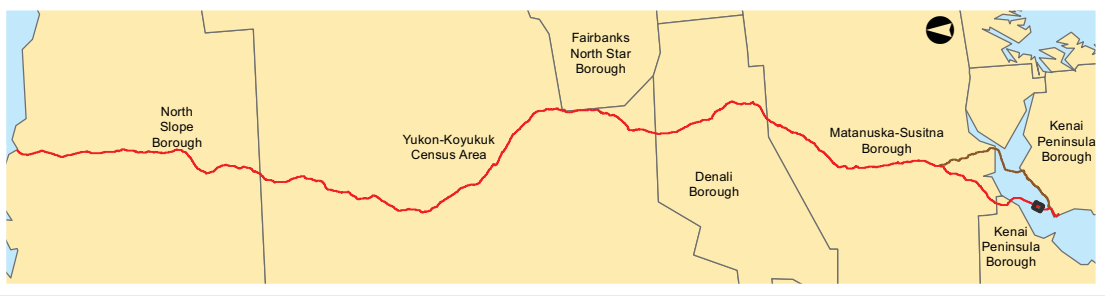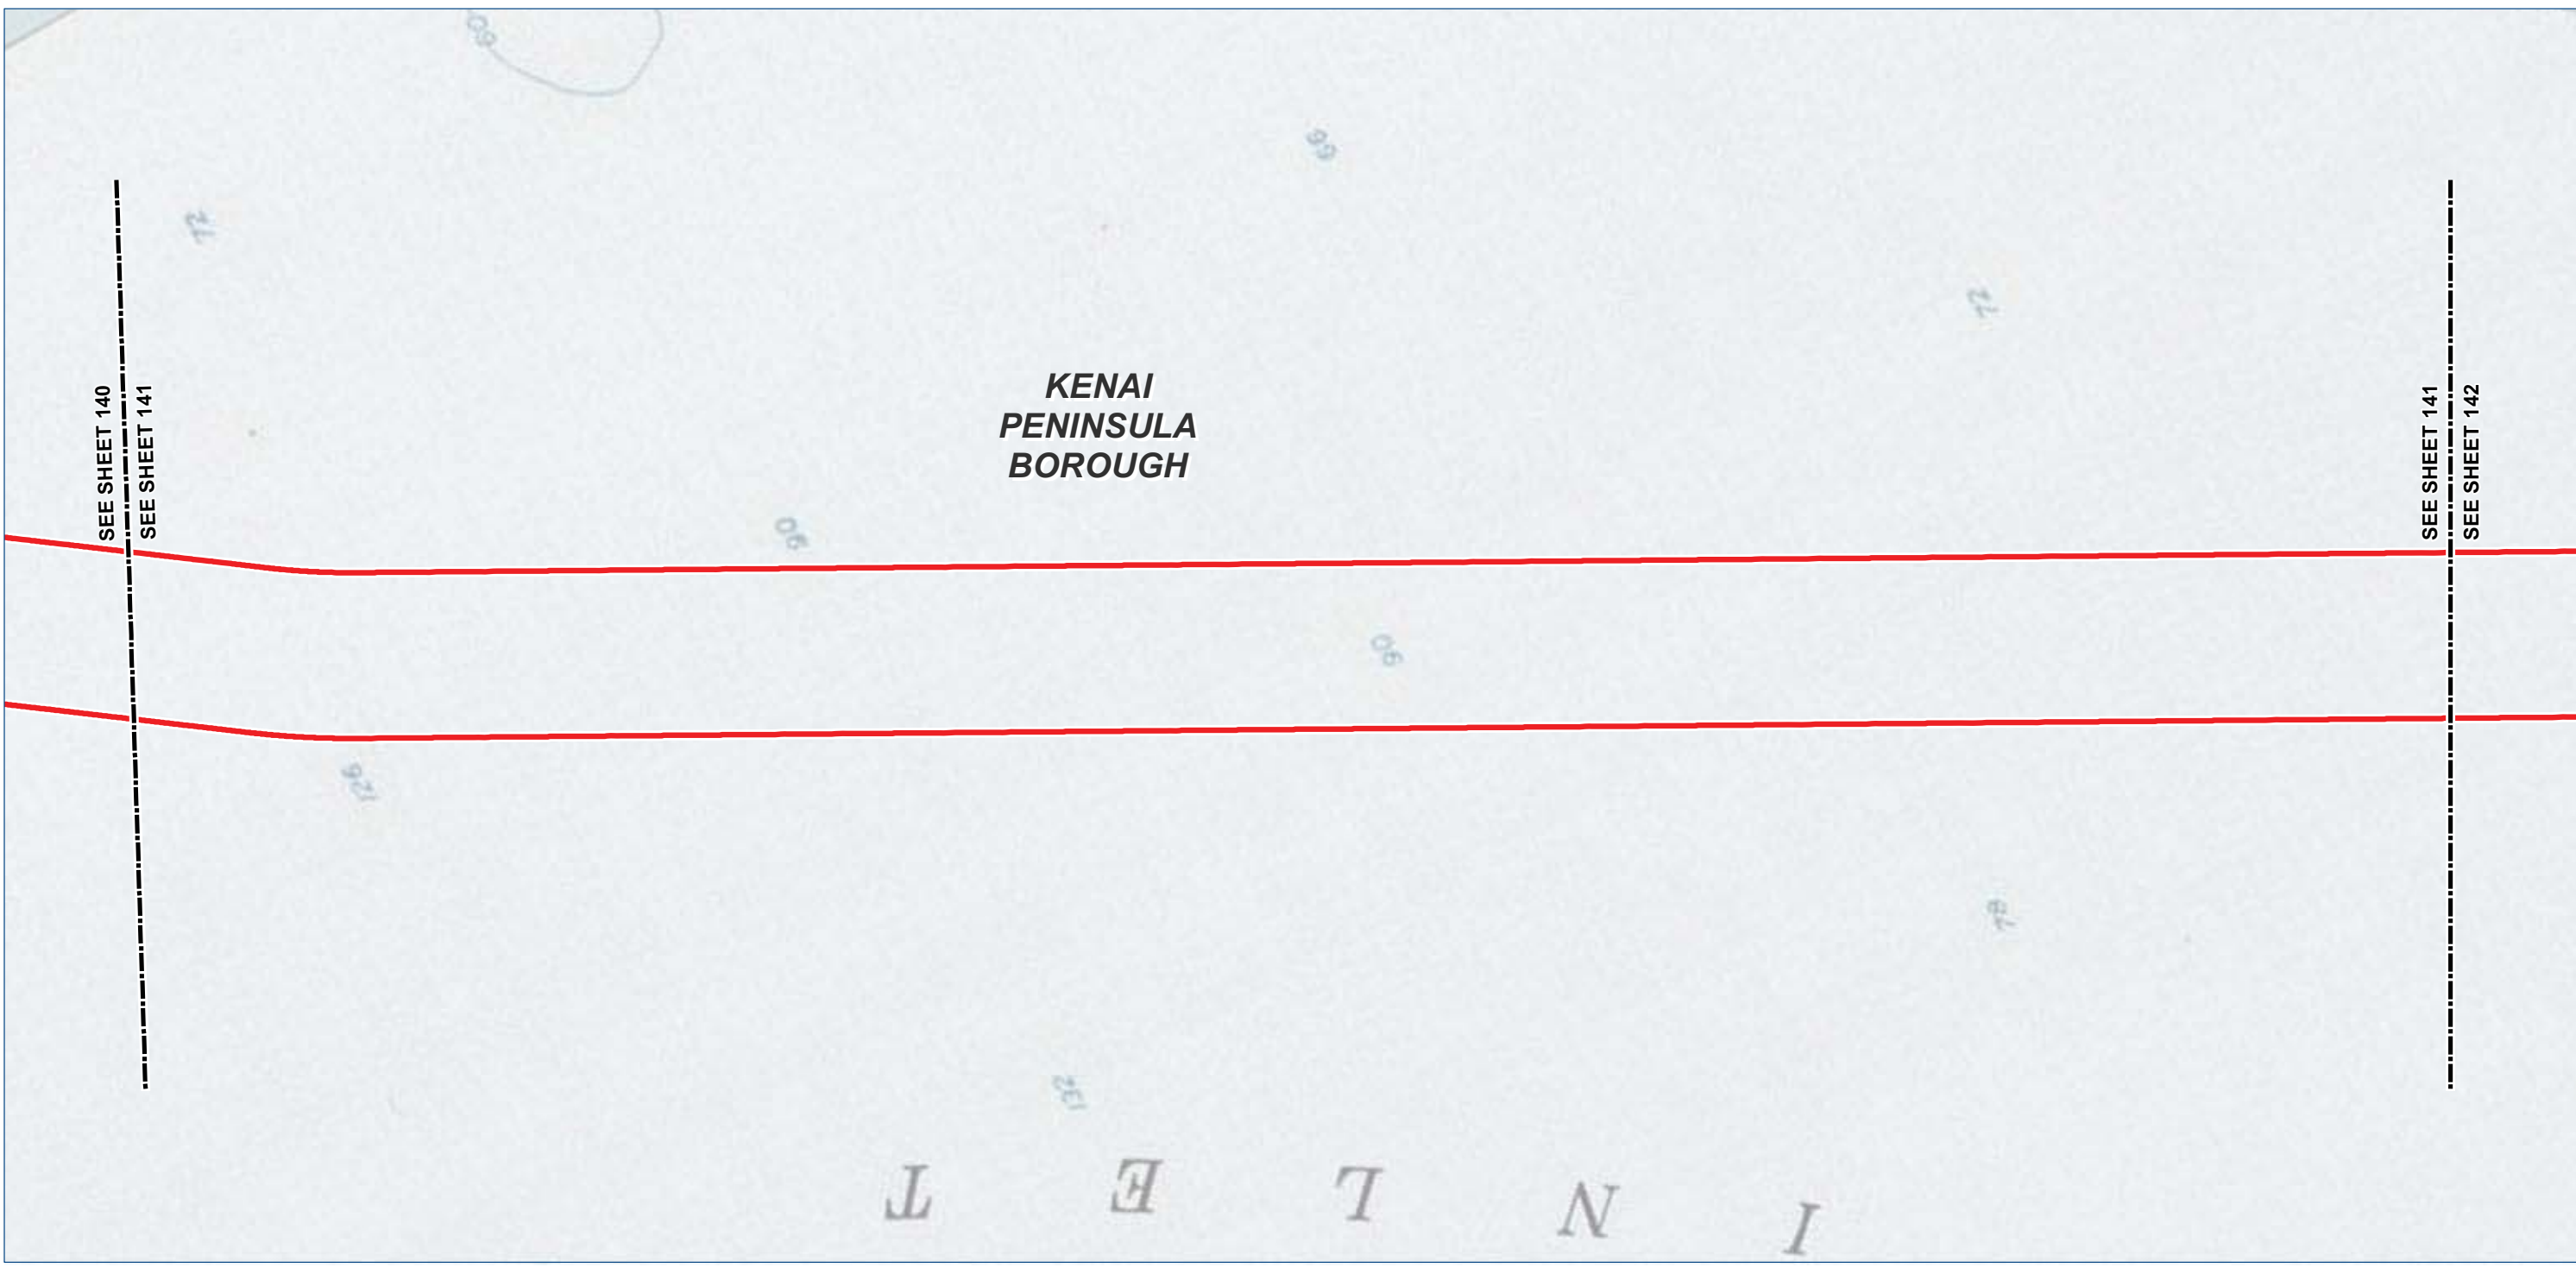

Alaska LNG Project

- Legend

TIGER Road

NHD Named Flowline

Trail

Study Corridor - 2,000 ft wide (+/-)

Pre-FEED Rev A Base Corridor

Pre-FEED Rev A Alternate Corridor

Borough / Census Area Line

Incorporated City Boundary

Public Land - Large Parcel
-
- | ALASKA LNG PROJECT | | |
|---|--|------------|
| Appendix A - Pre-FEED Rev A Base Corridor | | |
| BOROUGH: KENAI PENINSULA | DRAWN BY: CC | |
| STATE: ALASKA | CHECKED BY: GS / JS | |
| REV. NO.: | REVISION | DATE |
| A | ISSUED FOR REVIEW | 2014-06-23 |
| B | ISSUED FOR REVIEW | 2014-07-10 |
| C | ISSUED FOR REVIEW | 2014-09-30 |
| 0 | ISSUED FOR REVIEW | 2014-10-01 |
| Mile posts will be added once a concept is selected | | |
| DATE: 2014-10-01 | PROJECTION: NAD83 STATE PLANE AK 4 5004 FEET | |
- PREPARED BY:

exp Energy Services Inc.

t: +1.850.385.5441 | f: +1.850.385.5523

1300 Metropolitan Blvd.

Tallahassee, FL 32308



U.S.A.

www.exp.com

BUILDINGS • EARTH & ENVIRONMENT • ENERGY •

INDUSTRIAL • INFRASTRUCTURE • SUSTAINABILITY •

DWG: APP A-T-BASE_PRE-FEED SHEET: 141
- X:\Projects\ExxonMobil\SCLNG\Mapping\20140930_Resource_Report_Rev_0\04_MXD\01_Ver0\App_A_Topo_Preliminary_Preferred_Corridor_Pre_FEED_1.mxd

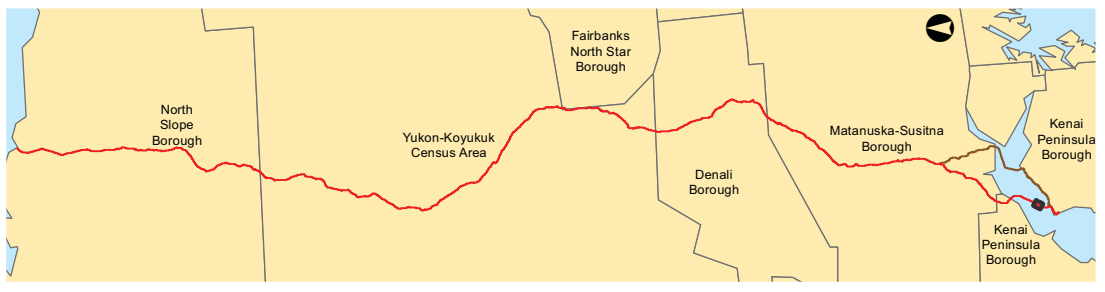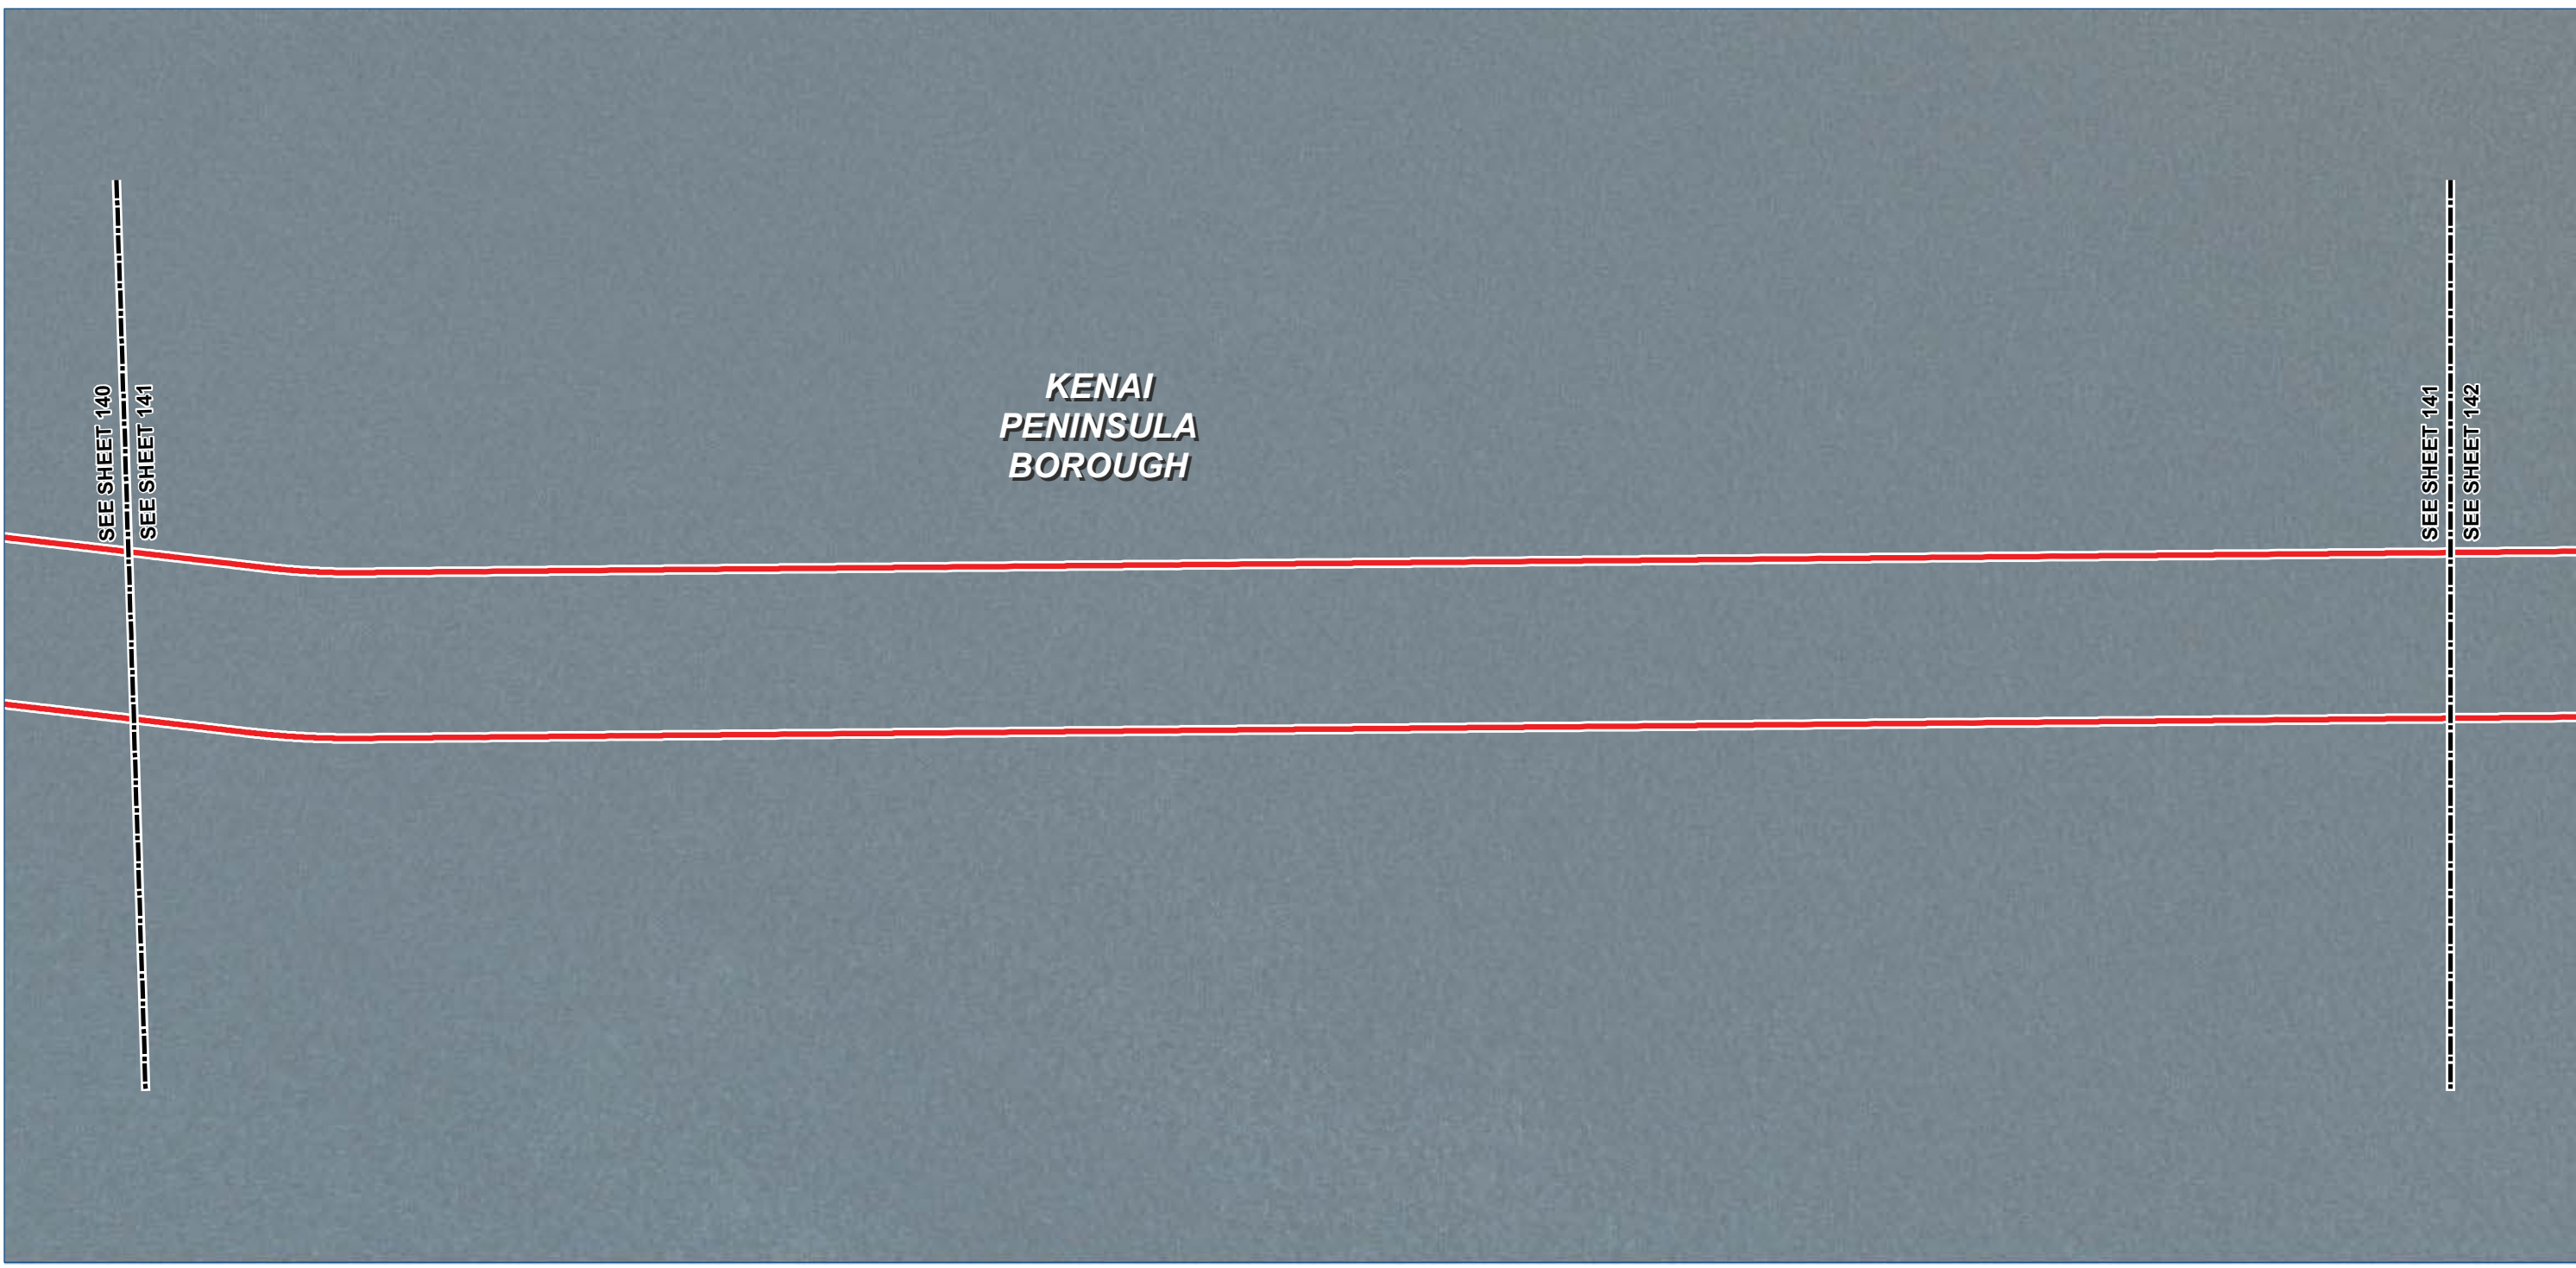

Legend

- TIGER Road

NHD Named Flowline

Trail

Study Corridor - 2,000 ft wide (+/-)

Pre-FEED Rev A Base Corridor

Pre-FEED Rev A Alternate Corridor
- Borough / Census Area Line

Incorporated City Boundary

Public Land - Large Parcel



ALASKA LNG PROJECT		
Appendix A - Pre-FEED Rev A Base Corridor		
BOROUGH: KENAI PENINSULA	DRAWN BY: CC	
STATE: ALASKA	CHECKED BY: GS / JS	
REV. NO.:	REVISION	DATE
A	ISSUED FOR REVIEW	2014-06-23
B	ISSUED FOR REVIEW	2014-07-10
C	ISSUED FOR REVIEW	2014-09-30
0	ISSUED FOR REVIEW	2014-10-01
Mile posts will be added once a concept is selected		
DATE: 2014-10-01	PROJECTION: NAD83 STATE PLANE AK 4 5004 FEET	

PREPARED BY:

exp Energy Services Inc.

t: +1.850.385.5441 | f: +1.850.385.5523

1300 Metropolitan Blvd.

Tallahassee, FL 32308



U.S.A.

www.exp.com

BUILDINGS • EARTH & ENVIRONMENT • ENERGY •

INDUSTRIAL • INFRASTRUCTURE • SUSTAINABILITY •

DWG: APP A-A-BASE_PRE-FEED SHEET: 141

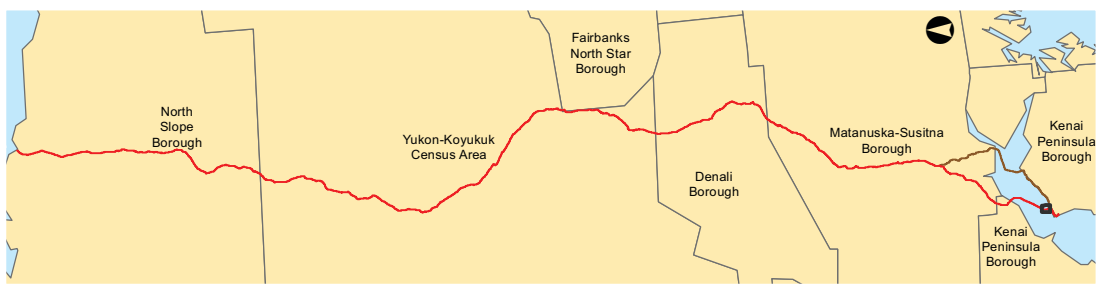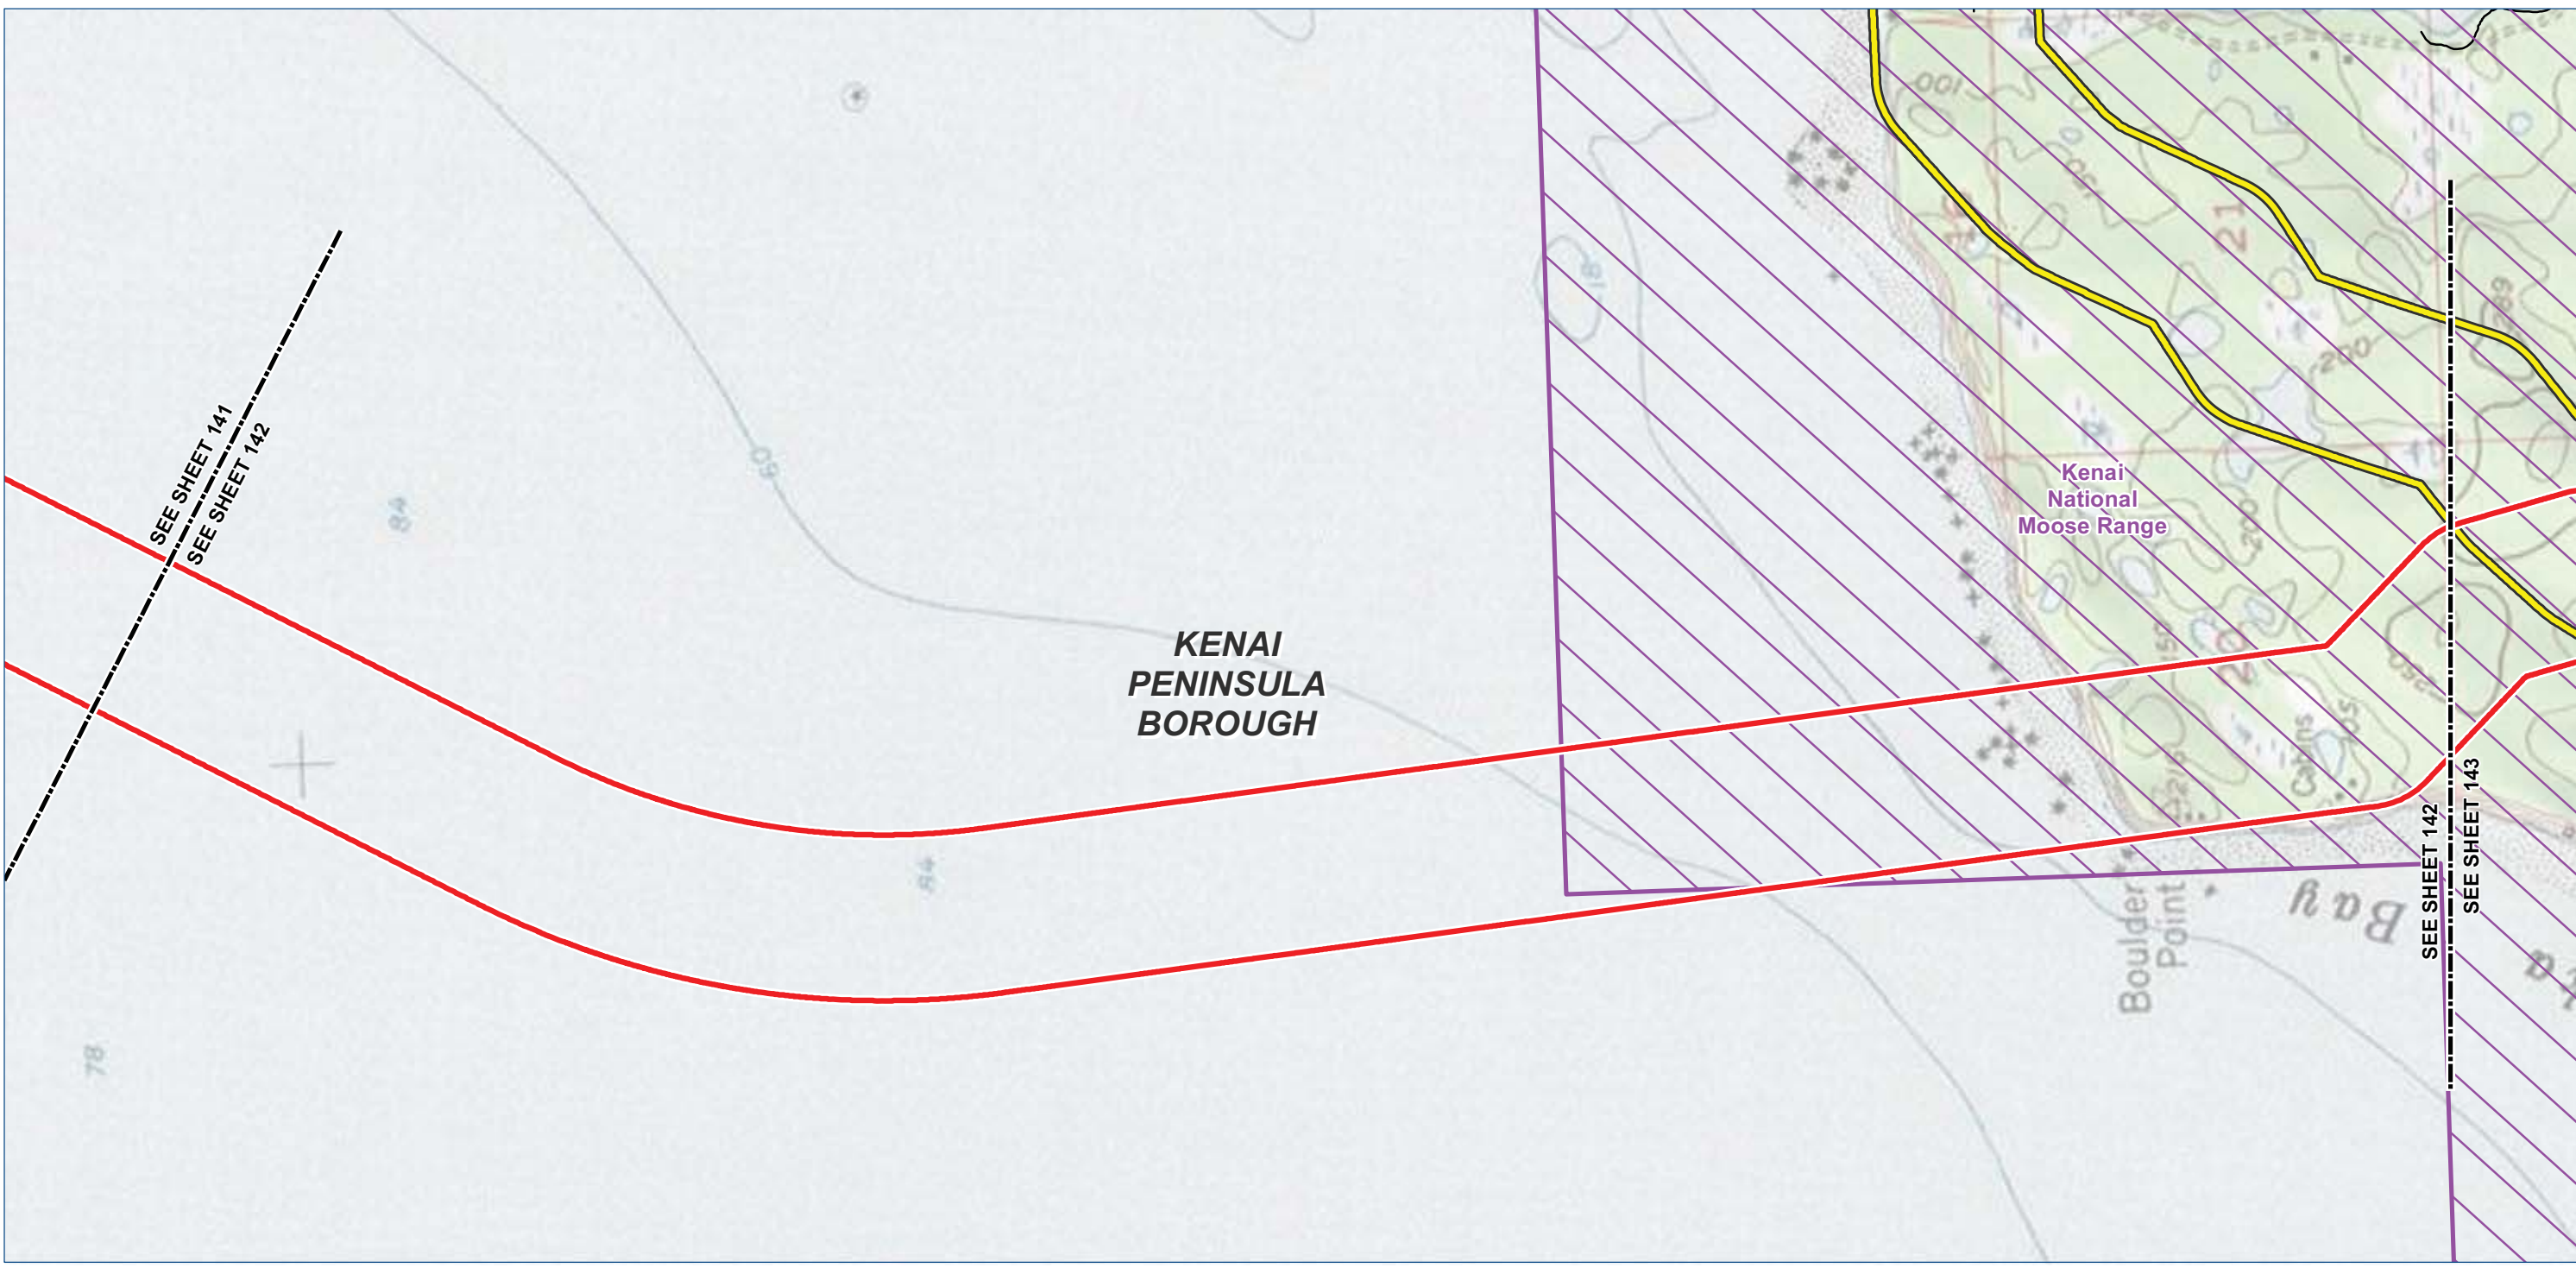

- Legend**
 - TIGER Road
 - NHD Named Flowline
 - Trail
 - Study Corridor - 2,000 ft wide (+/-)
 - Pre-FEED Rev A Base Corridor
 - Pre-FEED Rev A Alternate Corridor
- Borough / Census Area Line
 - Incorporated City Boundary
 - Public Land - Large Parcel



ALASKA LNG PROJECT		
Appendix A - Pre-FEED Rev A Base Corridor		
BOROUGH: KENAI PENINSULA	DRAWN BY: CC	
STATE: ALASKA	CHECKED BY: GS / JS	
REV. NO.:	REVISION	DATE
A	ISSUED FOR REVIEW	2014-06-23
B	ISSUED FOR REVIEW	2014-07-10
C	ISSUED FOR REVIEW	2014-09-30
0	ISSUED FOR REVIEW	2014-10-01
Mile posts will be added once a concept is selected		
DATE: 2014-10-01	PROJECTION: NAD83 STATE PLANE AK 4 5004 FEET	

PREPARED BY:



exp Energy Services Inc.

t: +1.850.385.5441 | f: +1.850.385.5523
1300 Metropolitan Blvd.
Tallahassee, FL 32308
U.S.A.

www.exp.com

• BUILDINGS • EARTH & ENVIRONMENT • ENERGY •
• INDUSTRIAL • INFRASTRUCTURE • SUSTAINABILITY •

DWG: APP A-T-BASE_PRE-FEED SHEET: 142

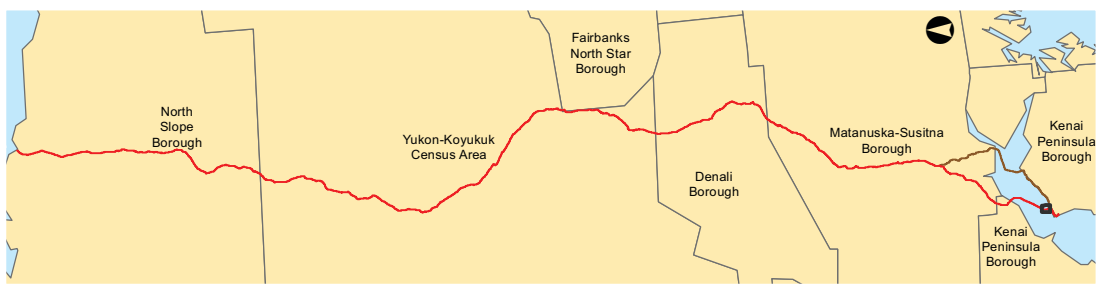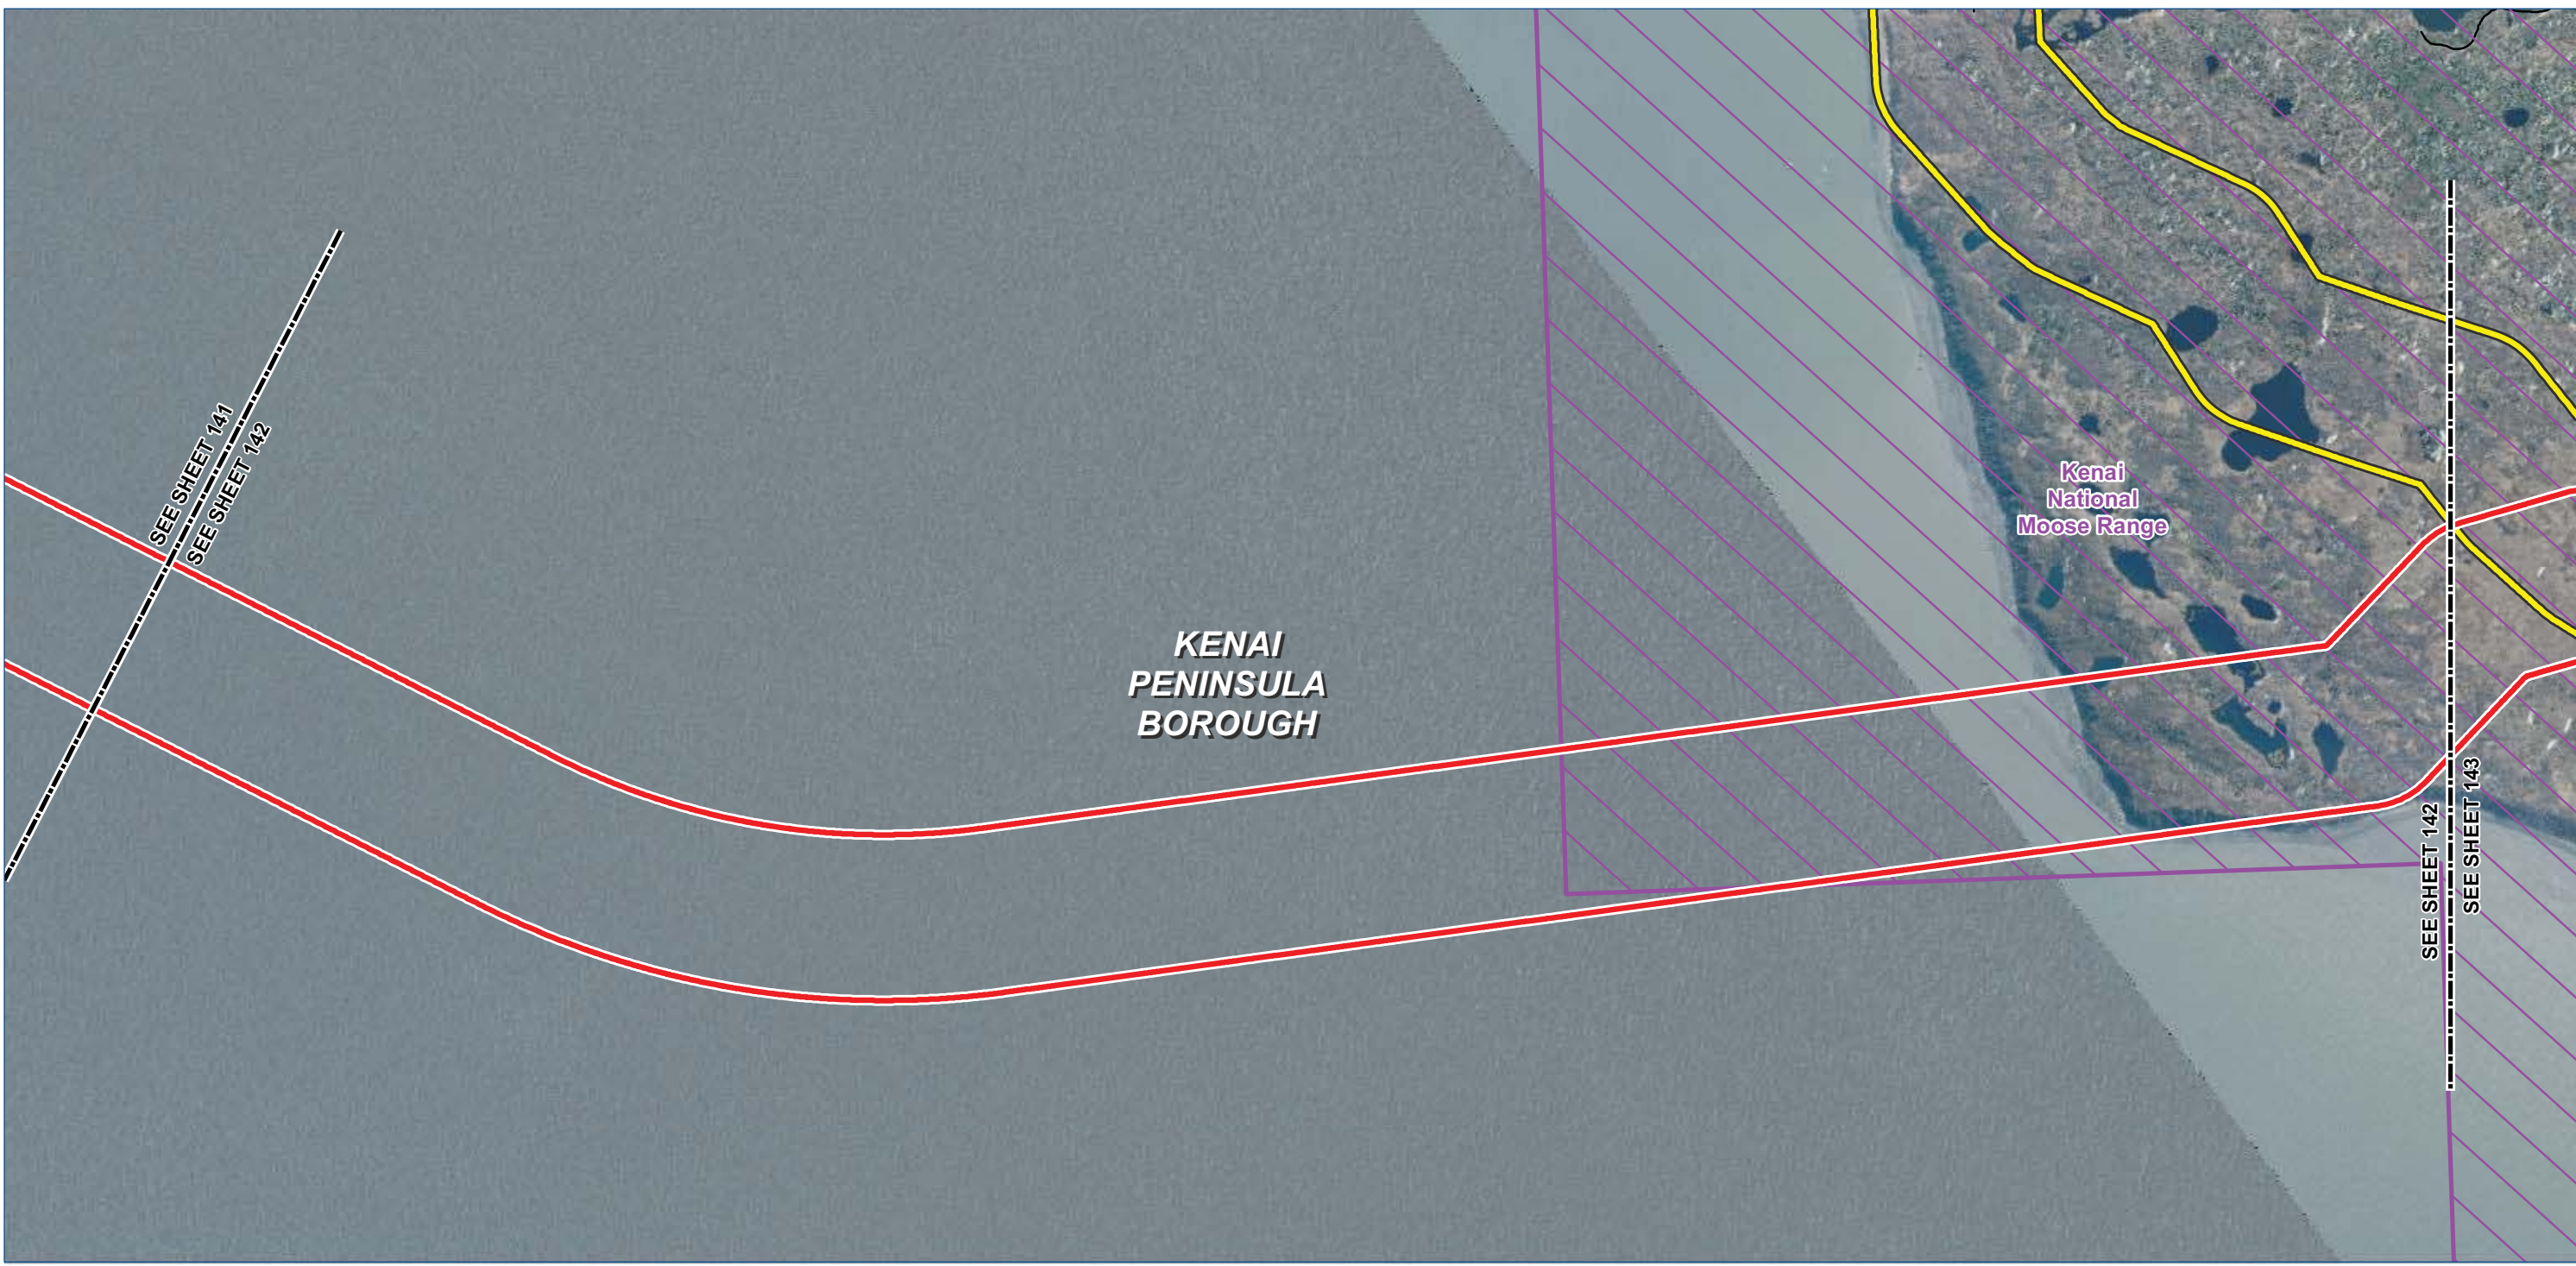

Legend

TIGER Road

NHD Named Flowline

Trail

Study Corridor - 2,000 ft wide (+/-)


Pre-FEED Rev A Base Corridor

Pre-FEED Rev A Alternate Corridor

Borough / Census Area Line

Incorporated City Boundary

Public Land - Large Parcel

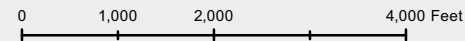

ALASKA LNG PROJECT		
Appendix A - Pre-FEED Rev A Base Corridor		
BOROUGH: KENAI PENINSULA	DRAWN BY: CC	
STATE: ALASKA	CHECKED BY: GS / JS	
REV. NO.:	REVISION	DATE
A	ISSUED FOR REVIEW	2014-06-23
B	ISSUED FOR REVIEW	2014-07-10
C	ISSUED FOR REVIEW	2014-09-30
0	ISSUED FOR REVIEW	2014-10-01
Mile posts will be added once a concept is selected		
DATE: 2014-10-01	PROJECTION: NAD83 STATE PLANE AK 4 5004 FEET	

PREPARED BY:

exp Energy Services Inc.



t: +1.850.385.5441 | f: +1.850.385.5523
1300 Metropolitan Blvd.
Tallahassee, FL 32308
U.S.A.

www.exp.com

BUILDINGS • EARTH & ENVIRONMENT • ENERGY •

INDUSTRIAL • INFRASTRUCTURE • SUSTAINABILITY •

DWG: APP A-A-BASE_PRE-FEED SHEET: 142

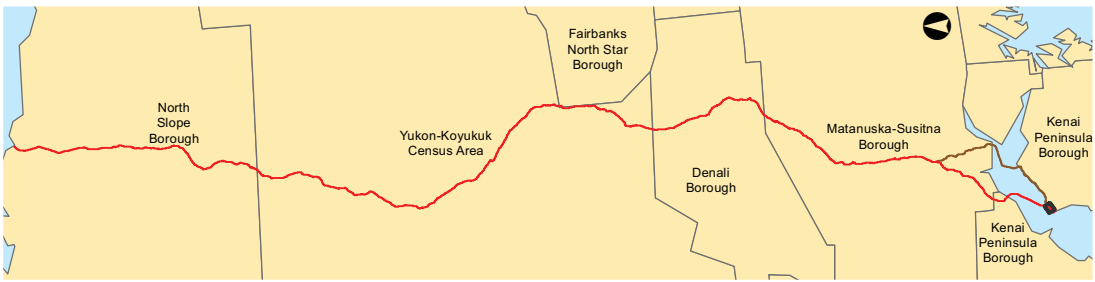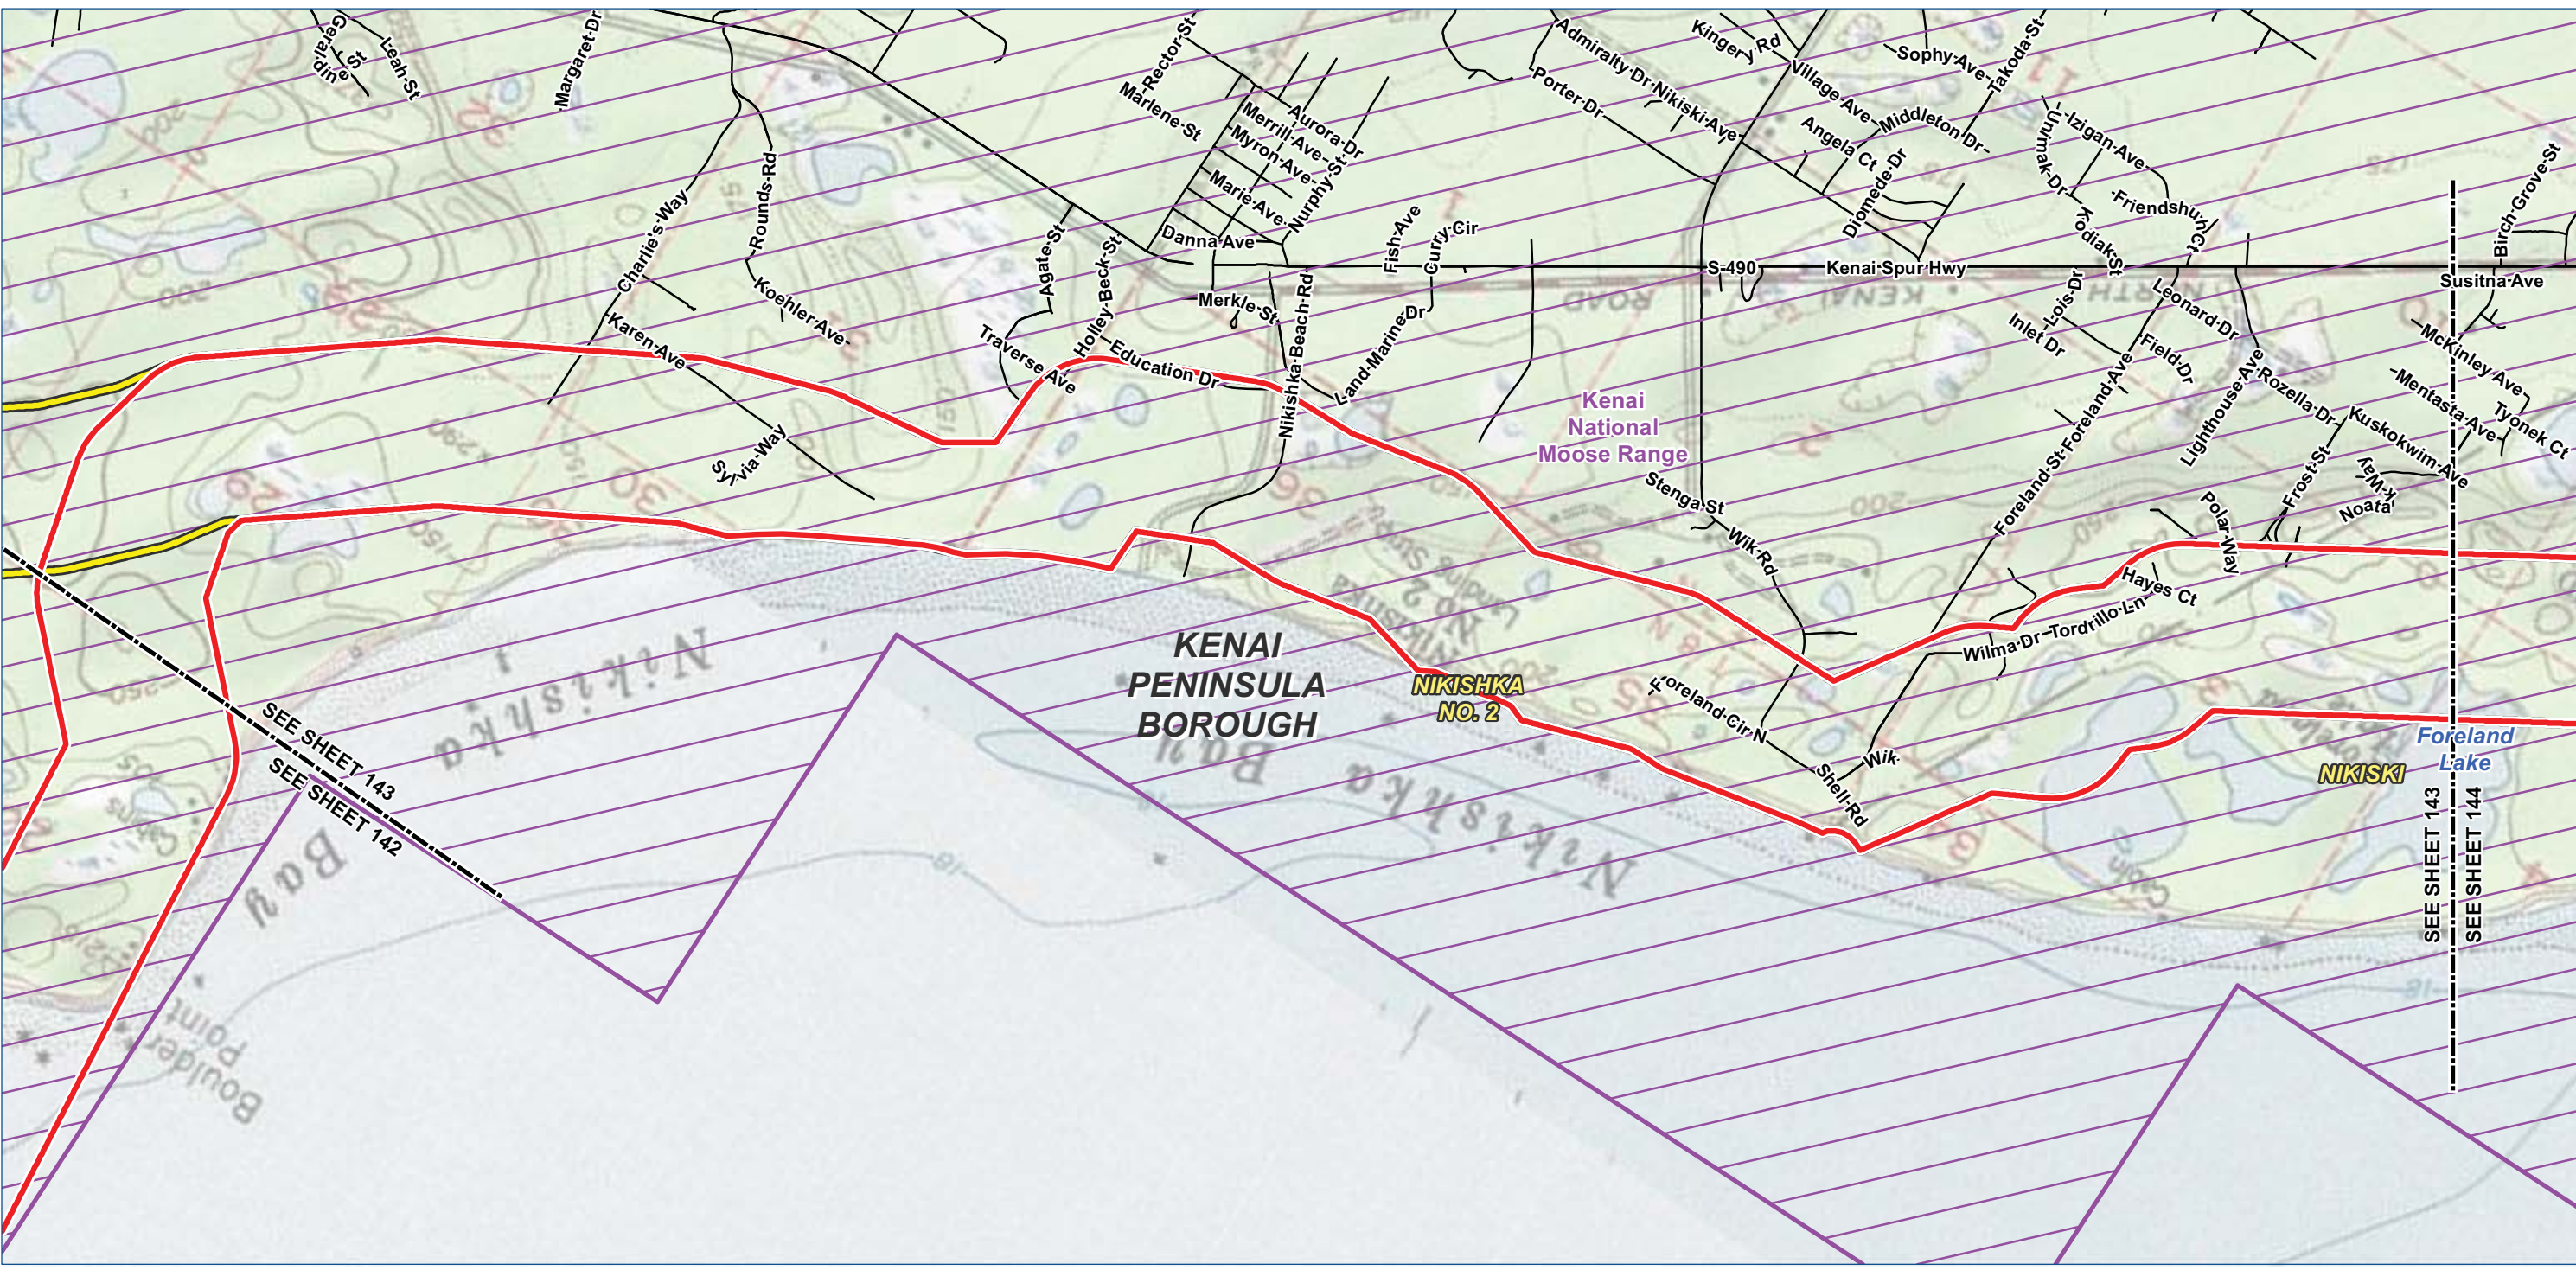

Legend

TIGER Road

NHD Named Flowline

Trail

Study Corridor - 2,000 ft wide (+/-)

Pre-FEED Rev A Base Corridor

Pre-FEED Rev A Alternate Corridor

Borough / Census Area Line

Incorporated City Boundary

Public Land - Large Parcel

0100020004000

Feet

ALASKA LNG PROJECT		
Appendix A - Pre-FEED Rev A Base Corridor		
BOROUGH: KENAI PENINSULA	DRAWN BY: CC	
STATE: ALASKA	CHECKED BY: GS / JS	
REV. NO.:	REVISION	DATE
A	ISSUED FOR REVIEW	2014-06-23
B	ISSUED FOR REVIEW	2014-07-10
C	ISSUED FOR REVIEW	2014-09-30
0	ISSUED FOR REVIEW	2014-10-01
Mile posts will be added once a concept is selected		
DATE: 2014-10-01	PROJECTION: NAD83 STATE PLANE AK 4 5004 FEET	

PREPARED BY:

exp Energy Services Inc.

t: +1.850.385.5441 | f: +1.850.385.5523
1300 Metropolitan Blvd.
Tallahassee, FL 32308
U.S.A.

www.exp.com


exp.

BUILDINGS • EARTH & ENVIRONMENT • ENERGY •


INDUSTRIAL • INFRASTRUCTURE • SUSTAINABILITY •

DWG: APP A-T-BASE_PRE-FEED

SHEET: 143

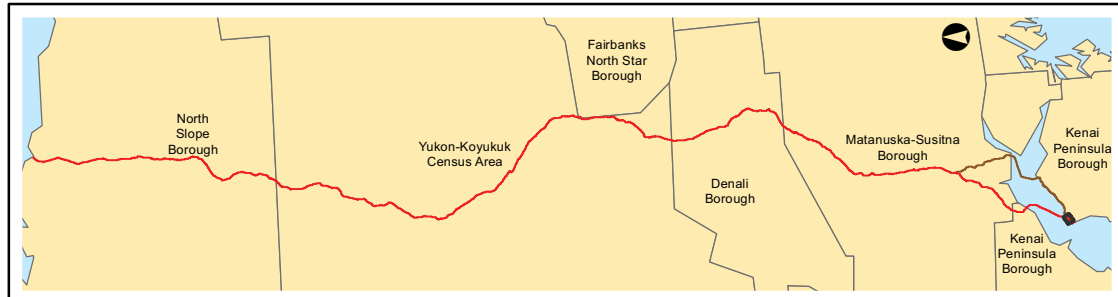

DWG:	APP A-A-BASE_PRE-FEED	SHEET:	143
-------------	-----------------------	---------------	-----

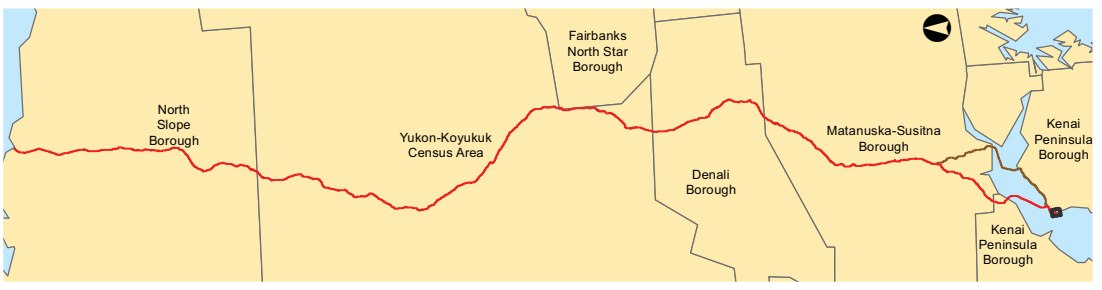

- Legend

TIGER Road

NHD Named Flowline

Trail

Study Corridor - 2,000 ft wide (+/-)

Pre-FEED Rev A Base Corridor

Pre-FEED Rev A Alternate Corridor

Borough / Census Area Line

Incorporated City Boundary

Public Land - Large Parcel
-
- | ALASKA LNG PROJECT | | |
|---|--|------------|
| Appendix A - Pre-FEED Rev A Base Corridor | | |
| BOROUGH: KENAI PENINSULA | DRAWN BY: CC | |
| STATE: ALASKA | CHECKED BY: GS / JS | |
| REV. NO.: | REVISION | DATE |
| A | ISSUED FOR REVIEW | 2014-06-23 |
| B | ISSUED FOR REVIEW | 2014-07-10 |
| C | ISSUED FOR REVIEW | 2014-09-30 |
| 0 | ISSUED FOR REVIEW | 2014-10-01 |
| Mile posts will be added once a concept is selected | | |
| DATE: 2014-10-01 | PROJECTION: NAD83 STATE PLANE AK 4 5004 FEET | |
- PREPARED BY:

exp Energy Services Inc.

t: +1.850.385.5441 | f: +1.850.385.5523
1300 Metropolitan Blvd.
Tallahassee, FL 32308
U.S.A.



www.exp.com

exp.

BUILDINGS • EARTH & ENVIRONMENT • ENERGY •

INDUSTRIAL • INFRASTRUCTURE • SUSTAINABILITY •

DWG: APP A-T-BASE_PRE-FEED SHEET: 144
- X:\Projects\ExxonMobil\SCLNG\Mapping\20140930_Resource_Report_Rev_0\04_MXD\01_Ver0\App_A_Topo_Preliminary_Prefered_Corridor_Pre_FEED_1.mxd

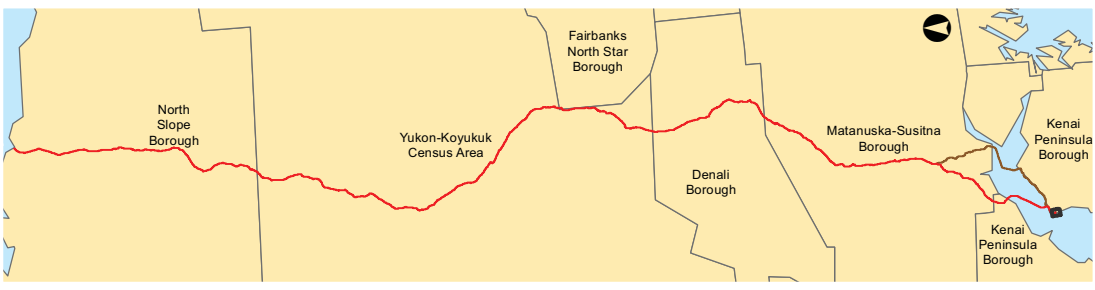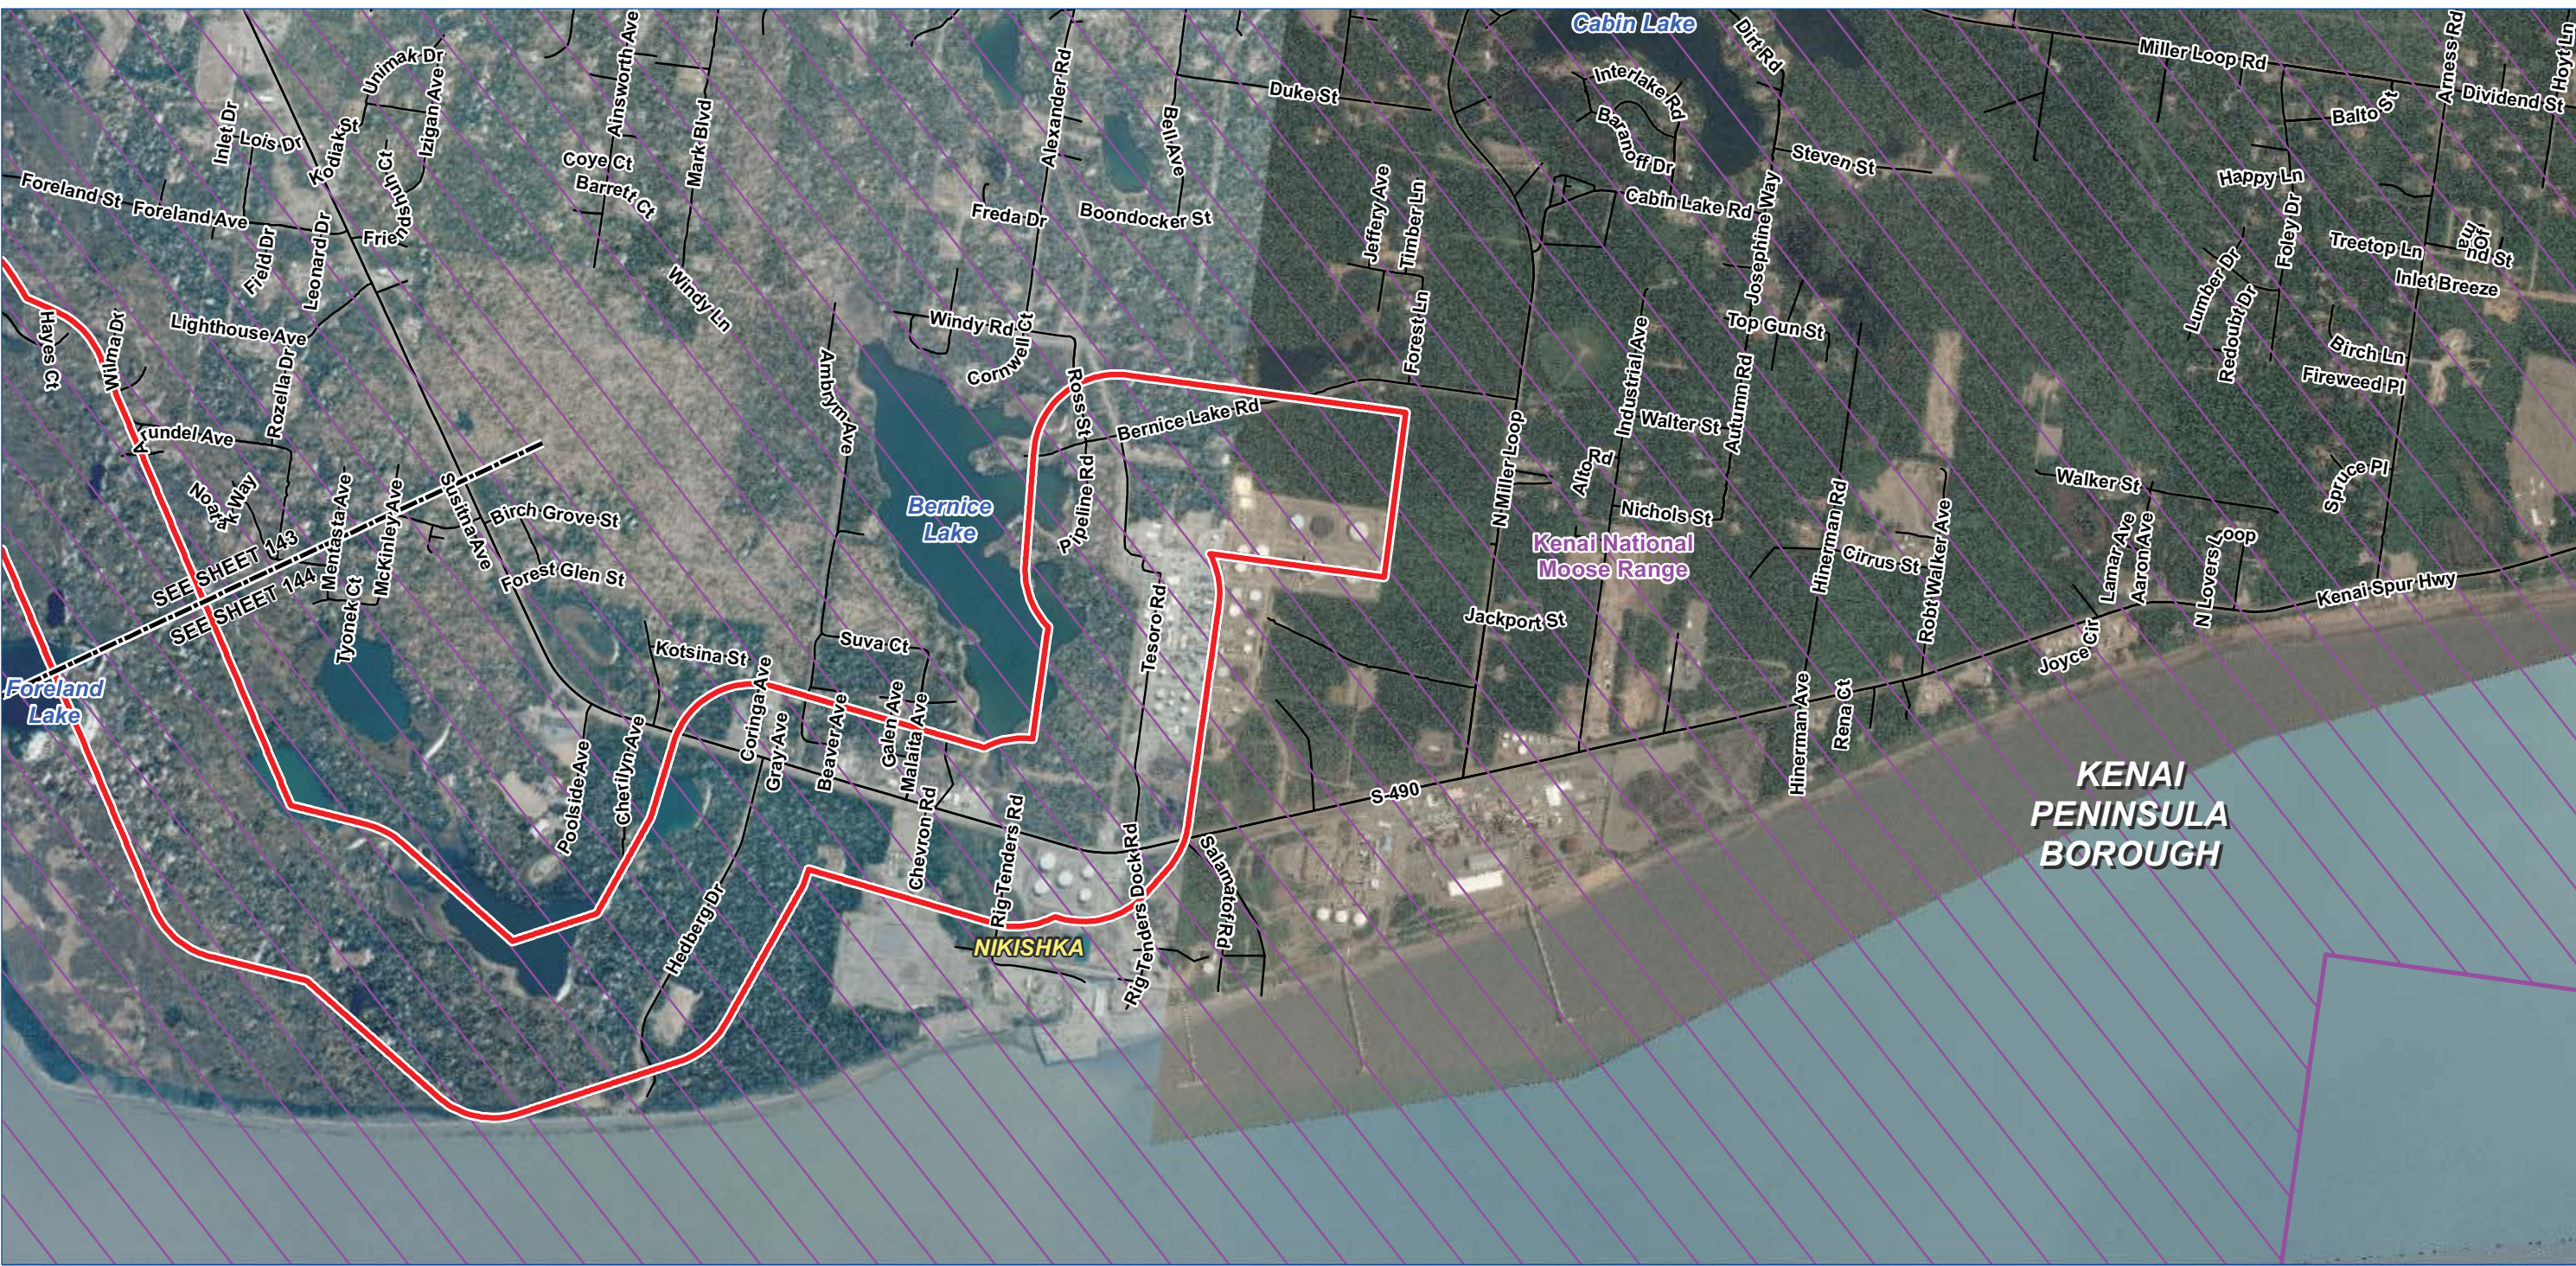

Alaska LNG Project

Legend

TIGER Road

NHD Named Flowline

Trail

Study Corridor - 2,000 ft wide (+/-)

Pre-FEED Rev A Base Corridor

Pre-FEED Rev A Alternate Corridor

Borough / Census Area Line

Incorporated City Boundary

Public Land - Large Parcel

ALASKA LNG PROJECT		
Appendix A - Pre-FEED Rev A Base Corridor		
BOROUGH: KENAI PENINSULA	DRAWN BY: CC	
STATE: ALASKA	CHECKED BY: GS / JS	
REV. NO.:	REVISION	DATE
A	ISSUED FOR REVIEW	2014-06-23
B	ISSUED FOR REVIEW	2014-07-10
C	ISSUED FOR REVIEW	2014-09-30
0	ISSUED FOR REVIEW	2014-10-01
Mile posts will be added once a concept is selected		
DATE: 2014-10-01	PROJECTION: NAD83 STATE PLANE AK 4 5004 FEET	

PREPARED BY:

exp Energy Services Inc.

t: +1.850.385.5441 | f: +1.850.385.5523

1300 Metropolitan Blvd.

Tallahassee, FL 32308

U.S.A.

www.exp.com

exp.

BUILDINGS • EARTH & ENVIRONMENT • ENERGY •

INDUSTRIAL • INFRASTRUCTURE • SUSTAINABILITY •

DWG: APP A-A-BASE_PRE-FEED SHEET: 144

X:\Projects\ExxonMobil\SCLNG\Mapping\20140930_Resource_Report_Rev_0\04_MXD\01_Ver0\App_A_Aerial_Preliminary_Prefered_Corridor_Pre_FEED.mxd