


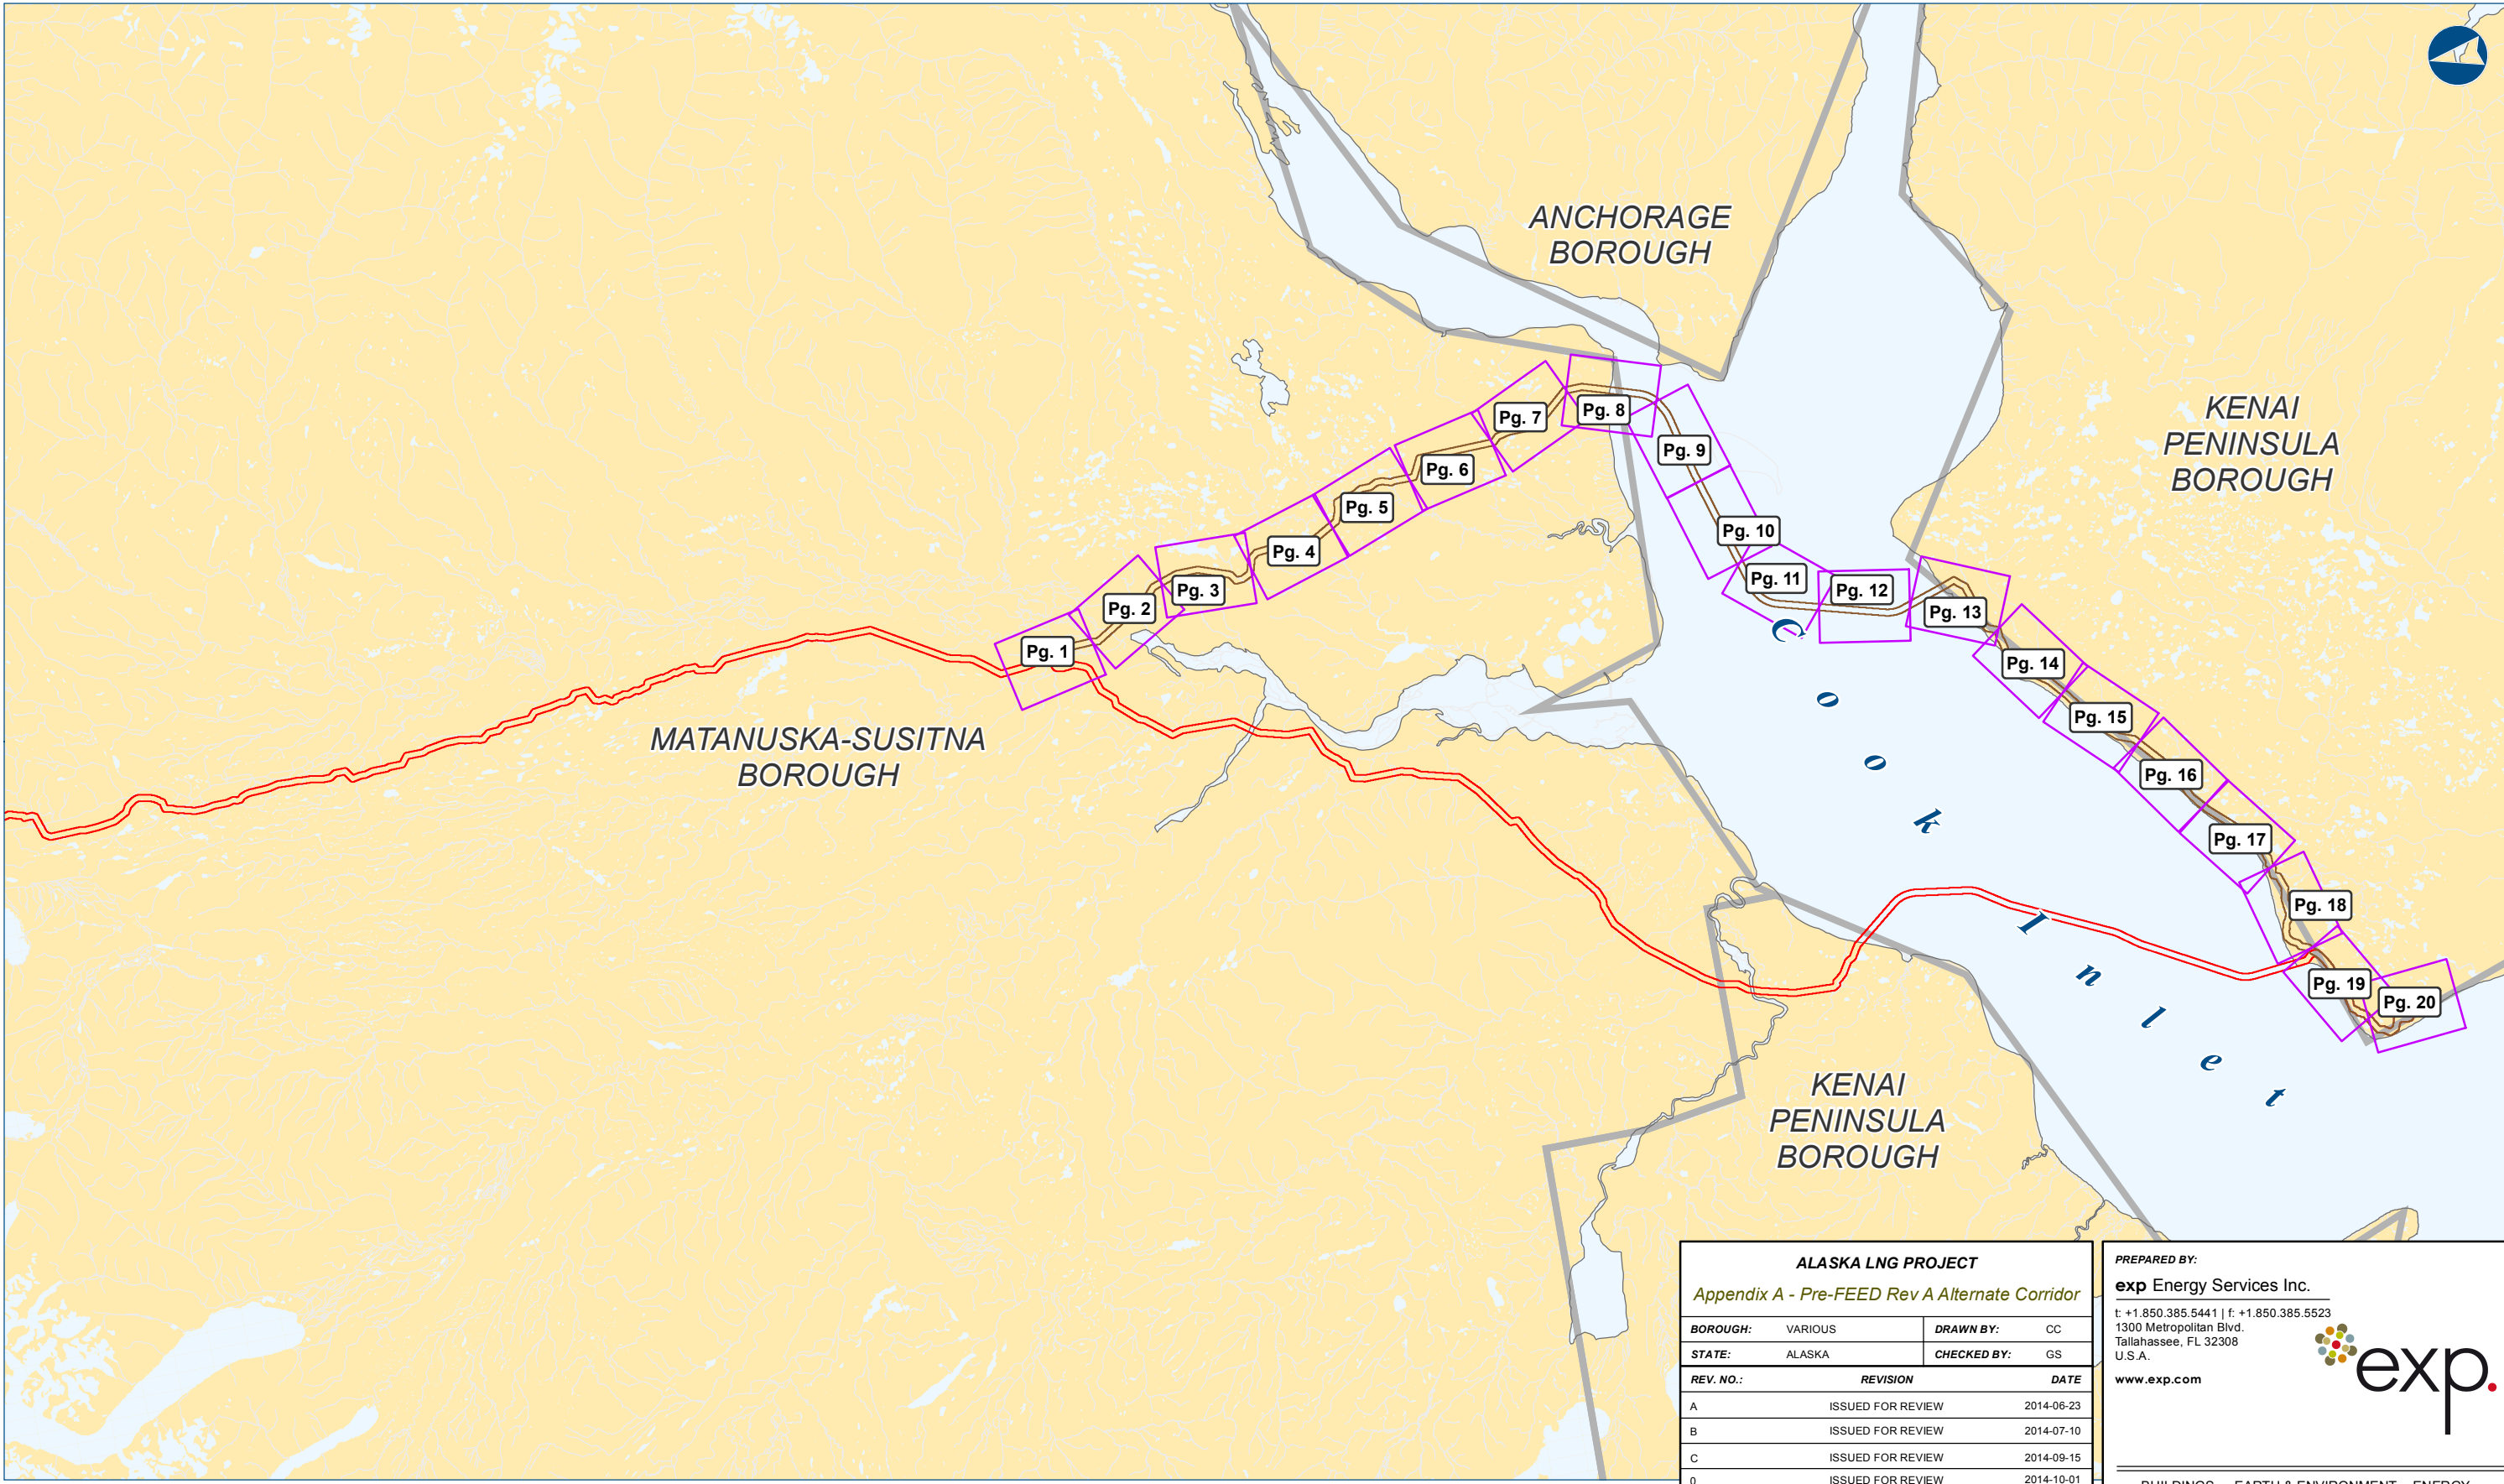

ALASKA LNG PROJECT		
Appendix A - Pre-FEED Rev A Alternate Corridor		
BOROUGH:	VARIOUS	DRAWN BY: CC
STATE:	ALASKA	CHECKED BY: GS
REV. NO.:	REVISION	DATE
A	ISSUED FOR REVIEW	2014-06-23
B	ISSUED FOR REVIEW	2014-07-10
C	ISSUED FOR REVIEW	2014-09-15
0	ISSUED FOR REVIEW	2014-10-01
DATE:	2014-10-01	PROJECTION: NAD83 STATE PLANE AK 4 5004 FEET

PREPARED BY:

exp Energy Services Inc.

t: +1.850.385.5441 | f: +1.850.385.5523
1300 Metropolitan Blvd.
Tallahassee, FL 32308
U.S.A.

www.exp.com





• BUILDINGS • EARTH & ENVIRONMENT • ENERGY •

• INDUSTRIAL • INFRASTRUCTURE • SUSTAINABILITY •

DWG: APPENDIX A-INDEX

SHEET: ALT-INDEX-1

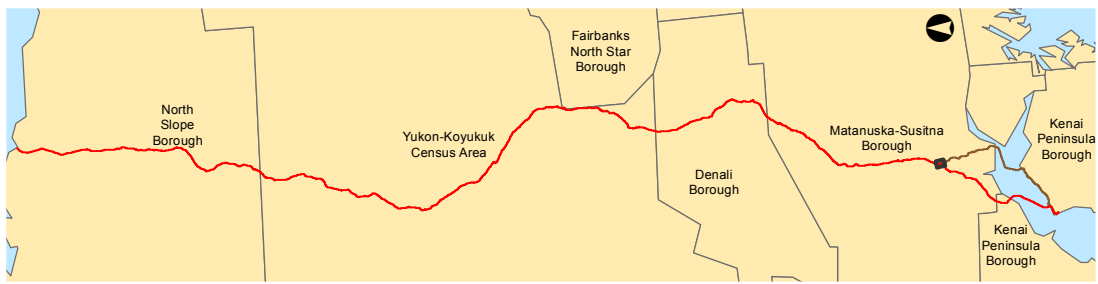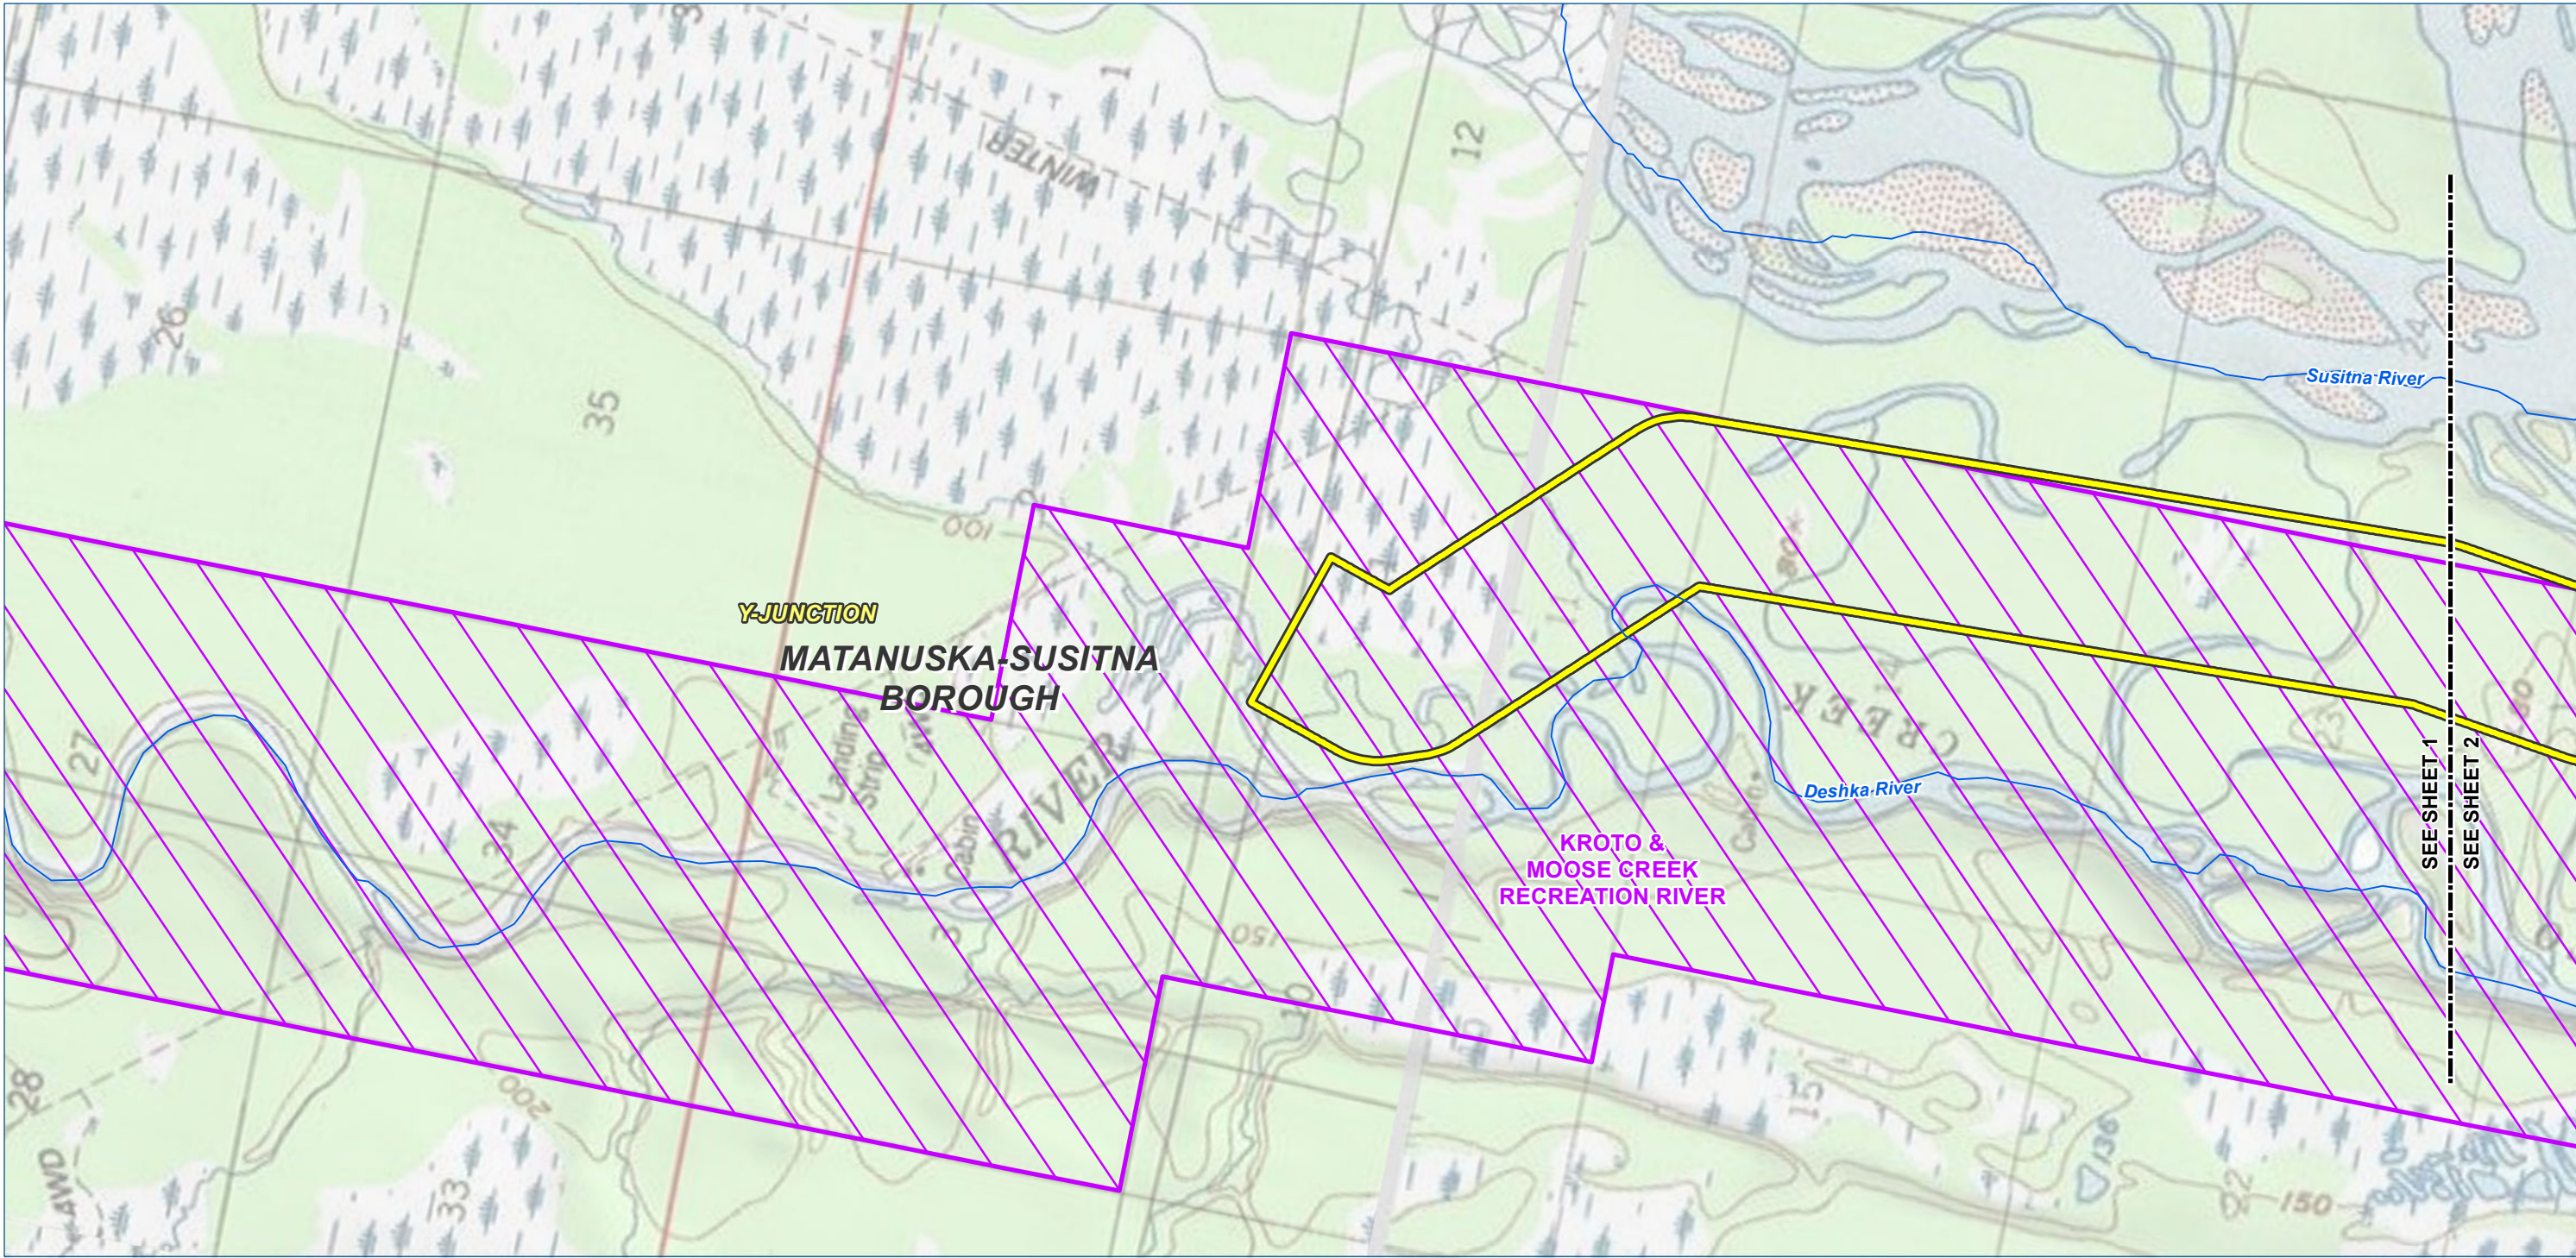

Legend

TIGER Road

NHD Named Flowline

Trail

Study Corridor - 2,000 ft wide (+/-)

Pre-FEED Rev A Alternate Corridor

Borough / Census Area Line

Incorporated City Boundary

Public Land - Large Parcel

ALASKA LNG PROJECT		
Appendix A - Pre-FEED Rev A Alternate Corridor		
BOROUGH: MATANUSKA-SUSITNA	DRAWN BY: CC	
STATE: ALASKA	CHECKED BY: GS / JS	
REV. NO.:	REVISION	DATE
A	ISSUED FOR REVIEW	2014-06-23
B	ISSUED FOR REVIEW	2014-07-10
C	ISSUED FOR REVIEW	2014-09-30
0	ISSUED FOR REVIEW	2014-10-01
Mile posts will be added once a concept is selected		
DATE: 2014-10-01	PROJECTION: NAD83 STATE PLANE AK 4 5004 FEET	

PREPARED BY:

exp Energy Services Inc.

t: +1.850.385.5441 | f: +1.850.385.5523

1300 Metropolitan Blvd.

Tallahassee, FL 32308

U.S.A.

www.exp.com

exp.



BUILDINGS • EARTH & ENVIRONMENT • ENERGY •

INDUSTRIAL • INFRASTRUCTURE • SUSTAINABILITY •

DWG: APP A-T-ALT_PRE-FEED

SHEET: 1

X:\Projects\ExxonMobil\SCLNG\Mapping\20140930_Resource_Report_Rev_0\04_MXD\01_Ver0\App_A_Topo_Alternate_Preferred_Corridor_Pre_FEED.mxd

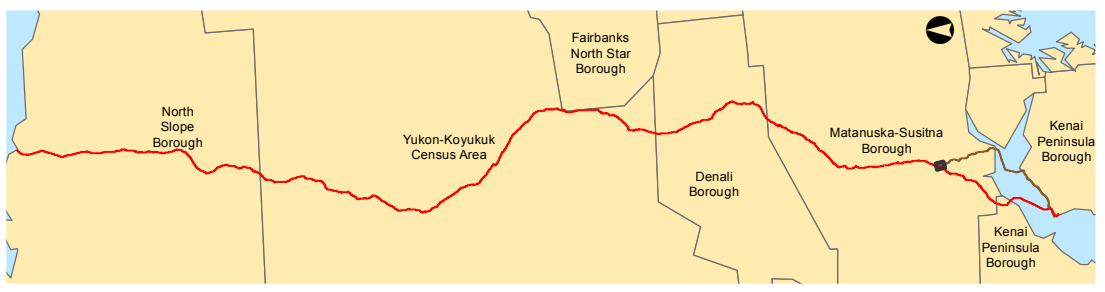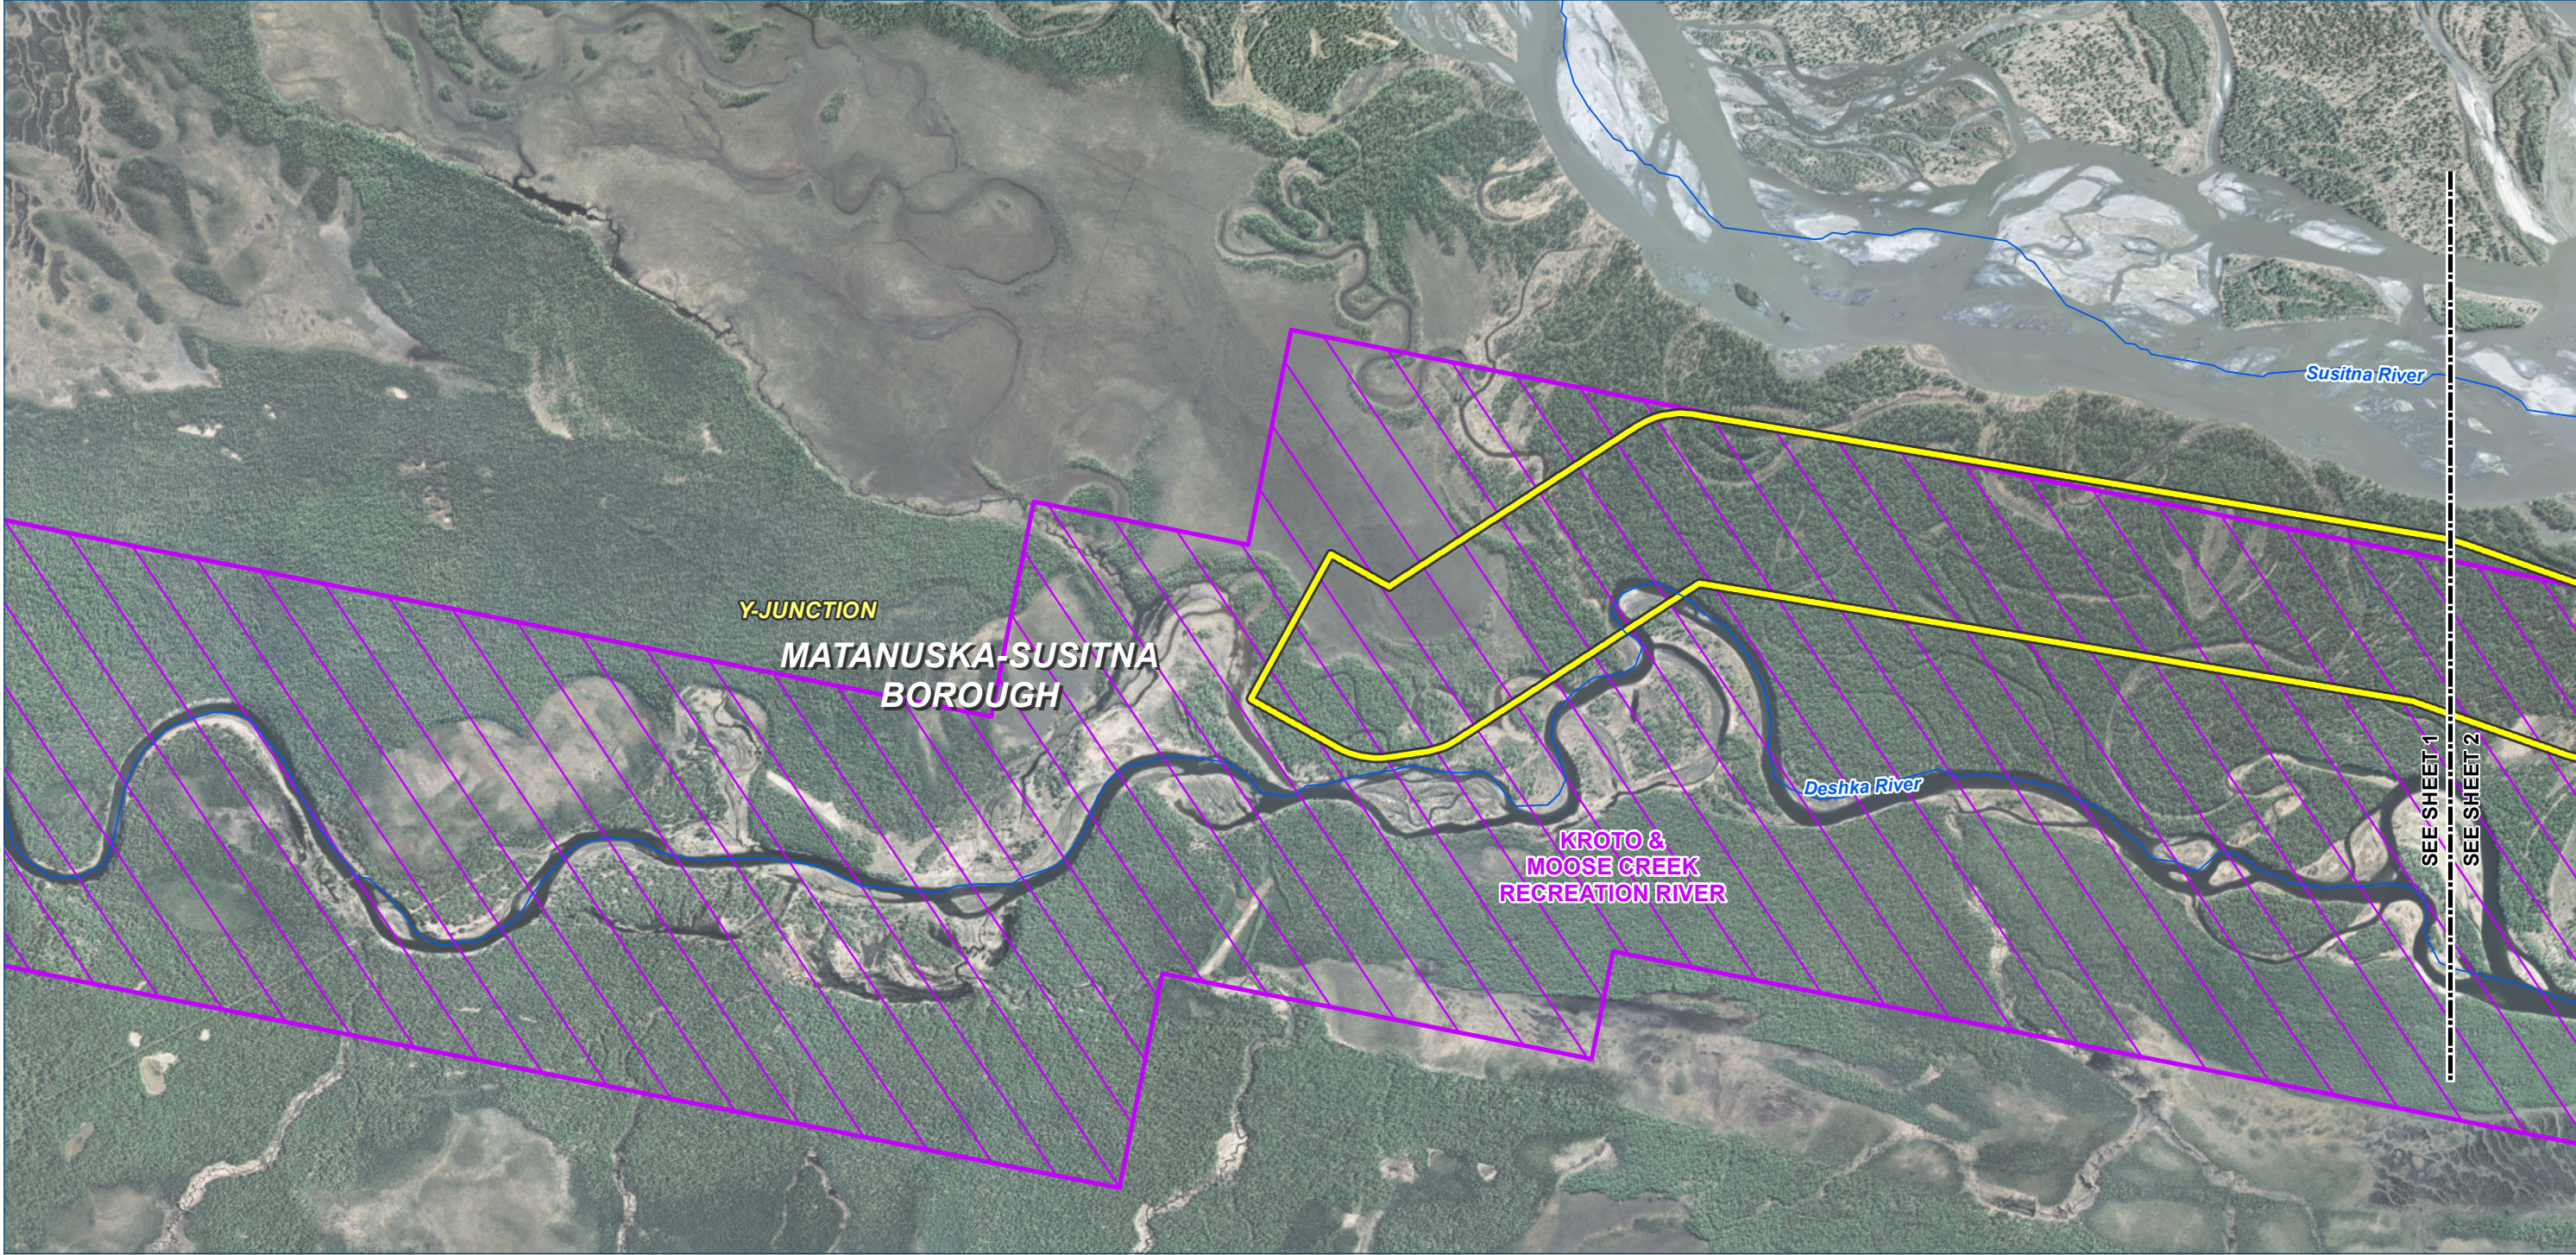

Legend

TIGER Road

NHD Named Flowline

Trail

Study Corridor - 2,000 ft wide (+/-)

Pre-FEED Rev A Alternate Corridor

Borough / Census Area Line

Incorporated City Boundary

Public Land - Large Parcel



ALASKA LNG PROJECT		
Appendix A - Pre-FEED Rev A Alternate Corridor		
BOROUGH: MATANUSKA-SUSITNA	DRAWN BY: CC	
STATE: ALASKA	CHECKED BY: GS / JS	
REV. NO.:	REVISION	DATE
A	ISSUED FOR REVIEW	2014-06-23
B	ISSUED FOR REVIEW	2014-07-10
C	ISSUED FOR REVIEW	2014-09-30
0	ISSUED FOR REVIEW	2014-10-01
Mile posts will be added once a concept is selected		
DATE: 2014-10-01	PROJECTION: NAD83 STATE PLANE AK 4 5004 FEET	

PREPARED BY:



exp Energy Services Inc.

t: +1.850.385.5441 | f: +1.850.385.5523
1300 Metropolitan Blvd.
Tallahassee, FL 32308
U.S.A.
www.exp.com

• BUILDINGS • EARTH & ENVIRONMENT • ENERGY •
• INDUSTRIAL • INFRASTRUCTURE • SUSTAINABILITY •

DWG: APP A-A-ALT_PRE-FEED

SHEET: 1

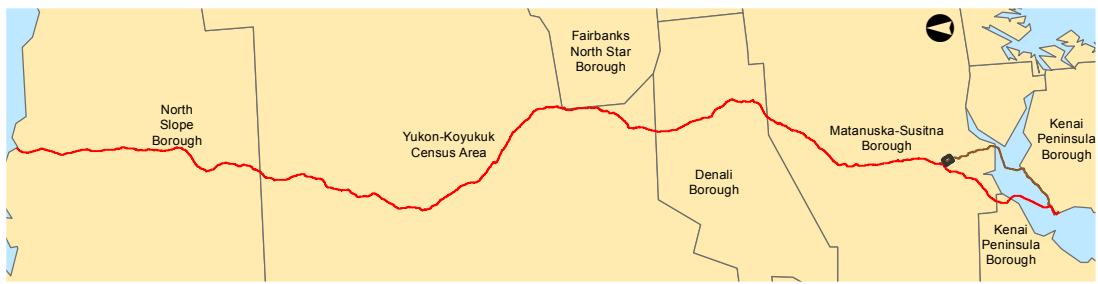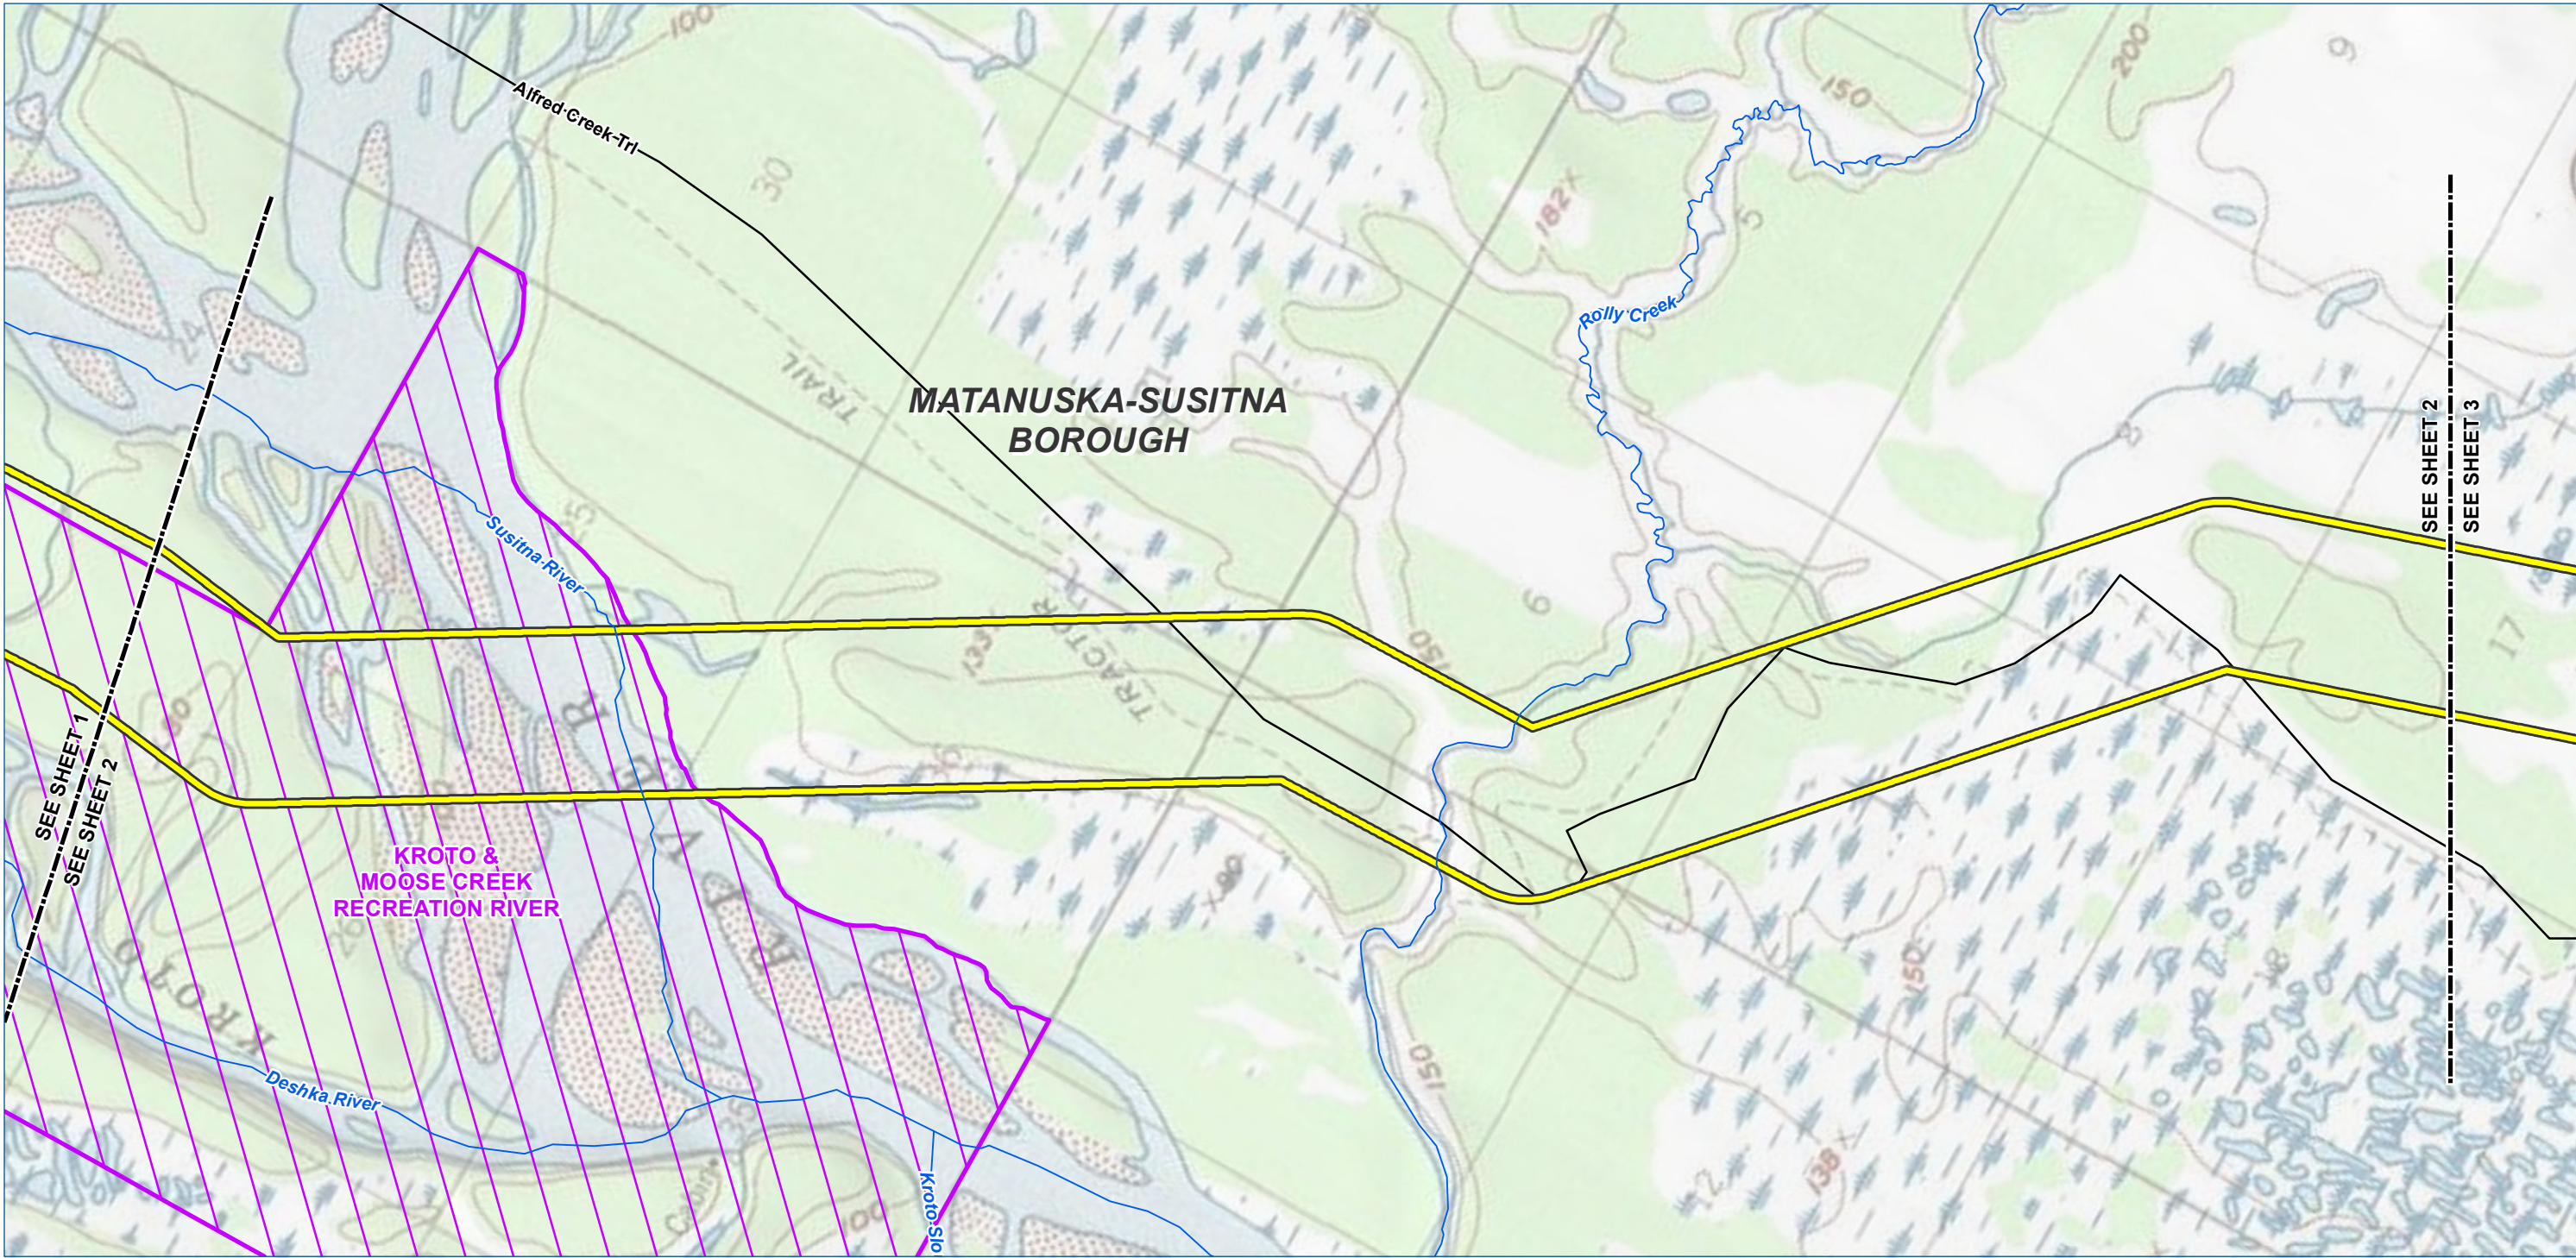

Legend

TIGER Road

NHD Named Flowline

Trail

Study Corridor - 2,000 ft wide (+/-)

Pre-FEED Rev A Alternate Corridor

Borough / Census Area Line

Incorporated City Boundary

Public Land - Large Parcel

ALASKA LNG PROJECT		
Appendix A - Pre-FEED Rev A Alternate Corridor		
BOROUGH: MATANUSKA-SUSITNA	DRAWN BY: CC	
STATE: ALASKA	CHECKED BY: GS / JS	
REV. NO.:	REVISION	DATE
A	ISSUED FOR REVIEW	2014-06-23
B	ISSUED FOR REVIEW	2014-07-10
C	ISSUED FOR REVIEW	2014-09-30
0	ISSUED FOR REVIEW	2014-10-01
Mile posts will be added once a concept is selected		
DATE: 2014-10-01	PROJECTION: NAD83 STATE PLANE AK 4 5004 FEET	

PREPARED BY:

exp Energy Services Inc.

t: +1.850.385.5441 | f: +1.850.385.5523

1300 Metropolitan Blvd.

Tallahassee, FL 32308

U.S.A.

www.exp.com



BUILDINGS • EARTH & ENVIRONMENT • ENERGY •

INDUSTRIAL • INFRASTRUCTURE • SUSTAINABILITY •

DWG: APP A-T-ALT_PRE-FEED

SHEET: 2

X:\Projects\ExxonMobil\SCLNG\Mapping\20140930_Resource_Report_Rev_0\04_MXD\01_Ver0\App_A_Topo_Alternate_Preferred_Corridor_Pre_FEED.mxd

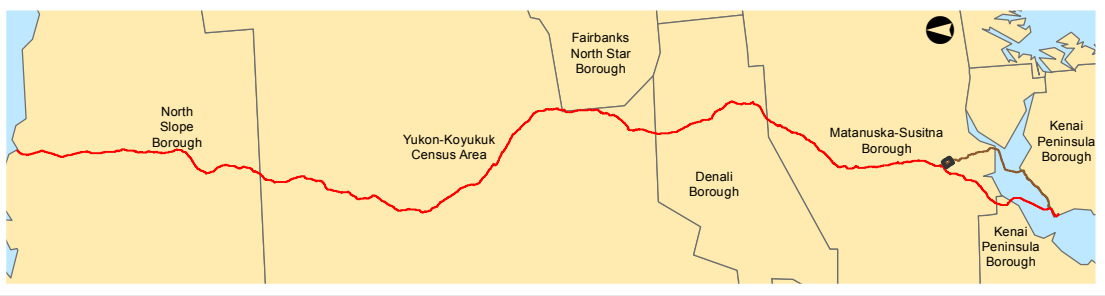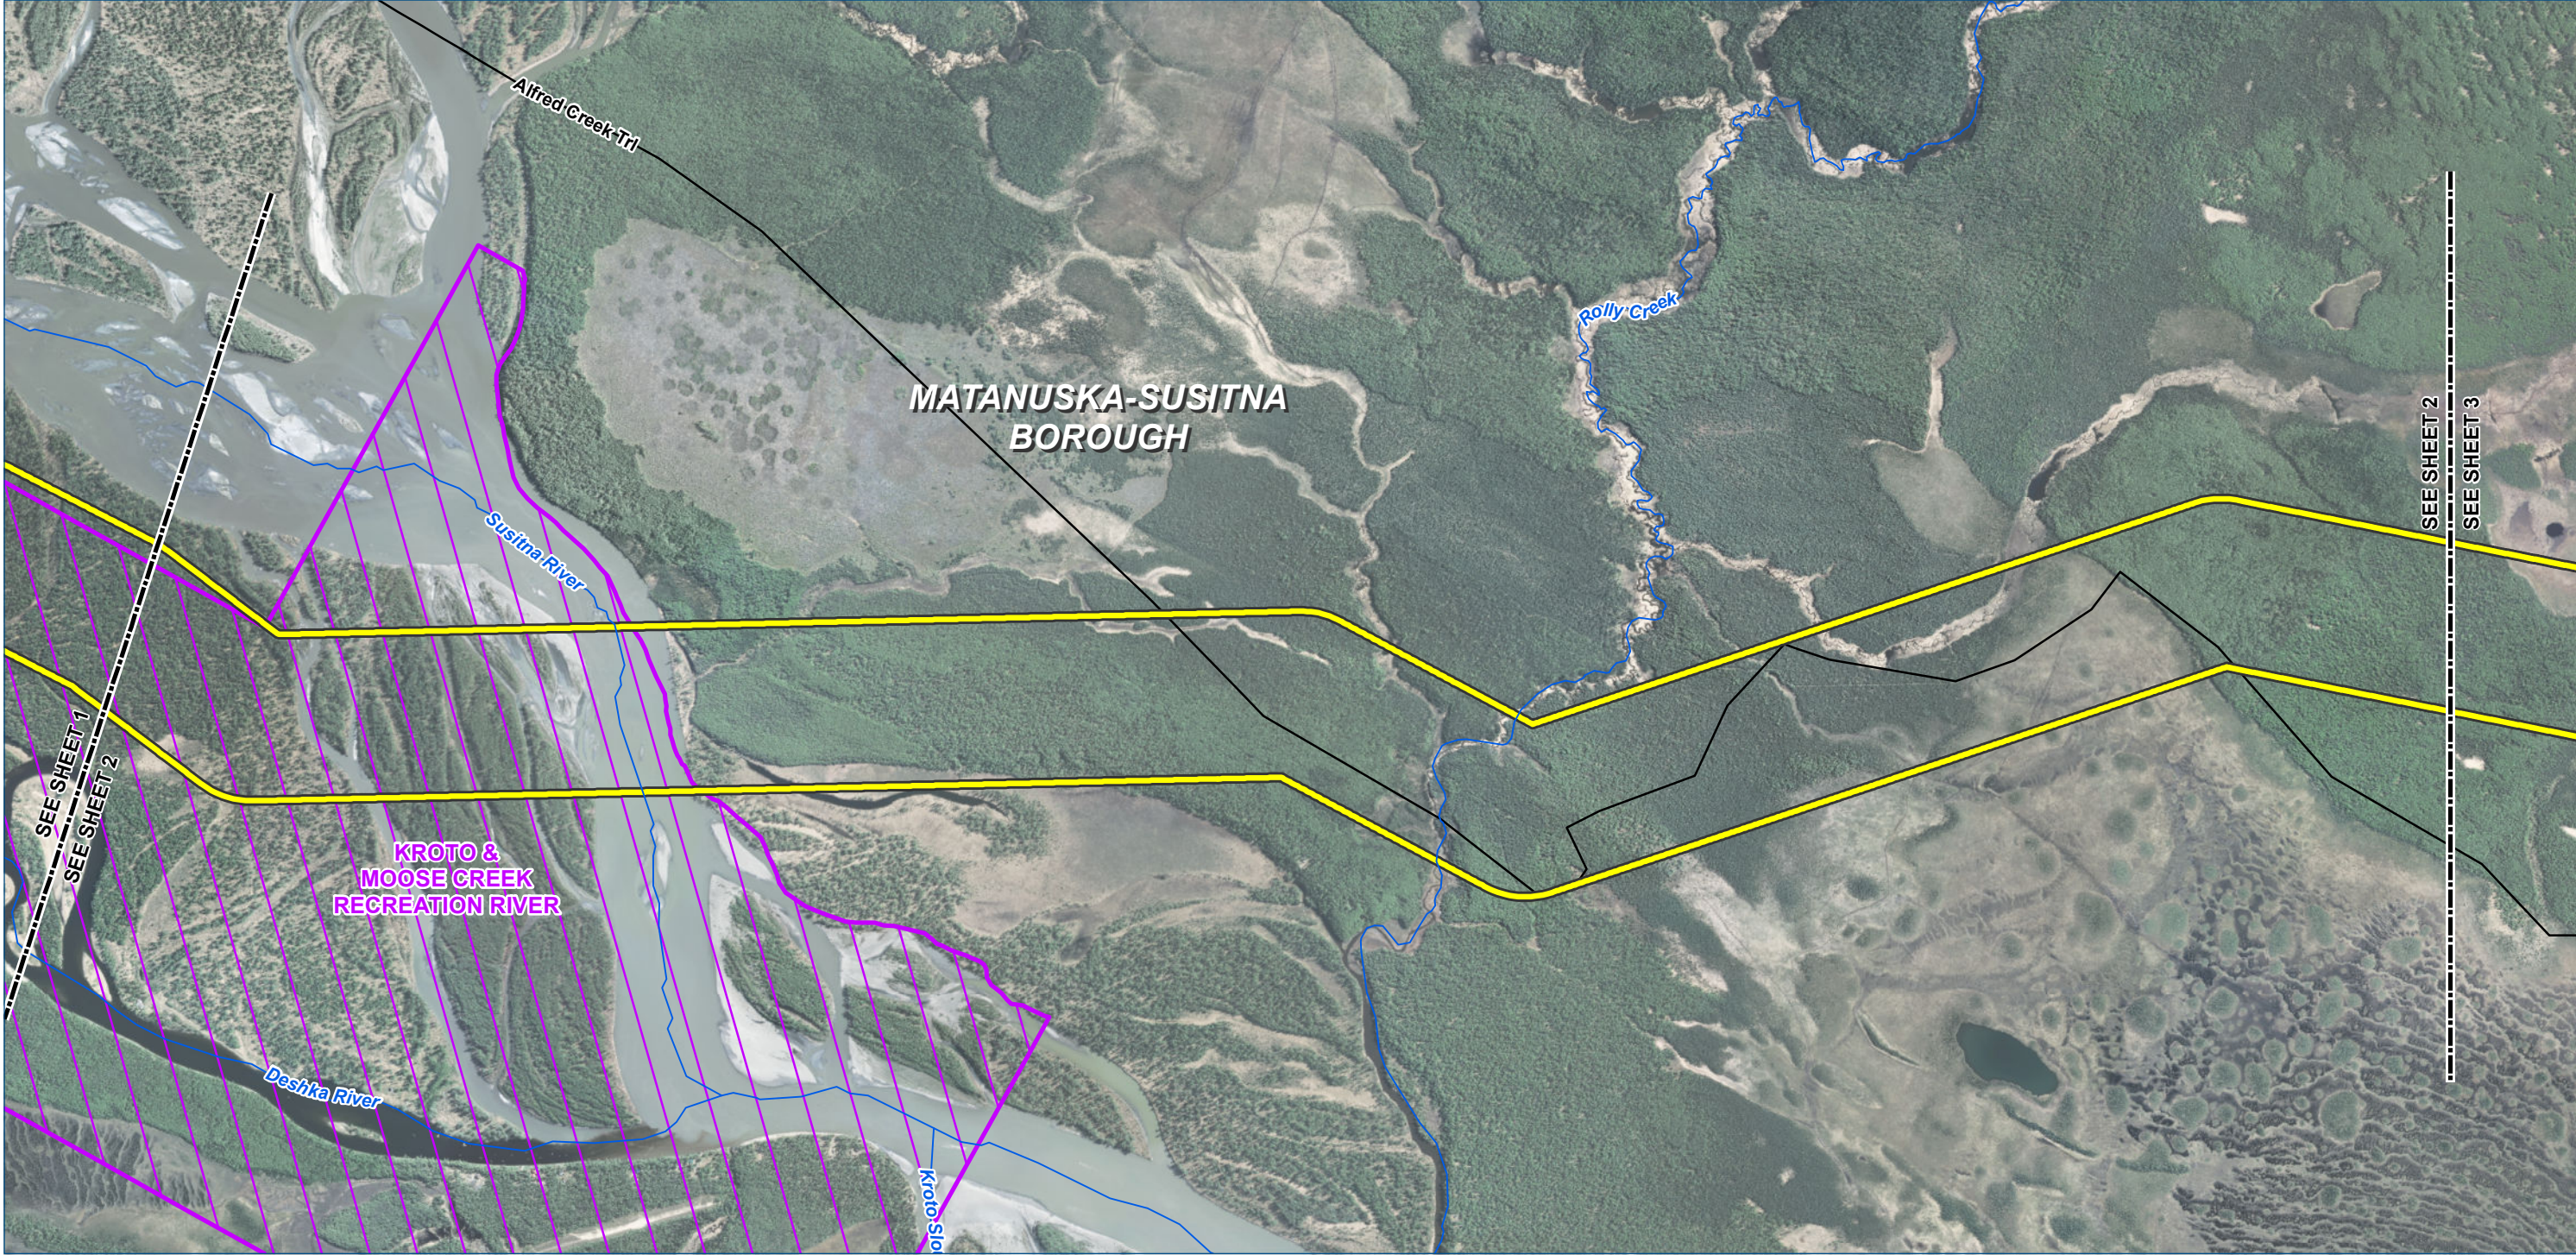

Legend

TIGER Road

NHD Named Flowline

Trail

Study Corridor - 2,000 ft wide (+/-)

Pre-FEED Rev A Alternate Corridor

Borough / Census Area Line

Incorporated City Boundary

Public Land - Large Parcel



ALASKA LNG PROJECT		
Appendix A - Pre-FEED Rev A Alternate Corridor		
BOROUGH: MATANUSKA-SUSITNA	DRAWN BY: CC	
STATE: ALASKA	CHECKED BY: GS / JS	
REV. NO.:	REVISION	DATE
A	ISSUED FOR REVIEW	2014-06-23
B	ISSUED FOR REVIEW	2014-07-10
C	ISSUED FOR REVIEW	2014-09-30
0	ISSUED FOR REVIEW	2014-10-01
Mile posts will be added once a concept is selected		
DATE: 2014-10-01	PROJECTION: NAD83 STATE PLANE AK 4 5004 FEET	

PREPARED BY:



exp Energy Services Inc.

t: +1.850.385.5441 | f: +1.850.385.5523
1300 Metropolitan Blvd.
Tallahassee, FL 32308
U.S.A.
www.exp.com

• BUILDINGS • EARTH & ENVIRONMENT • ENERGY •
• INDUSTRIAL • INFRASTRUCTURE • SUSTAINABILITY •

DWG: APP A-A-ALT_PRE-FEED

SHEET: 2

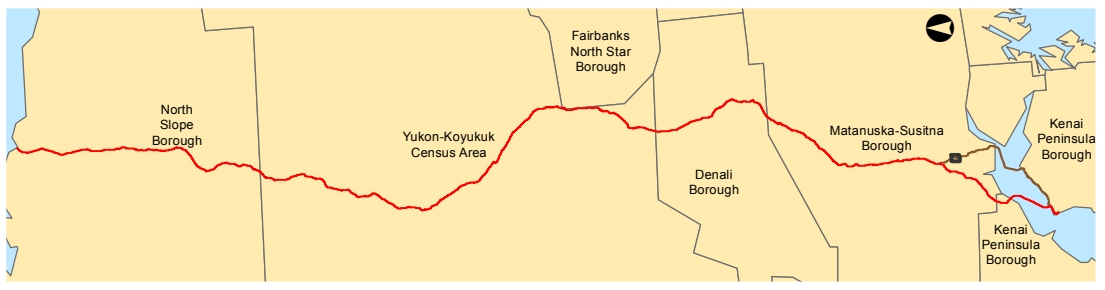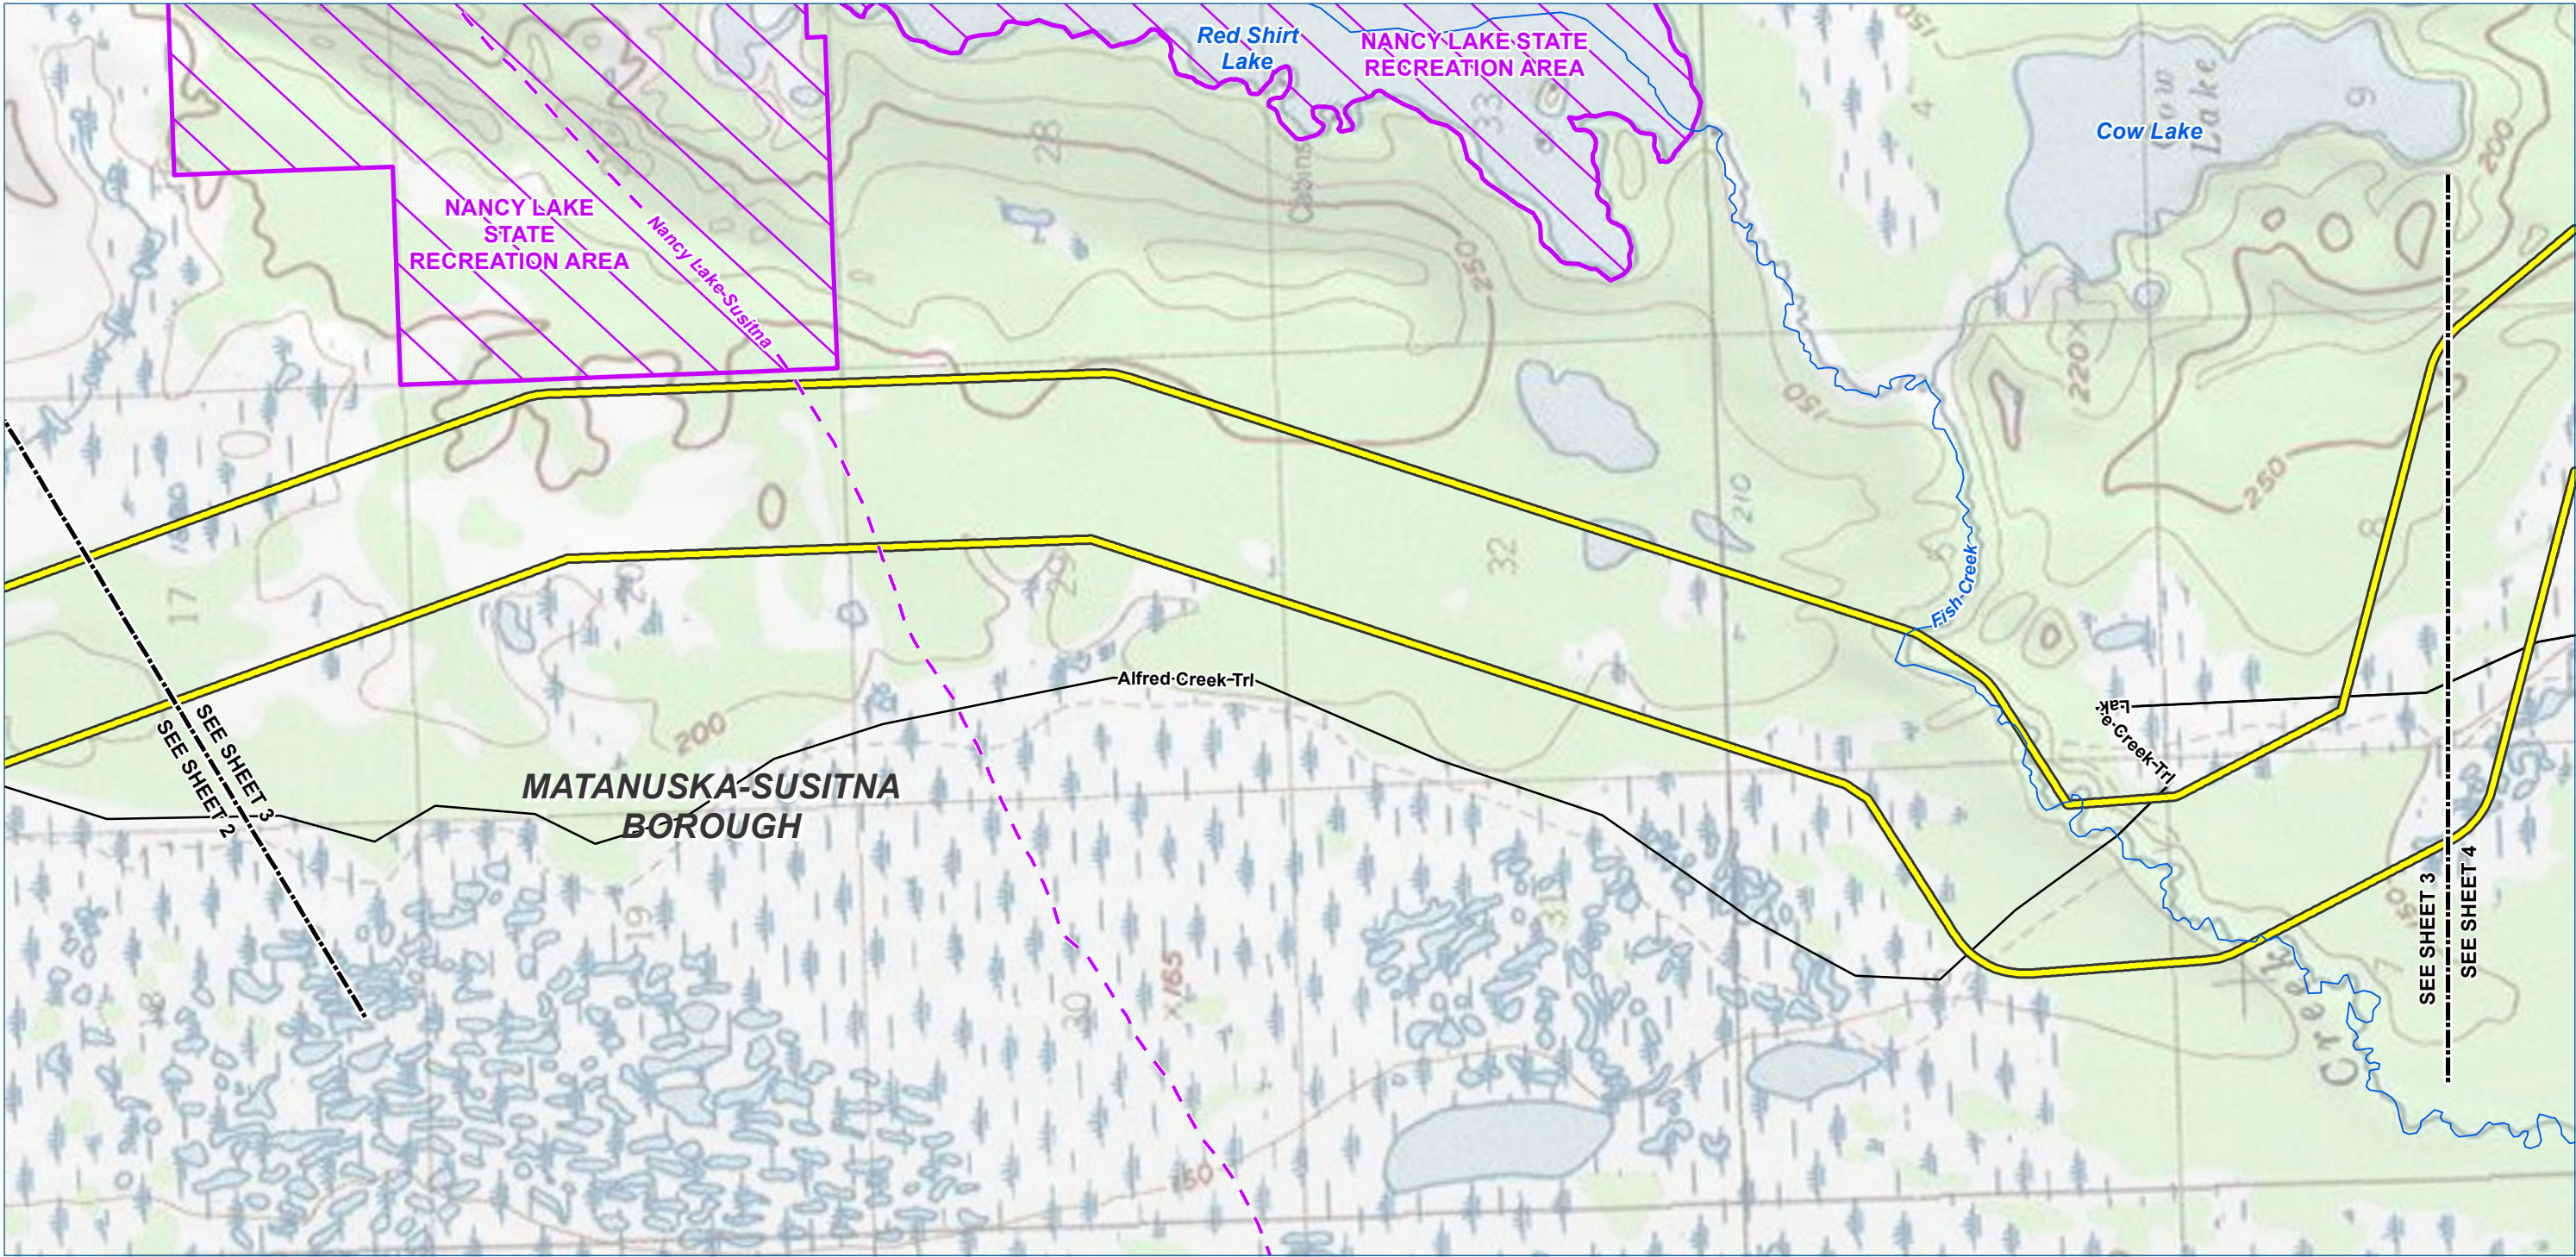

Legend

— TIGER Road

— NHD Named Flowline

— Trail


Study Corridor - 2,000 ft wide (+/-)

Pre-FEED Rev A Alternate Corridor

□ Borough / Census Area Line

✚ Incorporated City Boundary

□ Public Land - Large Parcel

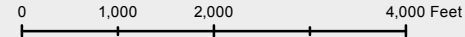

ALASKA LNG PROJECT		
Appendix A - Pre-FEED Rev A Alternate Corridor		
BOROUGH: MATANUSKA-SUSITNA	DRAWN BY: CC	
STATE: ALASKA	CHECKED BY: GS / JS	
REV. NO.:	REVISION	DATE
A	ISSUED FOR REVIEW	2014-06-23
B	ISSUED FOR REVIEW	2014-07-10
C	ISSUED FOR REVIEW	2014-09-30
0	ISSUED FOR REVIEW	2014-10-01
Mile posts will be added once a concept is selected		
DATE: 2014-10-01	PROJECTION: NAD83 STATE PLANE AK 4 5004 FEET	

PREPARED BY:

exp Energy Services Inc.

t: +1.850.385.5441 | f: +1.850.385.5523

1300 Metropolitan Blvd.

Tallahassee, FL 32308



U.S.A.

www.exp.com

• BUILDINGS • EARTH & ENVIRONMENT • ENERGY •

• INDUSTRIAL • INFRASTRUCTURE • SUSTAINABILITY •

DWG: APP A-T-ALT_PRE-FEED SHEET: 3

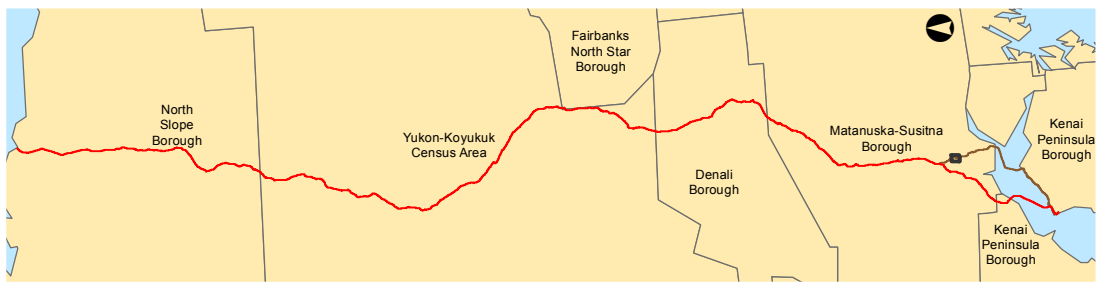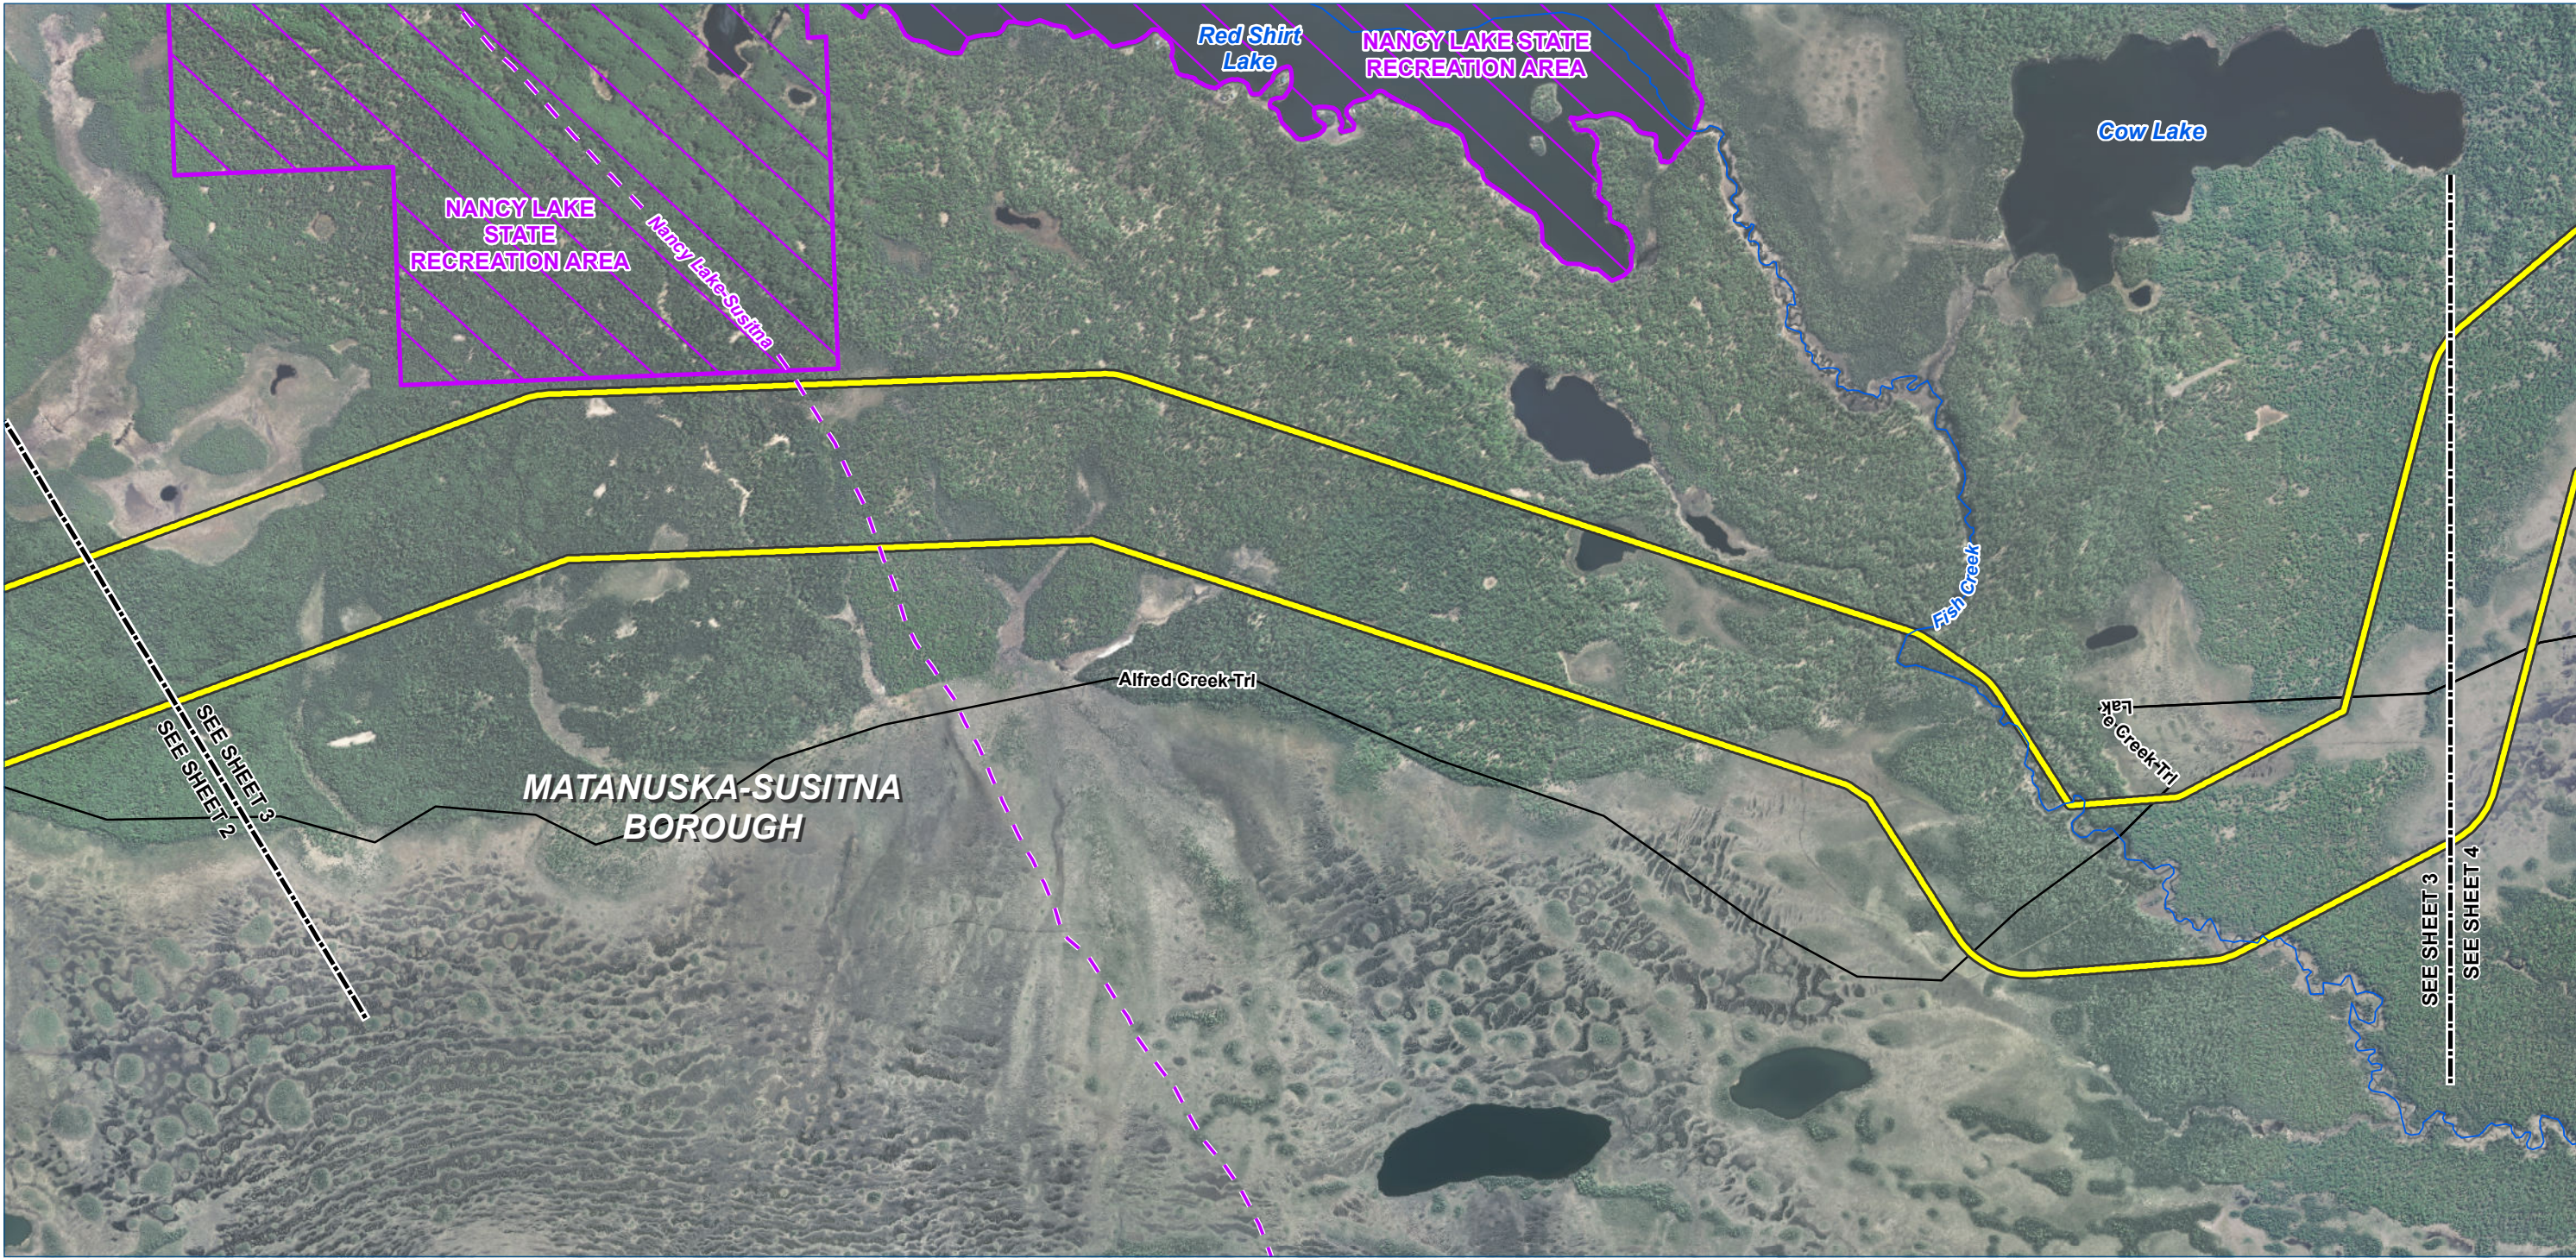

- Legend**

 - TIGER Road
 - NHD Named Flowline
 - Trail
 - Study Corridor - 2,000 ft wide (+/-)**
 - Pre-FEED Rev A Alternate Corridor
- Borough / Census Area Line
 - Incorporated City Boundary
 - Public Land - Large Parcel



ALASKA LNG PROJECT		
Appendix A - Pre-FEED Rev A Alternate Corridor		
BOROUGH: MATANUSKA-SUSITNA	DRAWN BY: CC	
STATE: ALASKA	CHECKED BY: GS / JS	
REV. NO.:	REVISION	DATE
A	ISSUED FOR REVIEW	2014-06-23
B	ISSUED FOR REVIEW	2014-07-10
C	ISSUED FOR REVIEW	2014-09-30
0	ISSUED FOR REVIEW	2014-10-01
Mile posts will be added once a concept is selected		
DATE: 2014-10-01	PROJECTION: NAD83 STATE PLANE AK 4 5004 FEET	

PREPARED BY:



exp Energy Services Inc.

t: +1.850.385.5441 | f: +1.850.385.5523
1300 Metropolitan Blvd.
Tallahassee, FL 32308
U.S.A.

www.exp.com


• BUILDINGS • EARTH & ENVIRONMENT • ENERGY •
• INDUSTRIAL • INFRASTRUCTURE • SUSTAINABILITY •

DWG: APP A-A-ALT_PRE-FEED SHEET: 3

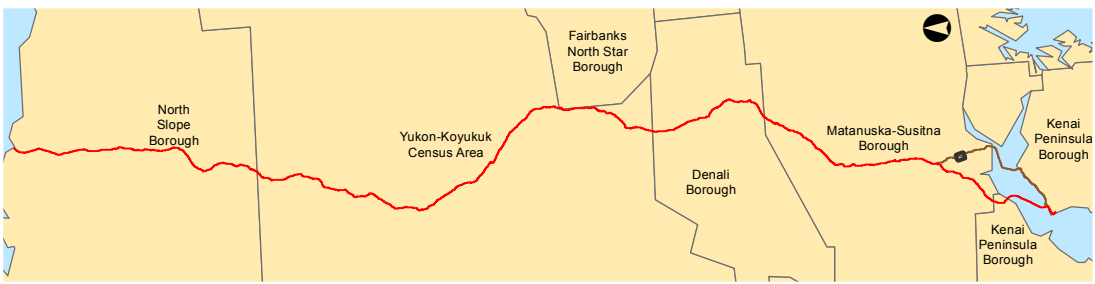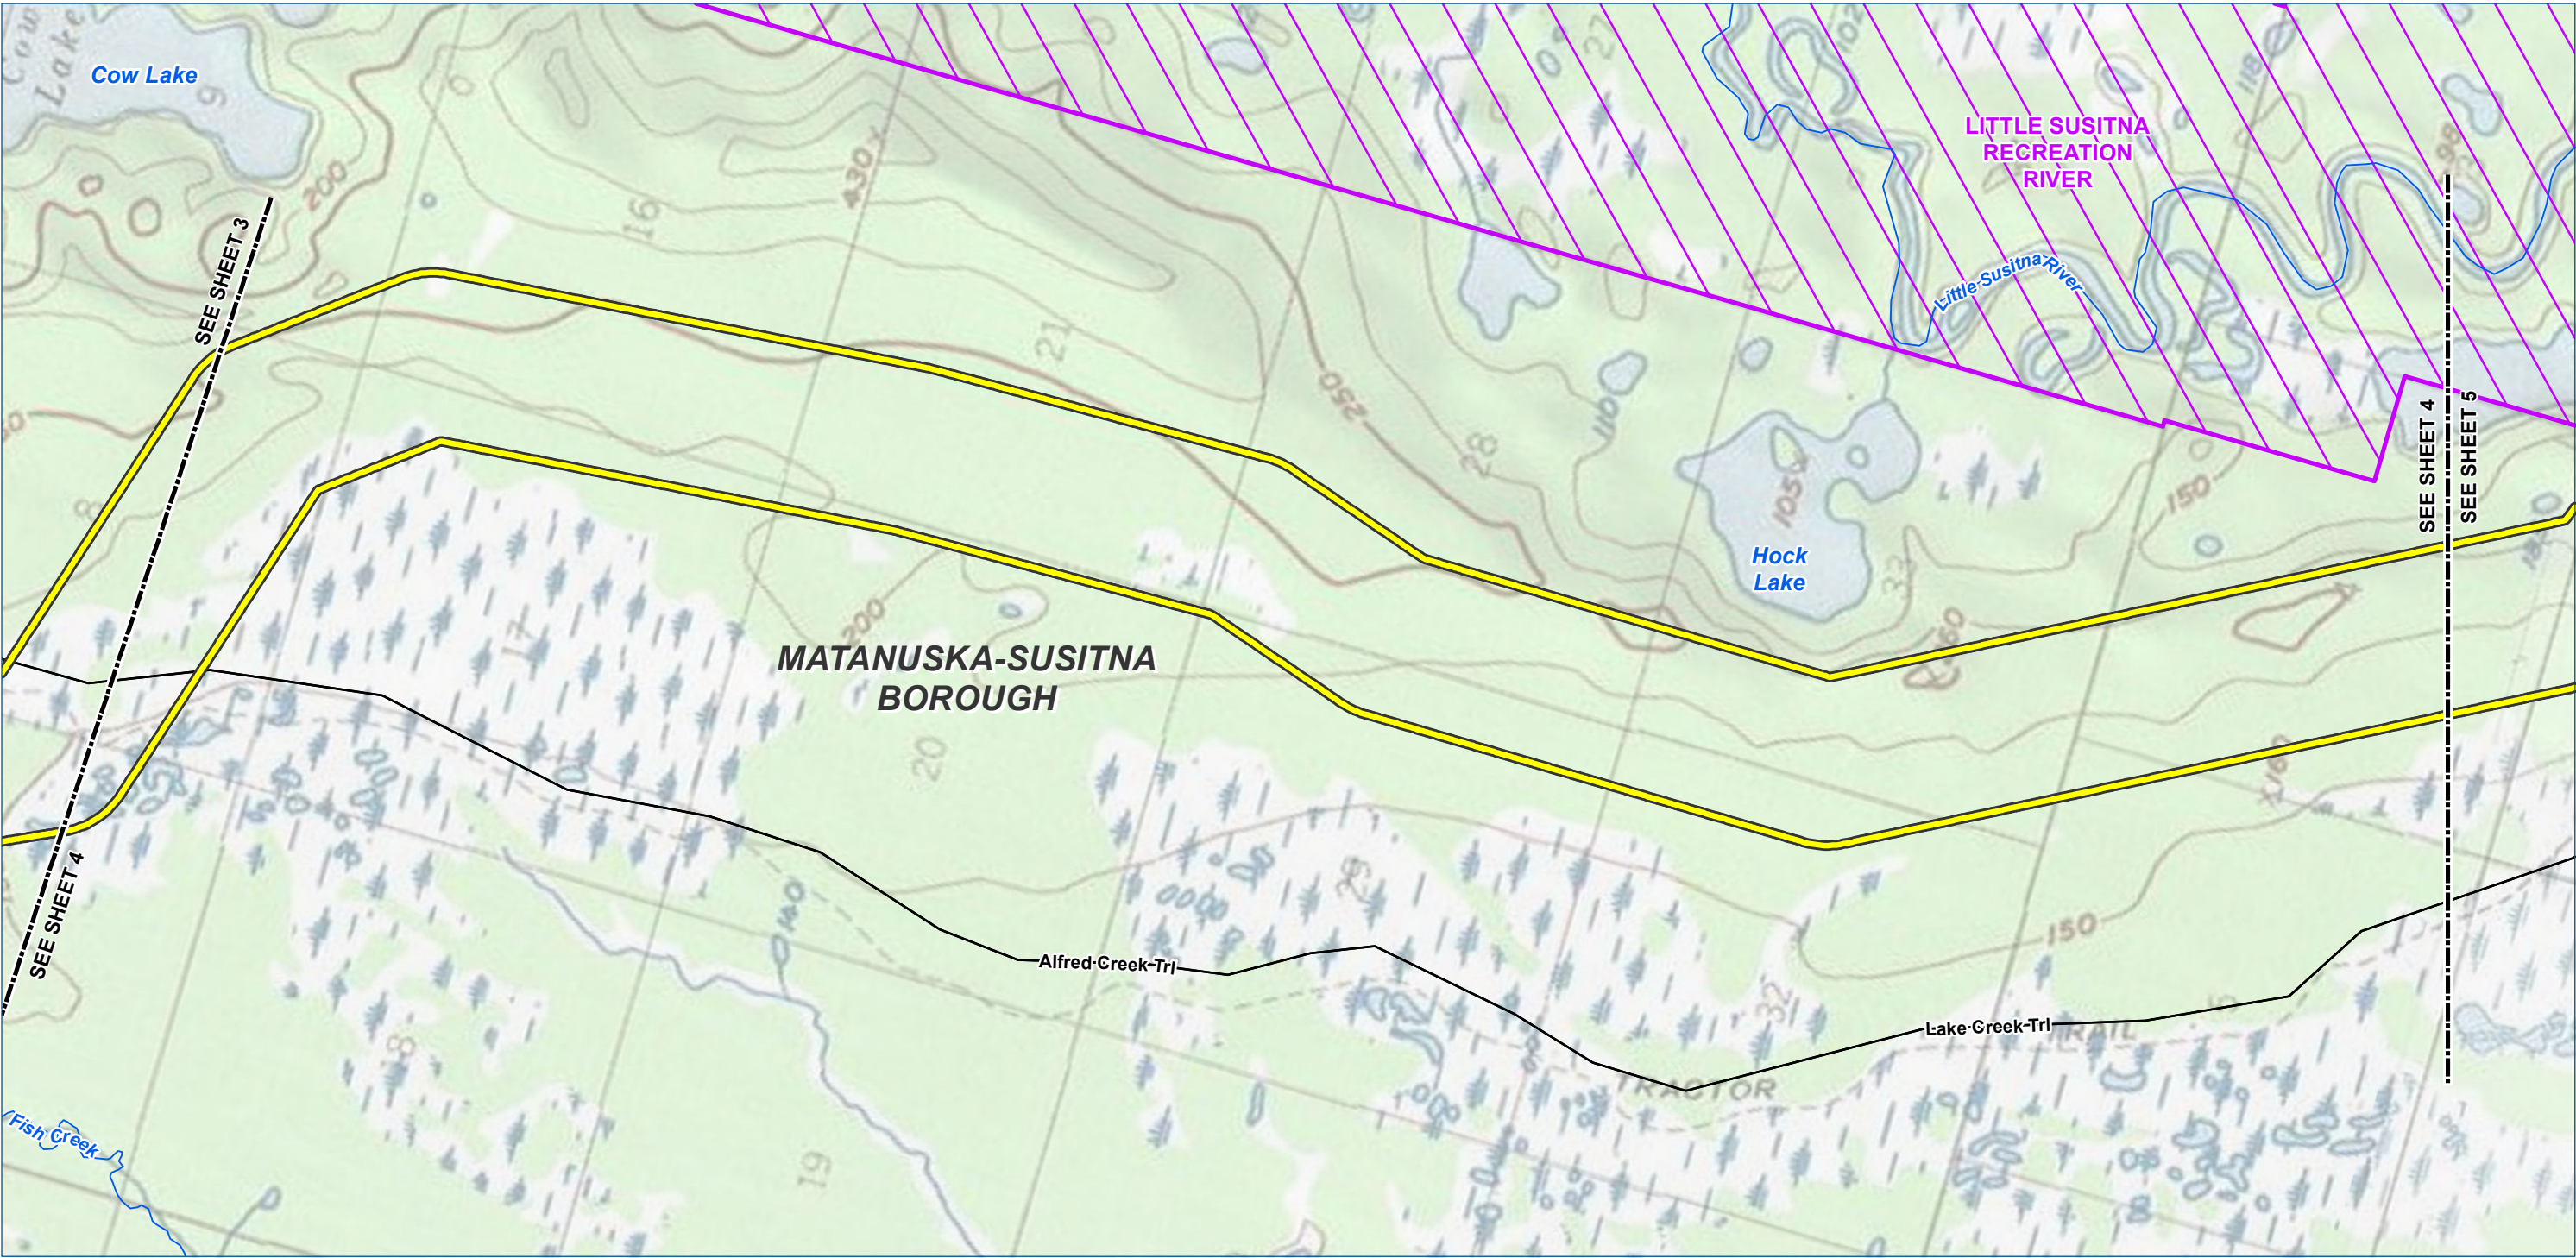

- Legend**

 - TIGER Road
 - NHD Named Flowline
 - Trail
 - Study Corridor - 2,000 ft wide (+/-)
 - Pre-FEED Rev A Alternate Corridor
- Borough / Census Area Line
 - Incorporated City Boundary
 - Public Land - Large Parcel

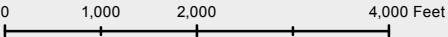

ALASKA LNG PROJECT		
Appendix A - Pre-FEED Rev A Alternate Corridor		
BOROUGH: MATANUSKA-SUSITNA	DRAWN BY: CC	
STATE: ALASKA	CHECKED BY: GS / JS	
REV. NO.:	REVISION	DATE
A	ISSUED FOR REVIEW	2014-06-23
B	ISSUED FOR REVIEW	2014-07-10
C	ISSUED FOR REVIEW	2014-09-30
0	ISSUED FOR REVIEW	2014-10-01
Mile posts will be added once a concept is selected		
DATE: 2014-10-01	PROJECTION: NAD83 STATE PLANE AK 4 5004 FEET	

PREPARED BY:



exp Energy Services Inc.

t: +1.850.385.5441 | f: +1.850.385.5523
1300 Metropolitan Blvd.
Tallahassee, FL 32308
U.S.A.

www.exp.com

• BUILDINGS • EARTH & ENVIRONMENT • ENERGY •
• INDUSTRIAL • INFRASTRUCTURE • SUSTAINABILITY •

DWG: APP A-T-ALT_PRE-FEED SHEET: 4

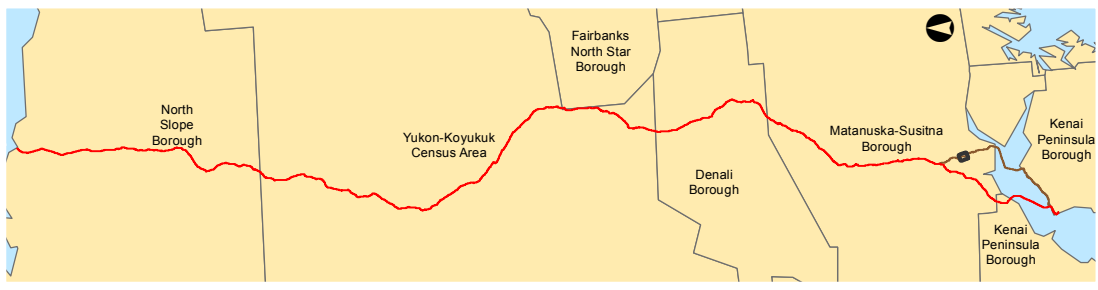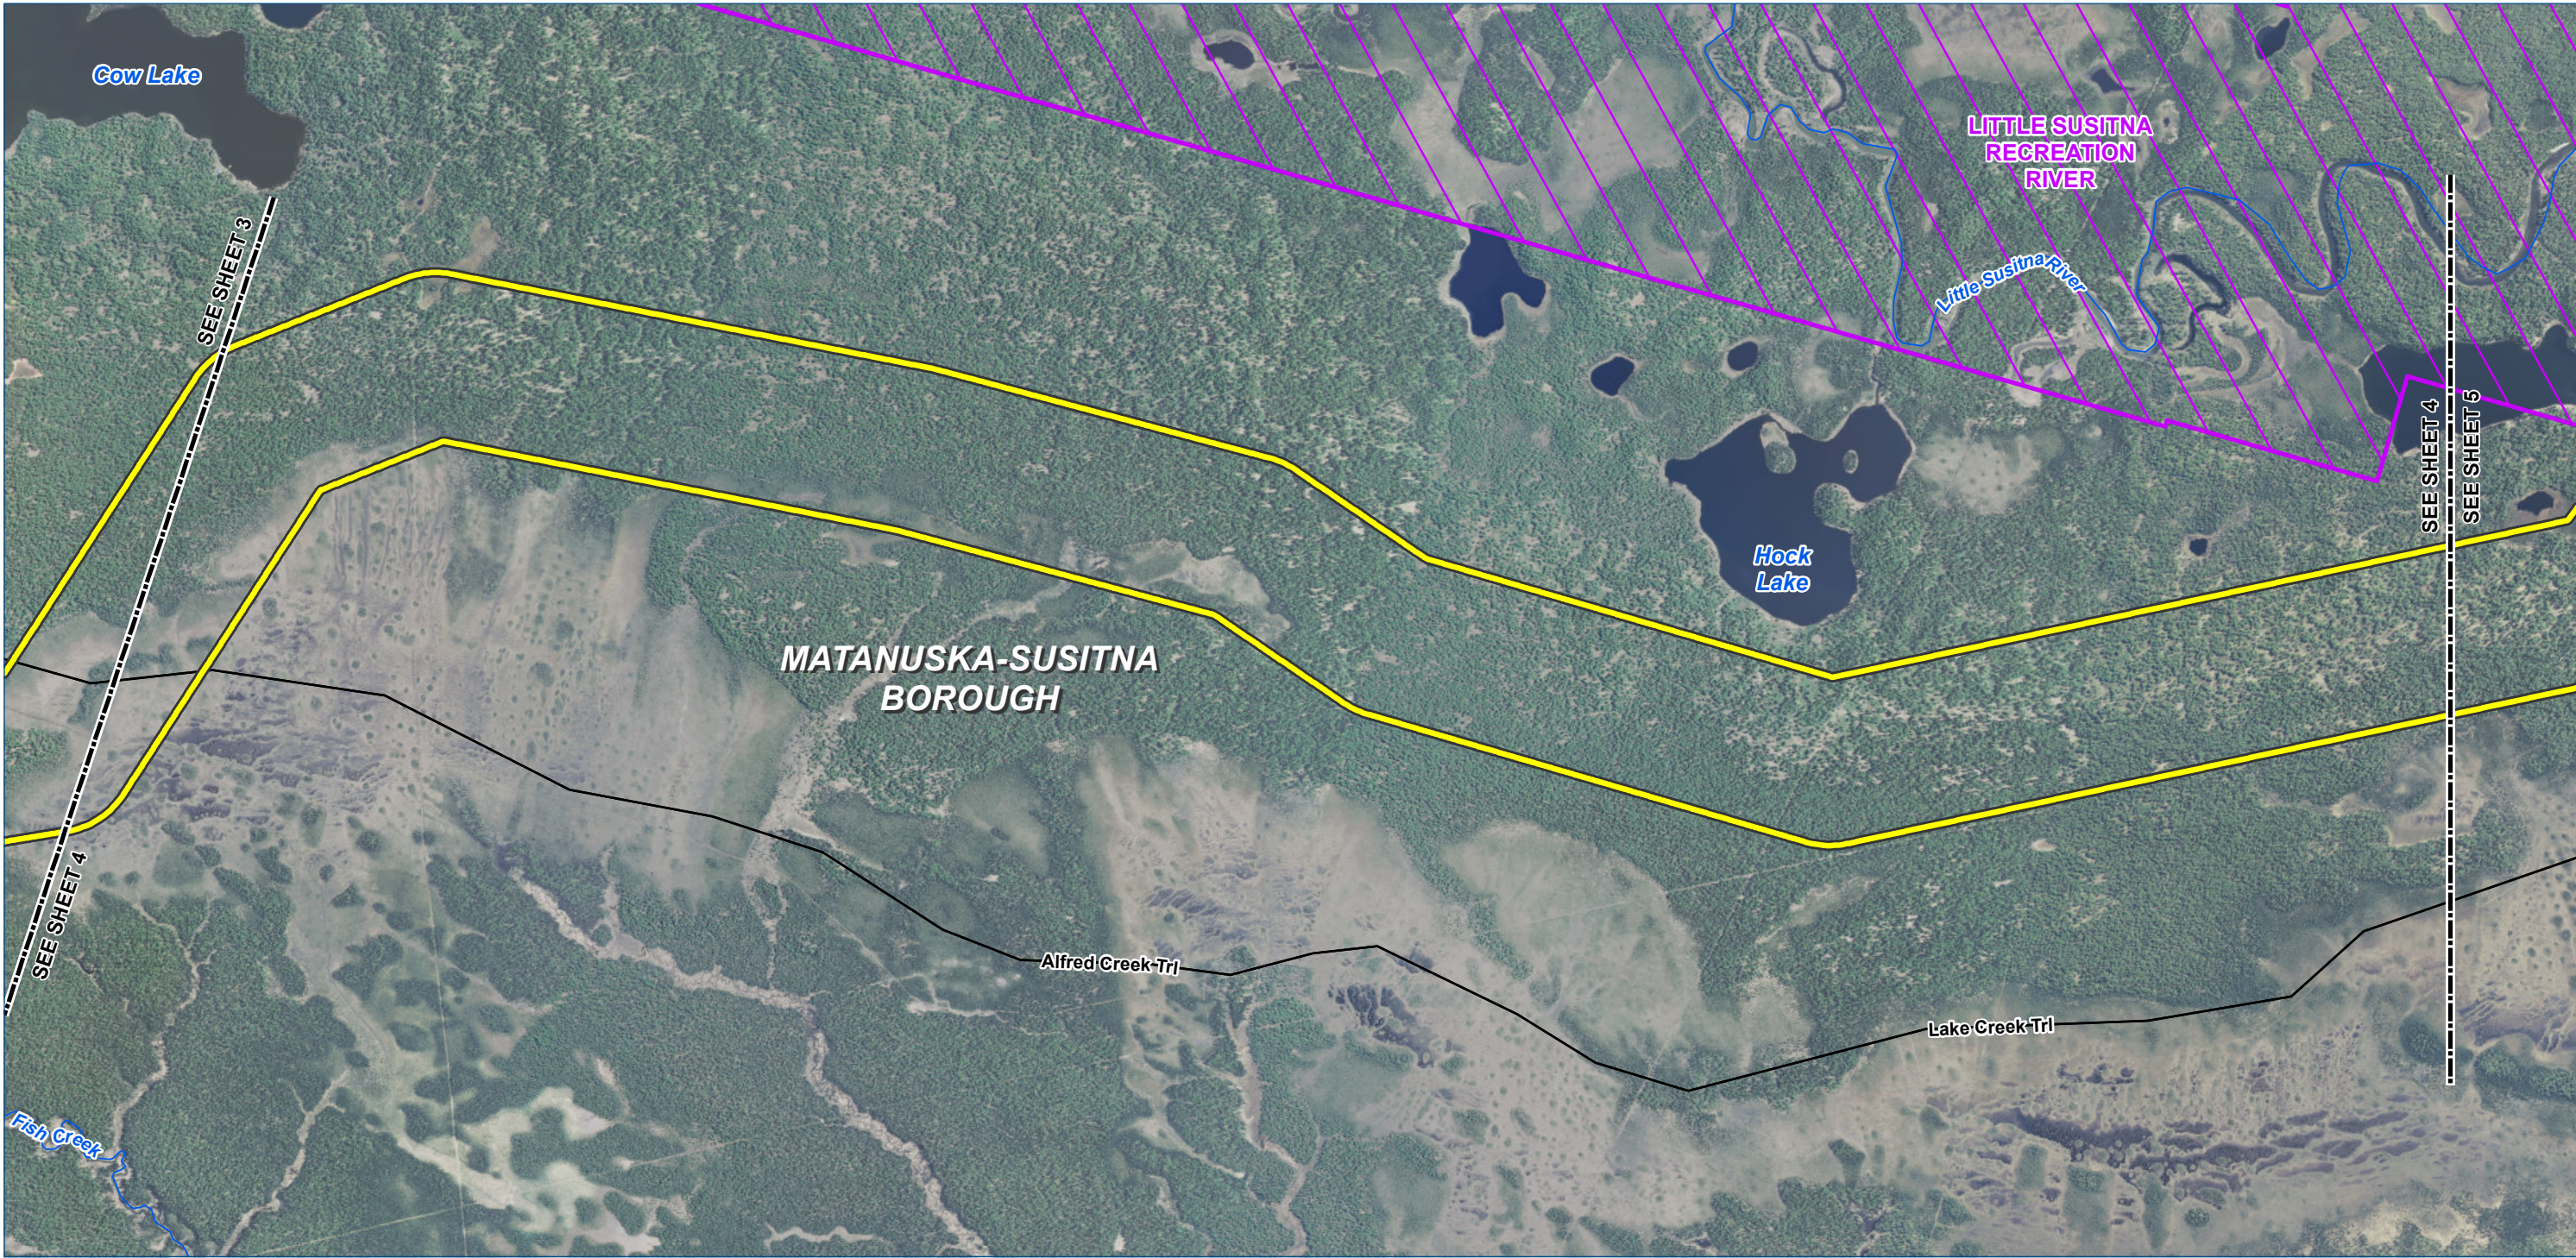

Legend

TIGER Road

NHD Named Flowline

Trail

Study Corridor - 2,000 ft wide (+/-)

Pre-FEED Rev A Alternate Corridor

Borough / Census Area Line

Incorporated City Boundary

Public Land - Large Parcel



ALASKA LNG PROJECT		
Appendix A - Pre-FEED Rev A Alternate Corridor		
BOROUGH: MATANUSKA-SUSITNA	DRAWN BY: CC	
STATE: ALASKA	CHECKED BY: GS / JS	
REV. NO.:	REVISION	DATE
A	ISSUED FOR REVIEW	2014-06-23
B	ISSUED FOR REVIEW	2014-07-10
C	ISSUED FOR REVIEW	2014-09-30
0	ISSUED FOR REVIEW	2014-10-01
Mile posts will be added once a concept is selected		
DATE: 2014-10-01	PROJECTION: NAD83 STATE PLANE AK 4 5004 FEET	

PREPARED BY:

exp Energy Services Inc.



t: +1.850.385.5441 | f: +1.850.385.5523
1300 Metropolitan Blvd.
Tallahassee, FL 32308
U.S.A.

www.exp.com

BUILDINGS • EARTH & ENVIRONMENT • ENERGY •

INDUSTRIAL • INFRASTRUCTURE • SUSTAINABILITY •

DWG: APP A-A-ALT_PRE-FEED SHEET: 4

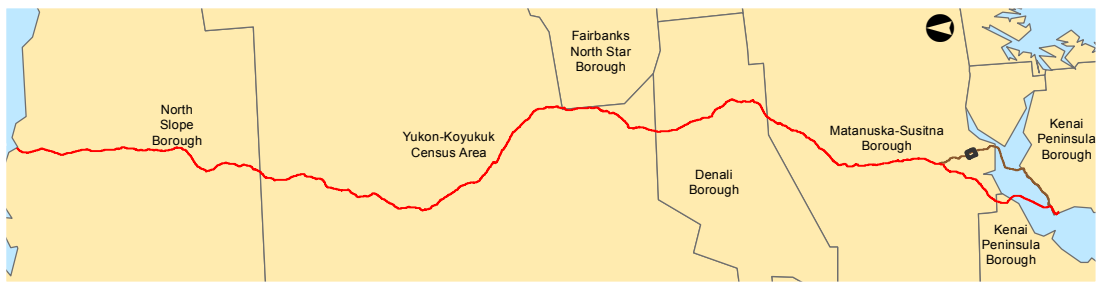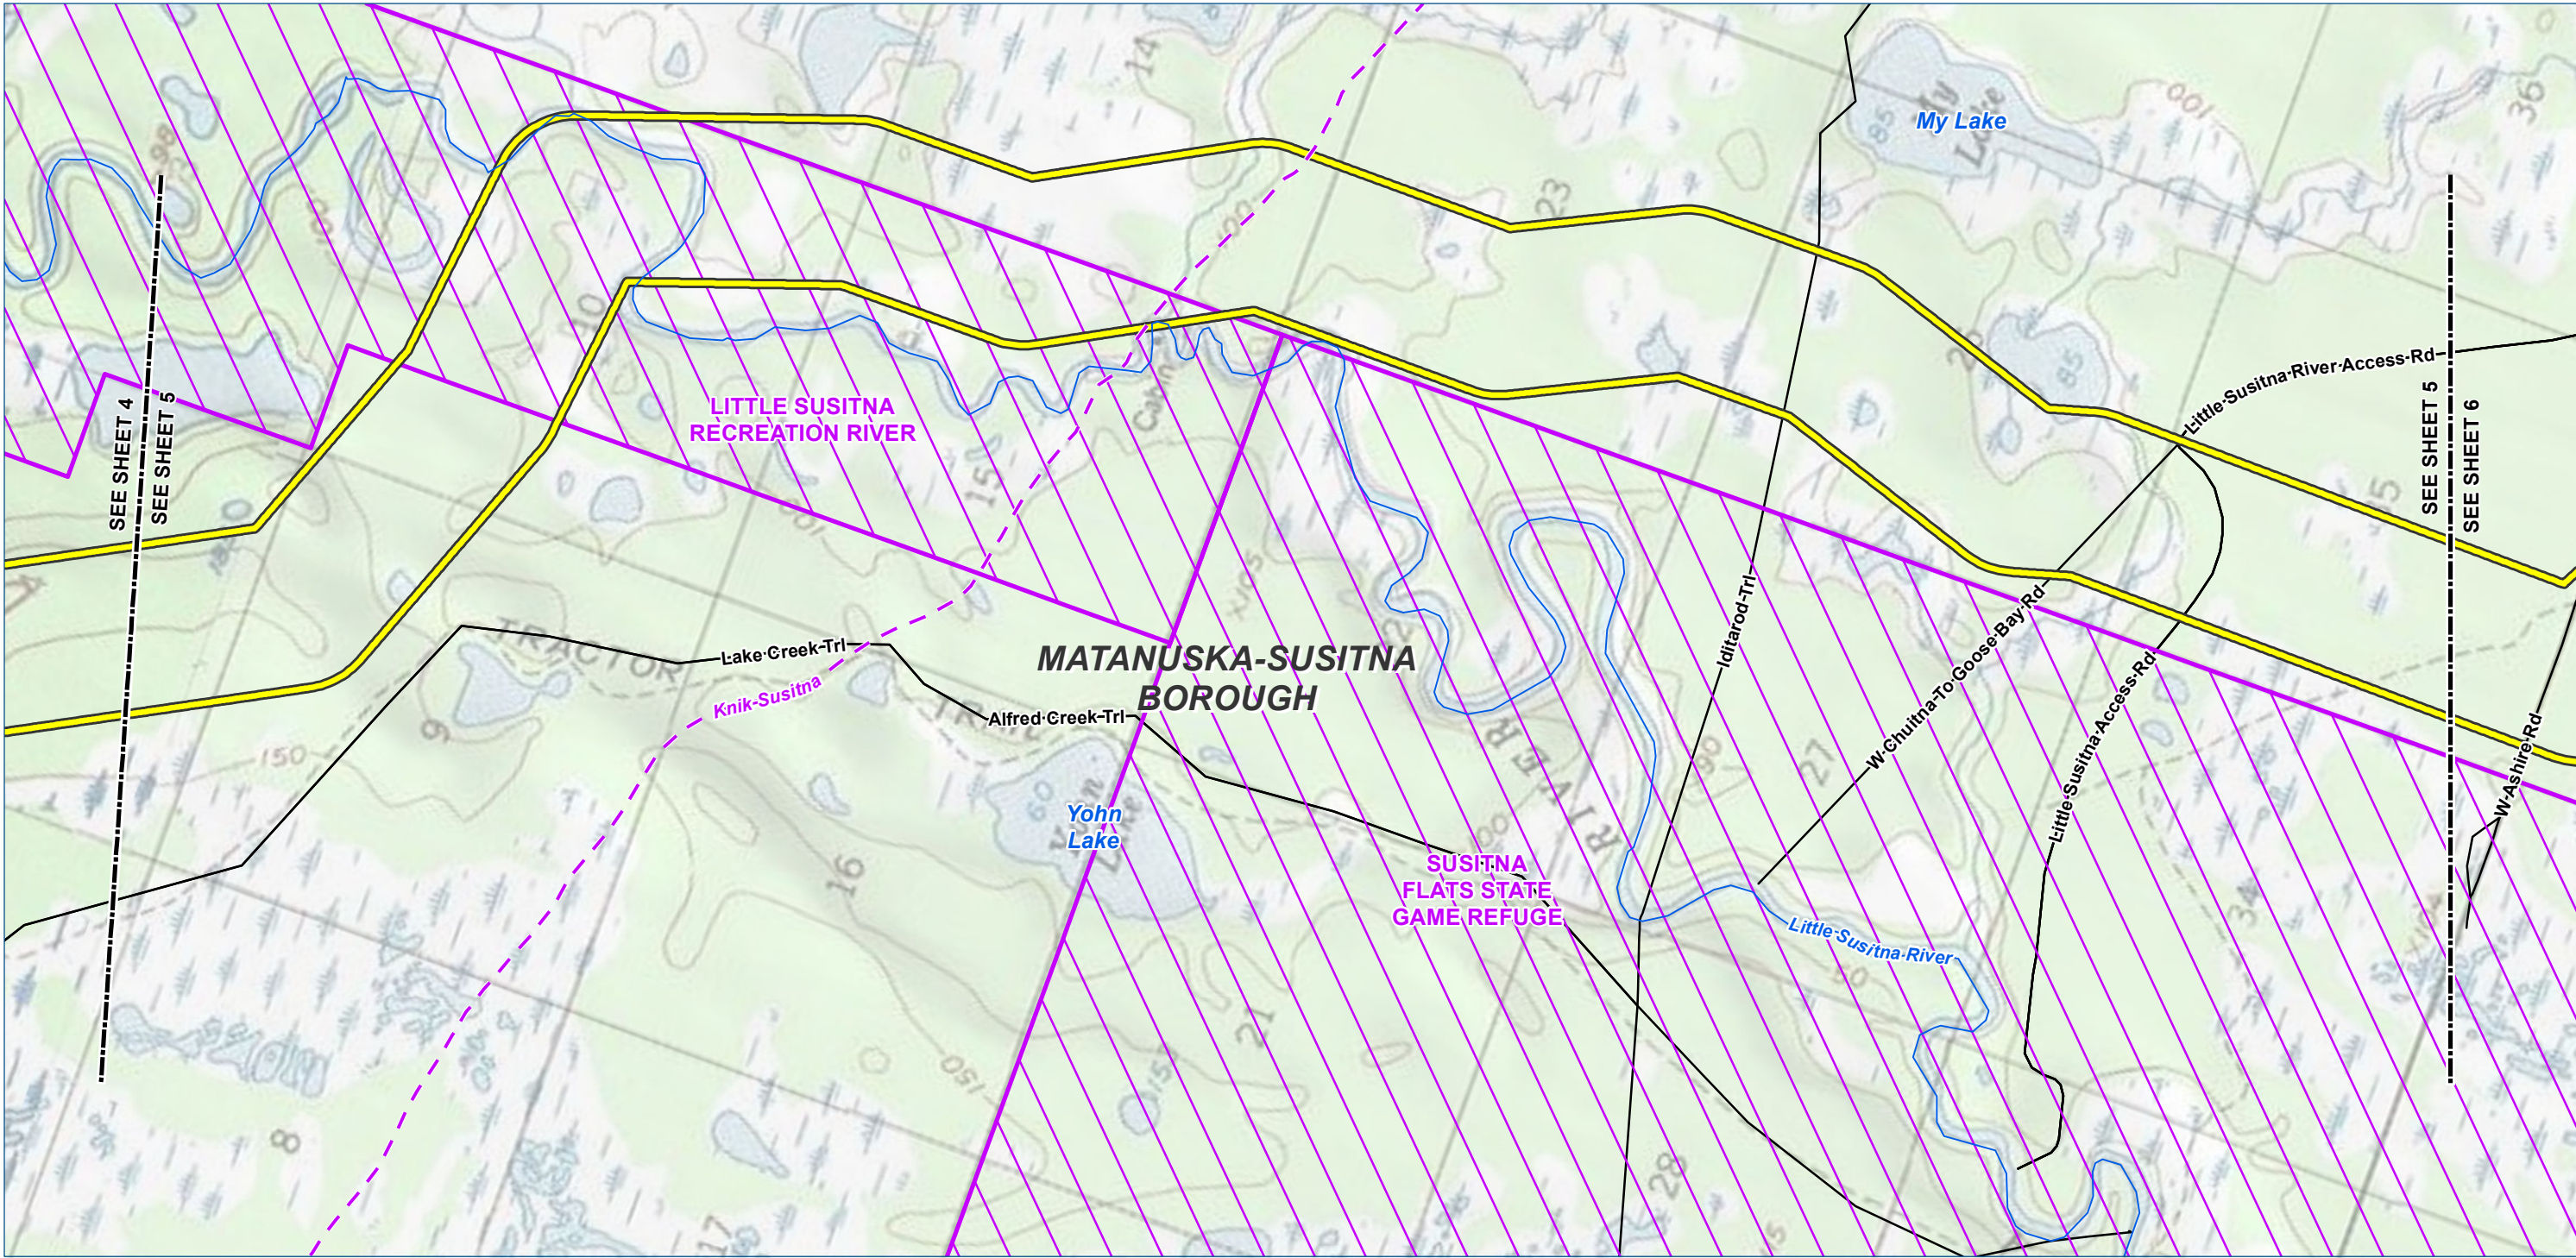

Legend

- TIGER Road


NHD Named Flowline

Trail
- Borough / Census Area Line

Incorporated City Boundary

Public Land - Large Parcel

Study Corridor - 2,000 ft wide (+/-)
Pre-FEED Rev A Alternate Corridor

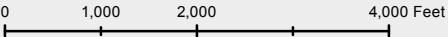

ALASKA LNG PROJECT

Appendix A - Pre-FEED Rev A Alternate Corridor

BOROUGH:	MATANUSKA-SUSITNA	DRAWN BY:	CC
STATE:	ALASKA	CHECKED BY:	GS / JS
REV. NO.:	REVISION	DATE	
A	ISSUED FOR REVIEW	2014-06-23	
B	ISSUED FOR REVIEW	2014-07-10	
C	ISSUED FOR REVIEW	2014-09-30	
0	ISSUED FOR REVIEW	2014-10-01	
Mile posts will be added once a concept is selected			

DATE: 2014-10-01 PROJECTION: NAD83 STATE PLANE AK 4 5004 FEET

PREPARED BY:

exp Energy Services Inc.



t: +1.850.385.5441 | f: +1.850.385.5523
1300 Metropolitan Blvd.
Tallahassee, FL 32308
U.S.A.

www.exp.com



• BUILDINGS • EARTH & ENVIRONMENT • ENERGY •
• INDUSTRIAL • INFRASTRUCTURE • SUSTAINABILITY •

DWG: APP A-T-ALT_PRE-FEED SHEET: 5

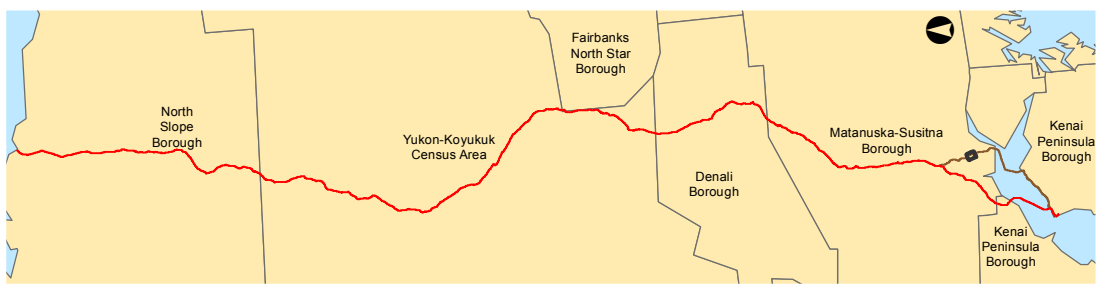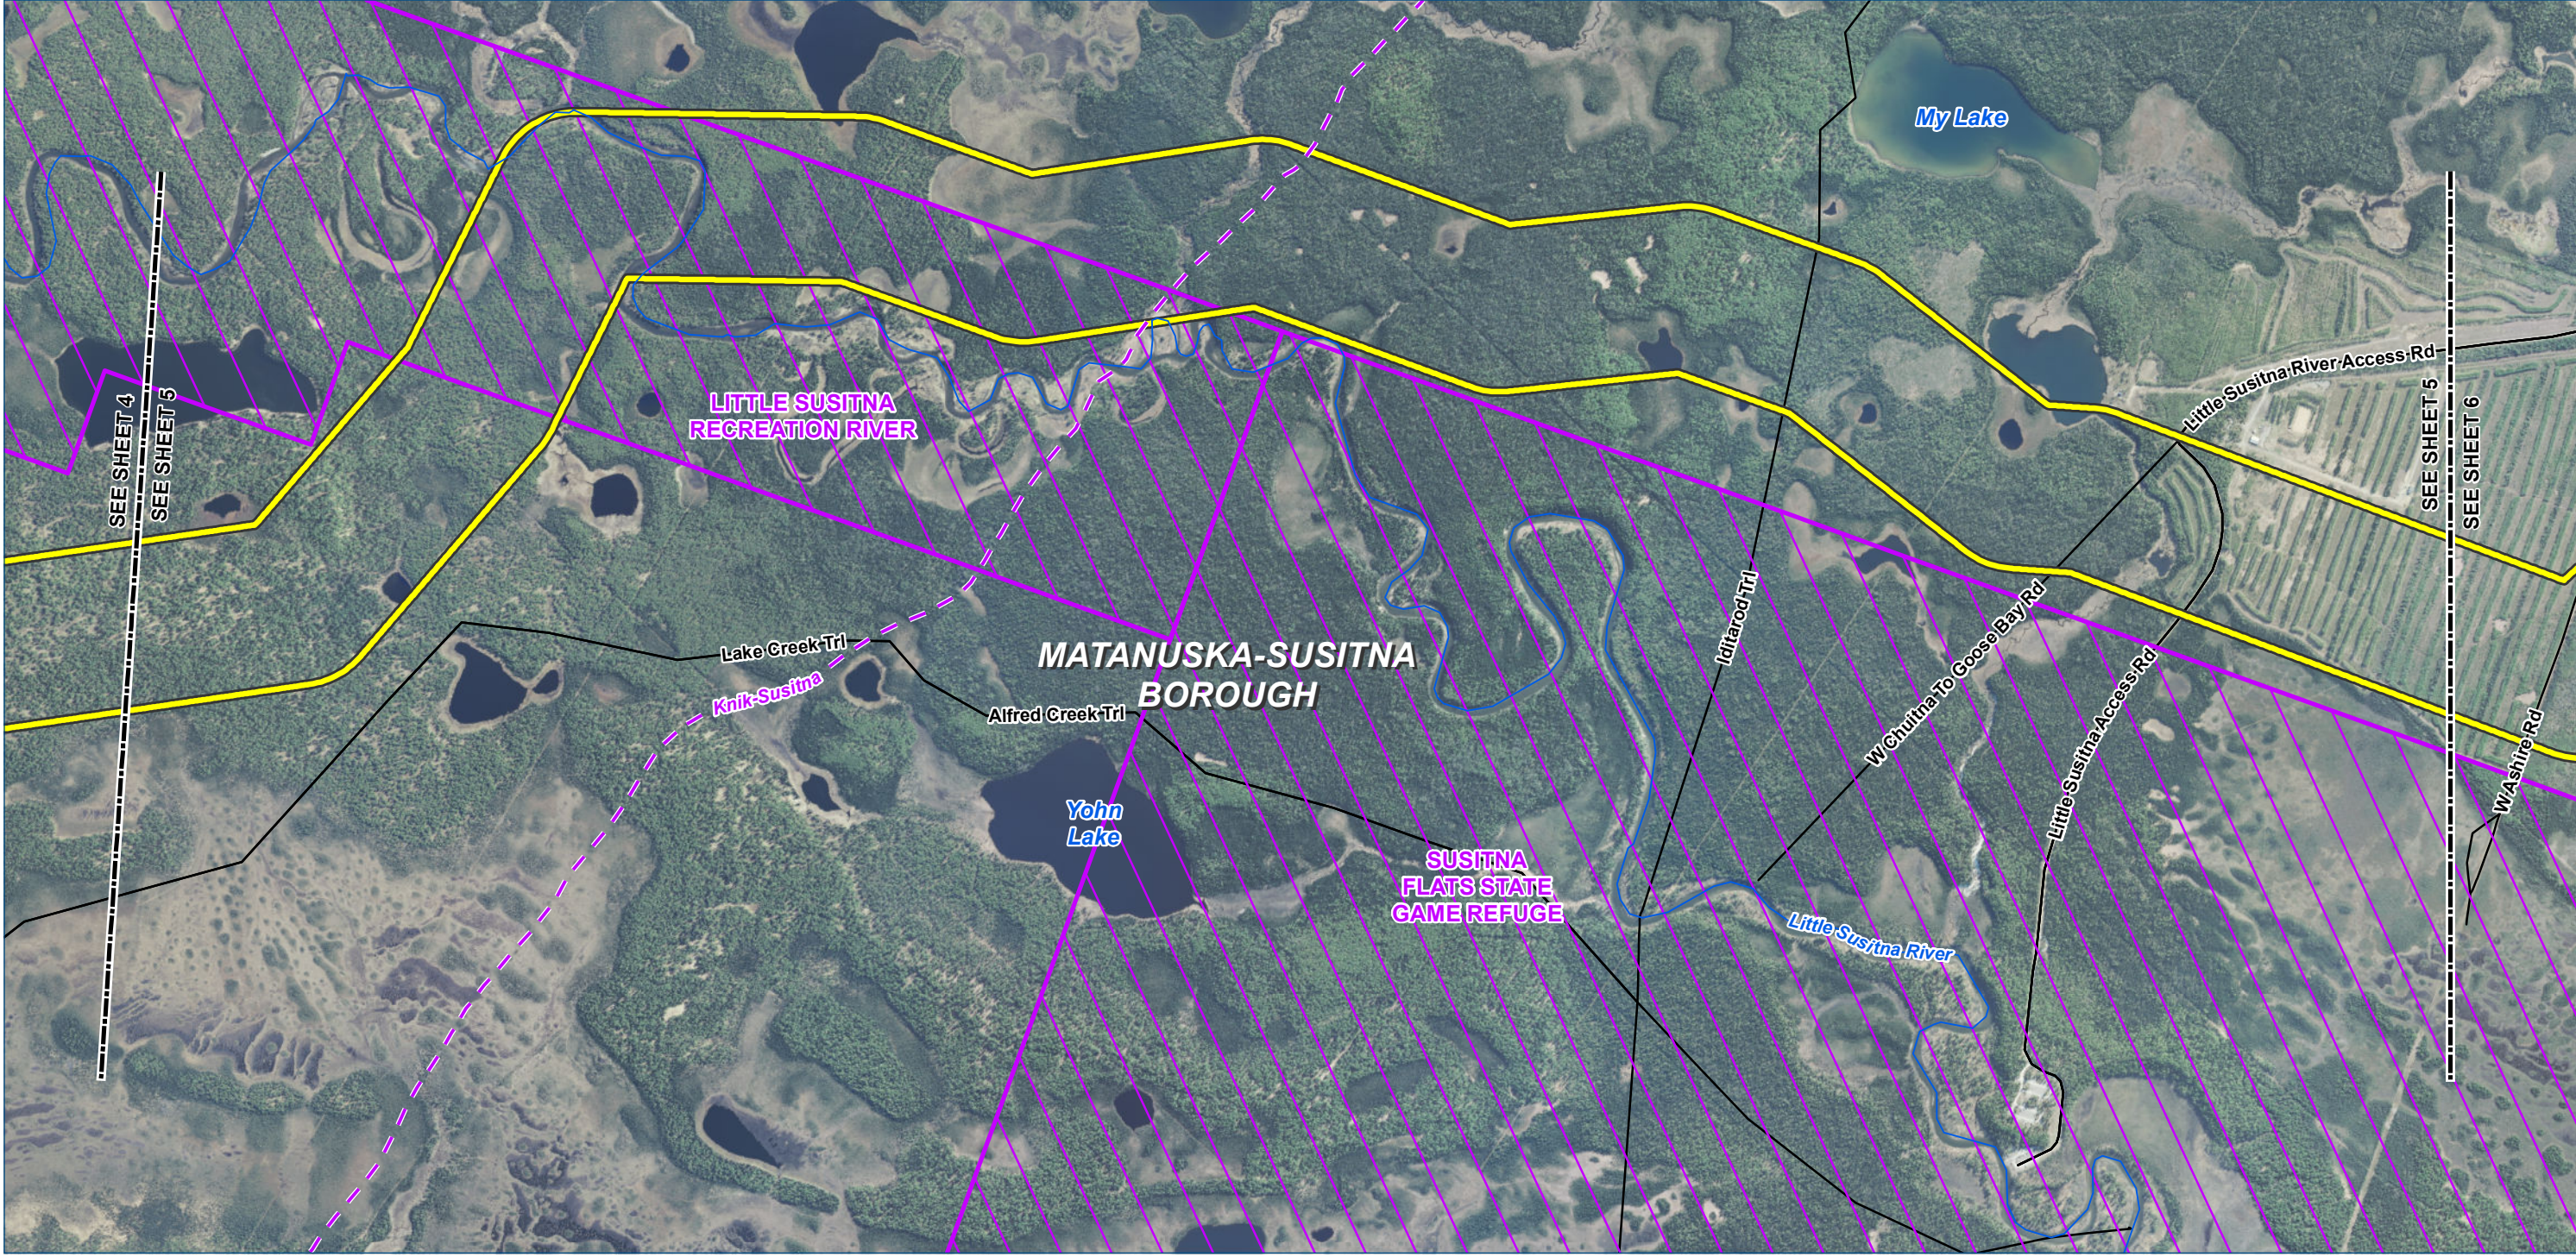

Legend

TIGER Road

NHD Named Flowline

Trail

Study Corridor - 2,000 ft wide (+/-)

Pre-FEED Rev A Alternate Corridor

Borough / Census Area Line

Incorporated City Boundary

Public Land - Large Parcel

ALASKA LNG PROJECT		
Appendix A - Pre-FEED Rev A Alternate Corridor		
BOROUGH: MATANUSKA-SUSITNA	DRAWN BY: CC	
STATE: ALASKA	CHECKED BY: GS / JS	
REV. NO.:	REVISION	DATE
A	ISSUED FOR REVIEW	2014-06-23
B	ISSUED FOR REVIEW	2014-07-10
C	ISSUED FOR REVIEW	2014-09-30
0	ISSUED FOR REVIEW	2014-10-01
Mile posts will be added once a concept is selected		
DATE: 2014-10-01	PROJECTION: NAD83 STATE PLANE AK 4 5004 FEET	

PREPARED BY:

exp Energy Services Inc.

t: +1.850.385.5441 | f: +1.850.385.5523
1300 Metropolitan Blvd.
Tallahassee, FL 32308
U.S.A.
www.exp.com

exp.



BUILDINGS • EARTH & ENVIRONMENT • ENERGY •

INDUSTRIAL • INFRASTRUCTURE • SUSTAINABILITY •

DWG: APP A-A-ALT_PRE-FEED SHEET: 5

Alaska LNG Project


X:\Projects\ExxonMobil\SCLNG\Mapping\20140930_Resource_Report_Rev_0\04_MXD\01_Ver0\App_A_Aerial_Alternate_Preferred_Corridor_Pre_FEED.mxd

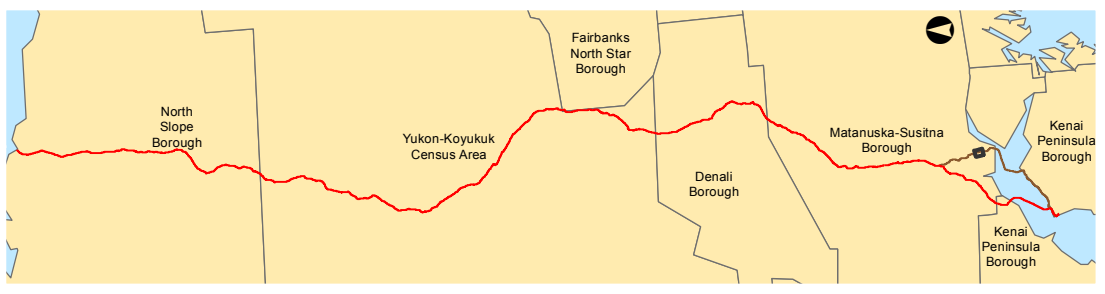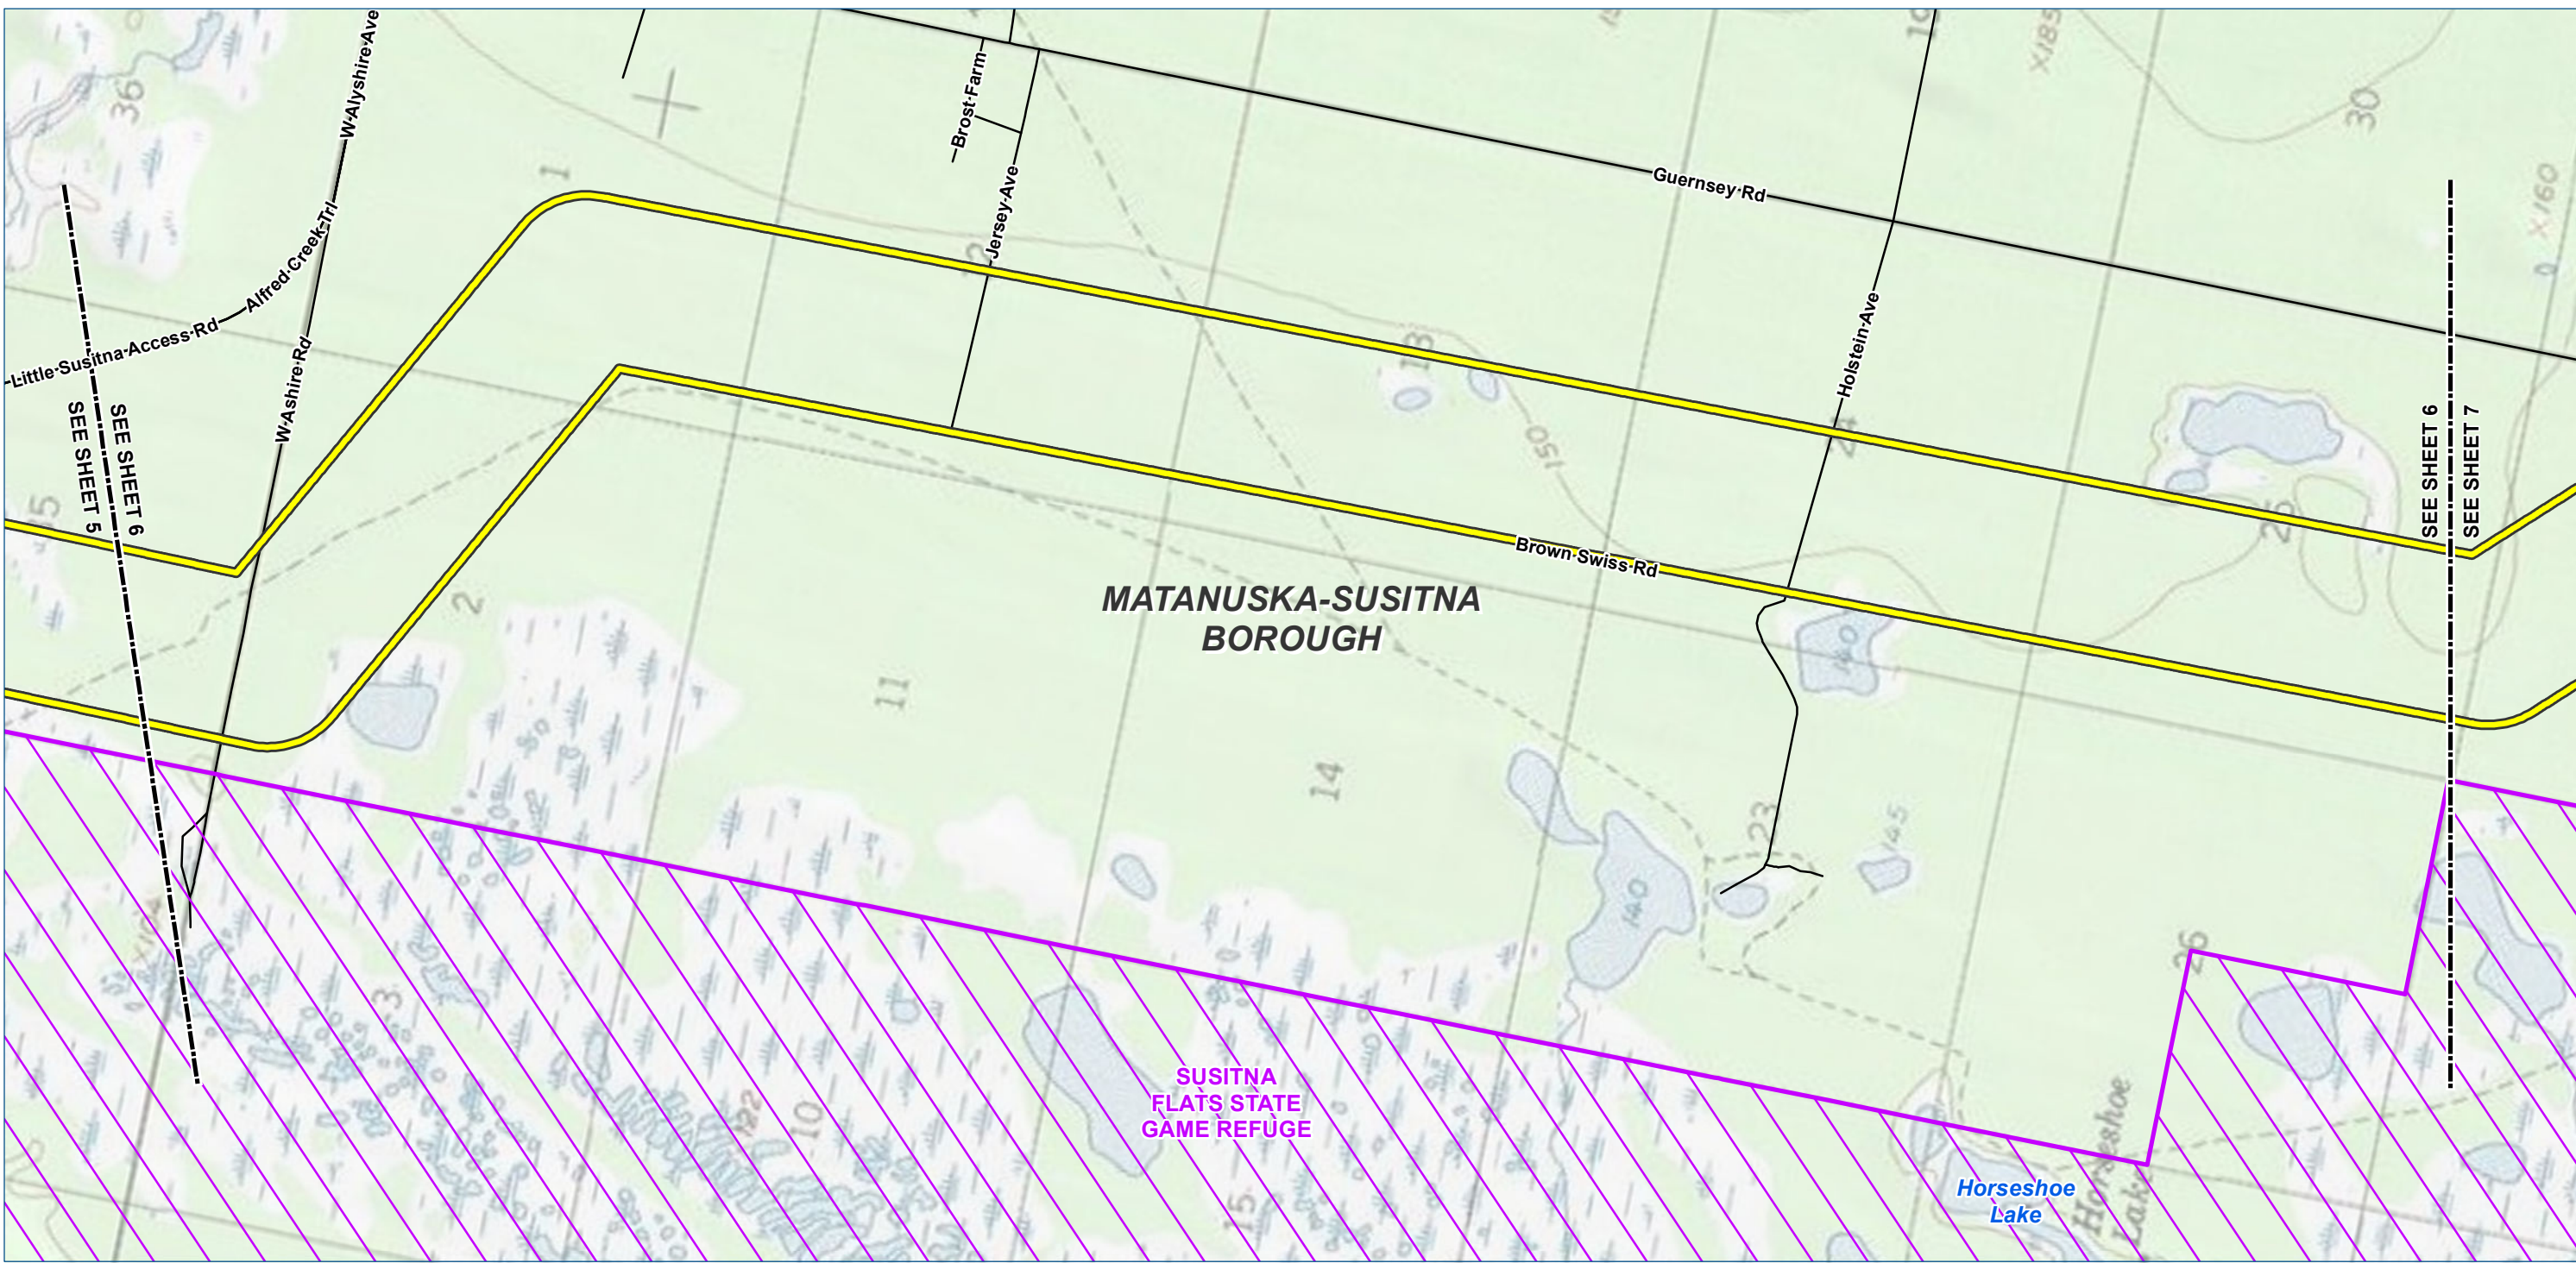

Legend

- TIGER Road
- NHD Named Flowline
- Trail
- Borough / Census Area Line
- Incorporated City Boundary
- Public Land - Large Parcel

Study Corridor - 2,000 ft wide (+/-)

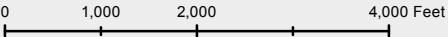Pre-FEED Rev A Alternate Corridor

ALASKA LNG PROJECT

Appendix A - Pre-FEED Rev A Alternate Corridor

BOROUGH: MATANUSKA-SUSITNA		DRAWN BY: CC
STATE: ALASKA		CHECKED BY: GS / JS
REV. NO.:	REVISION	DATE
A	ISSUED FOR REVIEW	2014-06-23
B	ISSUED FOR REVIEW	2014-07-10
C	ISSUED FOR REVIEW	2014-09-30
0	ISSUED FOR REVIEW	2014-10-01
Mile posts will be added once a concept is selected		

DATE: 2014-10-01 PROJECTION: NAD83 STATE PLANE AK 4 5004 FEET

PREPARED BY:

exp Energy Services Inc.


t: +1.850.385.5441 | f: +1.850.385.5523
1300 Metropolitan Blvd.
Tallahassee, FL 32308
U.S.A.

www.exp.com



• BUILDINGS • EARTH & ENVIRONMENT • ENERGY •
• INDUSTRIAL • INFRASTRUCTURE • SUSTAINABILITY •

DWG: APP A-T-ALT_PRE-FEED SHEET: 6

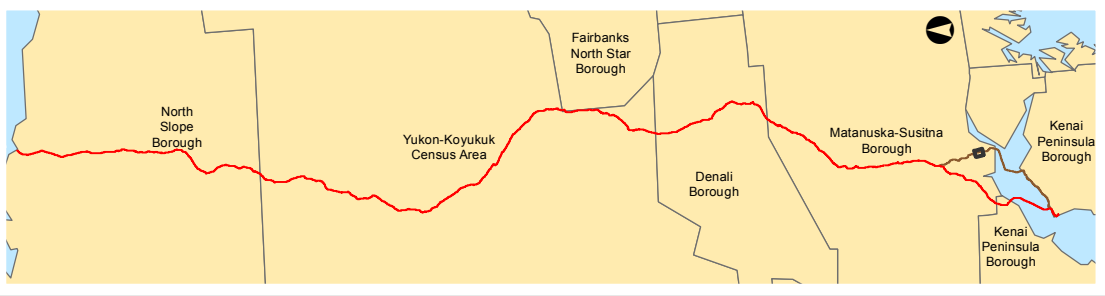

Legend

TIGER Road

NHD Named Flowline

Trail

Study Corridor - 2,000 ft wide (+/-)

Pre-FEED Rev A Alternate Corridor

Borough / Census Area Line

Incorporated City Boundary

Public Land - Large Parcel

ALASKA LNG PROJECT		
Appendix A - Pre-FEED Rev A Alternate Corridor		
BOROUGH: MATANUSKA-SUSITNA	DRAWN BY: CC	
STATE: ALASKA	CHECKED BY: GS / JS	
REV. NO.:	REVISION	DATE
A	ISSUED FOR REVIEW	2014-06-23
B	ISSUED FOR REVIEW	2014-07-10
C	ISSUED FOR REVIEW	2014-09-30
0	ISSUED FOR REVIEW	2014-10-01
Mile posts will be added once a concept is selected		
DATE: 2014-10-01	PROJECTION: NAD83 STATE PLANE AK 4 5004 FEET	

PREPARED BY:

exp Energy Services Inc.

t: +1.850.385.5441 | f: +1.850.385.5523
1300 Metropolitan Blvd.
Tallahassee, FL 32308
U.S.A.



www.exp.com

BUILDINGS • EARTH & ENVIRONMENT • ENERGY •

INDUSTRIAL • INFRASTRUCTURE • SUSTAINABILITY •

DWG: APP A-A-ALT_PRE-FEED SHEET: 6

X:\Projects\ExxonMobil\SCLNG\Mapping\20140930_Resource_Report_Rev_0\04_MXD\01_Ver0\App_A_Aerial_Alternate_Preferred_Corridor_Pre_FEED.mxd

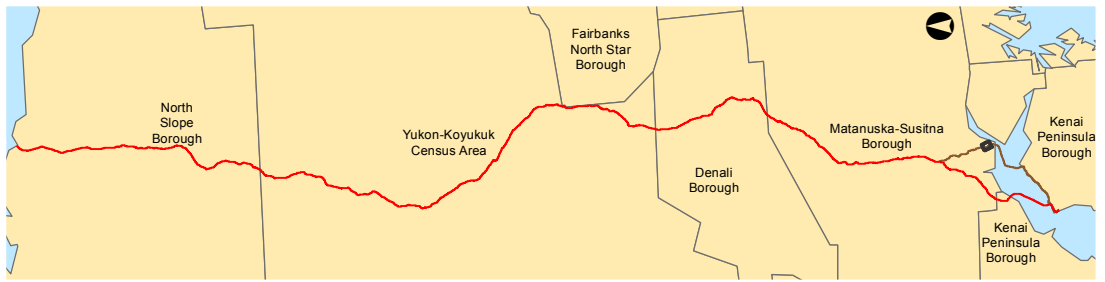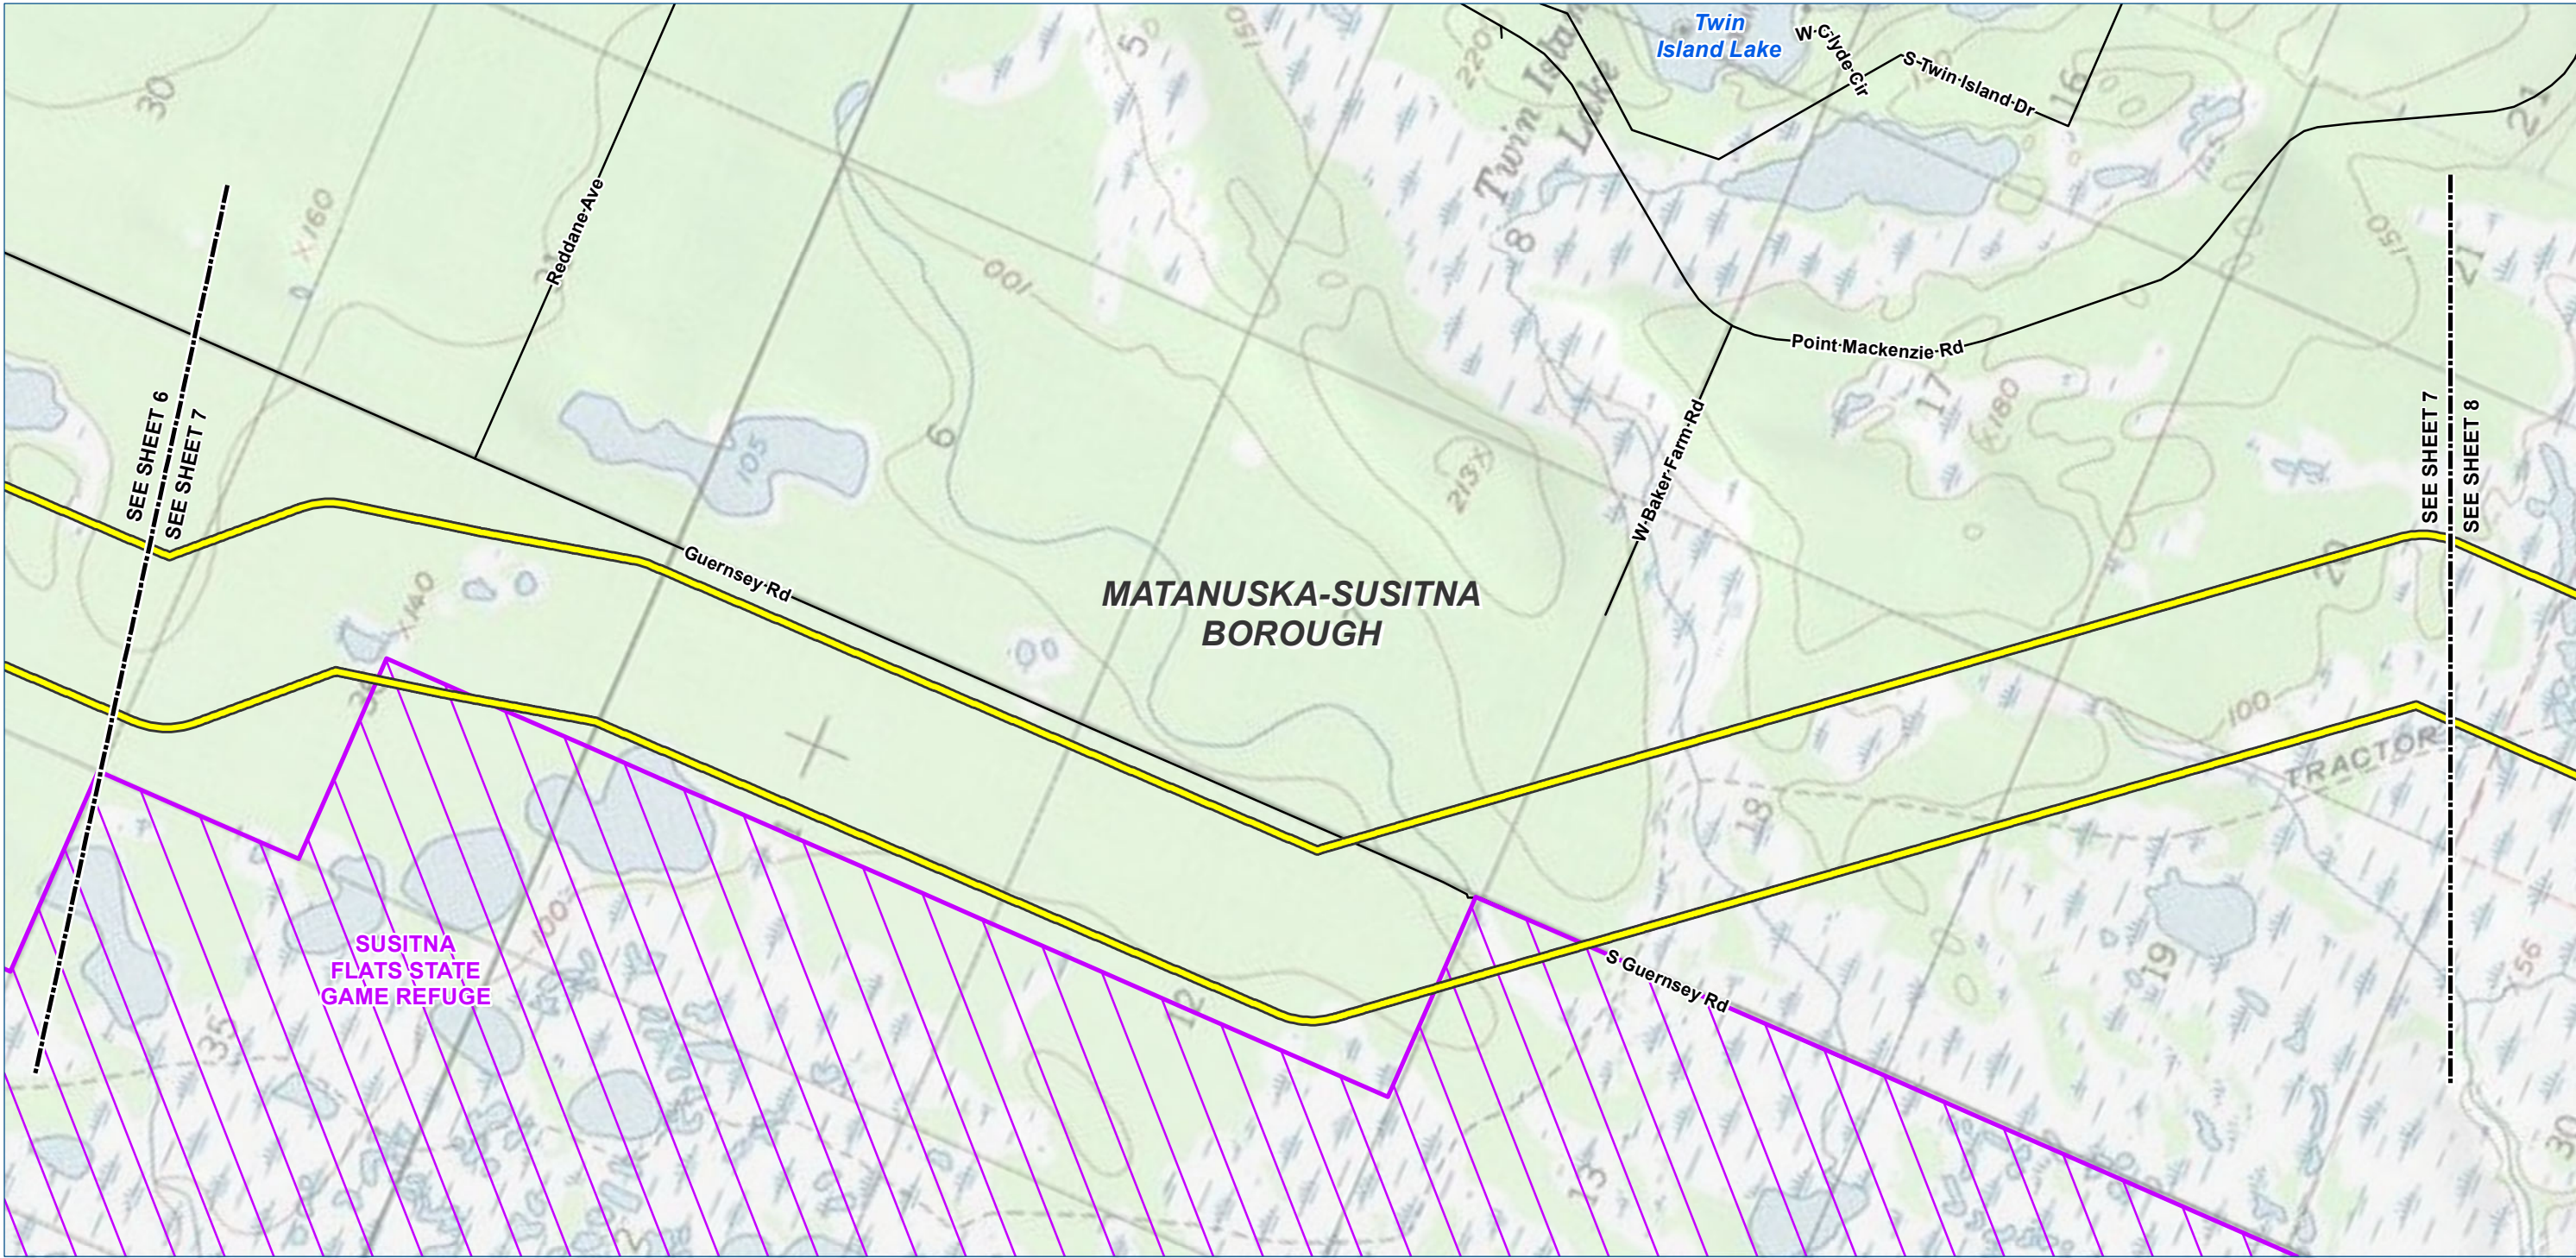

Legend

TIGER Road

NHD Named Flowline

Trail

Study Corridor - 2,000 ft wide (+/-)

Pre-FEED Rev A Alternate Corridor

Borough / Census Area Line

Incorporated City Boundary

Public Land - Large Parcel

ALASKA LNG PROJECT		
Appendix A - Pre-FEED Rev A Alternate Corridor		
BOROUGH: MATANUSKA-SUSITNA	DRAWN BY: CC	
STATE: ALASKA	CHECKED BY: GS / JS	
REV. NO.:	REVISION	DATE
A	ISSUED FOR REVIEW	2014-06-23
B	ISSUED FOR REVIEW	2014-07-10
C	ISSUED FOR REVIEW	2014-09-30
0	ISSUED FOR REVIEW	2014-10-01
Mile posts will be added once a concept is selected		
DATE: 2014-10-01	PROJECTION: NAD83 STATE PLANE AK 4 5004 FEET	

PREPARED BY:

exp Energy Services Inc.

t: +1.850.385.5441 | f: +1.850.385.5523
1300 Metropolitan Blvd.
Tallahassee, FL 32308
U.S.A.

www.exp.com



BUILDINGS • EARTH & ENVIRONMENT • ENERGY •

INDUSTRIAL • INFRASTRUCTURE • SUSTAINABILITY •

DWG: APP A-T-ALT_PRE-FEED

SHEET: 7

X:\Projects\ExxonMobil\SCLNG\Mapping\20140930_Resource_Report_Rev_0\04_MXD\01_Ver0\App_A_Topo_Alternate_Preferred_Corridor_Pre_FEED.mxd

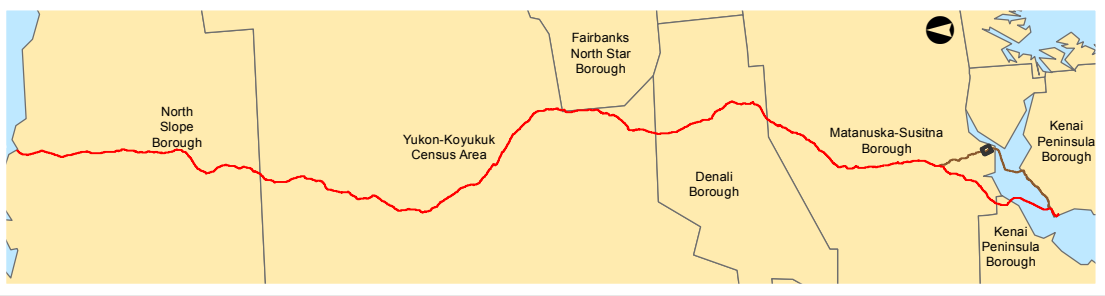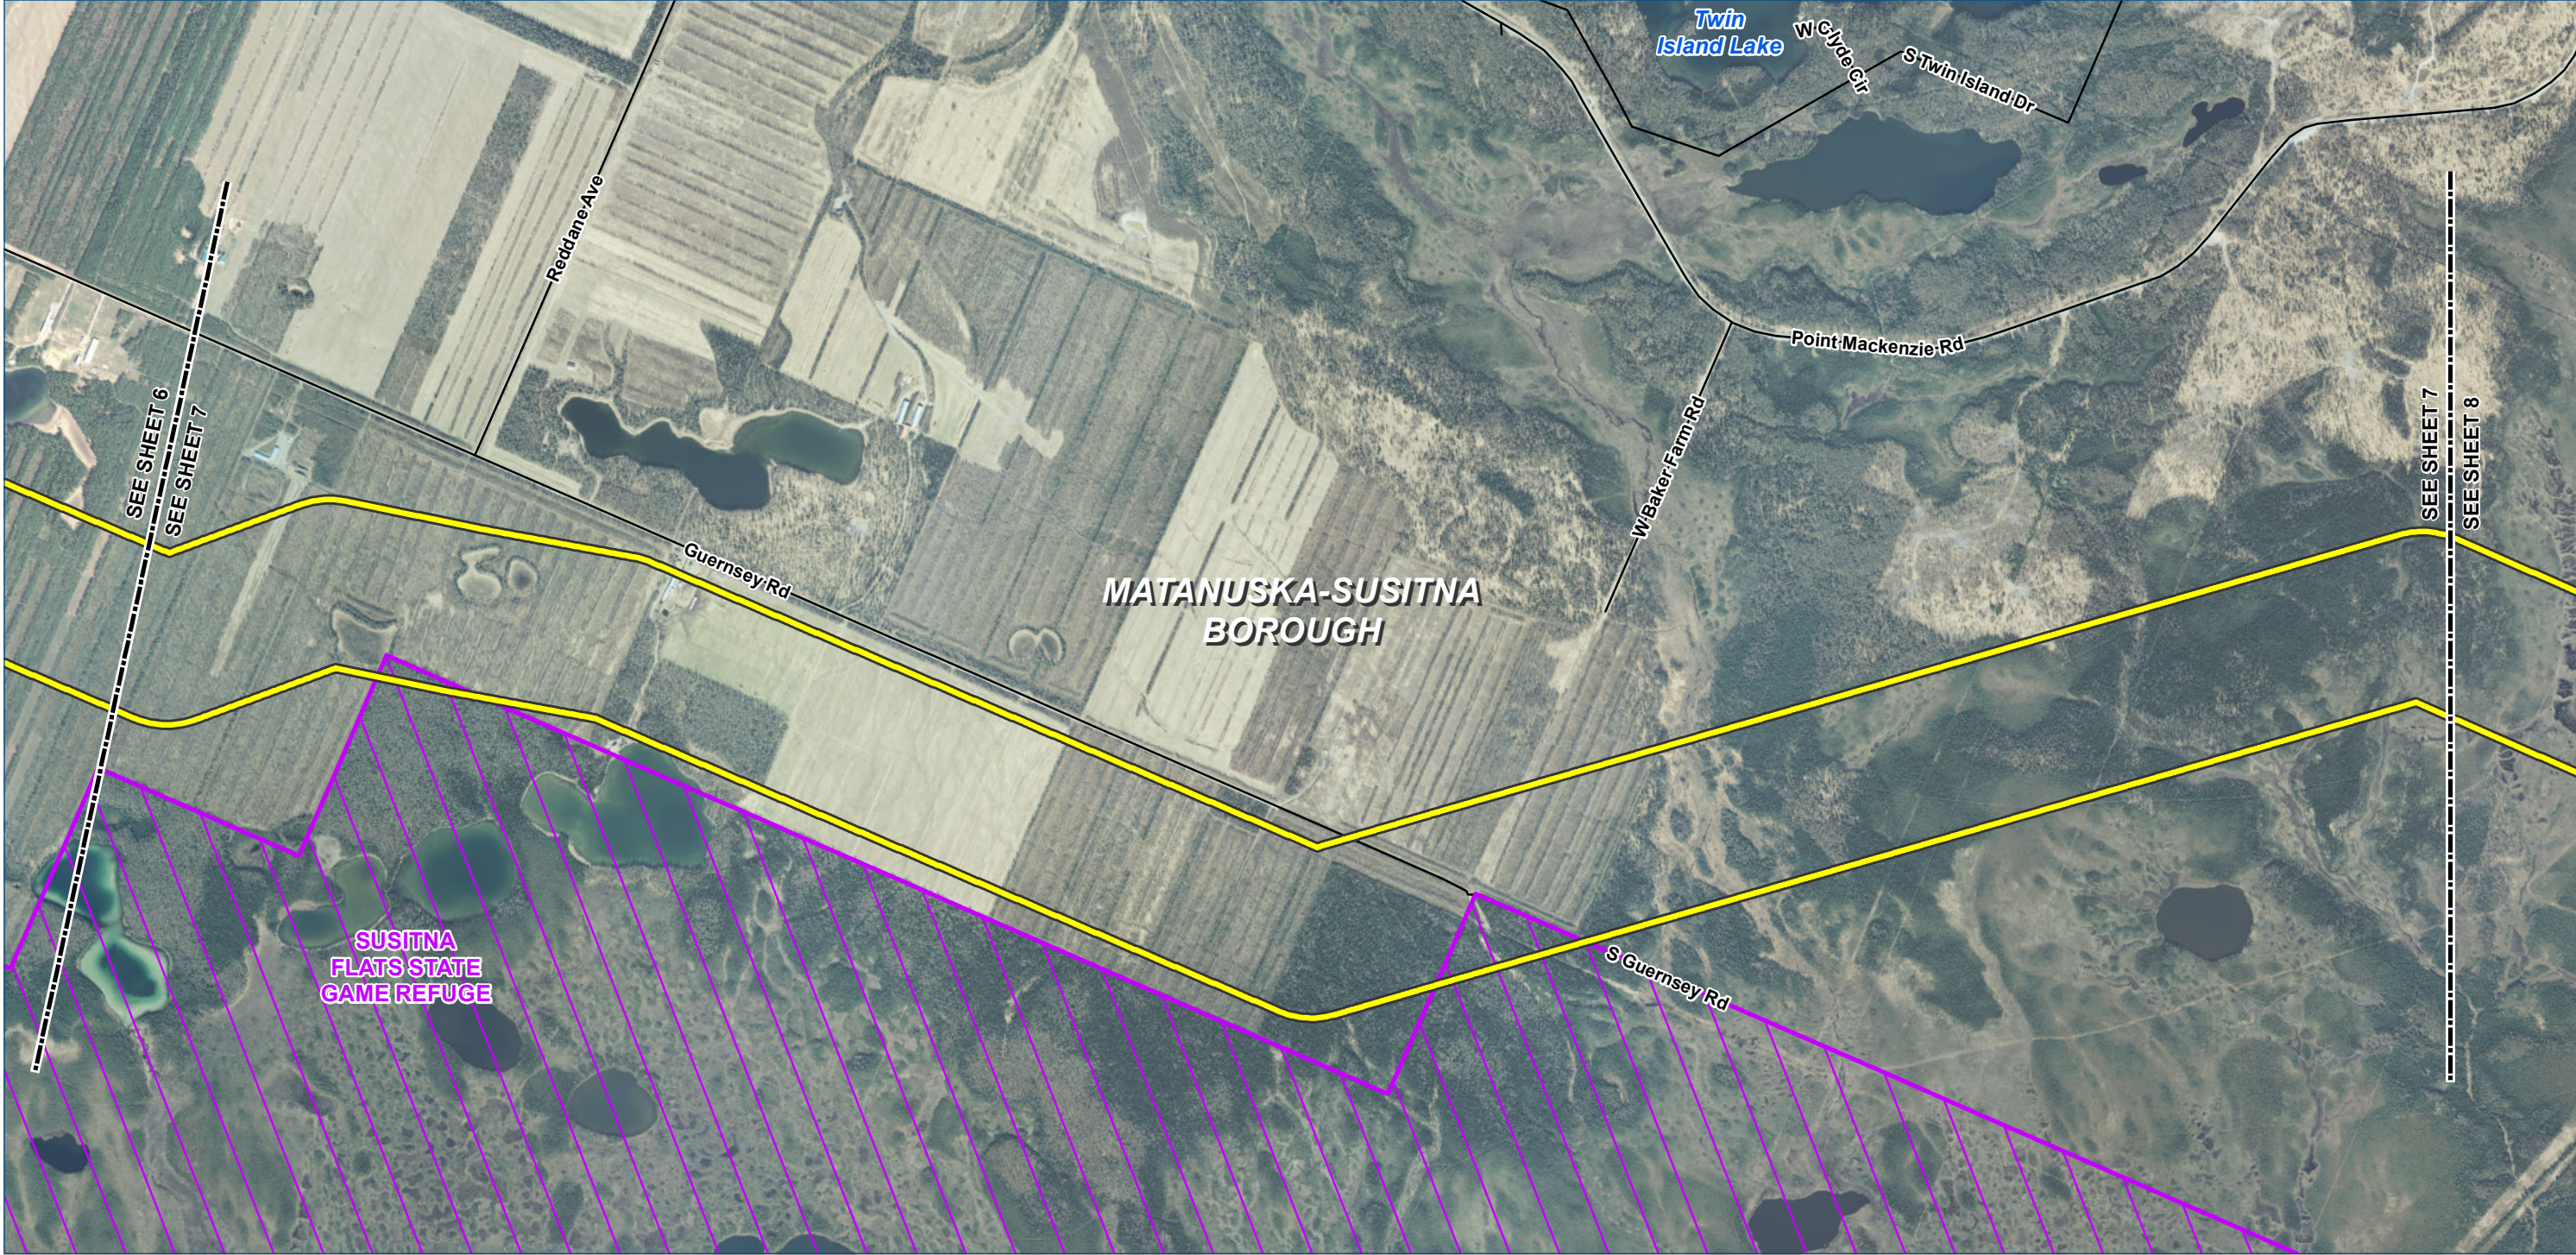

Legend

TIGER Road

NHD Named Flowline

Trail

Study Corridor - 2,000 ft wide (+/-)

Pre-FEED Rev A Alternate Corridor

Borough / Census Area Line

Incorporated City Boundary

Public Land - Large Parcel

ALASKA LNG PROJECT		
Appendix A - Pre-FEED Rev A Alternate Corridor		
BOROUGH: MATANUSKA-SUSITNA	DRAWN BY: CC	
STATE: ALASKA	CHECKED BY: GS / JS	
REV. NO.:	REVISION	DATE
A	ISSUED FOR REVIEW	2014-06-23
B	ISSUED FOR REVIEW	2014-07-10
C	ISSUED FOR REVIEW	2014-09-30
0	ISSUED FOR REVIEW	2014-10-01
Mile posts will be added once a concept is selected		
DATE: 2014-10-01	PROJECTION: NAD83 STATE PLANE AK 4 5004 FEET	

PREPARED BY:

exp Energy Services Inc.

t: +1.850.385.5441 | f: +1.850.385.5523
1300 Metropolitan Blvd.
Tallahassee, FL 32308
U.S.A.

www.exp.com



BUILDINGS • EARTH & ENVIRONMENT • ENERGY •

INDUSTRIAL • INFRASTRUCTURE • SUSTAINABILITY •

DWG: APP A-A-ALT_PRE-FEED SHEET: 7

Alaska LNG Project

X:\Projects\ExxonMobil\SCLNG\Mapping\20140930_Resource_Report_Rev_0\04_MXD\01_Ver0\App_A_Aerial_Alternate_Preferred_Corridor_Pre_FEED.mxd

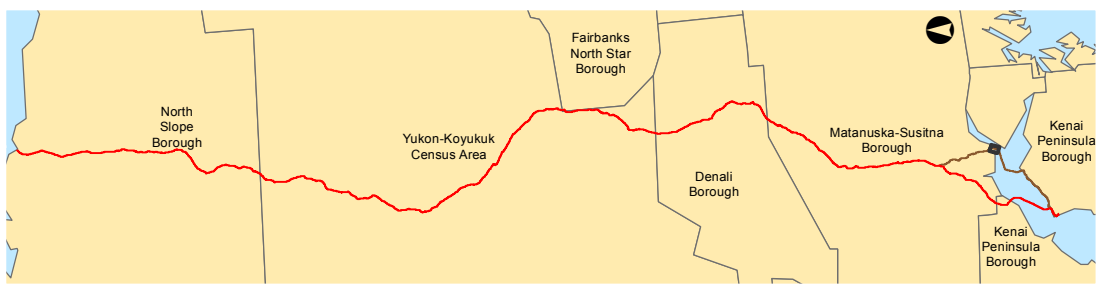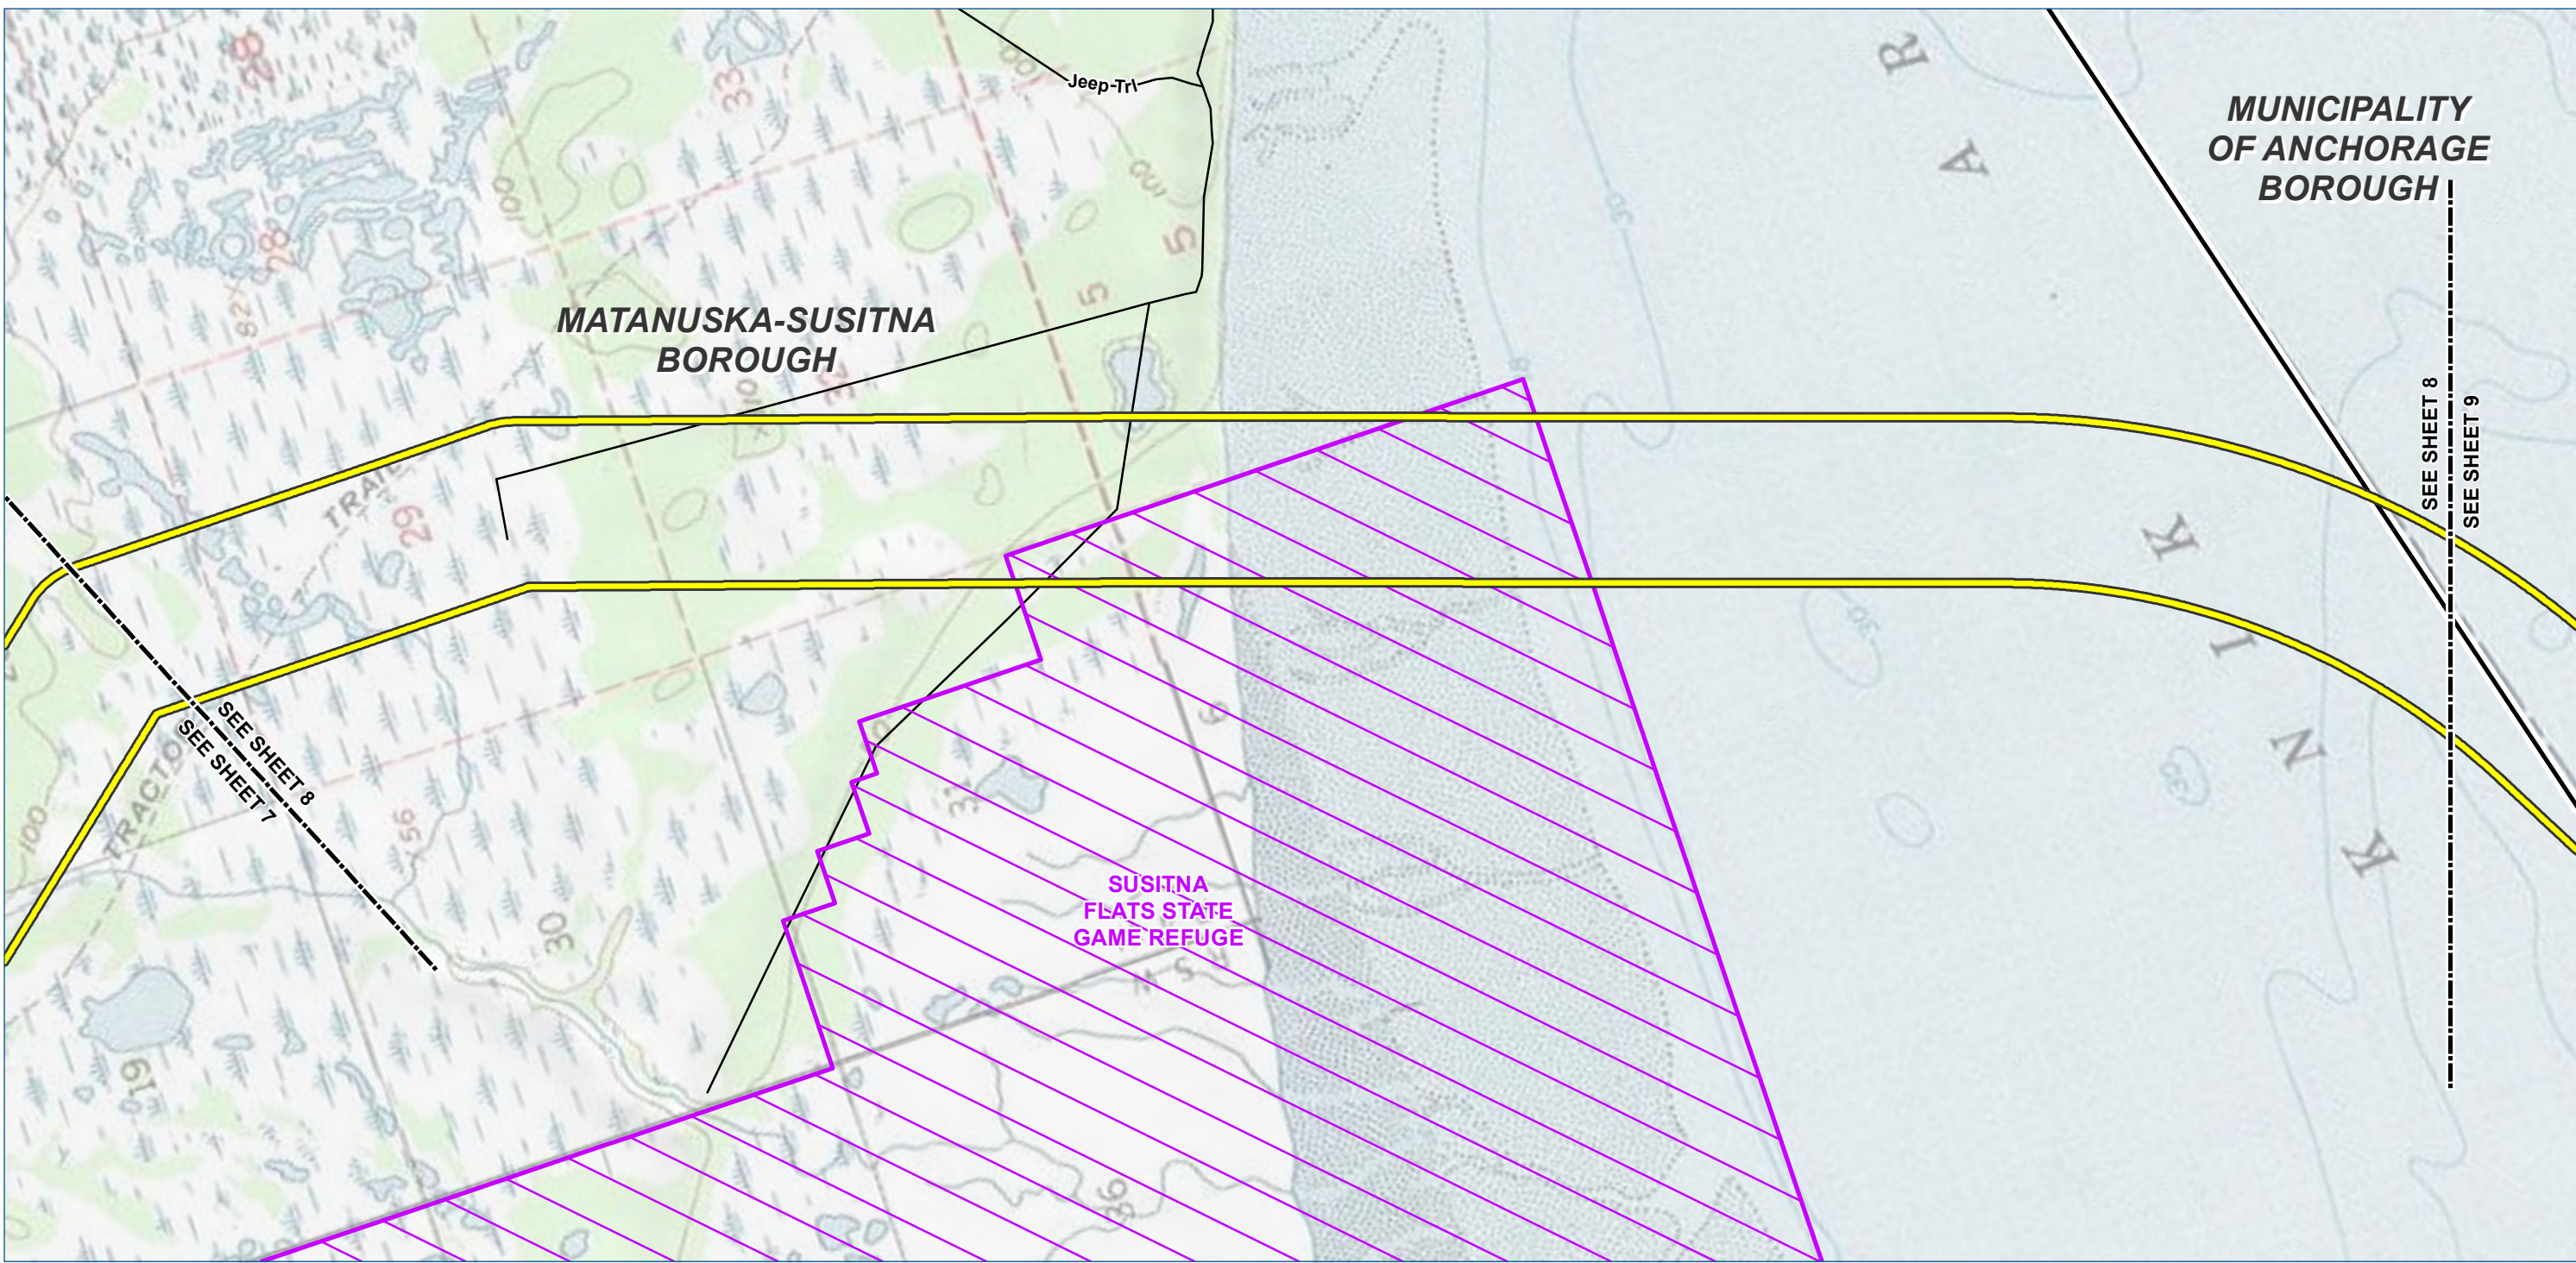

Legend

TIGER Road

NHD Named Flowline

Trail


Study Corridor - 2,000 ft wide (+/-)

Pre-FEED Rev A Alternate Corridor

Borough / Census Area Line

Incorporated City Boundary

Public Land - Large Parcel

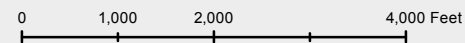

ALASKA LNG PROJECT		
Appendix A - Pre-FEED Rev A Alternate Corridor		
BOROUGH: MATANUSKA-SUSITNA	DRAWN BY: CC	
STATE: ALASKA	CHECKED BY: GS / JS	
REV. NO.:	REVISION	DATE
A	ISSUED FOR REVIEW	2014-06-23
B	ISSUED FOR REVIEW	2014-07-10
C	ISSUED FOR REVIEW	2014-09-30
0	ISSUED FOR REVIEW	2014-10-01
Mile posts will be added once a concept is selected		
DATE: 2014-10-01	PROJECTION: NAD83 STATE PLANE AK 4 5004 FEET	

PREPARED BY:

exp Energy Services Inc.



t: +1.850.385.5441 | f: +1.850.385.5523
1300 Metropolitan Blvd.
Tallahassee, FL 32308
U.S.A.

www.exp.com

BUILDINGS • EARTH & ENVIRONMENT • ENERGY •

INDUSTRIAL • INFRASTRUCTURE • SUSTAINABILITY •

DWG: APP A-T-ALT_PRE-FEED SHEET: 8

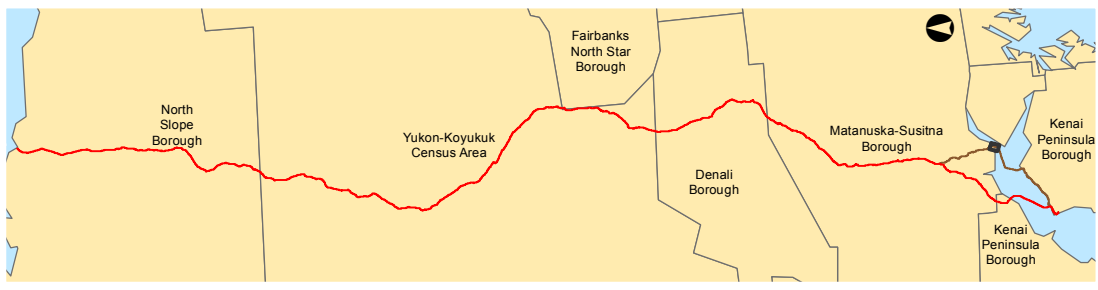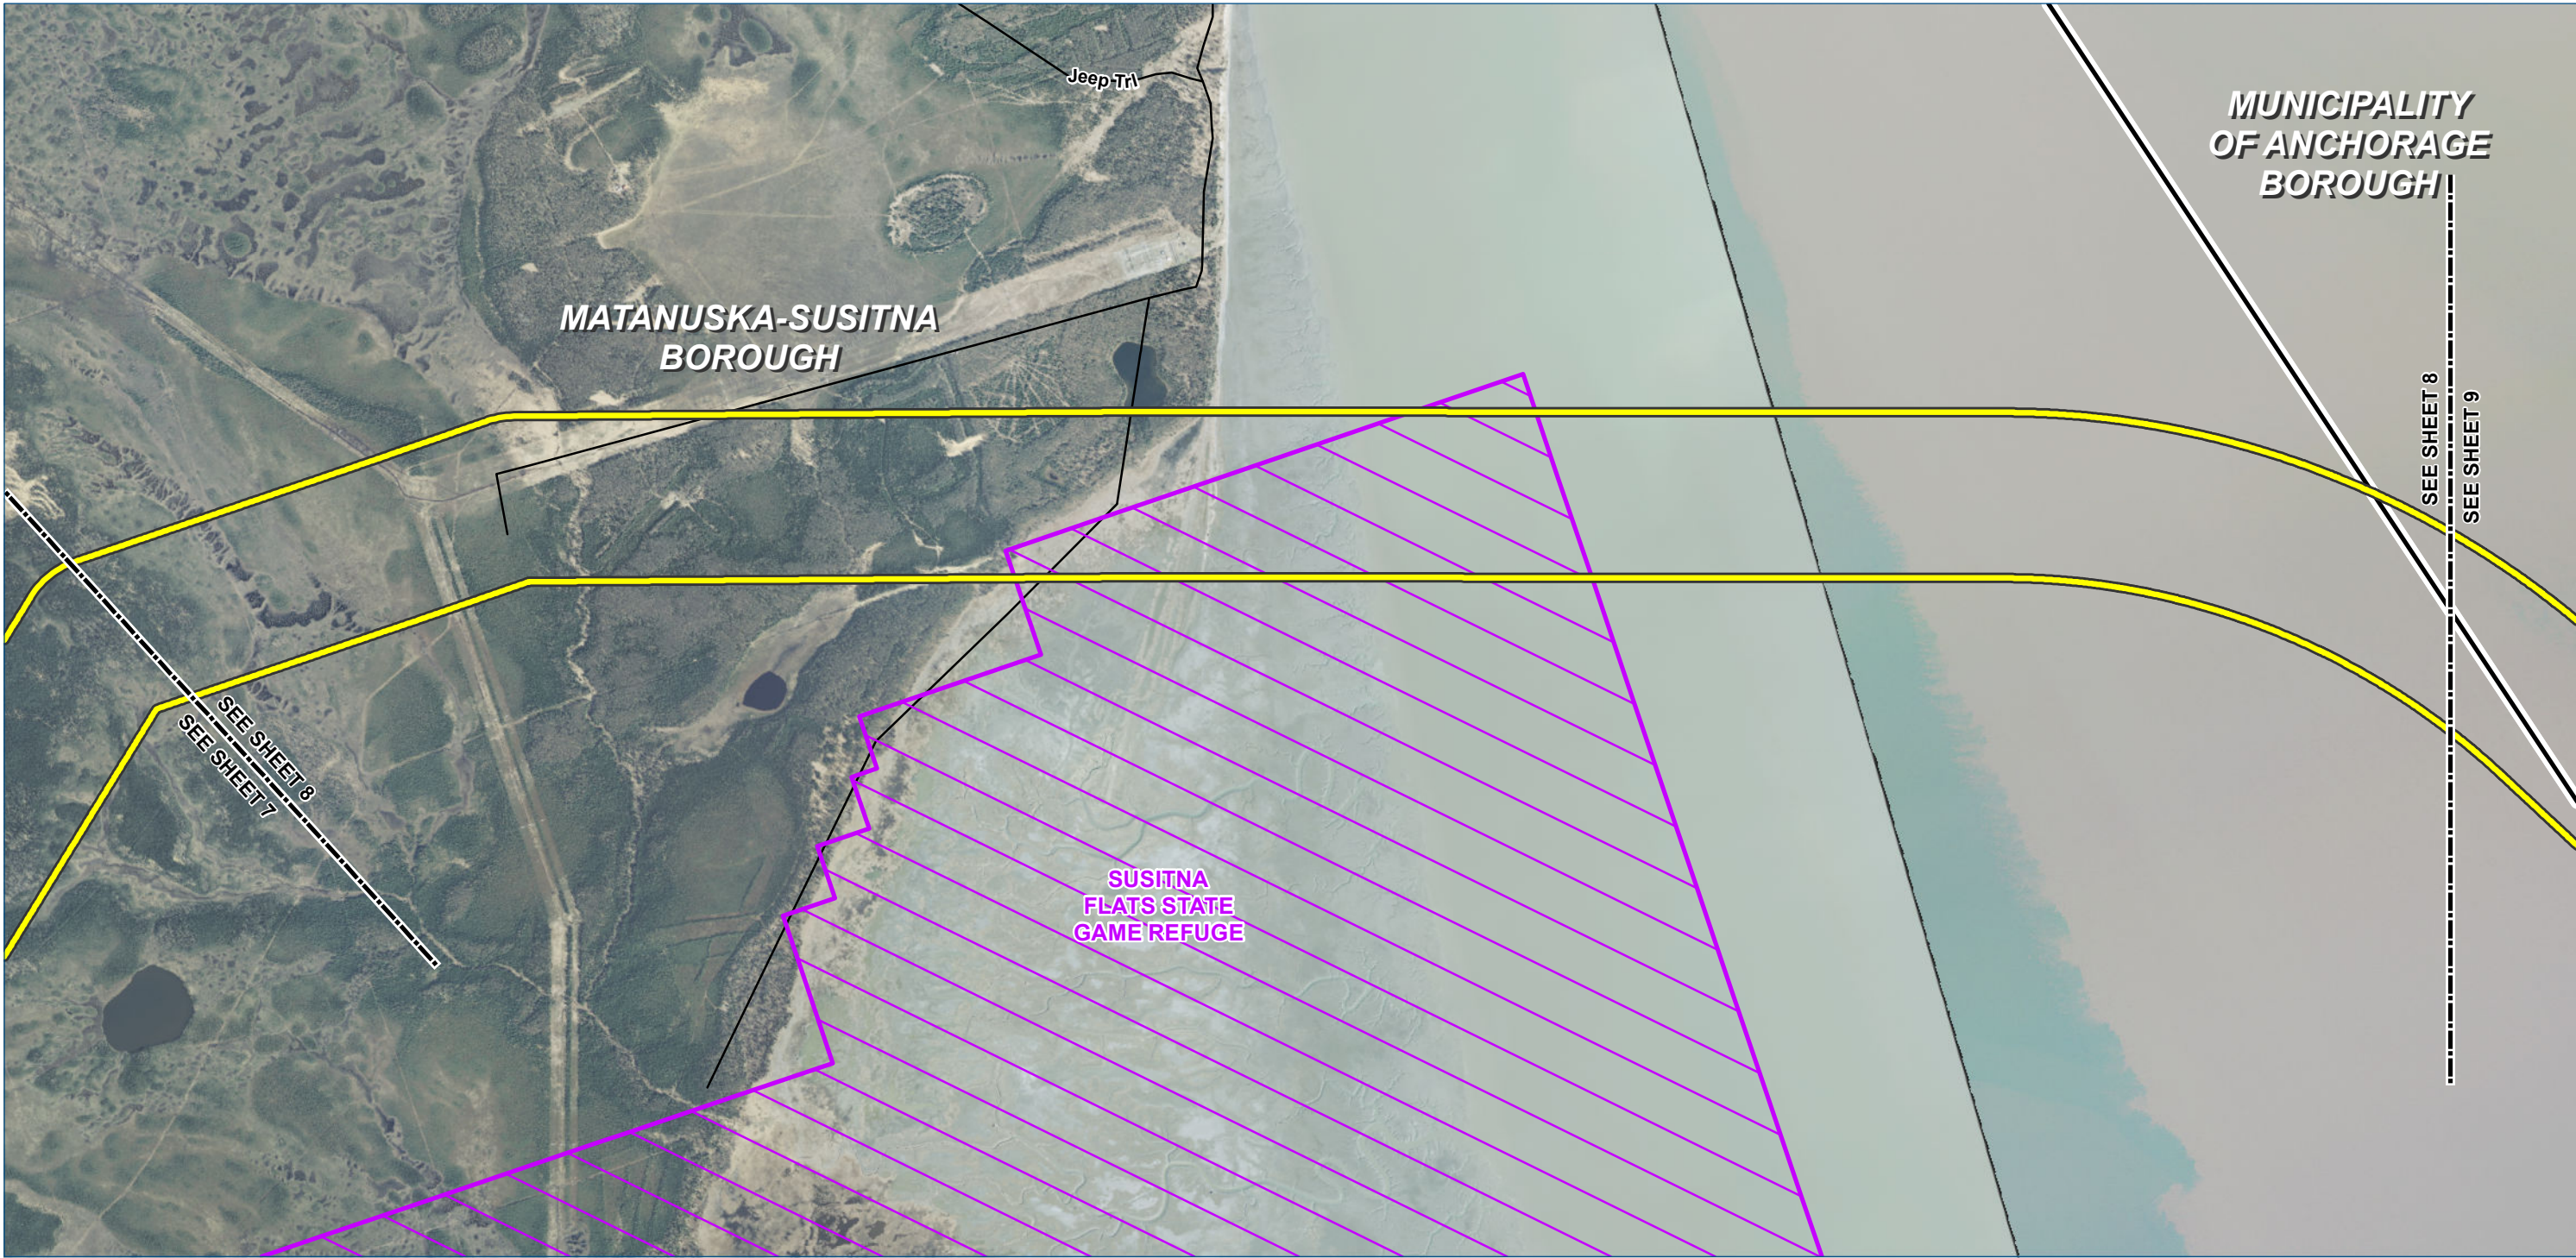

Alaska LNG Project

Legend

- TIGER Road

NHD Named Flowline

Trail

Study Corridor - 2,000 ft wide (+/-)

Pre-FEED Rev A Alternate Corridor
- Borough / Census Area Line

Incorporated City Boundary

Public Land - Large Parcel

0 1,000 2,000 4,000 Feet

ALASKA LNG PROJECT

Appendix A - Pre-FEED Rev A Alternate Corridor

BOROUGH: MATANUSKA-SUSITNA		DRAWN BY:	CC
STATE: ALASKA		CHECKED BY:	GS / JS
REV. NO.:	REVISION	DATE	
A	ISSUED FOR REVIEW	2014-06-23	
B	ISSUED FOR REVIEW	2014-07-10	
C	ISSUED FOR REVIEW	2014-09-30	
0	ISSUED FOR REVIEW	2014-10-01	
Mile posts will be added once a concept is selected			

DATE: 2014-10-01 PROJECTION: NAD83 STATE PLANE AK 4 5004 FEET

PREPARED BY:

exp Energy Services Inc.



t: +1.850.385.5441 | f: +1.850.385.5523
1300 Metropolitan Blvd.
Tallahassee, FL 32308
U.S.A.

www.exp.com



• BUILDINGS • EARTH & ENVIRONMENT • ENERGY •
• INDUSTRIAL • INFRASTRUCTURE • SUSTAINABILITY •

DWG: APP A-A-ALT_PRE-FEED SHEET: 8

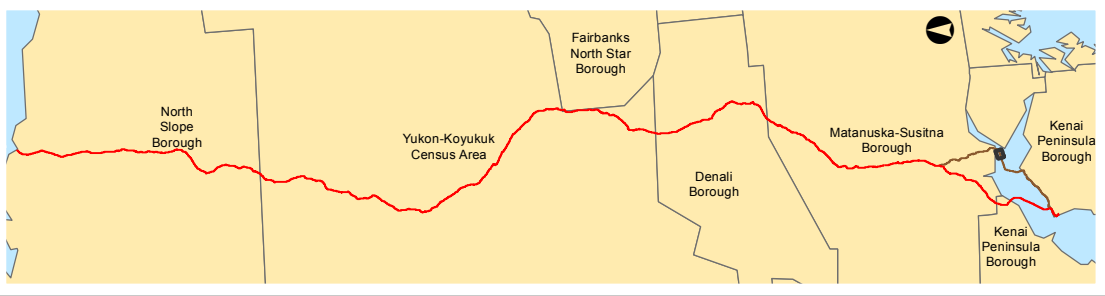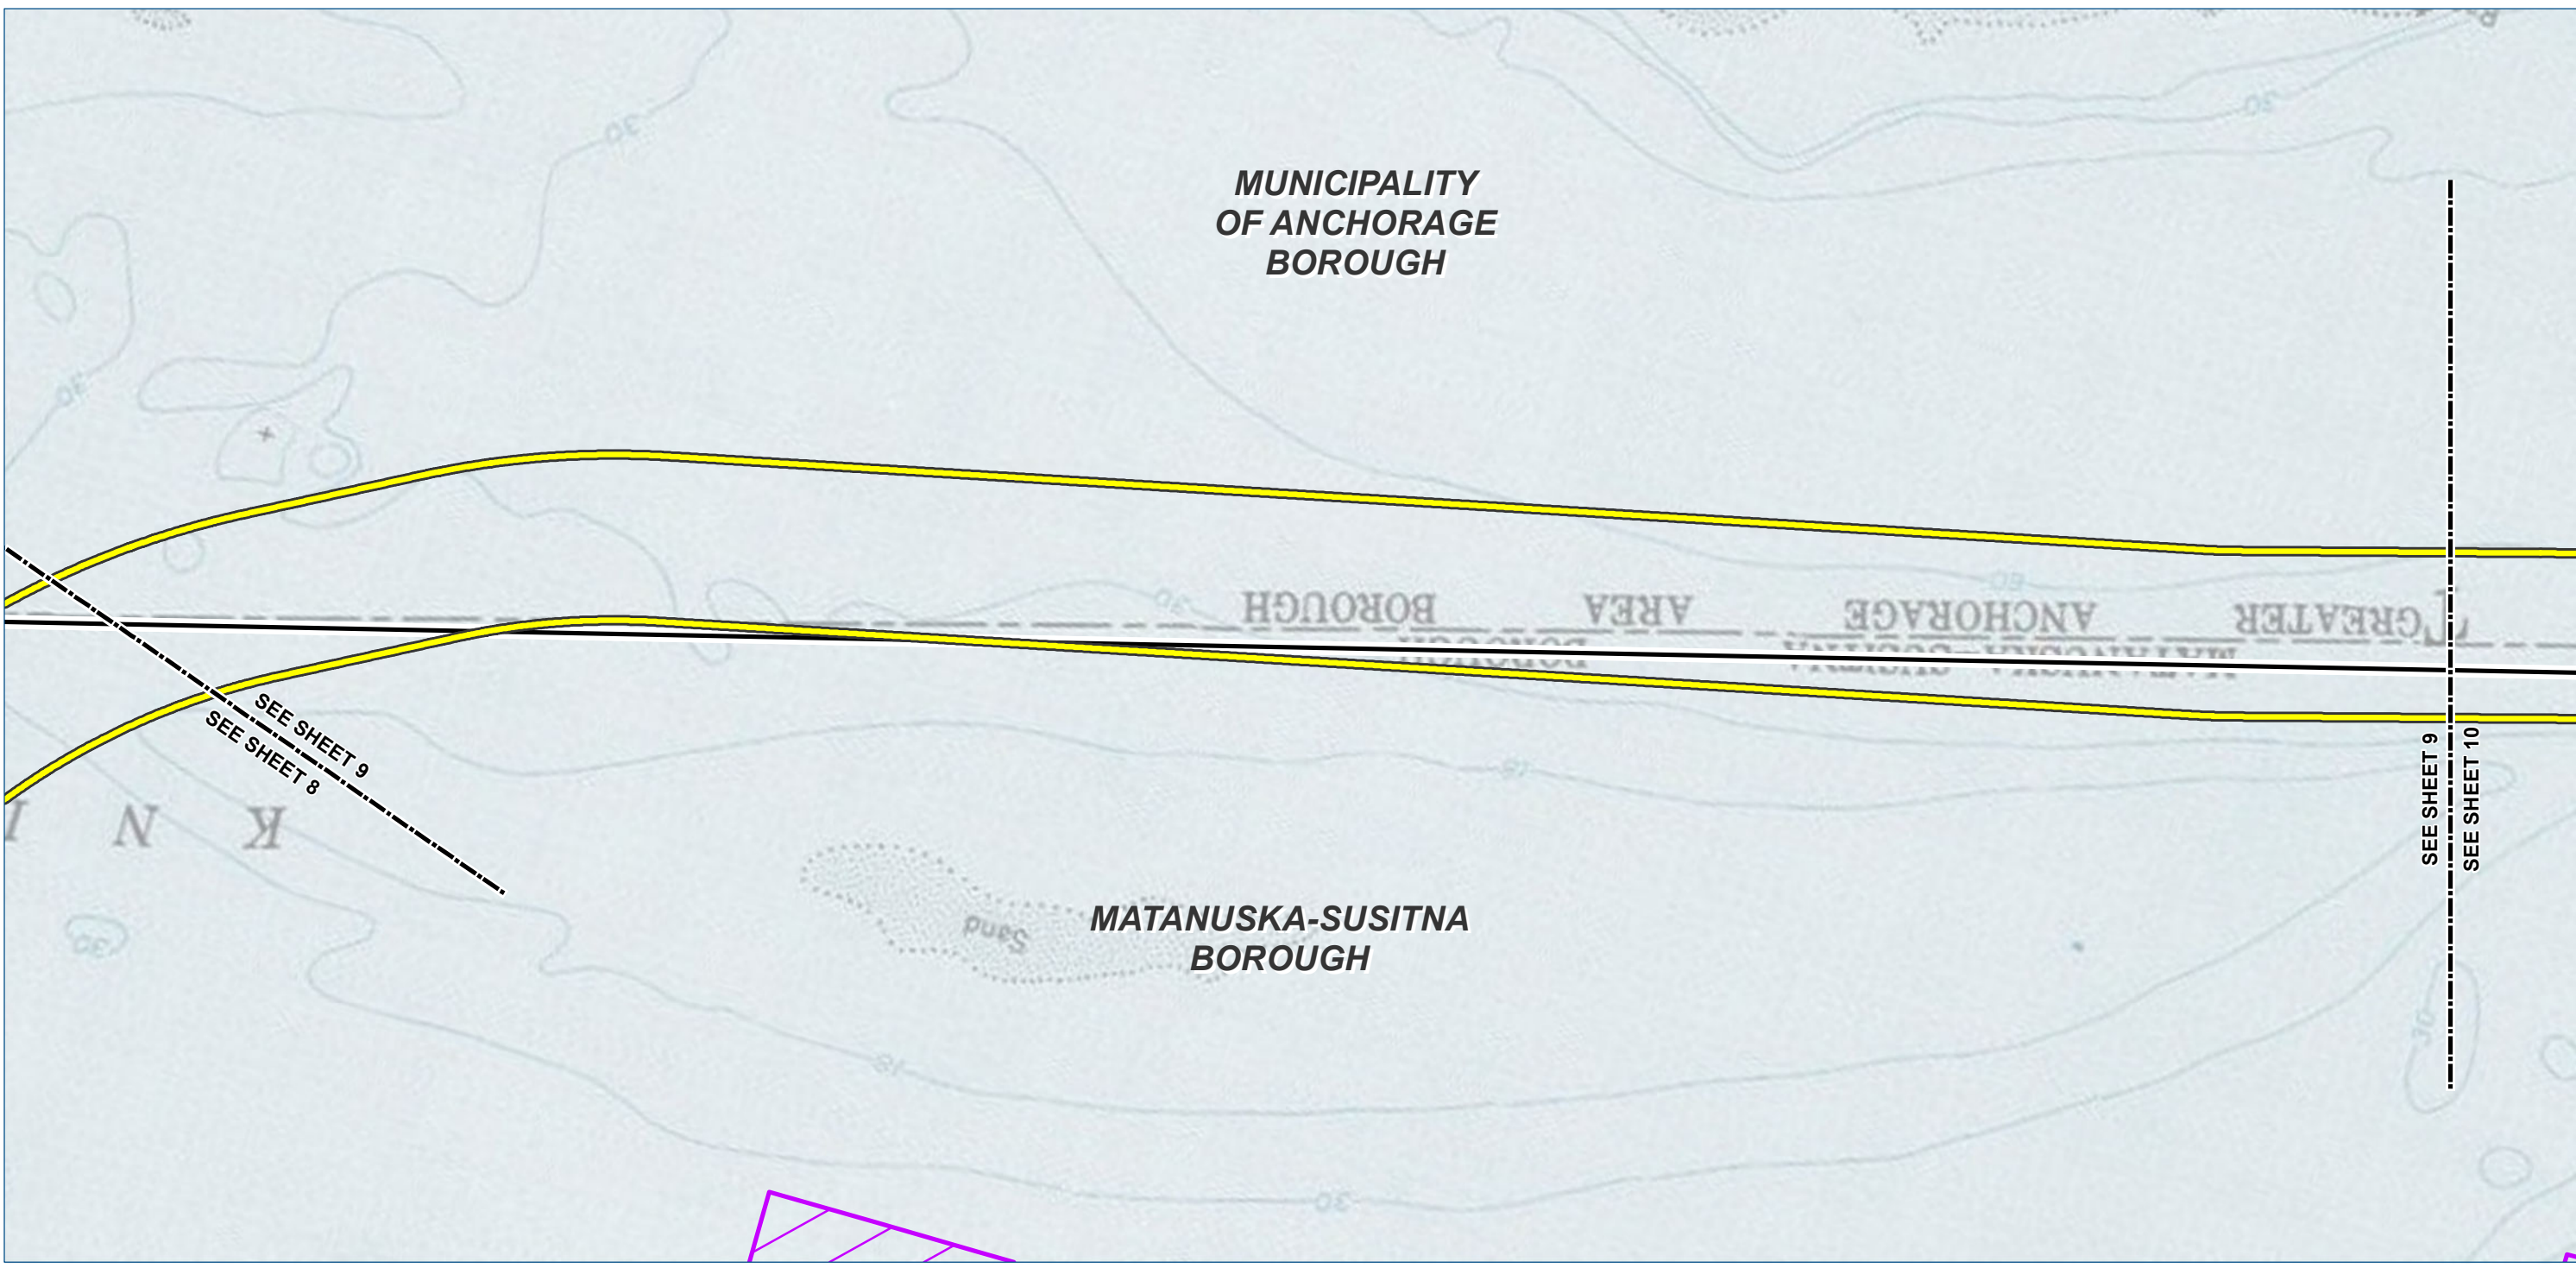

Legend

TIGER Road

NHD Named Flowline

Trail

Study Corridor - 2,000 ft wide (+/-)

Pre-FEED Rev A Alternate Corridor

Borough / Census Area Line

Incorporated City Boundary

Public Land - Large Parcel

01,0002,0004,000 Feet

ALASKA LNG PROJECT		
Appendix A - Pre-FEED Rev A Alternate Corridor		
BOROUGH: MUNICIPALITY OF ANCHORAGE	DRAWN BY: CC	
STATE: ALASKA	CHECKED BY: GS / JS	
REV. NO.:	REVISION	DATE
A	ISSUED FOR REVIEW	2014-06-23
B	ISSUED FOR REVIEW	2014-07-10
C	ISSUED FOR REVIEW	2014-09-30
0	ISSUED FOR REVIEW	2014-10-01
Mile posts will be added once a concept is selected		
DATE: 2014-10-01	PROJECTION: NAD83 STATE PLANE AK 4 5004 FEET	

PREPARED BY:

exp Energy Services Inc.

t: +1.850.385.5441 | f: +1.850.385.5523

1300 Metropolitan Blvd.

Tallahassee, FL 32308

U.S.A.

www.exp.com

exp.



BUILDINGS • EARTH & ENVIRONMENT • ENERGY •

INDUSTRIAL • INFRASTRUCTURE • SUSTAINABILITY •

DWG: APP A-T-ALT_PRE-FEED

SHEET: 9

X:\Projects\ExxonMobil\SCLNG\Mapping\20140930_Resource_Report_Rev_0\04_MXD\01_Ver0\App_A_Topo_Alternate_Preferred_Corridor_Pre_FEED.mxd

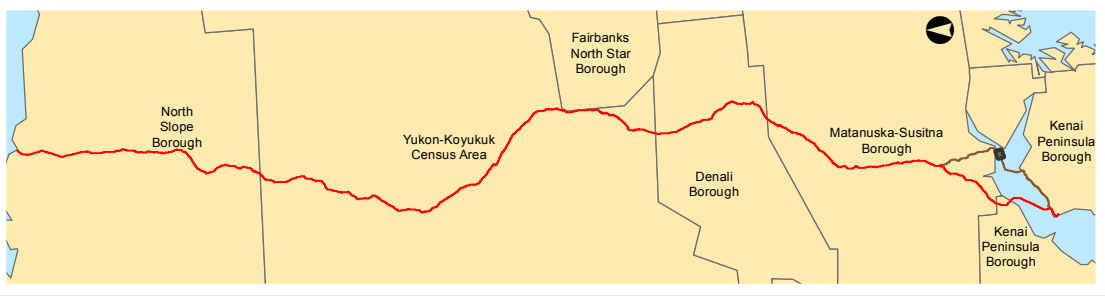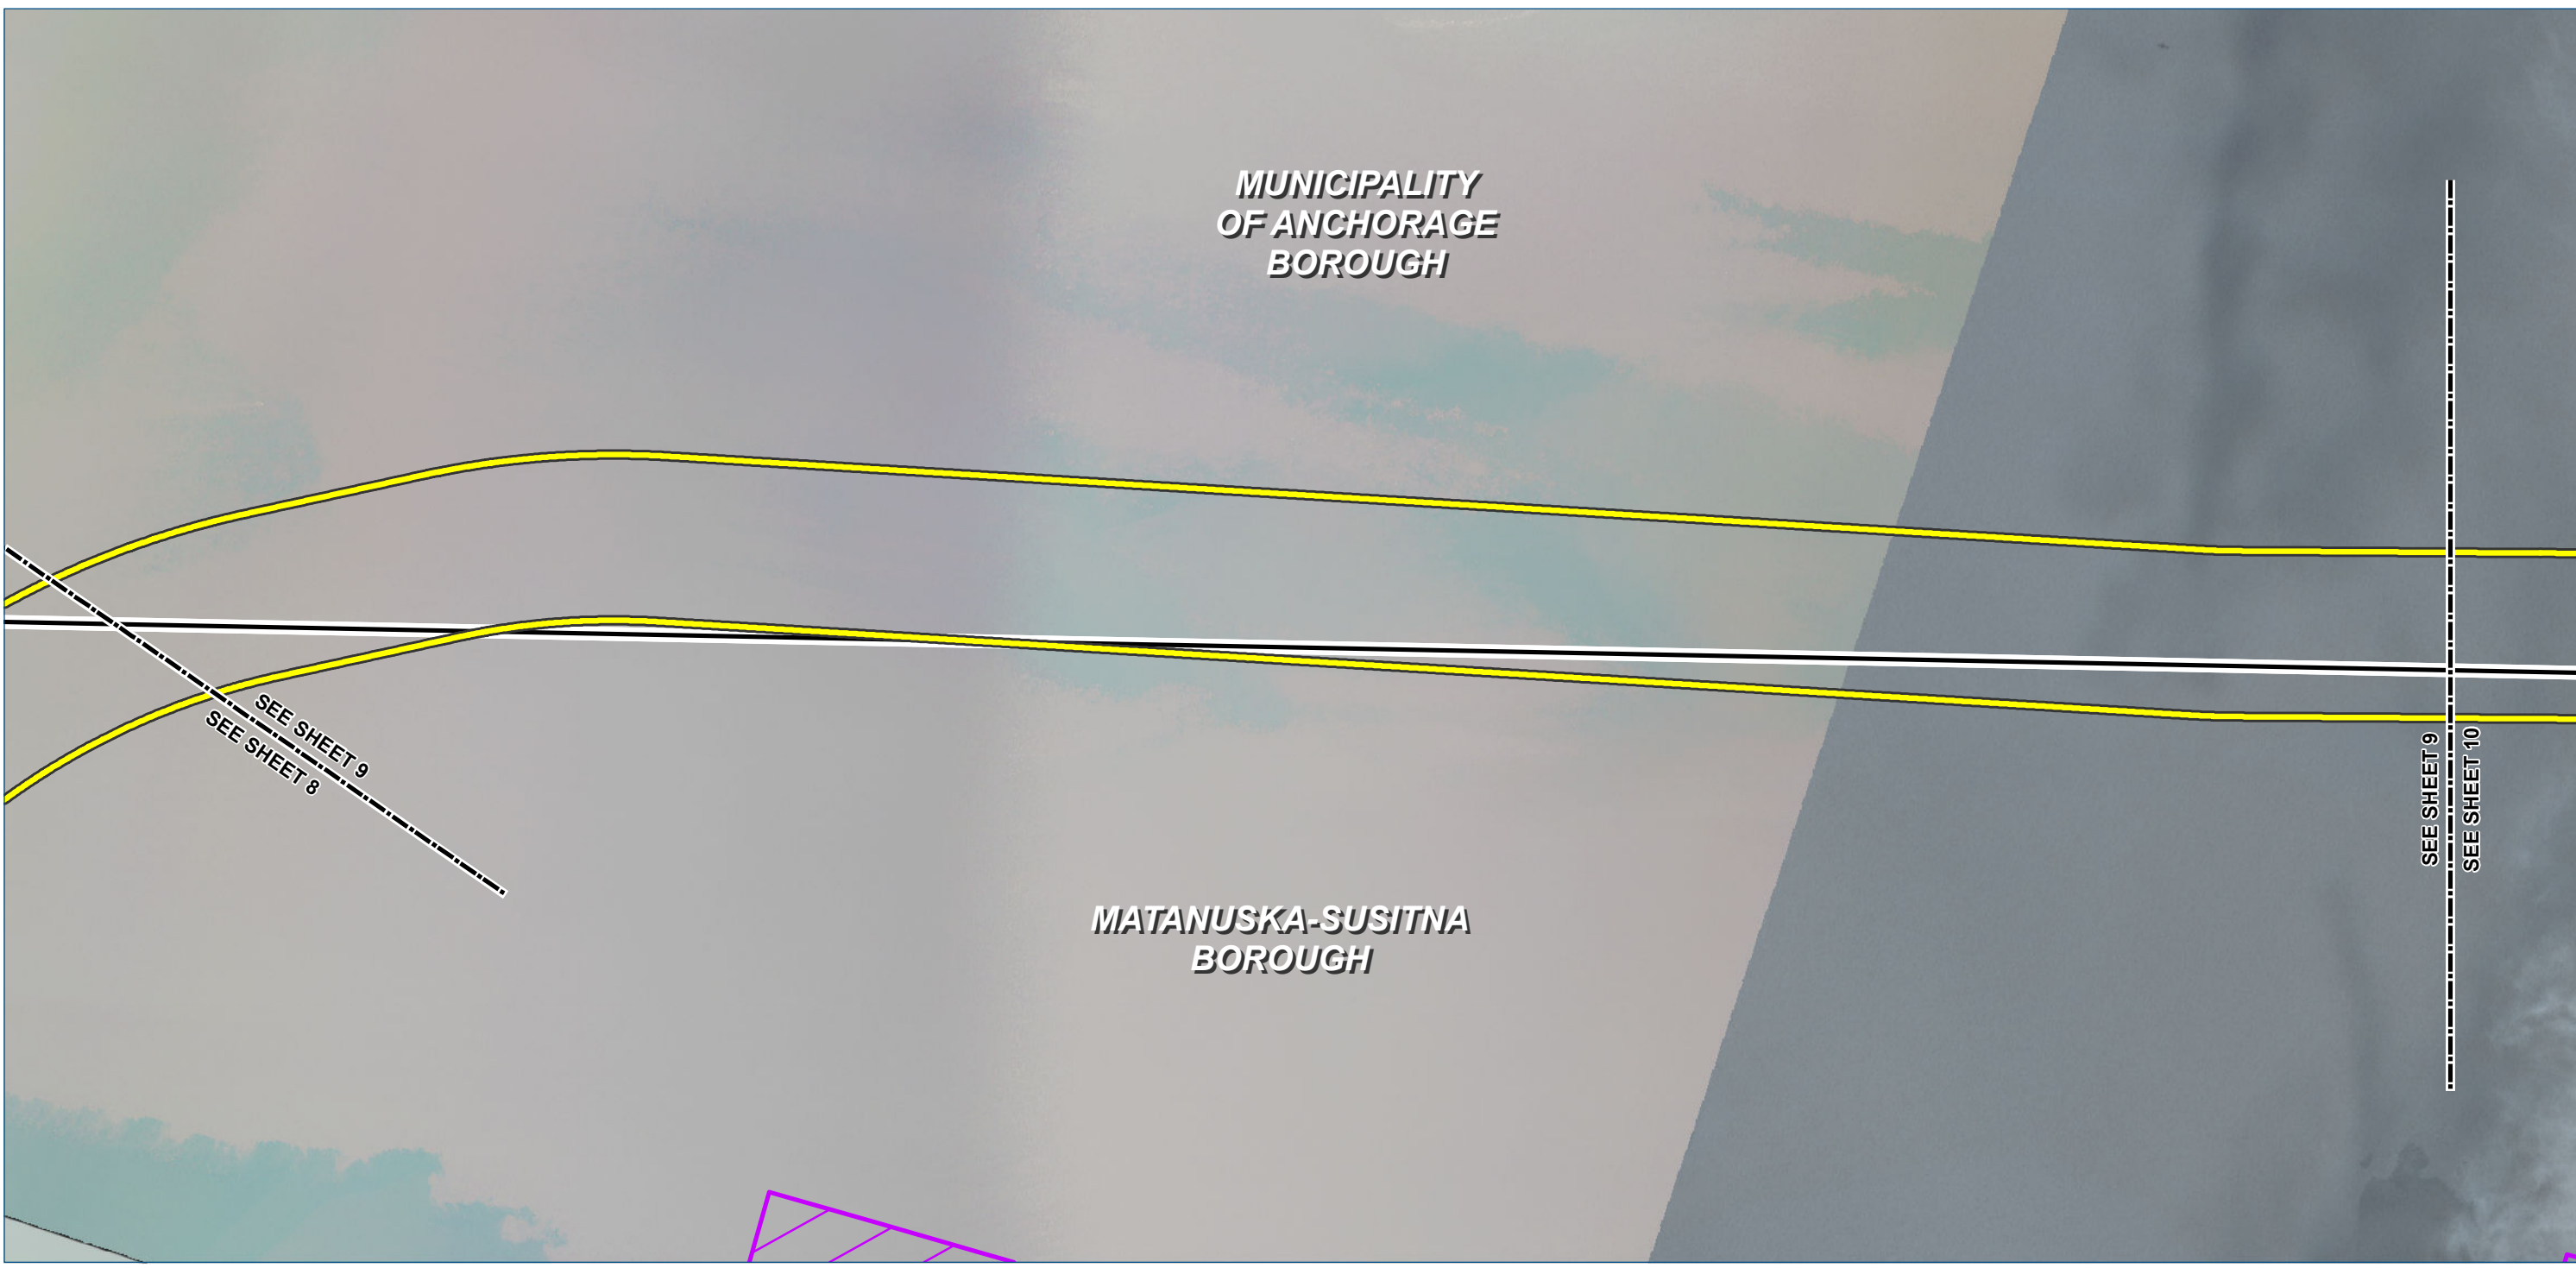

- Legend**

 - TIGER Road
 - NHD Named Flowline
 - Trail
 - Study Corridor - 2,000 ft wide (+/-)
 - Pre-FEED Rev A Alternate Corridor
- Borough / Census Area Line
 - Incorporated City Boundary
 - Public Land - Large Parcel



ALASKA LNG PROJECT		
Appendix A - Pre-FEED Rev A Alternate Corridor		
BOROUGH: MUNICIPALITY OF ANCHORAGE	DRAWN BY: CC	
STATE: ALASKA	CHECKED BY: GS / JS	
REV. NO.:	REVISION	DATE
A	ISSUED FOR REVIEW	2014-06-23
B	ISSUED FOR REVIEW	2014-07-10
C	ISSUED FOR REVIEW	2014-09-30
0	ISSUED FOR REVIEW	2014-10-01
Mile posts will be added once a concept is selected		
DATE: 2014-10-01	PROJECTION: NAD83 STATE PLANE AK 4 5004 FEET	

PREPARED BY:

exp Energy Services Inc.

t: +1.850.385.5441 | f: +1.850.385.5523

1300 Metropolitan Blvd.

Tallahassee, FL 32308



U.S.A.

www.exp.com

• BUILDINGS • EARTH & ENVIRONMENT • ENERGY •

• INDUSTRIAL • INFRASTRUCTURE • SUSTAINABILITY •

DWG: APP A-A-ALT_PRE-FEED SHEET: 9

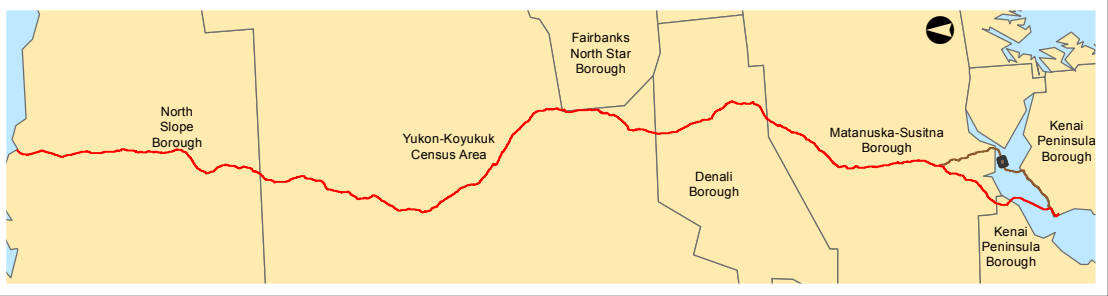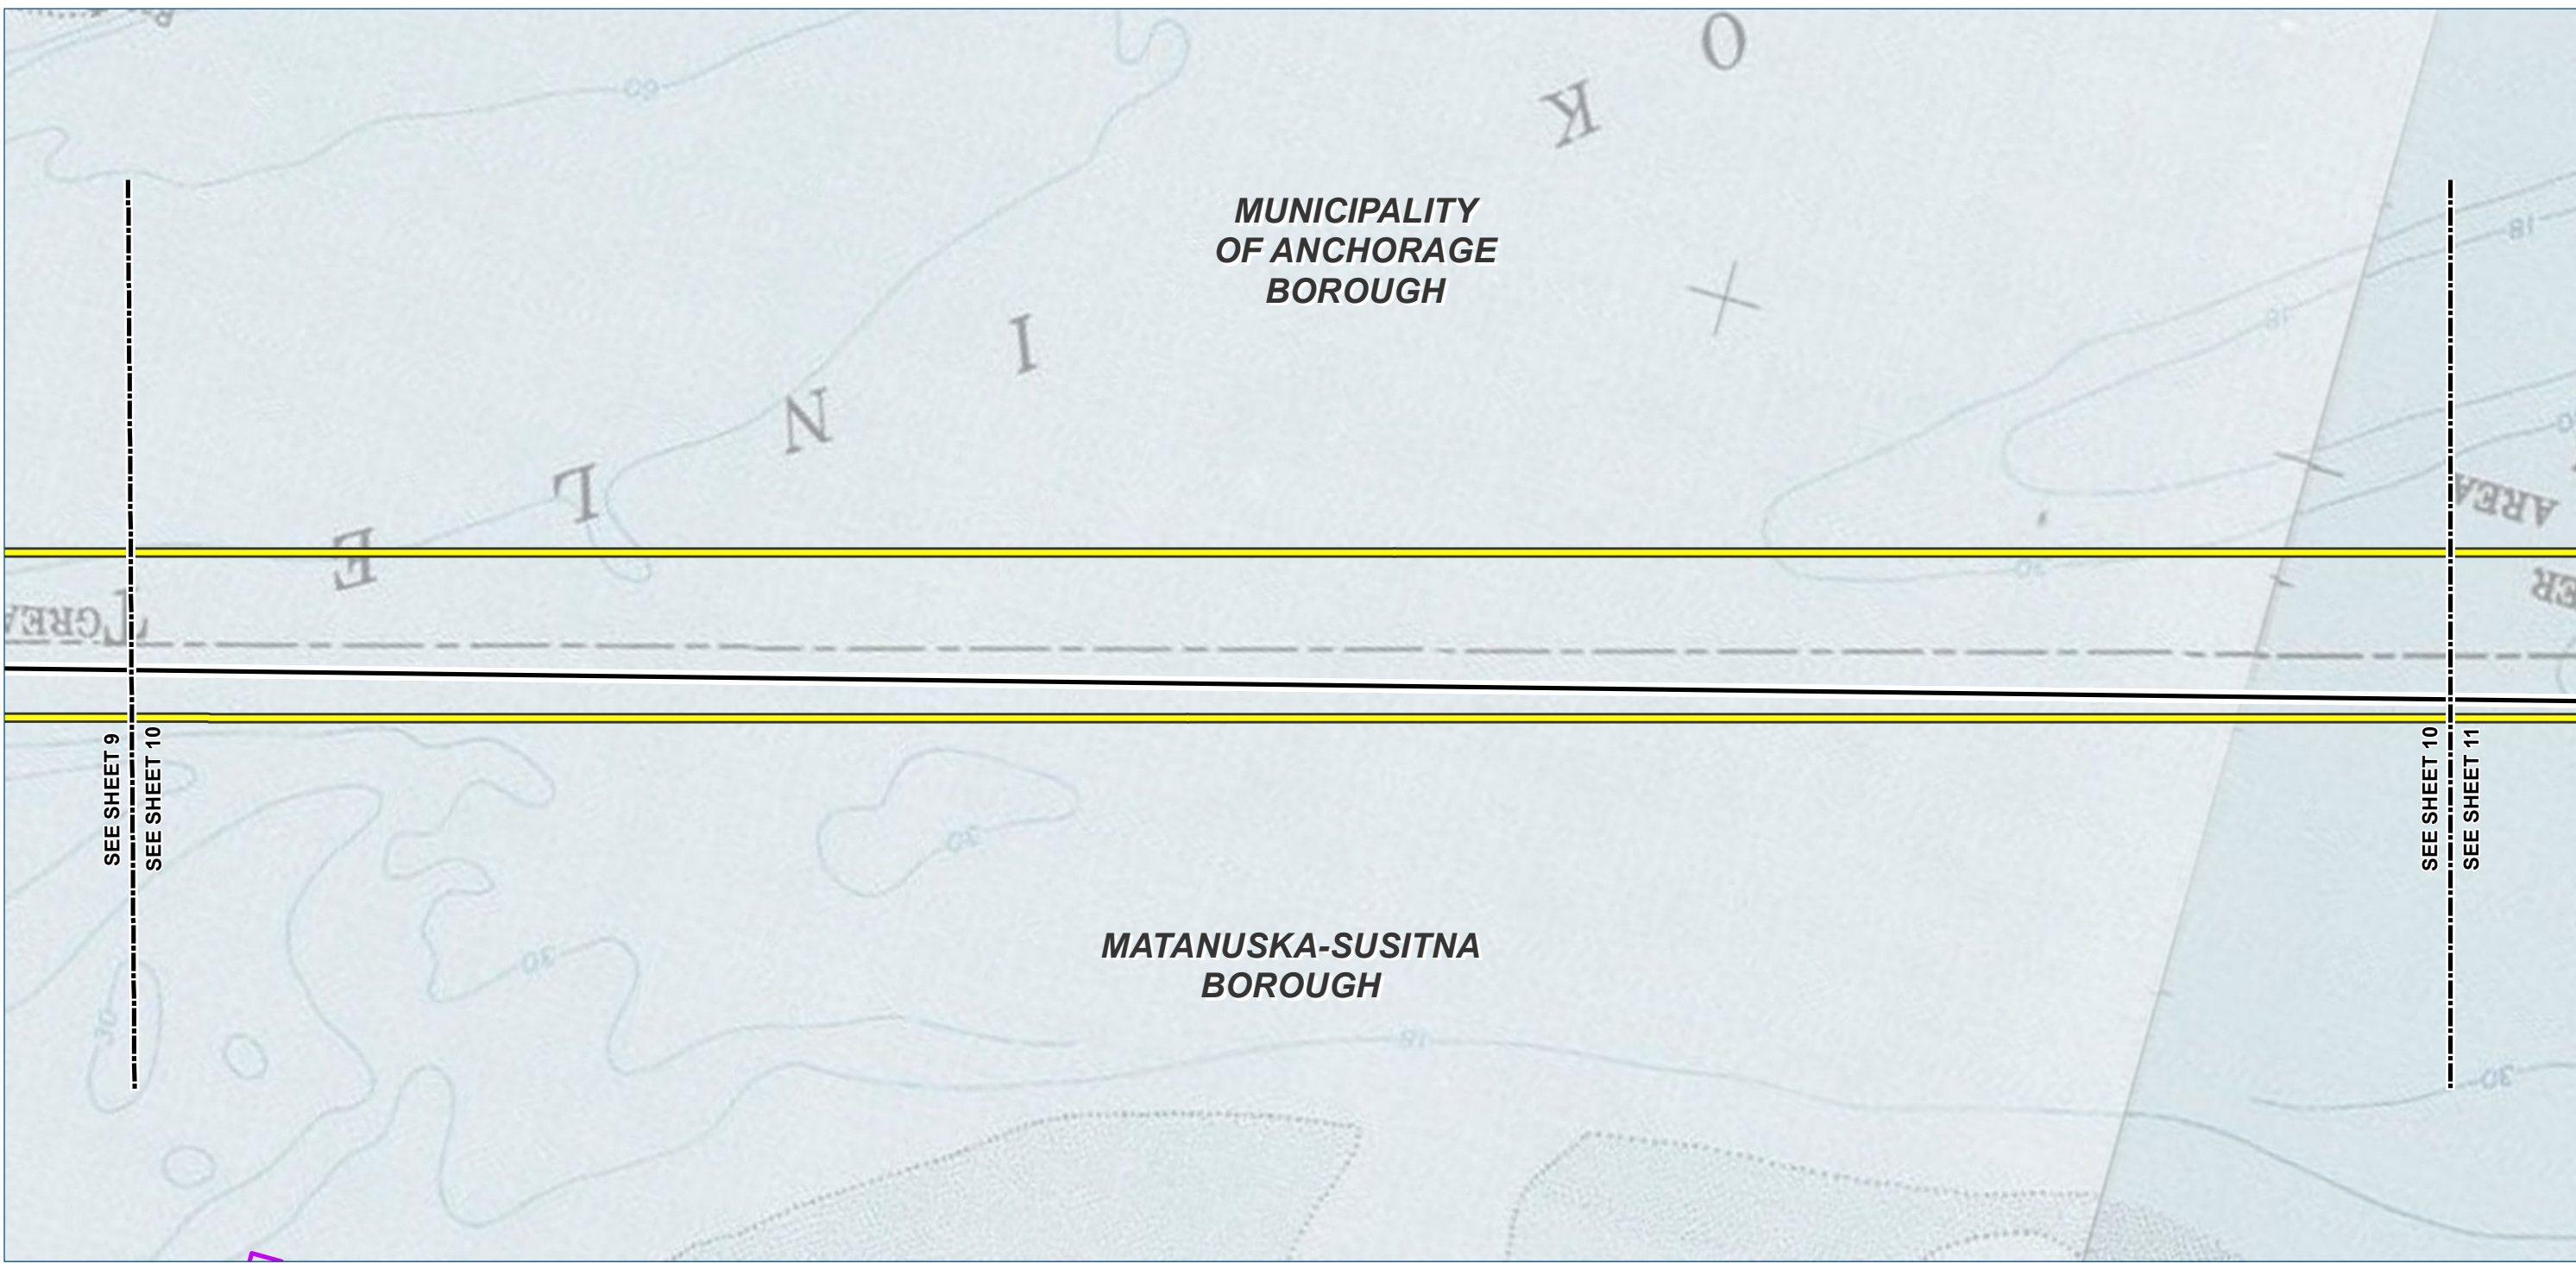

- Legend

TIGER Road

NHD Named Flowline

Trail


Study Corridor - 2,000 ft wide (+/-)

Pre-FEED Rev A Alternate Corridor

Borough / Census Area Line

Incorporated City Boundary

Public Land - Large Parcel

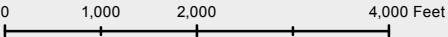

ALASKA LNG PROJECT		
Appendix A - Pre-FEED Rev A Alternate Corridor		
BOROUGH: MUNICIPALITY OF ANCHORAGE	DRAWN BY:	CC
STATE: ALASKA	CHECKED BY:	GS / JS
REV. NO.:	REVISION	DATE
A	ISSUED FOR REVIEW	2014-06-23
B	ISSUED FOR REVIEW	2014-07-10
C	ISSUED FOR REVIEW	2014-09-30
0	ISSUED FOR REVIEW	2014-10-01
Mile posts will be added once a concept is selected		
DATE: 2014-10-01	PROJECTION: NAD83 STATE PLANE AK 4 5004 FEET	

PREPARED BY:

exp Energy Services Inc.

t: +1.850.385.5441 | f: +1.850.385.5523
1300 Metropolitan Blvd.
Tallahassee, FL 32308
U.S.A.



www.exp.com

BUILDINGS • EARTH & ENVIRONMENT • ENERGY •

INDUSTRIAL • INFRASTRUCTURE • SUSTAINABILITY •

DWG: APP A-T-ALT_PRE-FEED

SHEET: 10

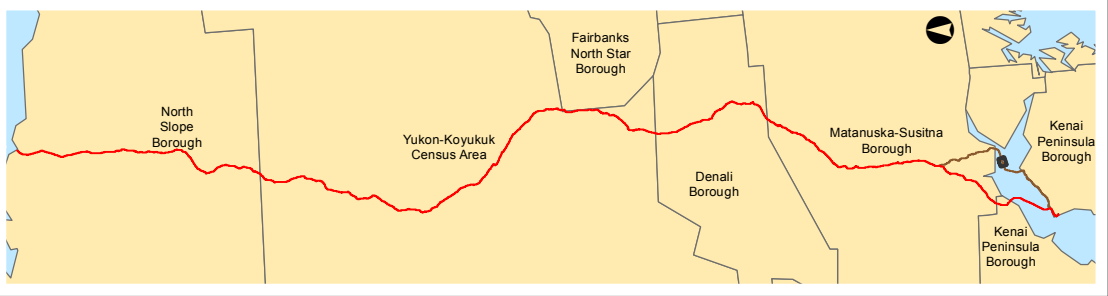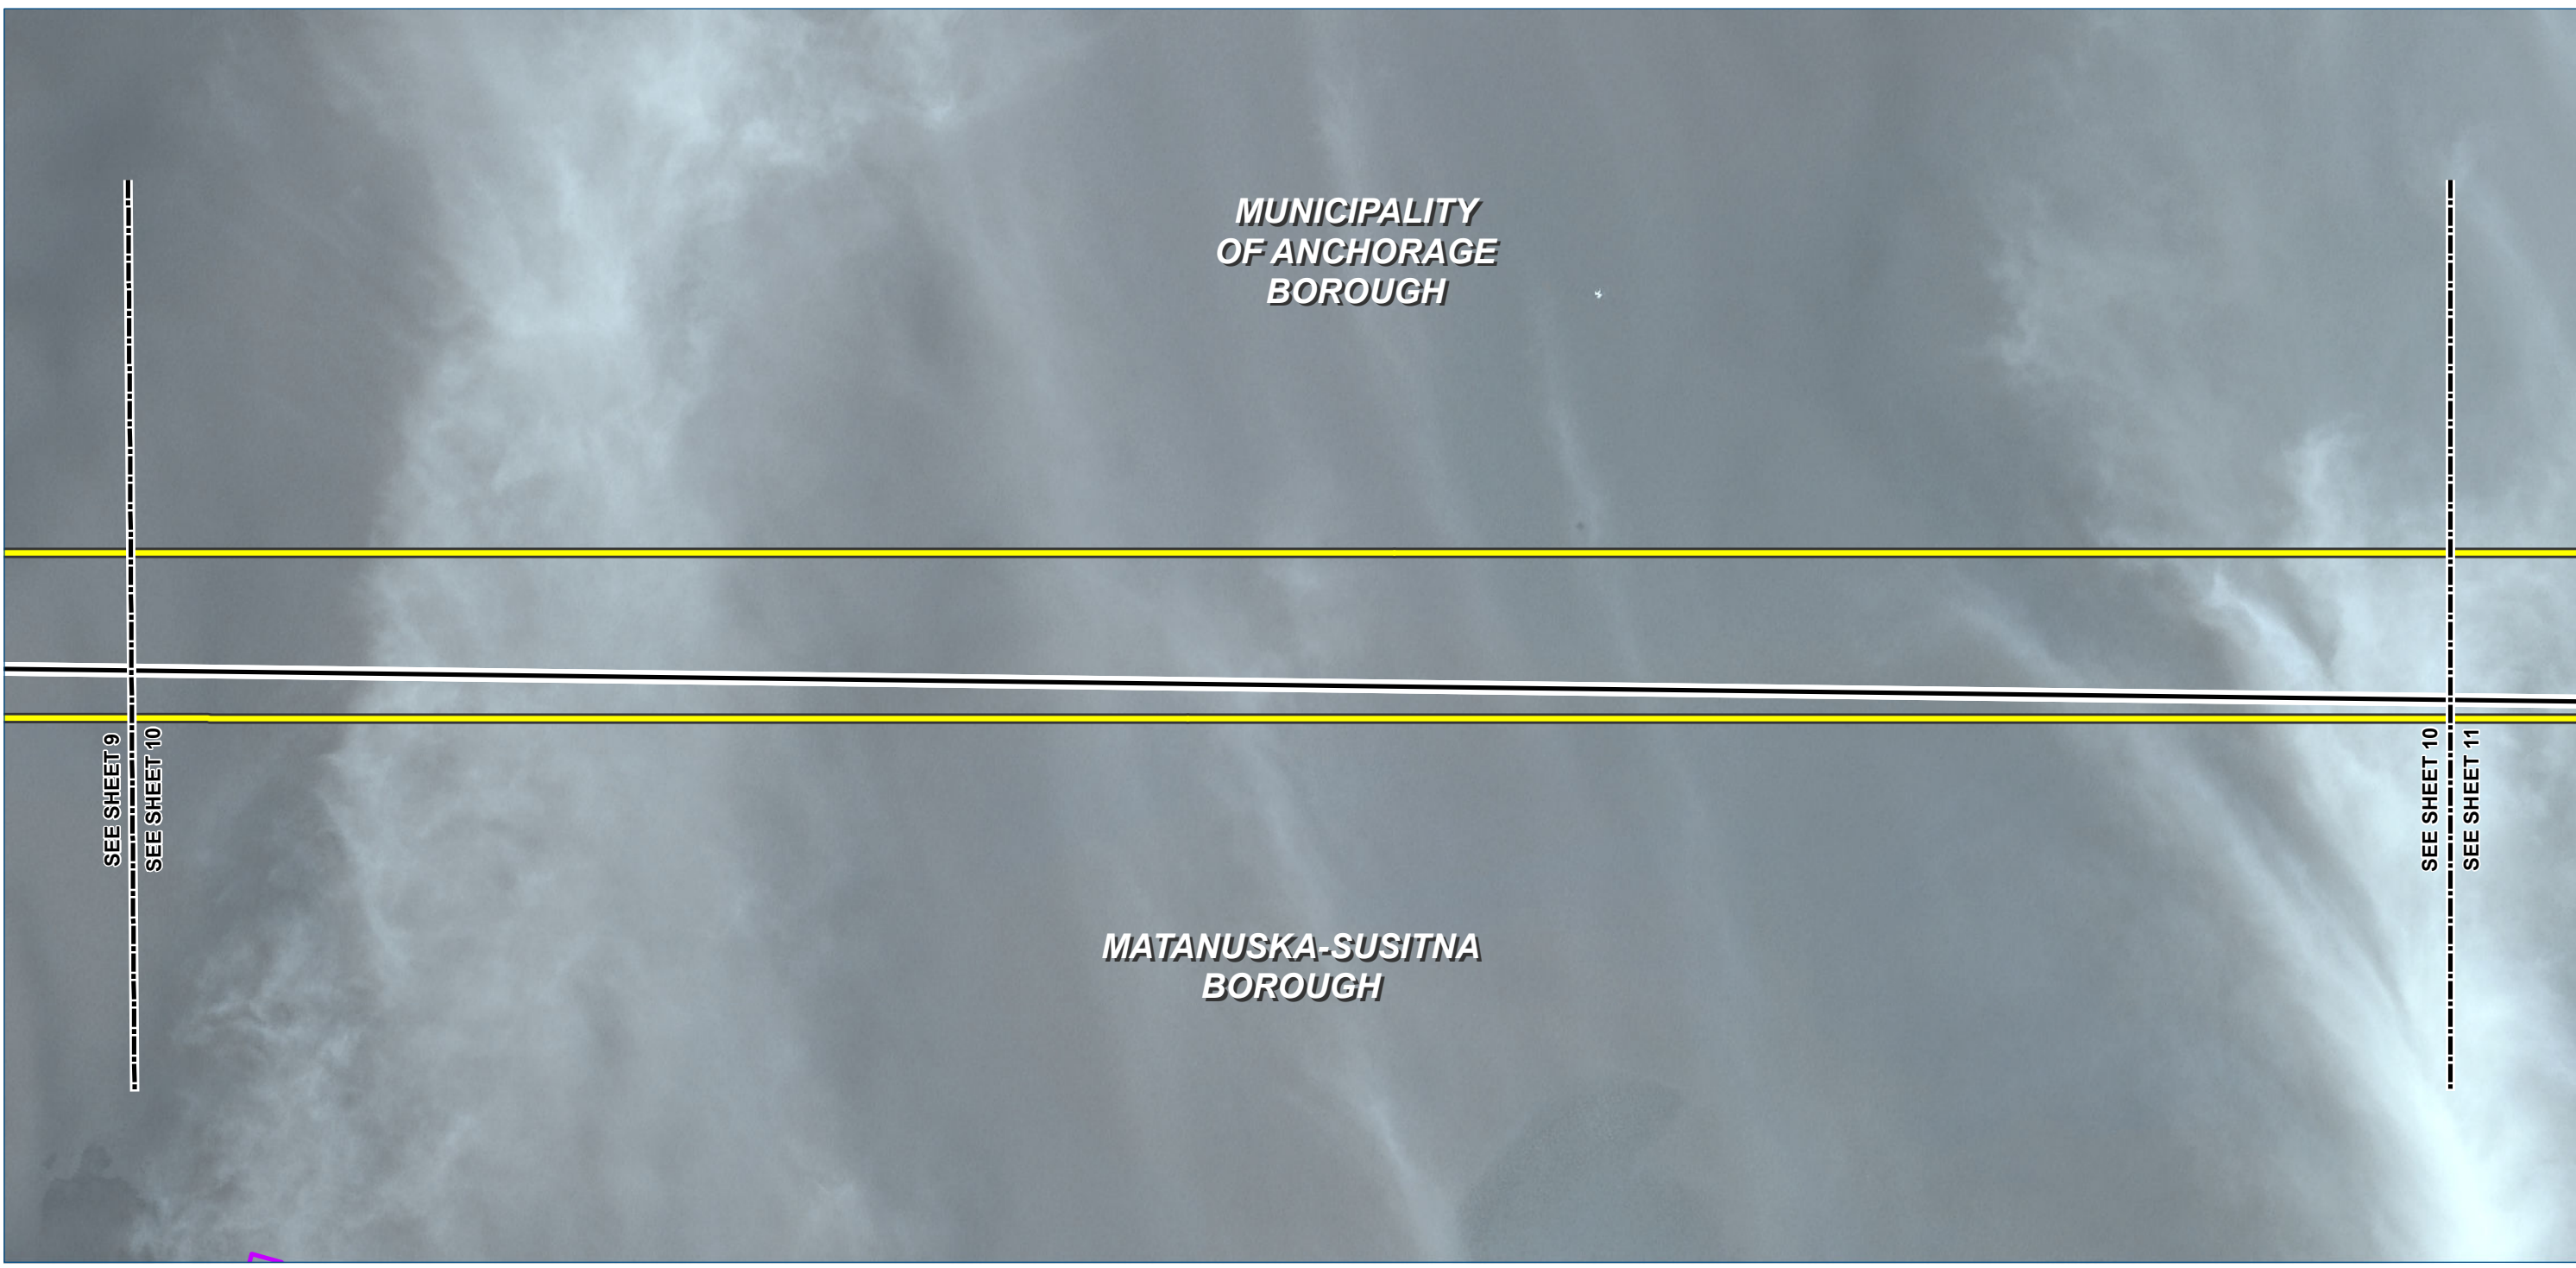

Legend

TIGER Road

NHD Named Flowline

Trail

Study Corridor - 2,000 ft wide (+/-)

Pre-FEED Rev A Alternate Corridor

Borough / Census Area Line

Incorporated City Boundary

Public Land - Large Parcel

01,0002,0004,000 Feet

ALASKA LNG PROJECT		
Appendix A - Pre-FEED Rev A Alternate Corridor		
BOROUGH: MUNICIPALITY OF ANCHORAGE	DRAWN BY: CC	
STATE: ALASKA	CHECKED BY: GS / JS	
REV. NO.:	REVISION	DATE
A	ISSUED FOR REVIEW	2014-06-23
B	ISSUED FOR REVIEW	2014-07-10
C	ISSUED FOR REVIEW	2014-09-30
0	ISSUED FOR REVIEW	2014-10-01
Mile posts will be added once a concept is selected		
DATE: 2014-10-01	PROJECTION: NAD83 STATE PLANE AK 4 5004 FEET	

PREPARED BY:

exp Energy Services Inc.

t: +1.850.385.5441 | f: +1.850.385.5523

1300 Metropolitan Blvd.

Tallahassee, FL 32308

U.S.A.

www.exp.com

exp.



• BUILDINGS • EARTH & ENVIRONMENT • ENERGY •

• INDUSTRIAL • INFRASTRUCTURE • SUSTAINABILITY •

DWG: APP A-A-ALT_PRE-FEED


SHEET: 10

X:\Projects\ExxonMobil\SCLNG\Mapping\20140930_Resource_Report_Rev_0\04_MXD\01_Ver0\App_A_Aerial_Alternate_Preferred_Corridor_Pre_FEED.mxd

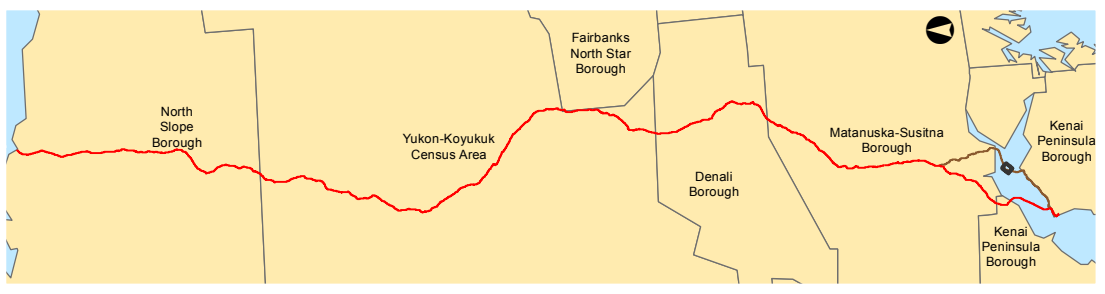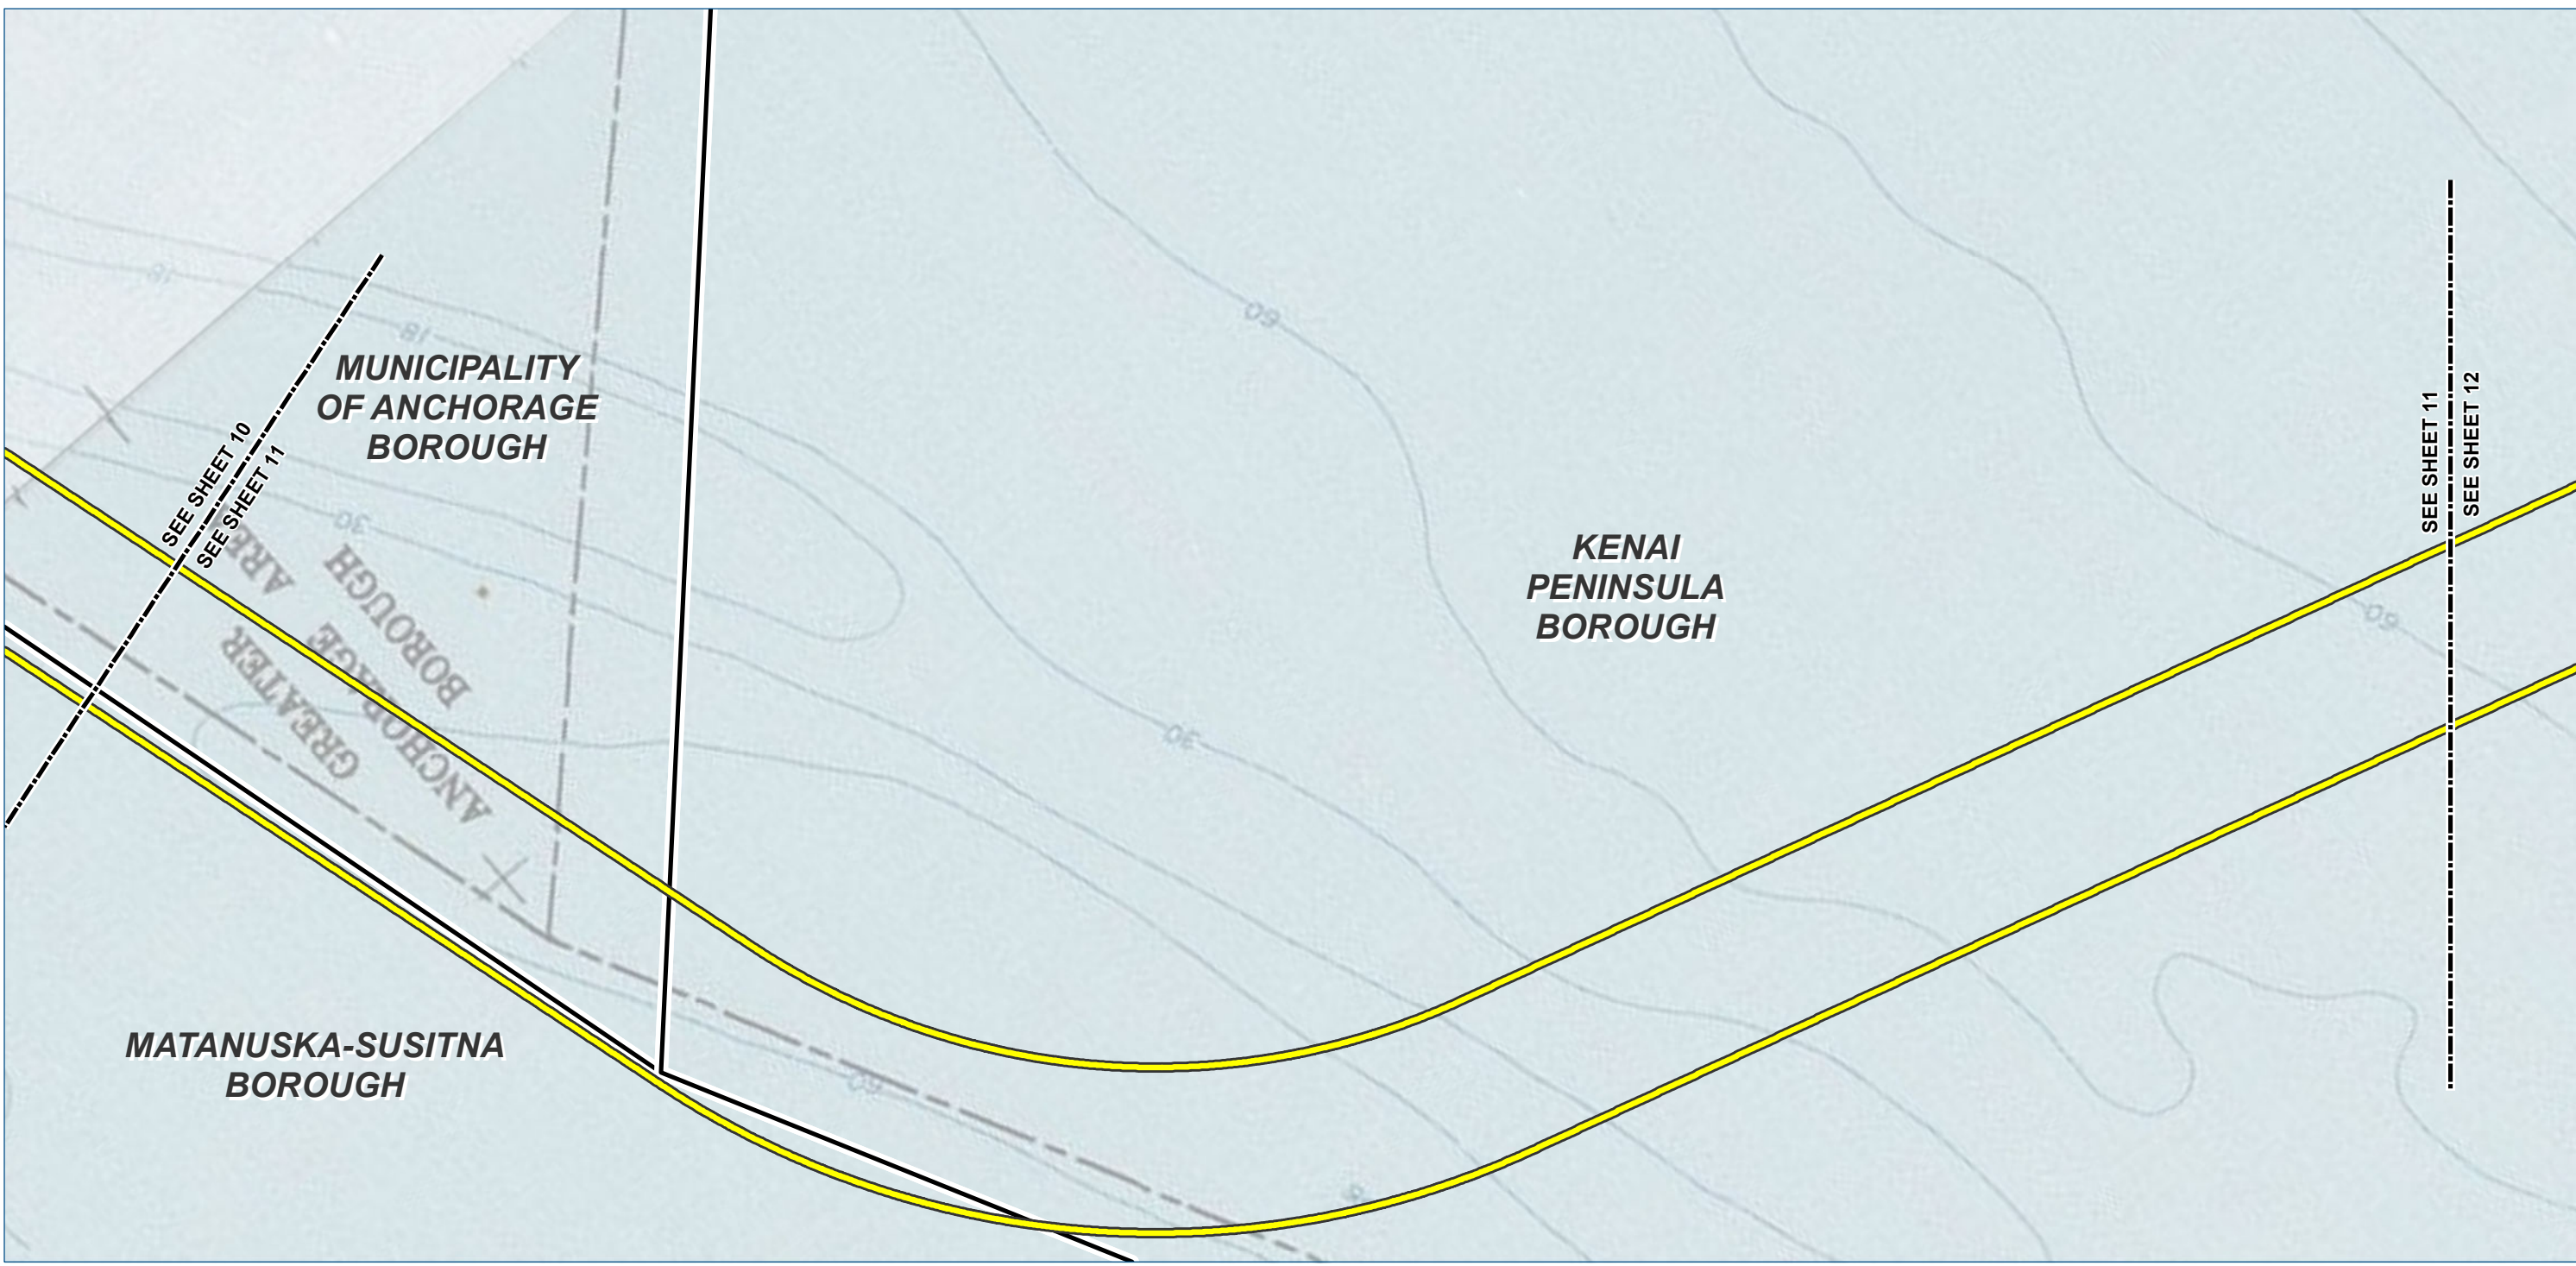

- Legend**

 - TIGER Road
 - NHD Named Flowline
 - Trail
 - Study Corridor - 2,000 ft wide (+/-)
 - Pre-FEED Rev A Alternate Corridor
- Borough / Census Area Line
 - Incorporated City Boundary
 - Public Land - Large Parcel

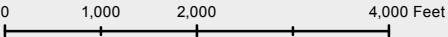

ALASKA LNG PROJECT		
Appendix A - Pre-FEED Rev A Alternate Corridor		
BOROUGH: KENAI PENINSULA	DRAWN BY: CC	
STATE: ALASKA	CHECKED BY: GS / JS	
REV. NO.:	REVISION	DATE
A	ISSUED FOR REVIEW	2014-06-23
B	ISSUED FOR REVIEW	2014-07-10
C	ISSUED FOR REVIEW	2014-09-30
0	ISSUED FOR REVIEW	2014-10-01
Mile posts will be added once a concept is selected		
DATE: 2014-10-01	PROJECTION: NAD83 STATE PLANE AK 4 5004 FEET	

PREPARED BY:

exp Energy Services Inc.

t: +1.850.385.5441 | f: +1.850.385.5523

1300 Metropolitan Blvd.

Tallahassee, FL 32308



U.S.A.

www.exp.com

• BUILDINGS • EARTH & ENVIRONMENT • ENERGY •

• INDUSTRIAL • INFRASTRUCTURE • SUSTAINABILITY •

DWG: APP A-T-ALT_PRE-FEED SHEET: 11

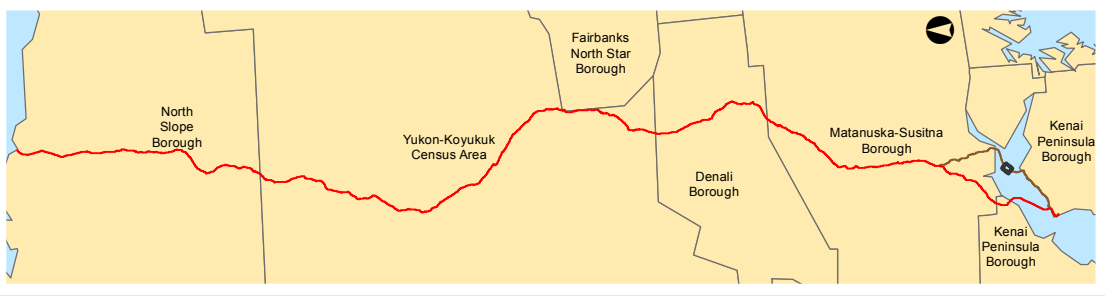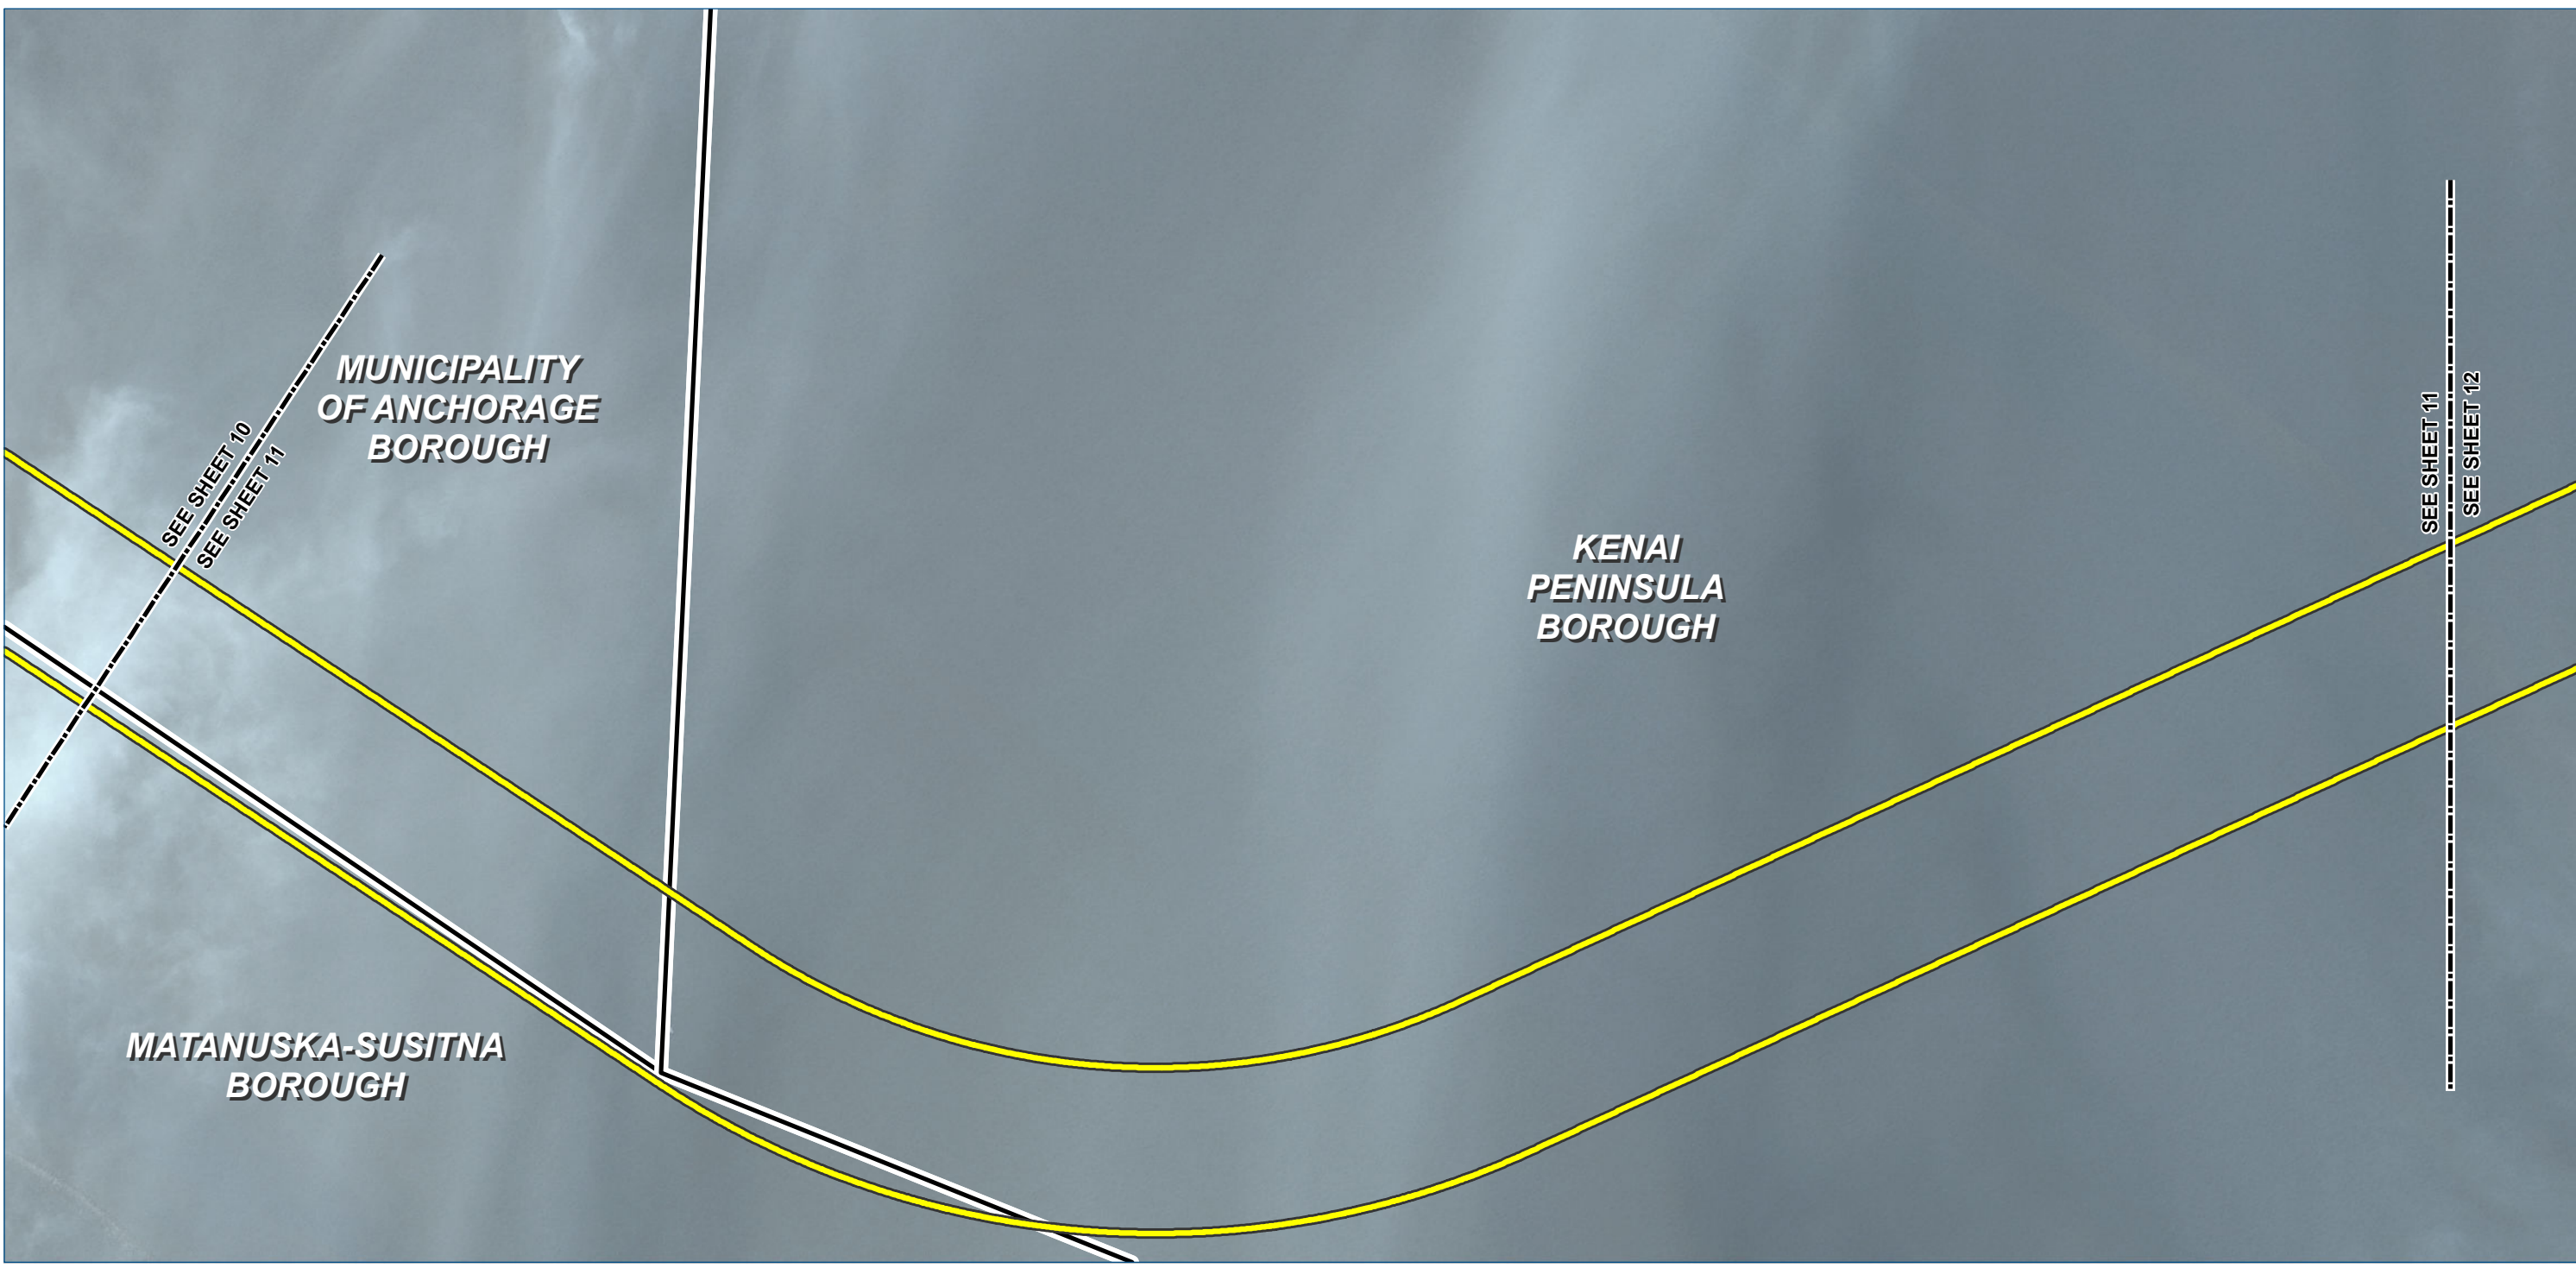

Legend

- TIGER Road
- NHD Named Flowline
- Trail
- Study Corridor - 2,000 ft wide (+/-)**
 - Pre-FEED Rev A Alternate Corridor

- Borough / Census Area Line
- Incorporated City Boundary
- Public Land - Large Parcel

01,0002,0004,000 Feet


ALASKA LNG PROJECT		
Appendix A - Pre-FEED Rev A Alternate Corridor		
BOROUGH: KENAI PENINSULA	DRAWN BY: CC	
STATE: ALASKA	CHECKED BY: GS / JS	
REV. NO.:	REVISION	DATE
A	ISSUED FOR REVIEW	2014-06-23
B	ISSUED FOR REVIEW	2014-07-10
C	ISSUED FOR REVIEW	2014-09-30
0	ISSUED FOR REVIEW	2014-10-01
Mile posts will be added once a concept is selected		
DATE: 2014-10-01	PROJECTION: NAD83 STATE PLANE AK 4 5004 FEET	

PREPARED BY:
exp Energy Services Inc.
t: +1.850.385.5441 | f: +1.850.385.5523
1300 Metropolitan Blvd.
Tallahassee, FL 32308
U.S.A.
www.exp.com

• BUILDINGS • EARTH & ENVIRONMENT • ENERGY •
• INDUSTRIAL • INFRASTRUCTURE • SUSTAINABILITY •


DWG: APP A-A-ALT_PRE-FEED

SHEET: 11

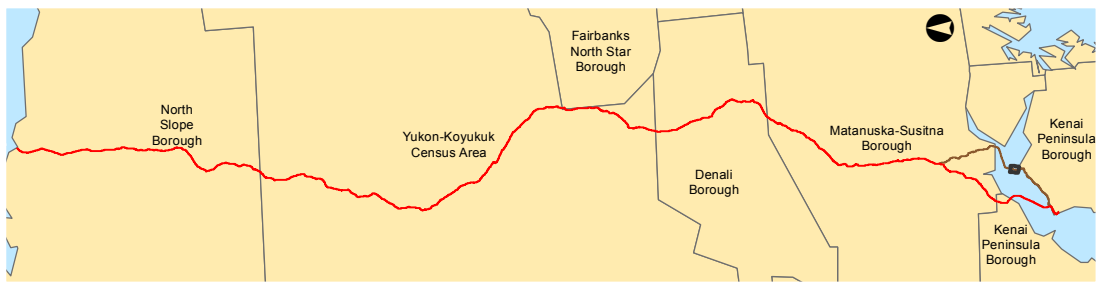

Legend

- TIGER Road
- NHD Named Flowline
- Trail
- Study Corridor - 2,000 ft wide (+/-)
Pre-FEED Rev A Alternate Corridor

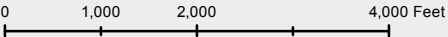 Borough / Census Area Line Incorporated City Boundary Public Land - Large Parcel

ALASKA LNG PROJECT

Appendix A - Pre-FEED Rev A Alternate Corridor

BOROUGH: KENAI PENINSULA		DRAWN BY: CC
STATE: ALASKA		CHECKED BY: GS / JS
REV. NO.:	REVISION	DATE
A	ISSUED FOR REVIEW	2014-06-23
B	ISSUED FOR REVIEW	2014-07-10
C	ISSUED FOR REVIEW	2014-09-30
0	ISSUED FOR REVIEW	2014-10-01
Mile posts will be added once a concept is selected		

DATE: 2014-10-01 PROJECTION: NAD83 STATE PLANE AK 4 5004 FEET

PREPARED BY:

exp Energy Services Inc.



t: +1.850.385.5441 | f: +1.850.385.5523
1300 Metropolitan Blvd.
Tallahassee, FL 32308
U.S.A.

www.exp.com



• BUILDINGS • EARTH & ENVIRONMENT • ENERGY •
• INDUSTRIAL • INFRASTRUCTURE • SUSTAINABILITY •

DWG: APP A-T-ALT_PRE-FEED SHEET: 12

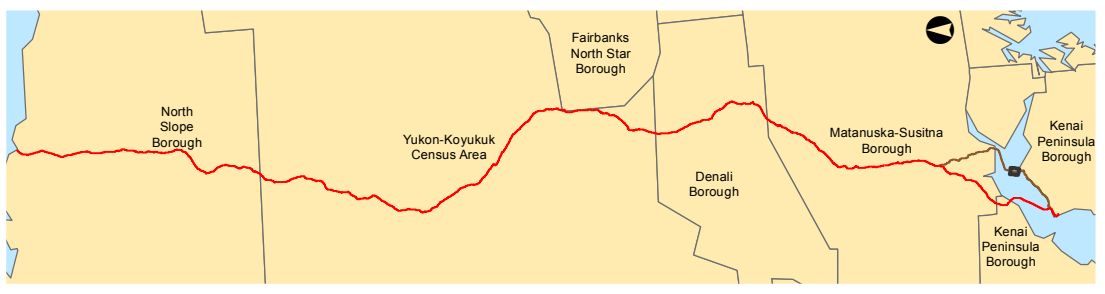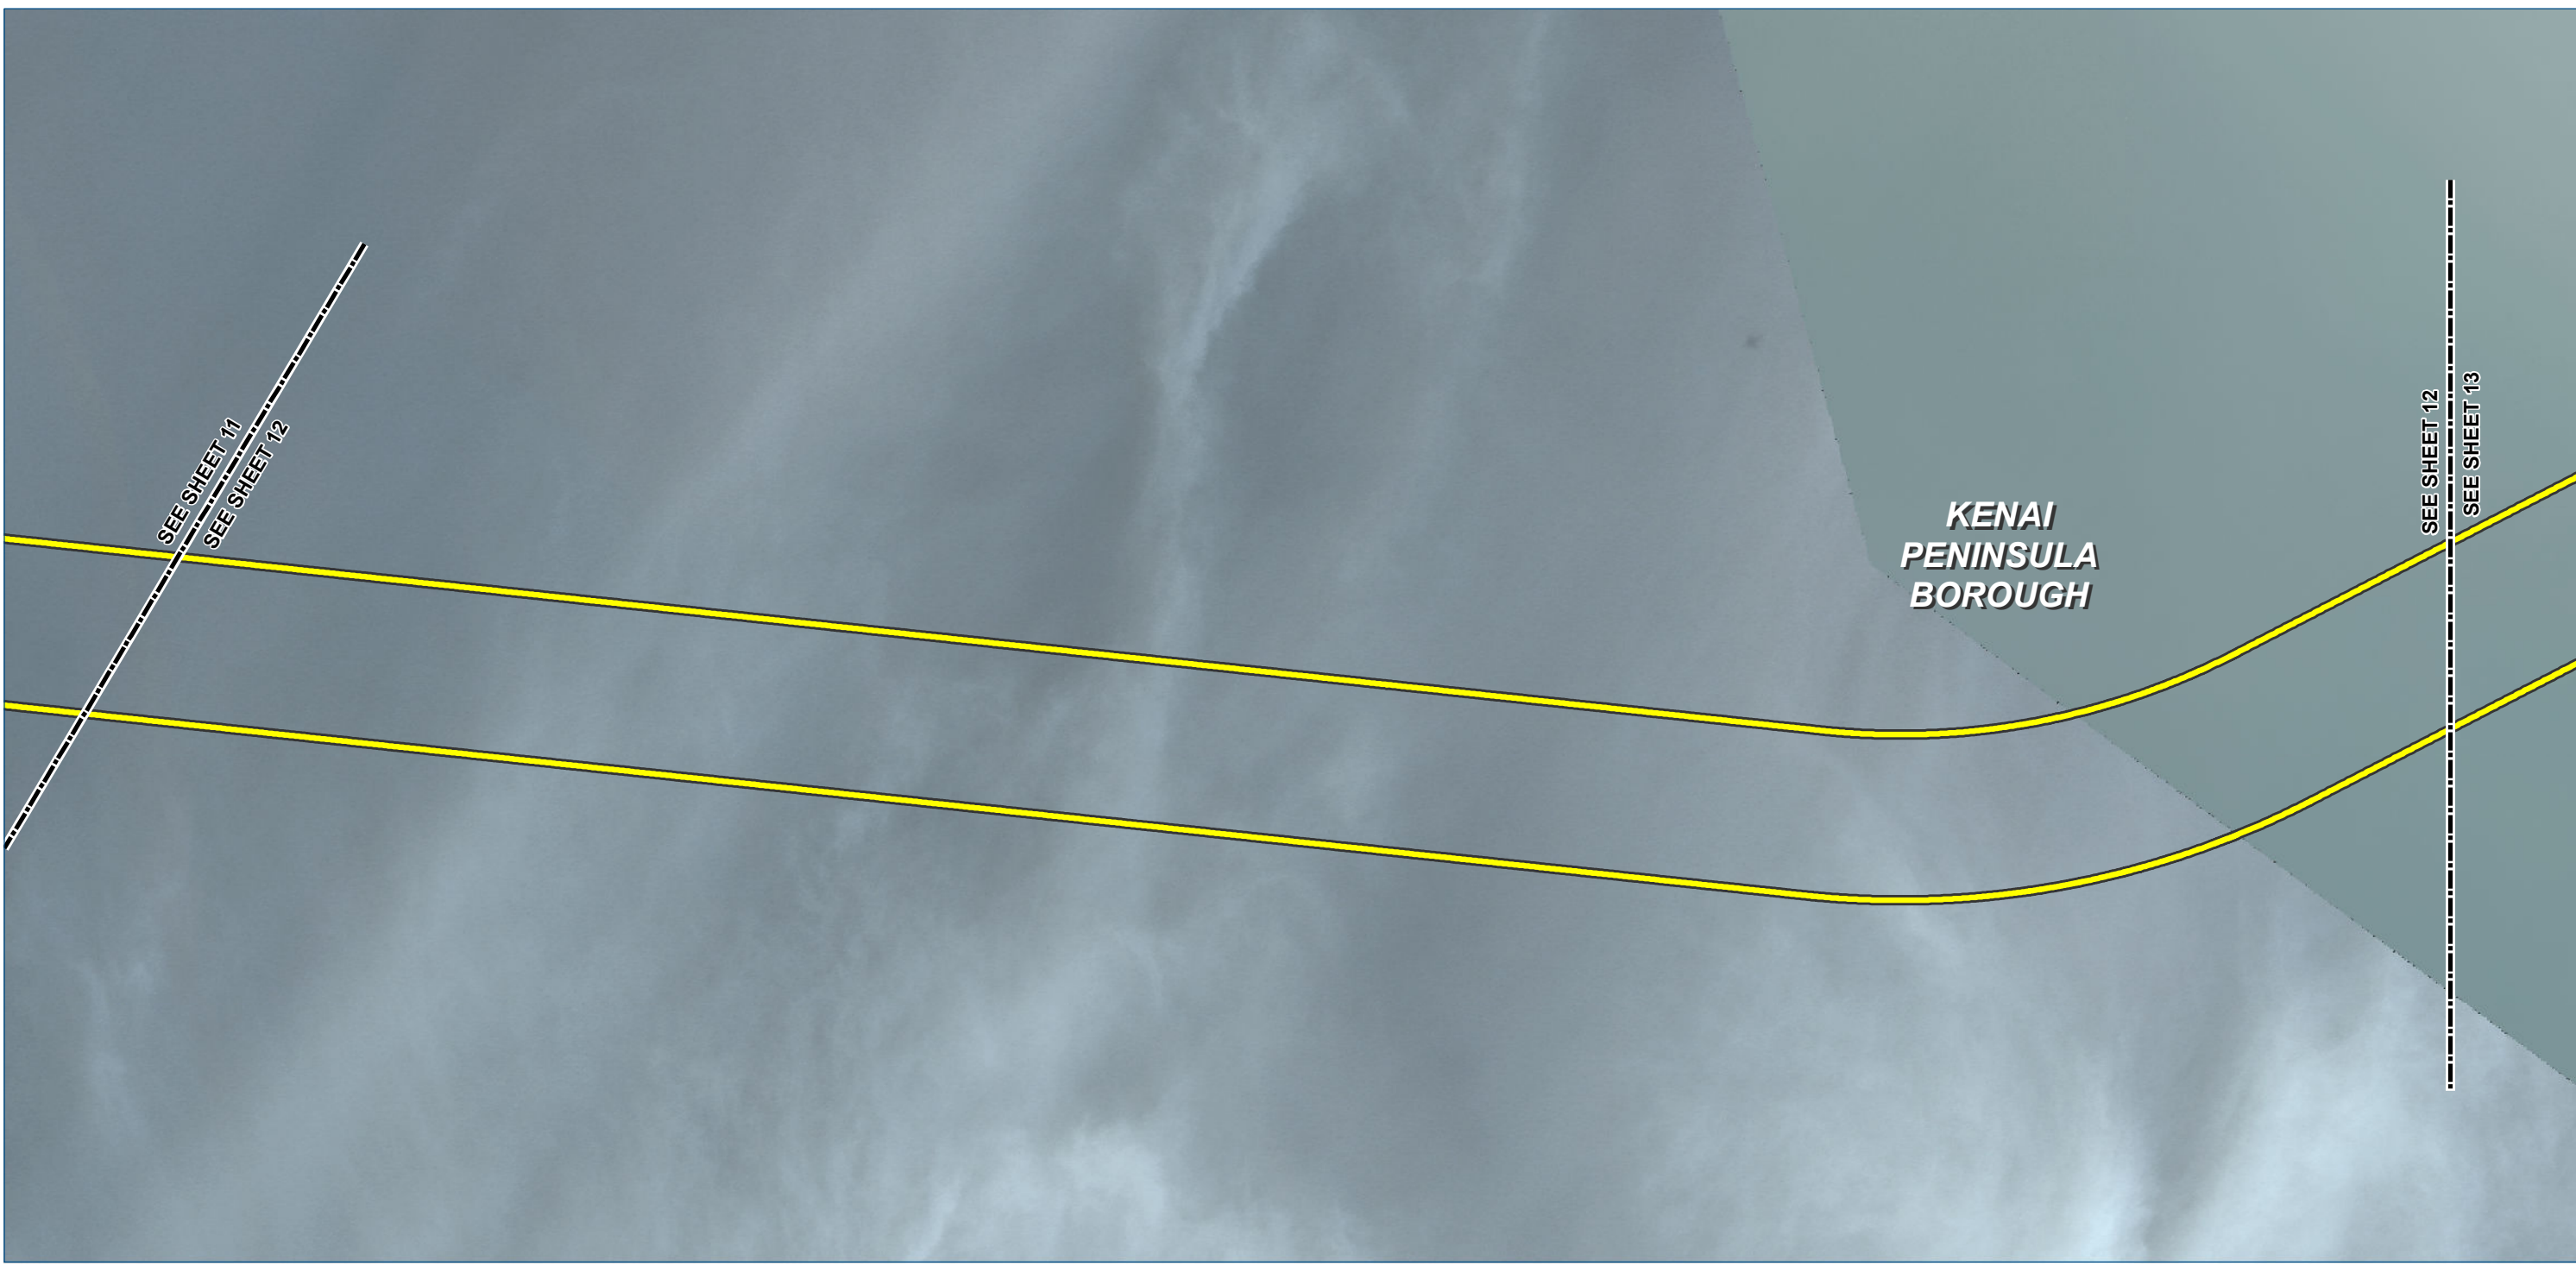

Legend

- TIGER Road

NHD Named Flowline

Trail

Study Corridor - 2,000 ft wide (+/-)

Pre-FEED Rev A Alternate Corridor
- Borough / Census Area Line

Incorporated City Boundary

Public Land - Large Parcel



ALASKA LNG PROJECT		
Appendix A - Pre-FEED Rev A Alternate Corridor		
BOROUGH: KENAI PENINSULA	DRAWN BY: CC	
STATE: ALASKA	CHECKED BY: GS / JS	
REV. NO.:	REVISION	DATE
A	ISSUED FOR REVIEW	2014-06-23
B	ISSUED FOR REVIEW	2014-07-10
C	ISSUED FOR REVIEW	2014-09-30
0	ISSUED FOR REVIEW	2014-10-01
Mile posts will be added once a concept is selected		
DATE: 2014-10-01	PROJECTION: NAD83 STATE PLANE AK 4 5004 FEET	

PREPARED BY:



exp Energy Services Inc.

t: +1.850.385.5441 | f: +1.850.385.5523
1300 Metropolitan Blvd.
Tallahassee, FL 32308
U.S.A.

www.exp.com




• BUILDINGS • EARTH & ENVIRONMENT • ENERGY •
• INDUSTRIAL • INFRASTRUCTURE • SUSTAINABILITY •

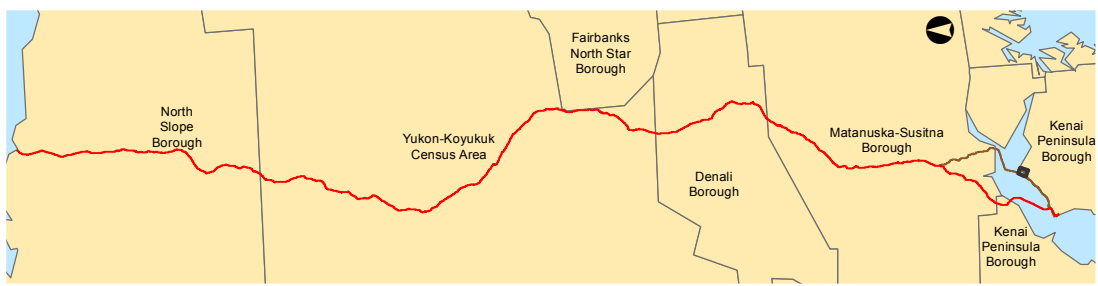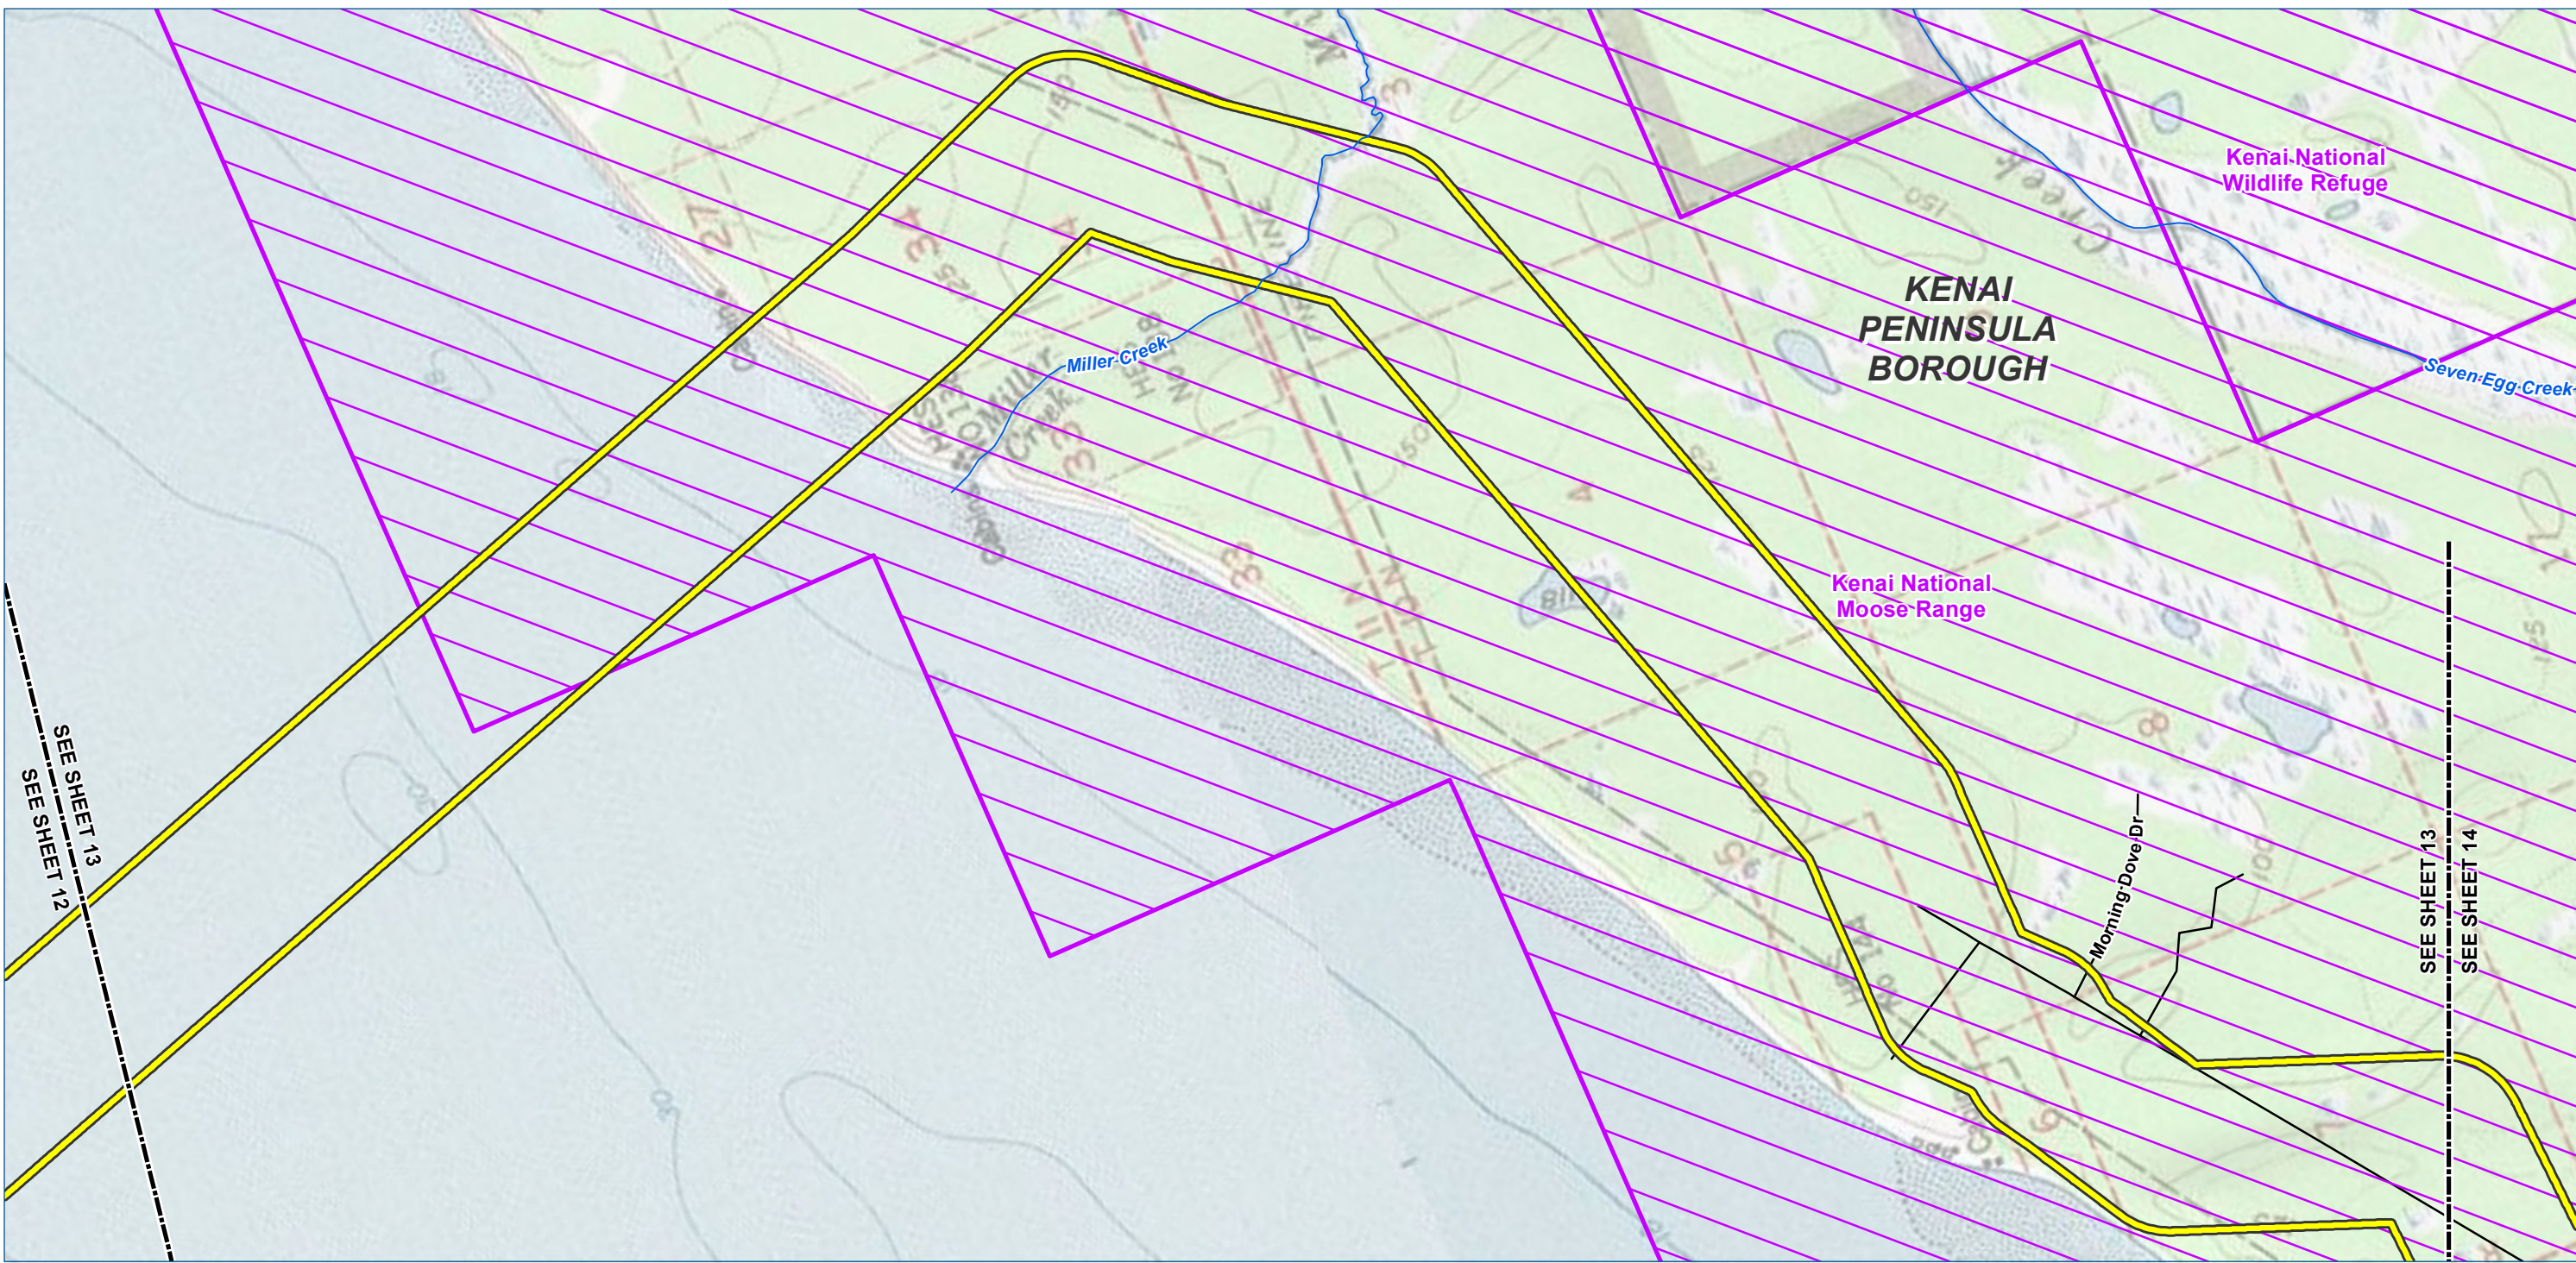

- Legend**

 - TIGER Road
 - NHD Named Flowline
 - Trail
 - Study Corridor - 2,000 ft wide (+/-)**
 - Pre-FEED Rev A Alternate Corridor
- Borough / Census Area Line
 - Incorporated City Boundary
 - Public Land - Large Parcel

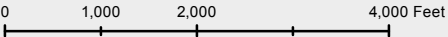

ALASKA LNG PROJECT		
Appendix A - Pre-FEED Rev A Alternate Corridor		
BOROUGH: KENAI PENINSULA	DRAWN BY: CC	
STATE: ALASKA	CHECKED BY: GS / JS	
REV. NO.:	REVISION	DATE
A	ISSUED FOR REVIEW	2014-06-23
B	ISSUED FOR REVIEW	2014-07-10
C	ISSUED FOR REVIEW	2014-09-30
0	ISSUED FOR REVIEW	2014-10-01
Mile posts will be added once a concept is selected		
DATE: 2014-10-01	PROJECTION: NAD83 STATE PLANE AK 4 5004 FEET	

PREPARED BY:


exp Energy Services Inc.

t: +1.850.385.5441 | f: +1.850.385.5523
1300 Metropolitan Blvd.
Tallahassee, FL 32308
U.S.A.

www.exp.com

• BUILDINGS • EARTH & ENVIRONMENT • ENERGY •
• INDUSTRIAL • INFRASTRUCTURE • SUSTAINABILITY •

DWG: APP A-T-ALT_PRE-FEED SHEET: 13

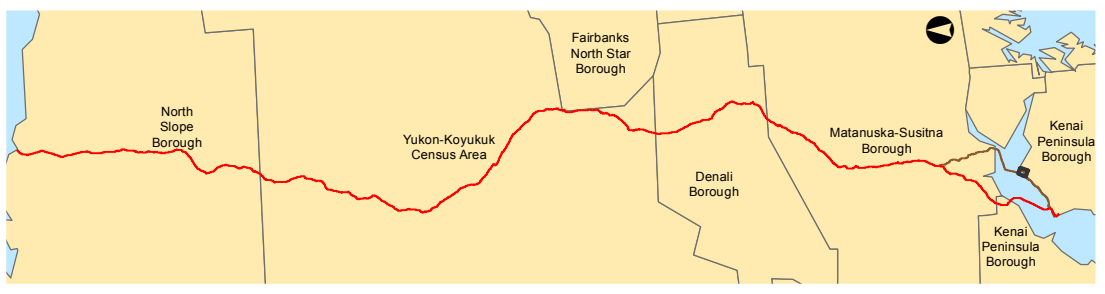

Legend

TIGER Road

NHD Named Flowline

Trail

Study Corridor - 2,000 ft wide (+/-)

Pre-FEED Rev A Alternate Corridor

Borough / Census Area Line

Incorporated City Boundary

Public Land - Large Parcel

0100020004000

Feet

ALASKA LNG PROJECT		
Appendix A - Pre-FEED Rev A Alternate Corridor		
BOROUGH: KENAI PENINSULA	DRAWN BY: CC	
STATE: ALASKA	CHECKED BY: GS / JS	
REV. NO.:	REVISION	DATE
A	ISSUED FOR REVIEW	2014-06-23
B	ISSUED FOR REVIEW	2014-07-10
C	ISSUED FOR REVIEW	2014-09-30
0	ISSUED FOR REVIEW	2014-10-01
Mile posts will be added once a concept is selected		
DATE: 2014-10-01	PROJECTION: NAD83 STATE PLANE AK 4 5004 FEET	

PREPARED BY:

exp Energy Services Inc.

t: +1.850.385.5441 | f: +1.850.385.5523
1300 Metropolitan Blvd.
Tallahassee, FL 32308
U.S.A.



www.exp.com

• BUILDINGS • EARTH & ENVIRONMENT • ENERGY •

• INDUSTRIAL • INFRASTRUCTURE • SUSTAINABILITY •

DWG: APP A-A-ALT_PRE-FEED

SHEET: 13

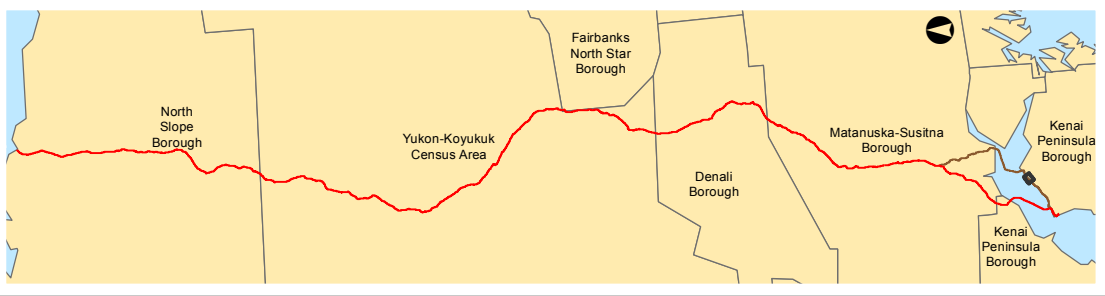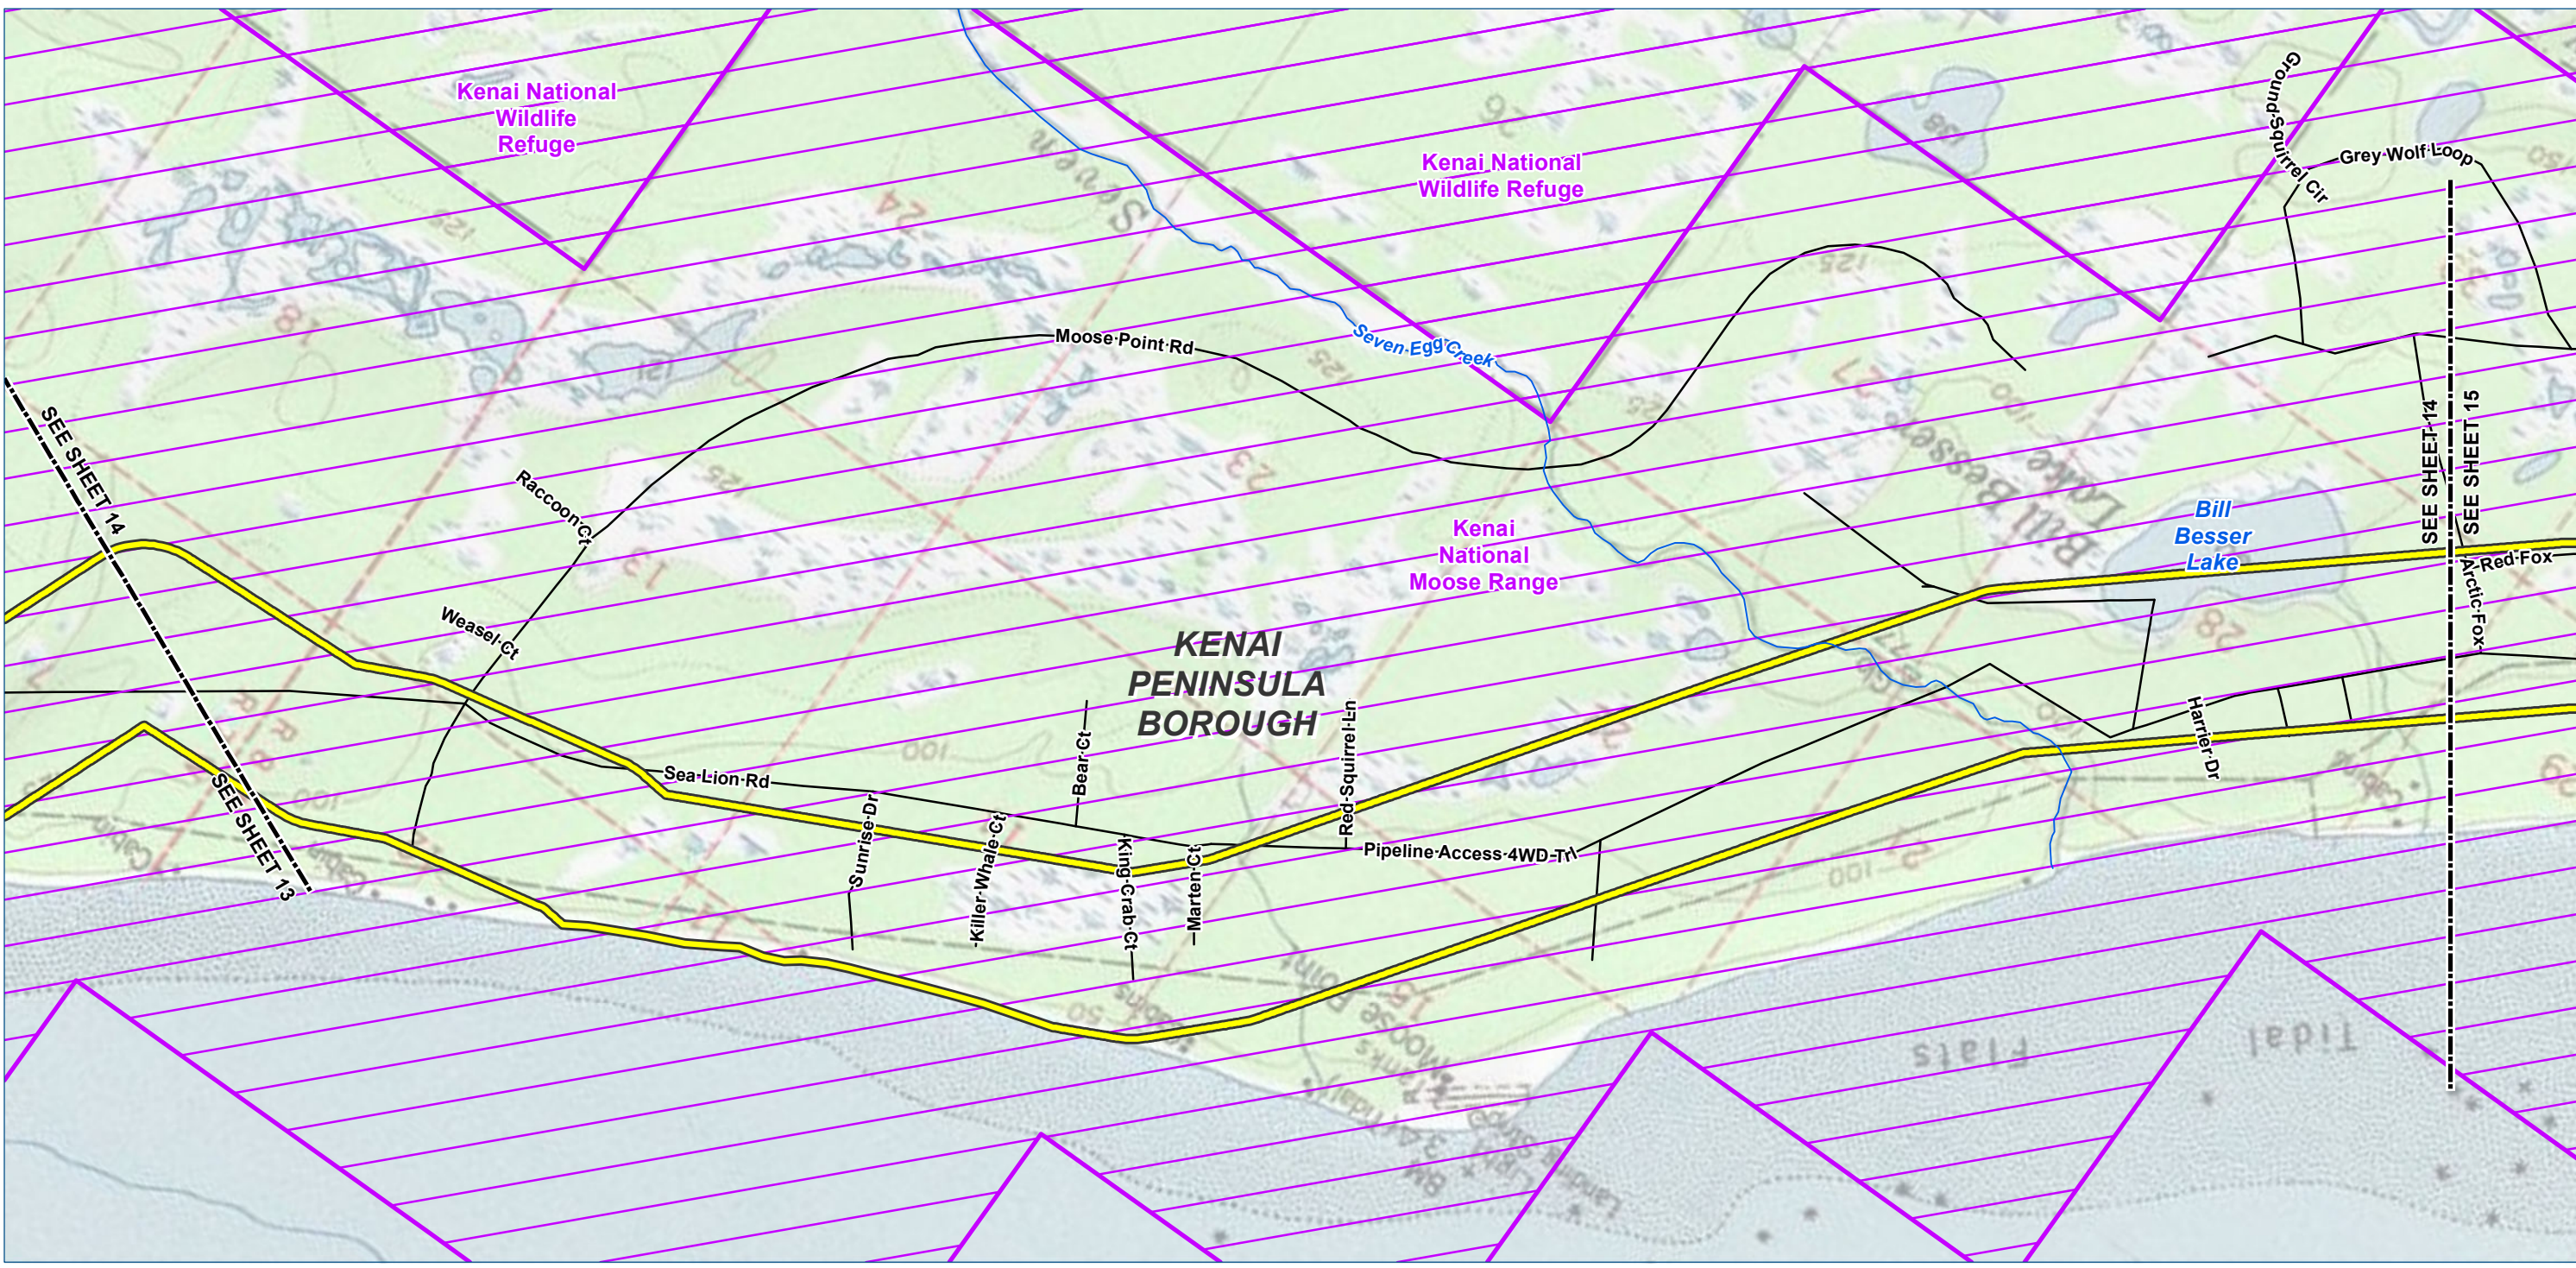

Legend

TIGER Road

NHD Named Flowline

Trail

Study Corridor - 2,000 ft wide (+/-)

Pre-FEED Rev A Alternate Corridor

Borough / Census Area Line

Incorporated City Boundary

Public Land - Large Parcel

01,0002,0004,000 Feet

ALASKA LNG PROJECT		
Appendix A - Pre-FEED Rev A Alternate Corridor		
BOROUGH: KENAI PENINSULA	DRAWN BY: CC	
STATE: ALASKA	CHECKED BY: GS / JS	
REV. NO.:	REVISION	DATE
A	ISSUED FOR REVIEW	2014-06-23
B	ISSUED FOR REVIEW	2014-07-10
C	ISSUED FOR REVIEW	2014-09-30
0	ISSUED FOR REVIEW	2014-10-01
Mile posts will be added once a concept is selected		
DATE: 2014-10-01	PROJECTION: NAD83 STATE PLANE AK 4 5004 FEET	

PREPARED BY:

exp Energy Services Inc.

t: +1.850.385.5441 | f: +1.850.385.5523
1300 Metropolitan Blvd.
Tallahassee, FL 32308
U.S.A.

www.exp.com

exp.



BUILDINGS • EARTH & ENVIRONMENT • ENERGY •

INDUSTRIAL • INFRASTRUCTURE • SUSTAINABILITY •

DWG: APP A-T-ALT_PRE-FEED

SHEET: 14

X:\Projects\ExxonMobil\SCLNG\Mapping\20140930_Resource_Report_Rev_0\04_MXD\01_Ver0\App_A_Topo_Alternate_Preferred_Corridor_Pre_FEED.mxd

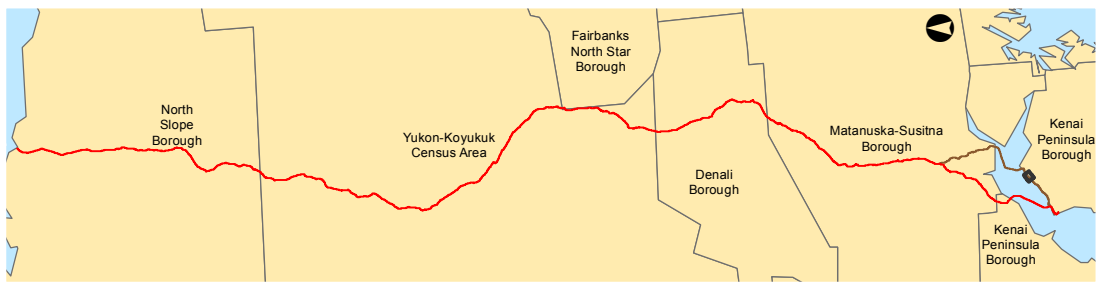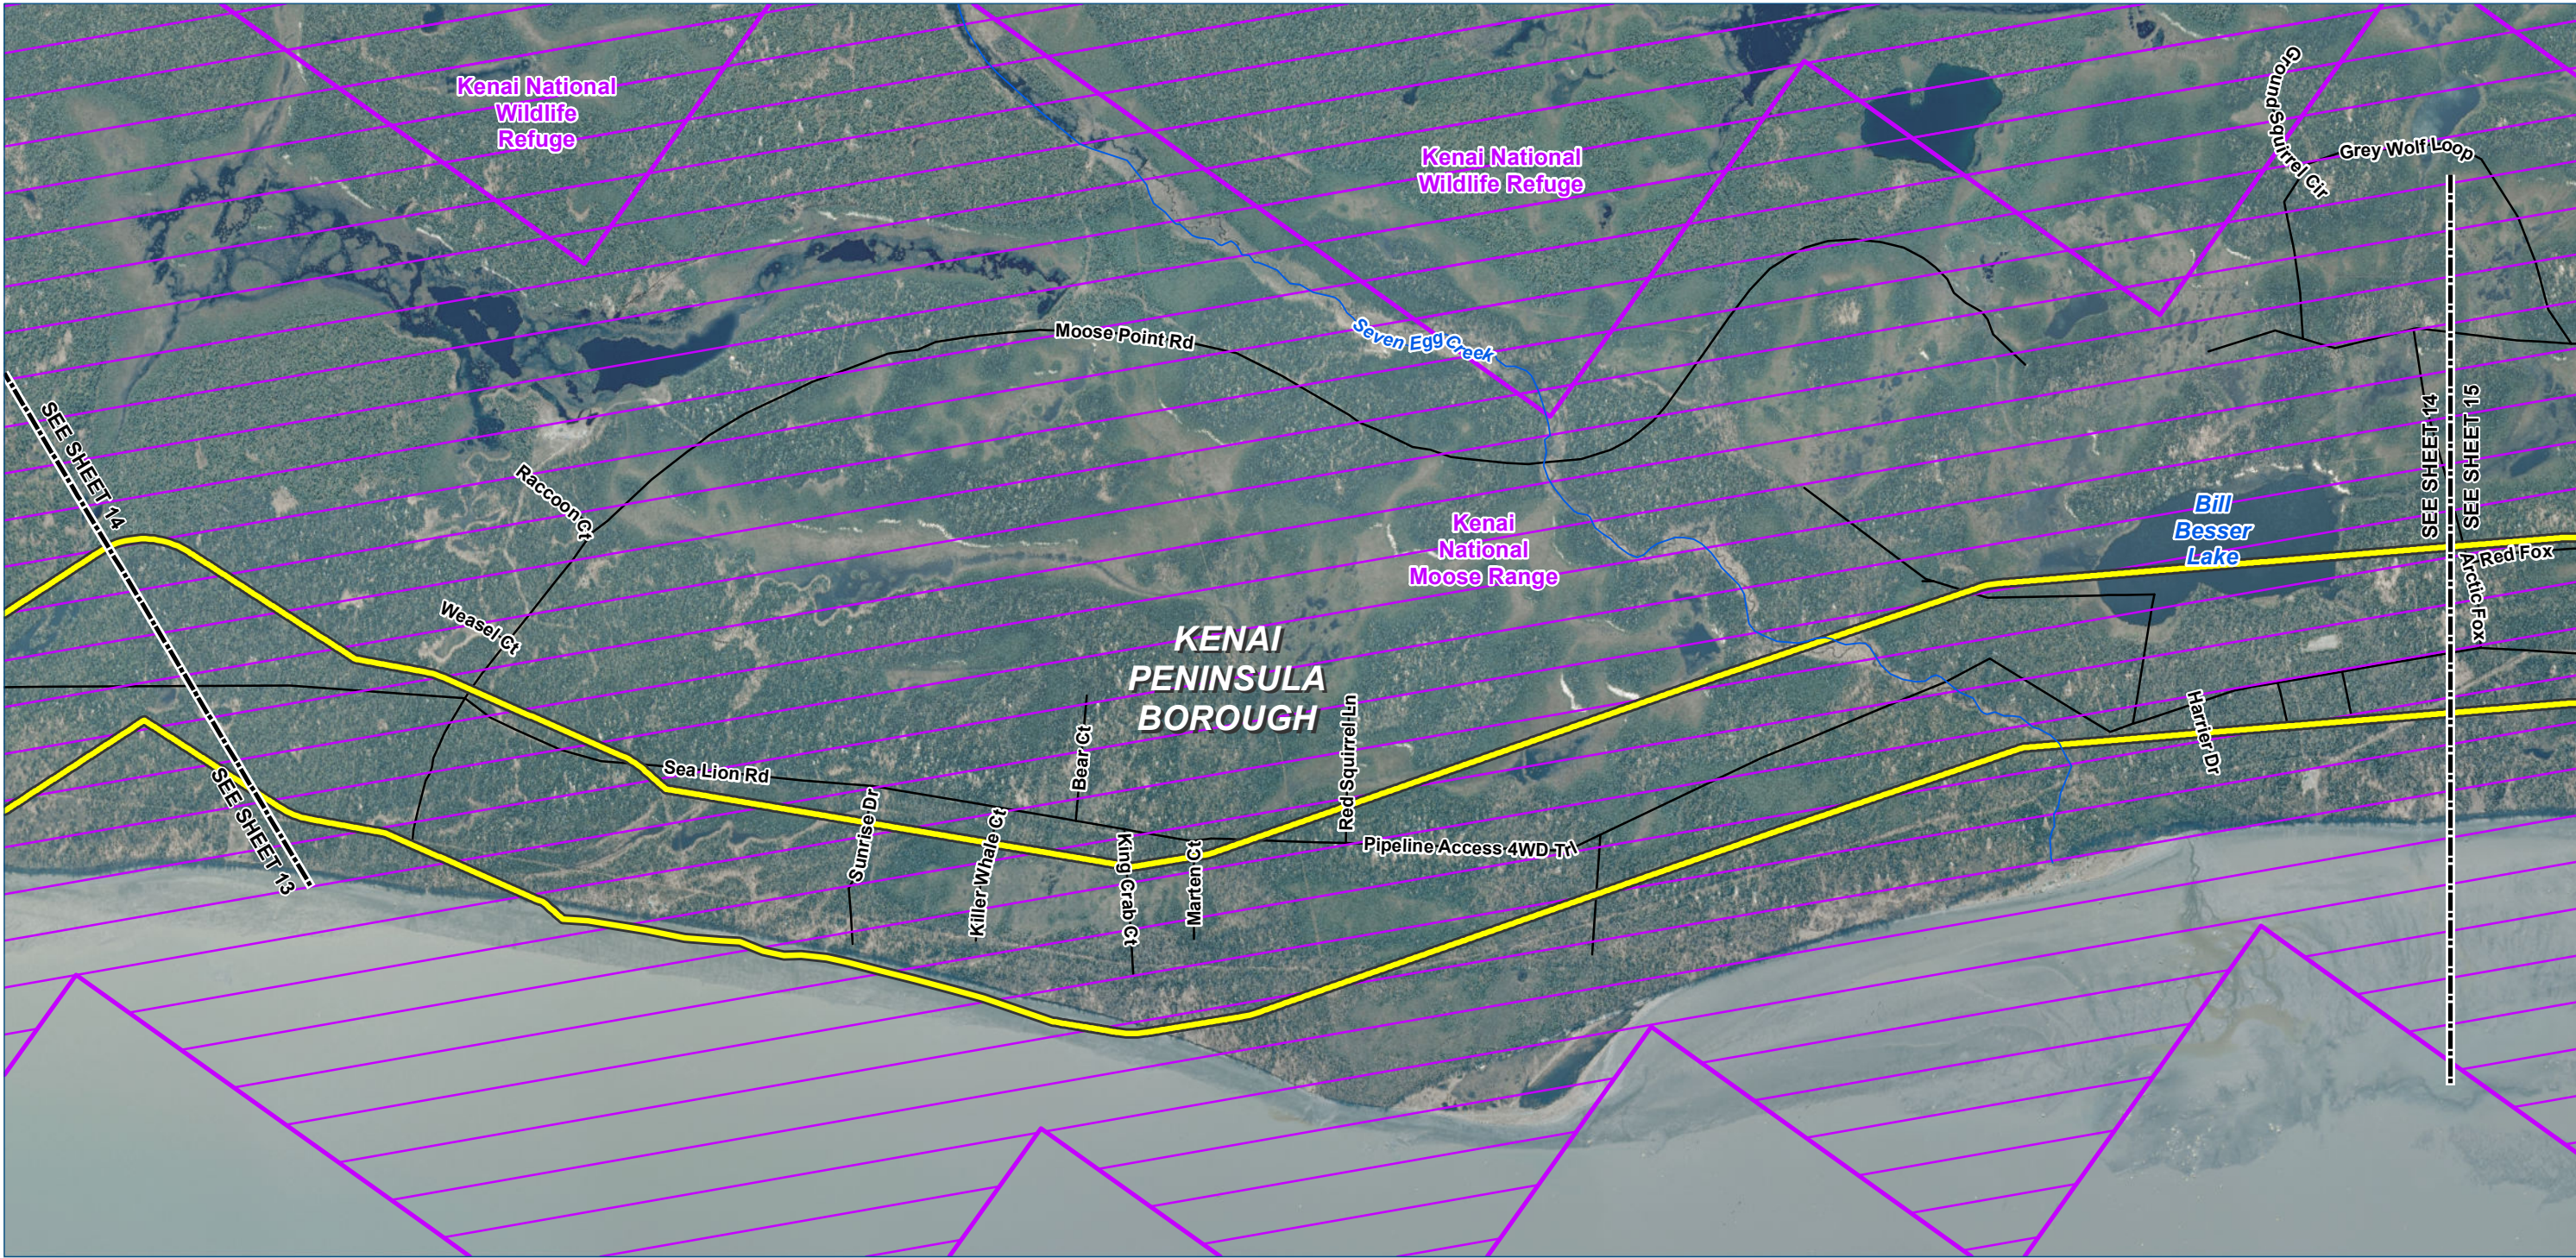

Legend

TIGER Road

NHD Named Flowline

Trail

Study Corridor - 2,000 ft wide (+/-)

Pre-FEED Rev A Alternate Corridor

Borough / Census Area Line

Incorporated City Boundary

Public Land - Large Parcel

01,0002,0004,000 Feet

ALASKA LNG PROJECT		
Appendix A - Pre-FEED Rev A Alternate Corridor		
BOROUGH: KENAI PENINSULA	DRAWN BY: CC	
STATE: ALASKA	CHECKED BY: GS / JS	
REV. NO.:	REVISION	DATE
A	ISSUED FOR REVIEW	2014-06-23
B	ISSUED FOR REVIEW	2014-07-10
C	ISSUED FOR REVIEW	2014-09-30
0	ISSUED FOR REVIEW	2014-10-01
Mile posts will be added once a concept is selected		
DATE: 2014-10-01	PROJECTION: NAD83 STATE PLANE AK 4 5004 FEET	

PREPARED BY:

exp Energy Services Inc.

t: +1.850.385.5441 | f: +1.850.385.5523
1300 Metropolitan Blvd.
Tallahassee, FL 32308
U.S.A.

www.exp.com



exp.

BUILDINGS • EARTH & ENVIRONMENT • ENERGY •

INDUSTRIAL • INFRASTRUCTURE • SUSTAINABILITY •

DWG: APP A-A-ALT_PRE-FEED SHEET: 14

X:\Projects\ExxonMobil\SCLNG\Mapping\20140930_Resource_Report_Rev_0\04_MXD\01_Ver0\App_A_Aerial_Alternate_Preferred_Corridor_Pre_FEED.mxd

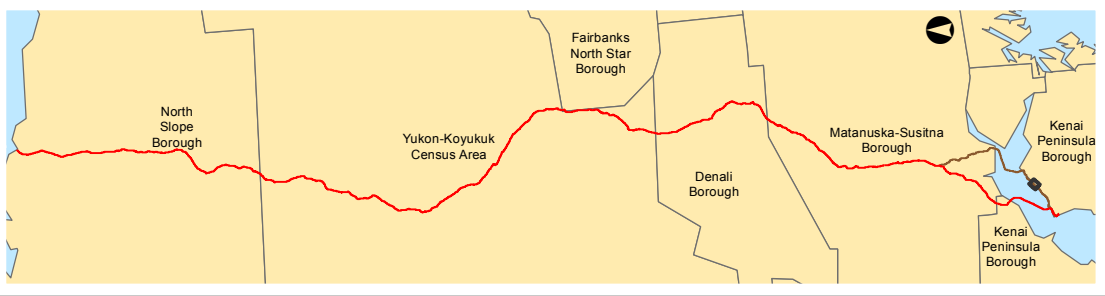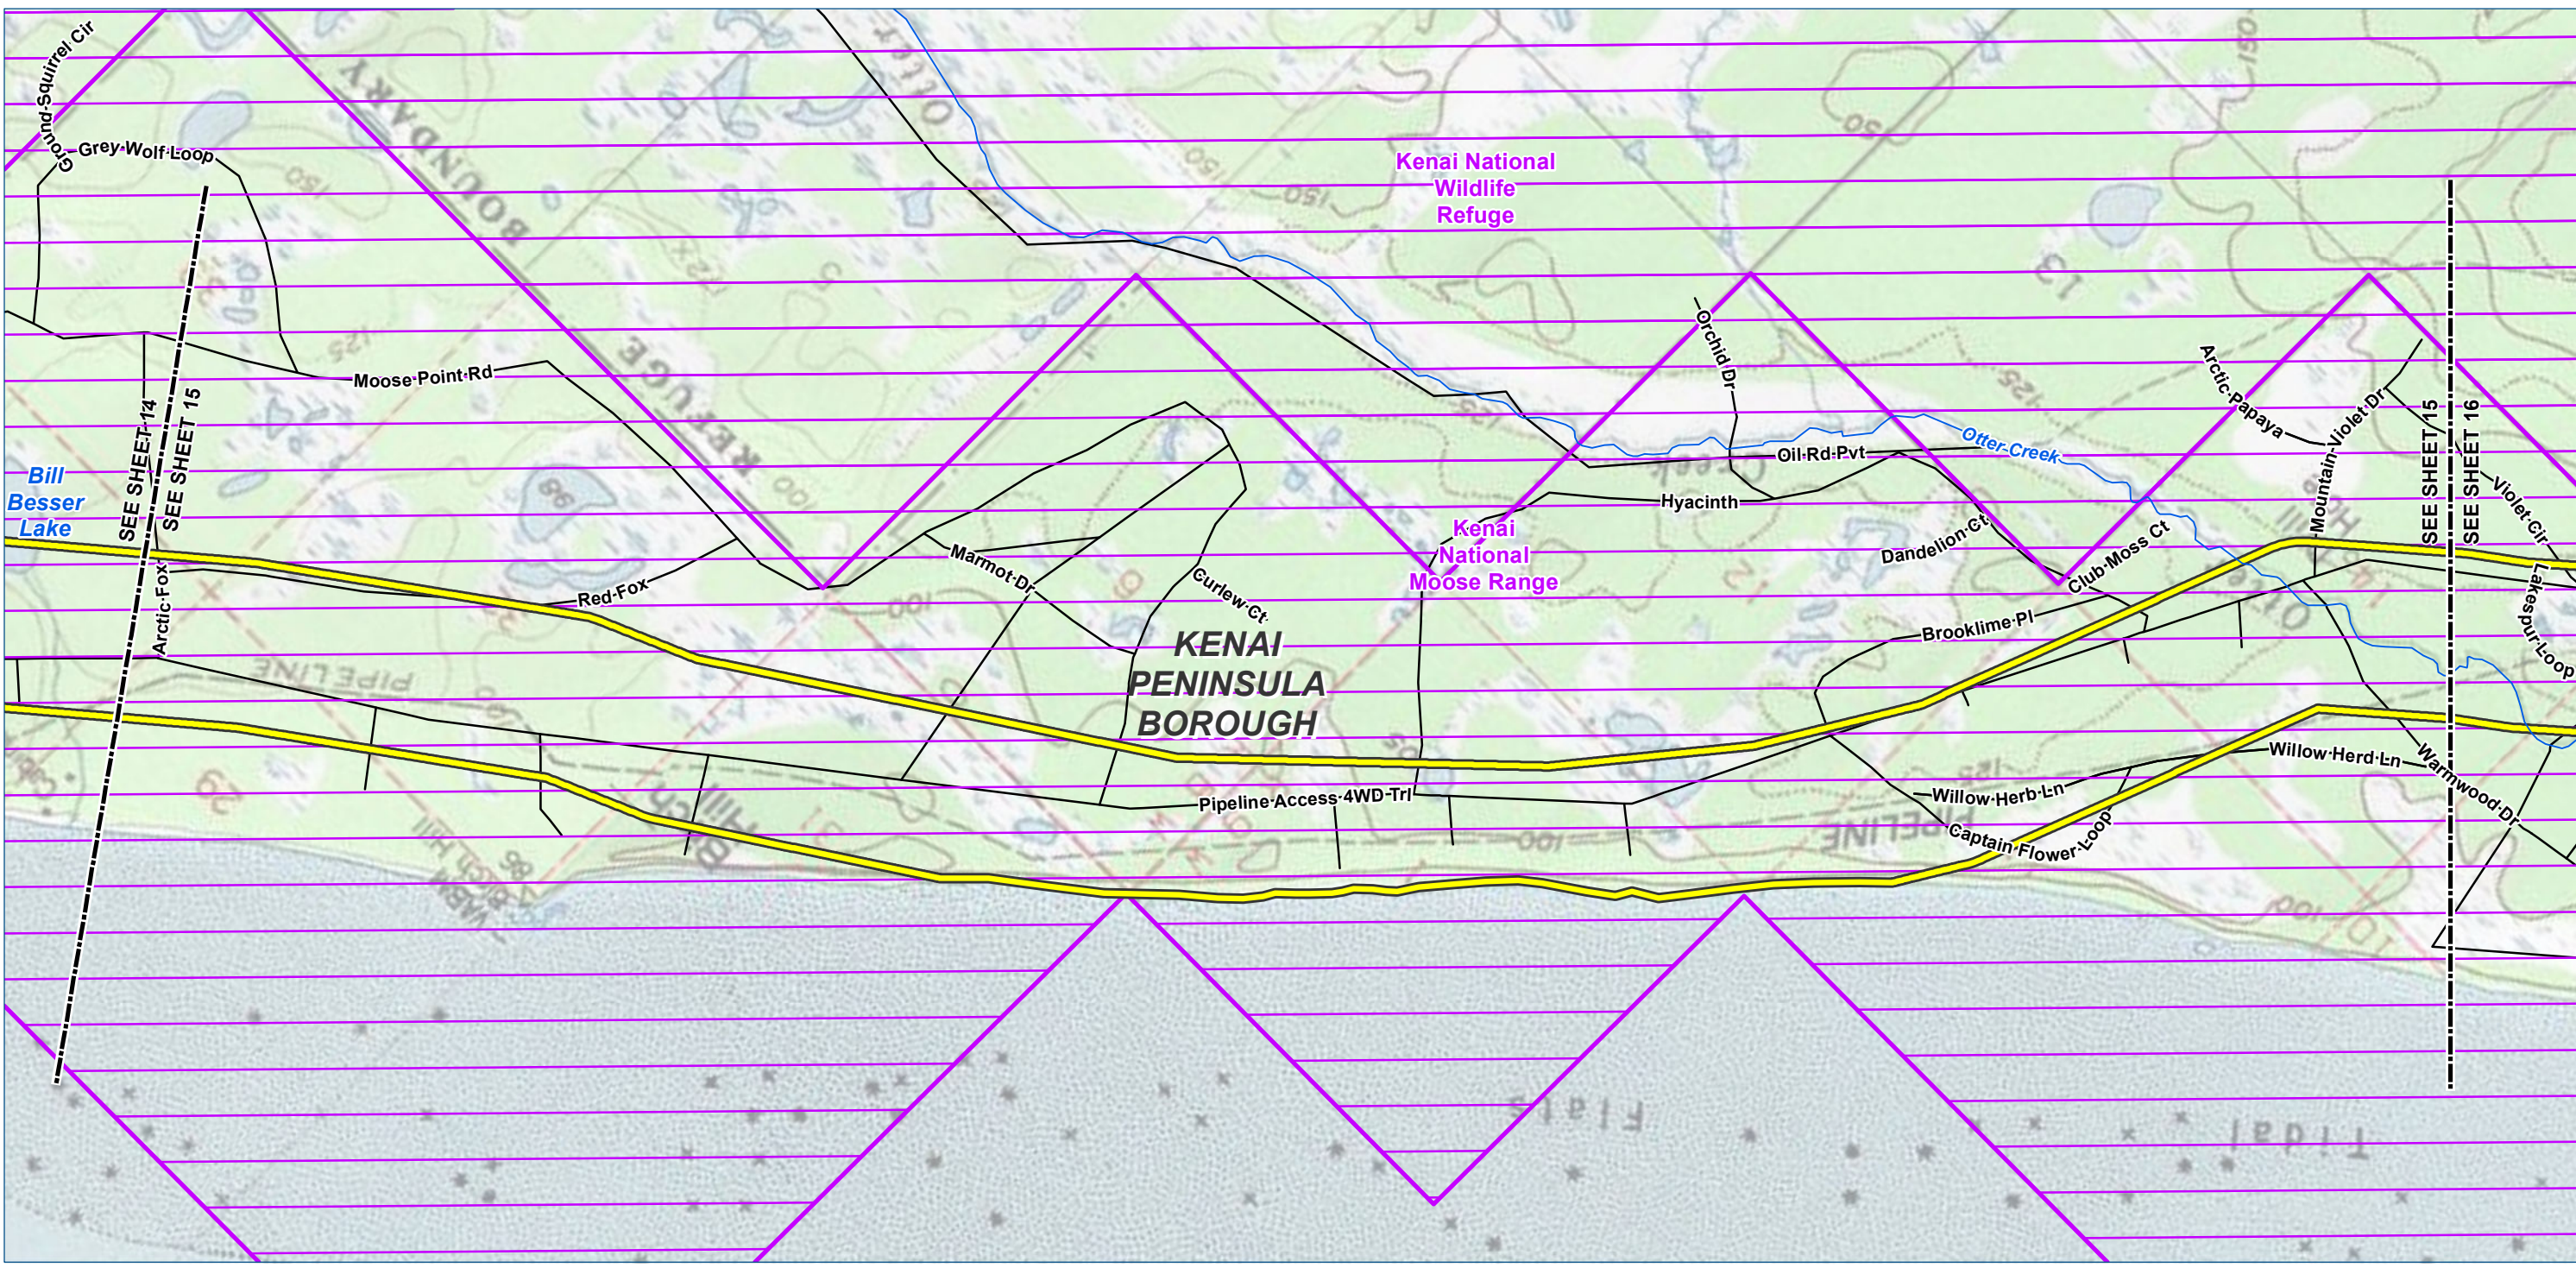

- Legend

TIGER Road

NHD Named Flowline

Trail

Study Corridor - 2,000 ft wide (+/-)

Pre-FEED Rev A Alternate Corridor

Borough / Census Area Line

Incorporated City Boundary

Public Land - Large Parcel
-
- | ALASKA LNG PROJECT | | |
|---|--|------------|
| Appendix A - Pre-FEED Rev A Alternate Corridor | | |
| BOROUGH: KENAI PENINSULA | DRAWN BY: CC | |
| STATE: ALASKA | CHECKED BY: GS / JS | |
| REV. NO.: | REVISION | DATE |
| A | ISSUED FOR REVIEW | 2014-06-23 |
| B | ISSUED FOR REVIEW | 2014-07-10 |
| C | ISSUED FOR REVIEW | 2014-09-30 |
| 0 | ISSUED FOR REVIEW | 2014-10-01 |
| Mile posts will be added once a concept is selected | | |
| DATE: 2014-10-01 | PROJECTION: NAD83 STATE PLANE AK 4 5004 FEET | |
- PREPARED BY:

exp Energy Services Inc.

t: +1.850.385.5441 | f: +1.850.385.5523

1300 Metropolitan Blvd.

Tallahassee, FL 32308


U.S.A.

www.exp.com

BUILDINGS • EARTH & ENVIRONMENT • ENERGY •

INDUSTRIAL • INFRASTRUCTURE • SUSTAINABILITY •

DWG: APP A-T-ALT_PRE-FEED SHEET: 15
- X:\Projects\ExxonMobil\SCLNG\Mapping\20140930_Resource_Report_Rev_0\04_MXD\01_Ver0\App_A_Topo_Alternate_Preferred_Corridor_Pre_FEED.mxd

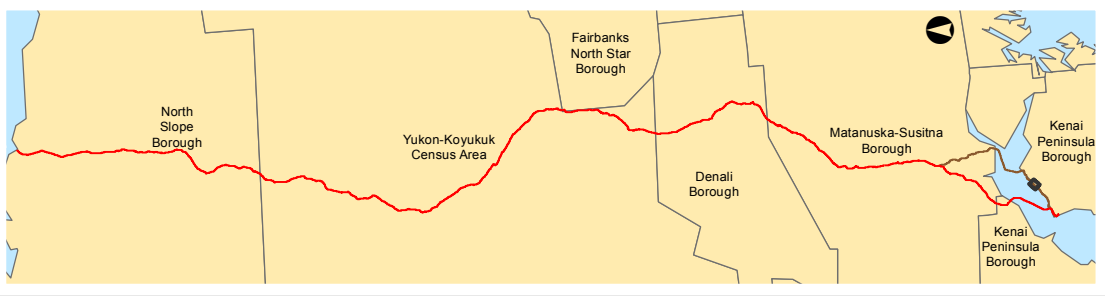

Legend

TIGER Road

NHD Named Flowline

Trail

Study Corridor - 2,000 ft wide (+/-)

Pre-FEED Rev A Alternate Corridor

Borough / Census Area Line

Incorporated City Boundary

Public Land - Large Parcel

ALASKA LNG PROJECT		
Appendix A - Pre-FEED Rev A Alternate Corridor		
BOROUGH: KENAI PENINSULA	DRAWN BY: CC	
STATE: ALASKA	CHECKED BY: GS / JS	
REV. NO.:	REVISION	DATE
A	ISSUED FOR REVIEW	2014-06-23
B	ISSUED FOR REVIEW	2014-07-10
C	ISSUED FOR REVIEW	2014-09-30
0	ISSUED FOR REVIEW	2014-10-01
Mile posts will be added once a concept is selected		
DATE: 2014-10-01	PROJECTION: NAD83 STATE PLANE AK 4 5004 FEET	

PREPARED BY:

exp Energy Services Inc.



t: +1.850.385.5441 | f: +1.850.385.5523
1300 Metropolitan Blvd.
Tallahassee, FL 32308
U.S.A.
www.exp.com

BUILDINGS • EARTH & ENVIRONMENT • ENERGY •

INDUSTRIAL • INFRASTRUCTURE • SUSTAINABILITY •

DWG: APP A-A-ALT_PRE-FEED SHEET: 15

X:\Projects\ExxonMobil\SCLNG\Mapping\20140930_Resource_Report_Rev_0\04_MXD\01_Ver0\App_A_Aerial_Alternate_Preferred_Corridor_Pre_FEED.mxd

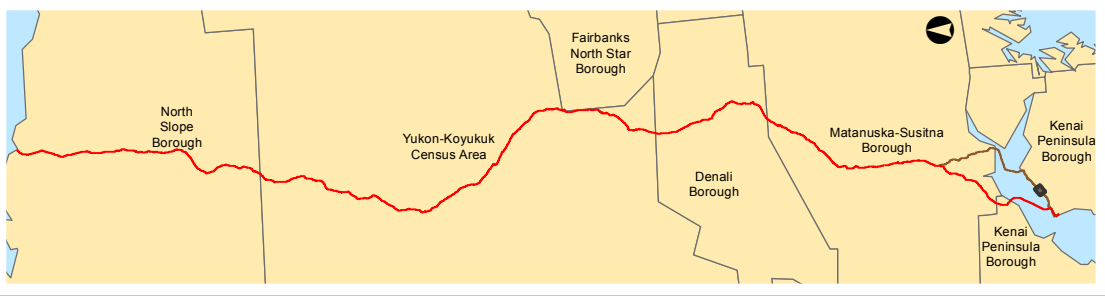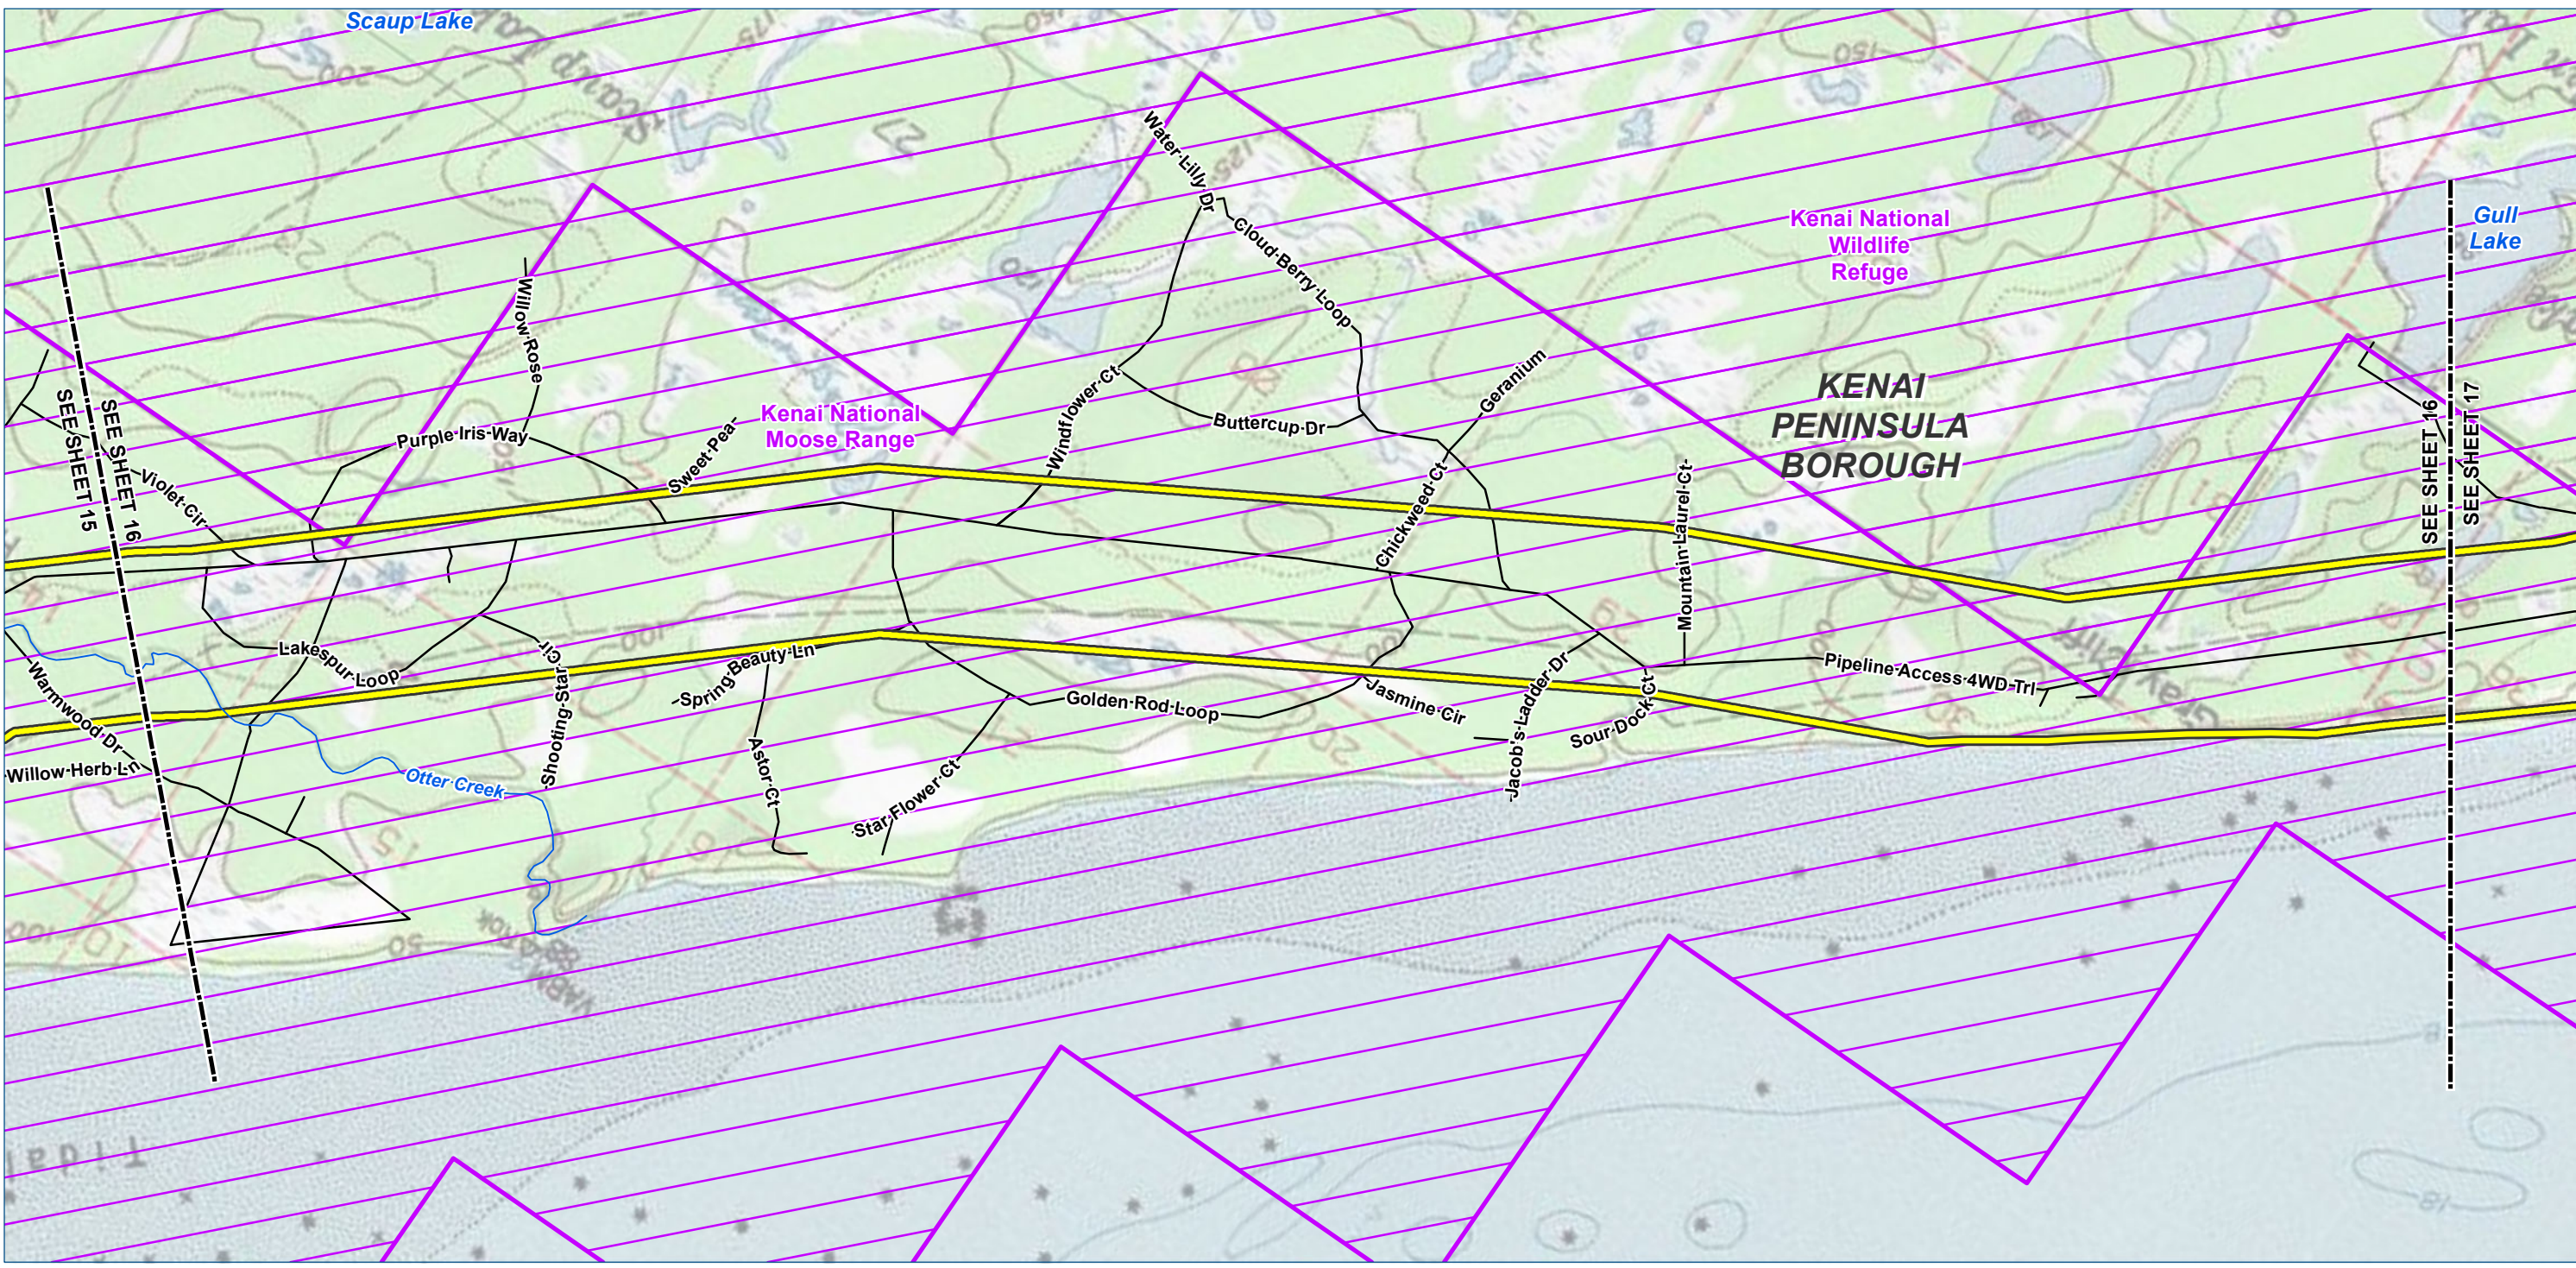

Legend

TIGER Road

NHD Named Flowline

Trail


Study Corridor - 2,000 ft wide (+/-)

Pre-FEED Rev A Alternate Corridor

Borough / Census Area Line

Incorporated City Boundary

Public Land - Large Parcel

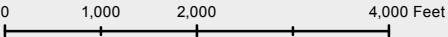

ALASKA LNG PROJECT		
Appendix A - Pre-FEED Rev A Alternate Corridor		
BOROUGH: KENAI PENINSULA	DRAWN BY: CC	
STATE: ALASKA	CHECKED BY: GS / JS	
REV. NO.:	REVISION	DATE
A	ISSUED FOR REVIEW	2014-06-23
B	ISSUED FOR REVIEW	2014-07-10
C	ISSUED FOR REVIEW	2014-09-30
0	ISSUED FOR REVIEW	2014-10-01
Mile posts will be added once a concept is selected		
DATE: 2014-10-01	PROJECTION: NAD83 STATE PLANE AK 4 5004 FEET	

PREPARED BY:

exp Energy Services Inc.



t: +1.850.385.5441 | f: +1.850.385.5523
1300 Metropolitan Blvd.
Tallahassee, FL 32308
U.S.A.

www.exp.com

BUILDINGS • EARTH & ENVIRONMENT • ENERGY •

INDUSTRIAL • INFRASTRUCTURE • SUSTAINABILITY •

DWG: APP A-T-ALT_PRE-FEED SHEET: 16

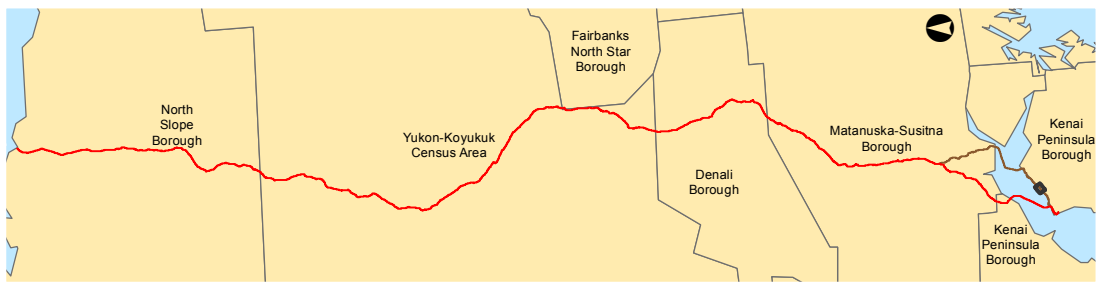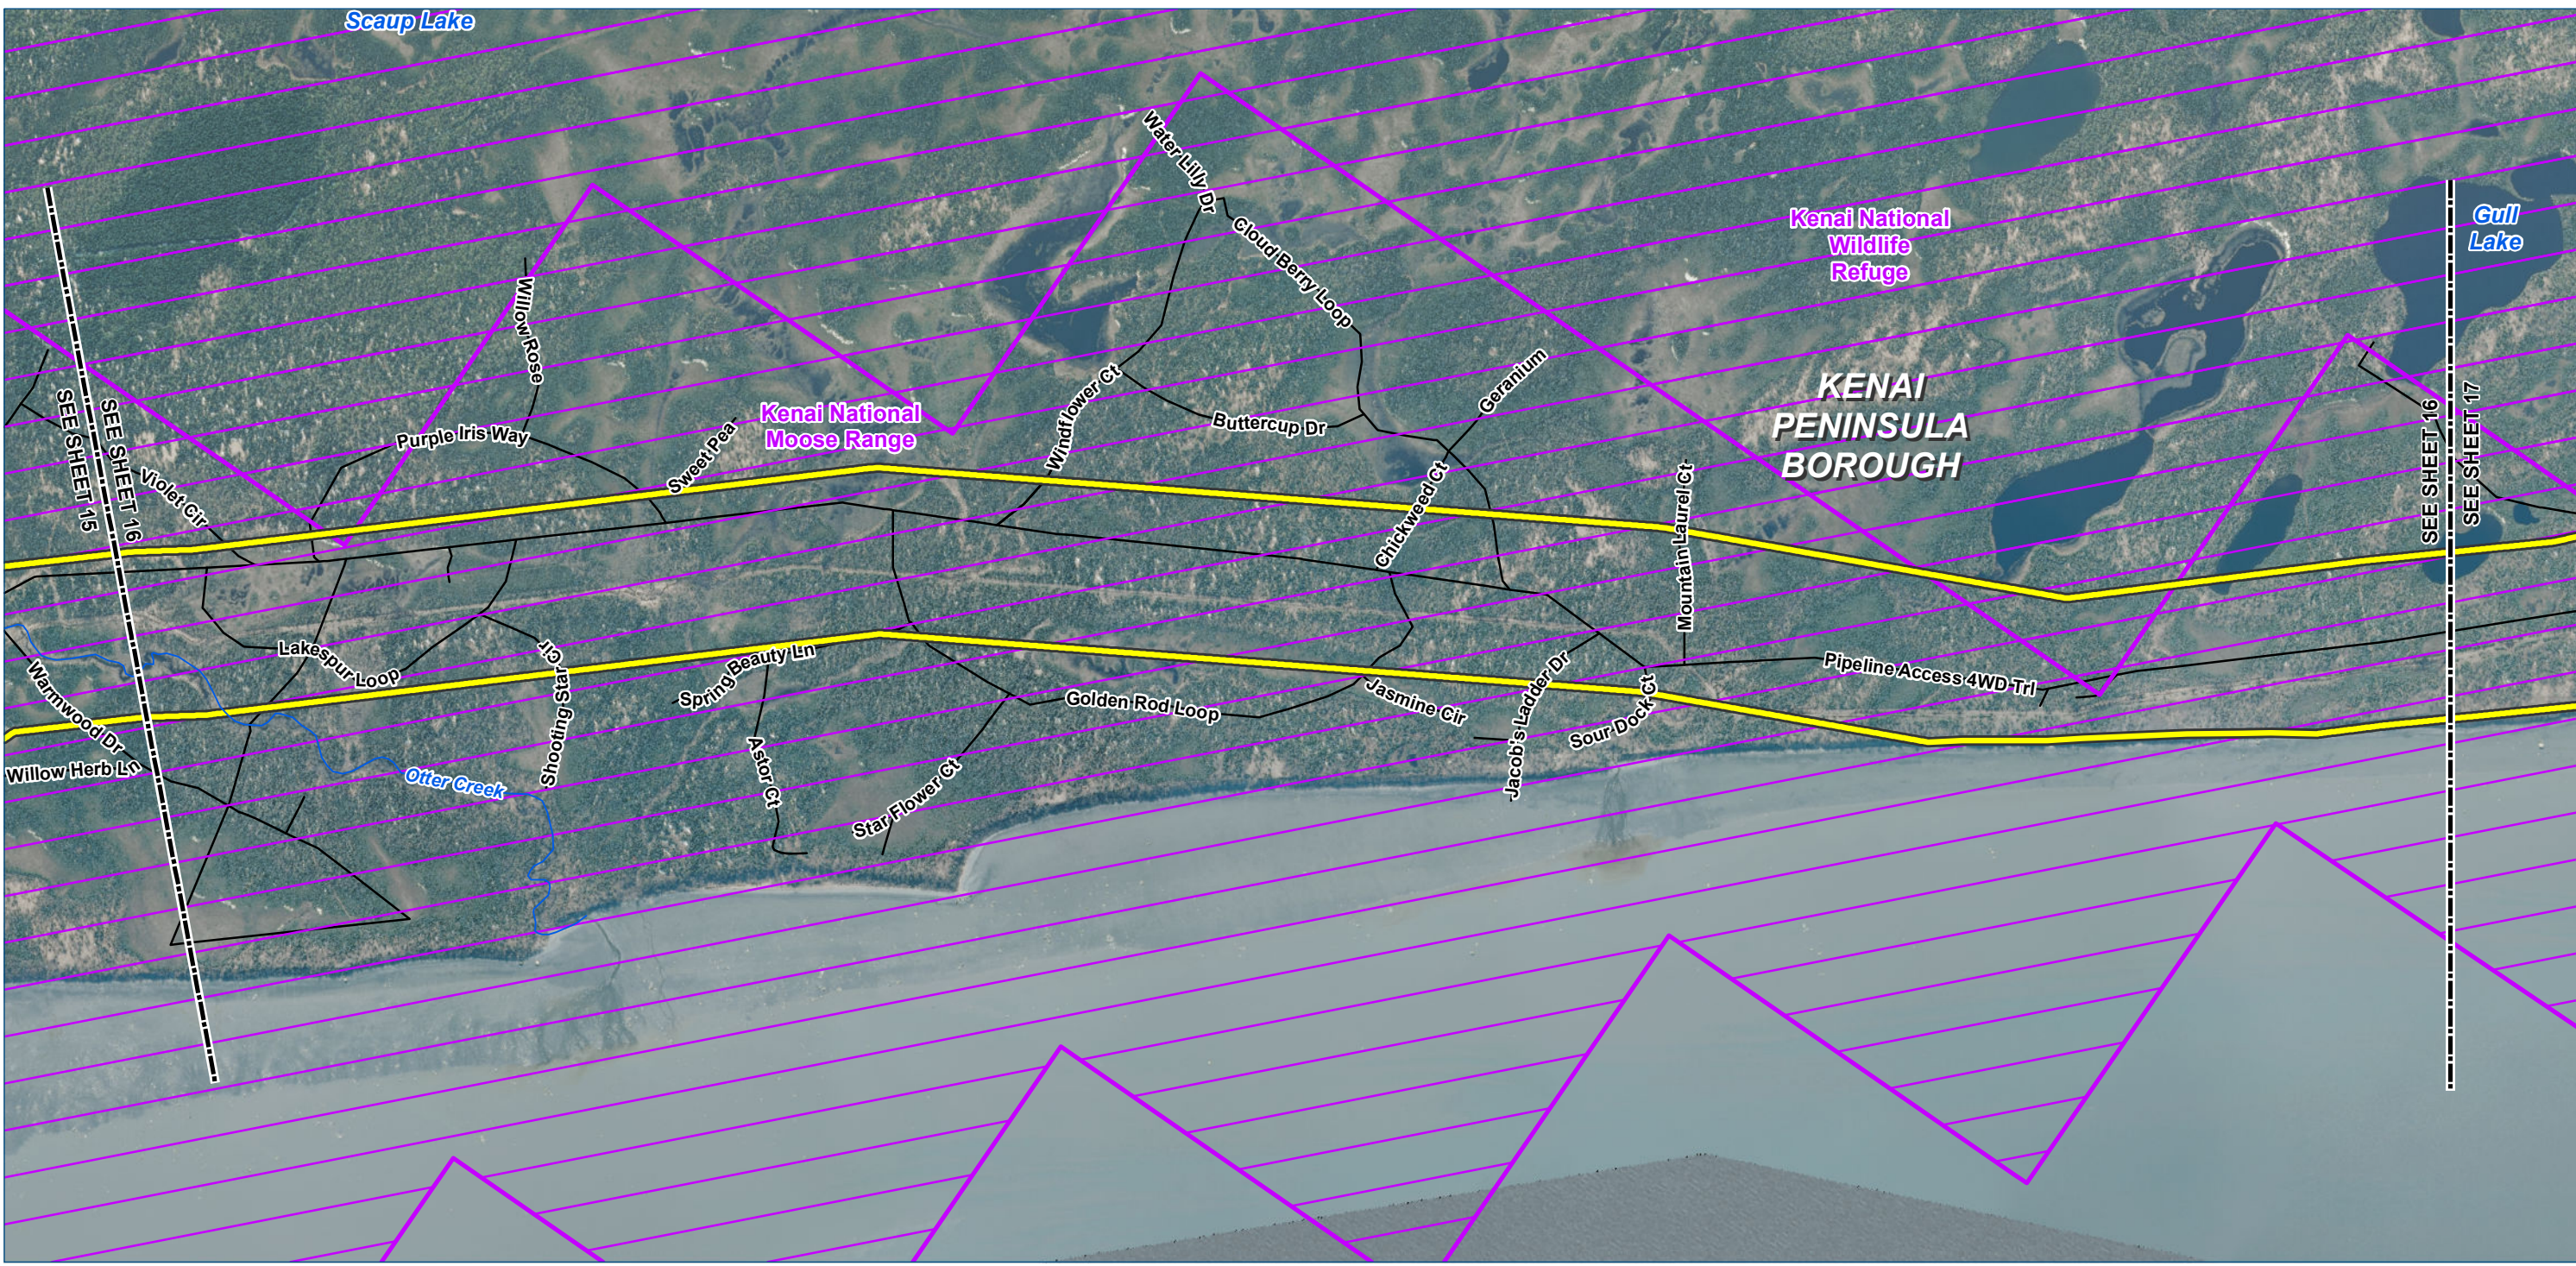

Alaska LNG Project

Legend

TIGER Road

NHD Named Flowline

Trail

Study Corridor - 2,000 ft wide (+/-)

Pre-FEED Rev A Alternate Corridor

Borough / Census Area Line

Incorporated City Boundary

Public Land - Large Parcel

ALASKA LNG PROJECT		
Appendix A - Pre-FEED Rev A Alternate Corridor		
BOROUGH: KENAI PENINSULA	DRAWN BY: CC	
STATE: ALASKA	CHECKED BY: GS / JS	
REV. NO.:	REVISION	DATE
A	ISSUED FOR REVIEW	2014-06-23
B	ISSUED FOR REVIEW	2014-07-10
C	ISSUED FOR REVIEW	2014-09-30
0	ISSUED FOR REVIEW	2014-10-01
Mile posts will be added once a concept is selected		
DATE: 2014-10-01	PROJECTION: NAD83 STATE PLANE AK 4 5004 FEET	

PREPARED BY:

exp Energy Services Inc.

t: +1.850.385.5441 | f: +1.850.385.5523
1300 Metropolitan Blvd.
Tallahassee, FL 32308
U.S.A.



www.exp.com

BUILDINGS • EARTH & ENVIRONMENT • ENERGY •

INDUSTRIAL • INFRASTRUCTURE • SUSTAINABILITY •

DWG: APP A-A-ALT_PRE-FEED SHEET: 16

X:\Projects\ExxonMobil\SCLNG\Mapping\20140930_Resource_Report_Rev_0\04_MXD\01_Ver0\App_A_Aerial_Alternate_Preferred_Corridor_Pre_FEED.mxd

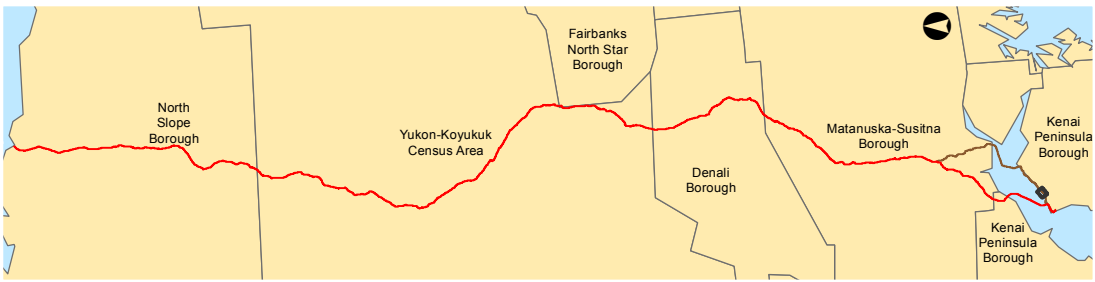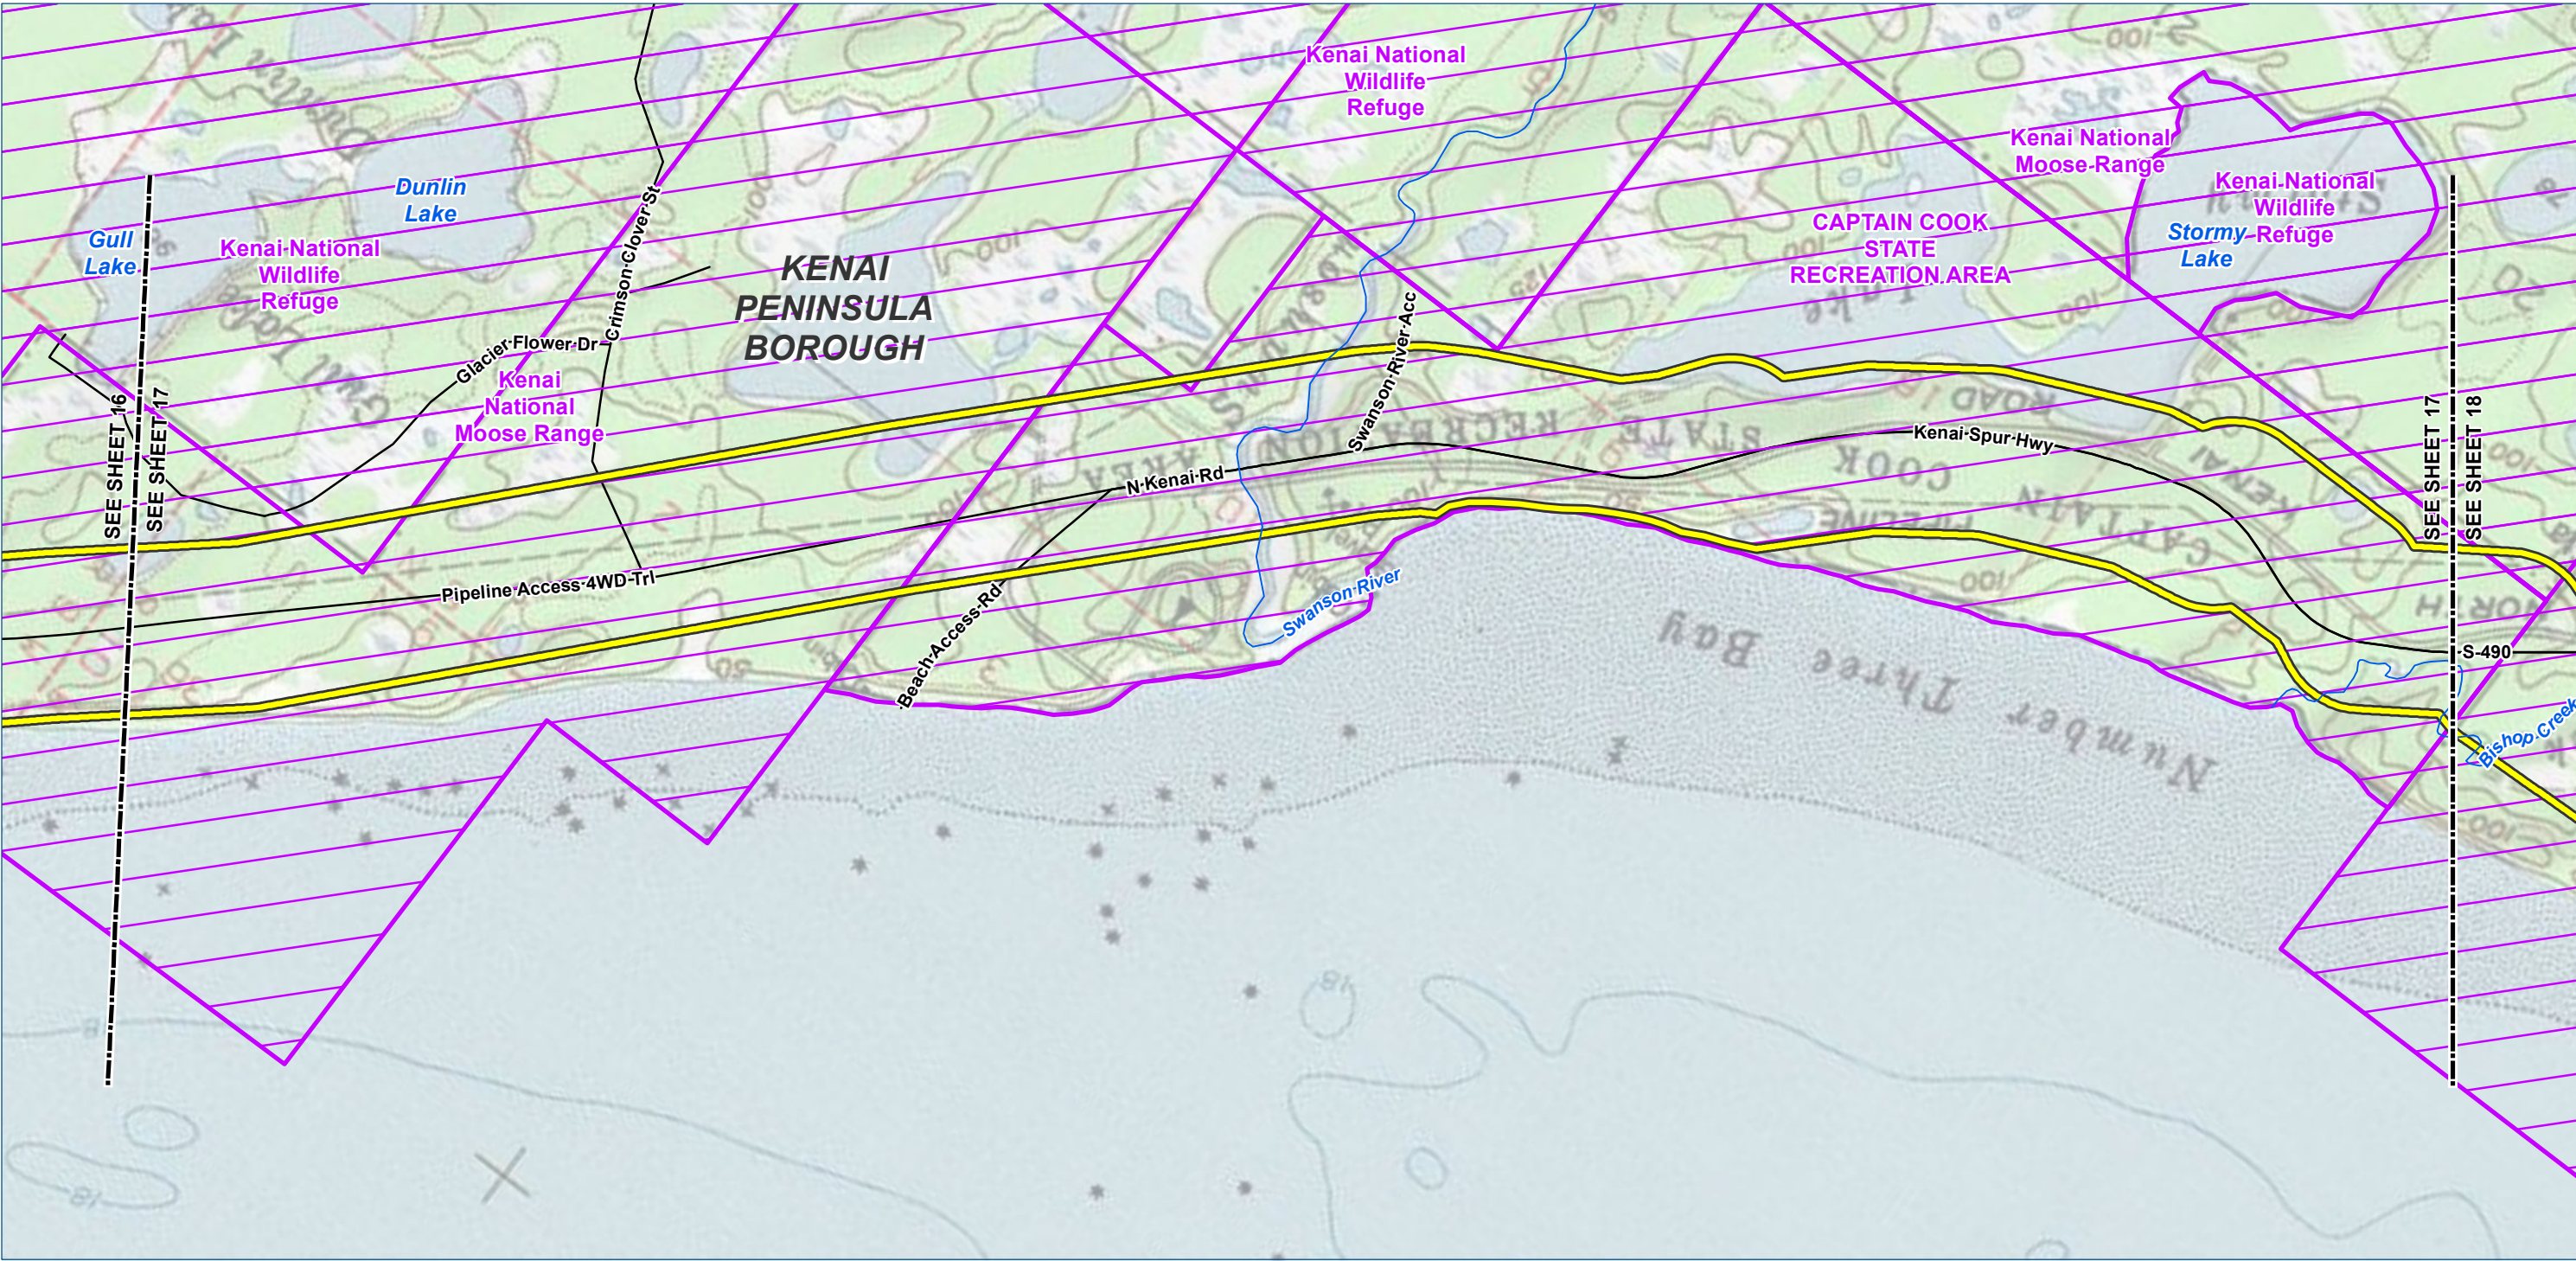

- Legend

TIGER Road

NHD Named Flowline

Trail

Study Corridor - 2,000 ft wide (+/-)

Pre-FEED Rev A Alternate Corridor

Borough / Census Area Line

Incorporated City Boundary

Public Land - Large Parcel
-
- | ALASKA LNG PROJECT | | |
|---|--|------------|
| Appendix A - Pre-FEED Rev A Alternate Corridor | | |
| BOROUGH: KENAI PENINSULA | DRAWN BY: CC | |
| STATE: ALASKA | CHECKED BY: GS / JS | |
| REV. NO.: | REVISION | DATE |
| A | ISSUED FOR REVIEW | 2014-06-23 |
| B | ISSUED FOR REVIEW | 2014-07-10 |
| C | ISSUED FOR REVIEW | 2014-09-30 |
| 0 | ISSUED FOR REVIEW | 2014-10-01 |
| Mile posts will be added once a concept is selected | | |
| DATE: 2014-10-01 | PROJECTION: NAD83 STATE PLANE AK 4 5004 FEET | |
- PREPARED BY:

exp Energy Services Inc.


t: +1.850.385.5441 | f: +1.850.385.5523
1300 Metropolitan Blvd.
Tallahassee, FL 32308
U.S.A.

www.exp.com

BUILDINGS • EARTH & ENVIRONMENT • ENERGY •

INDUSTRIAL • INFRASTRUCTURE • SUSTAINABILITY •

DWG: APP A-T-ALT_PRE-FEED SHEET: 17

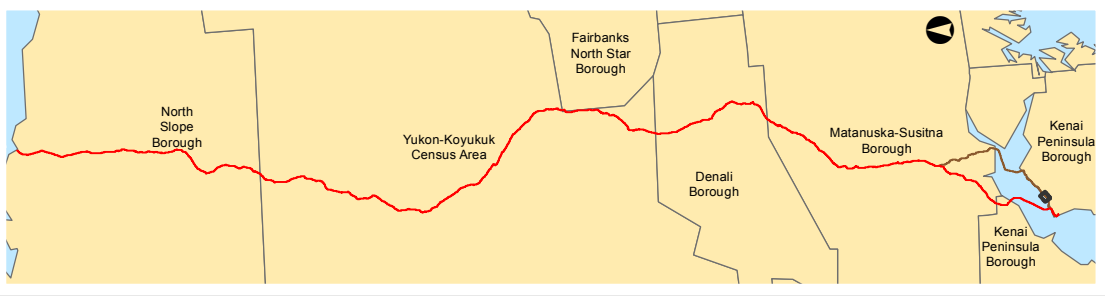

Legend

TIGER Road

NHD Named Flowline

Trail

Study Corridor - 2,000 ft wide (+/-)

Pre-FEED Rev A Alternate Corridor

Borough / Census Area Line

Incorporated City Boundary

Public Land - Large Parcel

ALASKA LNG PROJECT		
Appendix A - Pre-FEED Rev A Alternate Corridor		
BOROUGH: KENAI PENINSULA	DRAWN BY: CC	
STATE: ALASKA	CHECKED BY: GS / JS	
REV. NO.:	REVISION	DATE
A	ISSUED FOR REVIEW	2014-06-23
B	ISSUED FOR REVIEW	2014-07-10
C	ISSUED FOR REVIEW	2014-09-30
0	ISSUED FOR REVIEW	2014-10-01
Mile posts will be added once a concept is selected		
DATE: 2014-10-01	PROJECTION: NAD83 STATE PLANE AK 4 5004 FEET	

PREPARED BY:

exp Energy Services Inc.

t: +1.850.385.5441 | f: +1.850.385.5523
1300 Metropolitan Blvd.
Tallahassee, FL 32308
U.S.A.
www.exp.com





BUILDINGS • EARTH & ENVIRONMENT • ENERGY •

INDUSTRIAL • INFRASTRUCTURE • SUSTAINABILITY •

DWG: APP A-A-ALT_PRE-FEED

SHEET: 17

X:\Projects\ExxonMobil\SCLNG\Mapping\20140930_Resource_Report_Rev_0\04_MXD\01_Ver0\App_A_Aerial_Alternate_Preferred_Corridor_Pre_FEED.mxd

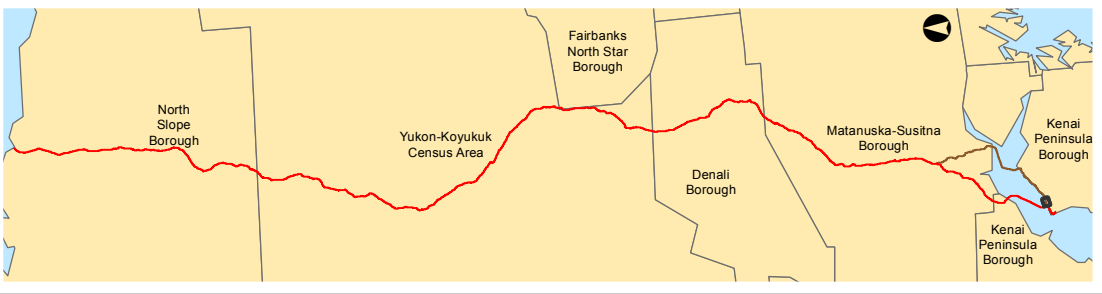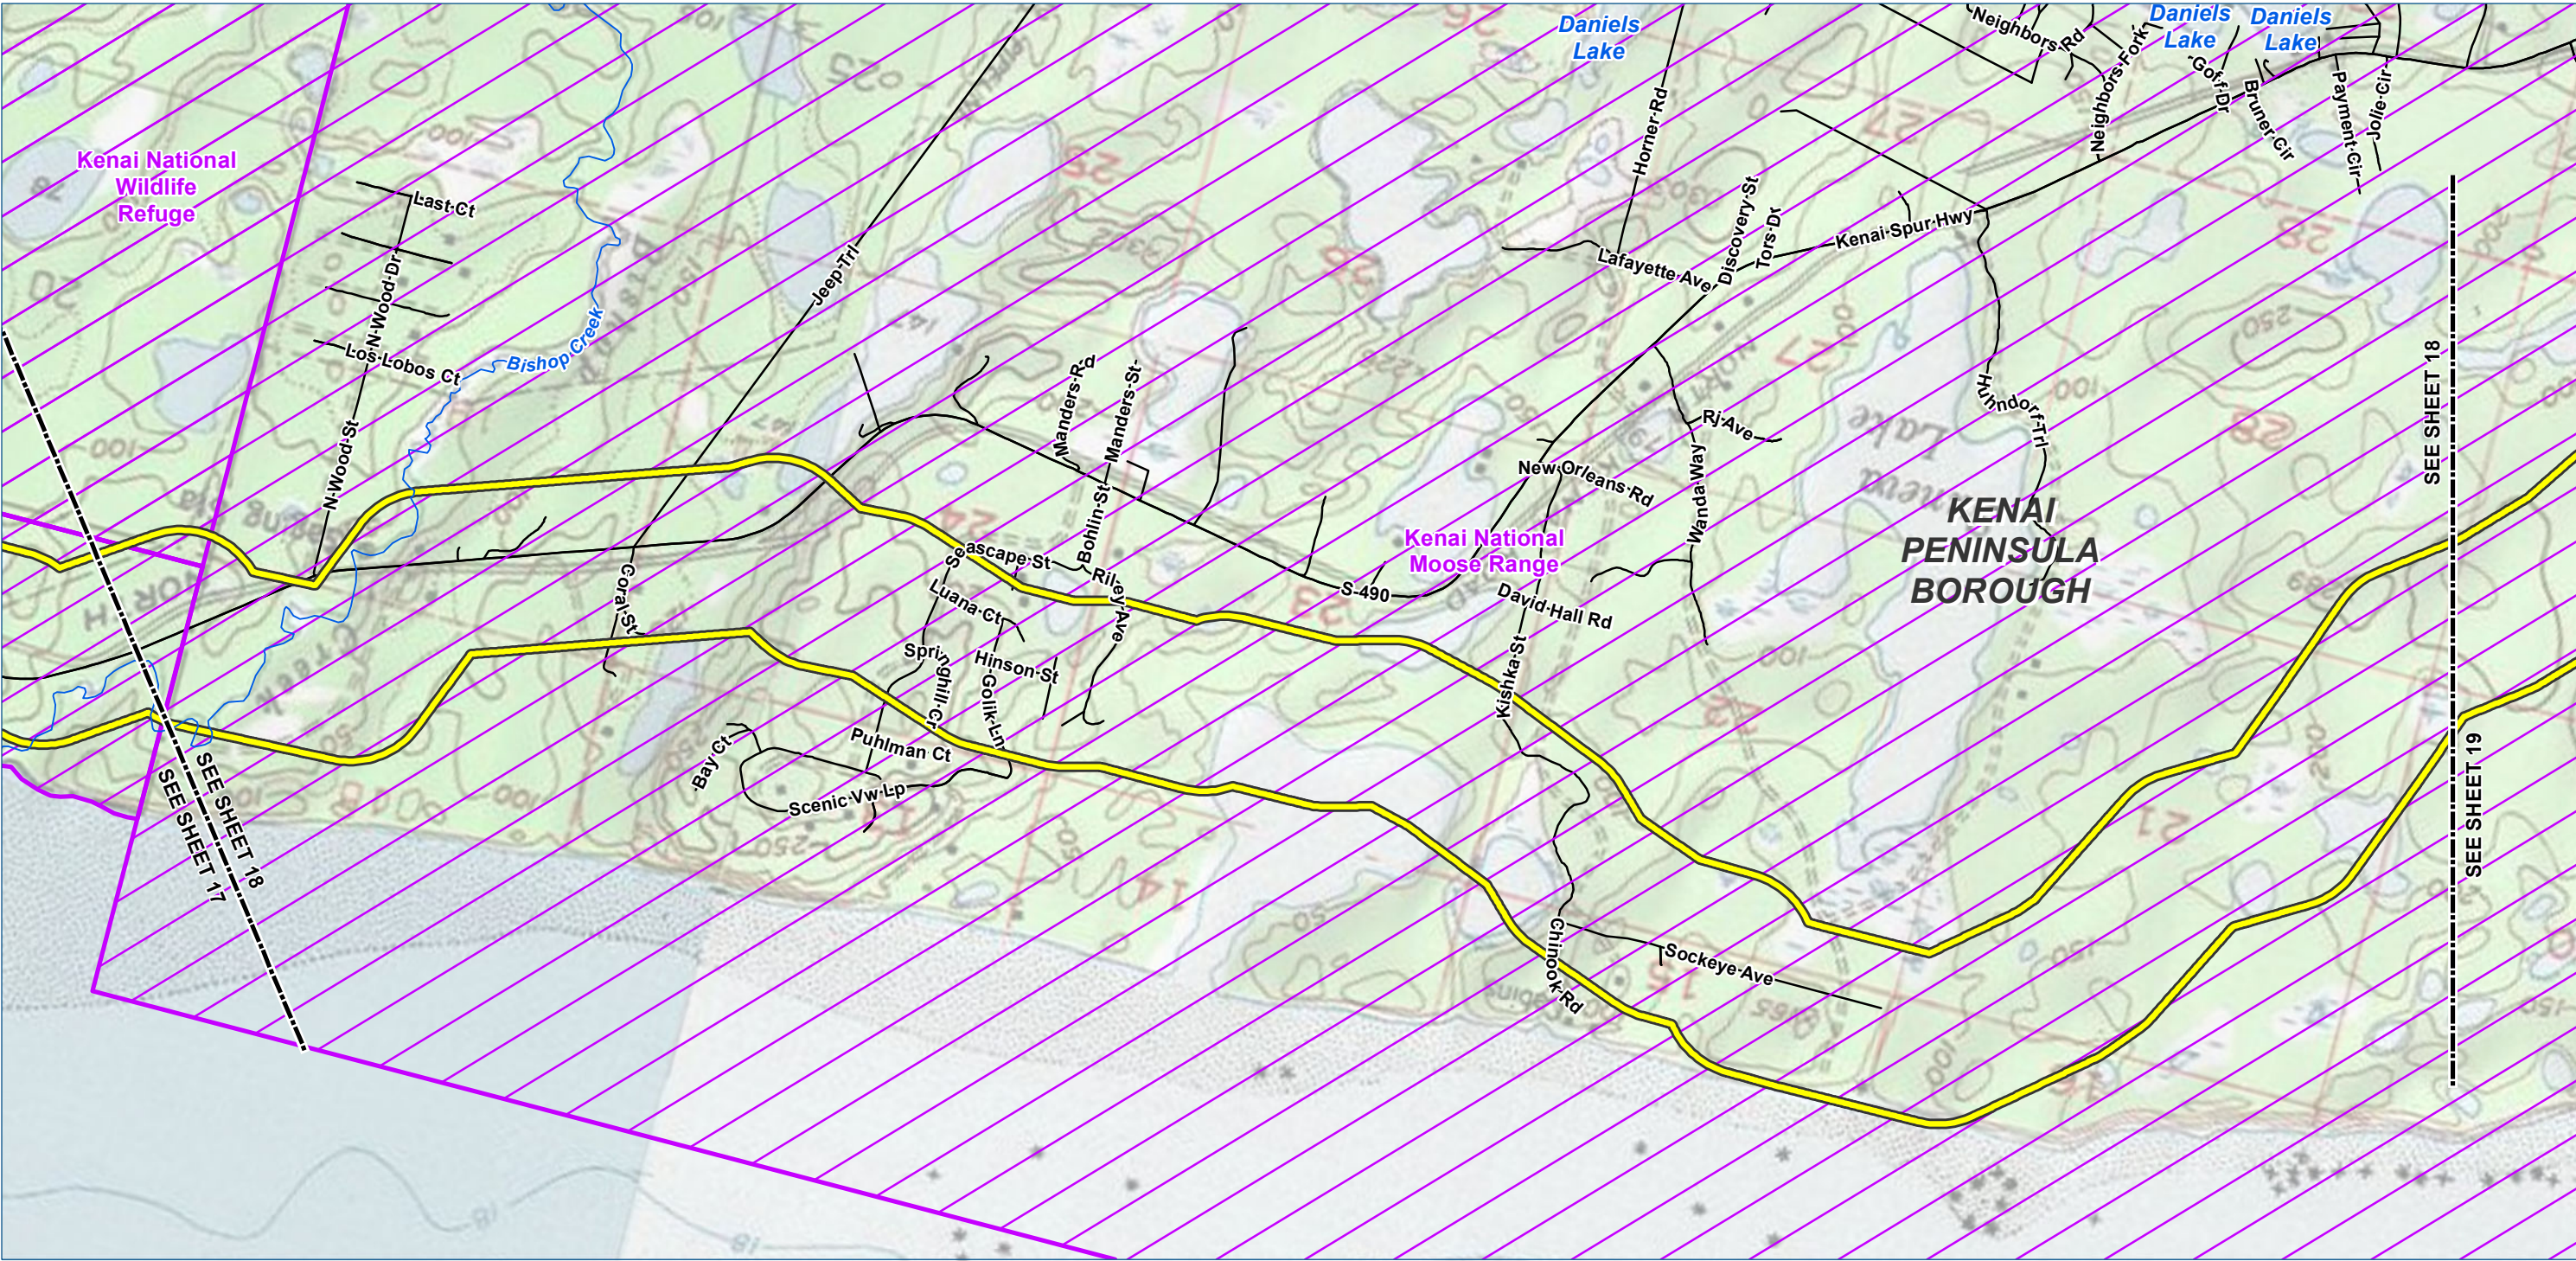

Legend

- TIGER Road
- NHD Named Flowline
- Trail
- Study Corridor - 2,000 ft wide (+/-)
- Pre-FEED Rev A Alternate Corridor
- Borough / Census Area Line
- Incorporated City Boundary
- Public Land - Large Parcel

0 1,000 2,000 4,000 Feet

ALASKA LNG PROJECT

Appendix A - Pre-FEED Rev A Alternate Corridor

BOROUGH: KENAI PENINSULA		DRAWN BY: CC
STATE: ALASKA		CHECKED BY: GS / JS
REV. NO.:	REVISION	DATE
A	ISSUED FOR REVIEW	2014-06-23
B	ISSUED FOR REVIEW	2014-07-10
C	ISSUED FOR REVIEW	2014-09-30
D	ISSUED FOR REVIEW	2014-10-01
Mile posts will be added once a concept is selected		

DATE: 2014-10-01 PROJECTION: NAD83 STATE PLANE AK 4 5004 FEET

PREPARED BY:

exp Energy Services Inc.


t: +1.850.385.5441 | f: +1.850.385.5523
1300 Metropolitan Blvd.
Tallahassee, FL 32308
U.S.A.

www.exp.com



• BUILDINGS • EARTH & ENVIRONMENT • ENERGY •
• INDUSTRIAL • INFRASTRUCTURE • SUSTAINABILITY •

DWG: APP A-T-ALT_PRE-FEED SHEET: 18

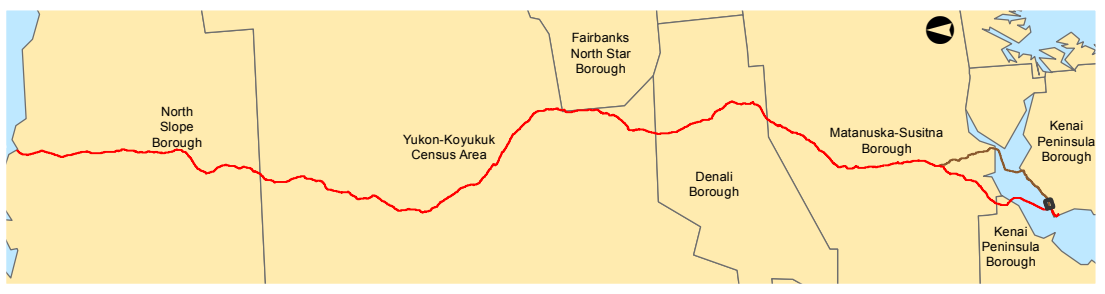

Legend

TIGER Road

NHD Named Flowline

Trail

Study Corridor - 2,000 ft wide (+/-)

Pre-FEED Rev A Alternate Corridor

Borough / Census Area Line

Incorporated City Boundary

Public Land - Large Parcel

ALASKA LNG PROJECT		
Appendix A - Pre-FEED Rev A Alternate Corridor		
BOROUGH: KENAI PENINSULA	DRAWN BY: CC	
STATE: ALASKA	CHECKED BY: GS / JS	
REV. NO.:	REVISION	DATE
A	ISSUED FOR REVIEW	2014-06-23
B	ISSUED FOR REVIEW	2014-07-10
C	ISSUED FOR REVIEW	2014-09-30
0	ISSUED FOR REVIEW	2014-10-01
Mile posts will be added once a concept is selected		
DATE: 2014-10-01	PROJECTION: NAD83 STATE PLANE AK 4 5004 FEET	

PREPARED BY:

exp Energy Services Inc.

t: +1.850.385.5441 | f: +1.850.385.5523

1300 Metropolitan Blvd.

Tallahassee, FL 32308

U.S.A.

www.exp.com


BUILDINGS • EARTH & ENVIRONMENT • ENERGY •

INDUSTRIAL • INFRASTRUCTURE • SUSTAINABILITY •

DWG: APP A-A-ALT_PRE-FEED

SHEET: 18


X:\Projects\ExxonMobil\SCLNG\Mapping\20140930_Resource_Report_Rev_0\04_MXD\01_Ver0\App_A_Aerial_Alternate_Preferred_Corridor_Pre_FEED.mxd

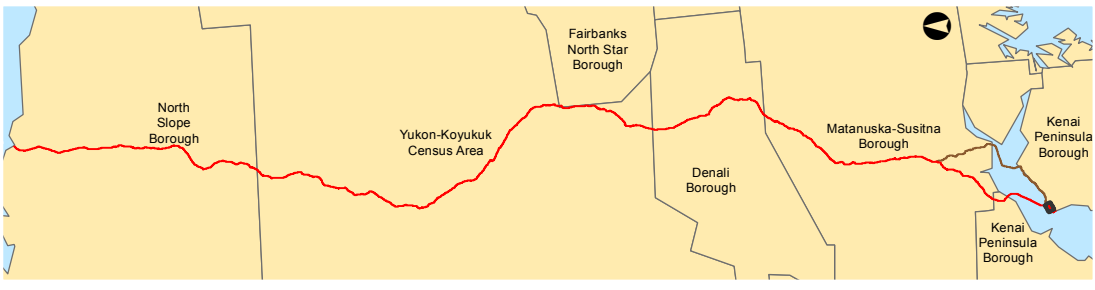

Legend

- TIGER Road
- NHD Named Flowline
- Trail
- Study Corridor - 2,000 ft wide (+/-)**
- Pre-FEED Rev A Alternate Corridor

- Borough / Census Area Line
- Incorporated City Boundary
- Public Land - Large Parcel

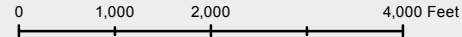

ALASKA LNG PROJECT		
Appendix A - Pre-FEED Rev A Alternate Corridor		
BOROUGH: KENAI PENINSULA	DRAWN BY: CC	
STATE: ALASKA	CHECKED BY: GS / JS	
REV. NO.:	REVISION	DATE
A	ISSUED FOR REVIEW	2014-06-23
B	ISSUED FOR REVIEW	2014-07-10
C	ISSUED FOR REVIEW	2014-09-30
0	ISSUED FOR REVIEW	2014-10-01
Mile posts will be added once a concept is selected		
DATE: 2014-10-01	PROJECTION: NAD83 STATE PLANE AK 4 5004 FEET	

PREPARED BY:



exp Energy Services Inc.

t: +1.850.385.5441 | f: +1.850.385.5523
1300 Metropolitan Blvd.
Tallahassee, FL 32308
U.S.A.

www.exp.com

• BUILDINGS • EARTH & ENVIRONMENT • ENERGY •
• INDUSTRIAL • INFRASTRUCTURE • SUSTAINABILITY •

DWG: APP A-T-ALT_PRE-FEED SHEET: 19

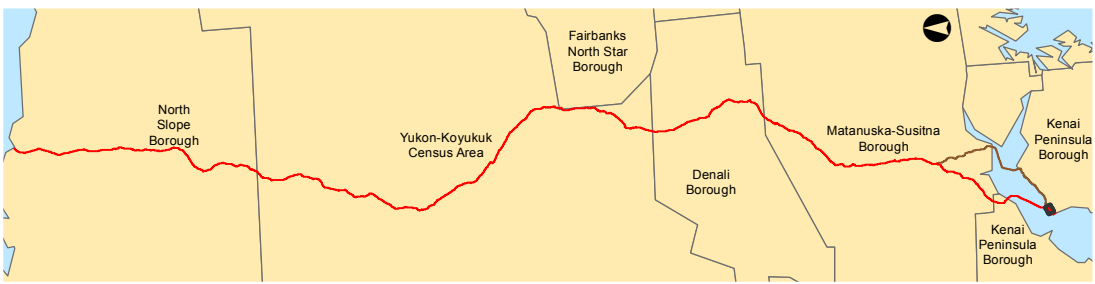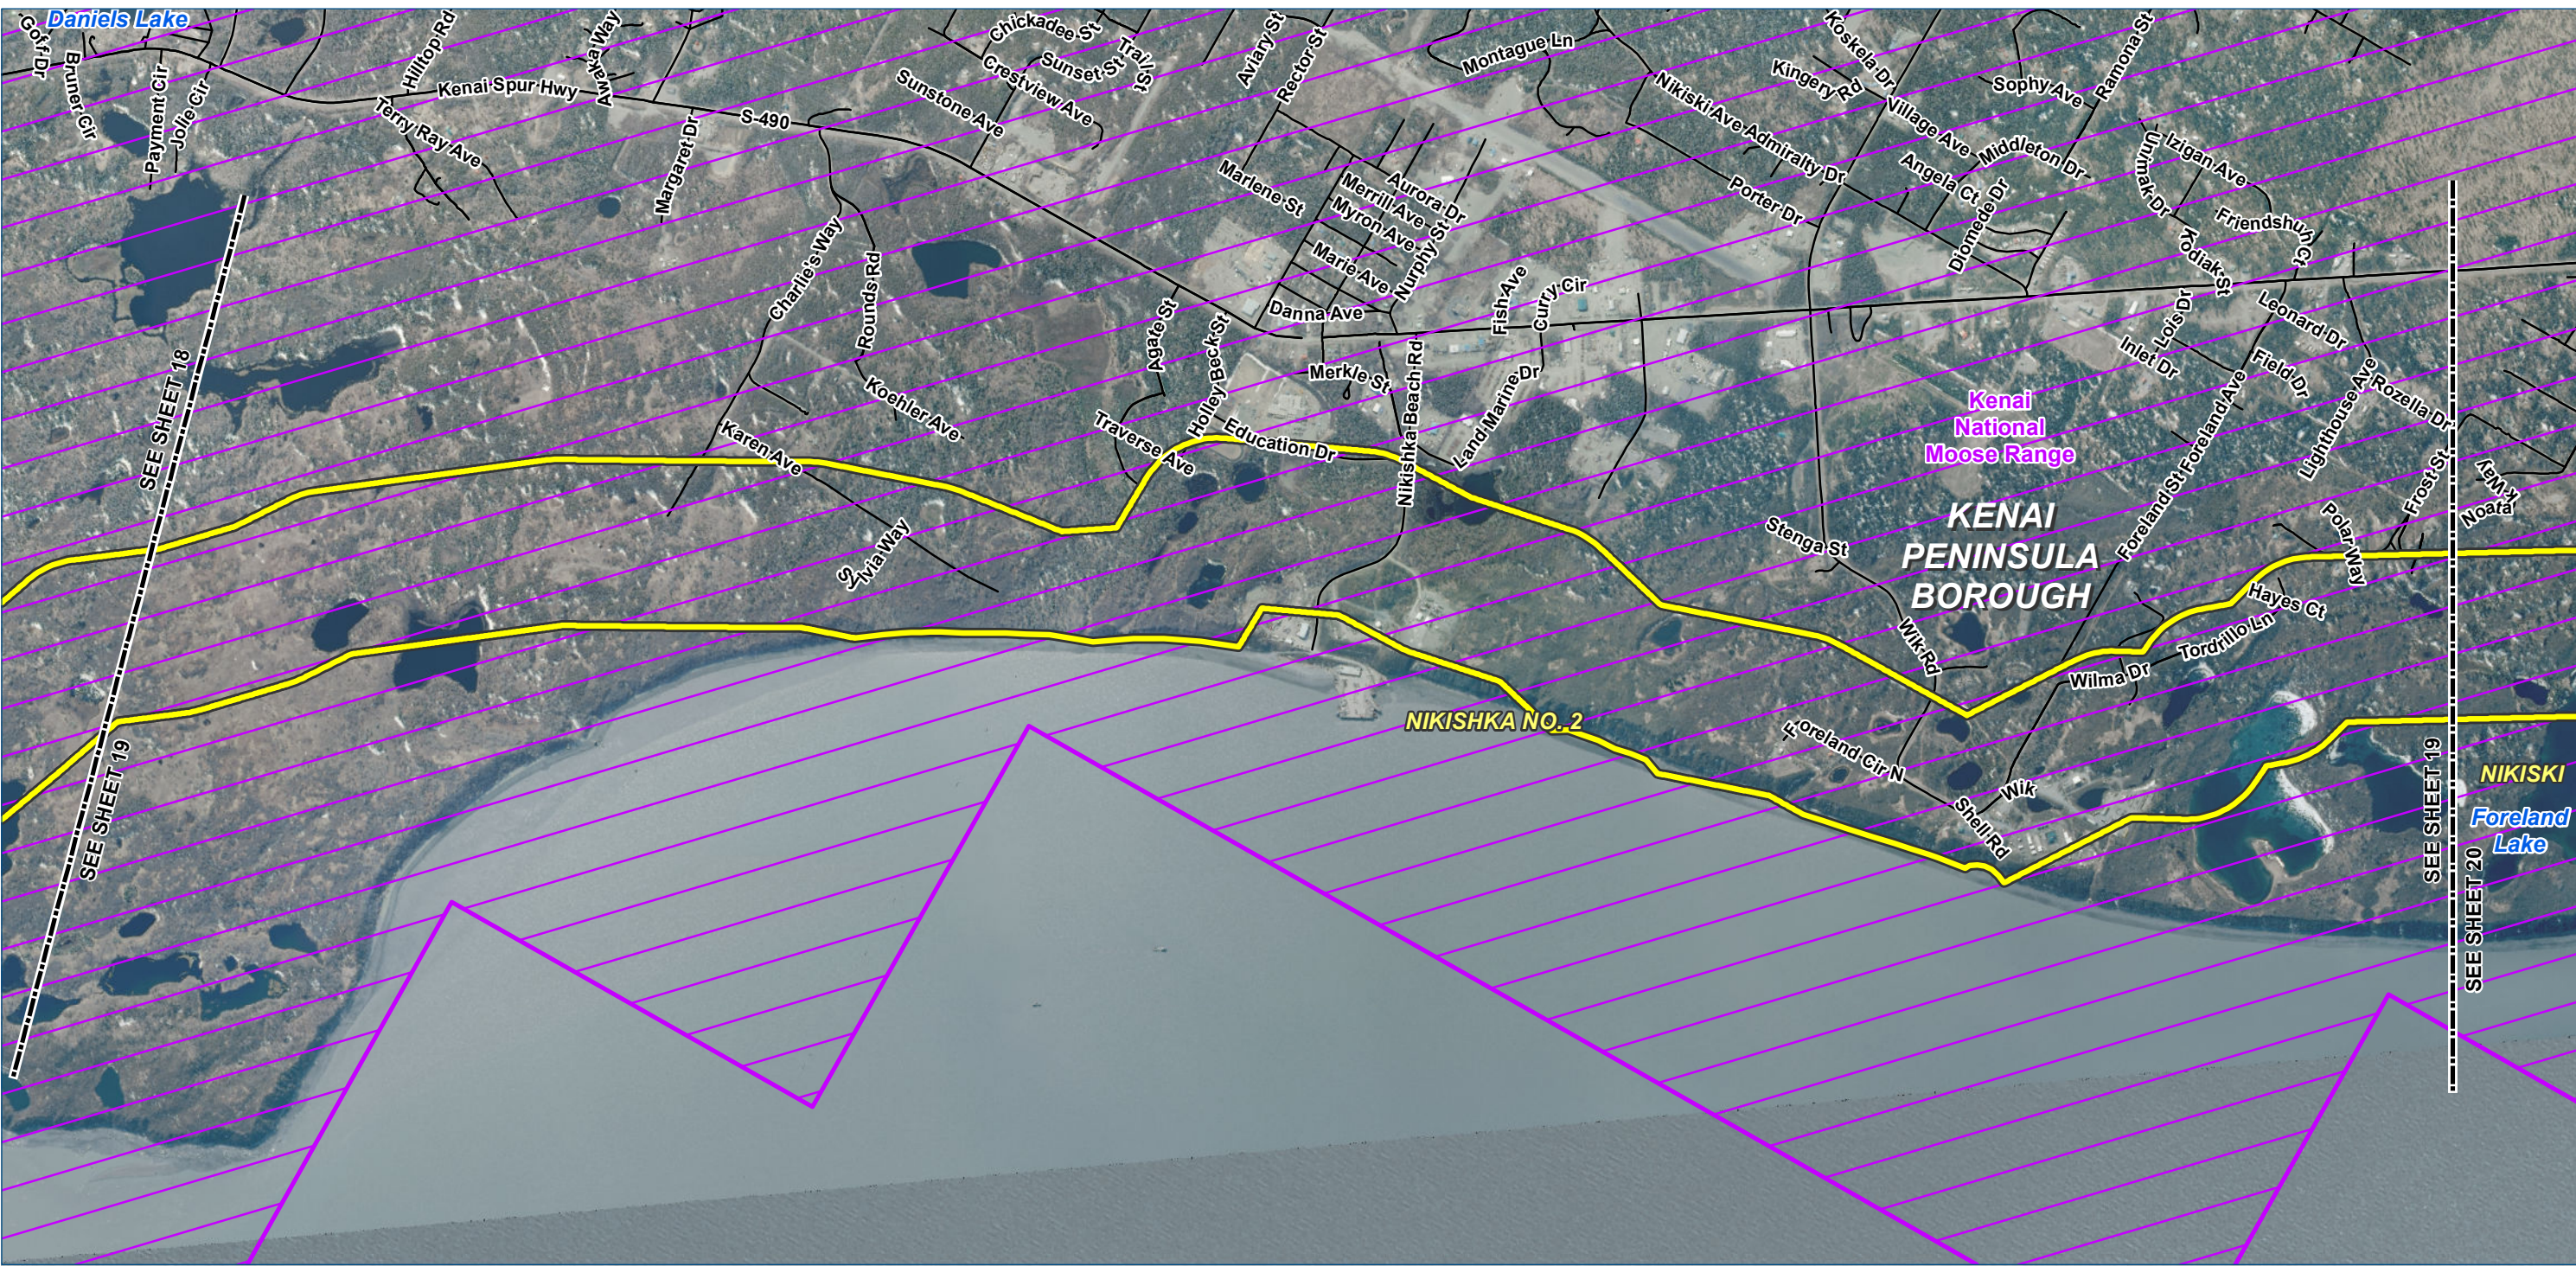

Legend

TIGER Road

NHD Named Flowline

Trail

Study Corridor - 2,000 ft wide (+/-)

Pre-FEED Rev A Alternate Corridor

Borough / Census Area Line

Incorporated City Boundary

Public Land - Large Parcel

ALASKA LNG PROJECT		
Appendix A - Pre-FEED Rev A Alternate Corridor		
BOROUGH: KENAI PENINSULA	DRAWN BY: CC	
STATE: ALASKA	CHECKED BY: GS / JS	
REV. NO.:	REVISION	DATE
A	ISSUED FOR REVIEW	2014-06-23
B	ISSUED FOR REVIEW	2014-07-10
C	ISSUED FOR REVIEW	2014-09-30
0	ISSUED FOR REVIEW	2014-10-01
Mile posts will be added once a concept is selected		
DATE: 2014-10-01	PROJECTION: NAD83 STATE PLANE AK 4 5004 FEET	

PREPARED BY:

exp Energy Services Inc.

t: +1.850.385.5441 | f: +1.850.385.5523
1300 Metropolitan Blvd.
Tallahassee, FL 32308
U.S.A.



www.exp.com

BUILDINGS • EARTH & ENVIRONMENT • ENERGY •

INDUSTRIAL • INFRASTRUCTURE • SUSTAINABILITY •

DWG: APP A-A-ALT_PRE-FEED SHEET: 19

X:\Projects\ExxonMobil\SCLNG\Mapping\20140930_Resource_Report_Rev_0\04_MXD\01_Ver0\App_A_Aerial_Alternate_Preferred_Corridor_Pre_FEED.mxd

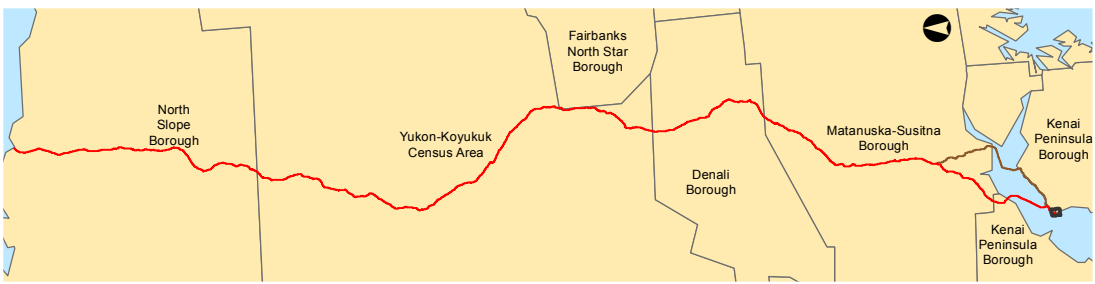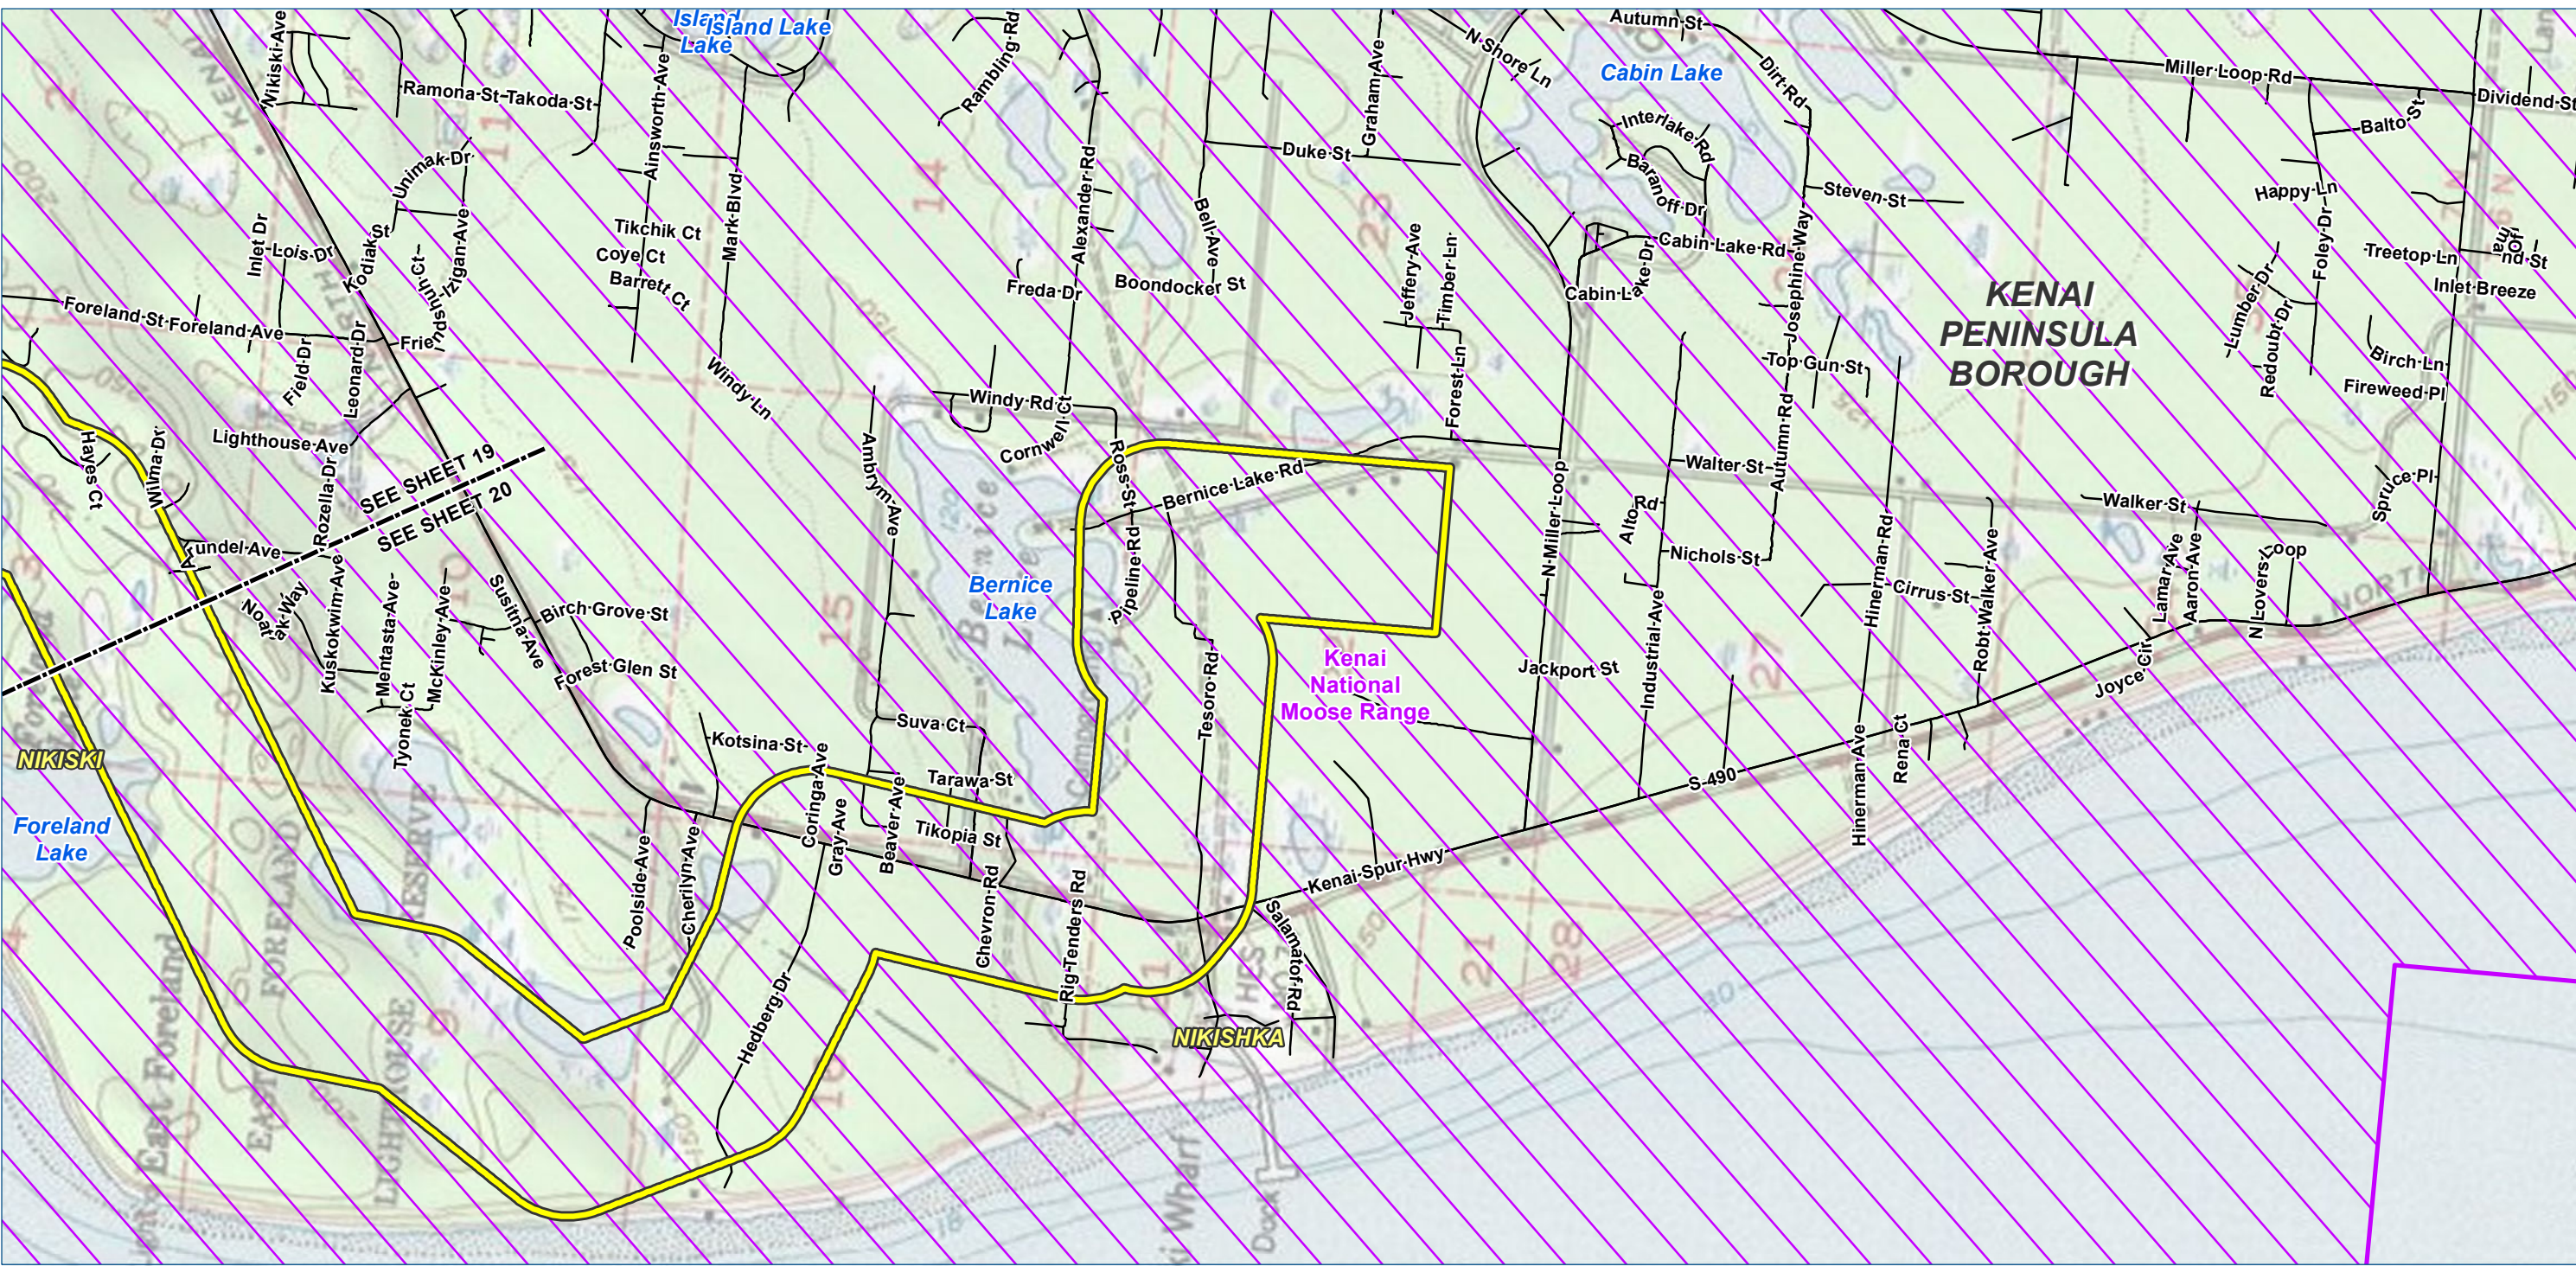

Legend

TIGER Road

NHD Named Flowline

Trail

Study Corridor - 2,000 ft wide (+/-)

Pre-FEED Rev A Alternate Corridor

Borough / Census Area Line

Incorporated City Boundary

Public Land - Large Parcel

0100020004000

Feet

ALASKA LNG PROJECT		
Appendix A - Pre-FEED Rev A Alternate Corridor		
BOROUGH: KENAI PENINSULA	DRAWN BY: CC	
STATE: ALASKA	CHECKED BY: GS / JS	
REV. NO.	REVISION	DATE
A	ISSUED FOR REVIEW	2014-06-23
B	ISSUED FOR REVIEW	2014-07-10
C	ISSUED FOR REVIEW	2014-09-30
0	ISSUED FOR REVIEW	2014-10-01
Mile posts will be added once a concept is selected		
DATE: 2014-10-01	PROJECTION: NAD83 STATE PLANE AK 4 5004 FEET	

PREPARED BY:

exp Energy Services Inc.

t: +1.850.385.5441 | f: +1.850.385.5523

1300 Metropolitan Blvd.

Tallahassee, FL 32308

U.S.A.



www.exp.com

BUILDINGS • EARTH & ENVIRONMENT • ENERGY •

INDUSTRIAL • INFRASTRUCTURE • SUSTAINABILITY •

DWG: APP A-T-ALT_PRE-FEED

SHEET: 20

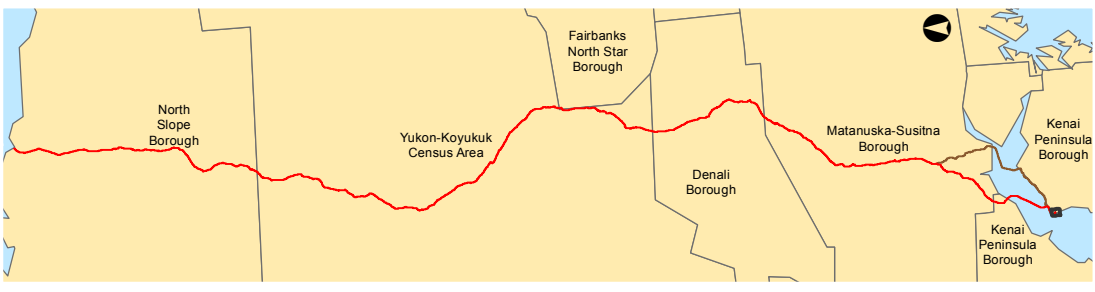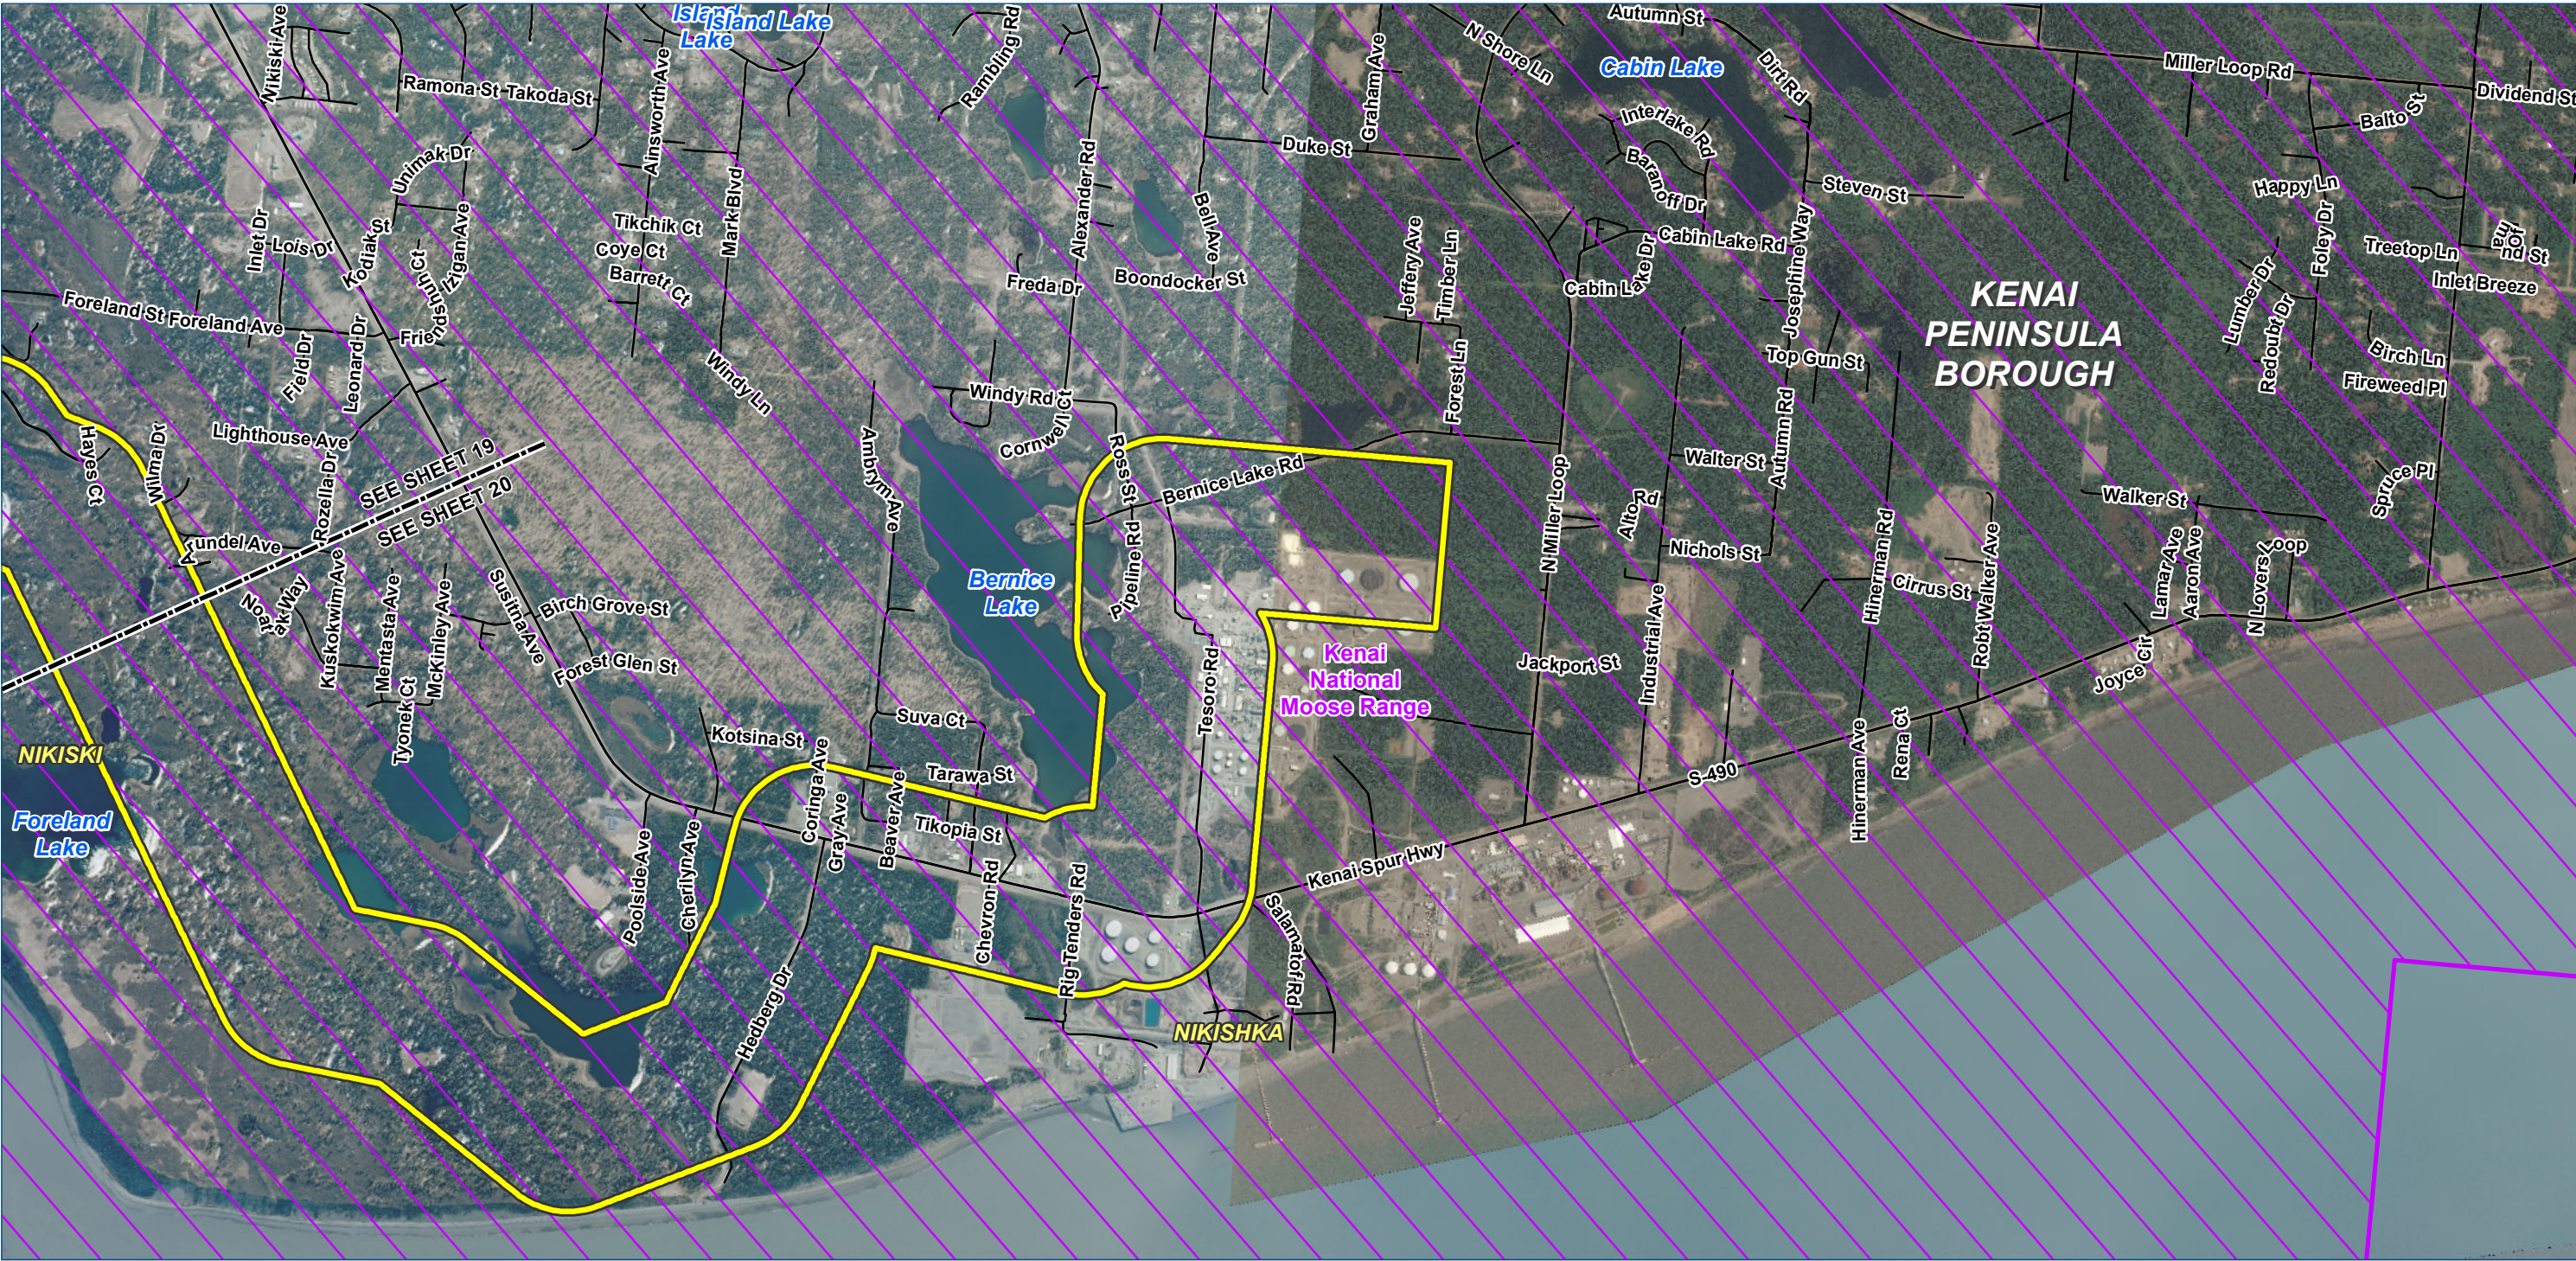

Legend

TIGER Road

NHD Named Flowline

Trail


Study Corridor - 2,000 ft wide (+/-)

Pre-FEED Rev A Alternate Corridor

Borough / Census Area Line

Incorporated City Boundary

Public Land - Large Parcel

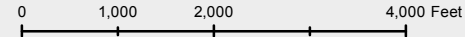

ALASKA LNG PROJECT		
Appendix A - Pre-FEED Rev A Alternate Corridor		
BOROUGH: KENAI PENINSULA	DRAWN BY: CC	
STATE: ALASKA	CHECKED BY: GS / JS	
REV. NO.:	REVISION	DATE
A	ISSUED FOR REVIEW	2014-06-23
B	ISSUED FOR REVIEW	2014-07-10
C	ISSUED FOR REVIEW	2014-09-30
0	ISSUED FOR REVIEW	2014-10-01
Mile posts will be added once a concept is selected		
DATE: 2014-10-01	PROJECTION: NAD83 STATE PLANE AK 4 5004 FEET	

PREPARED BY:

exp Energy Services Inc.

t: +1.850.385.5441 | f: +1.850.385.5523
1300 Metropolitan Blvd.
Tallahassee, FL 32308
U.S.A.

www.exp.com

BUILDINGS • EARTH & ENVIRONMENT • ENERGY •

INDUSTRIAL • INFRASTRUCTURE • SUSTAINABILITY •

DWG: APP A-A-ALT_PRE-FEED SHEET: 20