


Alaska LNG Project

Wetland Maps Mainline Corridor

Resource Report 2, Appendix F

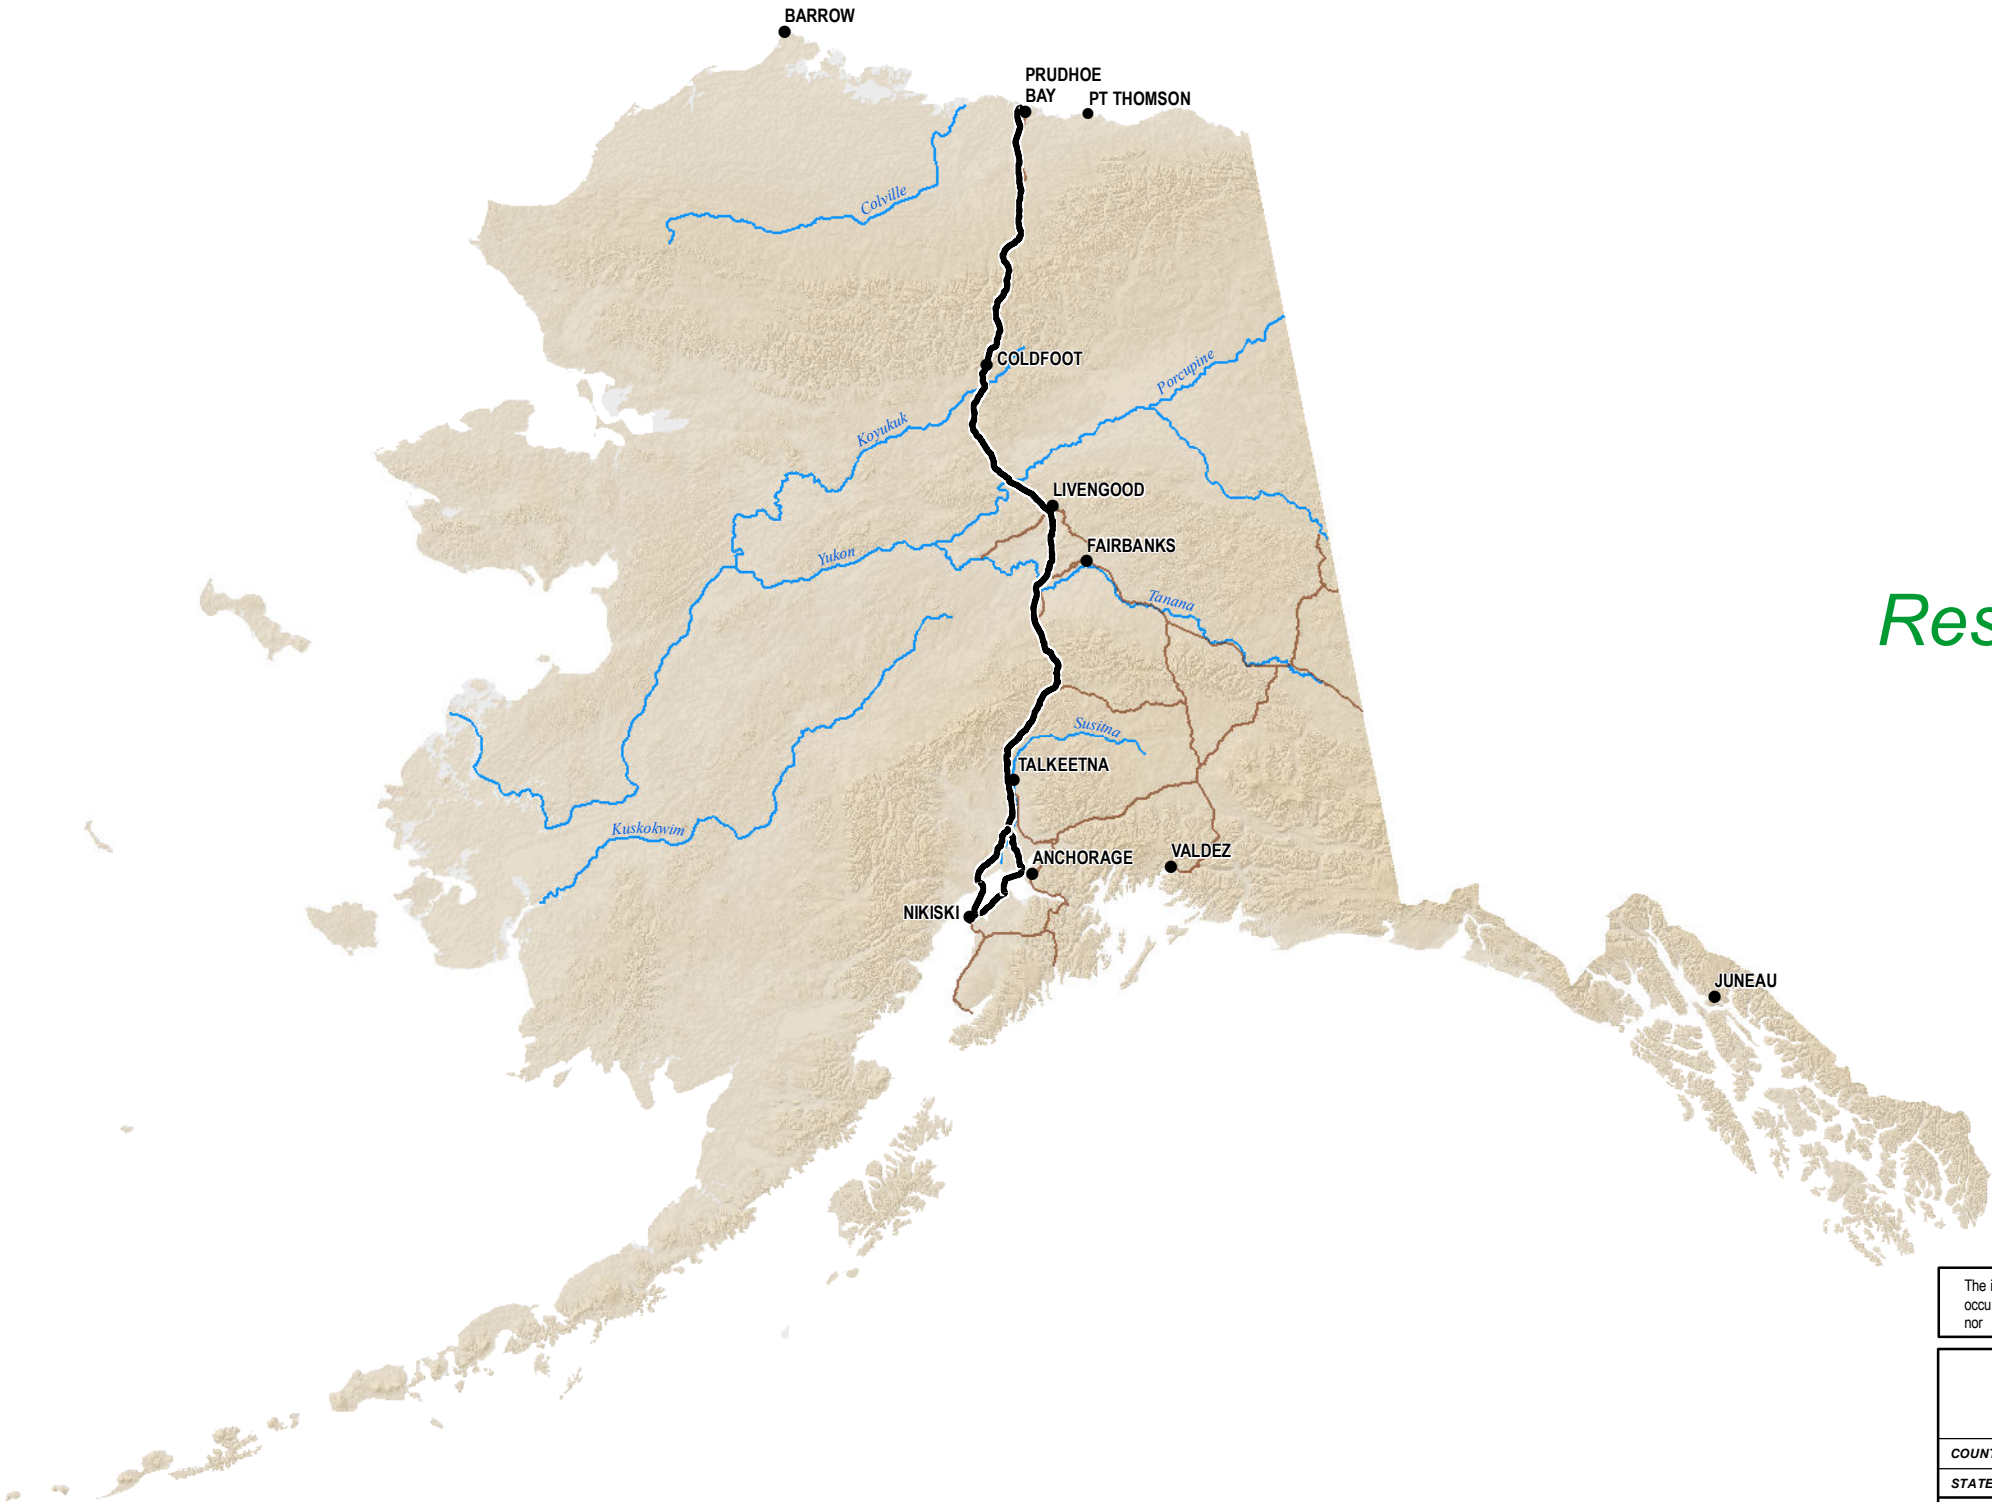

The information contained herein is for informational or planning purposes only. It does not nor should it be deemed to be an offer, request or proposals for rights or occupation of any kind. The Alaska LNG Project Participants and their respective officers, employees and agents, make no warranty, implied or otherwise, nor accept any liability, as to the accuracy or completeness of the information contained in these documents, drawings or electronic files.

ALASKA LNG PROJECT Wetland Maps - Mainline Corridor		
COUNTY:	-	DRAWN BY: CC
STATE:	ALASKA	CHECKED BY: JS
REV. NO.:	REVISION	DATE
0	ISSUED FOR REVIEW	2015-02-04
PRELIMINARY		
1:10,000,000	0 100 200 Miles	
DATE:	2015-02-04	PROJECTION: NAD83 STATEPLANE AK 4 5004 FEET

PREPARED BY:

exp Energy Services Inc.

t: +1.907.868.1185 | f: +1.907.868.1846
3800 Centerpoint Dr. Suite 200
Anchorage, AK 99503
U.S.A.


www.exp.com

• BUILDINGS • EARTH & ENVIRONMENT • ENERGY •
• INDUSTRIAL • INFRASTRUCTURE • SUSTAINABILITY •



DWG: COVER-A-MASTER-PRE-FEED

SHEET: COVER SHEET

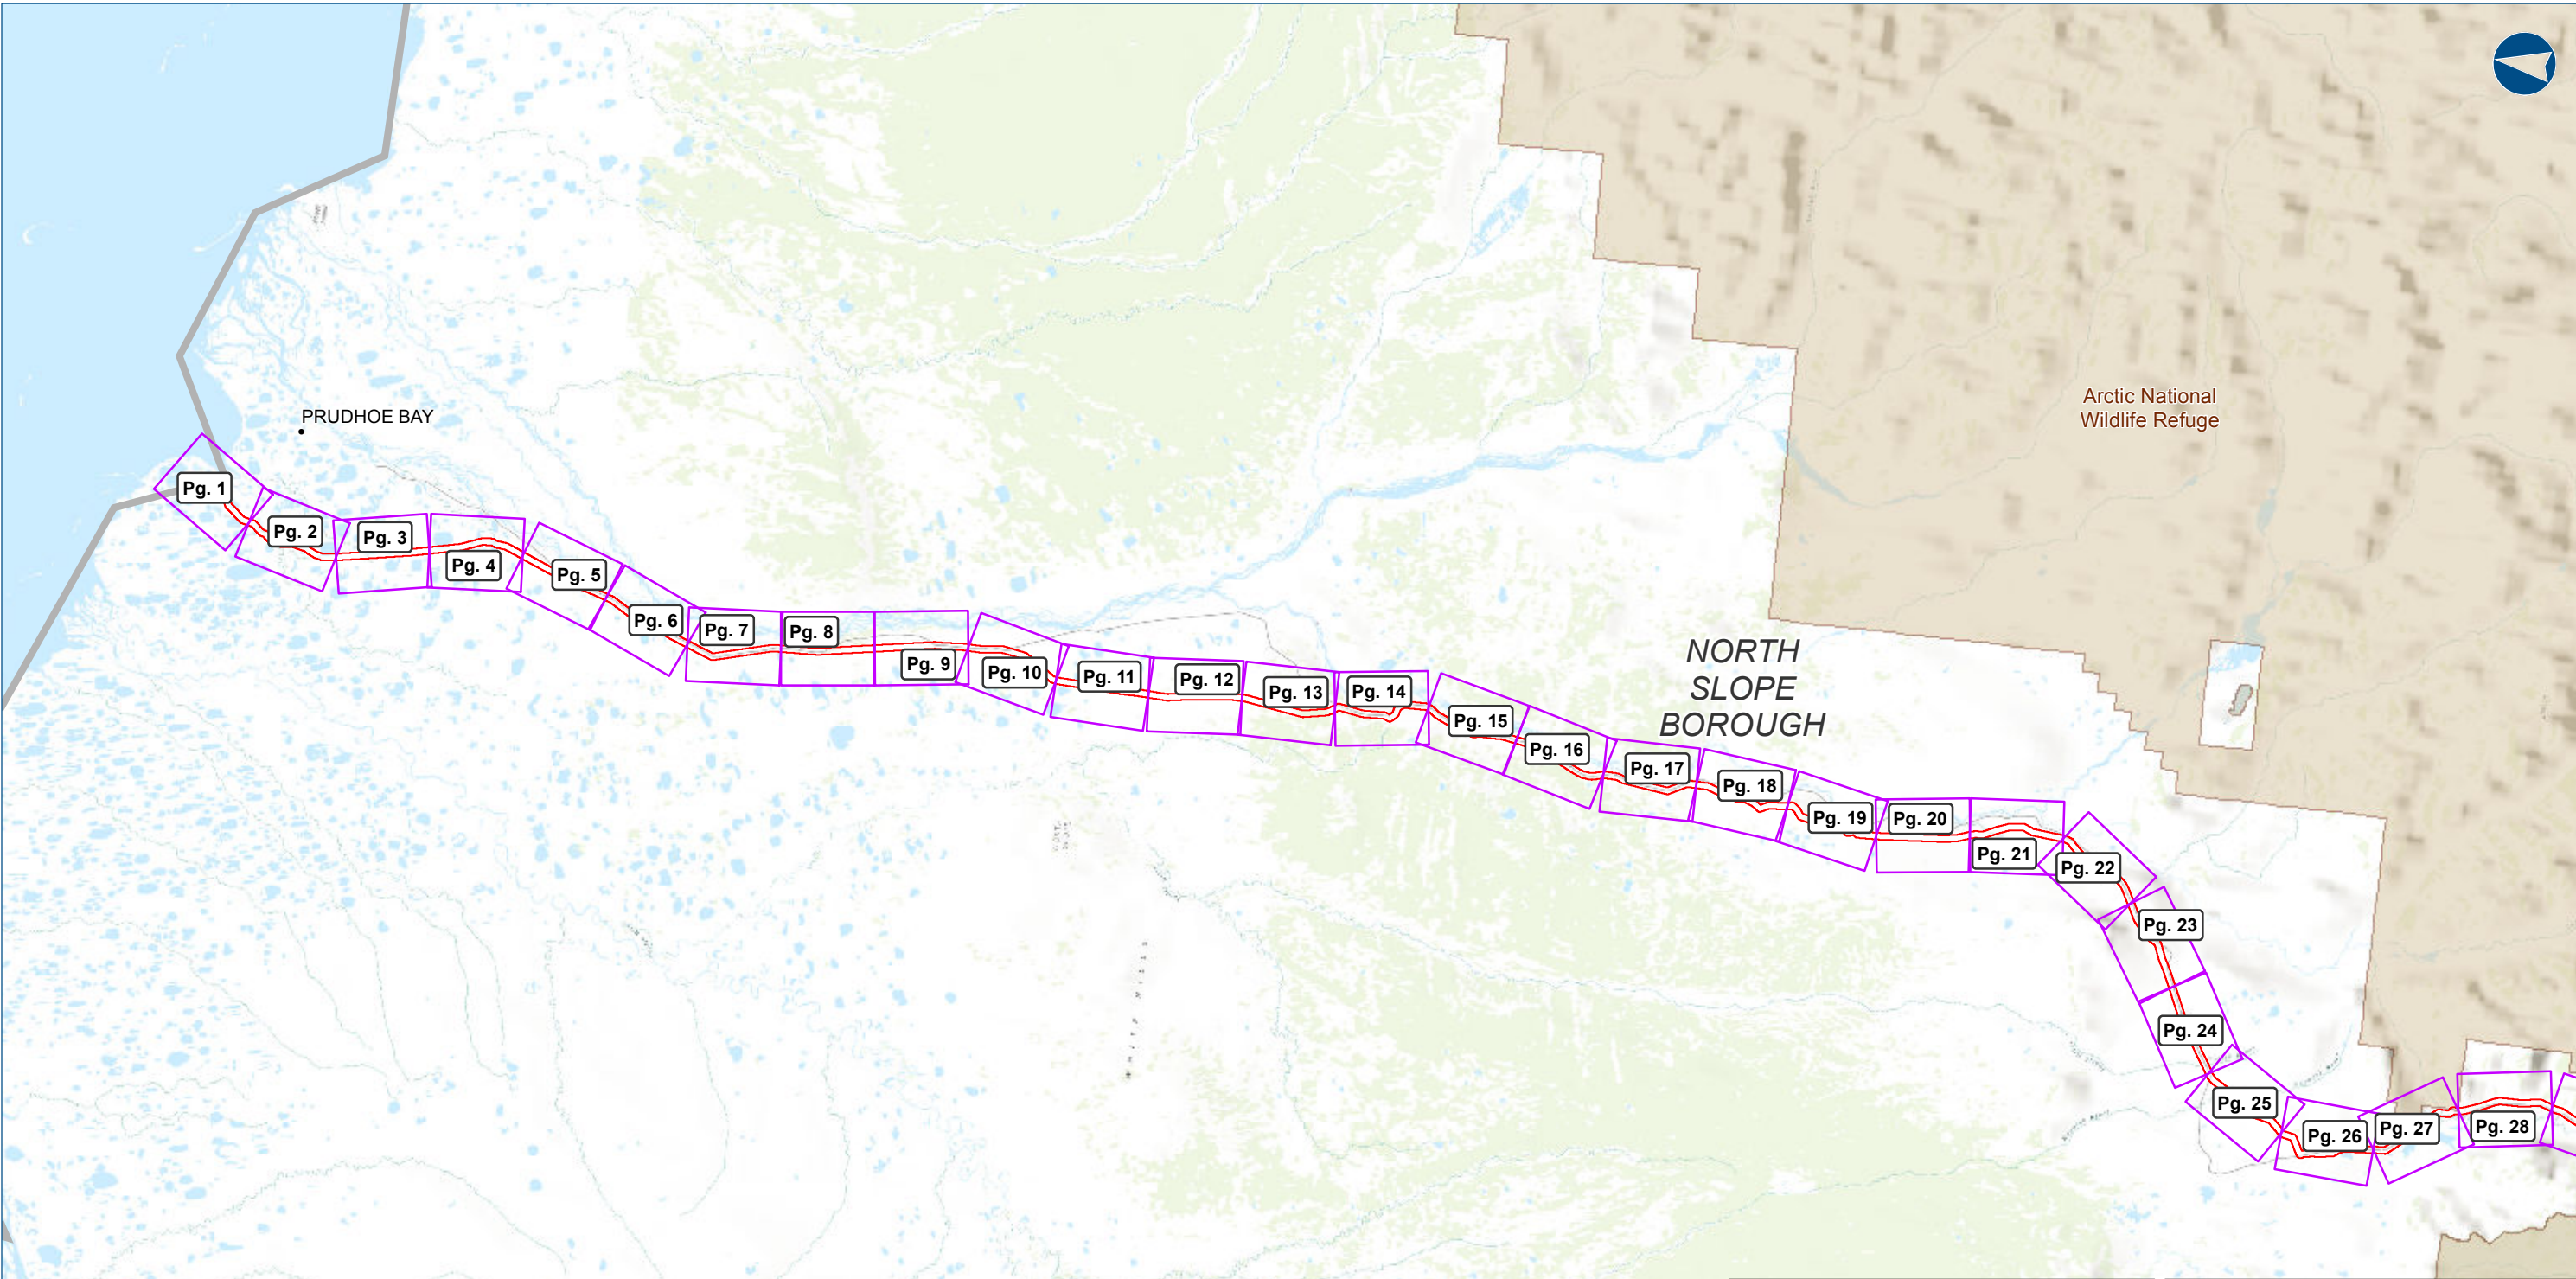

The information contained herein is for informational or planning purposes only. It does not nor should it be deemed to be an offer, request or proposals for rights or occupation of any kind. The Alaska LNG Project Participants and their respective officers, employees and agents, make no warranty, implied or otherwise, nor accept any liability, as to the accuracy or completeness of the information contained in these documents, drawings or electronic files.

ALASKA LNG PROJECT Wetland Resources - Mainline Corridor		
BOROUGH:	NORTH SLOPE	DRAWN BY: CC
STATE:	ALASKA	CHECKED BY: JS
REV. NO.:	REVISION	DATE
0	ISSUED FOR REVIEW	2015-02-02
PRELIMINARY		
1:595,900	0 5 10 Miles	
DATE: 2015-02-02	PROJECTION: NAD83 STATE PLANE AK 4 5004 FEET	

PREPARED BY:

exp Energy Services Inc.

t: +1.907.868.1185 | f: +1.907.868.1846
3800 Centerpoint Dr. Suite 200
Anchorage, AK 99503
U.S.A.
www.exp.com

• BUILDINGS • EARTH & ENVIRONMENT • ENERGY •
• INDUSTRIAL • INFRASTRUCTURE • SUSTAINABILITY •

DWG: PRE_FEED_REVA-INDEX SHEET: PREF-INDEX-1

The information contained herein is for informational or planning purposed only, It does not nor should it be deemed to be an offer, request or proposals for rights or occupation of any kind. The Alaska LNG Project Participants and their respective officers, employees and agents, make no warranty, implied or otherwise, nor accept any liability, as to the accuracy or completeness of the information contained in these documents, drawings or electronic files.

PREPARED BY:


exp Energy Services Inc.

t: +1.907.868.1185 | f: 1.907.868.1846
3800 Centerpoint Dr. Suite 200
Anchorage, AK 99503
U.S.A.

www.exp.com



- BUILDINGS • EARTH & ENVIRONMENT • ENERGY •
- INDUSTRIAL • INFRASTRUCTURE • SUSTAINABILITY •

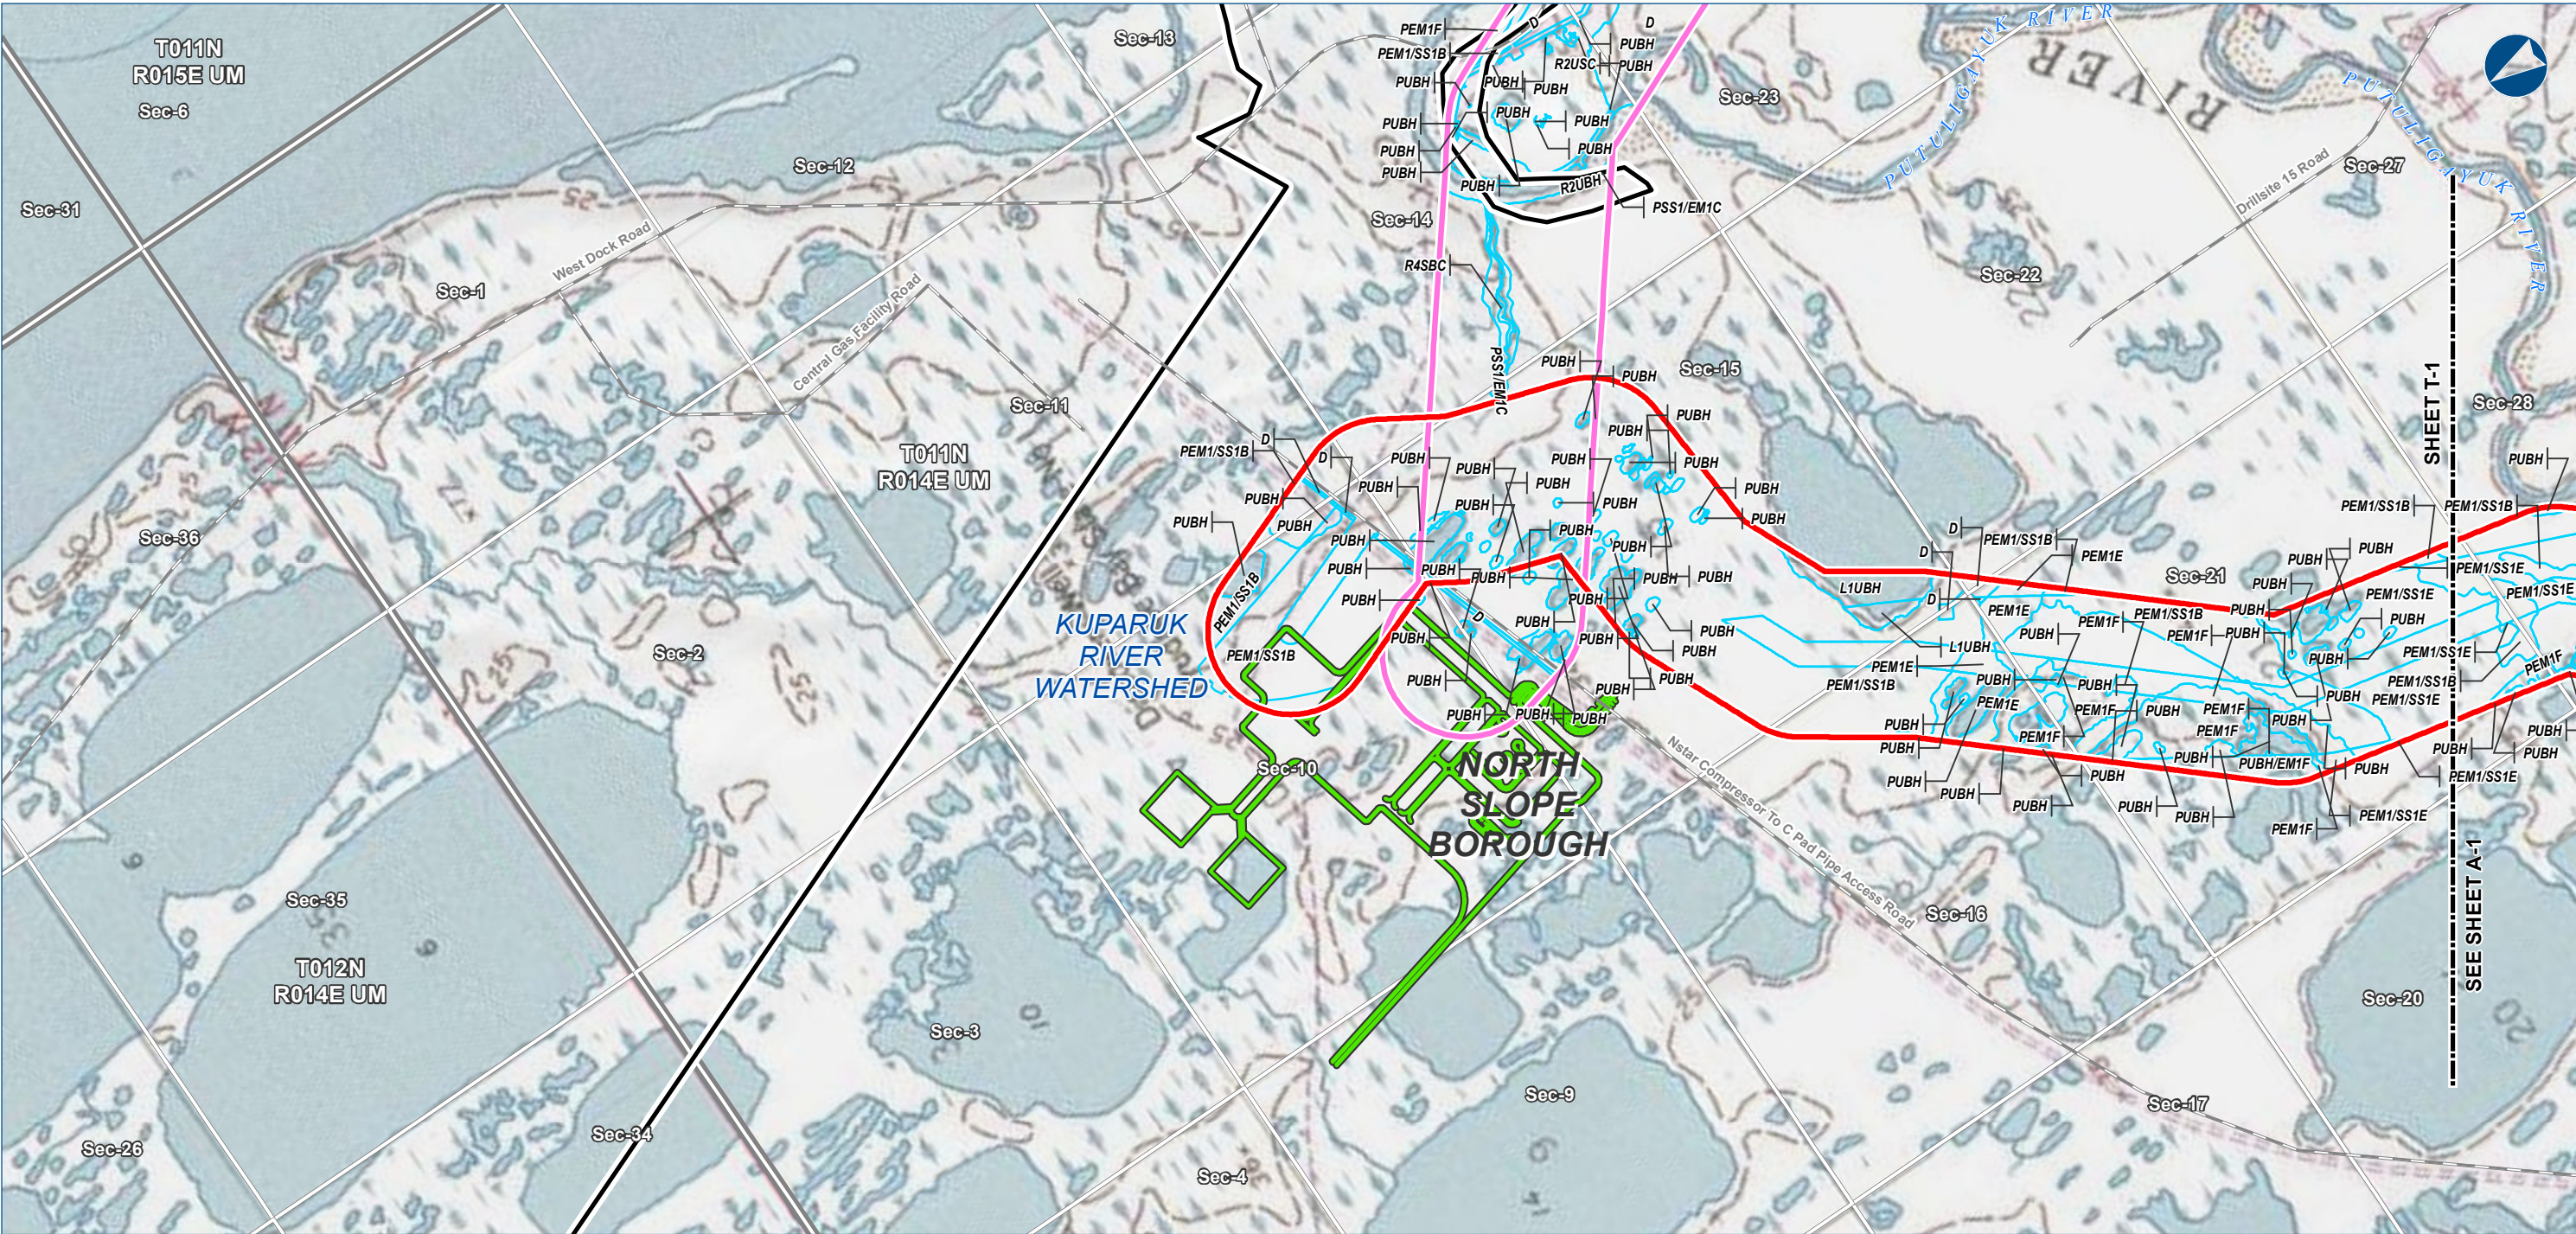

The information contained herein is for informational or planning purposes only. It does not nor should it be deemed to be an offer, request or proposals for rights or occupation of any kind. The Alaska LNG Project Participants and their respective officers, employees and agents, make no warranty, implied or otherwise, nor accept any liability, as to the accuracy or completeness of the information contained in these documents, drawings or electronic files.



Alaska LNG Project

LEGEND

- Study Corridor - 2,000 ft wide (+/-)
- Pre-FEED Rev A Base Corridor
- Pre-FEED Rev A Alternate Corridor
- Pt Thomson Transmission Corridor
- TAPs (MPs)
- Primary Road
- Secondary Road
- Wetland Field Confirmation Location
- Watershed Boundary
- Wetland Area (Cowardin Classification)
- Upland Area
- Proposed GTP Site
- Borough \ Census Area Boundary
- Township
- Section

ALASKA LNG PROJECT Wetland Resources - Mainline Corridor		
BOROUGH:	NORTH SLOPE	DRAWN BY: CC
STATE:	ALASKA	CHECKED BY: JS
REV. NO.:	REVISION	DATE
0	ISSUED FOR REVIEW	2015-02-02
PRELIMINARY		
1:24,000	0 1/4 1/2 Miles	
DATE: 2015-02-02	PROJECTION: NAD83 STATEPLANE AK 4 5004 FEET	


PREPARED BY:

exp Energy Services Inc.

t: +1.907.868.1185 | f: +1.907.868.1846
3800 Centerpoint Dr. Suite 200
Anchorage, AK 99503
U.S.A.
www.exp.com

• BUILDINGS • EARTH & ENVIRONMENT • ENERGY •
• INDUSTRIAL • INFRASTRUCTURE • SUSTAINABILITY •

DWG: WETLANDS-T-PREF_BASE-PRE-FEED SHEET: T-1

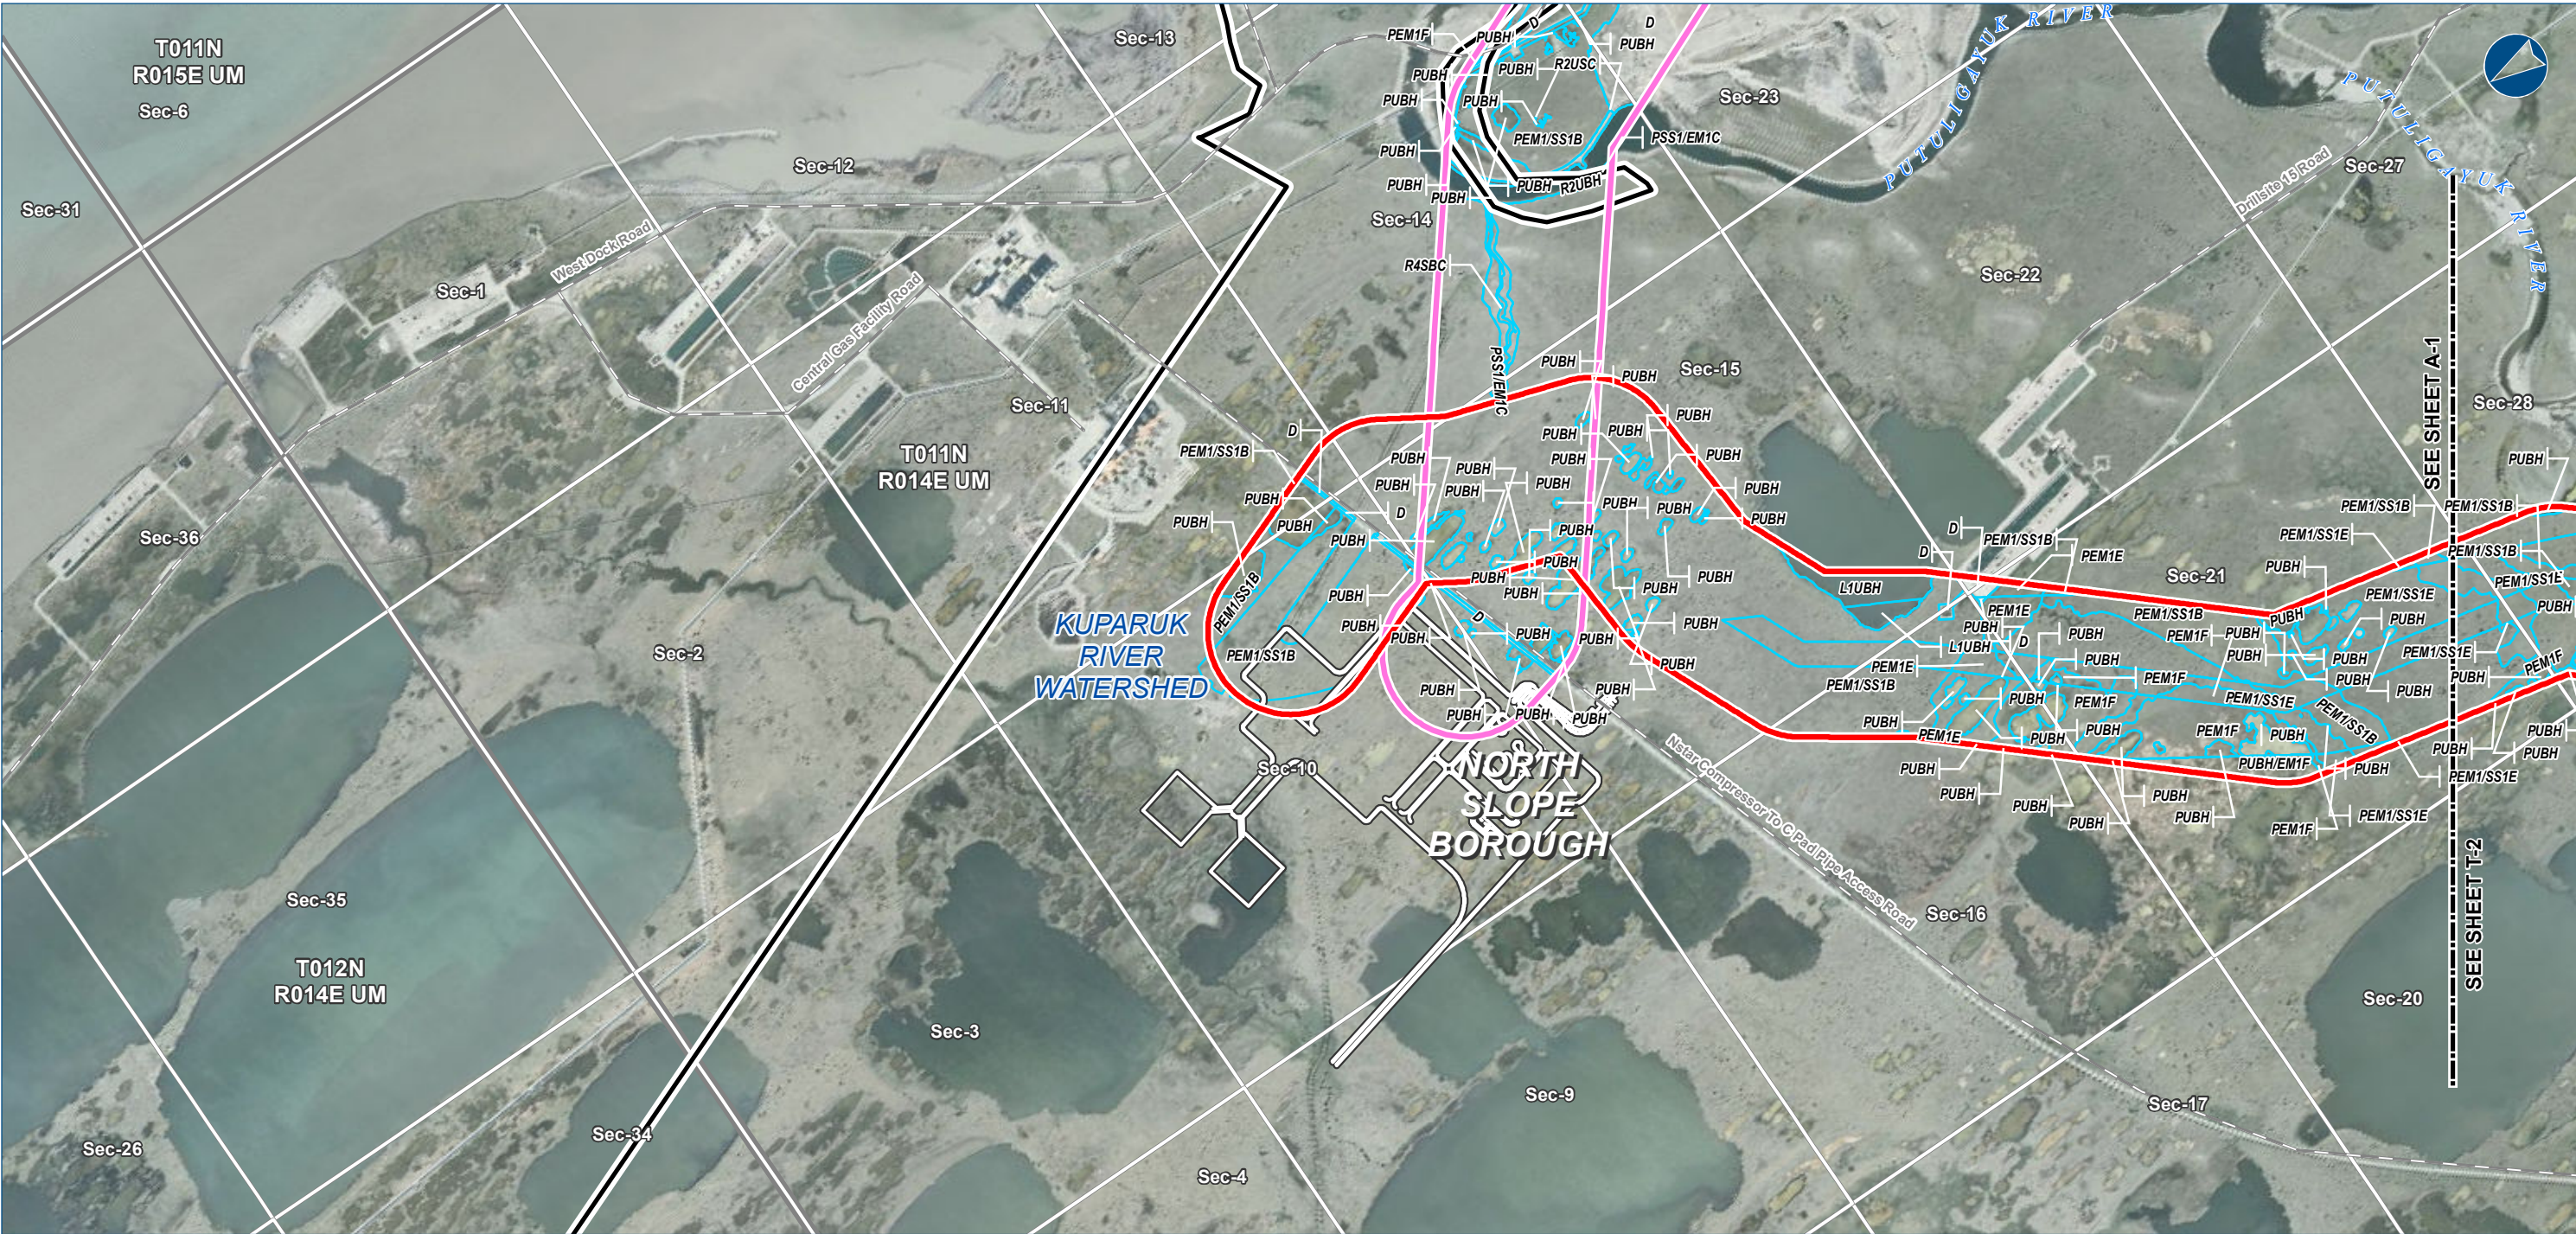

The information contained herein is for informational or planning purposes only. It does not nor should it be deemed to be an offer, request or proposals for rights or occupation of any kind. The Alaska LNG Project Participants and their respective officers, employees and agents, make no warranty, implied or otherwise, nor accept any liability, as to the accuracy or completeness of the information contained in these documents, drawings or electronic files.



Alaska LNG Project

LEGEND

Study Corridor - 2,000 ft wide (+/-)

- Pre-FEED Rev A Base Corridor
- Pre-FEED Rev A Alternate Corridor
- Pt Thomson Transmission Corridor
- TAPs (MPs)
- Primary Road
- Secondary Road

- Wetland Field Confirmation Location
- Watershed Boundary
- Wetland Area (Cowardin Classification)
- Upland Area

- Proposed GTP Site
- Borough \ Census Area Boundary
- Township
- Section

ALASKA LNG PROJECT Wetland Resources - Mainline Corridor		
BOROUGH:	NORTH SLOPE	DRAWN BY: CC
STATE:	ALASKA	CHECKED BY: JS
REV. NO.:	REVISION	DATE
0	ISSUED FOR REVIEW	2015-02-02
PRELIMINARY		
1:24,000	0 1/4 1/2 Miles	
DATE: 2015-02-02	PROJECTION: NAD83 STATEPLANE AK 4 5004 FEET	


PREPARED BY:

exp Energy Services Inc.

t: +1.907.868.1185 | f: +1.907.868.1846
3800 Centerpoint Dr. Suite 200
Anchorage, AK 99503
U.S.A.
www.exp.com

• BUILDINGS • EARTH & ENVIRONMENT • ENERGY •
• INDUSTRIAL • INFRASTRUCTURE • SUSTAINABILITY •

DWG: WETLANDS-A-PREF_BASE-PRE-FEED SHEET: A-1

 

DWG: WETLANDS-T-PREF BASE-PRE-FEED	SHEET: T-2
---	-------------------



VICINITY MAP

Arctic National Wildlife Refuge

Yukon-Koyukuk Census Area

North Slope Borough

PRUDHOE BAY

WISAMAN

COLDFOOT

EVANSVILLE

BETTLES

ANAKTUVUK PASS

STEVENS VILLAGE

LIVELWOOD

FAIRBANKS

North Star Borough

MINTO

RAMPART

NENANA

HEALY

CANTWELL

Denali Borough

Denali National Park

TRAPPER CREEK

Matanuska-Susitna Borough

TALKEETNA

WILLOW

ANCHORAGE

WASILLA

PALMER

Anchorage Borough

Kenai Peninsula Borough

TYONEK

NIKISKI

Kenai

SOLDOTNA

Primary Road


-  Proposed GTP Site
 Borough \ Census Area Boundary
 Township
 Section

ISSUED FOR REVIEW

1:24,000

0 1/4 1/2 Miles

DWG: WETLANDS-T-PREF_BASE-PRE-FEED	SHEET:	T-3
---	---------------	-----

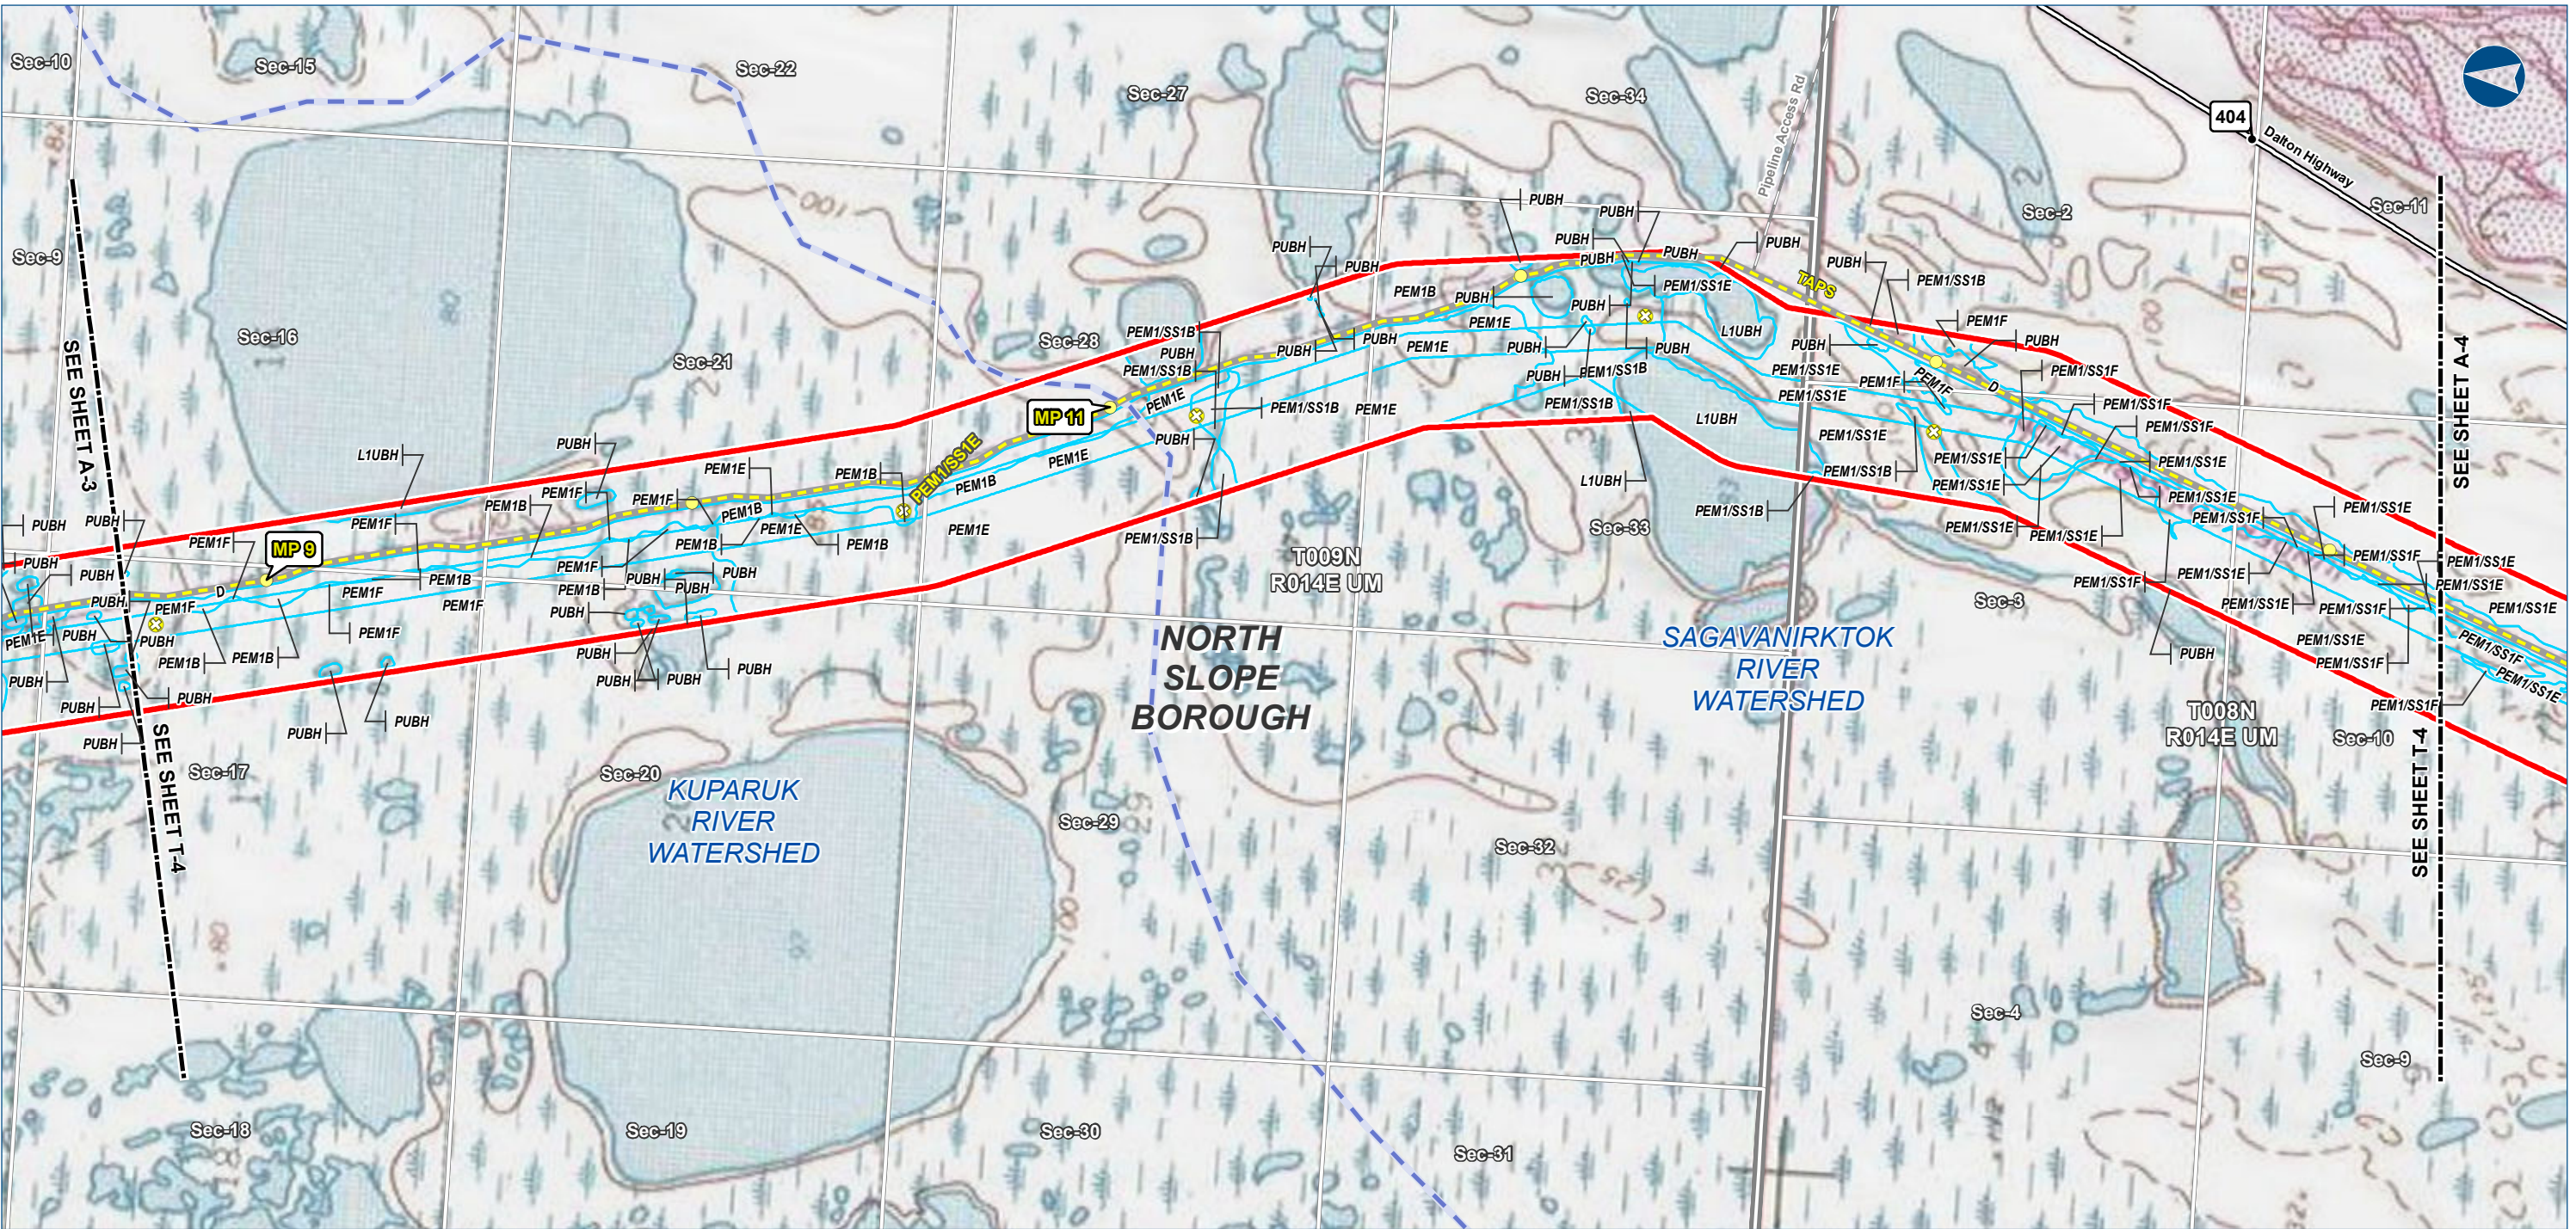

The information contained herein is for informational or planning purposes only. It does not nor should it be deemed to be an offer, request or proposals for rights or occupation of any kind. The Alaska LNG Project Participants and their respective officers, employees and agents, make no warranty, implied or otherwise, nor accept any liability, as to the accuracy or completeness of the information contained in these documents, drawings or electronic files.



Alaska LNG Project

LEGEND

Study Corridor - 2,000 ft wide (+/-)

- Pre-FEED Rev A Base Corridor
- Pre-FEED Rev A Alternate Corridor
- Pt Thomson Transmission Corridor
- TAPs (MPs)
- Primary Road
- Secondary Road

- Wetland Field Confirmation Location
- Watershed Boundary
- Wetland Area (Cowardin Classification)
- Upland Area

- Proposed GTP Site
- Borough \ Census Area Boundary
- Township
- Section

ALASKA LNG PROJECT Wetland Resources - Mainline Corridor		
BOROUGH:	NORTH SLOPE	DRAWN BY: CC
STATE:	ALASKA	CHECKED BY: JS
REV. NO.:	REVISION	DATE
0	ISSUED FOR REVIEW	2015-02-02
PRELIMINARY		
1:24,000	0 1/4 1/2 Miles	
DATE: 2015-02-02	PROJECTION: NAD83 STATEPLANE AK 4 5004 FEET	


PREPARED BY:

exp Energy Services Inc.
t: +1.907.868.1185 | f: +1.907.868.1846
3800 Centerpoint Dr. Suite 200
Anchorage, AK 99503
U.S.A.
www.exp.com



• BUILDINGS • EARTH & ENVIRONMENT • ENERGY •
• INDUSTRIAL • INFRASTRUCTURE • SUSTAINABILITY •

DWG: WETLANDS-T-PREF_BASE-PRE-FEED SHEET: T-4

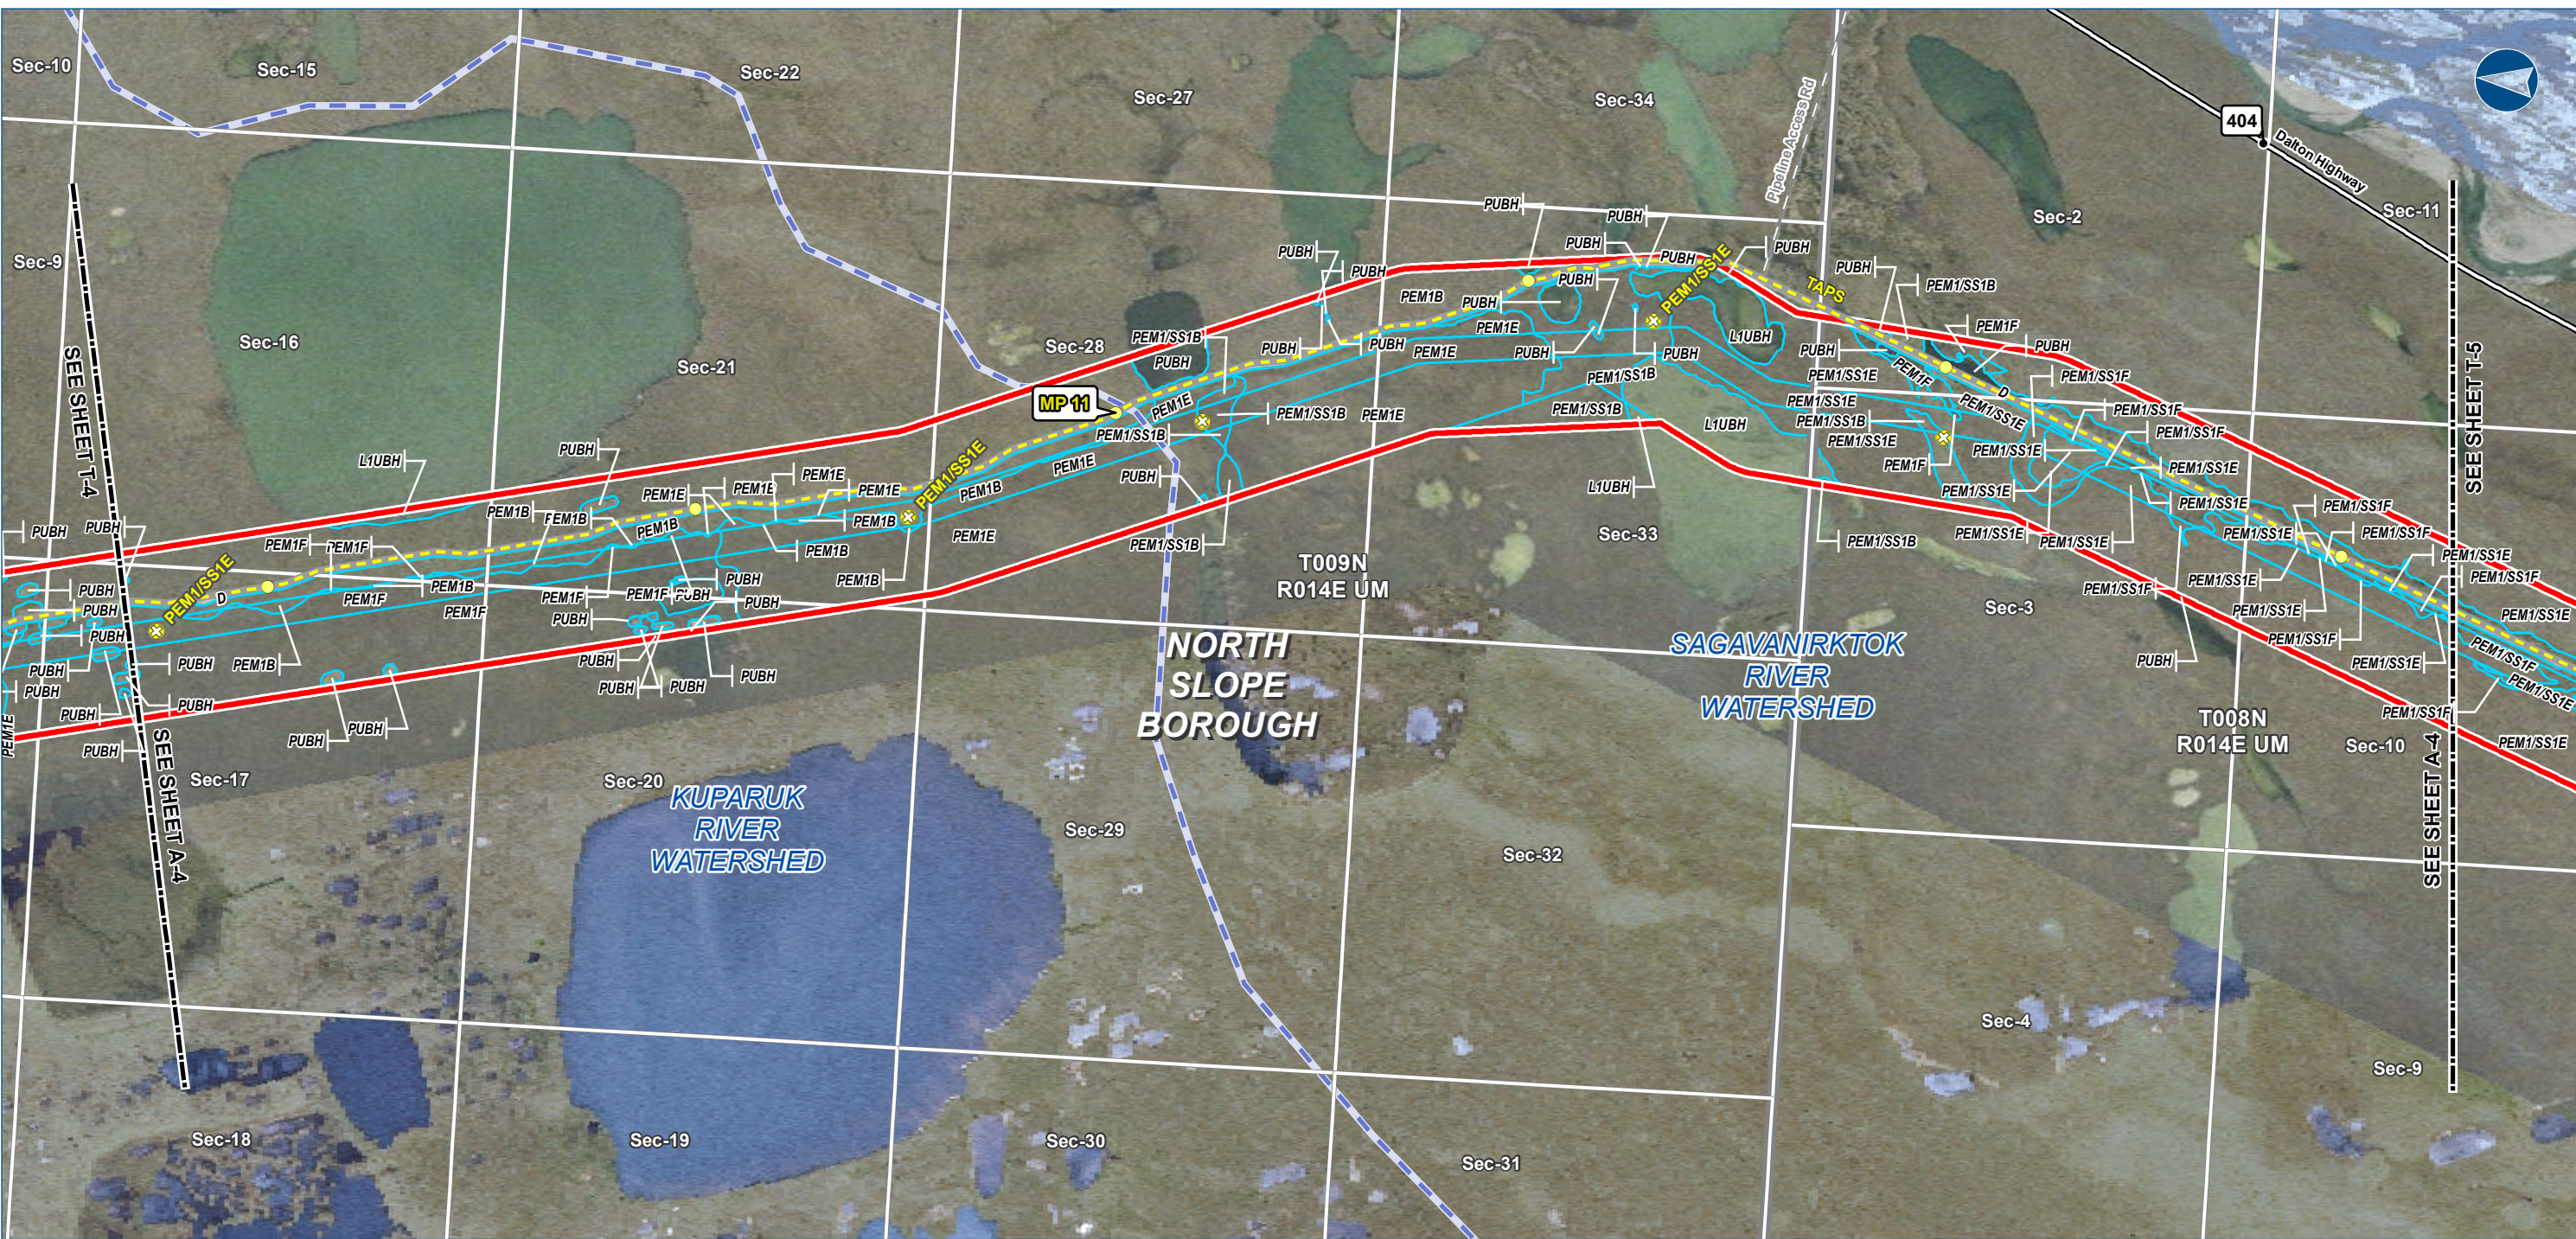

The information contained herein is for informational or planning purposes only. It does not nor should it be deemed to be an offer, request or proposals for rights or occupation of any kind. The Alaska LNG Project Participants and their respective officers, employees and agents, make no warranty, implied or otherwise, nor accept any liability, as to the accuracy or completeness of the information contained in these documents, drawings or electronic files.



Alaska LNG Project

LEGEND

Study Corridor - 2,000 ft wide (+/-)

- Pre-FEED Rev A Base Corridor
- Pre-FEED Rev A Alternate Corridor
- Pt Thomson Transmission Corridor
- TAPs (MPs)
- Primary Road
- Secondary Road

- Wetland Field Confirmation Location
- Watershed Boundary
- Wetland Area (Cowardin Classification)
- Upland Area

- Proposed GTP Site
- Borough \ Census Area Boundary
- Township
- Section

ALASKA LNG PROJECT Wetland Resources - Mainline Corridor		
BOROUGH:	NORTH SLOPE	DRAWN BY: CC
STATE:	ALASKA	CHECKED BY: JS
REV. NO.:	REVISION	DATE
0	ISSUED FOR REVIEW	2015-02-02
PRELIMINARY		
1:24,000	0 1/4 1/2 Miles	
DATE: 2015-02-02	PROJECTION: NAD83 STATEPLANE AK 4 5004 FEET	


PREPARED BY:

exp Energy Services Inc.


t: +1.907.868.1185 | f: 1.907.868.1846
3800 Centerpoint Dr. Suite 200
Anchorage, AK 99503
U.S.A.
www.exp.com

• BUILDINGS • EARTH & ENVIRONMENT • ENERGY •
• INDUSTRIAL • INFRASTRUCTURE • SUSTAINABILITY •

DWG: WETLANDS-A-PREF_BASE-PRE-FEED SHEET: A-4

 

DWG: WETLANDS-T-PREF_BASE-PRE-FEED	SHEET: T-5
---	-------------------

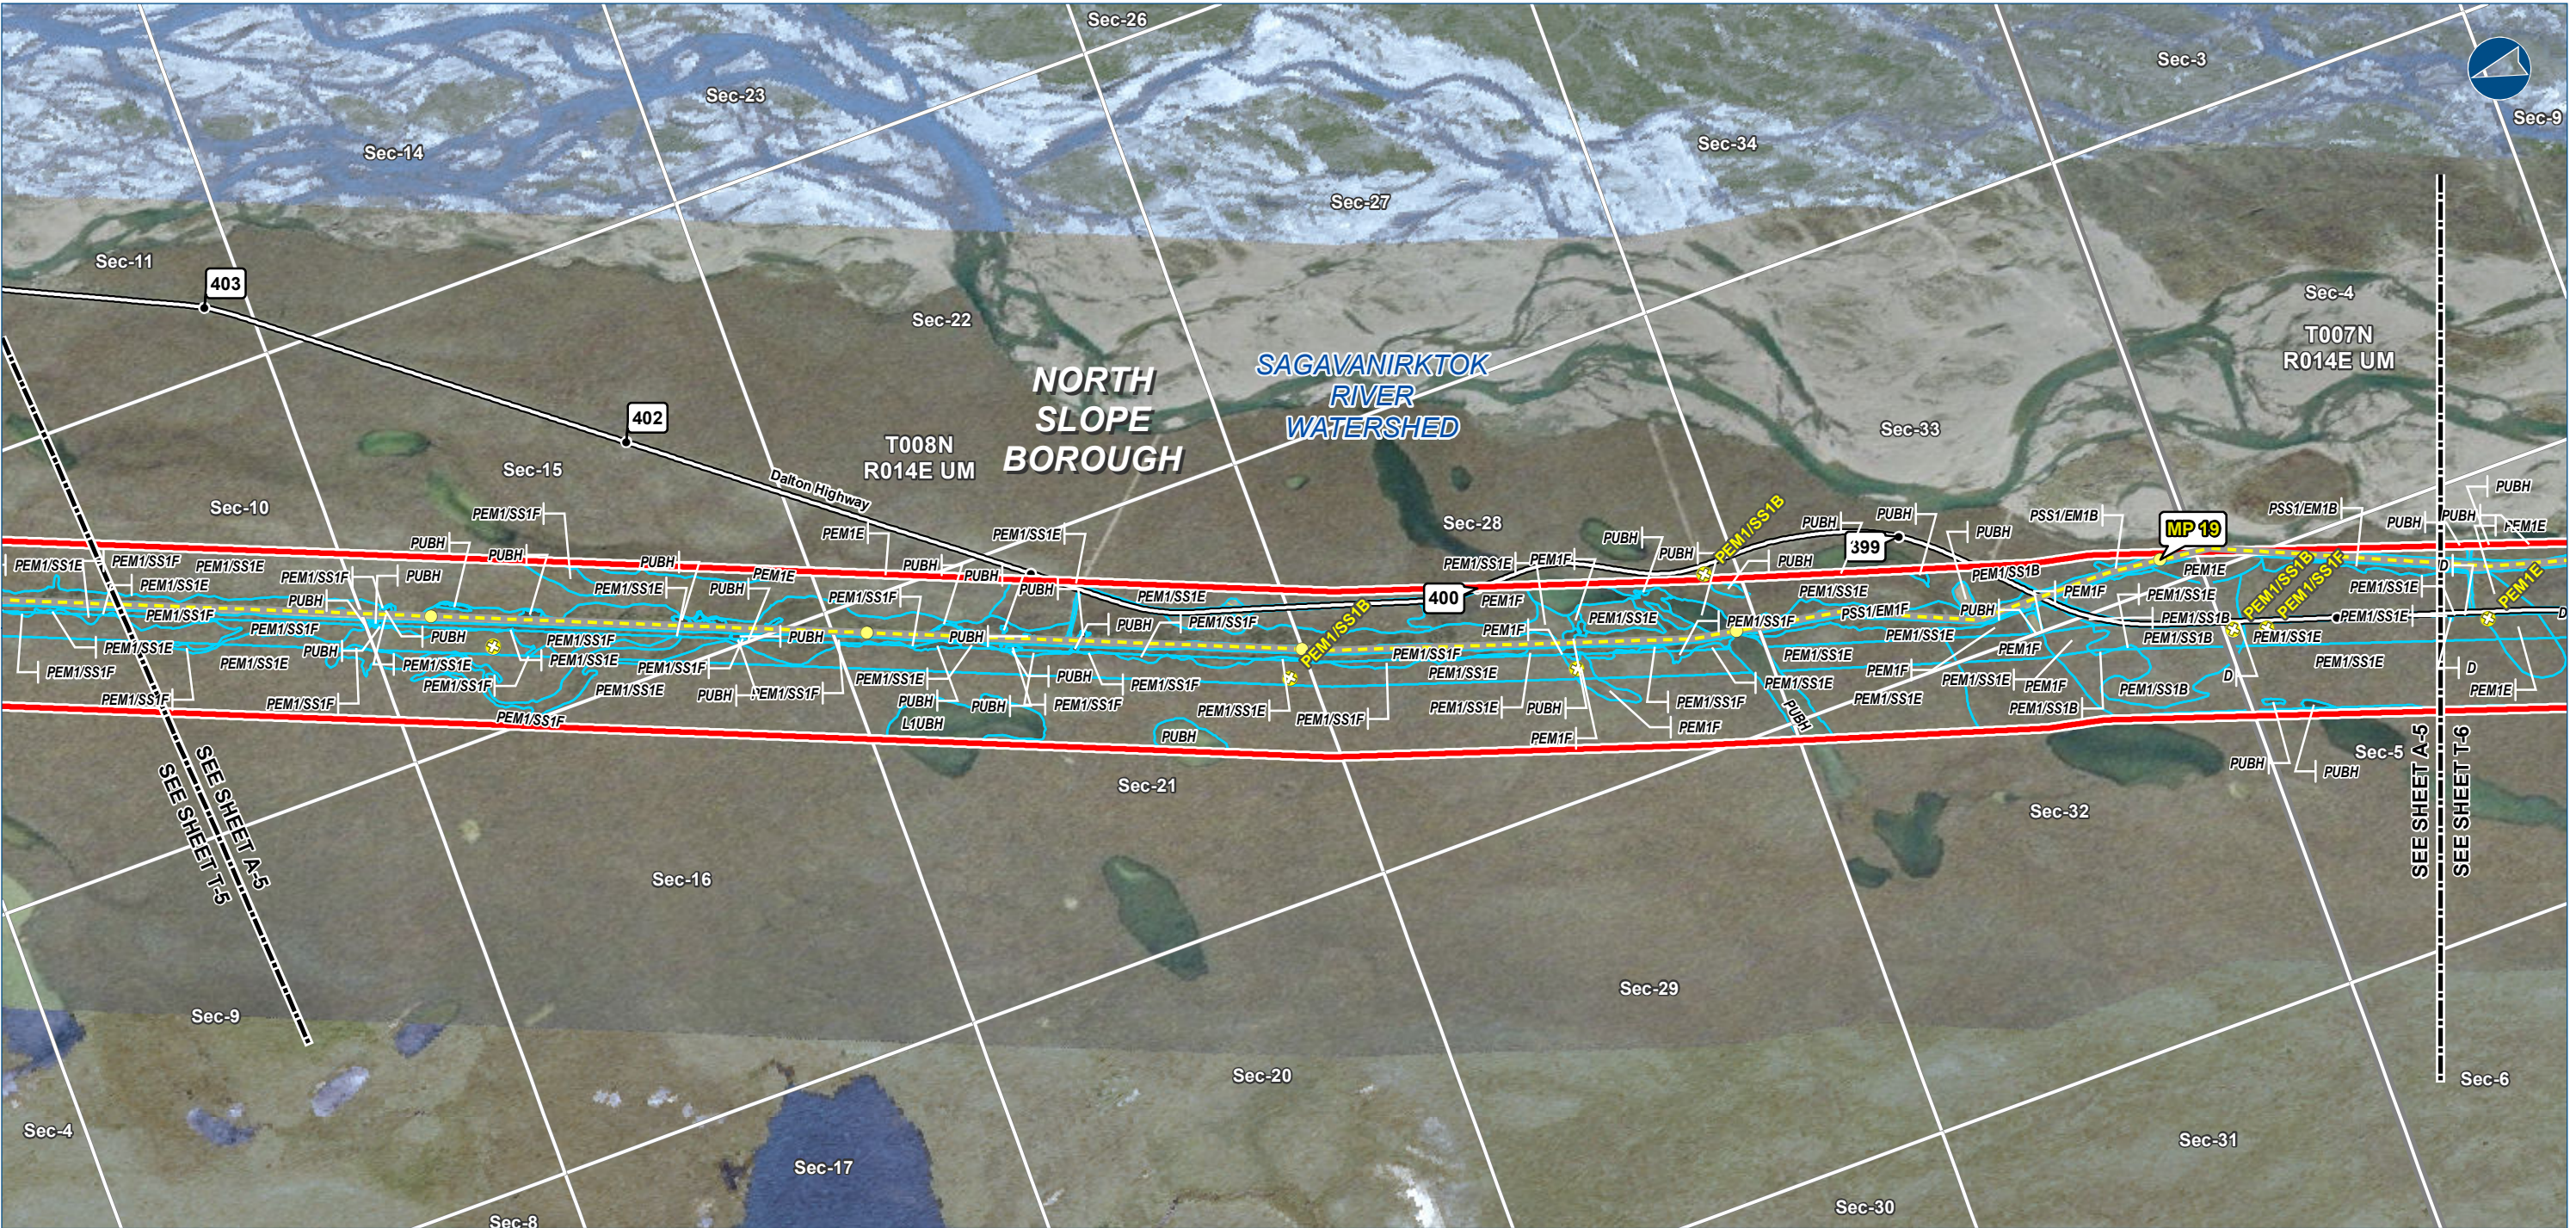

The information contained herein is for informational or planning purposes only. It does not nor should it be deemed to be an offer, request or proposals for rights or occupation of any kind. The Alaska LNG Project Participants and their respective officers, employees and agents, make no warranty, implied or otherwise, nor accept any liability, as to the accuracy or completeness of the information contained in these documents, drawings or electronic files.



LEGEND

- Study Corridor - 2,000 ft wide (+/-)
- Pre-FEED Rev A Base Corridor
 - Pre-FEED Rev A Alternate Corridor
 - Pt Thomson Transmission Corridor
 - TAPs (MPs)
 - Primary Road
 - Secondary Road
- Wetland Field Confirmation Location
 - Watershed Boundary
 - Wetland Area (Cowardin Classification)
 - Upland Area
- Proposed GTP Site
 - Borough \ Census Area Boundary
 - Township
 - Section

ALASKA LNG PROJECT
Wetland Resources -
Mainline Corridor

BOROUGH:	NORTH SLOPE	DRAWN BY:	CC
STATE:	ALASKA	CHECKED BY:	JS
REV. NO.:	0	ISSUED FOR REVIEW	2015-02-02

1:24,000
0 1/4 1/2 Miles

DATE: 2015-02-02 PROJECTION: NAD83 STATEPLANE AK 4 5004 FEET


PREPARED BY:

exp Energy Services Inc.
t: +1.907.868.1185 | f: +1.907.868.1846
3800 Centerpoint Dr. Suite 200
Anchorage, AK 99503
U.S.A.
www.exp.com



• BUILDINGS • EARTH & ENVIRONMENT • ENERGY •
• INDUSTRIAL • INFRASTRUCTURE • SUSTAINABILITY •

DWG: WETLANDS-A-PREF_BASE-PRE-FEED SHEET: A-5

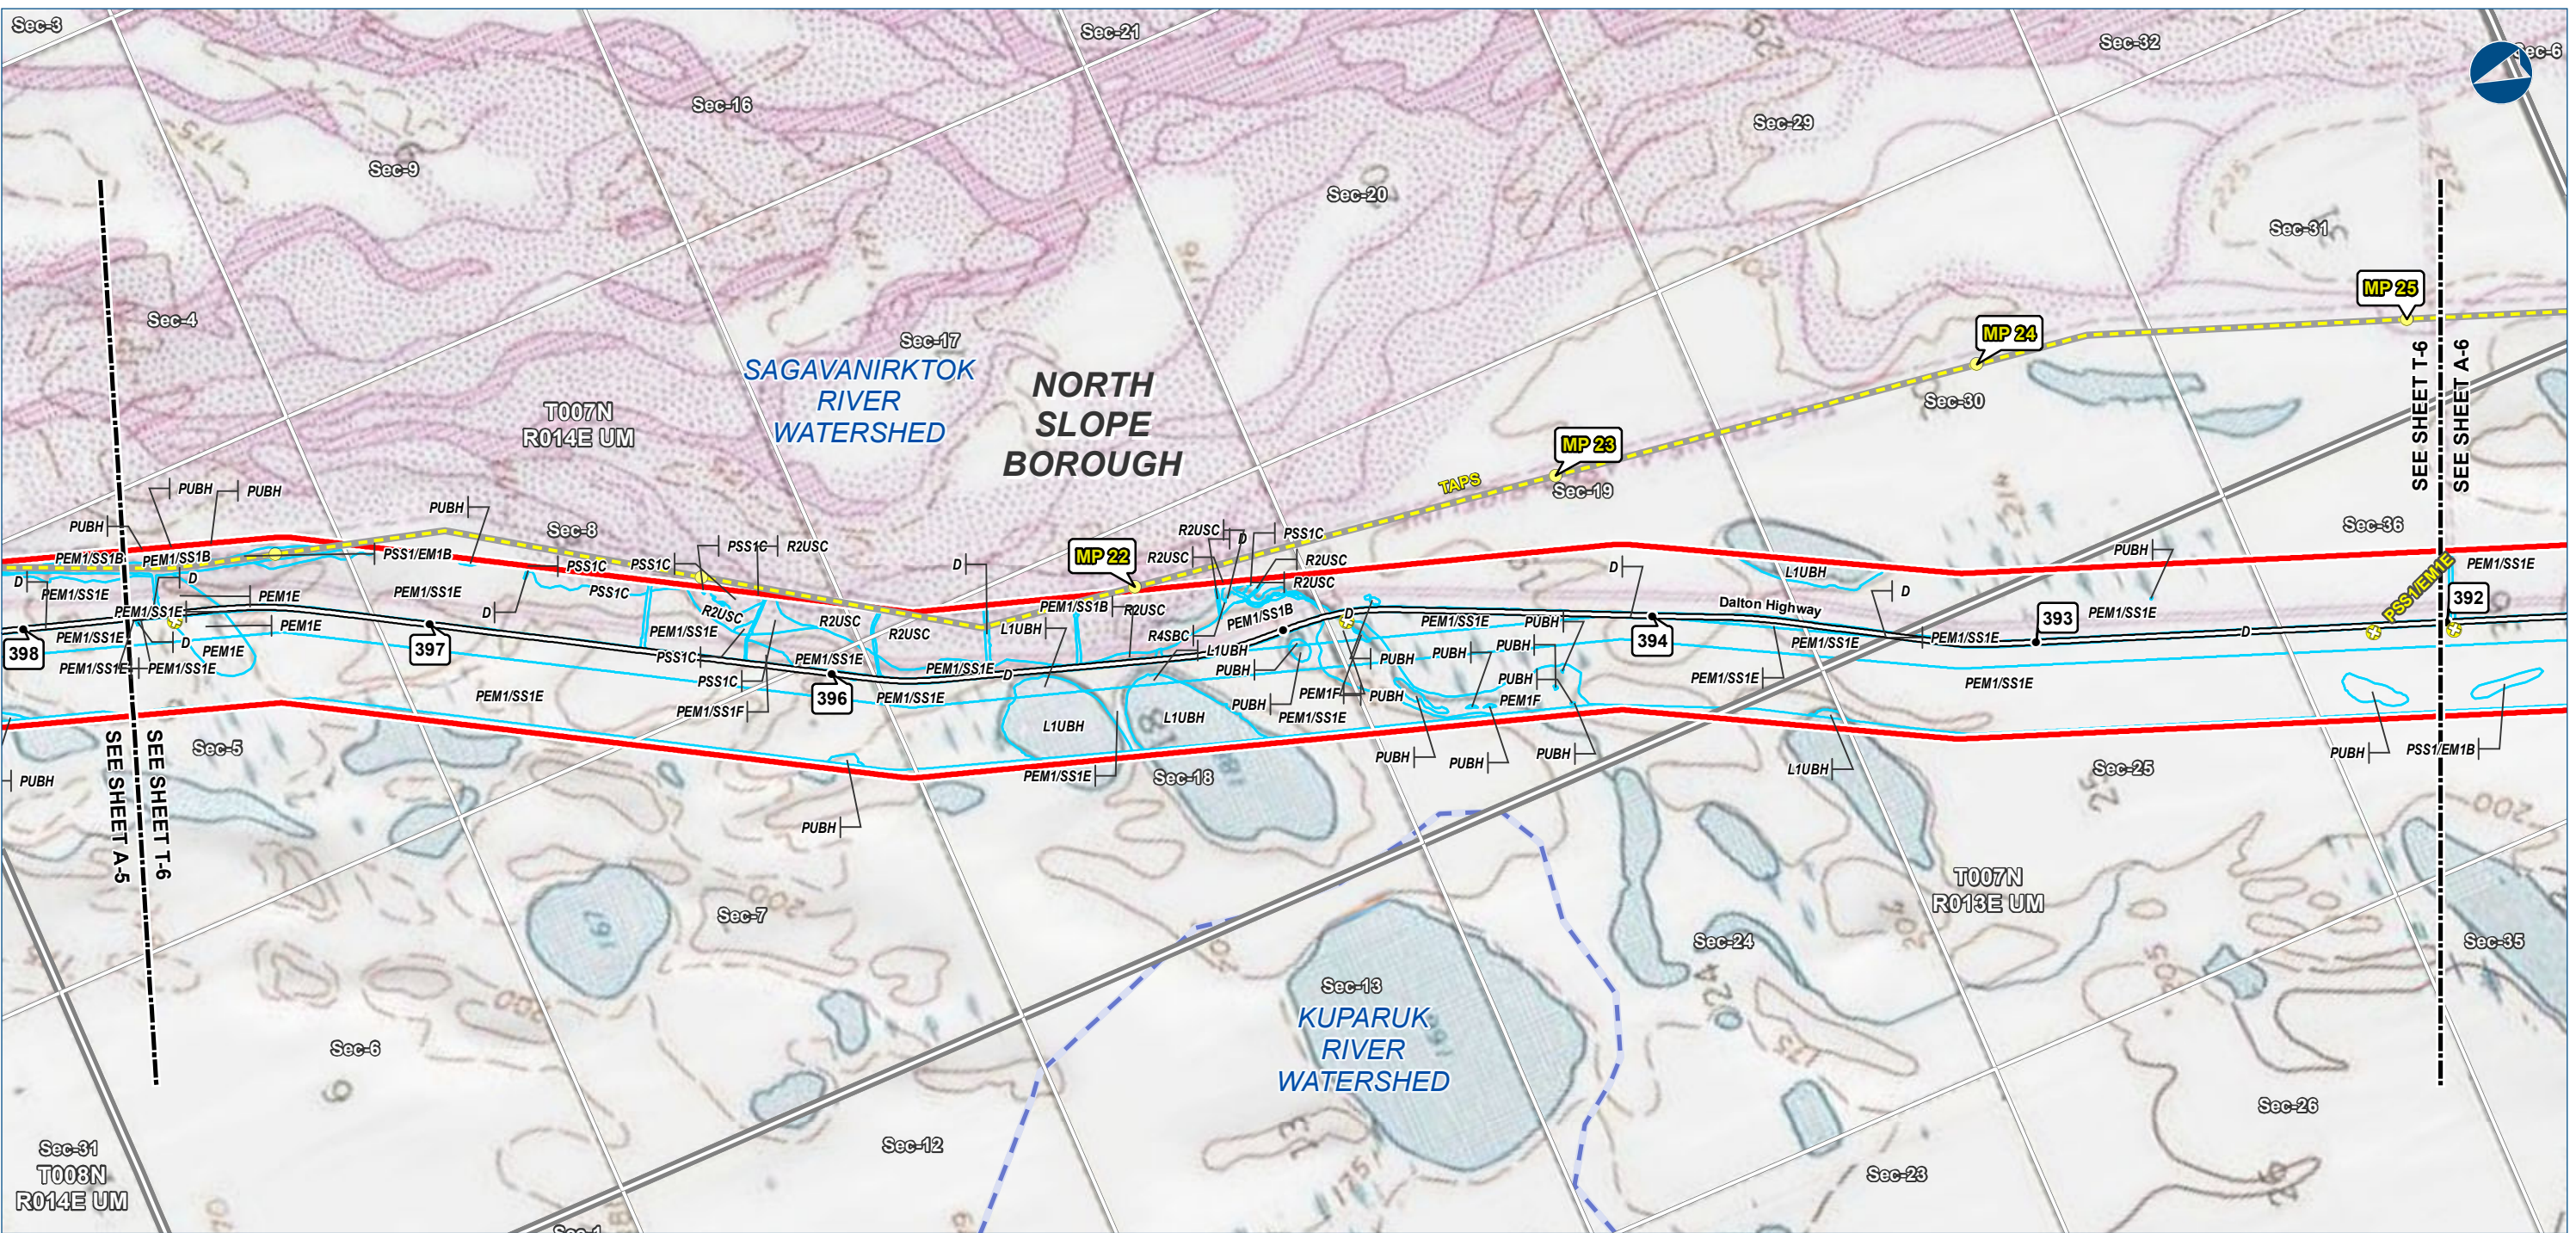

The information contained herein is for informational or planning purposes only. It does not nor should it be deemed to be an offer, request or proposals for rights or occupation of any kind. The Alaska LNG Project Participants and their respective officers, employees and agents, make no warranty, implied or otherwise, nor accept any liability, as to the accuracy or completeness of the information contained in these documents, drawings or electronic files.



Alaska LNG Project

LEGEND

Study Corridor - 2,000 ft wide (+/-)

- Pre-FEED Rev A Base Corridor
- Pre-FEED Rev A Alternate Corridor
- Pt Thomson Transmission Corridor
- TAPS (MPs)
- Primary Road
- Secondary Road

- Wetland Field Confirmation Location
- Watershed Boundary
- Wetland Area (Cowardin Classification)
- Upland Area

- Proposed GTP Site
- Borough \ Census Area Boundary
- Township
- Section

ALASKA LNG PROJECT Wetland Resources - Mainline Corridor		
BOROUGH:	NORTH SLOPE	DRAWN BY: CC
STATE:	ALASKA	CHECKED BY: JS
REV. NO.:	REVISION	DATE
0	ISSUED FOR REVIEW	2015-02-02
PRELIMINARY		
1:24,000	0 1/4 1/2 Miles	
DATE: 2015-02-02	PROJECTION: NAD83 STATEPLANE AK 4 5004 FEET	


PREPARED BY:
exp Energy Services Inc.

t: +1.907.868.1185 | f: +1.907.868.1846
3800 Centerpoint Dr. Suite 200
Anchorage, AK 99503
U.S.A.
www.exp.com

exp.

• BUILDINGS • EARTH & ENVIRONMENT • ENERGY •
• INDUSTRIAL • INFRASTRUCTURE • SUSTAINABILITY •

DWG: WETLANDS-T-PREF_BASE-PRE-FEED SHEET: T-6

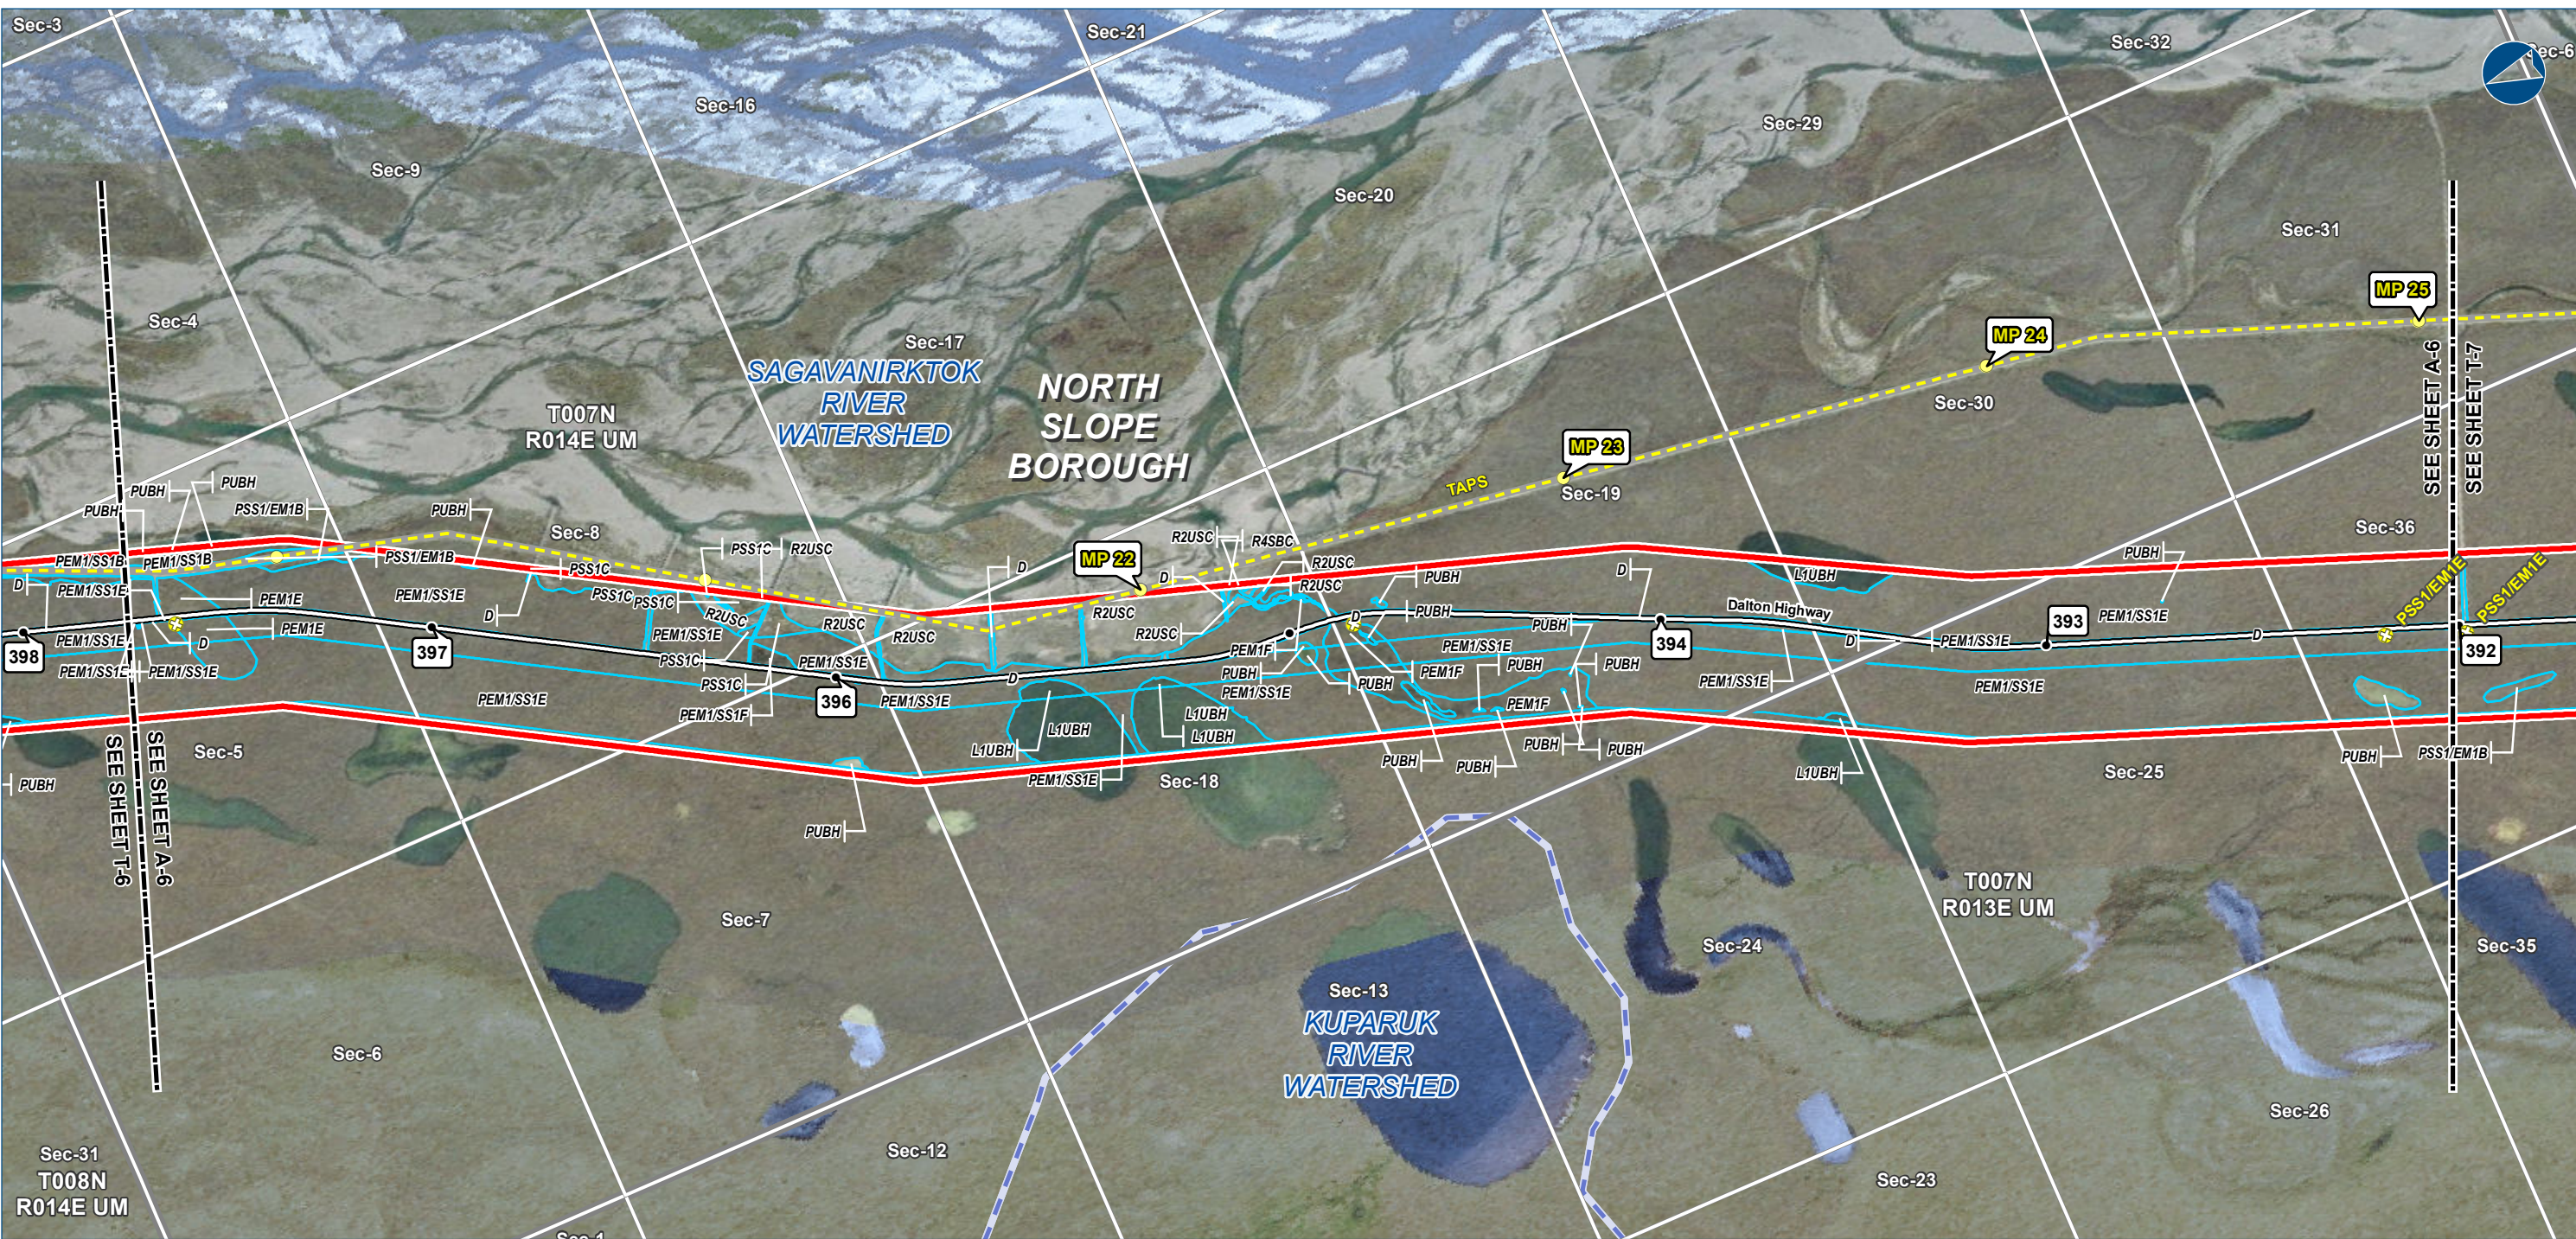

The information contained herein is for informational or planning purposes only. It does not nor should it be deemed to be an offer, request or proposals for rights or occupation of any kind. The Alaska LNG Project Participants and their respective officers, employees and agents, make no warranty, implied or otherwise, nor accept any liability, as to the accuracy or completeness of the information contained in these documents, drawings or electronic files.



LEGEND

Study Corridor - 2,000 ft wide (+/-)

- Pre-FEED Rev A Base Corridor
- Pre-FEED Rev A Alternate Corridor
- Pt Thomson Transmission Corridor
- TAPs (MPs)
- Primary Road
- Secondary Road

- Wetland Field Confirmation Location
- Watershed Boundary
- Wetland Area (Cowardin Classification)
- Upland Area

- Proposed GTP Site
- Borough \ Census Area Boundary
- Township
- Section

ALASKA LNG PROJECT Wetland Resources - Mainline Corridor		
BOROUGH:	NORTH SLOPE	DRAWN BY: CC
STATE:	ALASKA	CHECKED BY: JS
REV. NO.:	REVISION	DATE
0	ISSUED FOR REVIEW	2015-02-02
PRELIMINARY		
1:24,000	0 1/4 1/2 Miles	
DATE: 2015-02-02	PROJECTION: NAD83 STATEPLANE AK 4 5004 FEET	


PREPARED BY:

exp Energy Services Inc.

t: +1.907.868.1185 | f: +1.907.868.1846
3800 Centerpoint Dr. Suite 200
Anchorage, AK 99503
U.S.A.
www.exp.com

• BUILDINGS • EARTH & ENVIRONMENT • ENERGY •
• INDUSTRIAL • INFRASTRUCTURE • SUSTAINABILITY •

DWG: WETLANDS-A-PREF_BASE-PRE-FEED SHEET: A-6

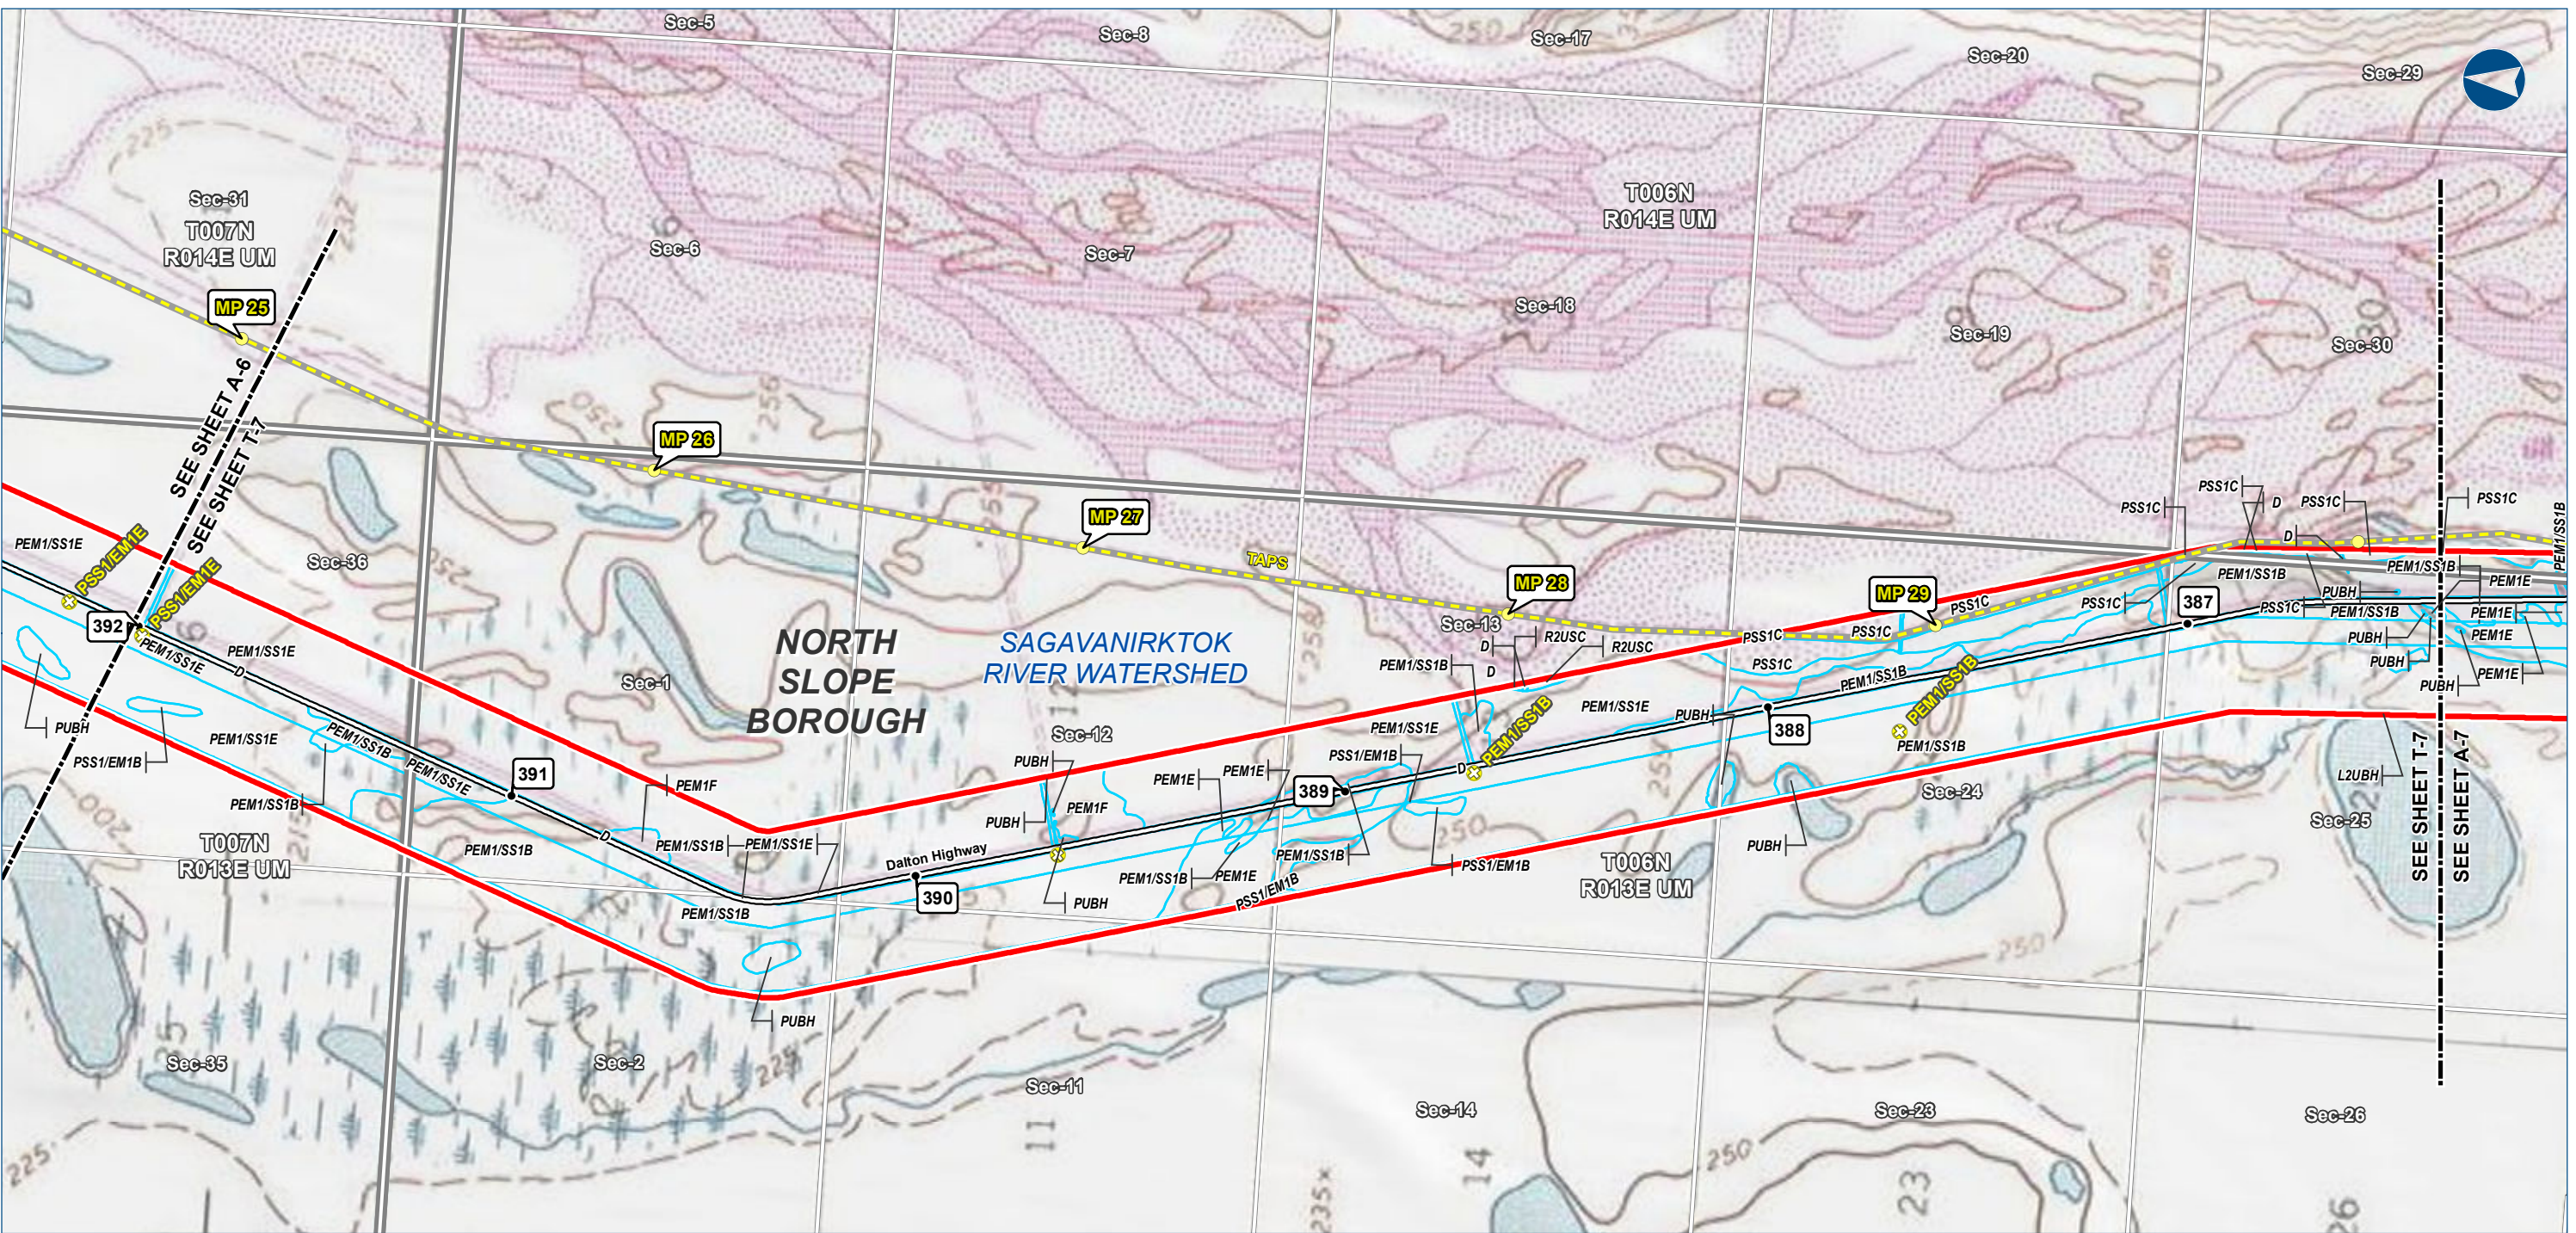

The information contained herein is for informational or planning purposes only. It does not nor should it be deemed to be an offer, request or proposals for rights or occupation of any kind. The Alaska LNG Project Participants and their respective officers, employees and agents, make no warranty, implied or otherwise, nor accept any liability, as to the accuracy or completeness of the information contained in these documents, drawings or electronic files.



LEGEND

Study Corridor - 2,000 ft wide (+/-)

- Pre-FEED Rev A Base Corridor
- Pre-FEED Rev A Alternate Corridor
- Pt Thomson Transmission Corridor
- TAPS (MPs)
- Primary Road
- Secondary Road

- Wetland Field Confirmation Location
- Watershed Boundary
- Wetland Area (Cowardin Classification)
- Upland Area

- Proposed GTP Site
- Borough \ Census Area Boundary
- Township
- Section


ALASKA LNG PROJECT Wetland Resources - Mainline Corridor		
BOROUGH:	NORTH SLOPE	DRAWN BY: CC
STATE:	ALASKA	CHECKED BY: JS
REV. NO.:	REVISION	DATE
0	ISSUED FOR REVIEW	2015-02-02
PRELIMINARY		
1:24,000	0 1/4 1/2 Miles	
DATE: 2015-02-02	PROJECTION: NAD83 STATEPLANE AK 4 5004 FEET	

PREPARED BY:
exp Energy Services Inc.
t: +1.907.868.1185 | f: +1.907.868.1846
3800 Centerpoint Dr. Suite 200
Anchorage, AK 99503
U.S.A.
www.exp.com

exp.

• BUILDINGS • EARTH & ENVIRONMENT • ENERGY •
• INDUSTRIAL • INFRASTRUCTURE • SUSTAINABILITY •

DWG: WETLANDS-T-PREF_BASE-PRE-FEED SHEET: T-7

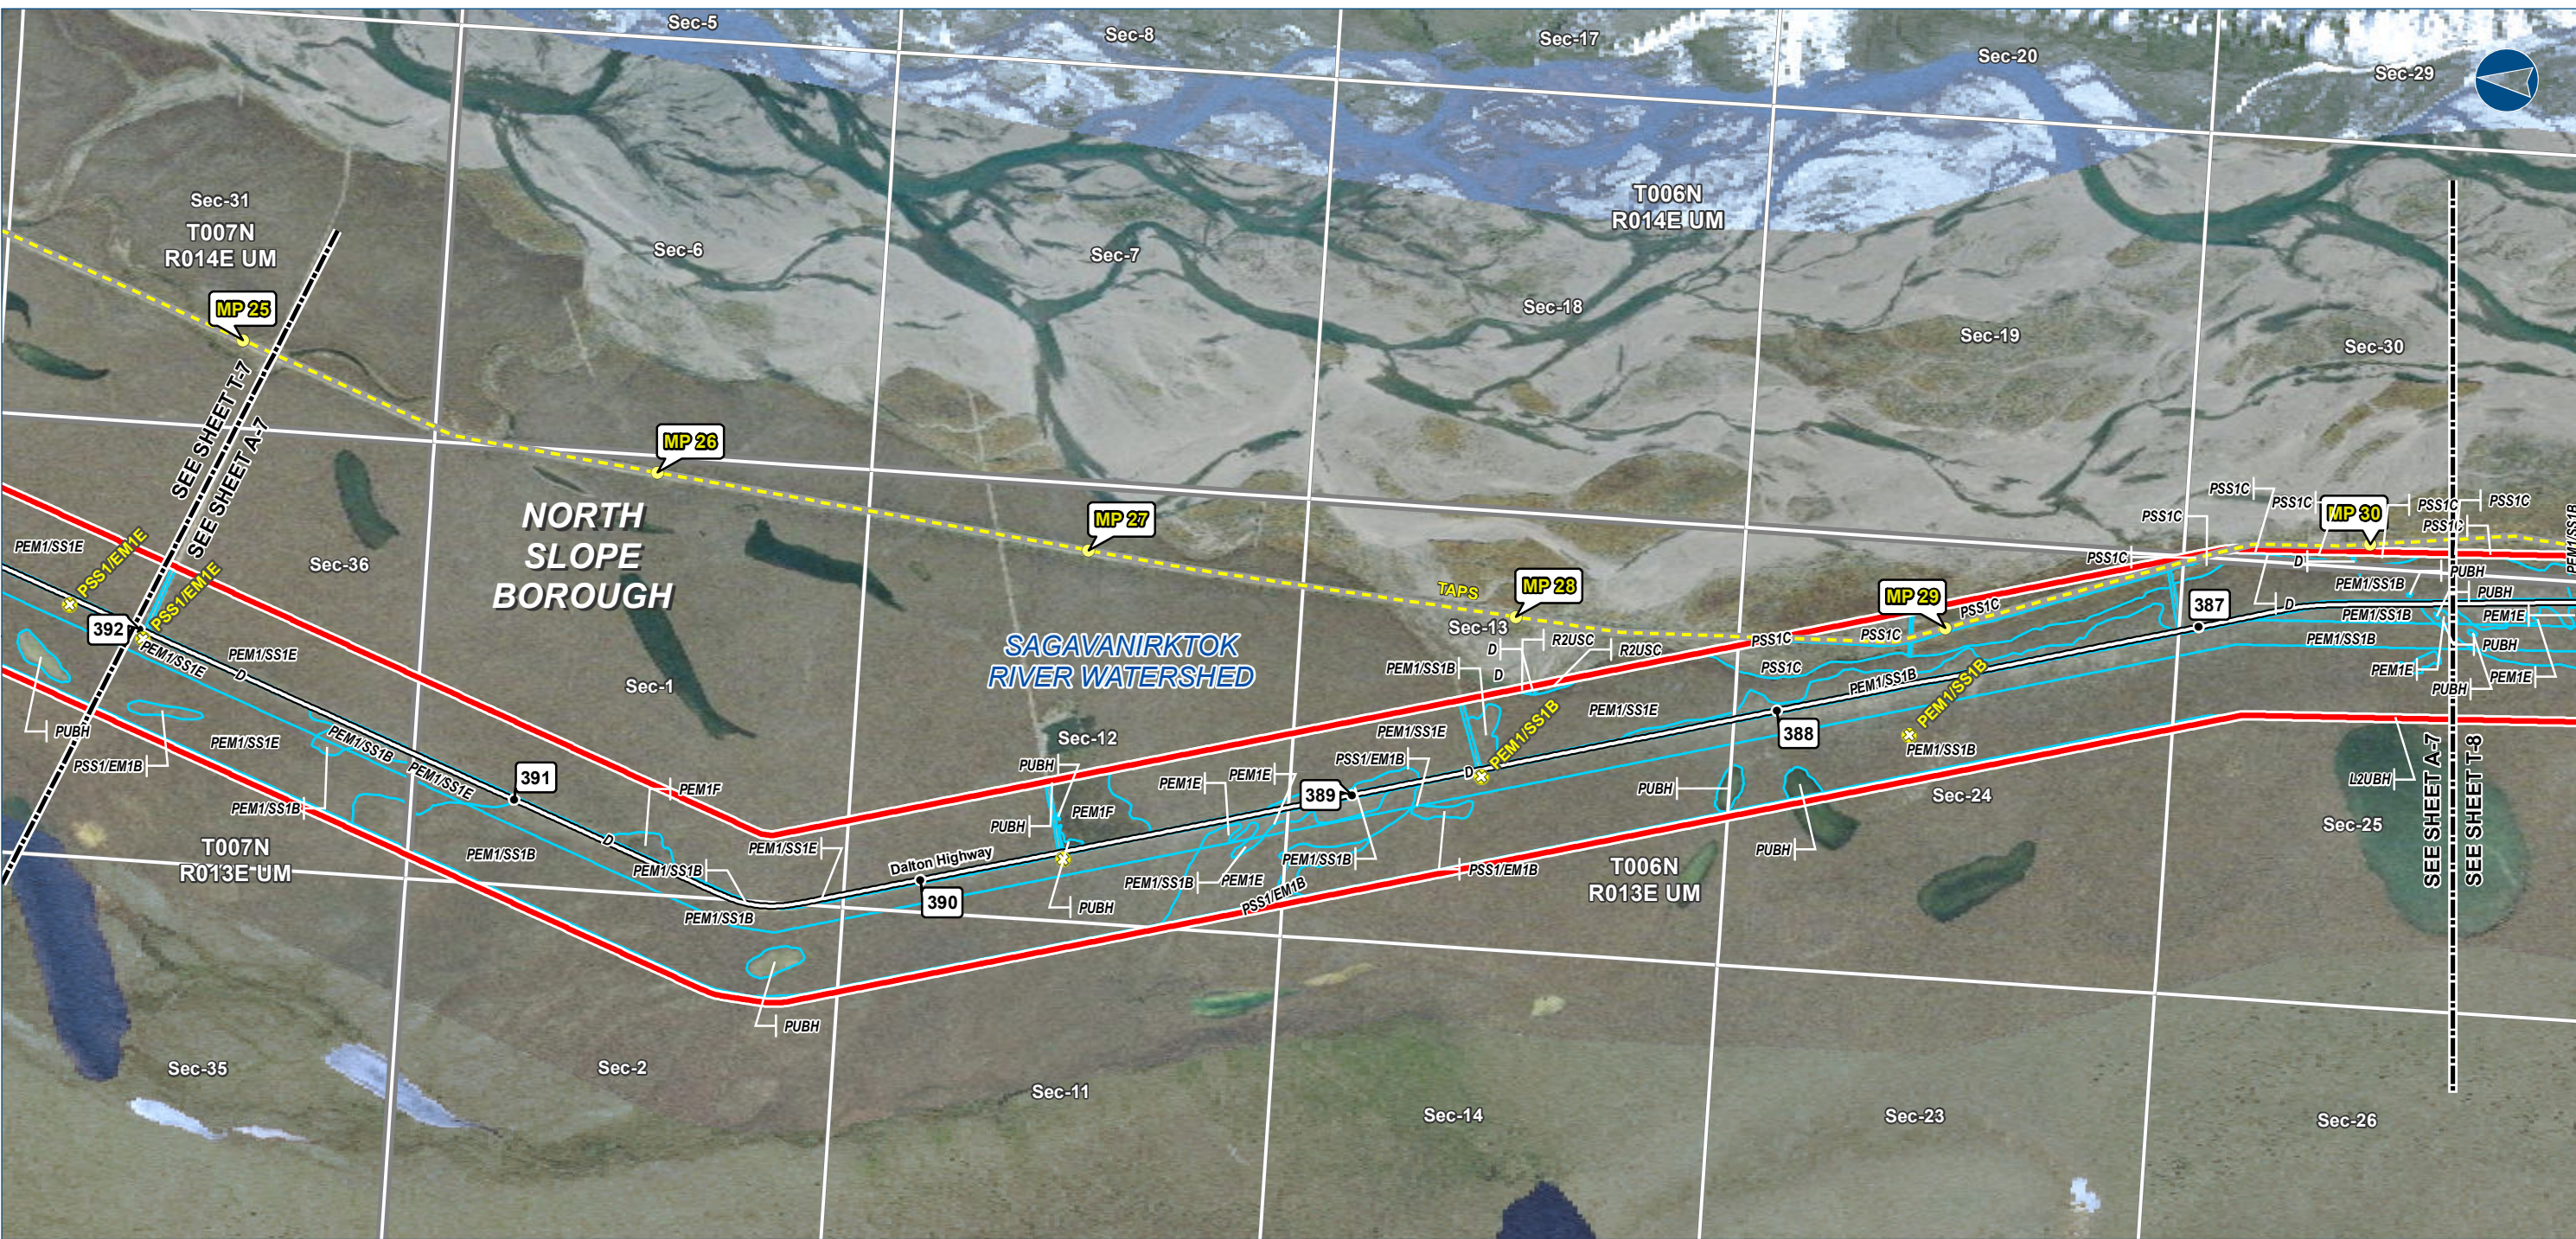

The information contained herein is for informational or planning purposes only. It does not nor should it be deemed to be an offer, request or proposals for rights or occupation of any kind. The Alaska LNG Project Participants and their respective officers, employees and agents, make no warranty, implied or otherwise, nor accept any liability, as to the accuracy or completeness of the information contained in these documents, drawings or electronic files.



Alaska LNG Project

LEGEND

Study Corridor - 2,000 ft wide (+/-)

- Pre-FEED Rev A Base Corridor
- Pre-FEED Rev A Alternate Corridor
- Pt Thomson Transmission Corridor
- TAPs (MPs)
- Primary Road
- Secondary Road

- Wetland Field Confirmation Location
- Watershed Boundary
- Wetland Area (Cowardin Classification)
- Upland Area

- Proposed GTP Site
- Borough \ Census Area Boundary
- Township
- Section


ALASKA LNG PROJECT Wetland Resources - Mainline Corridor		
BOROUGH:	NORTH SLOPE	DRAWN BY: CC
STATE:	ALASKA	CHECKED BY: JS
REV. NO.:	REVISION	DATE
0	ISSUED FOR REVIEW	2015-02-02
PRELIMINARY		
1:24,000	0 1/4 1/2 Miles	
DATE: 2015-02-02	PROJECTION: NAD83 STATEPLANE AK 4 5004 FEET	

PREPARED BY:
exp Energy Services Inc.
t: +1.907.868.1185 | f: +1.907.868.1846
3800 Centerpoint Dr. Suite 200
Anchorage, AK 99503
U.S.A.
www.exp.com

exp.

• BUILDINGS • EARTH & ENVIRONMENT • ENERGY •
• INDUSTRIAL • INFRASTRUCTURE • SUSTAINABILITY •

DWG: WETLANDS-A-PREF_BASE-PRE-FEED SHEET: A-7

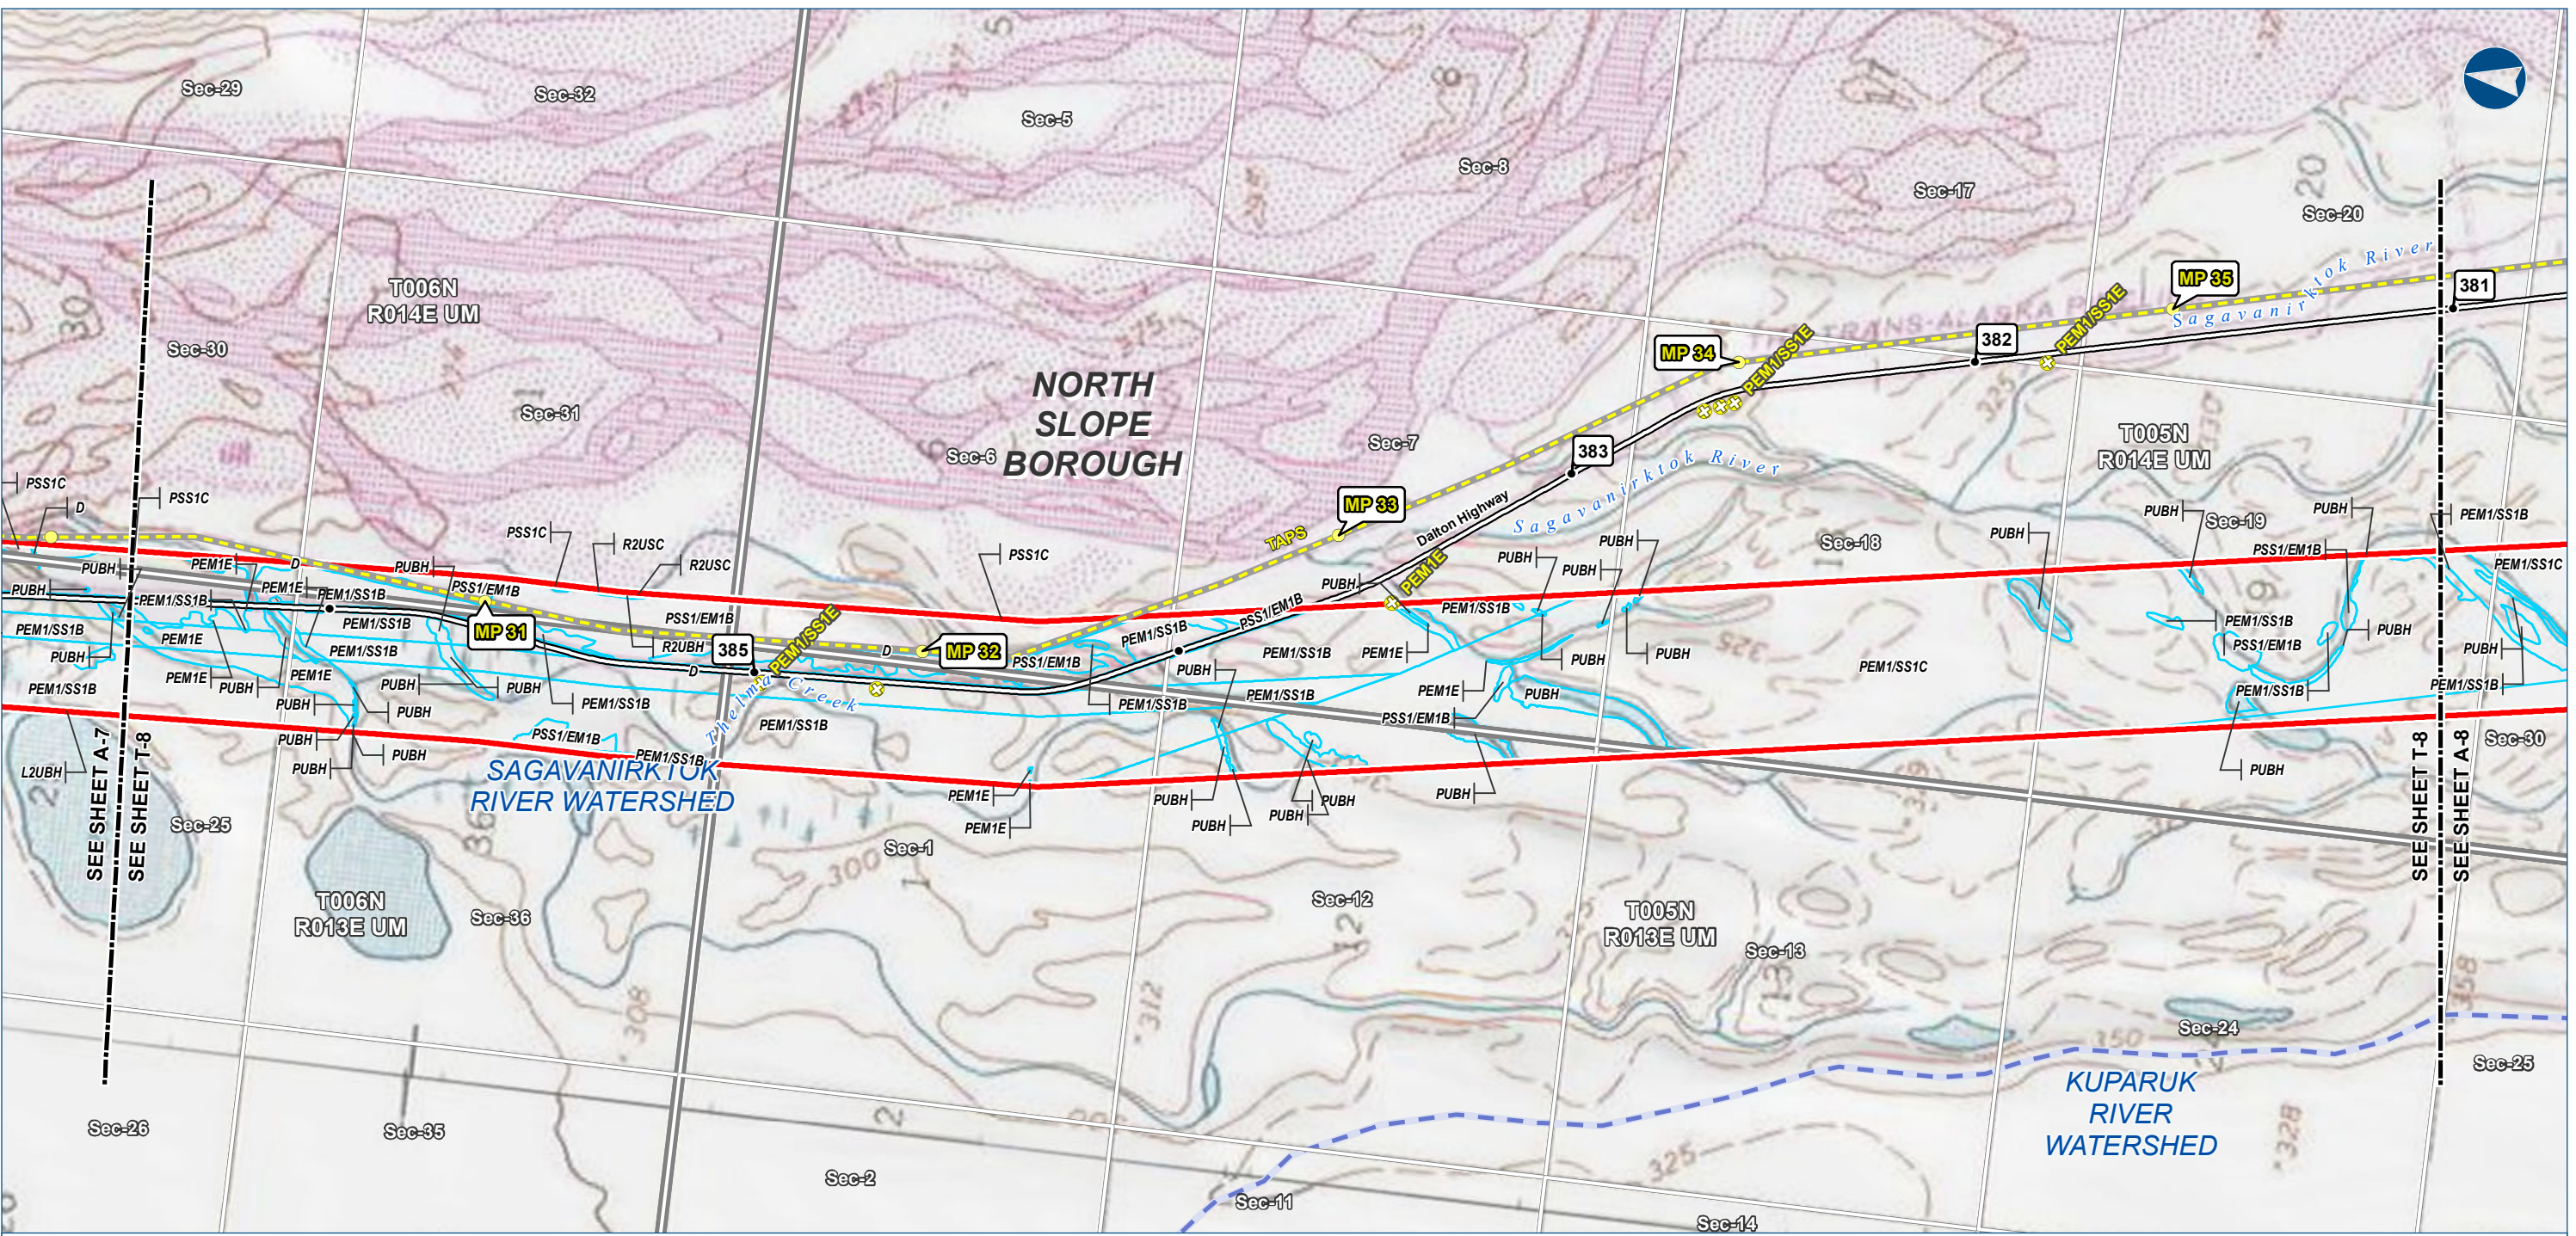

The information contained herein is for informational or planning purposes only. It does not nor should it be deemed to be an offer, request or proposals for rights or occupation of any kind. The Alaska LNG Project Participants and their respective officers, employees and agents, make no warranty, implied or otherwise, nor accept any liability, as to the accuracy or completeness of the information contained in these documents, drawings or electronic files.



Alaska LNG Project

LEGEND

Study Corridor - 2,000 ft wide (+/-)

- Pre-FEED Rev A Base Corridor
- Pre-FEED Rev A Alternate Corridor
- Pt Thomson Transmission Corridor
- TAPs (MPs)
- Primary Road
- Secondary Road

- Wetland Field Confirmation Location
- Watershed Boundary
- Wetland Area (Cowardin Classification)
- Upland Area

- Proposed GTP Site
- Borough \ Census Area Boundary
- Township
- Section


ALASKA LNG PROJECT Wetland Resources - Mainline Corridor		
BOROUGH:	NORTH SLOPE	DRAWN BY: CC
STATE:	ALASKA	CHECKED BY: JS
REV. NO.:	REVISION	DATE
0	ISSUED FOR REVIEW	2015-02-02
PRELIMINARY		
1:24,000	0 1/4 1/2 Miles	
DATE: 2015-02-02	PROJECTION: NAD83 STATEPLANE AK 4 5004 FEET	

PREPARED BY:
exp Energy Services Inc.
t: +1.907.868.1185 | f: +1.907.868.1846
3800 Centerpoint Dr. Suite 200
Anchorage, AK 99503
U.S.A.
www.exp.com

exp.

• BUILDINGS • EARTH & ENVIRONMENT • ENERGY •
• INDUSTRIAL • INFRASTRUCTURE • SUSTAINABILITY •

DWG: WETLANDS-T-PREF_BASE-PRE-FEED SHEET: T-8

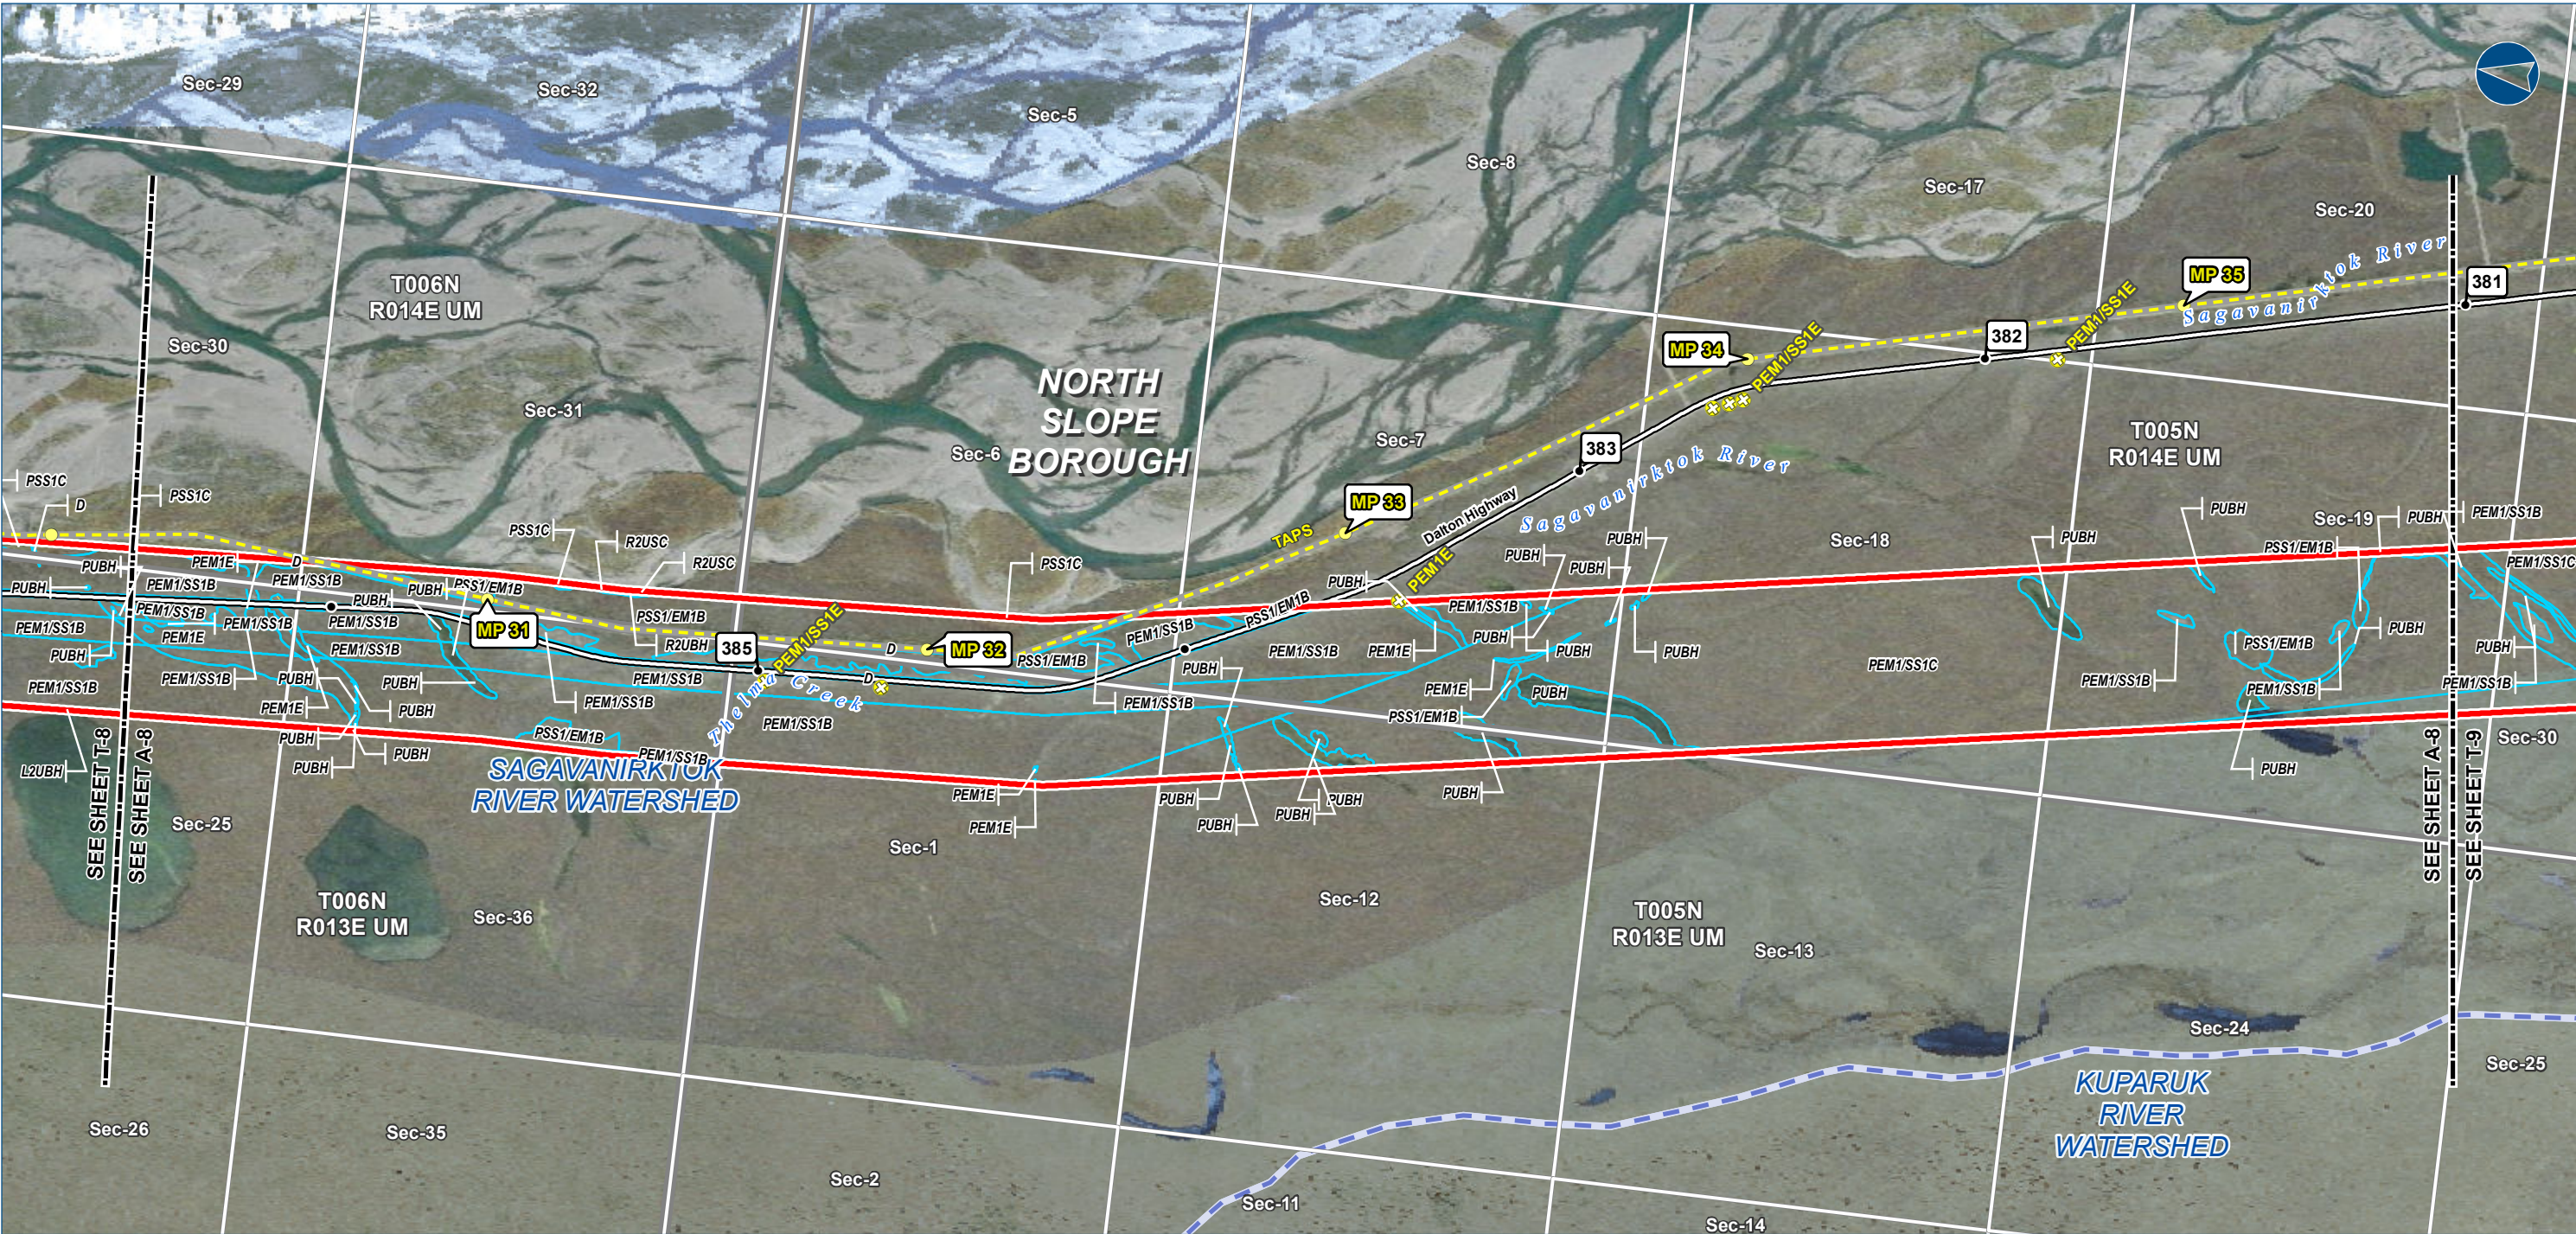

The information contained herein is for informational or planning purposes only. It does not nor should it be deemed to be an offer, request or proposals for rights or occupation of any kind. The Alaska LNG Project Participants and their respective officers, employees and agents, make no warranty, implied or otherwise, nor accept any liability, as to the accuracy or completeness of the information contained in these documents, drawings or electronic files.



Alaska LNG Project

LEGEND

Study Corridor - 2,000 ft wide (+/-)

- Pre-FEED Rev A Base Corridor
- Pre-FEED Rev A Alternate Corridor
- Pt Thomson Transmission Corridor
- TAPs (MPs)
- Primary Road
- Secondary Road

- Wetland Field Confirmation Location
- Watershed Boundary
- Wetland Area (Cowardin Classification)
- Upland Area

- Proposed GTP Site
- Borough \ Census Area Boundary
- Township
- Section

ALASKA LNG PROJECT
Wetland Resources - Mainline Corridor

BOROUGH: NORTH SLOPE	DRAWN BY: CC
STATE: ALASKA	CHECKED BY: JS
REV. NO.: 0	REVISION: ISSUED FOR REVIEW
DATE: 2015-02-02	

PRELIMINARY


1:24,000 0 1/4 1/2 Miles

DATE: 2015-02-02 **PROJECTION:** NAD83 STATEPLANE AK 4 5004 FEET

PREPARED BY:
exp Energy Services Inc.
t: +1.907.868.1185 | f: +1.907.868.1846
3800 Centerpoint Dr. Suite 200
Anchorage, AK 99503
U.S.A.
www.exp.com

BUILDINGS • EARTH & ENVIRONMENT • ENERGY • INDUSTRIAL • INFRASTRUCTURE • SUSTAINABILITY •

DWG: WETLANDS-A-PREF_BASE-PRE-FEED **SHEET:** A-8

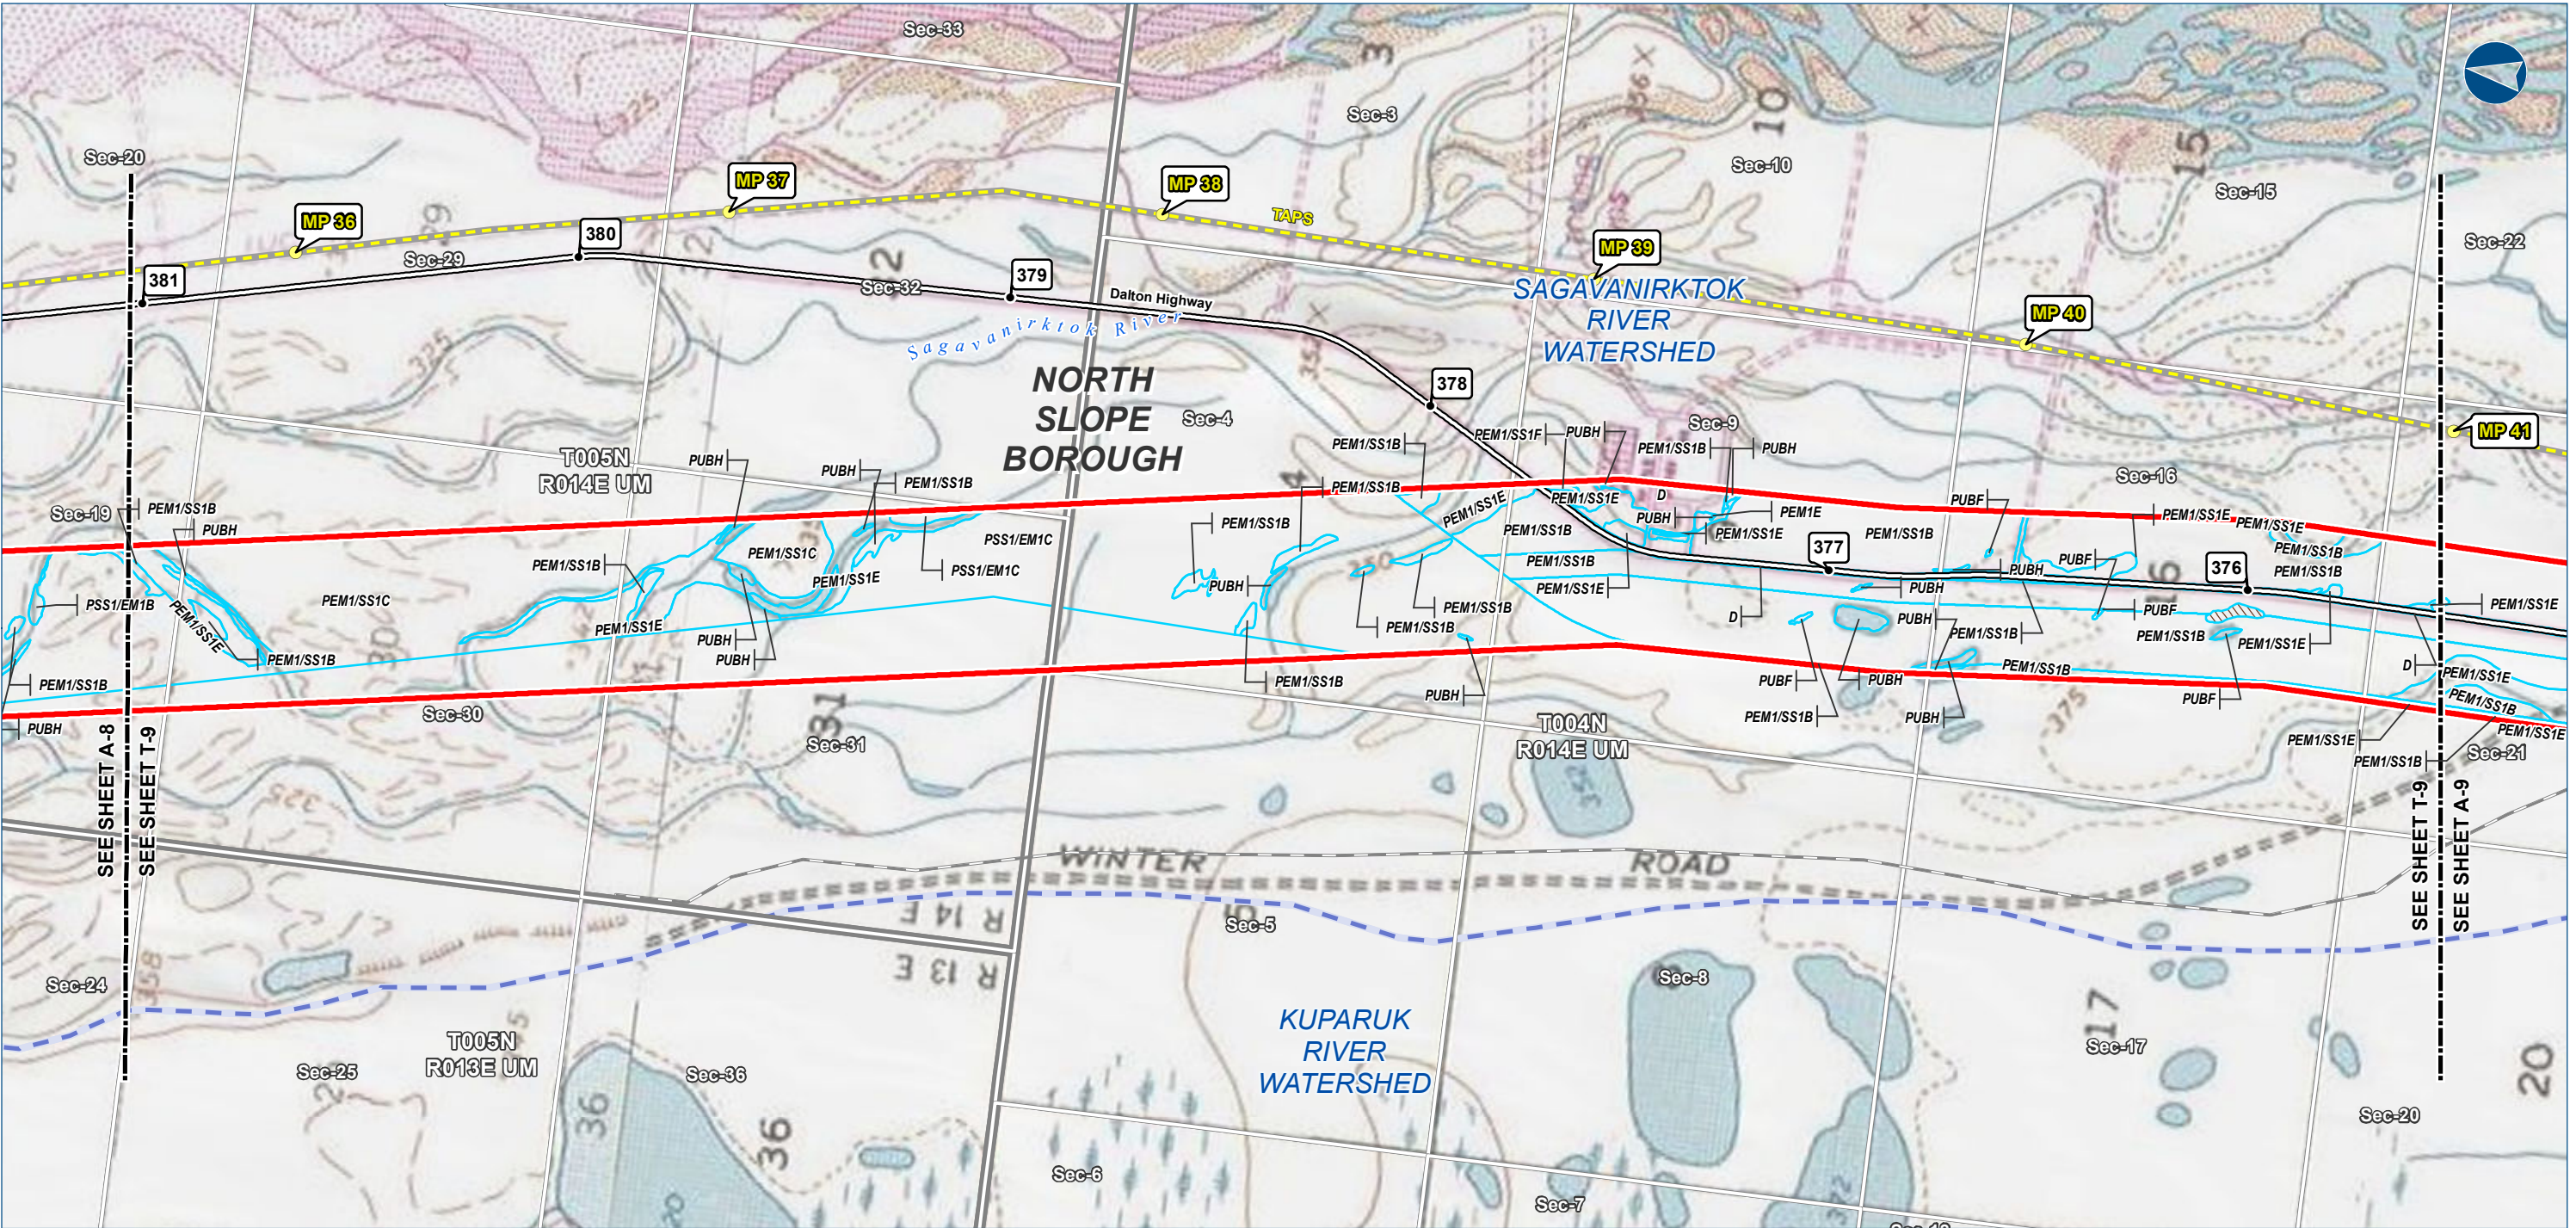

The information contained herein is for informational or planning purposes only. It does not nor should it be deemed to be an offer, request or proposals for rights or occupation of any kind. The Alaska LNG Project Participants and their respective officers, employees and agents, make no warranty, implied or otherwise, nor accept any liability, as to the accuracy or completeness of the information contained in these documents, drawings or electronic files.



Alaska LNG Project

LEGEND

Study Corridor - 2,000 ft wide (+/-)

- Pre-FEED Rev A Base Corridor
- Pre-FEED Rev A Alternate Corridor
- Pt Thomson Transmission Corridor
- TAPs (MPs)
- Primary Road
- Secondary Road

- Wetland Field Confirmation Location
- Watershed Boundary
- Wetland Area (Cowardin Classification)
- Upland Area

- Proposed GTP Site
- Borough \ Census Area Boundary
- Township
- Section

ALASKA LNG PROJECT Wetland Resources - Mainline Corridor		
BOROUGH:	NORTH SLOPE	DRAWN BY: CC
STATE:	ALASKA	CHECKED BY: JS
REV. NO.:	REVISION	DATE
0	ISSUED FOR REVIEW	2015-02-02
PRELIMINARY		
1:24,000	0 1/4 1/2 Miles	
DATE: 2015-02-02	PROJECTION: NAD83 STATEPLANE AK 4 5004 FEET	

PREPARED BY:

exp Energy Services Inc.

t: +1.907.868.1185 | f: +1.907.868.1846
3800 Centerpoint Dr. Suite 200
Anchorage, AK 99503
U.S.A.

www.exp.com

• BUILDINGS • EARTH & ENVIRONMENT • ENERGY •
• INDUSTRIAL • INFRASTRUCTURE • SUSTAINABILITY •

DWG: WETLANDS-T-PREF_BASE-PRE-FEED SHEET: T-9



The information contained herein is for informational or planning purposes only. It does not nor should it be deemed to be an offer, request or proposals for rights or occupation of any kind. The Alaska LNG Project Participants and their respective officers, employees and agents, make no warranty, implied or otherwise, nor accept any liability, as to the accuracy or completeness of the information contained in these documents, drawings or electronic files.



LEGEND

Study Corridor - 2,000 ft wide (+/-)

- Pre-FEED Rev A Base Corridor
- Pre-FEED Rev A Alternate Corridor
- Pt Thomson Transmission Corridor
- TAPS (MPs)
- Primary Road
- Secondary Road

- Wetland Field Confirmation Location
- Watershed Boundary
- Wetland Area (Cowardin Classification)
- Upland Area

- Proposed GTP Site
- Borough \ Census Area Boundary
- Township
- Section

ALASKA LNG PROJECT Wetland Resources - Mainline Corridor		
BOROUGH:	NORTH SLOPE	DRAWN BY: CC
STATE:	ALASKA	CHECKED BY: JS
REV. NO.:	REVISION	DATE
0	ISSUED FOR REVIEW	2015-02-02
PRELIMINARY		
1:24,000	0 1/4 1/2 Miles	
DATE: 2015-02-02	PROJECTION: NAD83 STATEPLANE AK 4 5004 FEET	


PREPARED BY:

exp Energy Services Inc.

t: +1.907.868.1185 | f: +1.907.868.1846
3800 Centerpoint Dr. Suite 200
Anchorage, AK 99503
U.S.A.
www.exp.com

• BUILDINGS • EARTH & ENVIRONMENT • ENERGY •
• INDUSTRIAL • INFRASTRUCTURE • SUSTAINABILITY •

DWG: WETLANDS-A-PREF_BASE-PRE-FEED SHEET: A-9

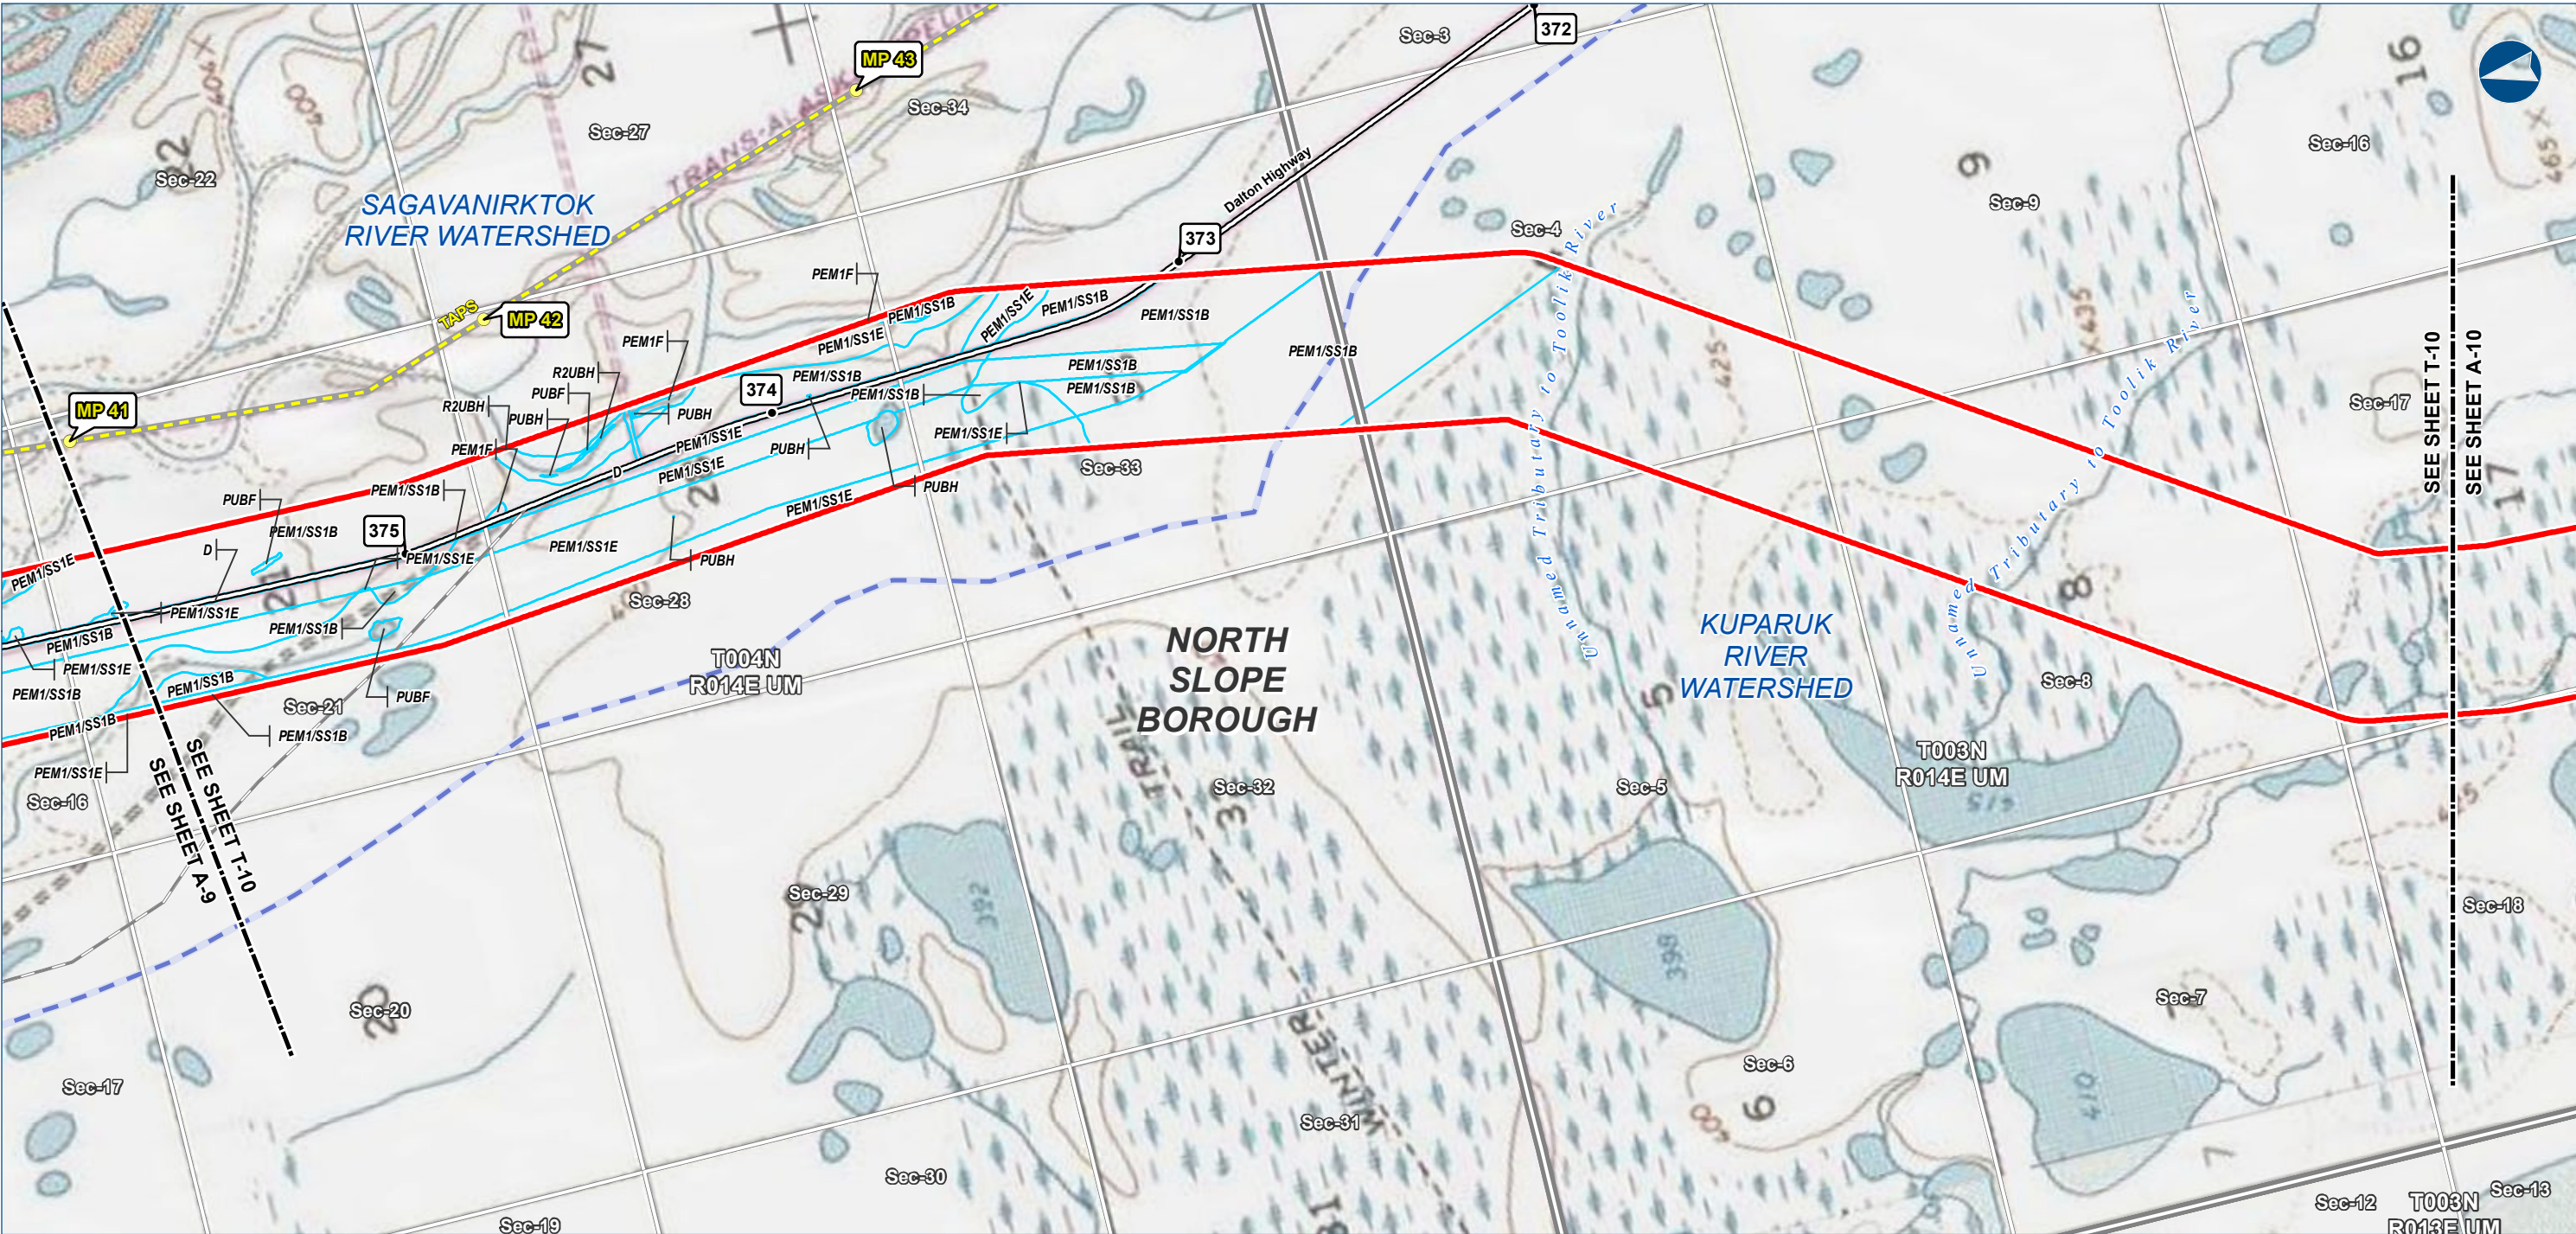

The information contained herein is for informational or planning purposes only. It does not nor should it be deemed to be an offer, request or proposals for rights or occupation of any kind. The Alaska LNG Project Participants and their respective officers, employees and agents, make no warranty, implied or otherwise, nor accept any liability, as to the accuracy or completeness of the information contained in these documents, drawings or electronic files.



LEGEND

Study Corridor - 2,000 ft wide (+/-)

- Pre-FEED Rev A Base Corridor
- Pre-FEED Rev A Alternate Corridor
- Pt Thomson Transmission Corridor
- TAPs (MPs)
- Primary Road
- Secondary Road

- Wetland Field Confirmation Location
- Watershed Boundary
- Wetland Area (Cowardin Classification)
- Upland Area


- Proposed GTP Site
- Borough \ Census Area Boundary
- Township
- Section

ALASKA LNG PROJECT Wetland Resources - Mainline Corridor		
BOROUGH:	NORTH SLOPE	DRAWN BY: CC
STATE:	ALASKA	CHECKED BY: JS
REV. NO.:	REVISION	DATE
0	ISSUED FOR REVIEW	2015-02-02
PRELIMINARY		
1:24,000	0 1/4 1/2 Miles	
DATE: 2015-02-02	PROJECTION: NAD83 STATEPLANE AK 4 5004 FEET	

PREPARED BY:
exp Energy Services Inc.
t: +1.907.868.1185 | f: +1.907.868.1846
3800 Centerpoint Dr. Suite 200
Anchorage, AK 99503
U.S.A.
www.exp.com

• BUILDINGS • EARTH & ENVIRONMENT • ENERGY •
• INDUSTRIAL • INFRASTRUCTURE • SUSTAINABILITY •

DWG: WETLANDS-T-PREF_BASE-PRE-FEED SHEET: T-10

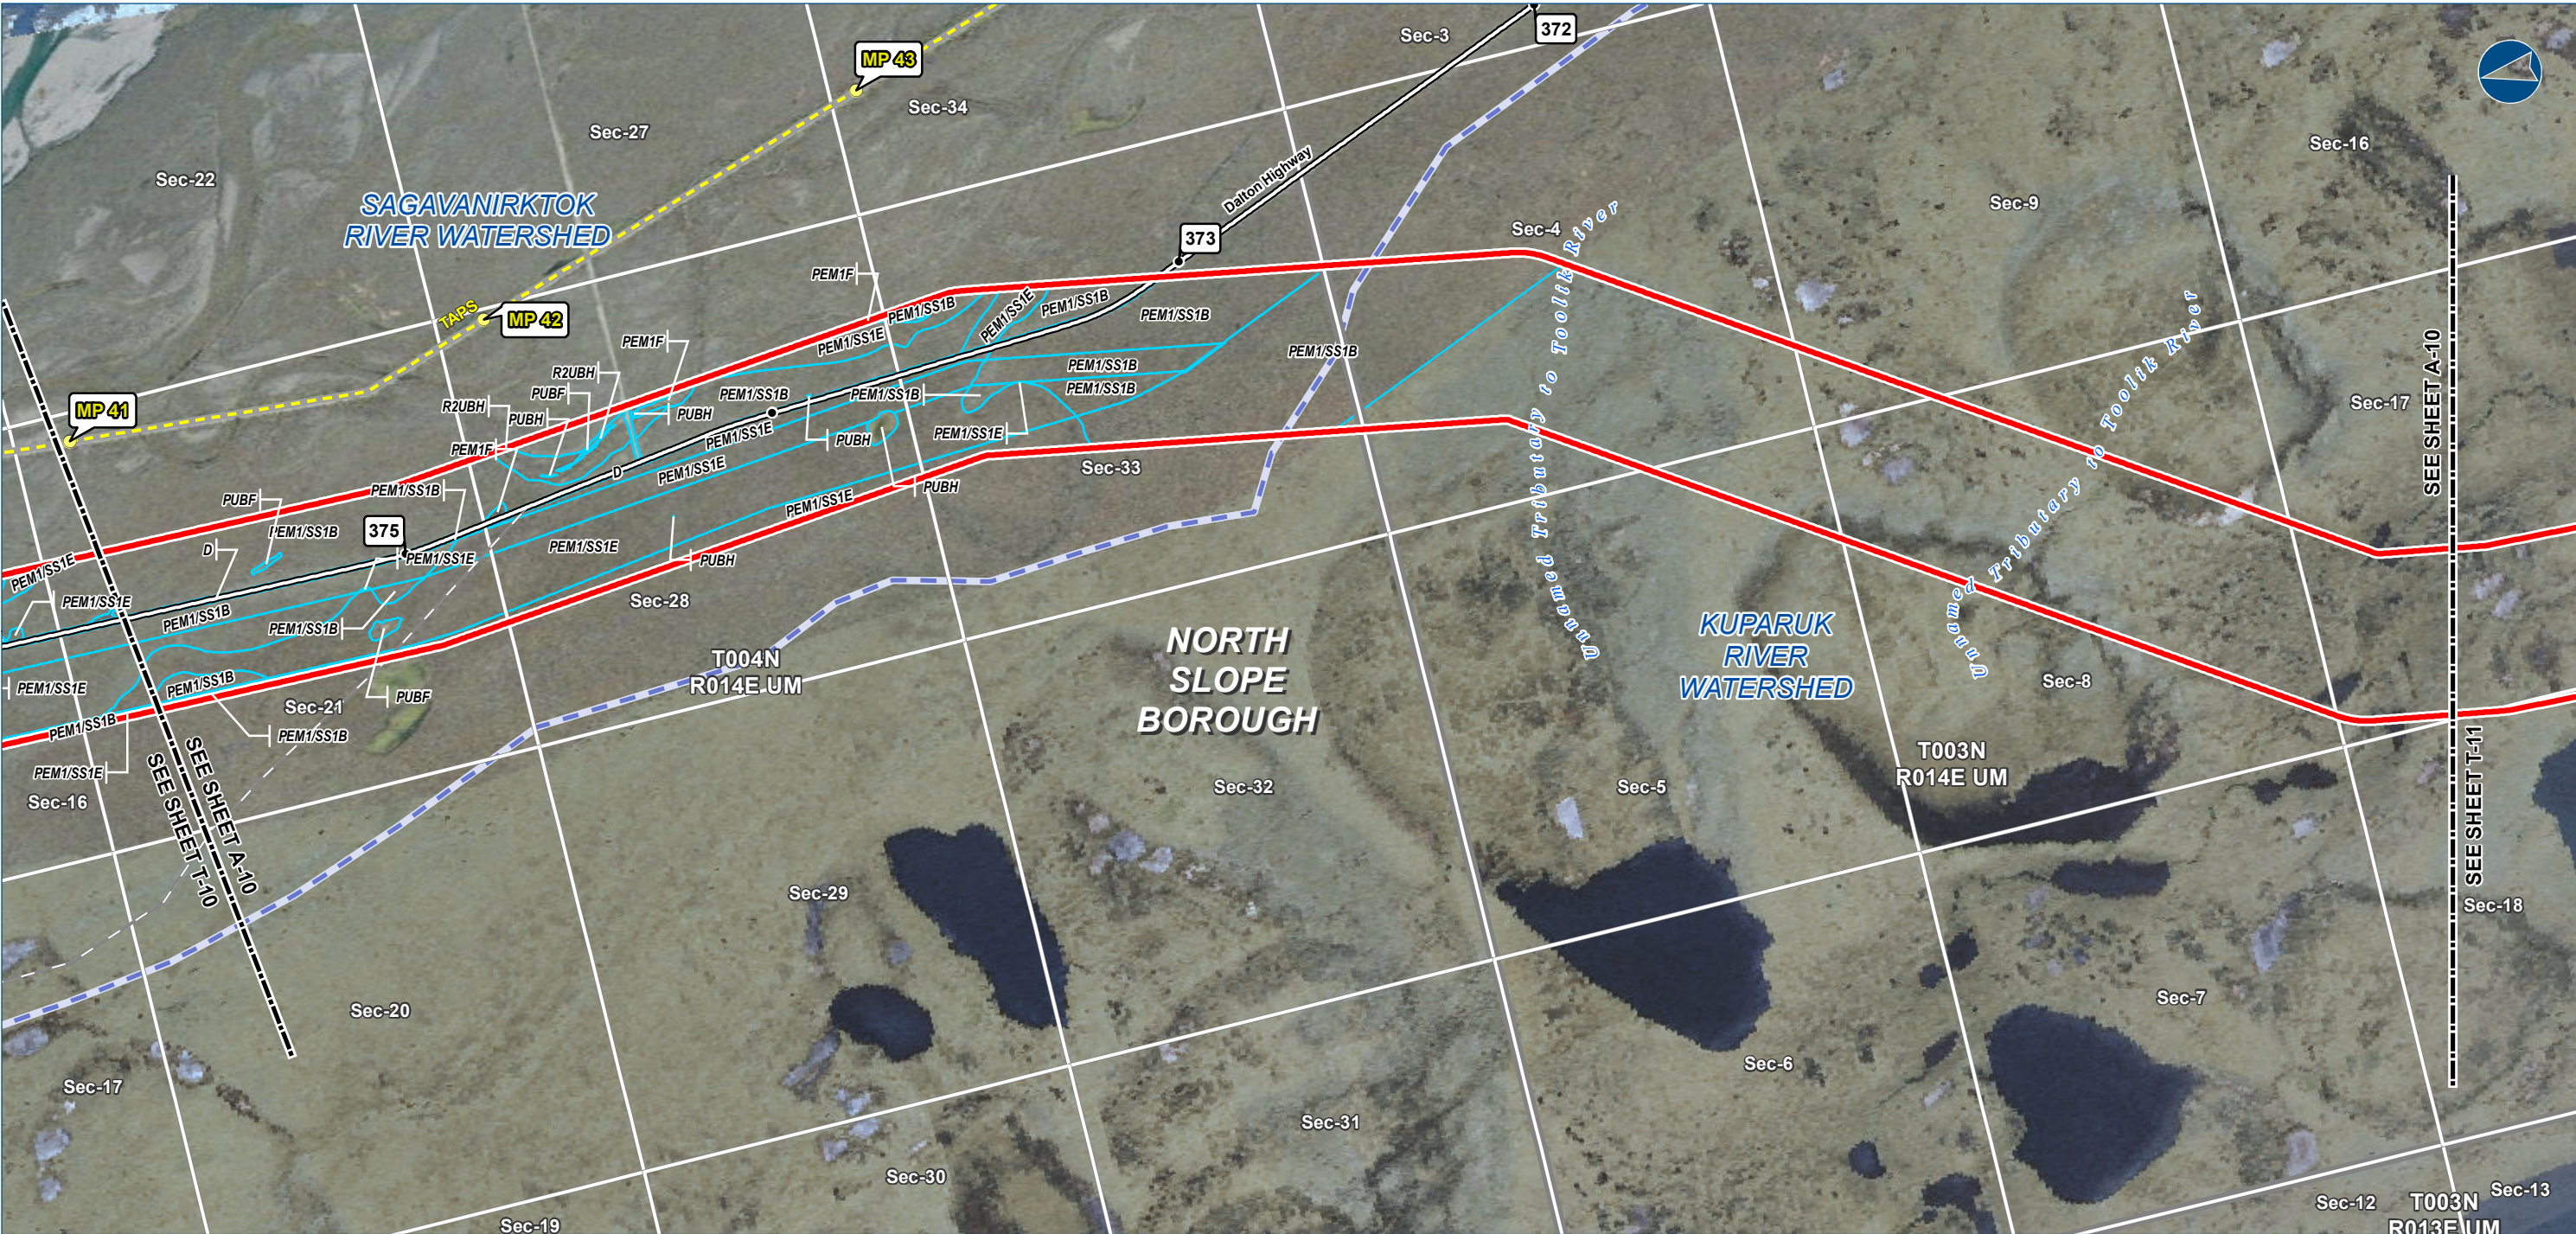

The information contained herein is for informational or planning purposes only. It does not nor should it be deemed to be an offer, request or proposals for rights or occupation of any kind. The Alaska LNG Project Participants and their respective officers, employees and agents, make no warranty, implied or otherwise, nor accept any liability, as to the accuracy or completeness of the information contained in these documents, drawings or electronic files.



LEGEND

Study Corridor - 2,000 ft wide (+/-)

- Pre-FEED Rev A Base Corridor
- Pre-FEED Rev A Alternate Corridor
- Pt Thomson Transmission Corridor
- TAPs (MPs)
- Primary Road
- Secondary Road

- Wetland Field Confirmation Location
- Watershed Boundary
- Wetland Area (Cowardin Classification)
- Upland Area

- Proposed GTP Site
- Borough \ Census Area Boundary
- Township
- Section

ALASKA LNG PROJECT Wetland Resources - Mainline Corridor		
BOROUGH:	NORTH SLOPE	DRAWN BY: CC
STATE:	ALASKA	CHECKED BY: JS
REV. NO.:	REVISION	DATE
0	ISSUED FOR REVIEW	2015-02-02
PRELIMINARY		
1:24,000	0 1/4 1/2 Miles	
DATE: 2015-02-02	PROJECTION: NAD83 STATEPLANE AK 4 5004 FEET	


PREPARED BY:

exp Energy Services Inc.

t: +1.907.868.1185 | f: +1.907.868.1846
3800 Centerpoint Dr. Suite 200
Anchorage, AK 99503
U.S.A.
www.exp.com

• BUILDINGS • EARTH & ENVIRONMENT • ENERGY •
• INDUSTRIAL • INFRASTRUCTURE • SUSTAINABILITY •

DWG: WETLANDS-A-PREF_BASE-PRE-FEED SHEET: A-10

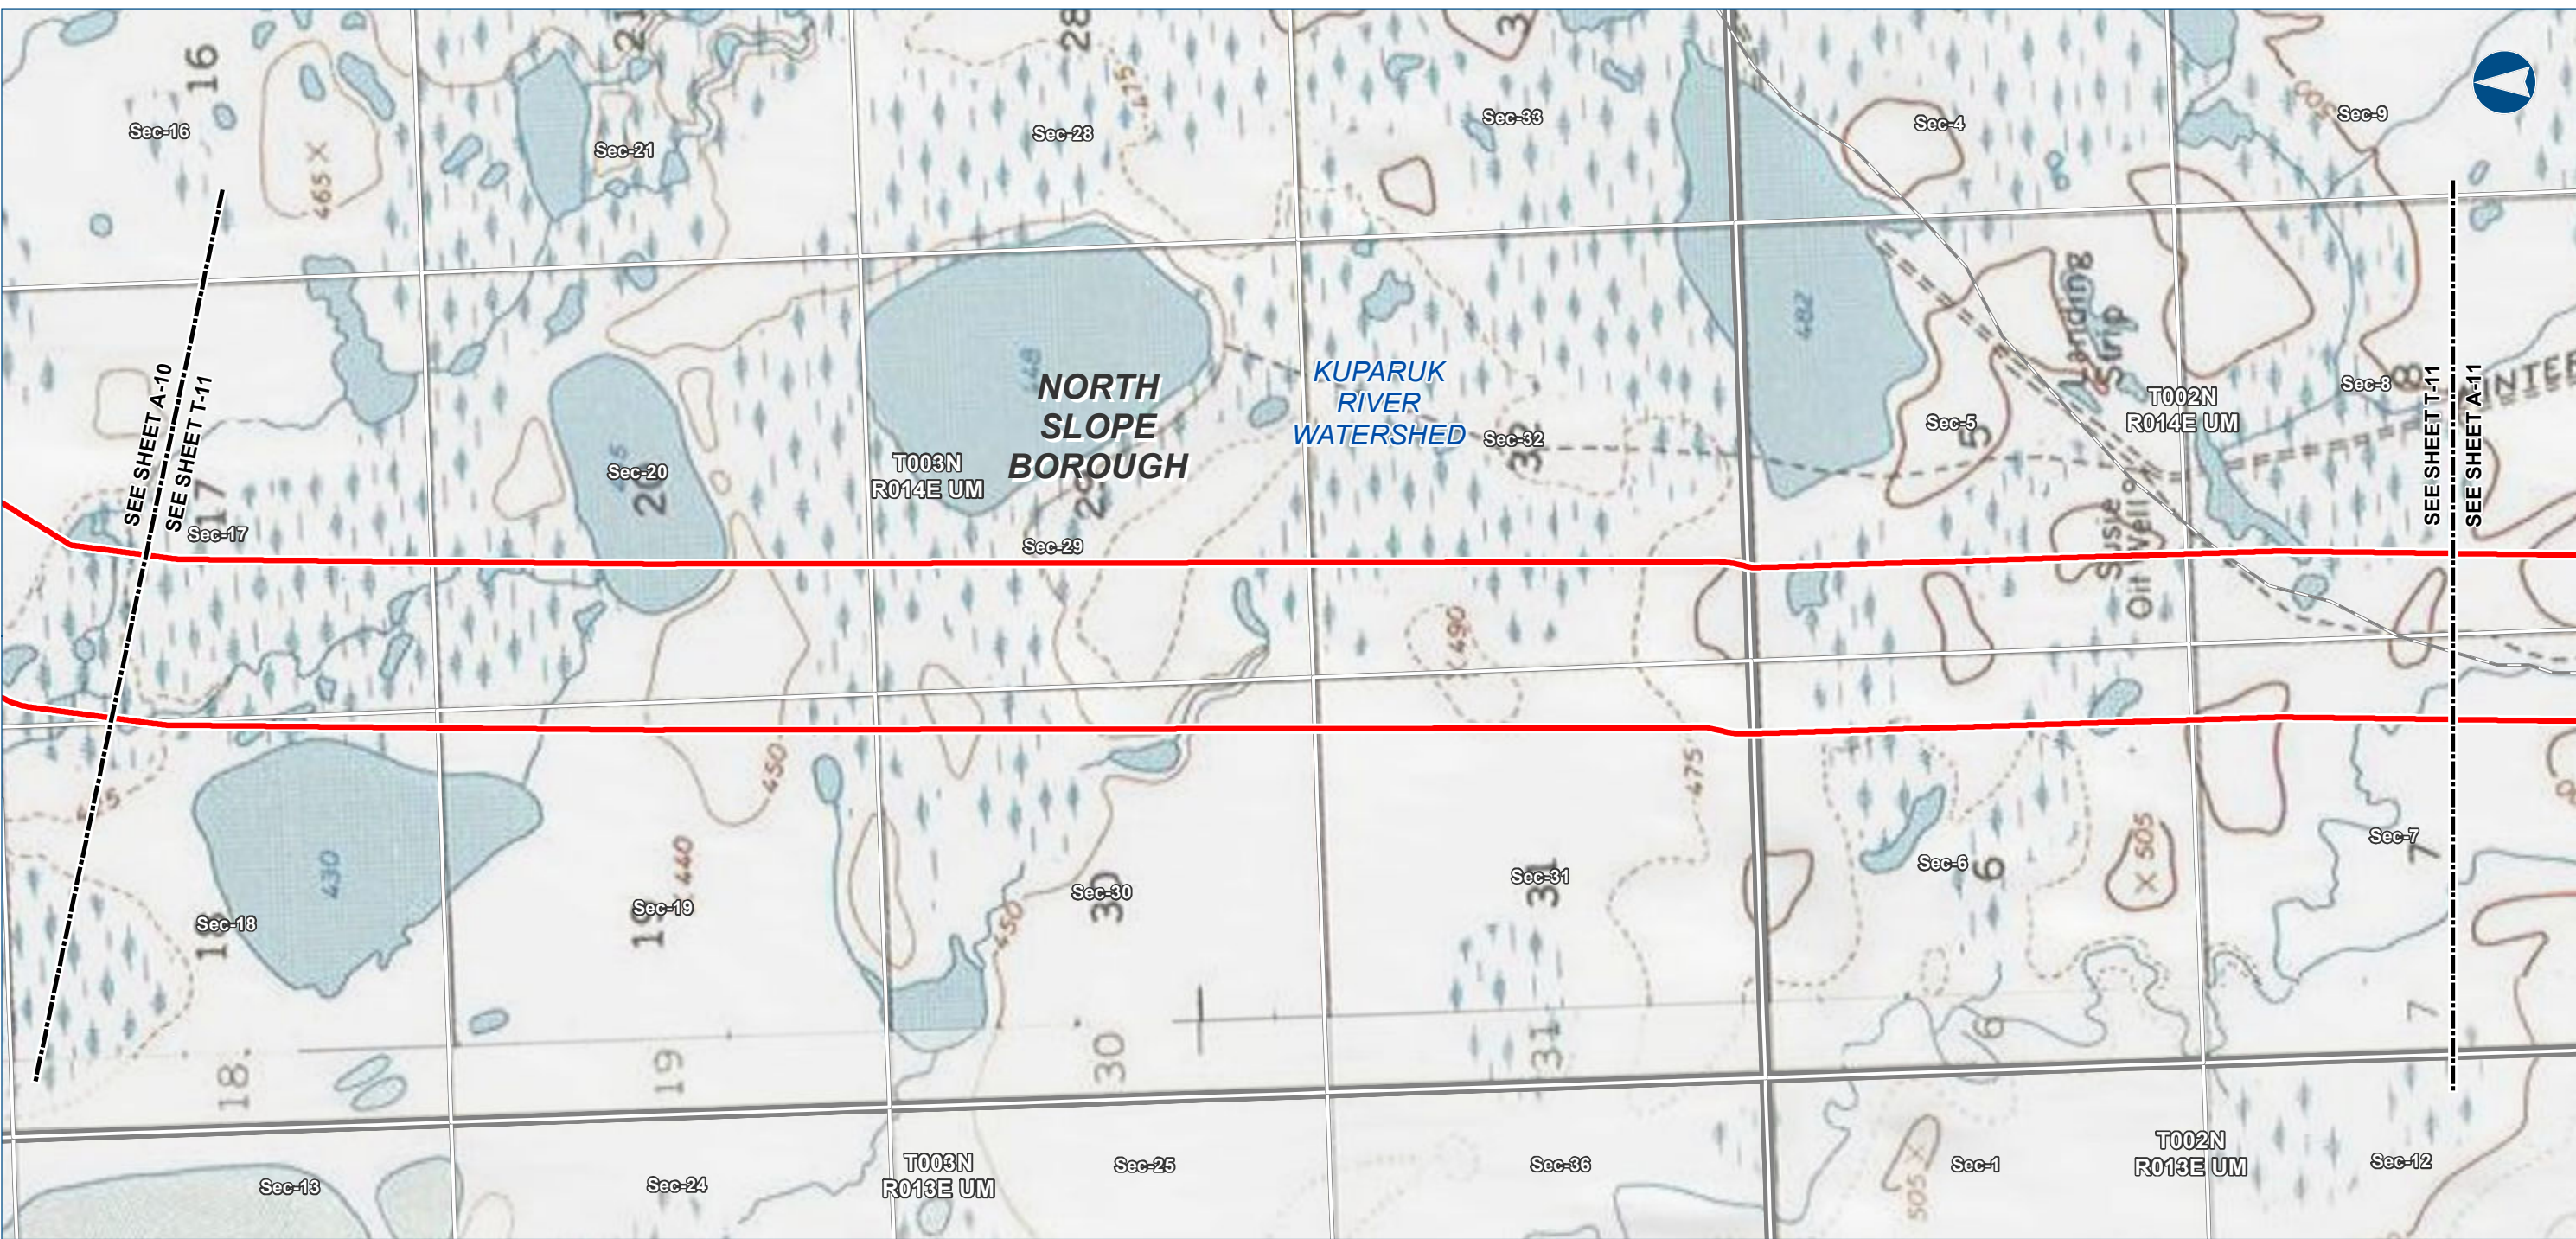

The information contained herein is for informational or planning purposes only. It does not nor should it be deemed to be an offer, request or proposals for rights or occupation of any kind. The Alaska LNG Project Participants and their respective officers, employees and agents, make no warranty, implied or otherwise, nor accept any liability, as to the accuracy or completeness of the information contained in these documents, drawings or electronic files.



LEGEND

Study Corridor - 2,000 ft wide (+/-)

- Pre-FEED Rev A Base Corridor
- Pre-FEED Rev A Alternate Corridor
- Pt Thomson Transmission Corridor
- TAPs (MPs)
- Primary Road
- Secondary Road

- Wetland Field Confirmation Location
- Watershed Boundary
- Wetland Area (Cowardin Classification)
- Upland Area

- Proposed GTP Site
- Borough \ Census Area Boundary
- Township
- Section

ALASKA LNG PROJECT
Wetland Resources - Mainline Corridor

BOROUGH: NORTH SLOPE	DRAWN BY: CC
STATE: ALASKA	CHECKED BY: JS
REV. NO.: 0	REVISION: ISSUED FOR REVIEW
DATE: 2015-02-02	

PRELIMINARY

1:24,000 0 1/4 1/2 Miles

DATE: 2015-02-02 **PROJECTION:** NAD83 STATEPLANE AK 4 5004 FEET

PREPARED BY:
exp Energy Services Inc.
t: +1.907.868.1185 | f: 1.907.868.1846
3800 Centerpoint Dr. Suite 200
Anchorage, AK 99503
U.S.A.
www.exp.com

BUILDINGS • EARTH & ENVIRONMENT • ENERGY • INDUSTRIAL • INFRASTRUCTURE • SUSTAINABILITY •

DWG: WETLANDS-T-PREF_BASE-PRE-FEED **SHEET:** T-11



The information contained herein is for informational or planning purposes only. It does not nor should it be deemed to be an offer, request or proposals for rights or occupation of any kind. The Alaska LNG Project Participants and their respective officers, employees and agents, make no warranty, implied or otherwise, nor accept any liability, as to the accuracy or completeness of the information contained in these documents, drawings or electronic files.



Alaska LNG Project

LEGEND

Study Corridor - 2,000 ft wide (+/-)

- Pre-FEED Rev A Base Corridor
- Pre-FEED Rev A Alternate Corridor
- Pt Thomson Transmission Corridor
- TAPs (MPs)
- Primary Road
- Secondary Road

- Wetland Field Confirmation Location
- Watershed Boundary
- Wetland Area (Cowardin Classification)
- Upland Area

- Proposed GTP Site
- Borough \ Census Area Boundary
- Township
- Section

ALASKA LNG PROJECT
Wetland Resources - Mainline Corridor

BOROUGH: NORTH SLOPE	DRAWN BY: CC
STATE: ALASKA	CHECKED BY: JS
REV. NO.: 0	REVISION: ISSUED FOR REVIEW
DATE: 2015-02-02	

PRELIMINARY


1:24,000 0 1/4 1/2 Miles

DATE: 2015-02-02 **PROJECTION:** NAD83 STATEPLANE AK 4 5004 FEET

PREPARED BY:
exp Energy Services Inc.
t: +1.907.868.1185 | f: +1.907.868.1846
3800 Centerpoint Dr. Suite 200
Anchorage, AK 99503
U.S.A.
www.exp.com

BUILDINGS • EARTH & ENVIRONMENT • ENERGY • INDUSTRIAL • INFRASTRUCTURE • SUSTAINABILITY •

DWG: WETLANDS-A-PREF_BASE-PRE-FEED **SHEET:** A-11

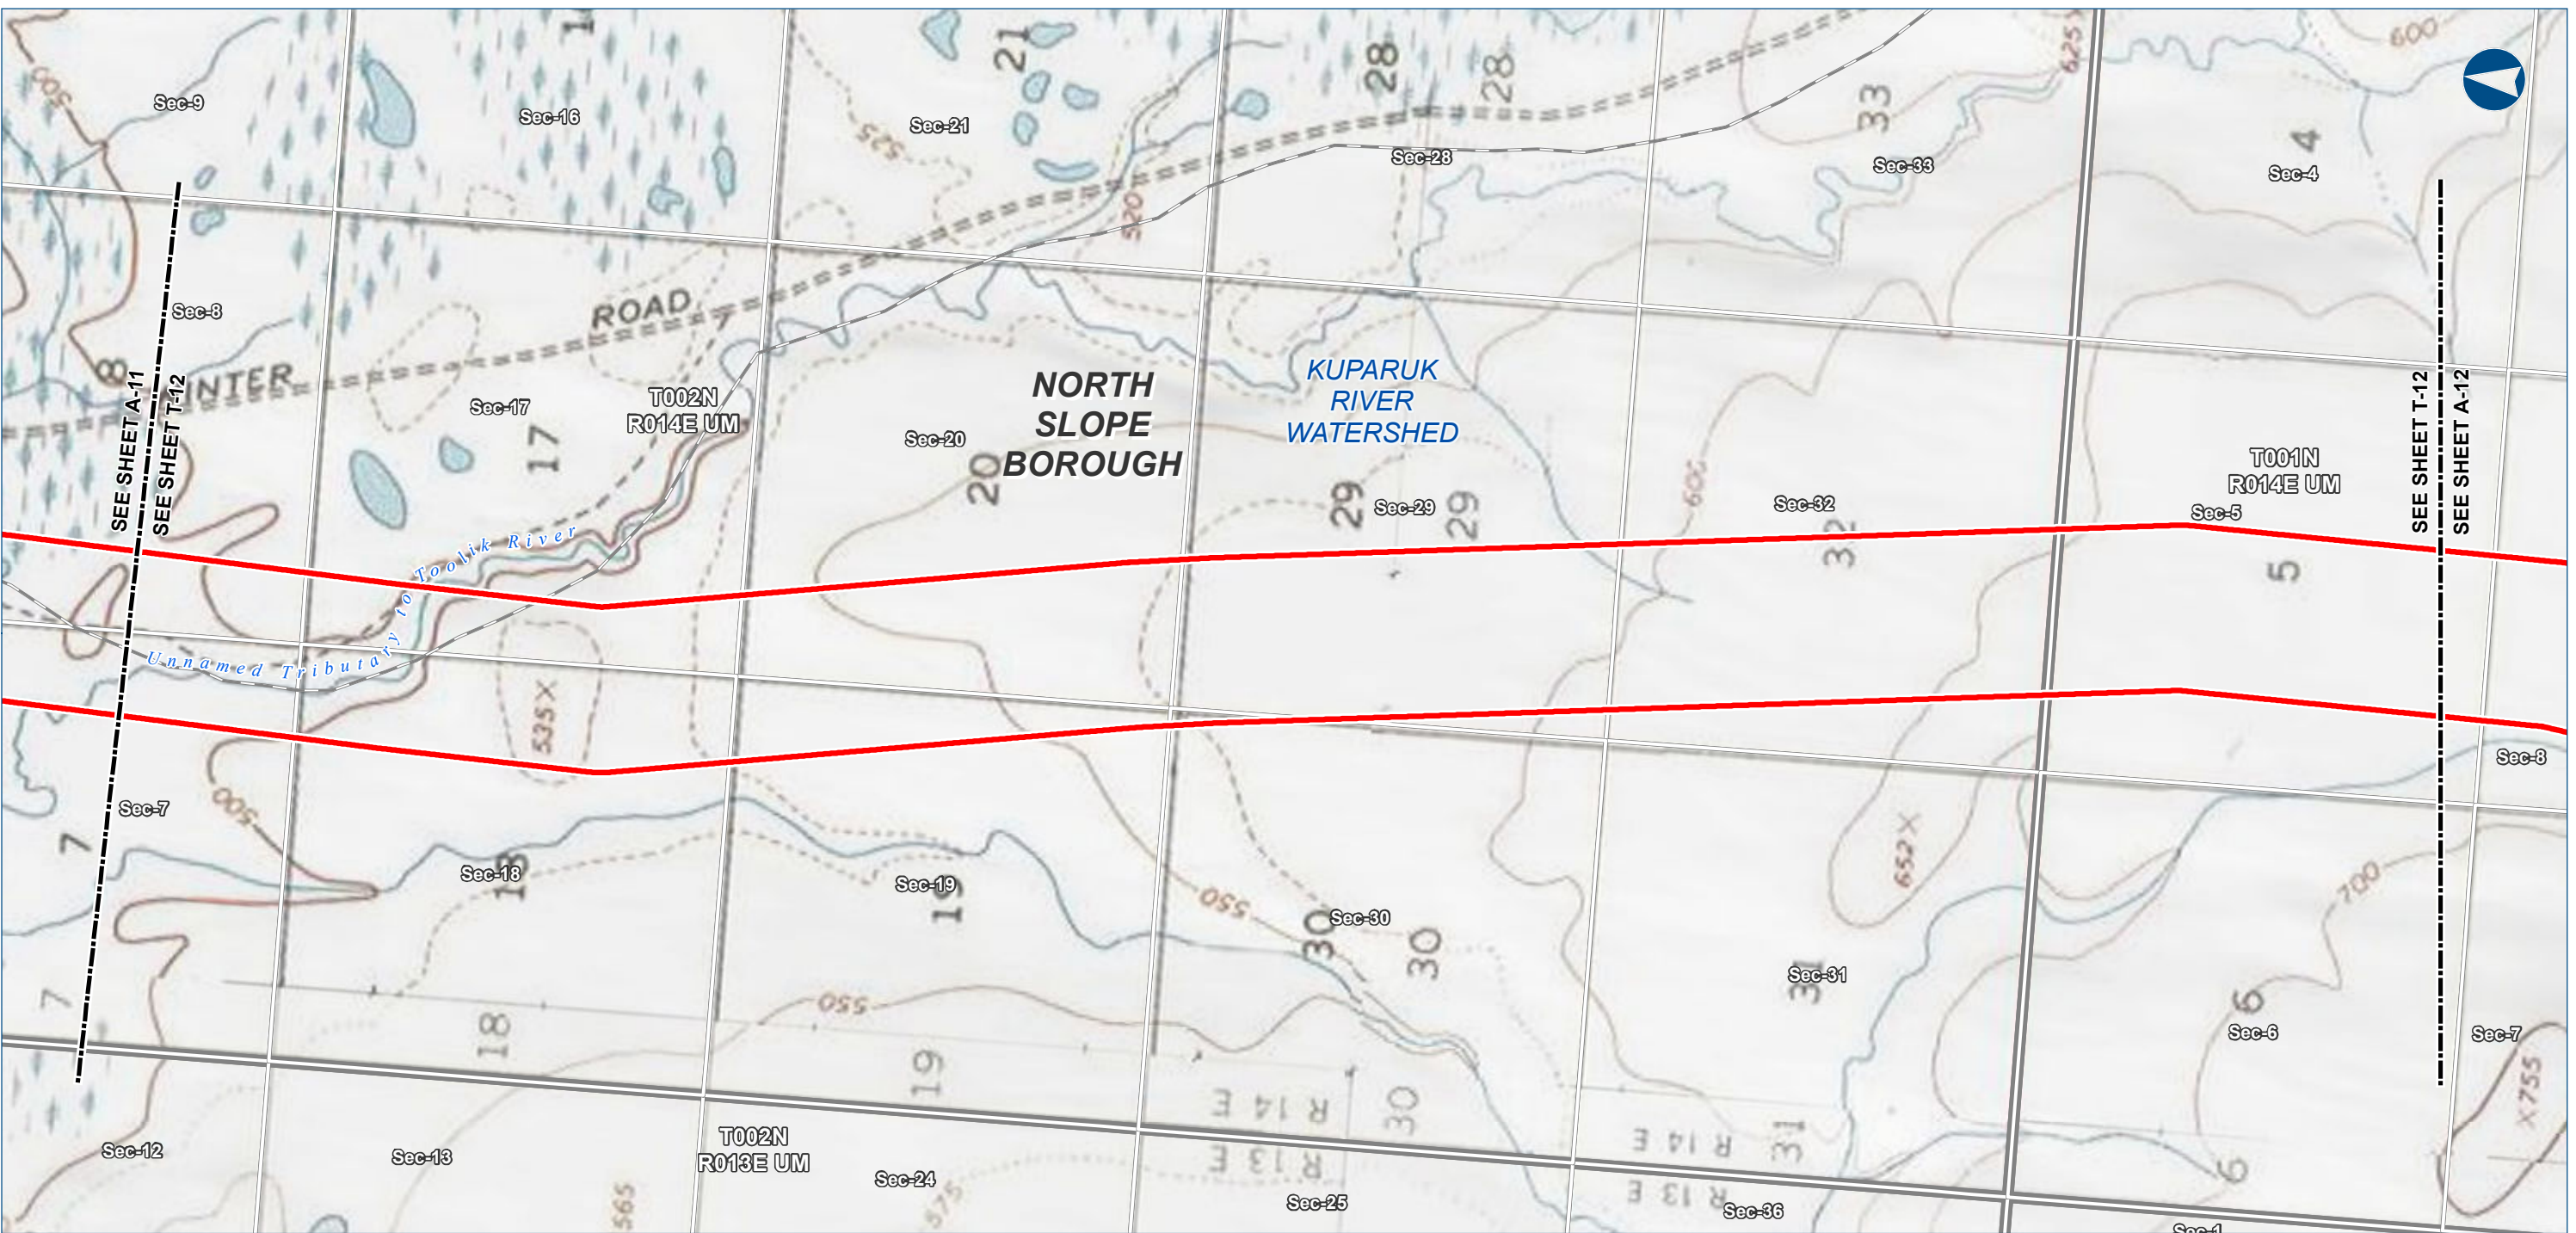

The information contained herein is for informational or planning purposes only. It does not nor should it be deemed to be an offer, request or proposals for rights or occupation of any kind. The Alaska LNG Project Participants and their respective officers, employees and agents, make no warranty, implied or otherwise, nor accept any liability, as to the accuracy or completeness of the information contained in these documents, drawings or electronic files.



LEGEND

Study Corridor - 2,000 ft wide (+/-)

- Pre-FEED Rev A Base Corridor
- Pre-FEED Rev A Alternate Corridor
- Pt Thomson Transmission Corridor
- TAPs (MPs)
- Primary Road
- Secondary Road

- Wetland Field Confirmation Location
- Watershed Boundary
- Wetland Area (Cowardin Classification)
- Upland Area

- Proposed GTP Site
- Borough \ Census Area Boundary
- Township
- Section

ALASKA LNG PROJECT Wetland Resources - Mainline Corridor		
BOROUGH:	NORTH SLOPE	DRAWN BY: CC
STATE:	ALASKA	CHECKED BY: JS
REV. NO.:	REVISION	DATE
0	ISSUED FOR REVIEW	2015-02-02
PRELIMINARY		
1:24,000	0 1/4 1/2 Miles	
DATE:	2015-02-02	PROJECTION: NAD83 STATEPLANE AK 4 5004 FEET


PREPARED BY:

exp Energy Services Inc.

t: +1.907.868.1185 | f: +1.907.868.1846
3800 Centerpoint Dr. Suite 200
Anchorage, AK 99503
U.S.A.
www.exp.com

• BUILDINGS • EARTH & ENVIRONMENT • ENERGY •
• INDUSTRIAL • INFRASTRUCTURE • SUSTAINABILITY •

DWG: WETLANDS-T-PREF_BASE-PRE-FEED SHEET: T-12

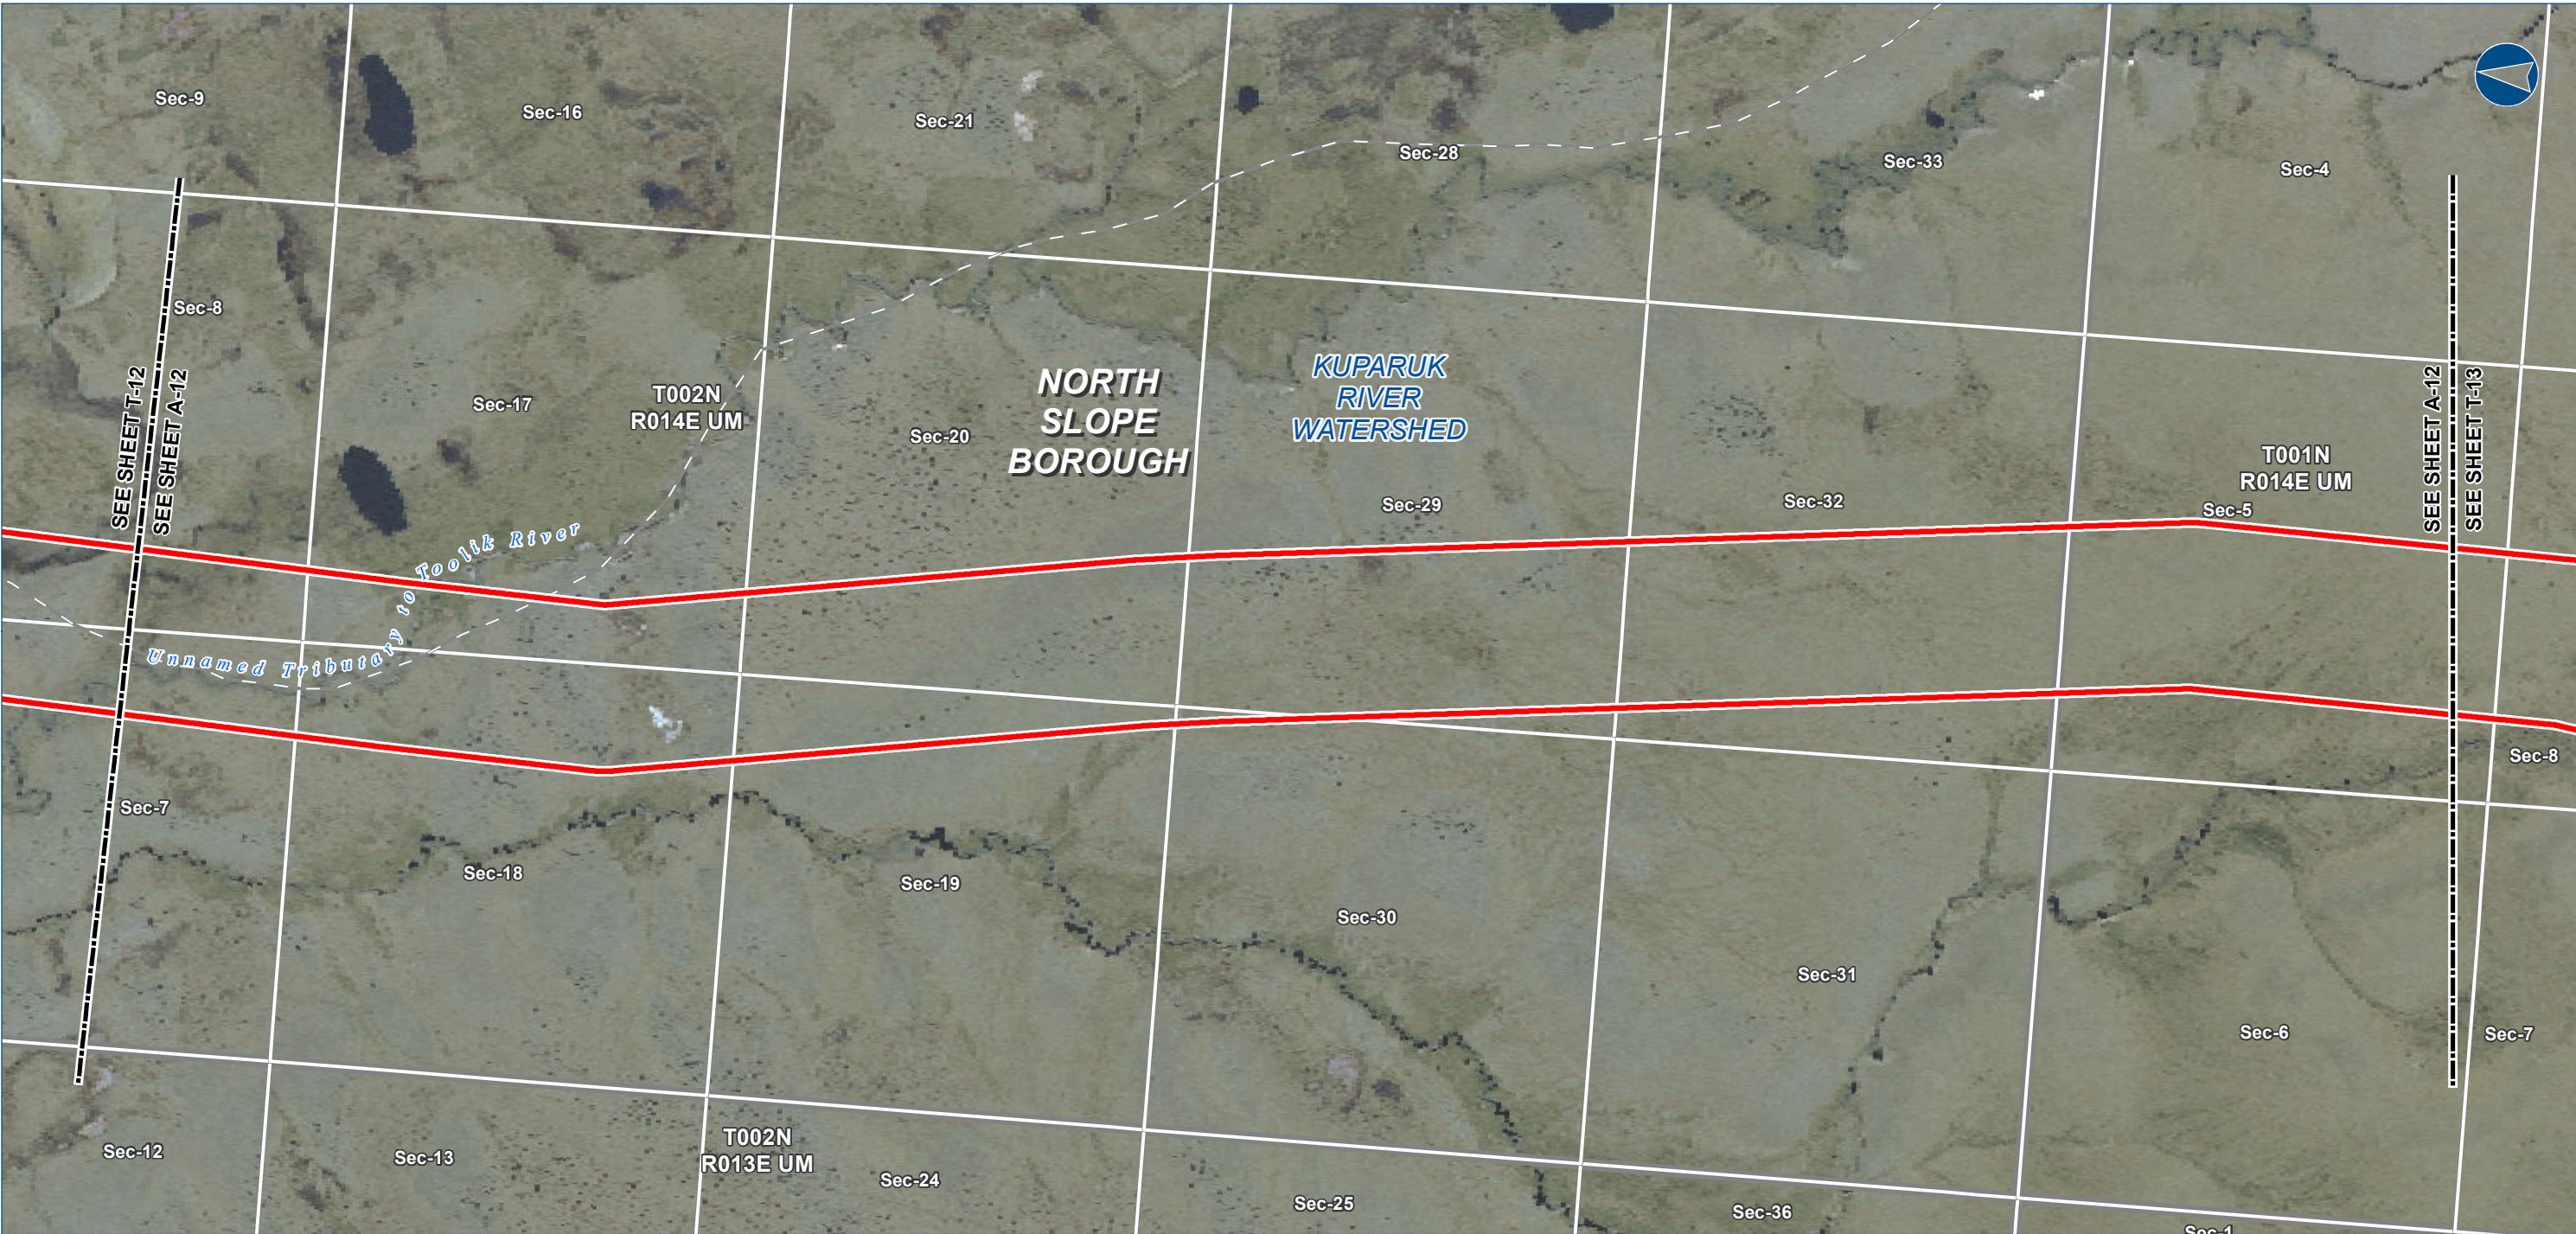

The information contained herein is for informational or planning purposes only. It does not nor should it be deemed to be an offer, request or proposals for rights or occupation of any kind. The Alaska LNG Project Participants and their respective officers, employees and agents, make no warranty, implied or otherwise, nor accept any liability, as to the accuracy or completeness of the information contained in these documents, drawings or electronic files.



LEGEND

Study Corridor - 2,000 ft wide (+/-)

- Pre-FEED Rev A Base Corridor
- Pre-FEED Rev A Alternate Corridor
- Pt Thomson Transmission Corridor
- TAPs (MPs)
- Primary Road
- Secondary Road

- Wetland Field Confirmation Location
- Watershed Boundary
- Wetland Area (Cowardin Classification)
- Upland Area

- Proposed GTP Site
- Borough \ Census Area Boundary
- Township
- Section

ALASKA LNG PROJECT Wetland Resources - Mainline Corridor		
BOROUGH:	NORTH SLOPE	DRAWN BY: CC
STATE:	ALASKA	CHECKED BY: JS
REV. NO.:	REVISION	DATE
0	ISSUED FOR REVIEW	2015-02-02
PRELIMINARY		
1:24,000	0 1/4 1/2 Miles	
DATE: 2015-02-02	PROJECTION: NAD83 STATEPLANE AK 4 5004 FEET	


PREPARED BY:

exp Energy Services Inc.
t: +1.907.868.1185 | f: 1.907.868.1846
3800 Centerpoint Dr. Suite 200
Anchorage, AK 99503
U.S.A.
www.exp.com



• BUILDINGS • EARTH & ENVIRONMENT • ENERGY •
• INDUSTRIAL • INFRASTRUCTURE • SUSTAINABILITY •

DWG: WETLANDS-A-PREF_BASE-PRE-FEED SHEET: A-12

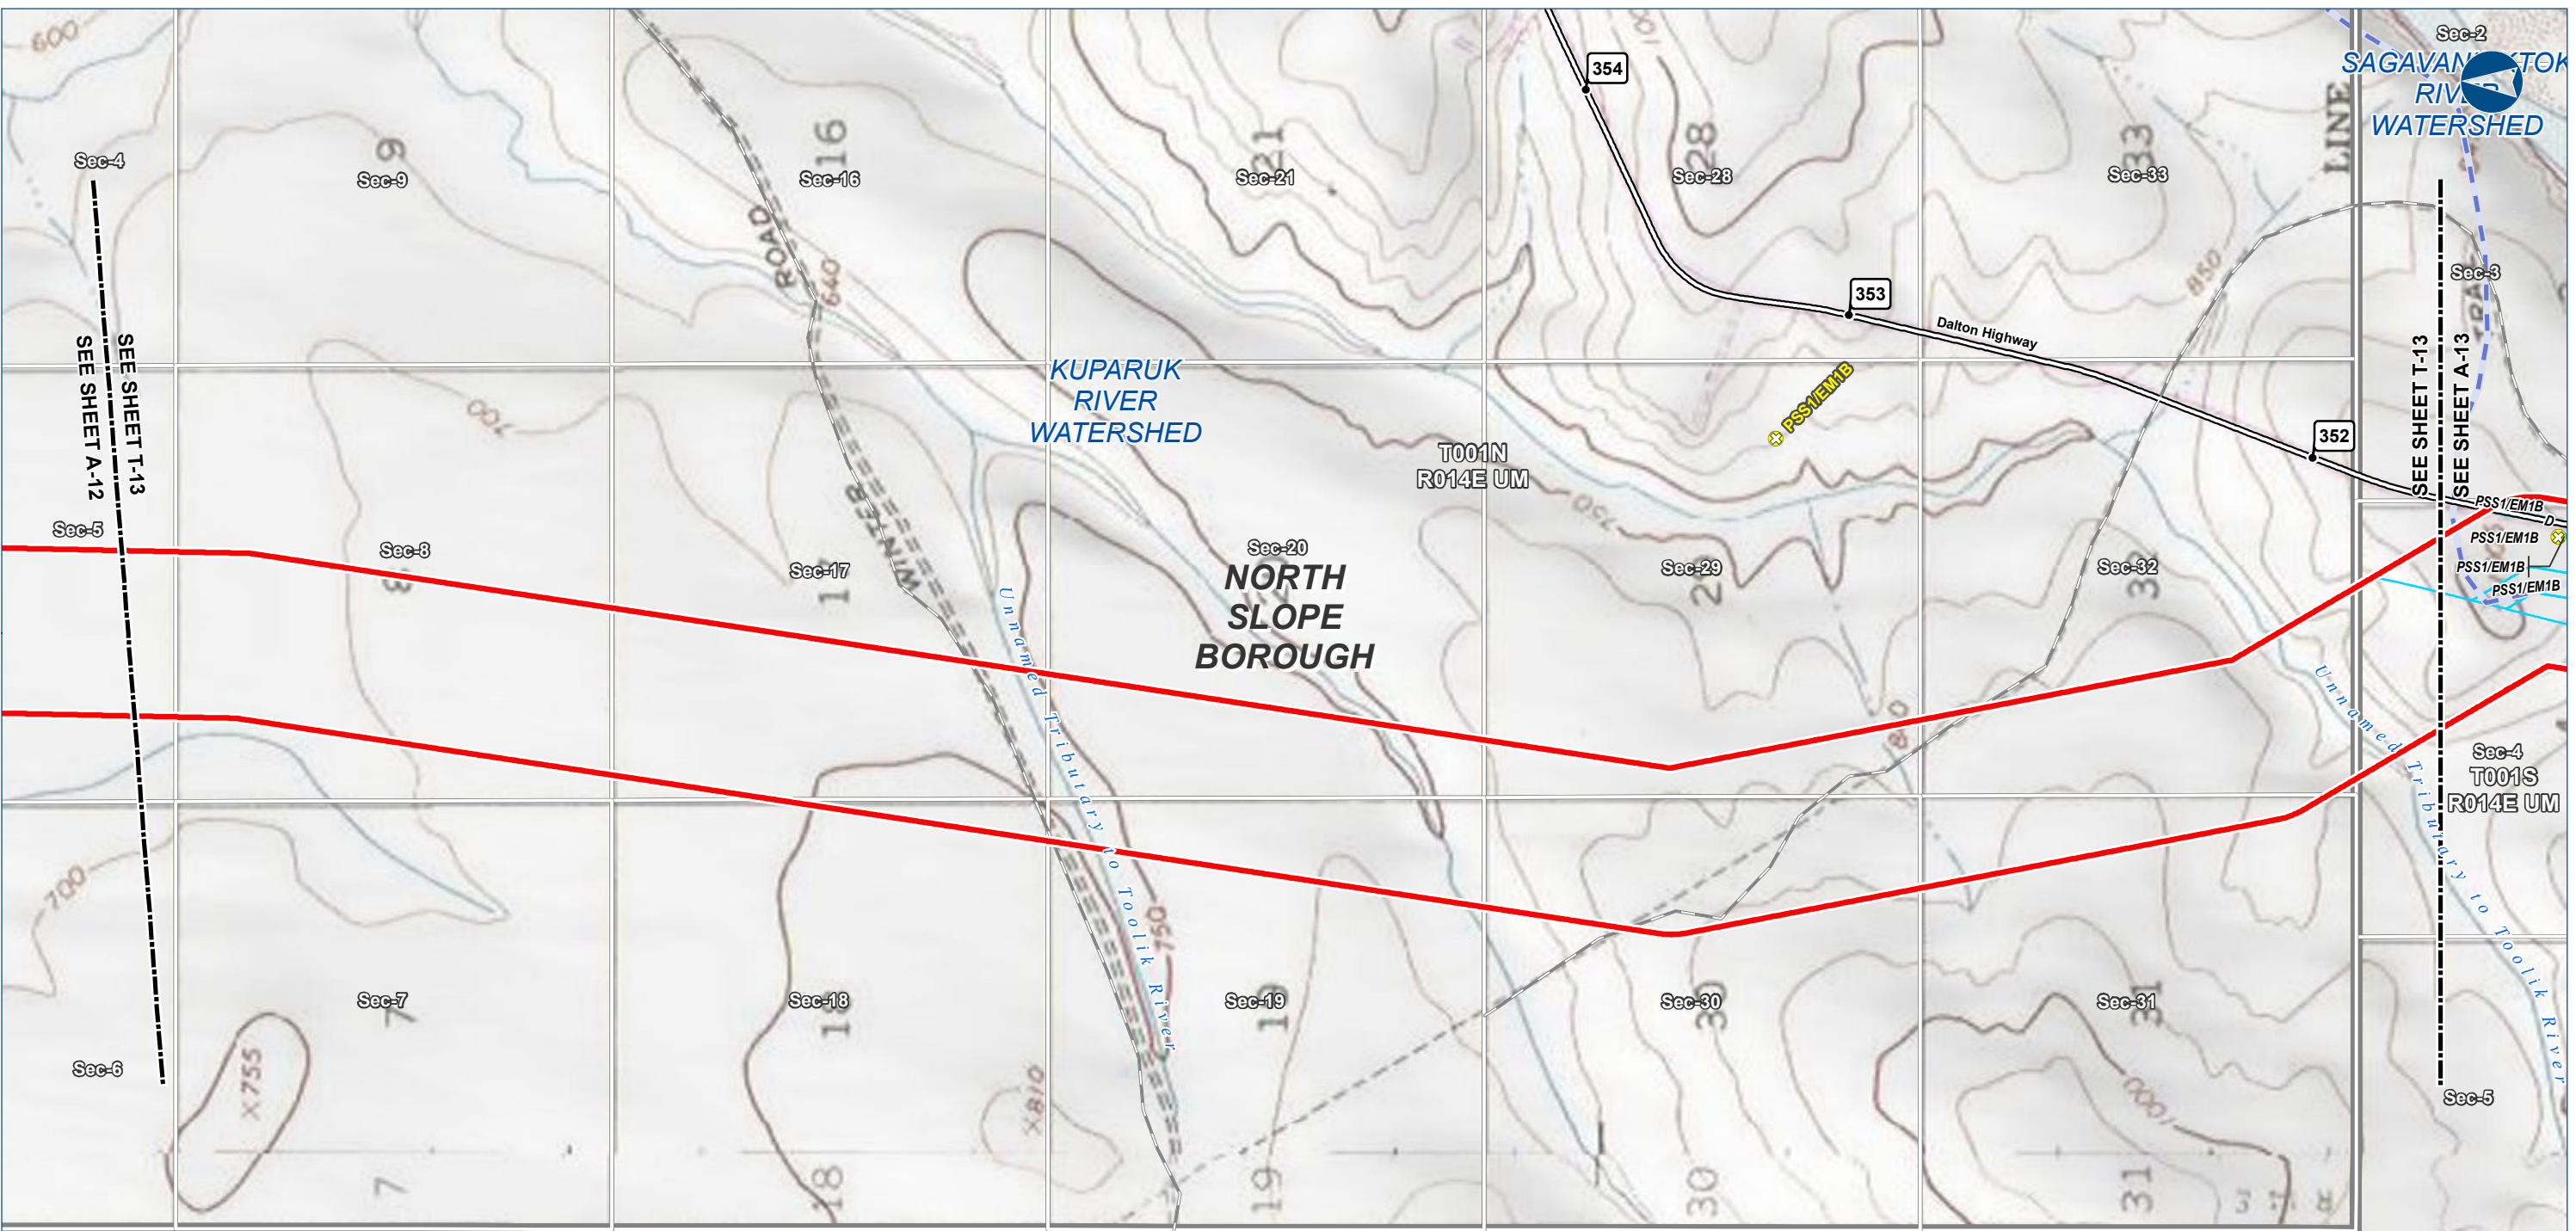

The information contained herein is for informational or planning purposes only. It does not nor should it be deemed to be an offer, request or proposals for rights or occupation of any kind. The Alaska LNG Project Participants and their respective officers, employees and agents, make no warranty, implied or otherwise, nor accept any liability, as to the accuracy or completeness of the information contained in these documents, drawings or electronic files.



LEGEND

Study Corridor - 2,000 ft wide (+/-)

- Pre-FEED Rev A Base Corridor
- Pre-FEED Rev A Alternate Corridor
- Pt Thomson Transmission Corridor
- TAPs (MPs)
- Primary Road
- Secondary Road

- Wetland Field Confirmation Location
- Watershed Boundary
- Wetland Area (Cowardin Classification)
- Upland Area

- Proposed GTP Site
- Borough \ Census Area Boundary
- Township
- Section

ALASKA LNG PROJECT Wetland Resources - Mainline Corridor		
BOROUGH:	NORTH SLOPE	DRAWN BY: CC
STATE:	ALASKA	CHECKED BY: JS
REV. NO.:	REVISION	DATE
0	ISSUED FOR REVIEW	2015-02-02
PRELIMINARY		
1:24,000	0 1/4 1/2 Miles	
DATE: 2015-02-02	PROJECTION: NAD83 STATEPLANE AK 4 5004 FEET	


PREPARED BY:

exp Energy Services Inc.


t:1.907.868.1185 | f:1.907.868.1846
3800 Centerpoint Dr. Suite 200
Anchorage, AK 99503
U.S.A.
www.exp.com

• BUILDINGS • EARTH & ENVIRONMENT • ENERGY •
• INDUSTRIAL • INFRASTRUCTURE • SUSTAINABILITY •

DWG: WETLANDS-T-PREF_BASE-PRE-FEED SHEET: T-13

 

DWG: WETLANDS-A-PREF_BASE-PRE-FEED	SHEET: A-13
---	--------------------

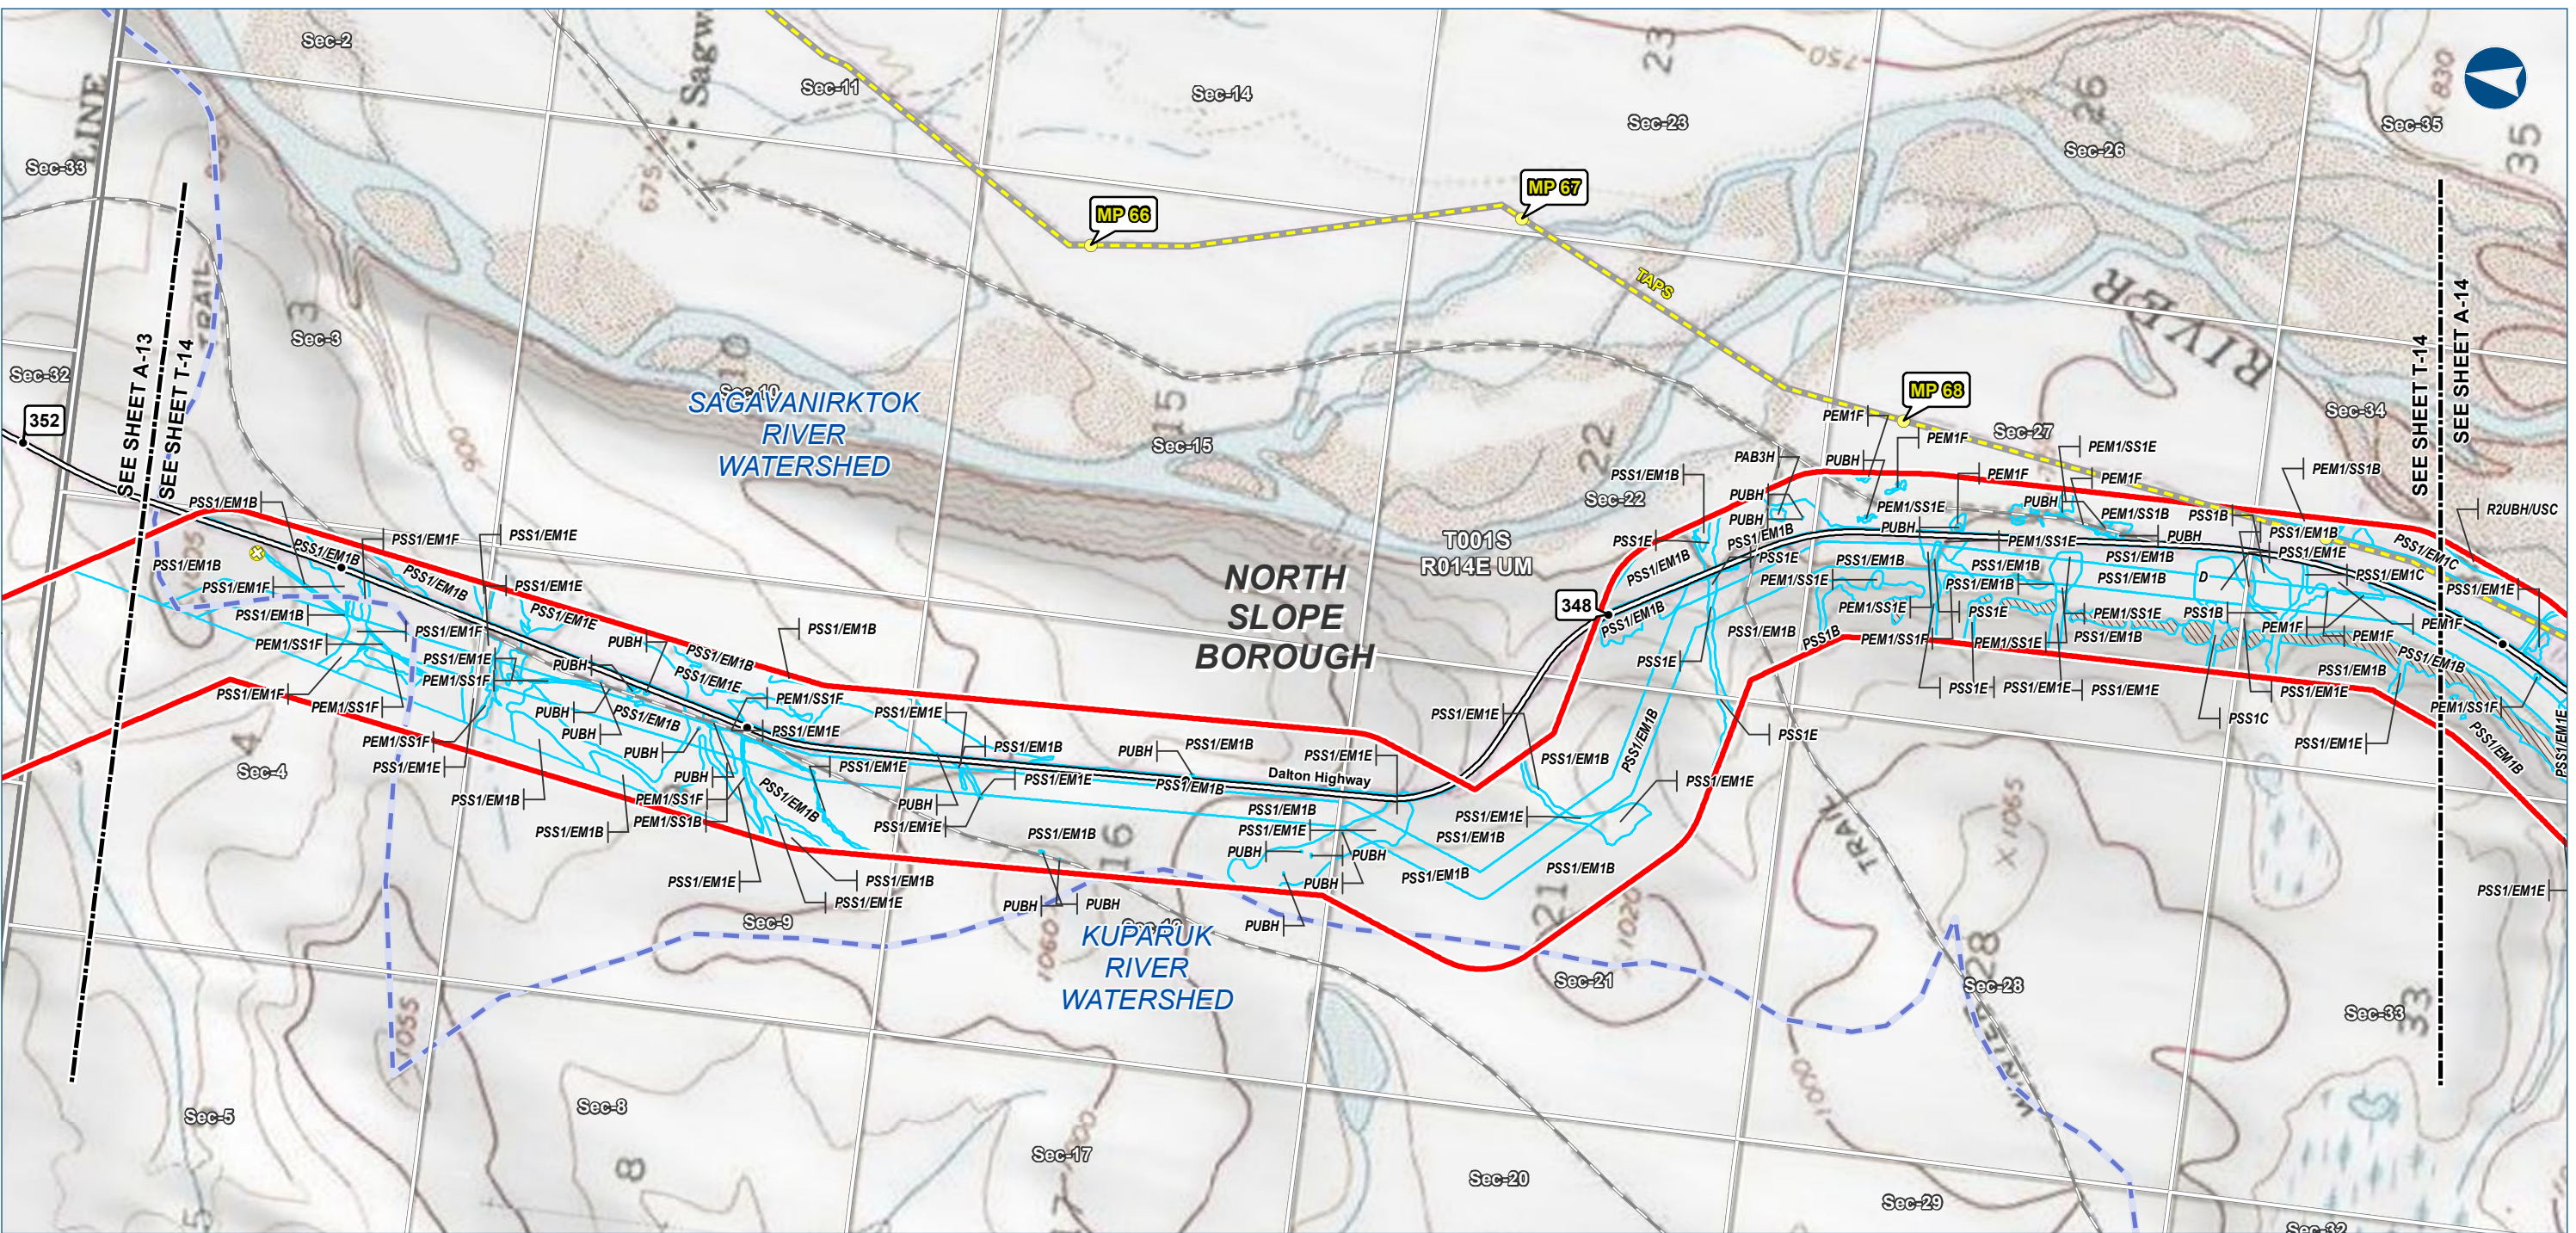

The information contained herein is for informational or planning purposes only. It does not nor should it be deemed to be an offer, request or proposals for rights or occupation of any kind. The Alaska LNG Project Participants and their respective officers, employees and agents, make no warranty, implied or otherwise, nor accept any liability, as to the accuracy or completeness of the information contained in these documents, drawings or electronic files.



LEGEND

Study Corridor - 2,000 ft wide (+/-)

- Pre-FEED Rev A Base Corridor
- Pre-FEED Rev A Alternate Corridor
- Pt Thomson Transmission Corridor
- TAPs (MPs)
- Primary Road
- Secondary Road

- Wetland Field Confirmation Location
- Watershed Boundary
- Wetland Area (Cowardin Classification)
- Upland Area

- Proposed GTP Site
- Borough \ Census Area Boundary
- Township
- Section

ALASKA LNG PROJECT Wetland Resources - Mainline Corridor		
BOROUGH:	NORTH SLOPE	DRAWN BY: CC
STATE:	ALASKA	CHECKED BY: JS
REV. NO.:	REVISION	DATE
0	ISSUED FOR REVIEW	2015-02-02
PRELIMINARY		
1:24,000	0 1/4 1/2 Miles	
DATE: 2015-02-02	PROJECTION: NAD83 STATEPLANE AK 4 5004 FEET	


PREPARED BY:

exp Energy Services Inc.

t: +1.907.868.1185 | f: +1.907.868.1846
3800 Centerpoint Dr. Suite 200
Anchorage, AK 99503
U.S.A.
www.exp.com

• BUILDINGS • EARTH & ENVIRONMENT • ENERGY •
• INDUSTRIAL • INFRASTRUCTURE • SUSTAINABILITY •

DWG: WETLANDS-T-PREF_BASE-PRE-FEED SHEET: T-14

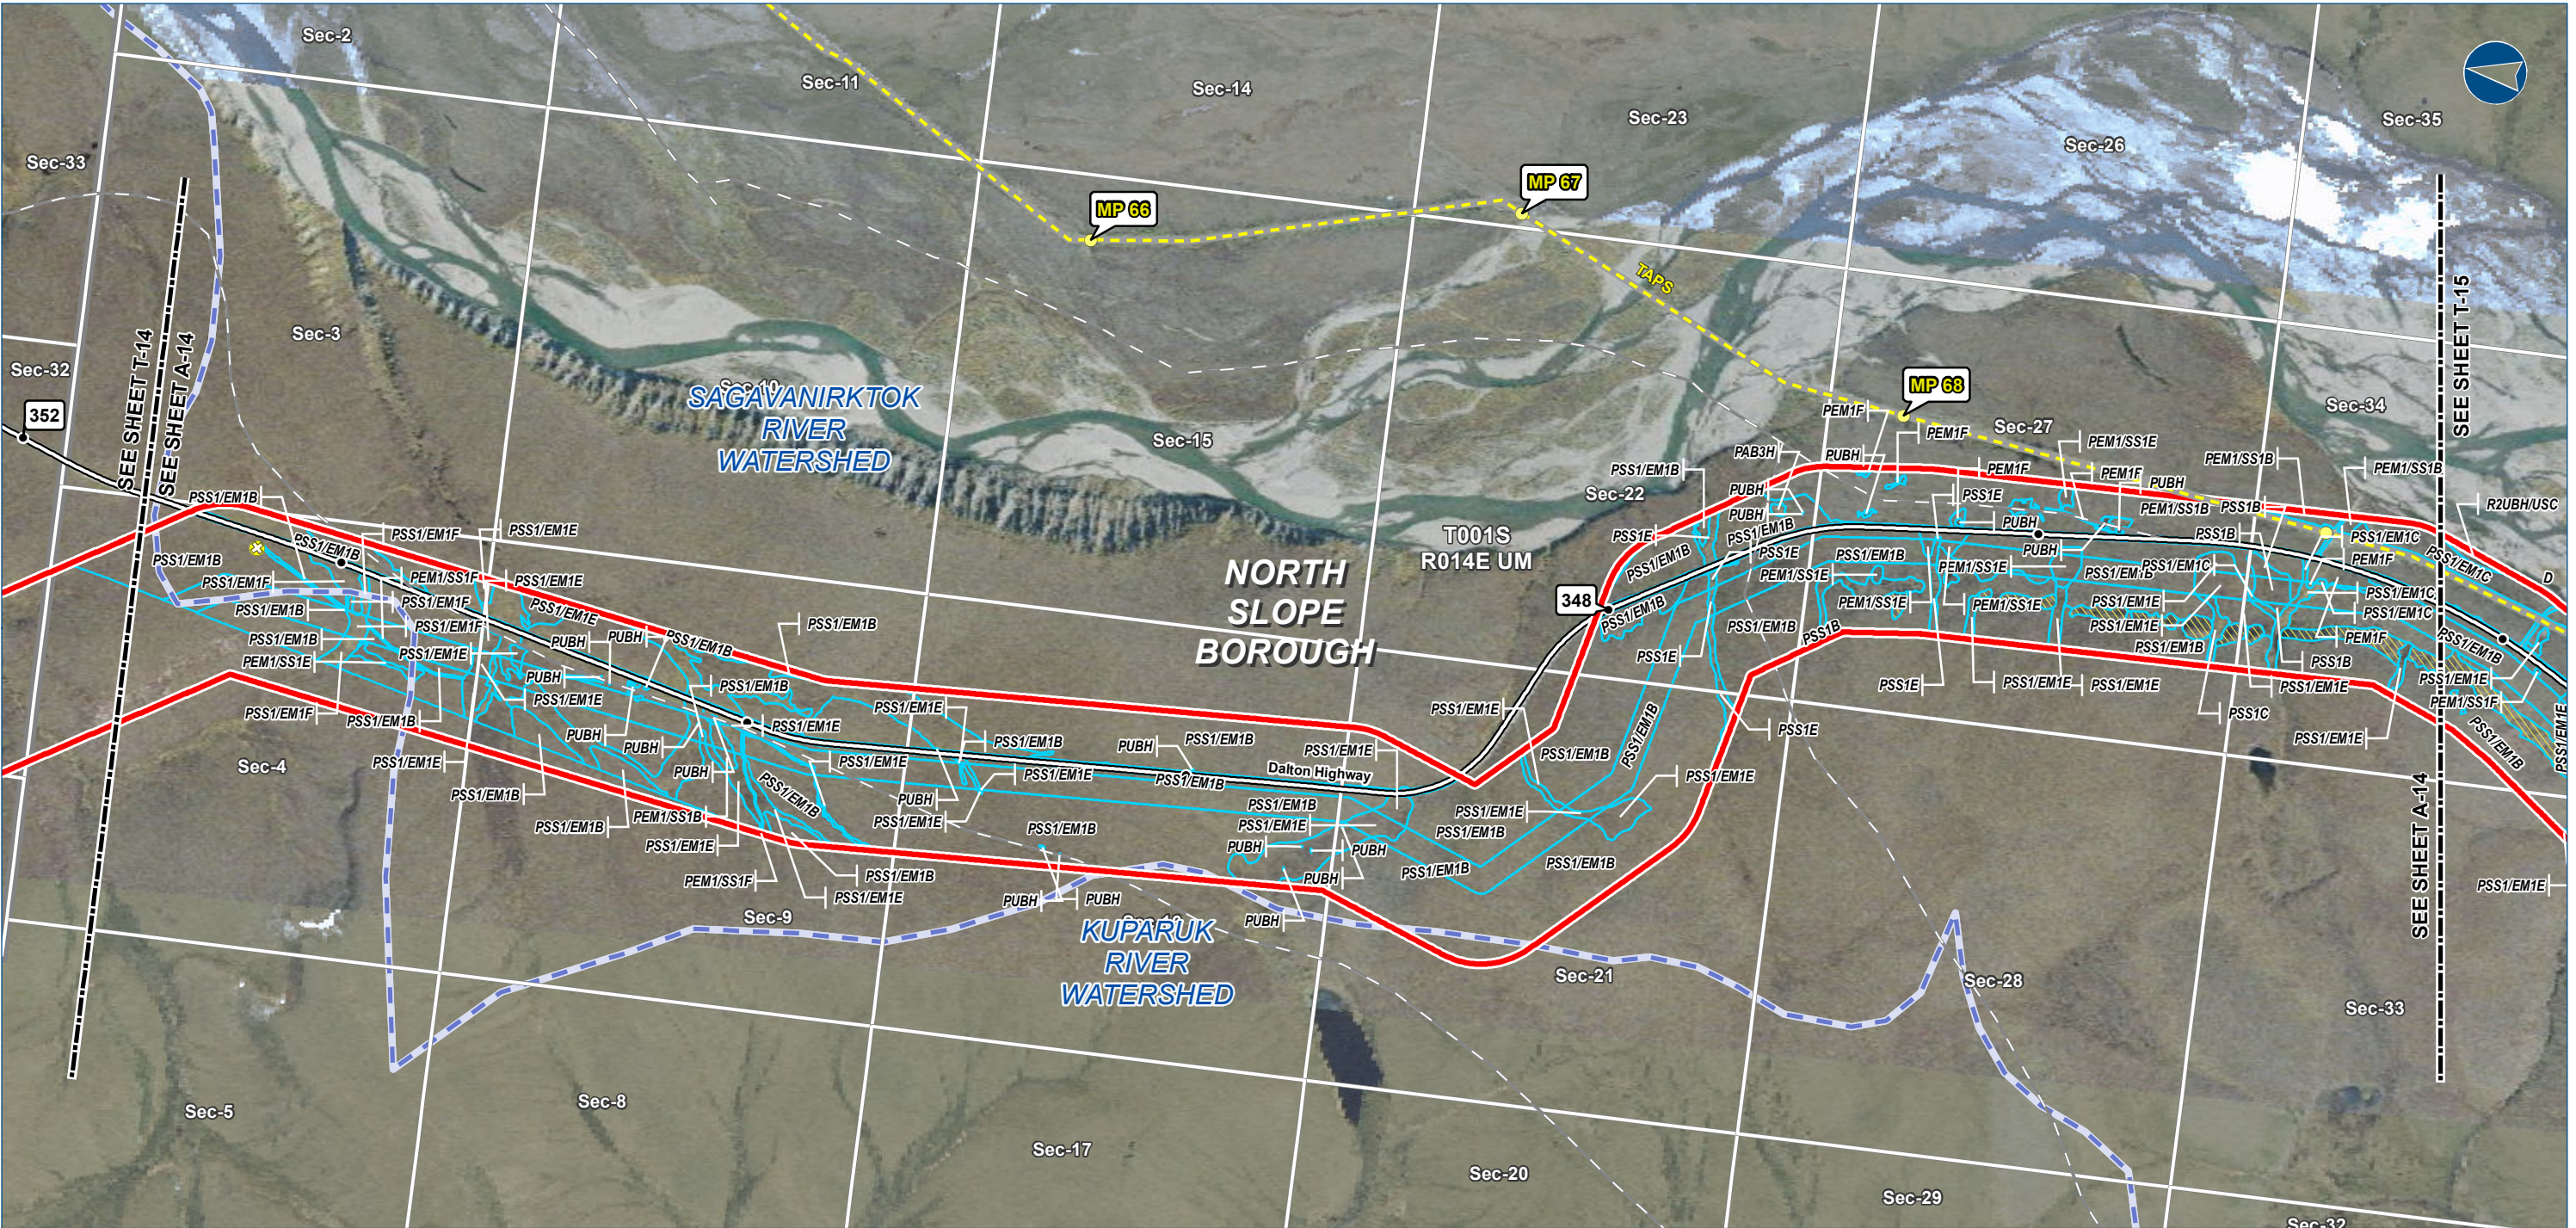

The information contained herein is for informational or planning purposes only. It does not nor should it be deemed to be an offer, request or proposals for rights or occupation of any kind. The Alaska LNG Project Participants and their respective officers, employees and agents, make no warranty, implied or otherwise, nor accept any liability, as to the accuracy or completeness of the information contained in these documents, drawings or electronic files.



LEGEND

Study Corridor - 2,000 ft wide (+/-)

- Pre-FEED Rev A Base Corridor
- Pre-FEED Rev A Alternate Corridor
- Pt Thomson Transmission Corridor
- TAPS (MPs)
- Primary Road
- Secondary Road

- Wetland Field Confirmation Location
- Watershed Boundary
- Wetland Area (Cowardin Classification)
- Upland Area

- Proposed GTP Site
- Borough \ Census Area Boundary
- Township
- Section

ALASKA LNG PROJECT
Wetland Resources -
Mainline Corridor

BOROUGH:	NORTH SLOPE	DRAWN BY:	CC
STATE:	ALASKA	CHECKED BY:	JS
REV. NO.:	0	ISSUED FOR REVIEW	2015-02-02

1:24,000
0 1/4 1/2 Miles

DATE: 2015-02-02 PROJECTION: NAD83 STATEPLANE AK 4 5004 FEET

PREPARED BY:

exp Energy Services Inc.


t:1.907.868.1185 | f:1.907.868.1846
3800 Centerpoint Dr. Suite 200
Anchorage, AK 99503
U.S.A.

www.exp.com



• BUILDINGS • EARTH & ENVIRONMENT • ENERGY •
• INDUSTRIAL • INFRASTRUCTURE • SUSTAINABILITY •

DWG: WETLANDS-A-PREF_BASE-PRE-FEED SHEET: A-14

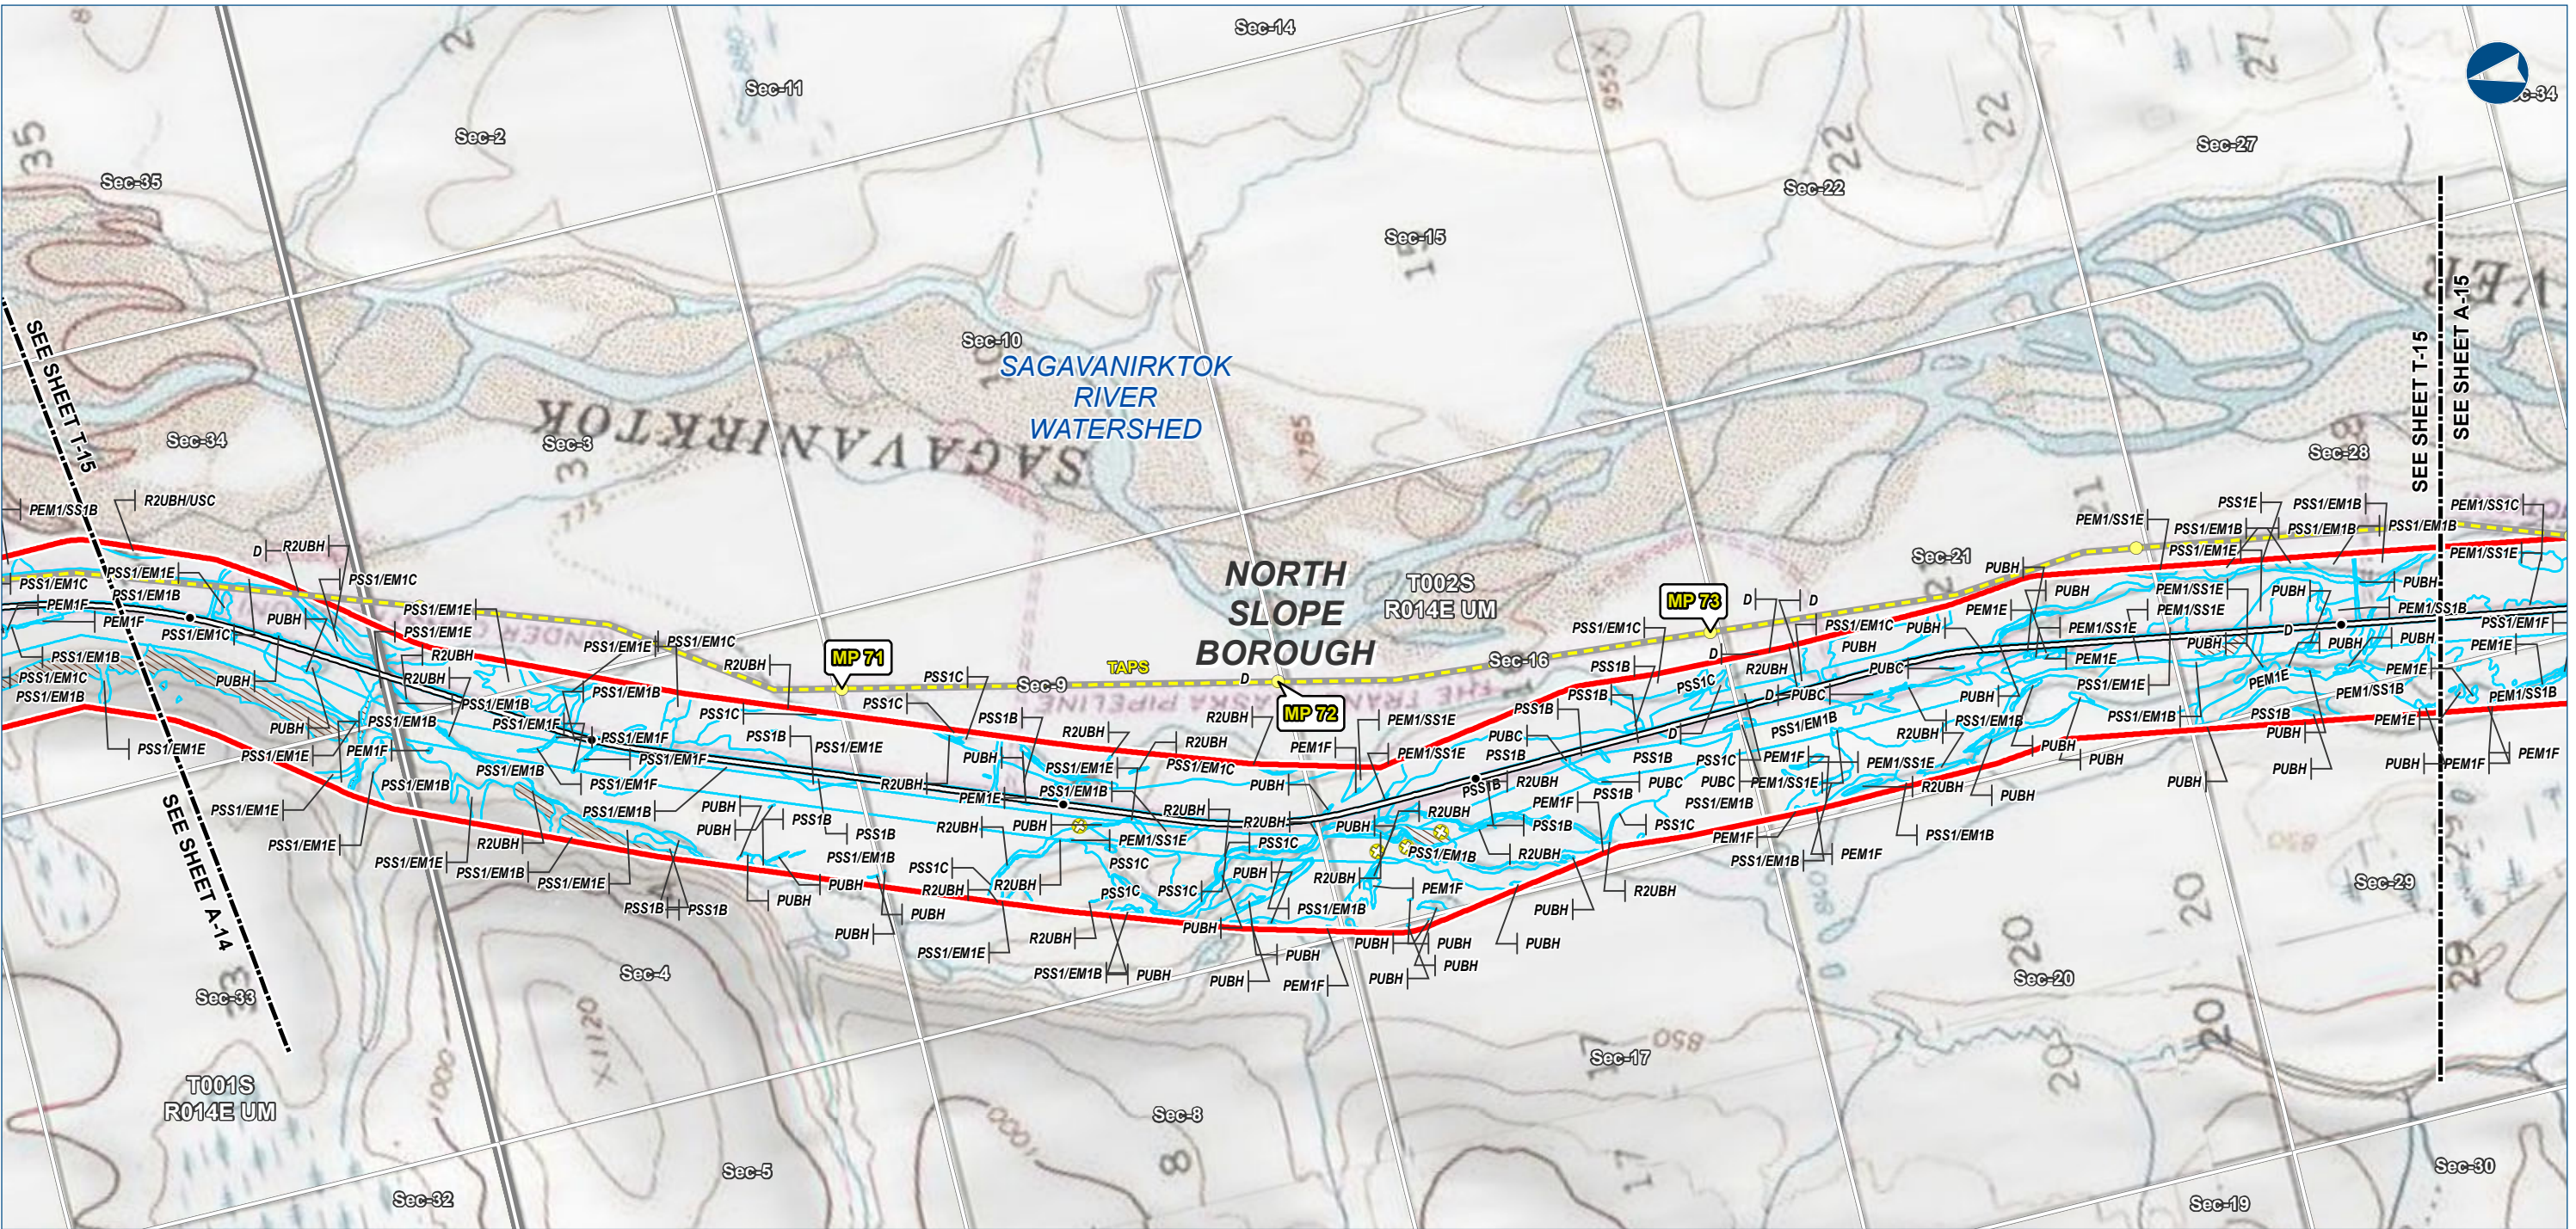

The information contained herein is for informational or planning purposes only. It does not nor should it be deemed to be an offer, request or proposals for rights or occupation of any kind. The Alaska LNG Project Participants and their respective officers, employees and agents, make no warranty, implied or otherwise, nor accept any liability, as to the accuracy or completeness of the information contained in these documents, drawings or electronic files.



Alaska LNG Project

LEGEND

- Study Corridor - 2,000 ft wide (+/-)
- Pre-FEED Rev A Base Corridor
- Pre-FEED Rev A Alternate Corridor
- Pt Thomson Transmission Corridor
- TAPs (MPs)
- Primary Road
- Secondary Road
- Wetland Field Confirmation Location
- Watershed Boundary
- Wetland Area (Cowardin Classification)
- Upland Area
- Proposed GTP Site
- Borough \ Census Area Boundary
- Township
- Section

ALASKA LNG PROJECT
Wetland Resources -
Mainline Corridor

BOROUGH:	NORTH SLOPE	DRAWN BY:	CC
STATE:	ALASKA	CHECKED BY:	JS
REV. NO.:	0	ISSUED FOR REVIEW	2015-02-02

1:24,000
0 1/4 1/2 Miles
PRELIMINARY

DATE: 2015-02-02 PROJECTION: NAD83 STATEPLANE AK 4 5004 FEET

PREPARED BY:

exp Energy Services Inc.


t: +1.907.868.1185 | f: +1.907.868.1846
3800 Centerpoint Dr. Suite 200
Anchorage, AK 99503
U.S.A.

www.exp.com



• BUILDINGS • EARTH & ENVIRONMENT • ENERGY •
• INDUSTRIAL • INFRASTRUCTURE • SUSTAINABILITY •

DWG: WETLANDS-T-PREF_BASE-PRE-FEED SHEET: T-15

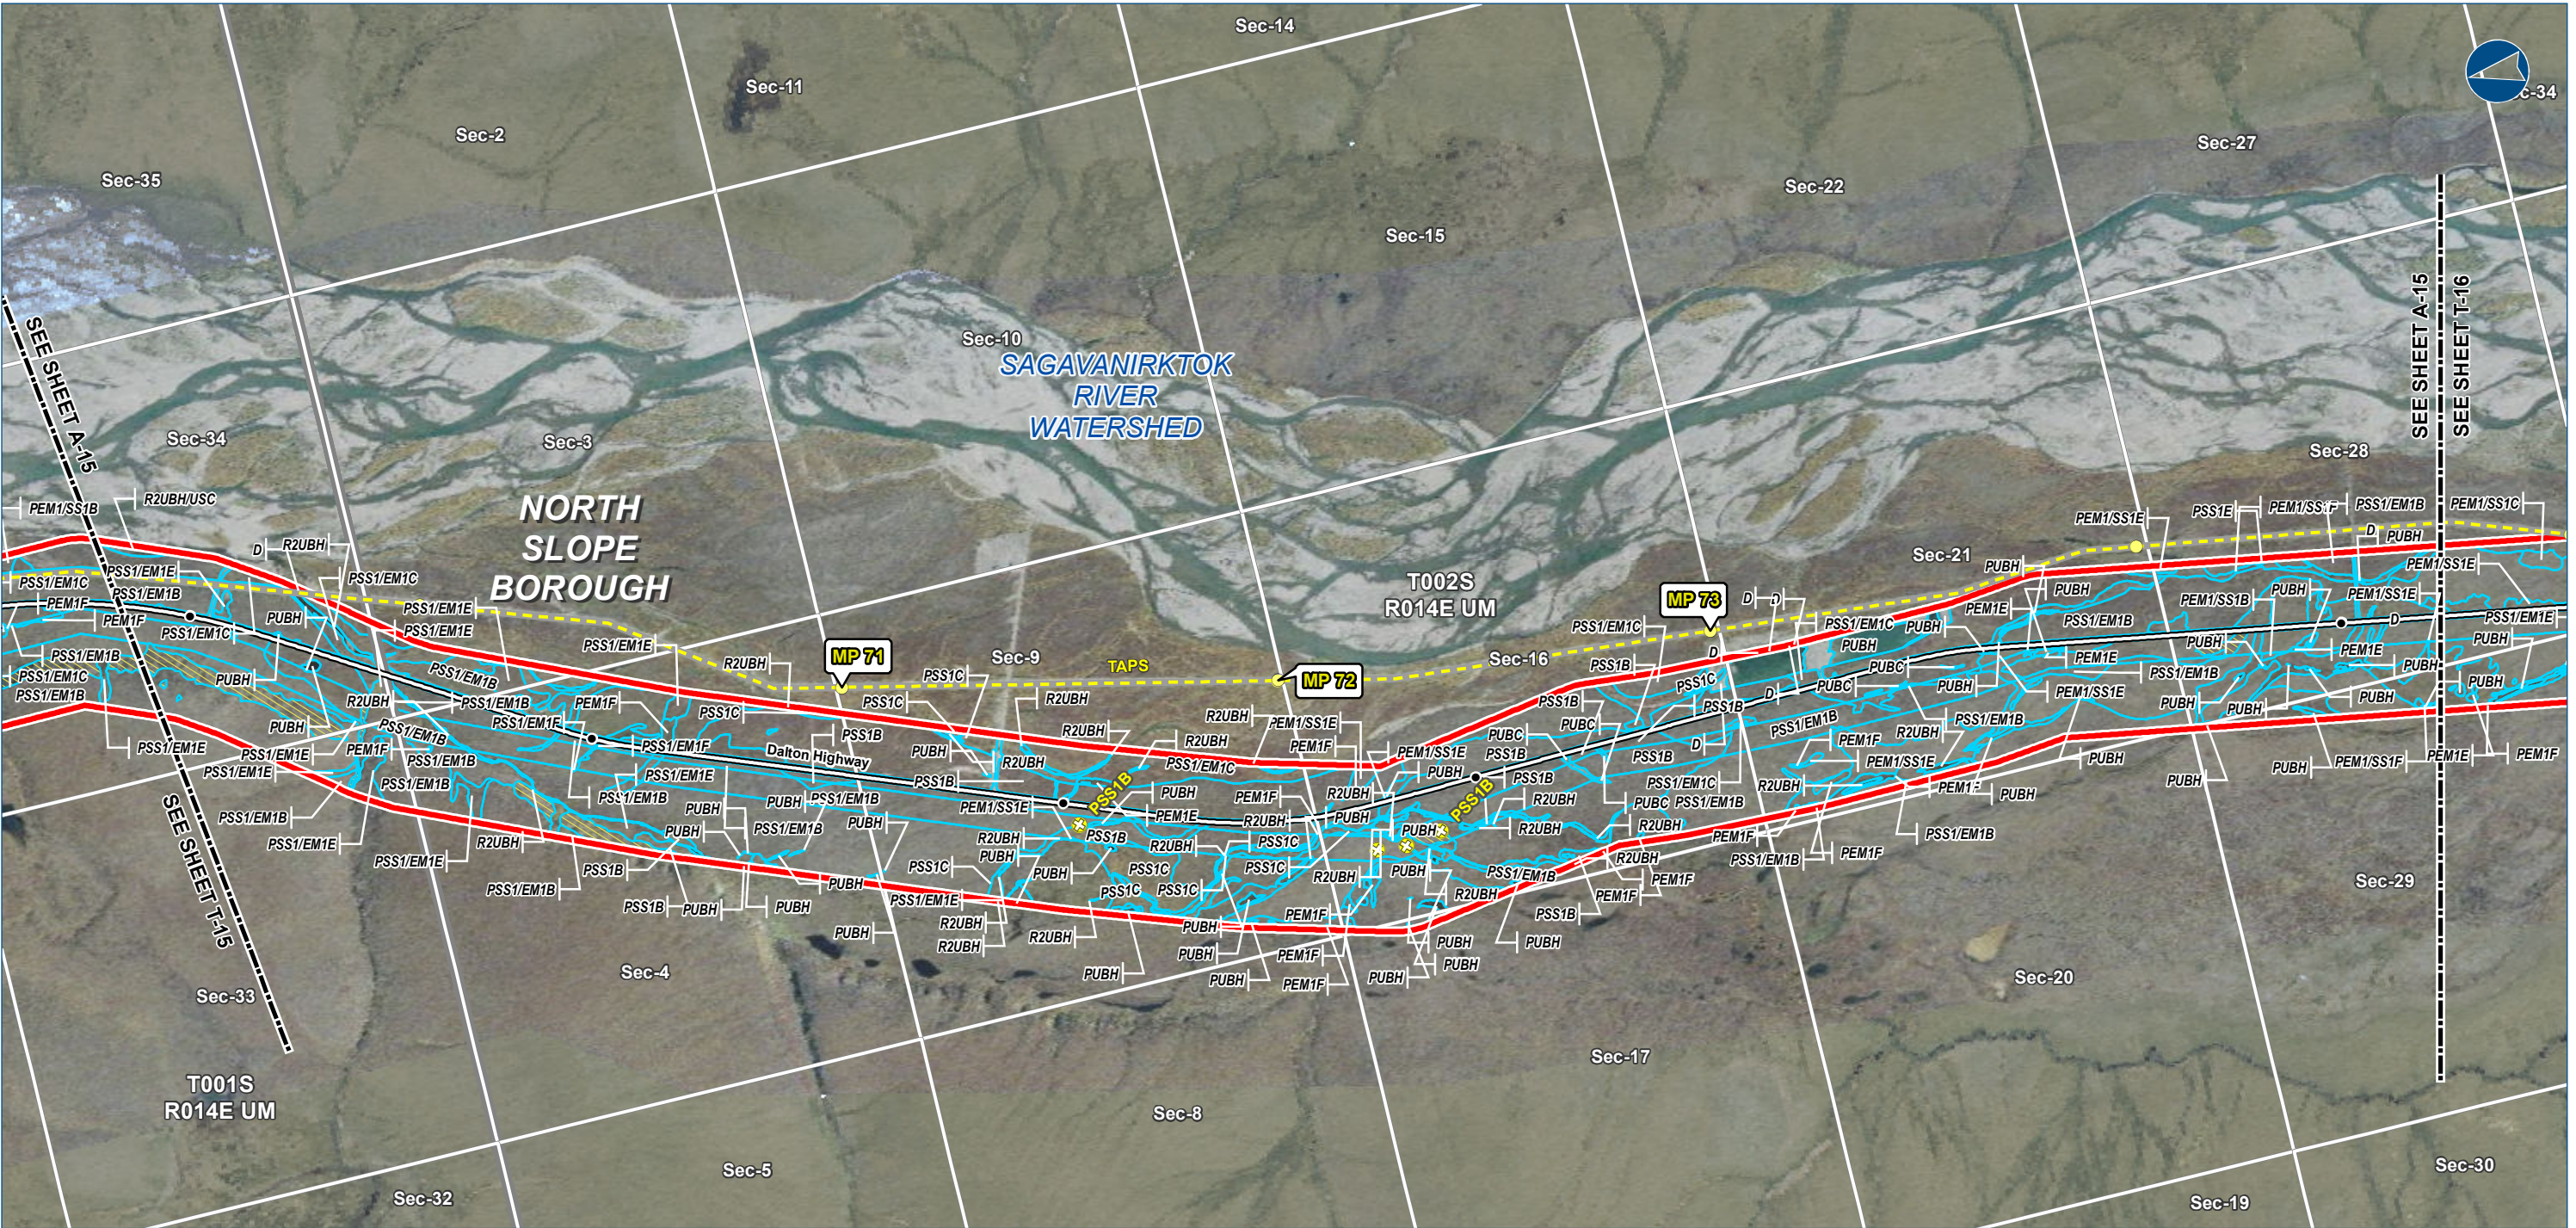

The information contained herein is for informational or planning purposes only. It does not nor should it be deemed to be an offer, request or proposals for rights or occupation of any kind. The Alaska LNG Project Participants and their respective officers, employees and agents, make no warranty, implied or otherwise, nor accept any liability, as to the accuracy or completeness of the information contained in these documents, drawings or electronic files.



LEGEND

- Study Corridor - 2,000 ft wide (+/-)
- Pre-FEED Rev A Base Corridor
- Pre-FEED Rev A Alternate Corridor
- Pt Thomson Transmission Corridor
- TAPs (MPs)
- Primary Road
- Secondary Road
- Wetland Field Confirmation Location
- Watershed Boundary
- Wetland Area (Cowardin Classification)
- Upland Area
- Proposed GTP Site
- Borough \ Census Area Boundary
- Township
- Section

ALASKA LNG PROJECT
Wetland Resources -
Mainline Corridor

BOROUGH:	NORTH SLOPE	DRAWN BY:	CC
STATE:	ALASKA	CHECKED BY:	JS
REV. NO.:	0	ISSUED FOR REVIEW	2015-02-02




DATE: 2015-02-02 PROJECTION: NAD83 STATEPLANE AK 4 5004 FEET

PREPARED BY:
exp Energy Services Inc.
t: +1.907.868.1185 | f: 1.907.868.1846
3800 Centerpoint Dr. Suite 200
Anchorage, AK 99503
U.S.A.
www.exp.com

- BUILDINGS • EARTH & ENVIRONMENT • ENERGY •
- INDUSTRIAL • INFRASTRUCTURE • SUSTAINABILITY •

DWG: WETLANDS-A-PREF_BASE-PRE-FEED SHEET: A-15

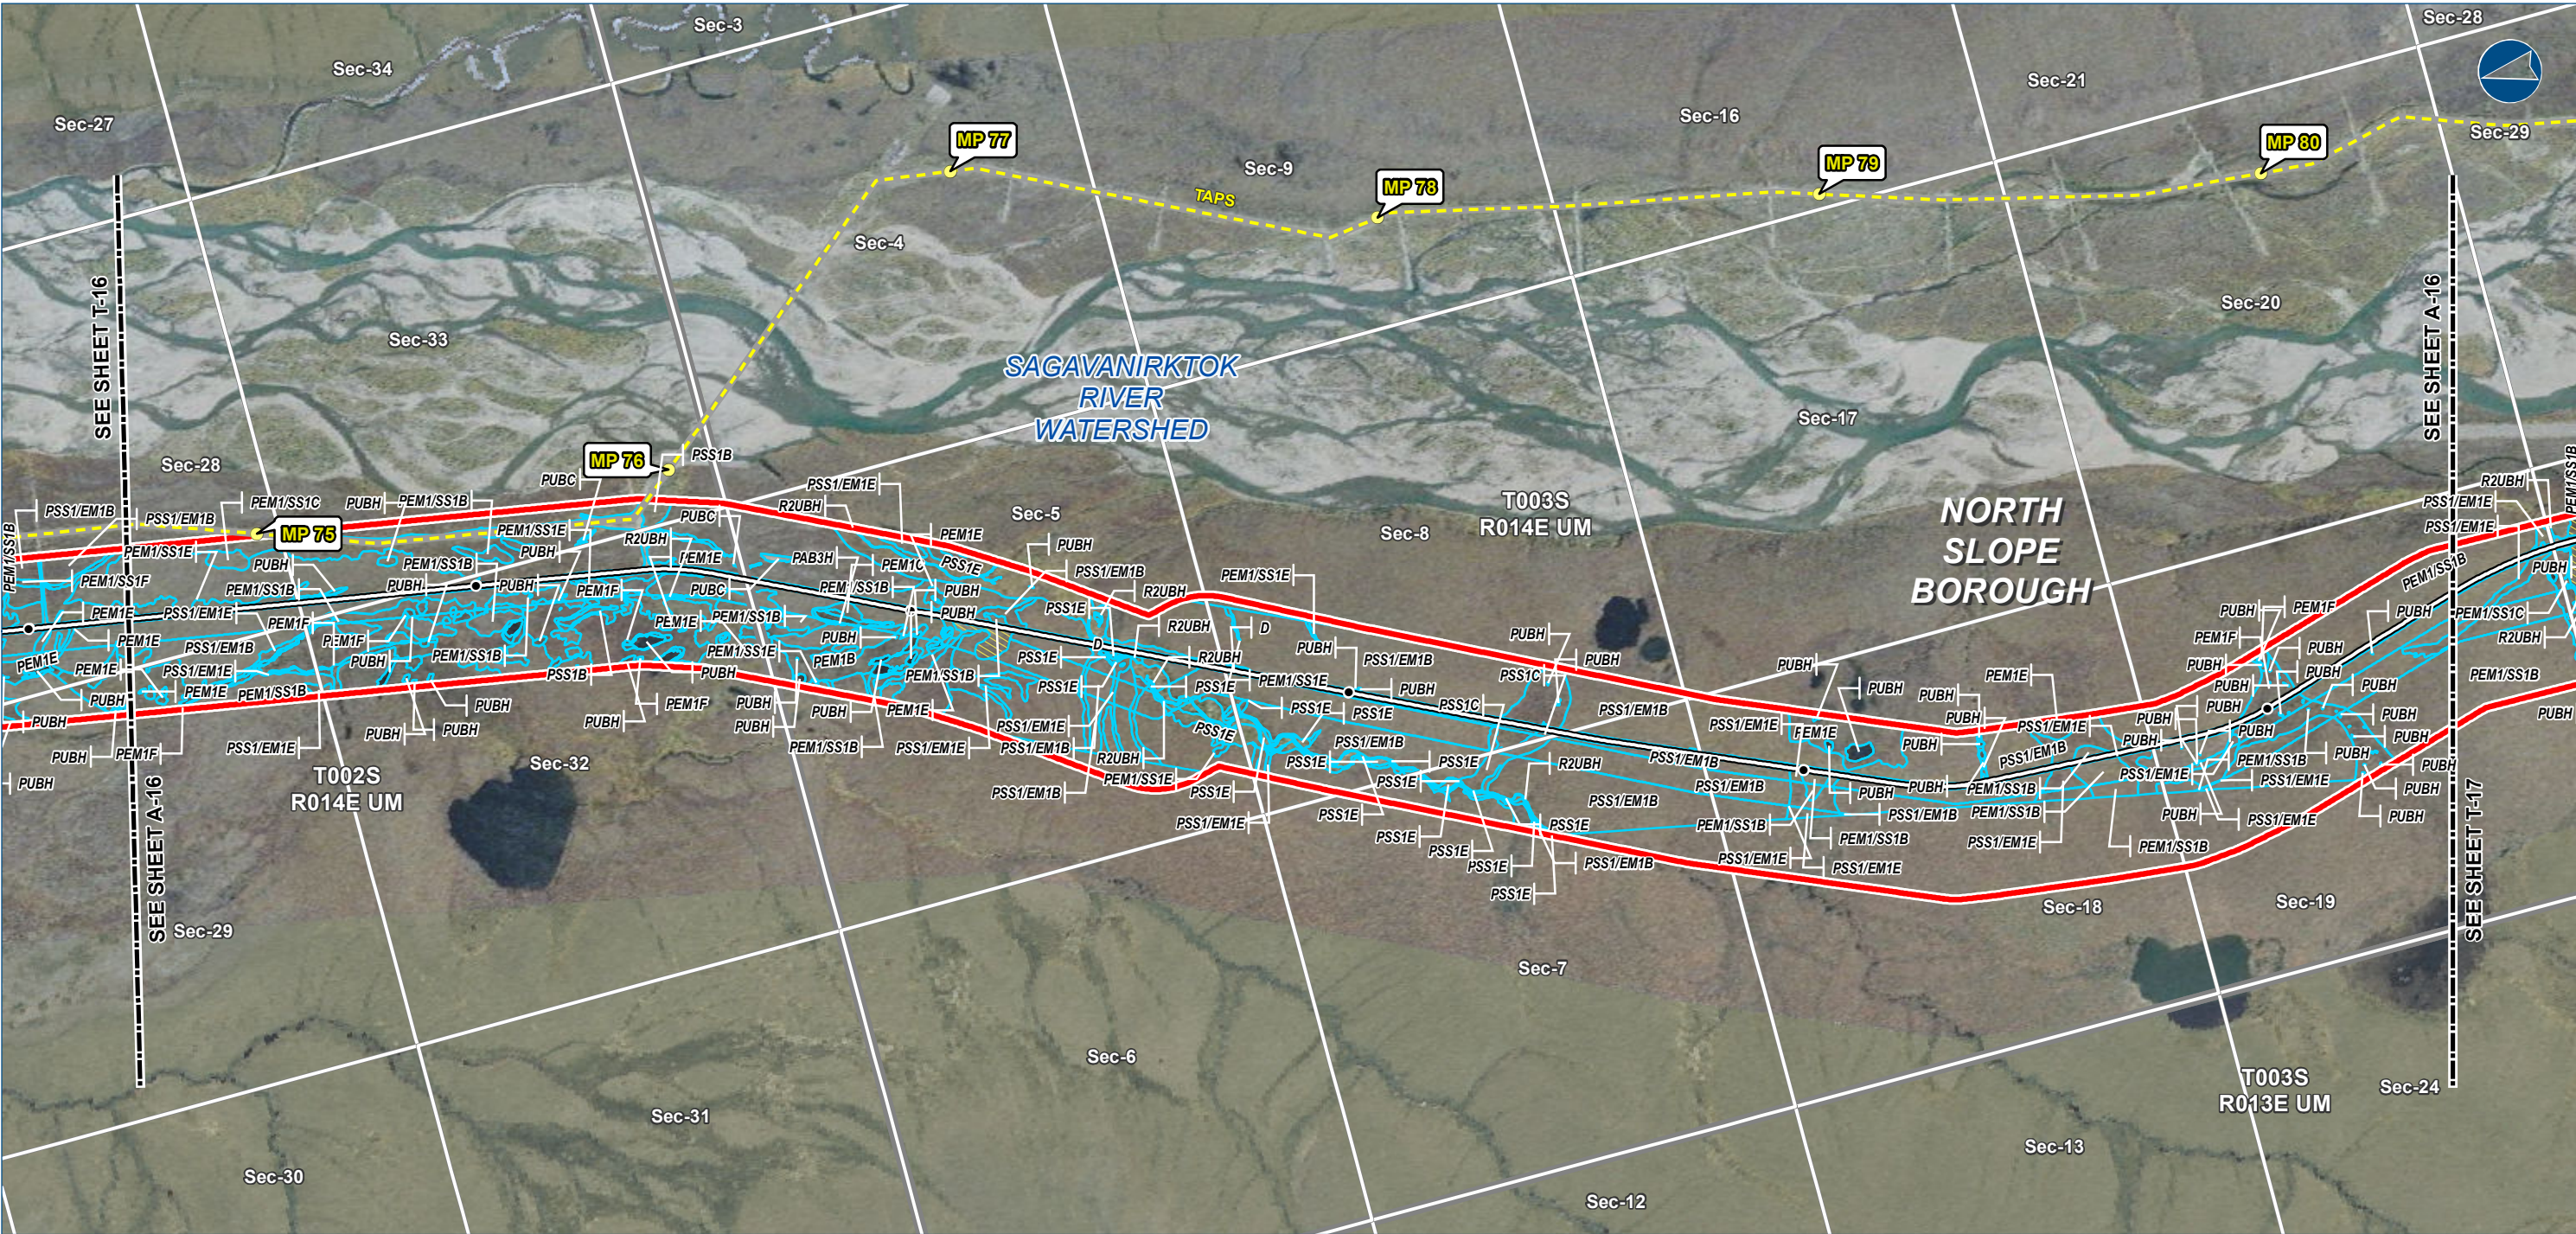

The information contained herein is for informational or planning purposes only. It does not nor should it be deemed to be an offer, request or proposals for rights or occupation of any kind. The Alaska LNG Project Participants and their respective officers, employees and agents, make no warranty, implied or otherwise, nor accept any liability, as to the accuracy or completeness of the information contained in these documents, drawings or electronic files.



LEGEND

- Study Corridor - 2,000 ft wide (+/-)
- Pre-FEED Rev A Base Corridor
- Pre-FEED Rev A Alternate Corridor
- Pt Thomson Transmission Corridor
- TAPs (MPs)
- Primary Road
- Secondary Road
- Wetland Field Confirmation Location
- Watershed Boundary
- Wetland Area (Cowardin Classification)
- Upland Area
- Proposed GTP Site
- Borough \ Census Area Boundary
- Township
- Section

ALASKA LNG PROJECT
Wetland Resources -
Mainline Corridor

BOROUGH:	NORTH SLOPE	DRAWN BY:	CC
STATE:	ALASKA	CHECKED BY:	JS
REV. NO.:	0	ISSUED FOR REVIEW	2015-02-02

1:24,000
0 1/4 1/2 Miles

DATE: 2015-02-02 PROJECTION: NAD83 STATEPLANE AK 4 5004 FEET

PREPARED BY:

exp Energy Services Inc.


t: +1.907.868.1185 | f: 1.907.868.1846
3800 Centerpoint Dr. Suite 200
Anchorage, AK 99503
U.S.A.

www.exp.com



• BUILDINGS • EARTH & ENVIRONMENT • ENERGY •
• INDUSTRIAL • INFRASTRUCTURE • SUSTAINABILITY •

DWG: WETLANDS-A-PREF_BASE-PRE-FEED SHEET: A-16

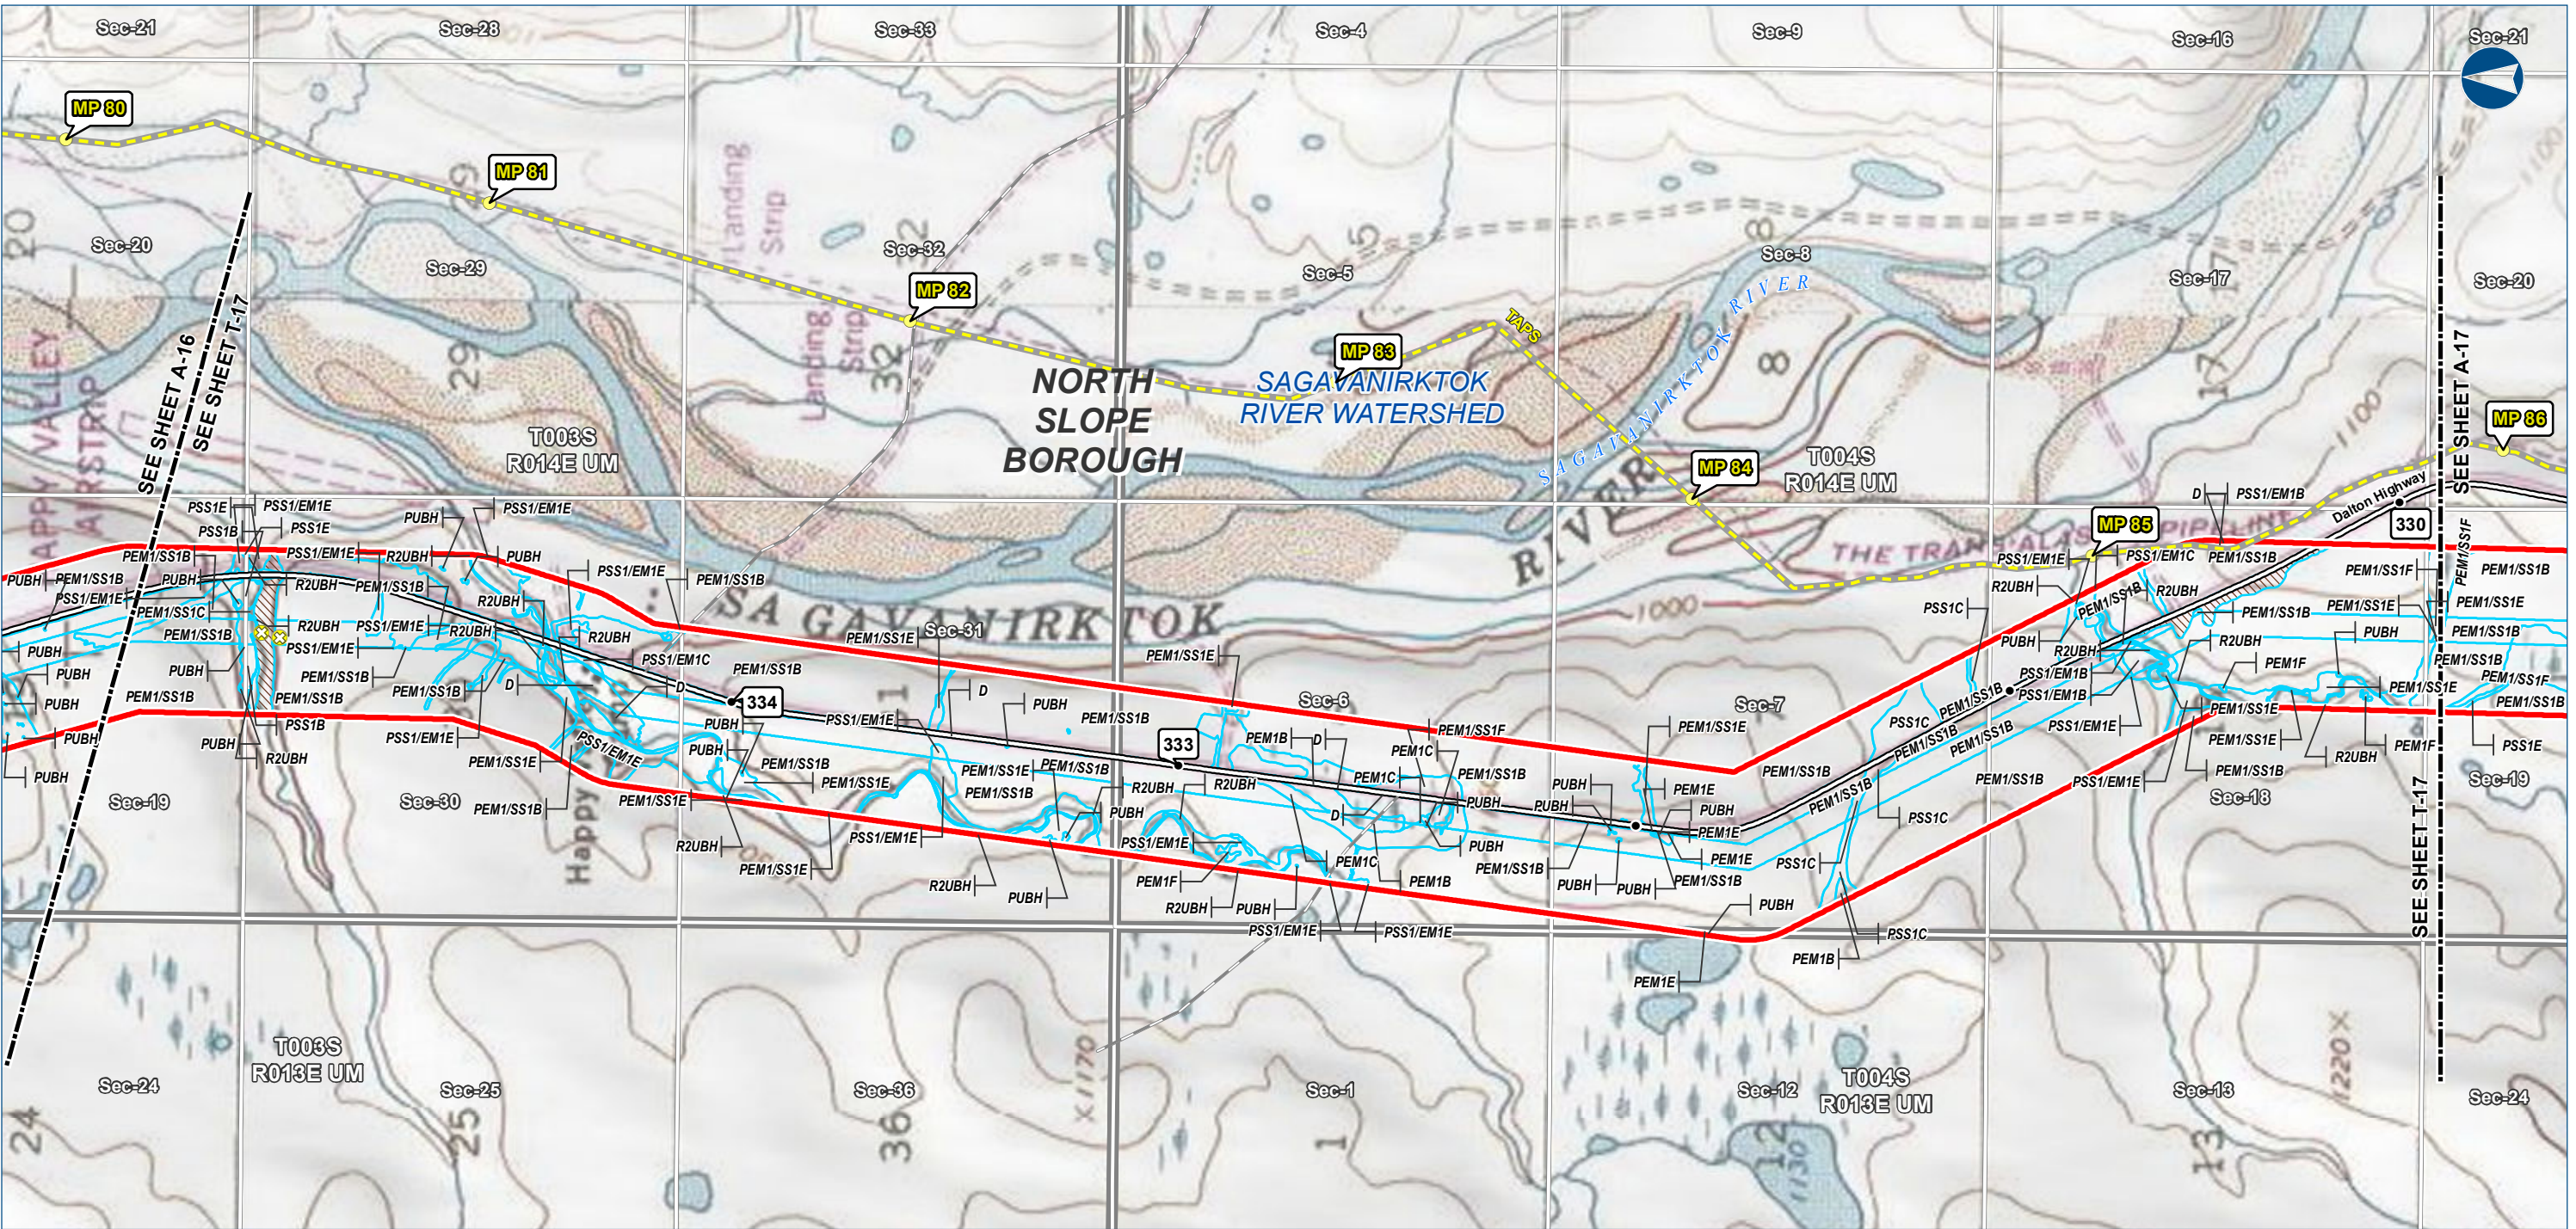

The information contained herein is for informational or planning purposes only. It does not nor should it be deemed to be an offer, request or proposals for rights or occupation of any kind. The Alaska LNG Project Participants and their respective officers, employees and agents, make no warranty, implied or otherwise, nor accept any liability, as to the accuracy or completeness of the information contained in these documents, drawings or electronic files.



LEGEND

- Study Corridor - 2,000 ft wide (+/-)
- Pre-FEED Rev A Base Corridor
- Pre-FEED Rev A Alternate Corridor
- Pt Thomson Transmission Corridor
- TAPS (MPs)
- Primary Road
- Secondary Road
- Wetland Field Confirmation Location
- Watershed Boundary
- Wetland Area (Cowardin Classification)
- Upland Area
- Proposed GTP Site
- Borough \ Census Area Boundary
- Township
- Section


ALASKA LNG PROJECT
Wetland Resources -
Mainline Corridor

BOROUGH:	NORTH SLOPE	DRAWN BY:	CC
STATE:	ALASKA	CHECKED BY:	JS
REV. NO.:	REVISION	DATE	
0	ISSUED FOR REVIEW	2015-02-02	
PRELIMINARY			
1:24,000	0	1/4	1/2 Miles
DATE: 2015-02-02	PROJECTION: NAD83 STATEPLANE AK 4 5004 FEET		

PREPARED BY:
exp Energy Services Inc.
t: +1.907.868.1185 | f: +1.907.868.1846
3800 Centerpoint Dr. Suite 200
Anchorage, AK 99503
U.S.A.
www.exp.com

• BUILDINGS • EARTH & ENVIRONMENT • ENERGY •
• INDUSTRIAL • INFRASTRUCTURE • SUSTAINABILITY •

DWG: WETLANDS-T-PREF_BASE-PRE-FEED SHEET: T-17

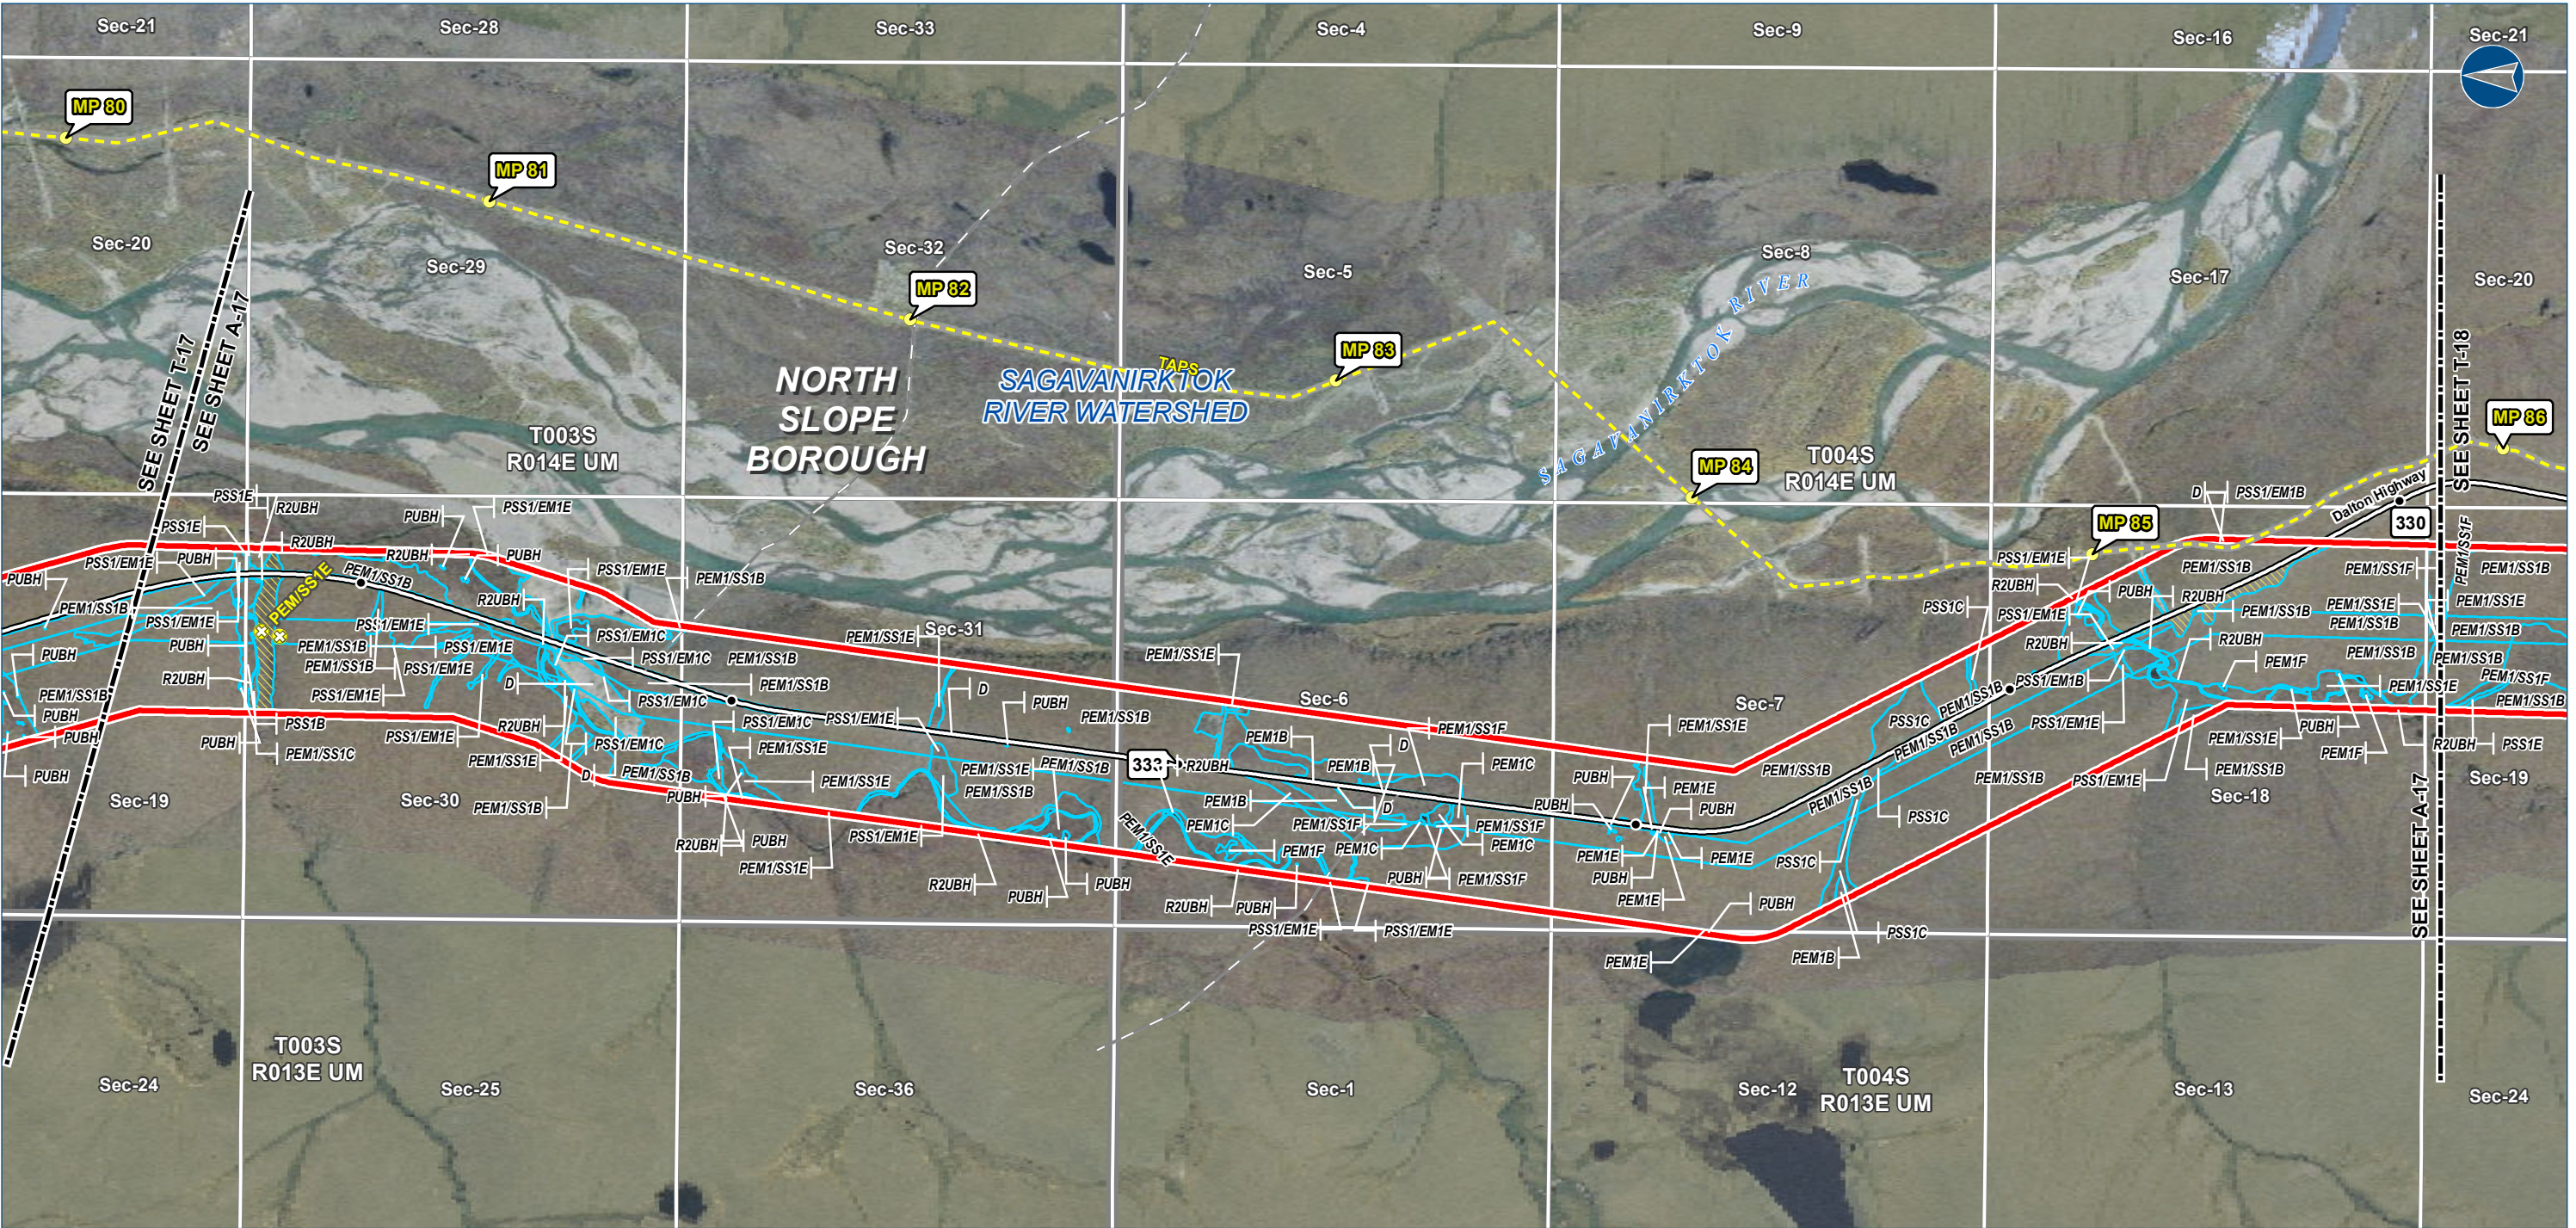

The information contained herein is for informational or planning purposes only. It does not nor should it be deemed to be an offer, request or proposals for rights or occupation of any kind. The Alaska LNG Project Participants and their respective officers, employees and agents, make no warranty, implied or otherwise, nor accept any liability, as to the accuracy or completeness of the information contained in these documents, drawings or electronic files.



LEGEND

Study Corridor - 2,000 ft wide (+/-)

- Pre-FEED Rev A Base Corridor
- Pre-FEED Rev A Alternate Corridor
- Pt Thomson Transmission Corridor
- TAPs (MPs)
- Primary Road
- Secondary Road

- Wetland Field Confirmation Location
- Watershed Boundary
- Wetland Area (Cowardin Classification)
- Upland Area

- Proposed GTP Site
- Borough \ Census Area Boundary
- Township
- Section

ALASKA LNG PROJECT Wetland Resources - Mainline Corridor		
BOROUGH:	NORTH SLOPE	DRAWN BY: CC
STATE:	ALASKA	CHECKED BY: JS
REV. NO.:	REVISION	DATE
0	ISSUED FOR REVIEW	2015-02-02
PRELIMINARY		
1:24,000	0 1/4 1/2 Miles	
DATE: 2015-02-02	PROJECTION: NAD83 STATEPLANE AK 4 5004 FEET	


PREPARED BY:

exp Energy Services Inc.

t: +1.907.868.1185 | f: +1.907.868.1846
3800 Centerpoint Dr. Suite 200
Anchorage, AK 99503
U.S.A.
www.exp.com

• BUILDINGS • EARTH & ENVIRONMENT • ENERGY •
• INDUSTRIAL • INFRASTRUCTURE • SUSTAINABILITY •

DWG: WETLANDS-A-PREF_BASE-PRE-FEED SHEET: A-17

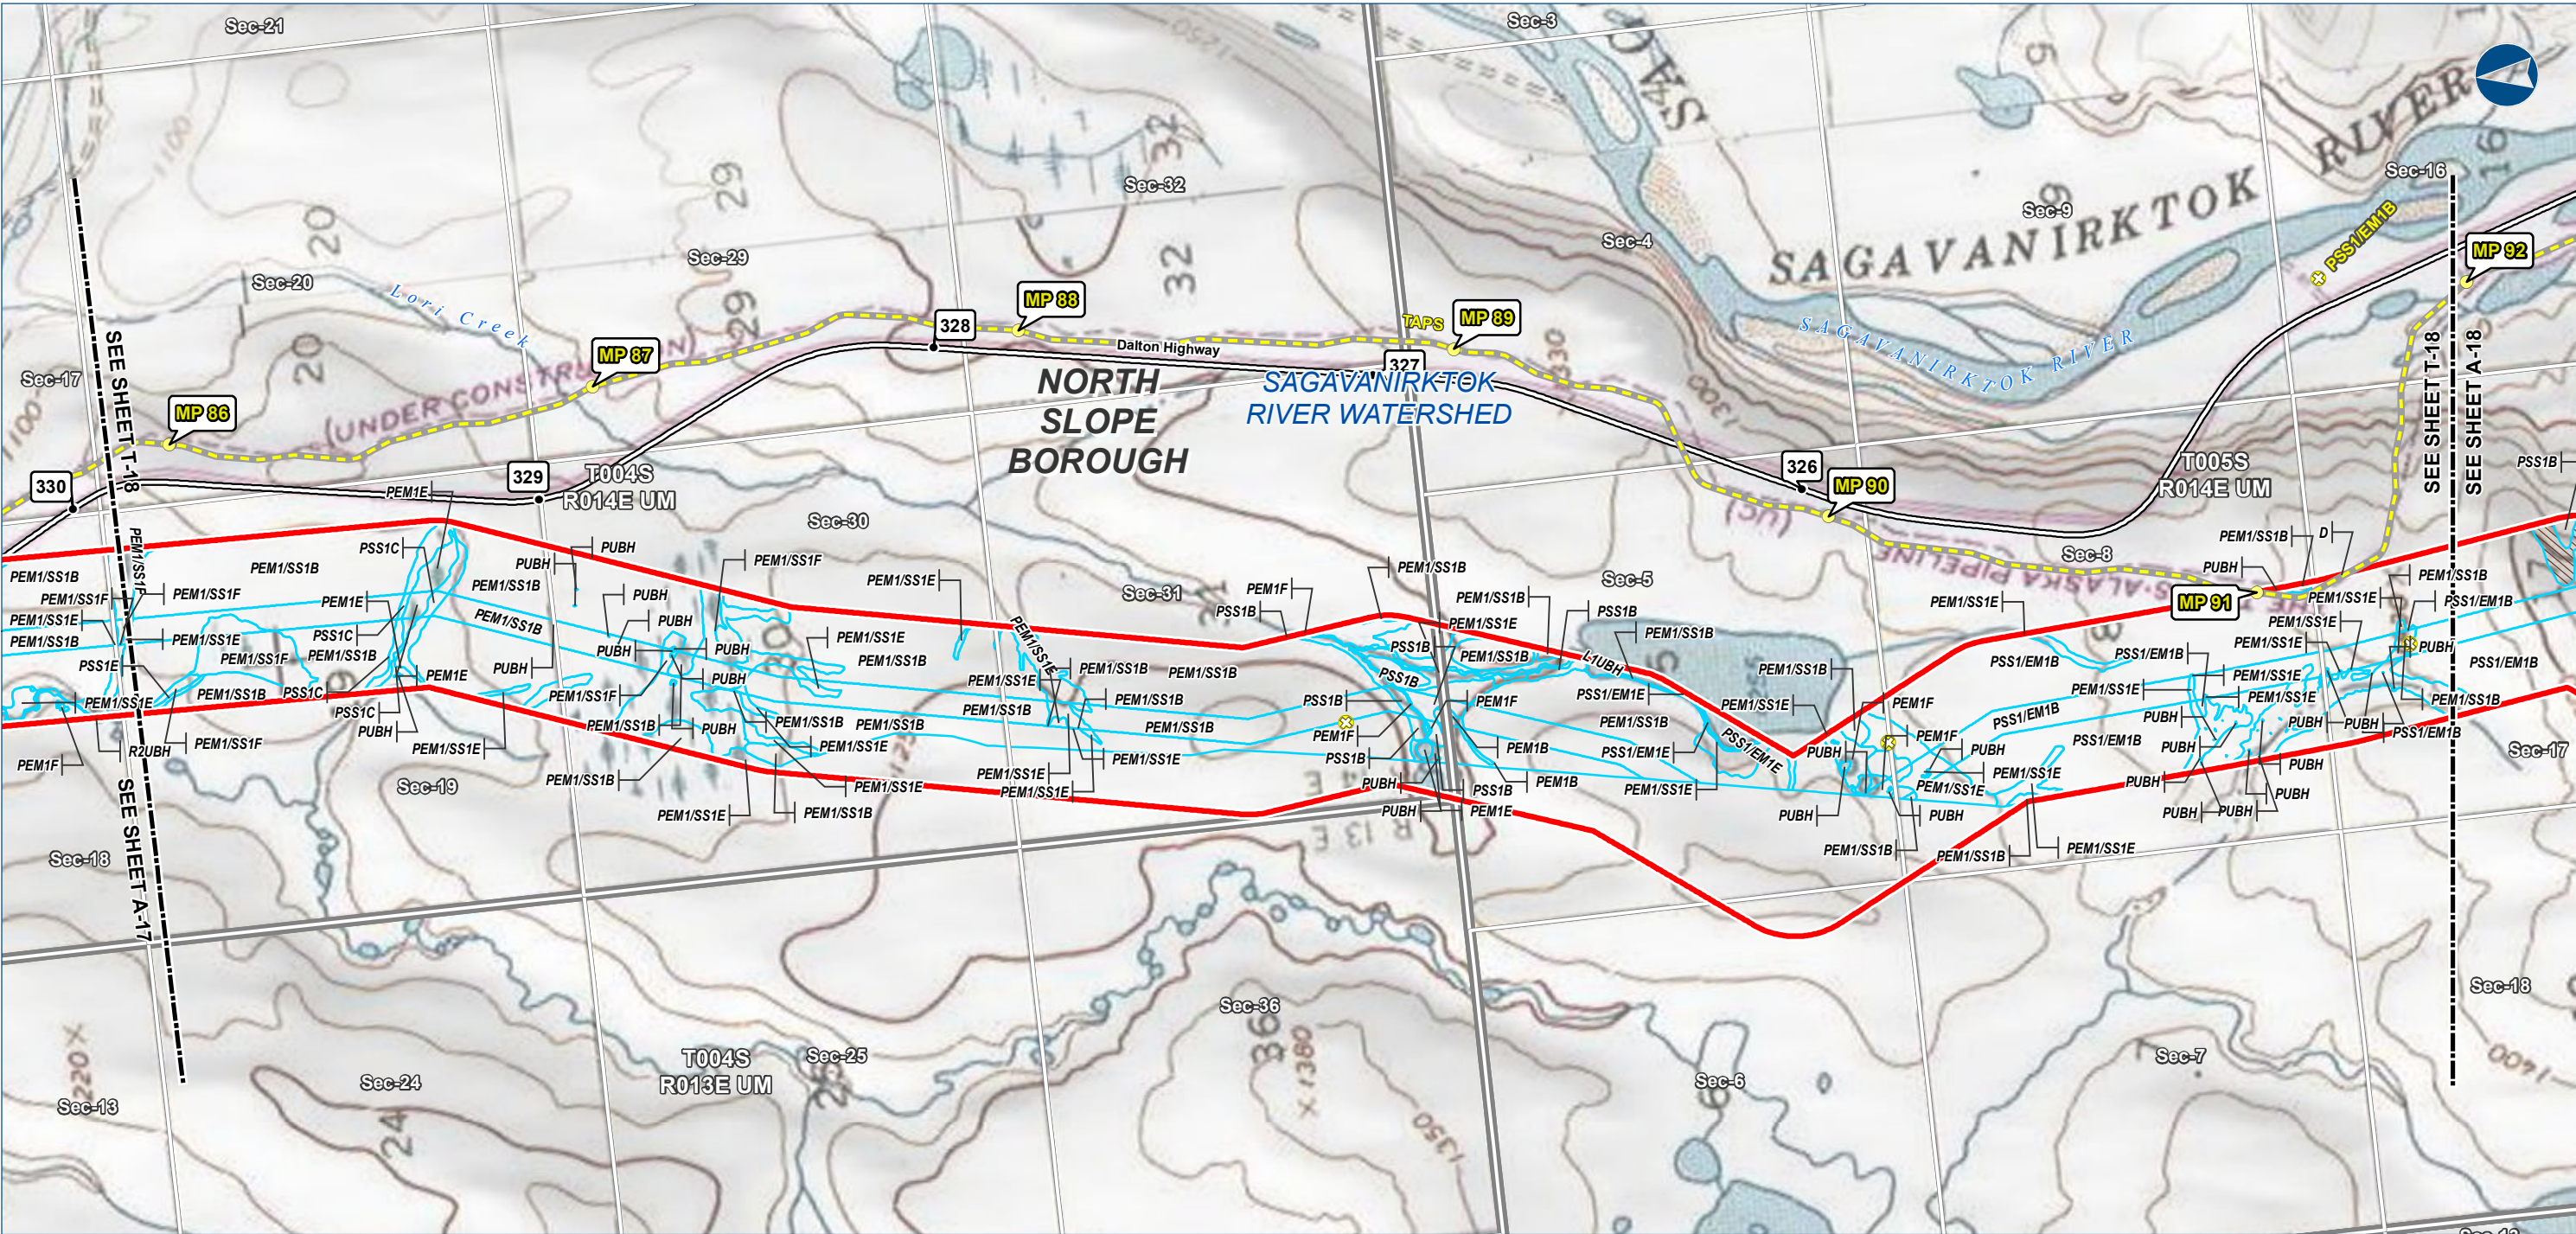

The information contained herein is for informational or planning purposes only. It does not nor should it be deemed to be an offer, request or proposals for rights or occupation of any kind. The Alaska LNG Project Participants and their respective officers, employees and agents, make no warranty, implied or otherwise, nor accept any liability, as to the accuracy or completeness of the information contained in these documents, drawings or electronic files.



LEGEND

Study Corridor - 2,000 ft wide (+/-)

- Pre-Feed Rev A Base Corridor
- Pre-Feed Rev A Alternate Corridor
- Pt Thomson Transmission Corridor
- TAPS (MPs)
- Primary Road
- Secondary Road

- Wetland Field Confirmation Location
- Watershed Boundary
- Wetland Area (Cowardin Classification)
- Upland Area

- Proposed GTP Site
- Borough \ Census Area Boundary
- Township
- Section


ALASKA LNG PROJECT Wetland Resources - Mainline Corridor		
BOROUGH:	NORTH SLOPE	DRAWN BY: CC
STATE:	ALASKA	CHECKED BY: JS
REV. NO.:	REVISION	DATE
0	ISSUED FOR REVIEW	2015-02-02
PRELIMINARY		
1:24,000	0 1/4 1/2 Miles	
DATE: 2015-02-02	PROJECTION: NAD83 STATEPLANE AK 4 5004 FEET	

PREPARED BY:
exp Energy Services Inc.
t: +1.907.868.1185 | f: +1.907.868.1846
3800 Centerpoint Dr. Suite 200
Anchorage, AK 99503
U.S.A.
www.exp.com

exp.

• BUILDINGS • EARTH & ENVIRONMENT • ENERGY •
• INDUSTRIAL • INFRASTRUCTURE • SUSTAINABILITY •

DWG: WETLANDS-T-PREF_BASE-PRE-FEED SHEET: T-18

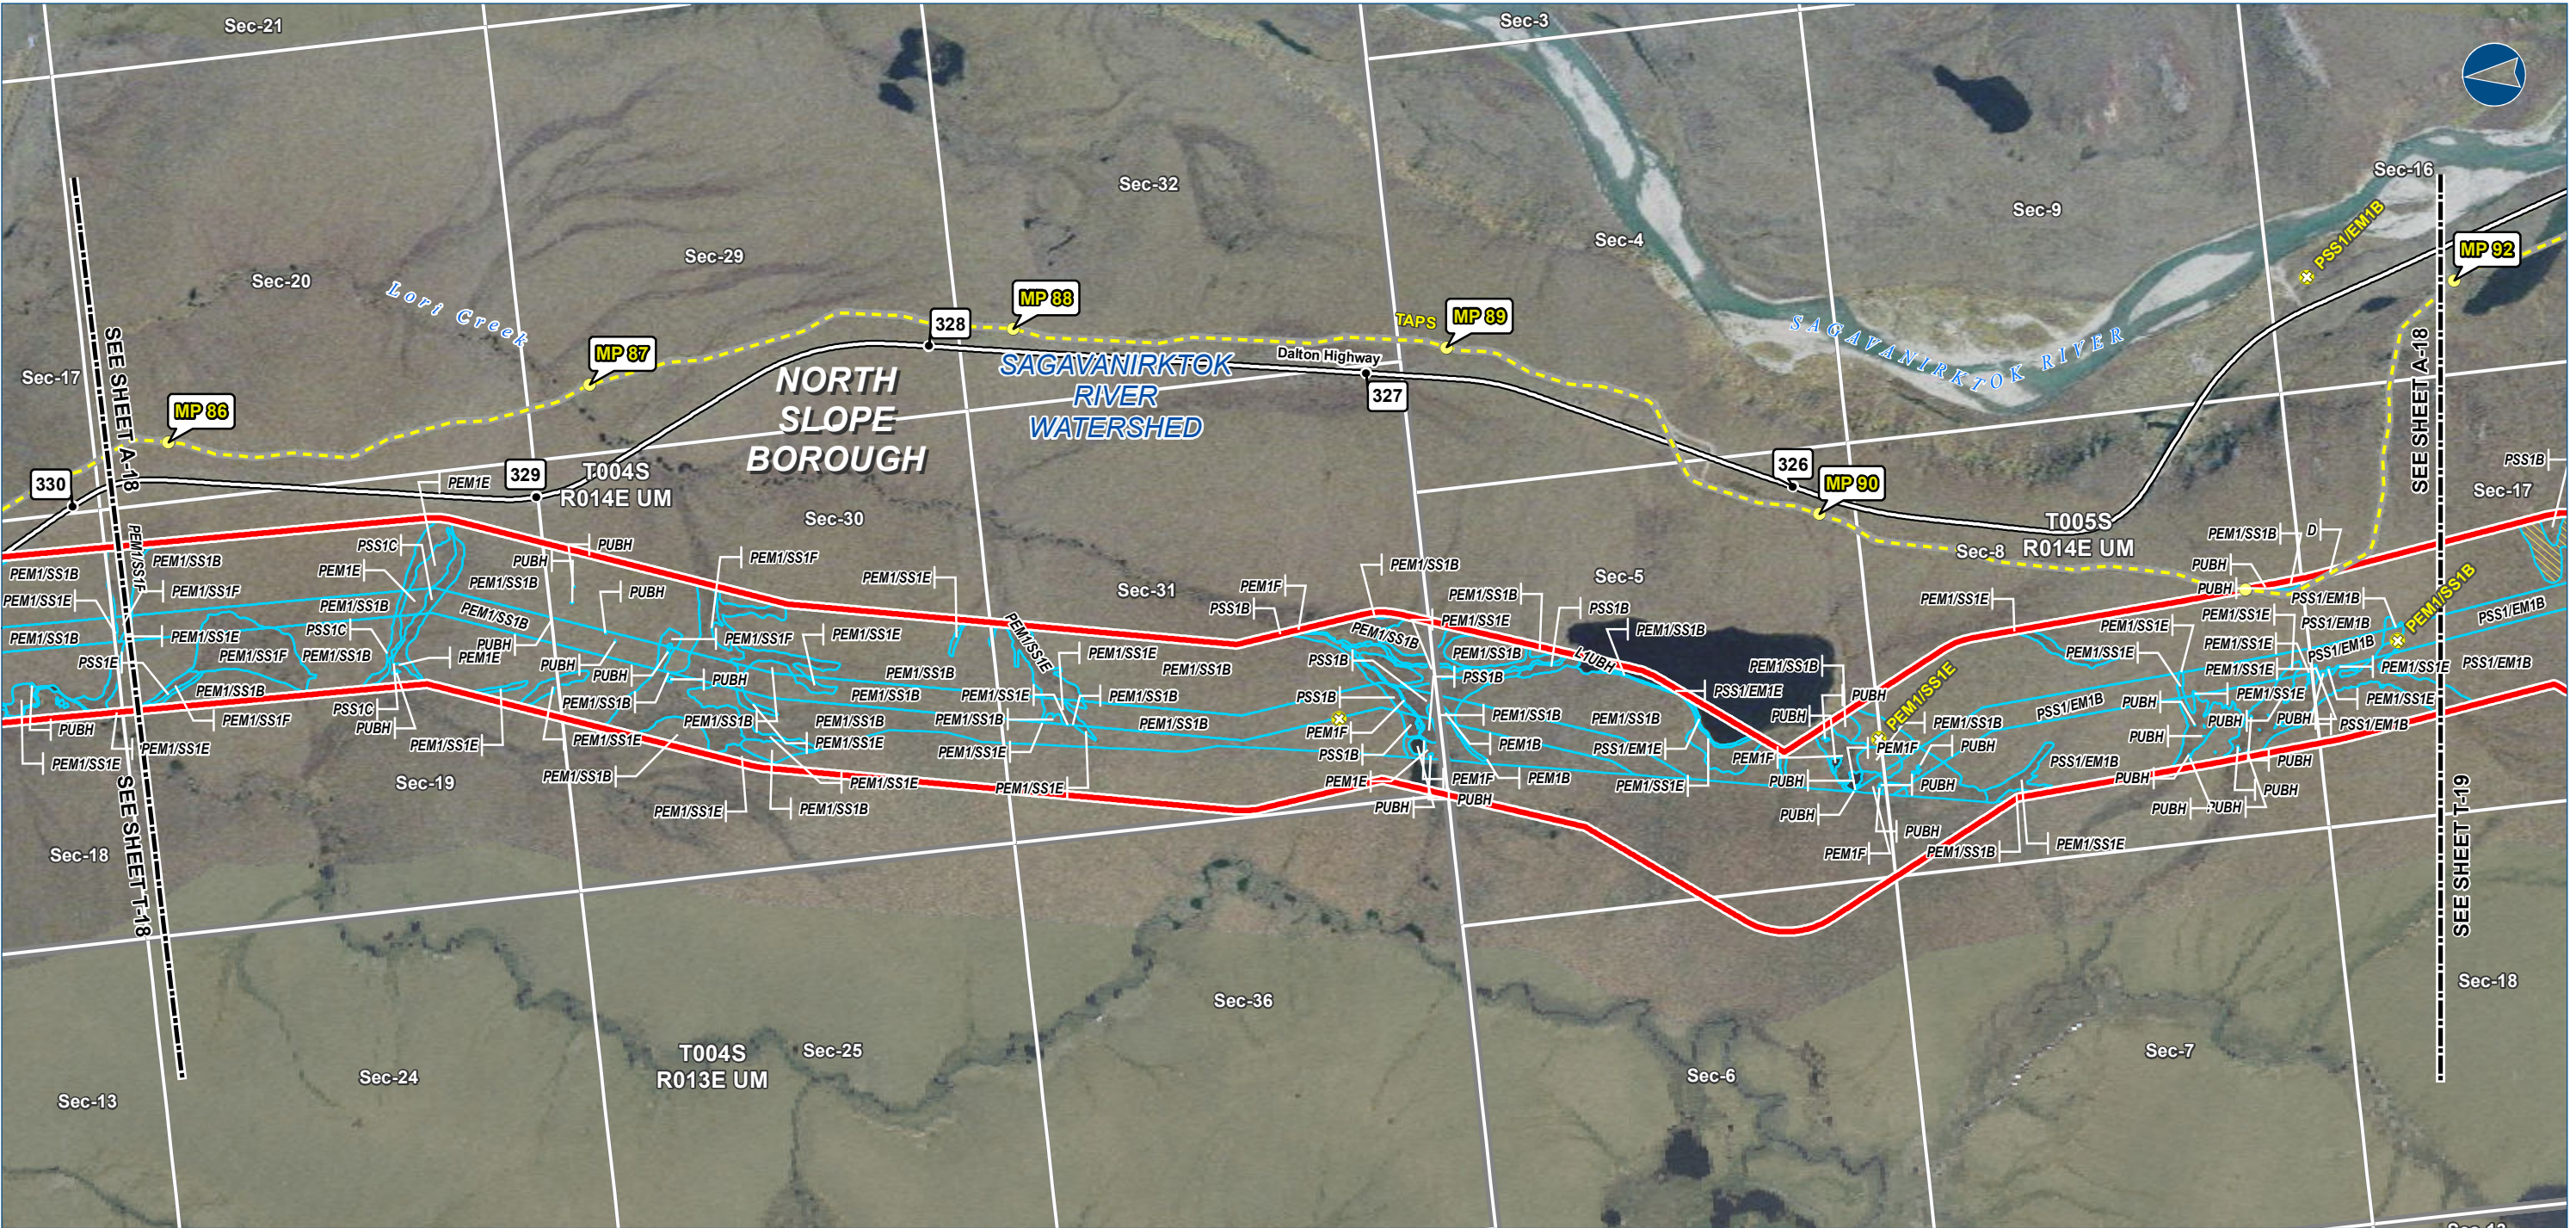

The information contained herein is for informational or planning purposes only. It does not nor should it be deemed to be an offer, request or proposals for rights or occupation of any kind. The Alaska LNG Project Participants and their respective officers, employees and agents, make no warranty, implied or otherwise, nor accept any liability, as to the accuracy or completeness of the information contained in these documents, drawings or electronic files.



LEGEND

- Study Corridor - 2,000 ft wide (+/-)
- Pre-FEED Rev A Base Corridor
- Pre-FEED Rev A Alternate Corridor
- Pt Thomson Transmission Corridor
- TAPs (MPs)
- Primary Road
- Secondary Road
- Wetland Field Confirmation Location
- Watershed Boundary
- Wetland Area (Cowardin Classification)
- Upland Area
- Proposed GTP Site
- Borough \ Census Area Boundary
- Township
- Section

ALASKA LNG PROJECT Wetland Resources - Mainline Corridor		
BOROUGH:	NORTH SLOPE	DRAWN BY: CC
STATE:	ALASKA	CHECKED BY: JS
REV. NO.:	REVISION	DATE
0	ISSUED FOR REVIEW	2015-02-02
PRELIMINARY		
1:24,000	0 1/4 1/2 Miles	
DATE:	2015-02-02	PROJECTION: NAD83 STATEPLANE AK 4 5004 FEET

PREPARED BY:

exp Energy Services Inc.


t: +1.907.868.1185 | f: +1.907.868.1846
3800 Centerpoint Dr. Suite 200
Anchorage, AK 99503
U.S.A.
www.exp.com

exp.

• BUILDINGS • EARTH & ENVIRONMENT • ENERGY •
• INDUSTRIAL • INFRASTRUCTURE • SUSTAINABILITY •

DWG: WETLANDS-A-PREF_BASE-PRE-FEED

SHEET: A-18

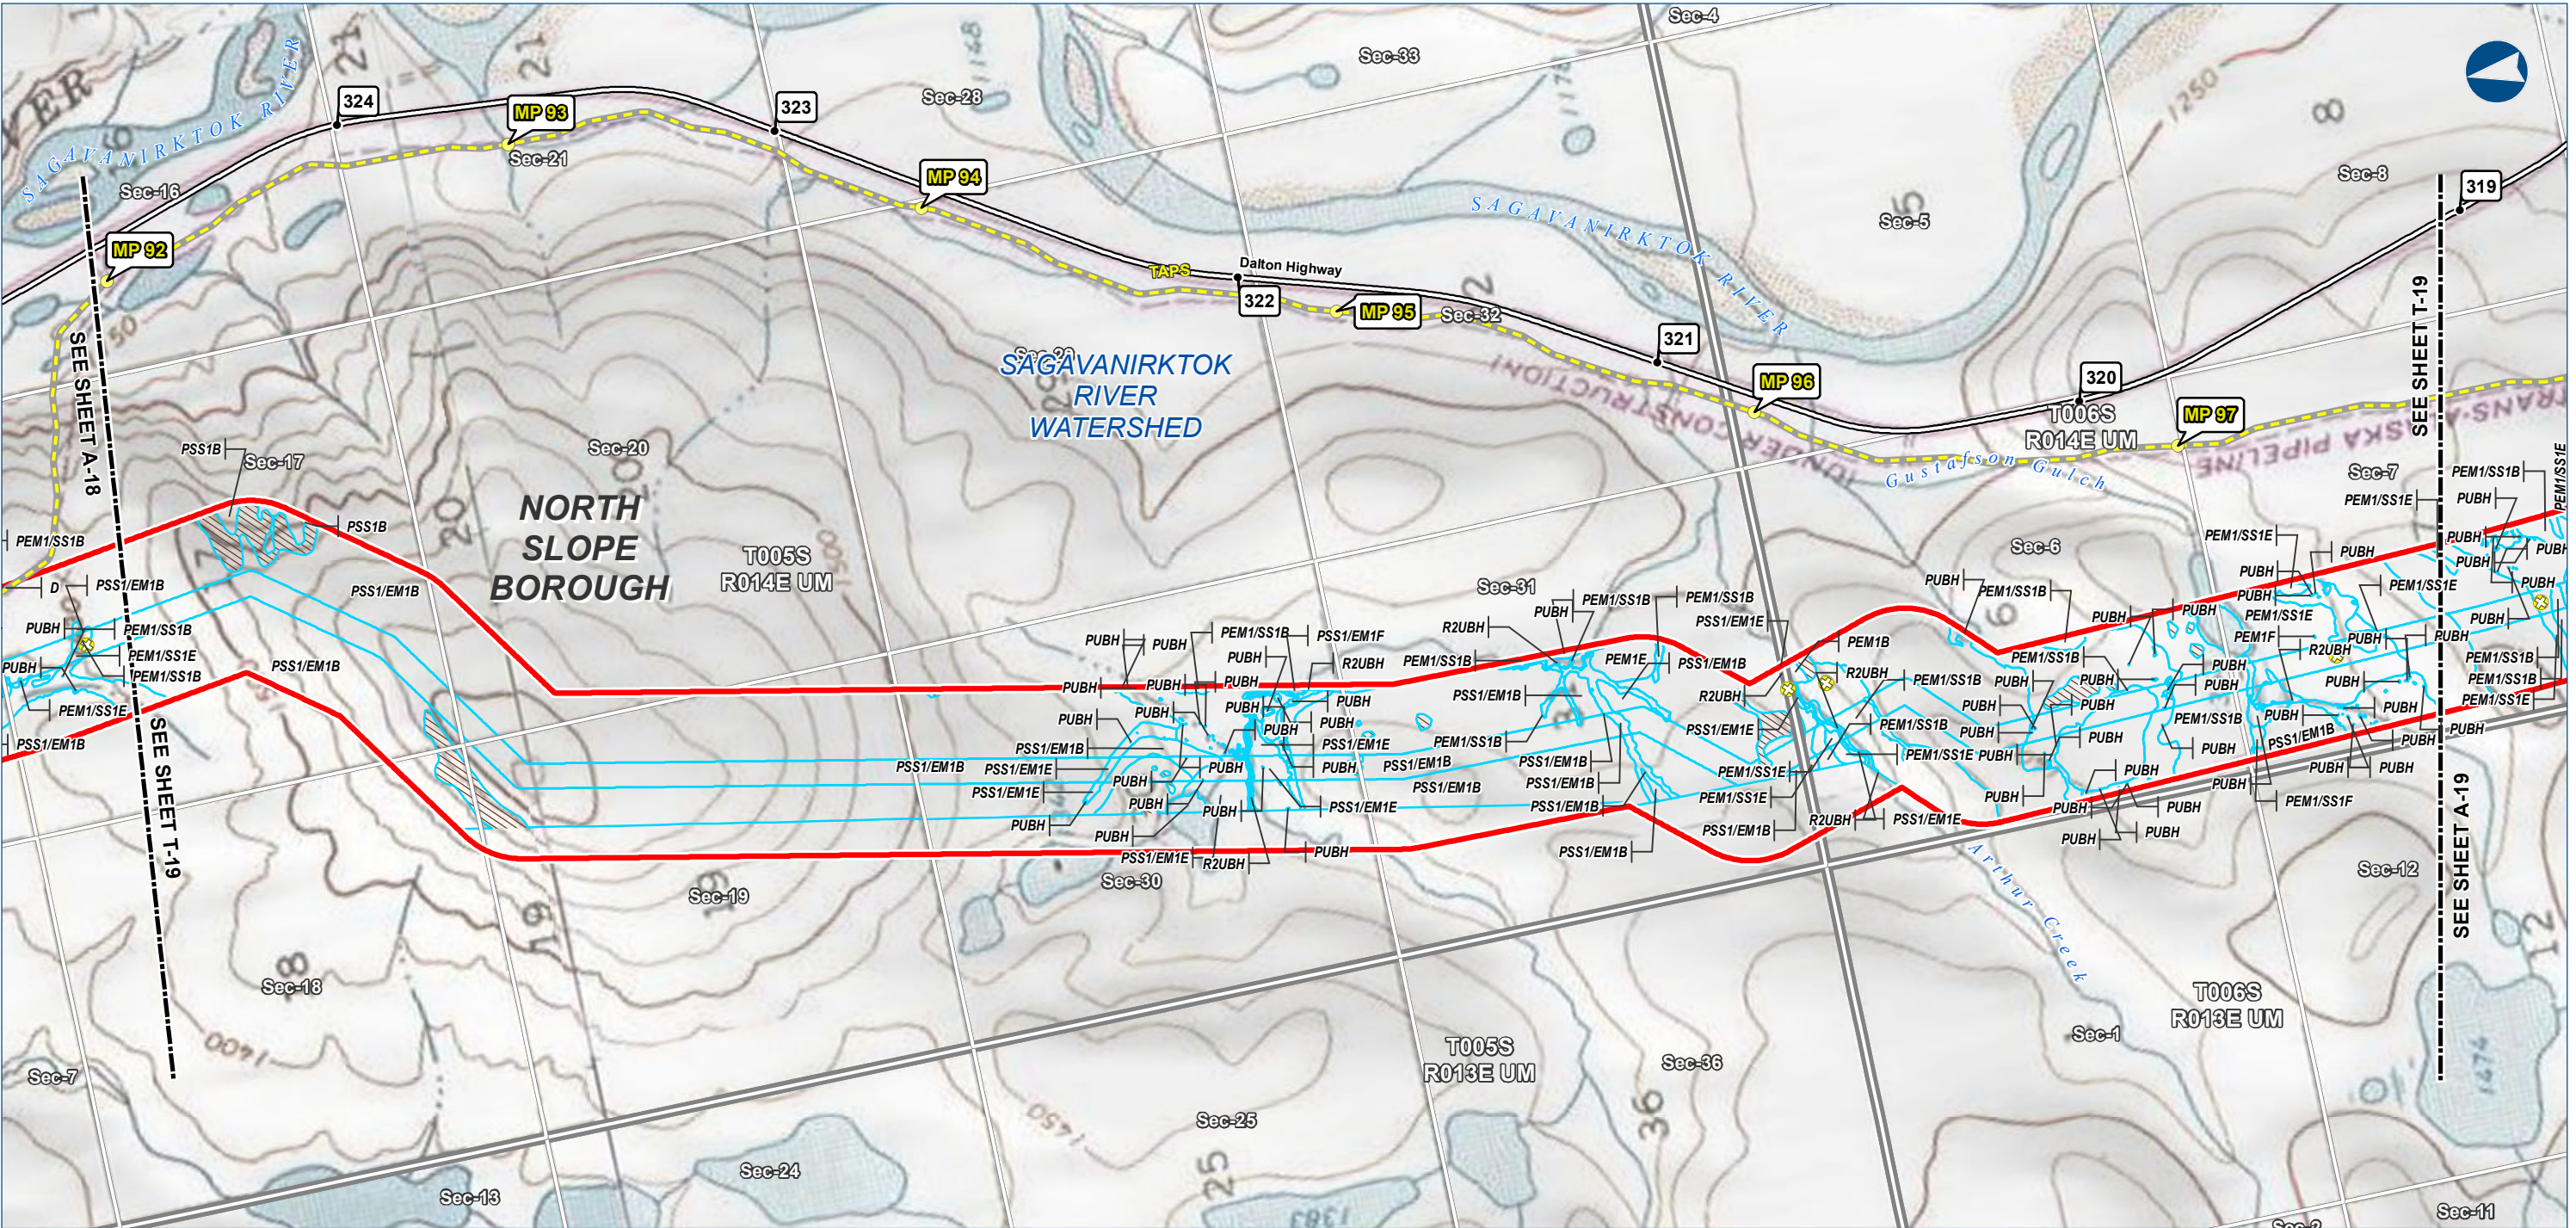

The information contained herein is for informational or planning purposes only. It does not nor should it be deemed to be an offer, request or proposals for rights or occupation of any kind. The Alaska LNG Project Participants and their respective officers, employees and agents, make no warranty, implied or otherwise, nor accept any liability, as to the accuracy or completeness of the information contained in these documents, drawings or electronic files.



Alaska LNG Project

LEGEND

- Study Corridor - 2,000 ft wide (+/-)
- Pre-FEED Rev A Base Corridor
- Pre-FEED Rev A Alternate Corridor
- Pt Thomson Transmission Corridor
- TAPs (MPs)
- Primary Road
- Secondary Road
- Wetland Field Confirmation Location
- Watershed Boundary
- Wetland Area (Cowardin Classification)
- Upland Area
- Proposed GTP Site
- Borough \ Census Area Boundary
- Township
- Section

ALASKA LNG PROJECT Wetland Resources - Mainline Corridor		
BOROUGH:	NORTH SLOPE	DRAWN BY: CC
STATE:	ALASKA	CHECKED BY: JS
REV. NO.:	REVISION	DATE
0	ISSUED FOR REVIEW	2015-02-02
PRELIMINARY		
1:24,000	0 1/4 1/2 Miles	
DATE: 2015-02-02	PROJECTION: NAD83 STATEPLANE AK 4 5004 FEET	


PREPARED BY:

exp Energy Services Inc.

t: +1.907.868.1185 | f: +1.907.868.1846
3800 Centerpoint Dr. Suite 200
Anchorage, AK 99503
U.S.A.
www.exp.com

• BUILDINGS • EARTH & ENVIRONMENT • ENERGY •
• INDUSTRIAL • INFRASTRUCTURE • SUSTAINABILITY •

DWG: WETLANDS-T-PREF_BASE-PRE-FEED SHEET: T-19

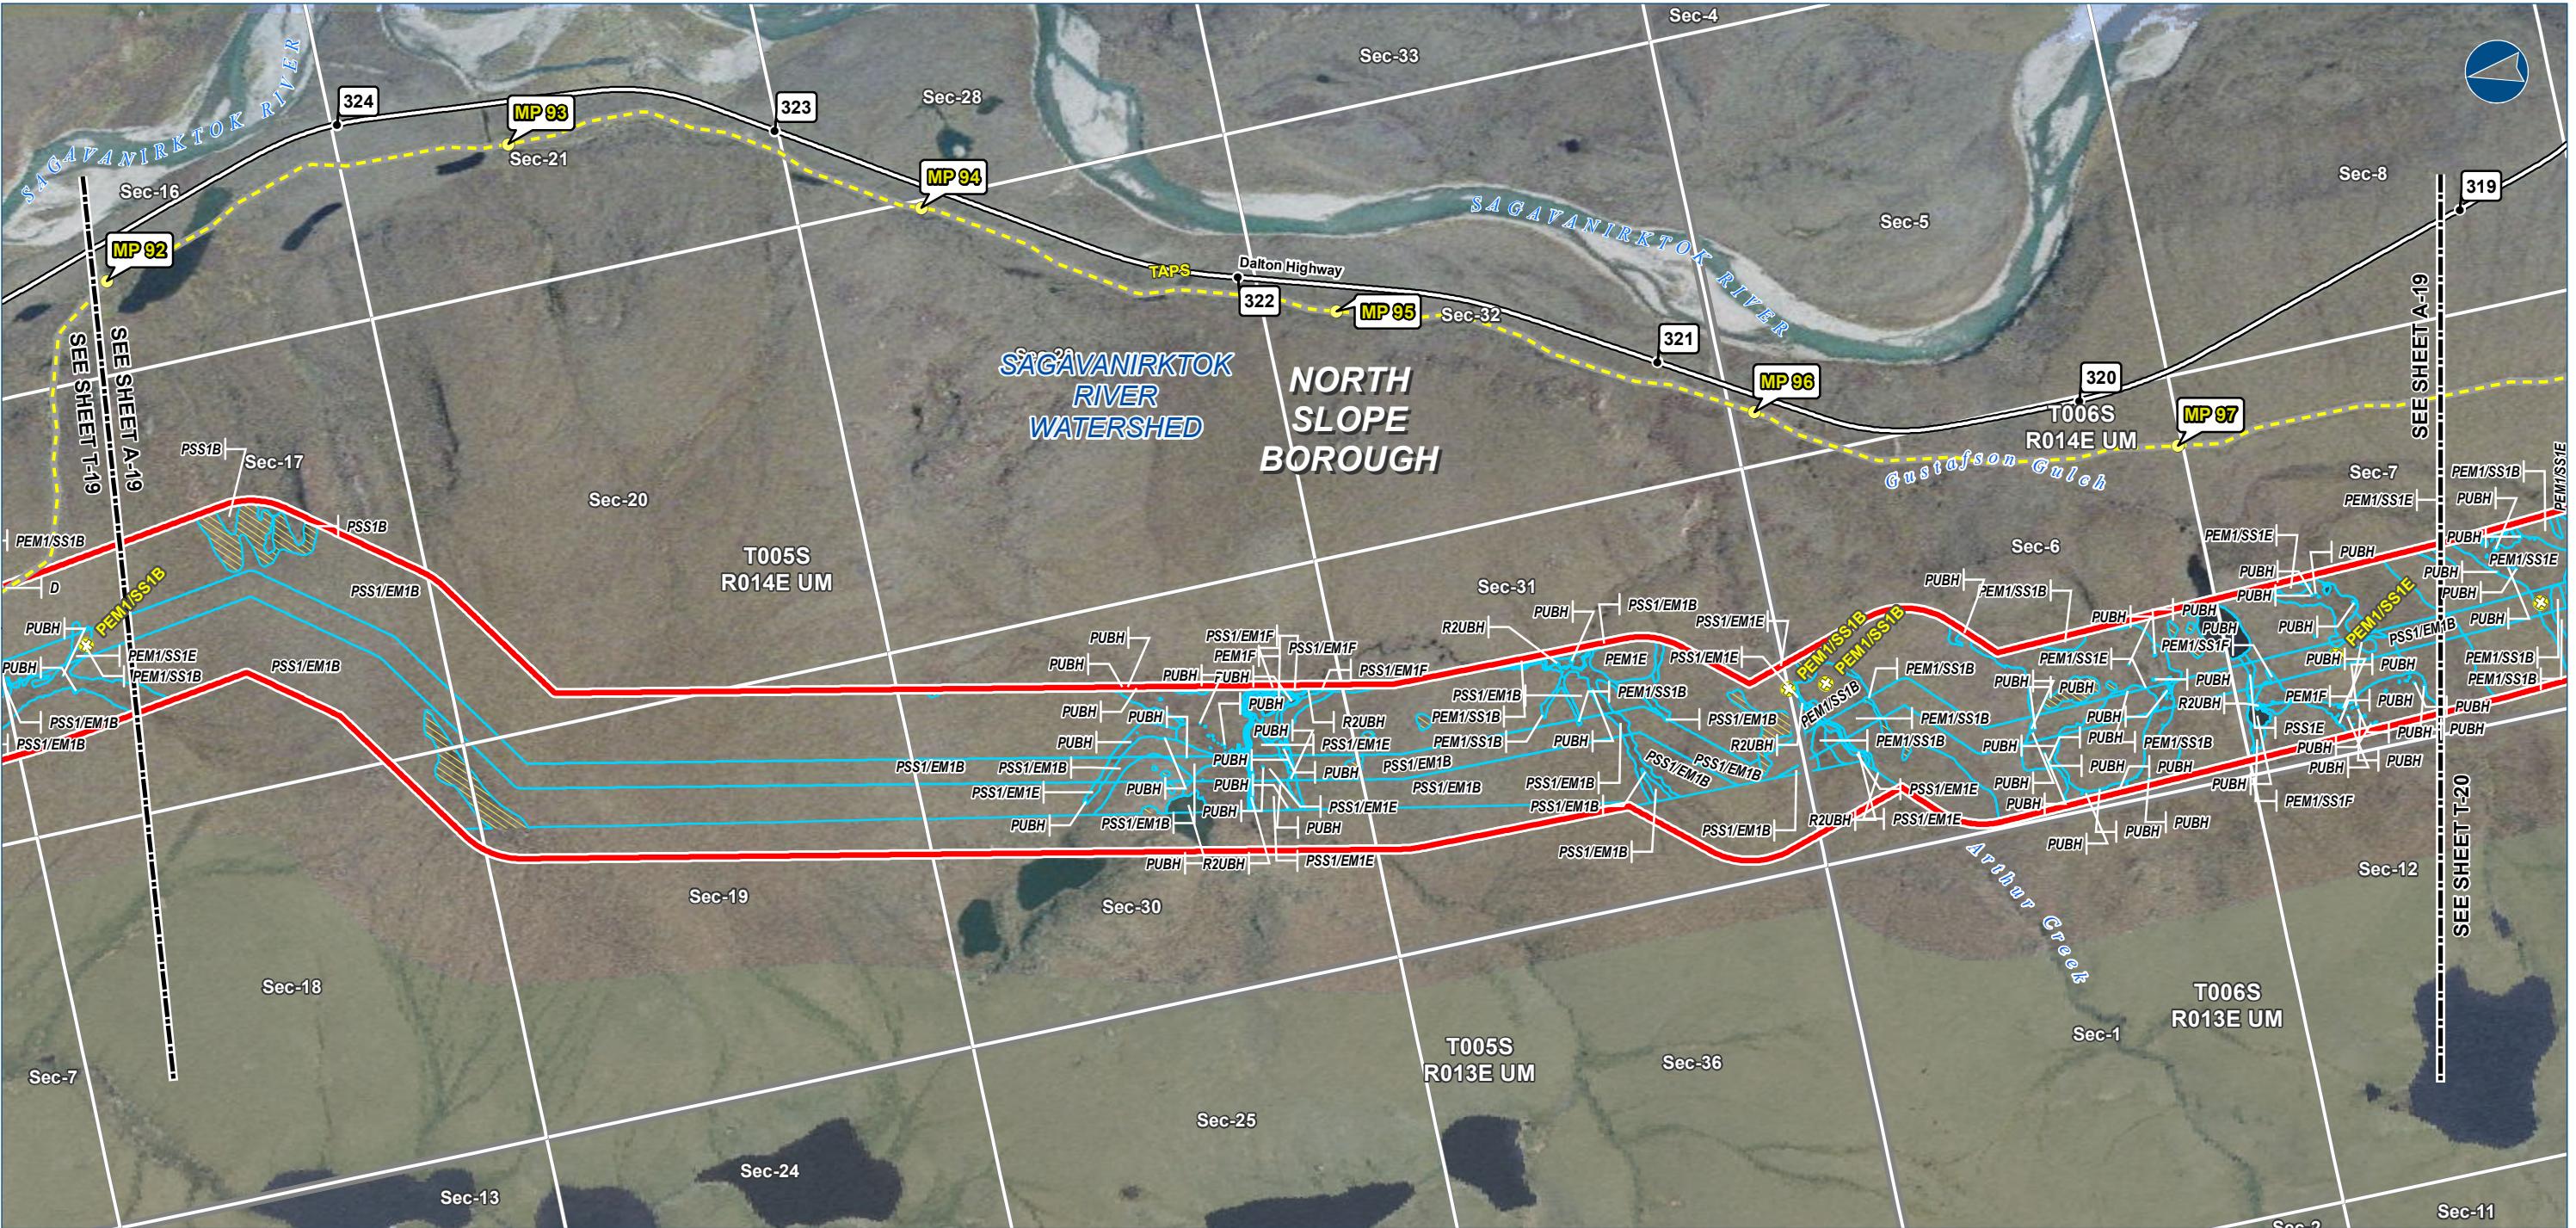

The information contained herein is for informational or planning purposes only. It does not nor should it be deemed to be an offer, request or proposals for rights or occupation of any kind. The Alaska LNG Project Participants and their respective officers, employees and agents, make no warranty, implied or otherwise, nor accept any liability, as to the accuracy or completeness of the information contained in these documents, drawings or electronic files.



Alaska LNG Project

LEGEND

- Study Corridor - 2,000 ft wide (+/-)
- Pre-FEED Rev A Base Corridor
- Pre-FEED Rev A Alternate Corridor
- Pt Thomson Transmission Corridor
- TAPs (MPs)
- Primary Road
- Secondary Road
- Wetland Field Confirmation Location
- Watershed Boundary
- Wetland Area (Cowardin Classification)
- Upland Area
- Proposed GTP Site
- Borough \ Census Area Boundary
- Township
- Section

ALASKA LNG PROJECT Wetland Resources - Mainline Corridor		
BOROUGH:	NORTH SLOPE	DRAWN BY: CC
STATE:	ALASKA	CHECKED BY: JS
REV. NO.:	REVISION	DATE
0	ISSUED FOR REVIEW	2015-02-02
PRELIMINARY		
1:24,000	0 1/4 1/2 Miles	
DATE: 2015-02-02	PROJECTION: NAD83 STATEPLANE AK 4 5004 FEET	


PREPARED BY:

exp Energy Services Inc.

t: +1.907.868.1185 | f: 1.907.868.1846
3800 Centerpoint Dr. Suite 200
Anchorage, AK 99503
U.S.A.
www.exp.com

• BUILDINGS • EARTH & ENVIRONMENT • ENERGY •
• INDUSTRIAL • INFRASTRUCTURE • SUSTAINABILITY •

DWG: WETLANDS-A-PREF_BASE-PRE-FEED SHEET: A-19

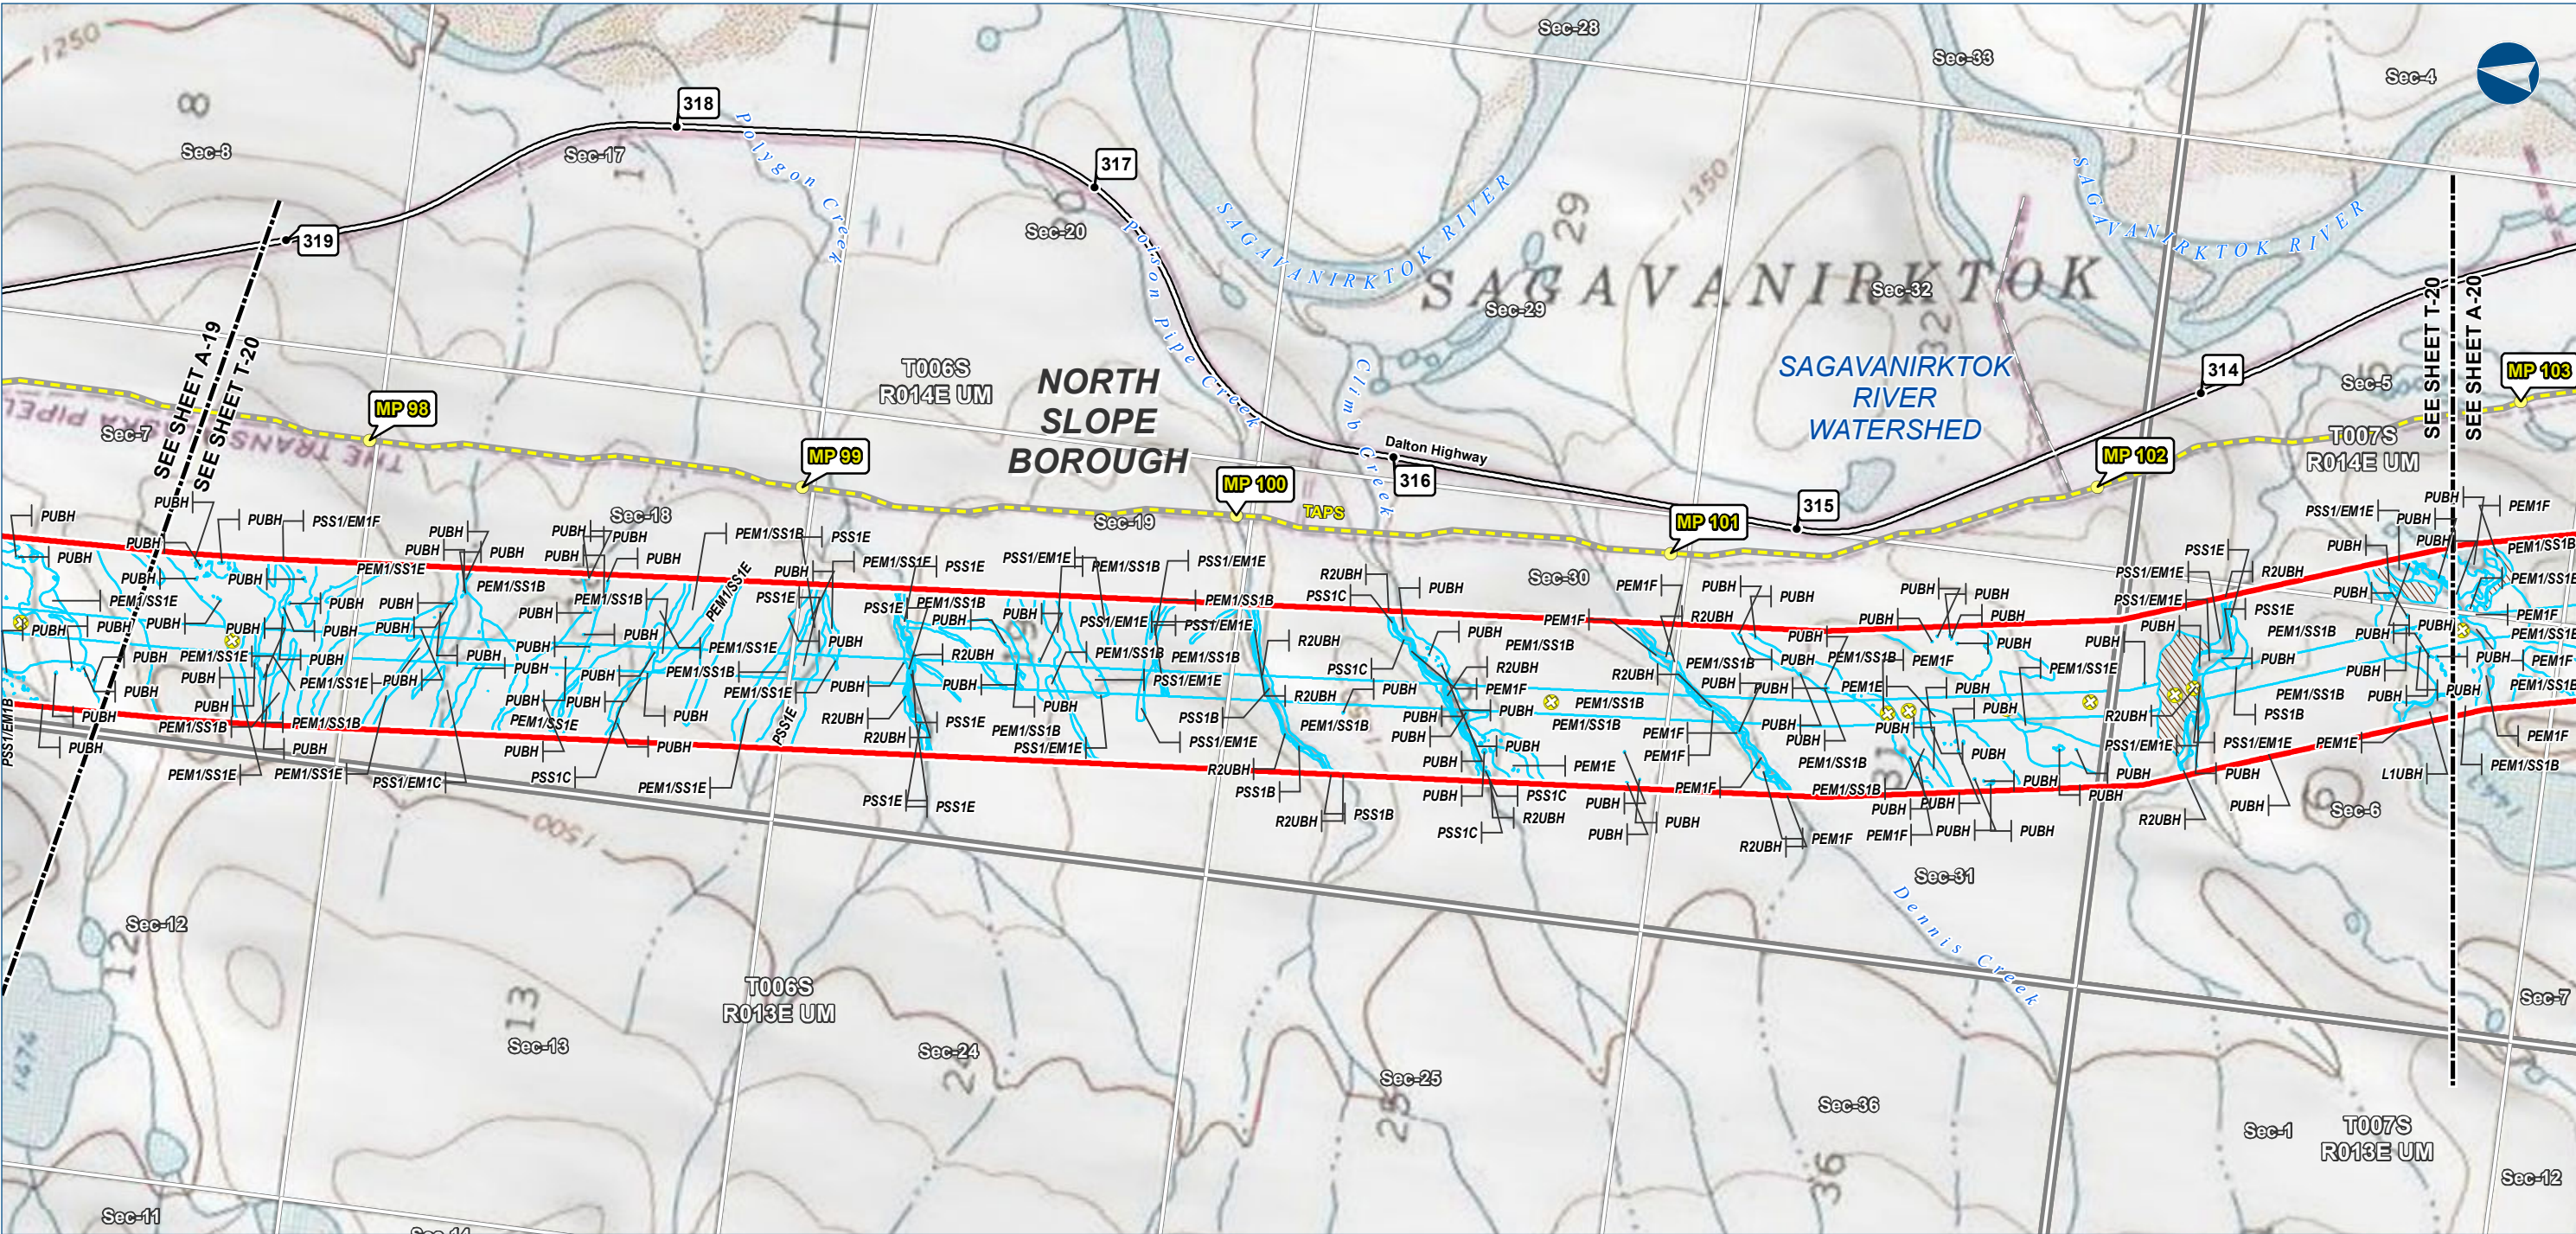

The information contained herein is for informational or planning purposes only. It does not nor should it be deemed to be an offer, request or proposals for rights or occupation of any kind. The Alaska LNG Project Participants and their respective officers, employees and agents, make no warranty, implied or otherwise, nor accept any liability, as to the accuracy or completeness of the information contained in these documents, drawings or electronic files.



LEGEND

- Study Corridor - 2,000 ft wide (+/-)
- Pre-FEED Rev A Base Corridor
- Pre-FEED Rev A Alternate Corridor
- Pt Thomson Transmission Corridor
- TAPS (MPs)
- Primary Road
- Secondary Road
- Wetland Field Confirmation Location
- Watershed Boundary
- Wetland Area (Cowardin Classification)
- Upland Area
- Proposed GTP Site
- Borough \ Census Area Boundary
- Township
- Section

ALASKA LNG PROJECT Wetland Resources - Mainline Corridor		
BOROUGH:	NORTH SLOPE	DRAWN BY: CC
STATE:	ALASKA	CHECKED BY: JS
REV. NO.:	REVISION	DATE
0	ISSUED FOR REVIEW	2015-02-02
PRELIMINARY		
1:24,000	0 1/4 1/2 Miles	
DATE: 2015-02-02	PROJECTION: NAD83 STATEPLANE AK 4 5004 FEET	

PREPARED BY:


exp Energy Services Inc.


t: 1.907.868.1185 | f: 1.907.868.1846
3800 Centerpoint Dr. Suite 200
Anchorage, AK 99503
U.S.A.

www.exp.com

• BUILDINGS • EARTH & ENVIRONMENT • ENERGY •
• INDUSTRIAL • INFRASTRUCTURE • SUSTAINABILITY •

DWG: WETLANDS-T-PREF_BASE-PRE-FEED SHEET: T-20

 

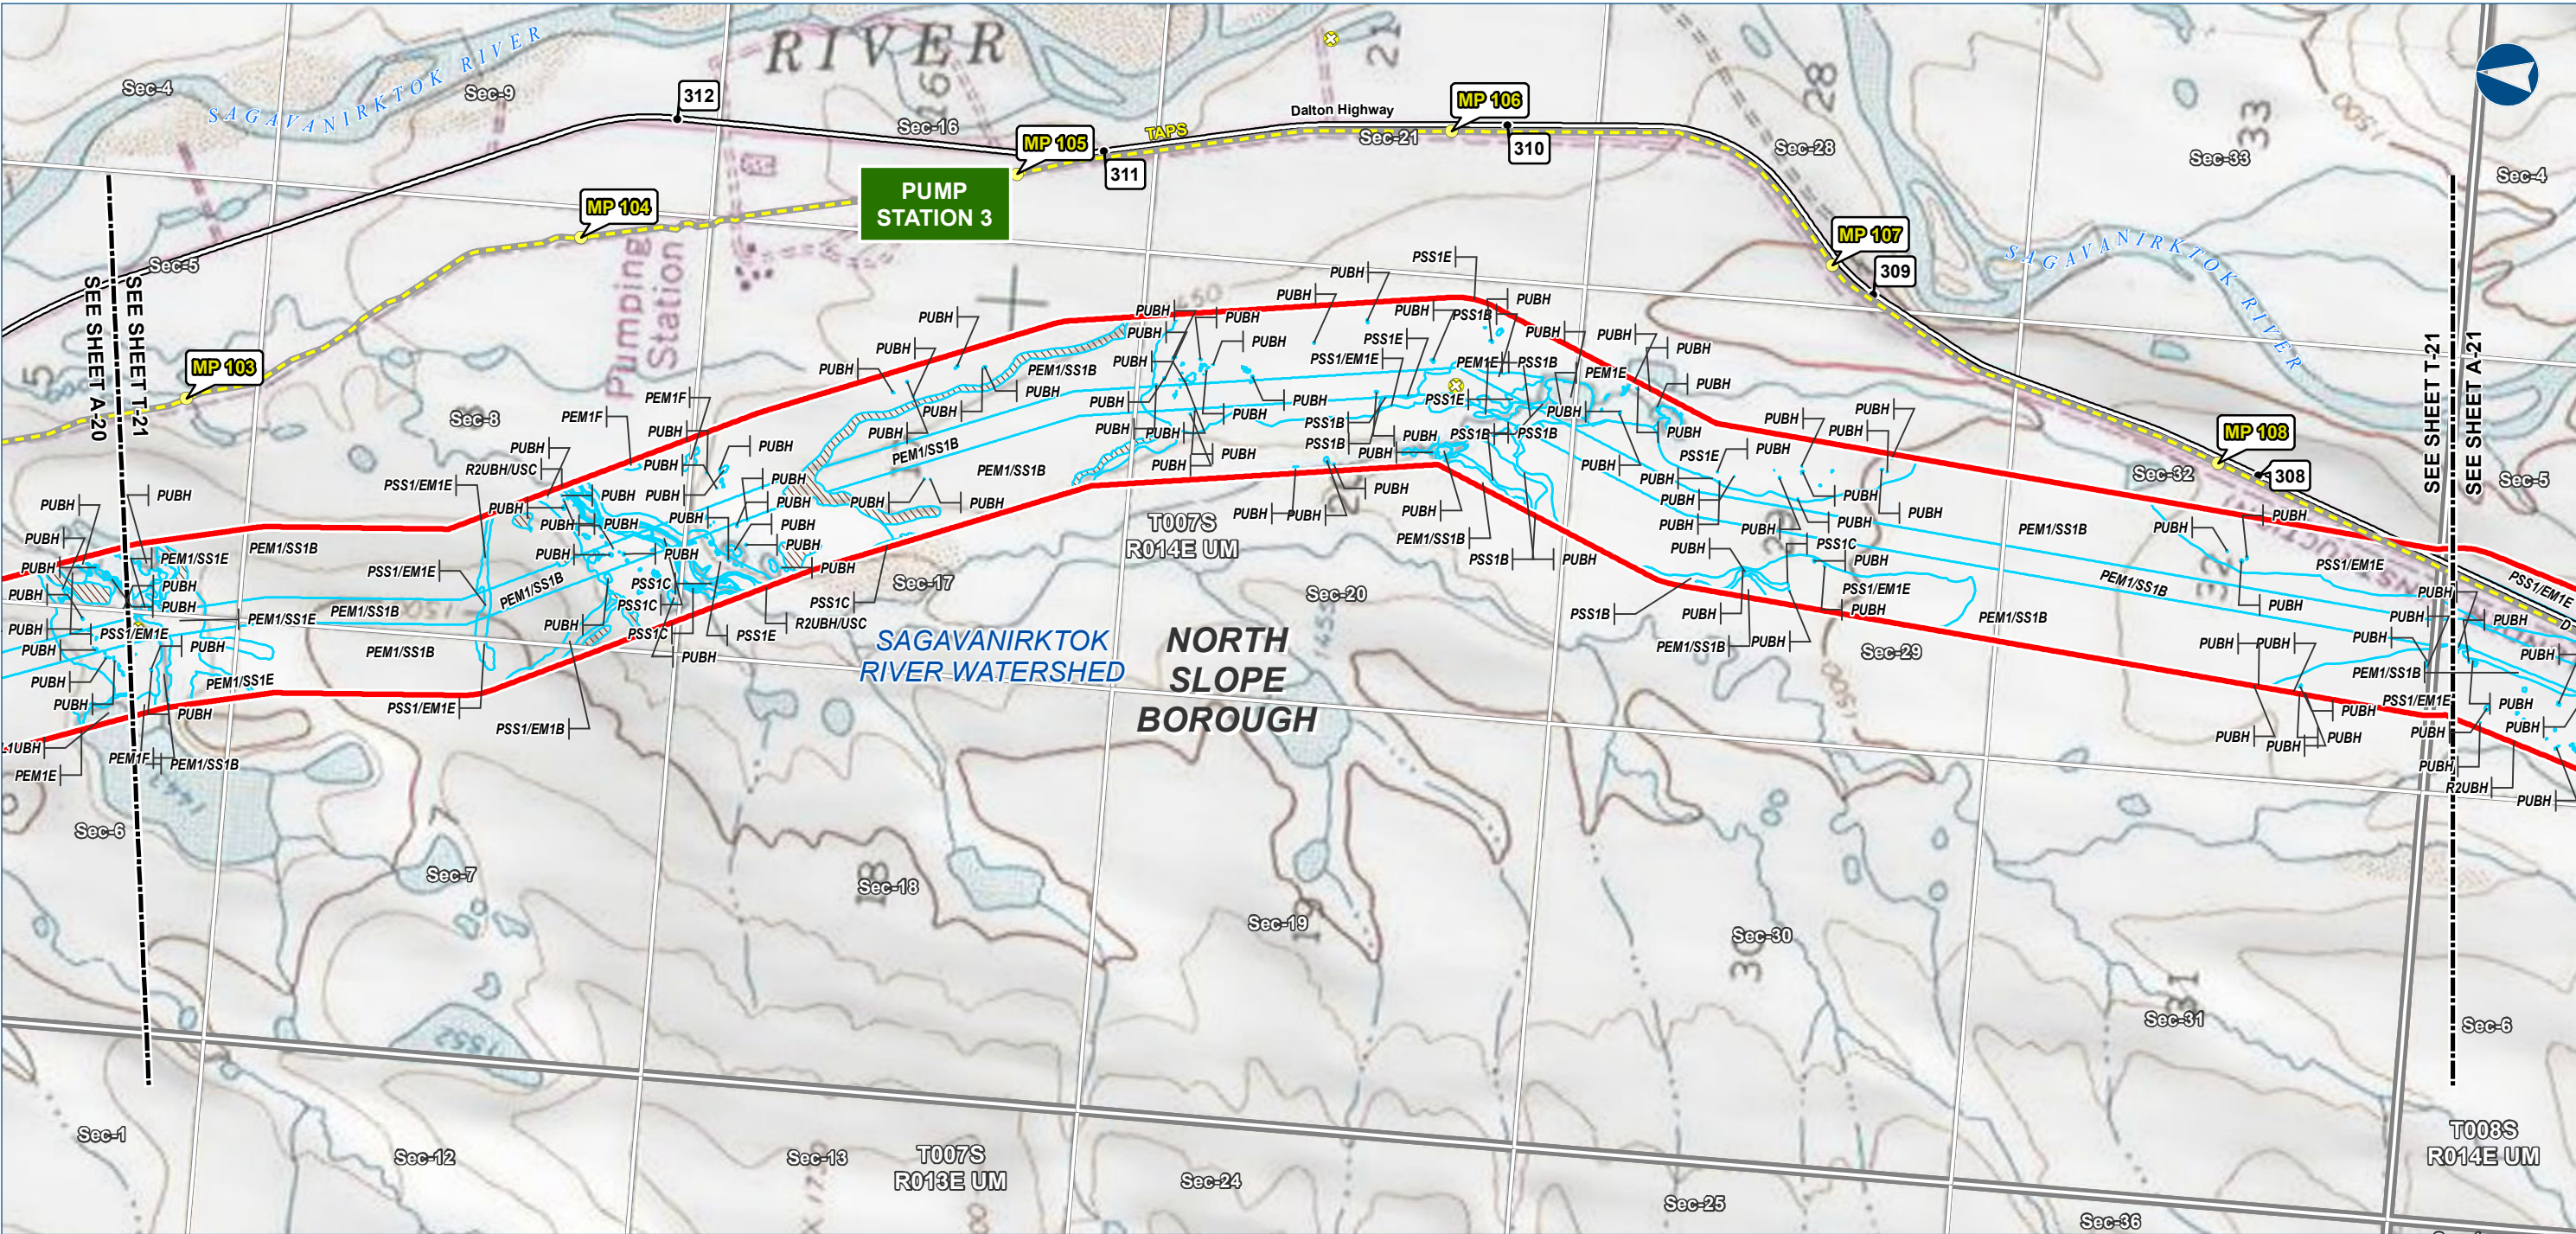

The information contained herein is for informational or planning purposes only. It does not nor should it be deemed to be an offer, request or proposals for rights or occupation of any kind. The Alaska LNG Project Participants and their respective officers, employees and agents, make no warranty, implied or otherwise, nor accept any liability, as to the accuracy or completeness of the information contained in these documents, drawings or electronic files.



LEGEND

- Study Corridor - 2,000 ft wide (+/-)
- Pre-FEED Rev A Base Corridor
- Pre-FEED Rev A Alternate Corridor
- Pt Thomson Transmission Corridor
- TAPS (MPs)
- Primary Road
- Secondary Road
- Wetland Field Confirmation Location
- Watershed Boundary
- Wetland Area (Cowardin Classification)
- Upland Area
- Proposed GTP Site
- Borough \ Census Area Boundary
- Township
- Section

ALASKA LNG PROJECT
Wetland Resources -
Mainline Corridor

BOROUGH:	NORTH SLOPE	DRAWN BY:	CC
STATE:	ALASKA	CHECKED BY:	JS
REV. NO.:	0	ISSUED FOR REVIEW	2015-02-02

1:24,000
0 1/4 1/2 Miles

DATE: 2015-02-02 PROJECTION: NAD83 STATEPLANE AK 4 5004 FEET


PREPARED BY:

exp Energy Services Inc.
t: +1.907.868.1185 | f: +1.907.868.1846
3800 Centerpoint Dr. Suite 200
Anchorage, AK 99503
U.S.A.
www.exp.com



• BUILDINGS • EARTH & ENVIRONMENT • ENERGY •
• INDUSTRIAL • INFRASTRUCTURE • SUSTAINABILITY •

DWG: WETLANDS-T-PREF_BASE-PRE-FEED SHEET: T-21

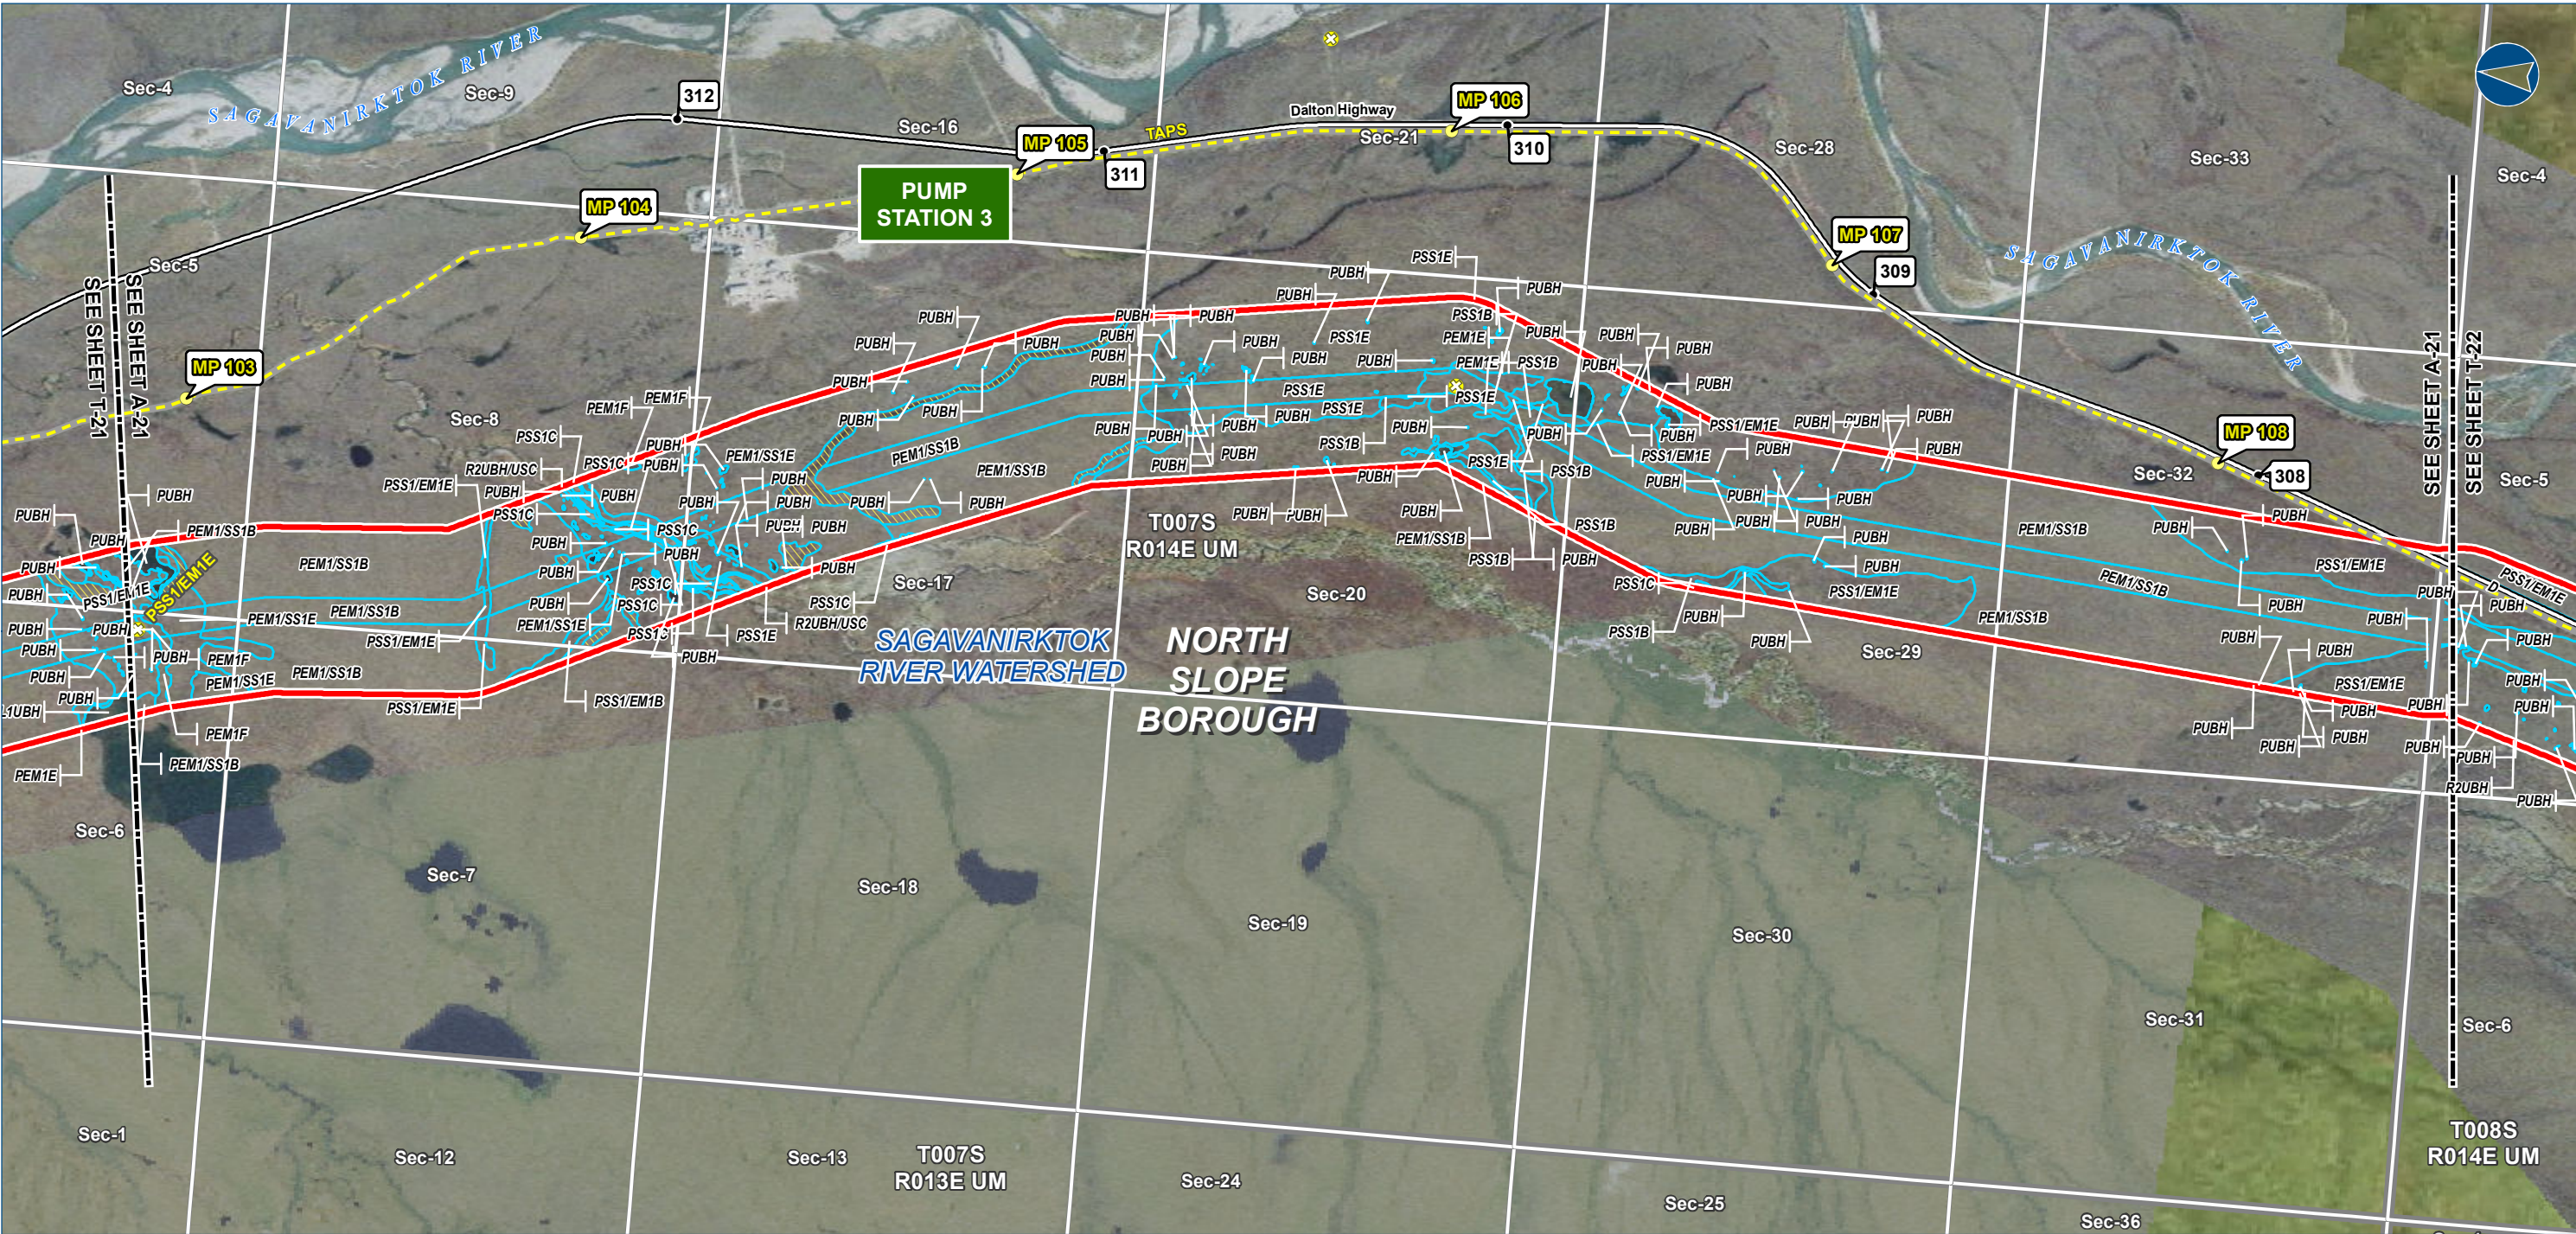

The information contained herein is for informational or planning purposes only. It does not nor should it be deemed to be an offer, request or proposals for rights or occupation of any kind. The Alaska LNG Project Participants and their respective officers, employees and agents, make no warranty, implied or otherwise, nor accept any liability, as to the accuracy or completeness of the information contained in these documents, drawings or electronic files.



LEGEND

Study Corridor - 2,000 ft wide (+/-)

- Pre-FEED Rev A Base Corridor
- Pre-FEED Rev A Alternate Corridor
- Pt Thomson Transmission Corridor
- TAPs (MPs)
- Primary Road
- Secondary Road

- Wetland Field Confirmation Location
- Watershed Boundary
- Wetland Area (Cowardin Classification)
- Upland Area

- Proposed GTP Site
- Borough \ Census Area Boundary
- Township
- Section


ALASKA LNG PROJECT Wetland Resources - Mainline Corridor		
BOROUGH:	NORTH SLOPE	DRAWN BY: CC
STATE:	ALASKA	CHECKED BY: JS
REV. NO.:	REVISION	DATE
0	ISSUED FOR REVIEW	2015-02-02
PRELIMINARY		
1:24,000	0	1/4 1/2 Miles
DATE: 2015-02-02	PROJECTION: NAD83 STATEPLANE AK 4 5004 FEET	

PREPARED BY:
exp Energy Services Inc.
t: +1.907.868.1185 | f: +1.907.868.1846
3800 Centerpoint Dr. Suite 200
Anchorage, AK 99503
U.S.A.
www.exp.com

exp.

• BUILDINGS • EARTH & ENVIRONMENT • ENERGY •
• INDUSTRIAL • INFRASTRUCTURE • SUSTAINABILITY •

DWG: WETLANDS-A-PREF_BASE-PRE-FEED SHEET: A-21

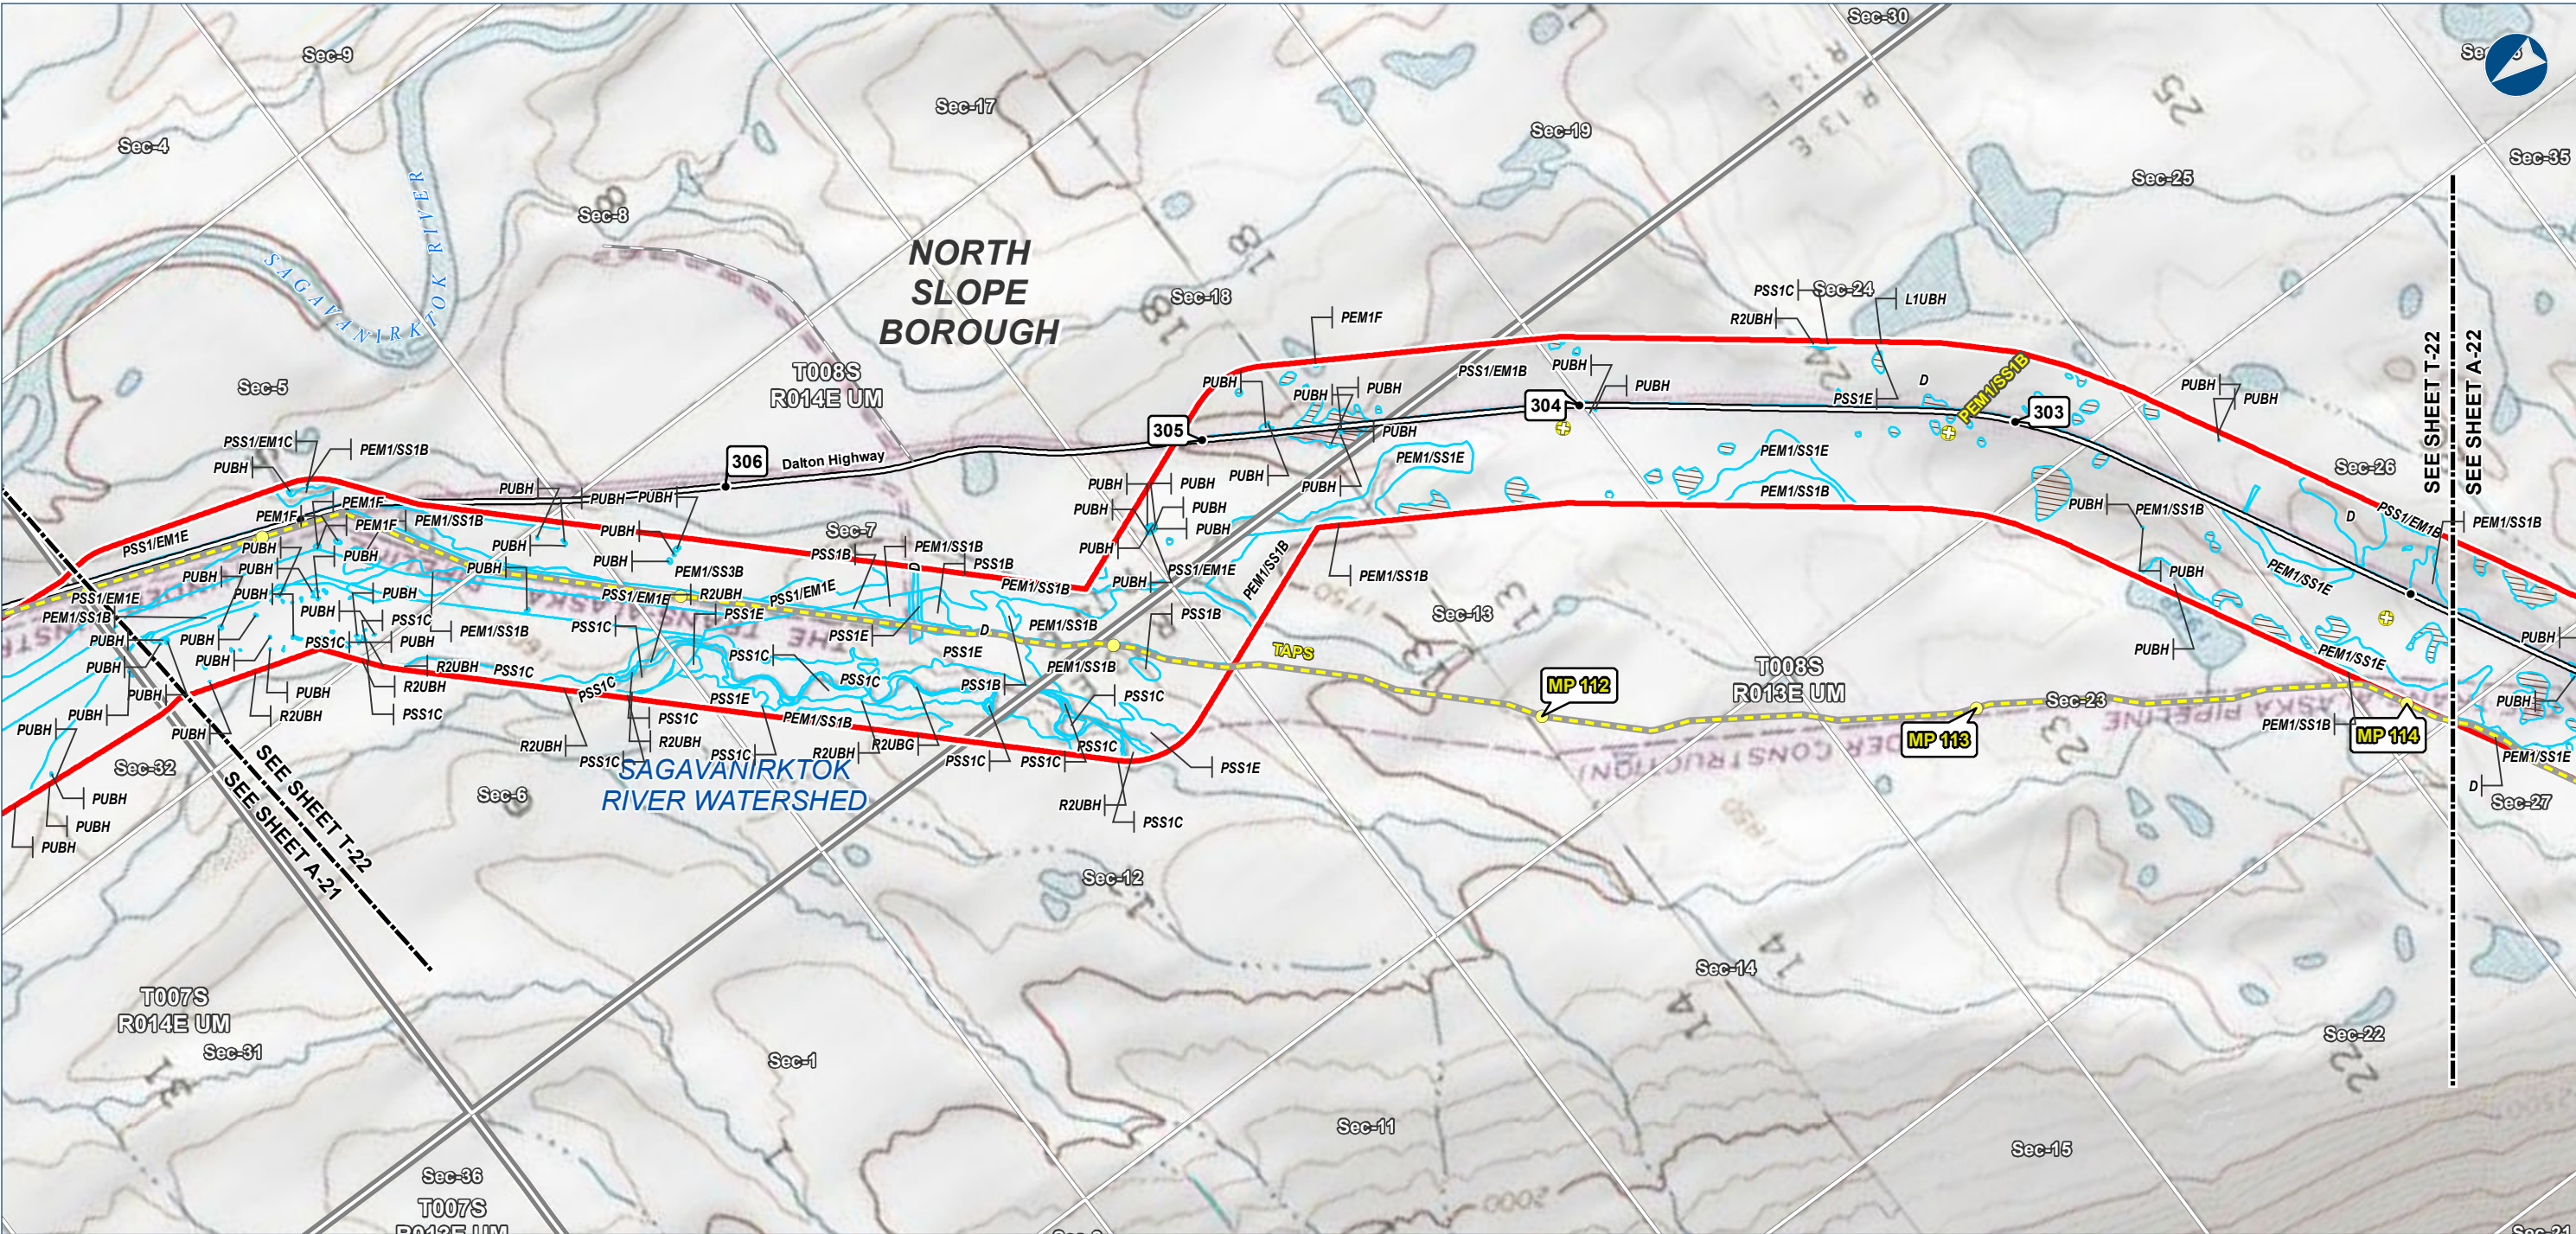

The information contained herein is for informational or planning purposes only. It does not nor should it be deemed to be an offer, request or proposals for rights or occupation of any kind. The Alaska LNG Project Participants and their respective officers, employees and agents, make no warranty, implied or otherwise, nor accept any liability, as to the accuracy or completeness of the information contained in these documents, drawings or electronic files.



Alaska LNG Project

LEGEND

Study Corridor - 2,000 ft wide (+/-)

- Pre-FEED Rev A Base Corridor
- Pre-FEED Rev A Alternate Corridor
- Pt Thomson Transmission Corridor
- TAPs (MPs)
- Primary Road
- Secondary Road

- Wetland Field Confirmation Location
- Watershed Boundary
- Wetland Area (Cowardin Classification)
- Upland Area


- Proposed GTP Site
- Borough \ Census Area Boundary
- Township
- Section

ALASKA LNG PROJECT Wetland Resources - Mainline Corridor		
BOROUGH:	NORTH SLOPE	DRAWN BY: CC
STATE:	ALASKA	CHECKED BY: JS
REV. NO.:	REVISION	DATE
0	ISSUED FOR REVIEW	2015-02-02
PRELIMINARY		
1:24,000	0 1/4 1/2 Miles	
DATE: 2015-02-02	PROJECTION: NAD83 STATEPLANE AK 4 5004 FEET	

PREPARED BY:
exp Energy Services Inc.
t: +1.907.868.1185 | f: 1.907.868.1846
3800 Centerpoint Dr. Suite 200
Anchorage, AK 99503
U.S.A.
www.exp.com

• BUILDINGS • EARTH & ENVIRONMENT • ENERGY •
• INDUSTRIAL • INFRASTRUCTURE • SUSTAINABILITY •

DWG: WETLANDS-T-PREF_BASE-PRE-FEED SHEET: T-22

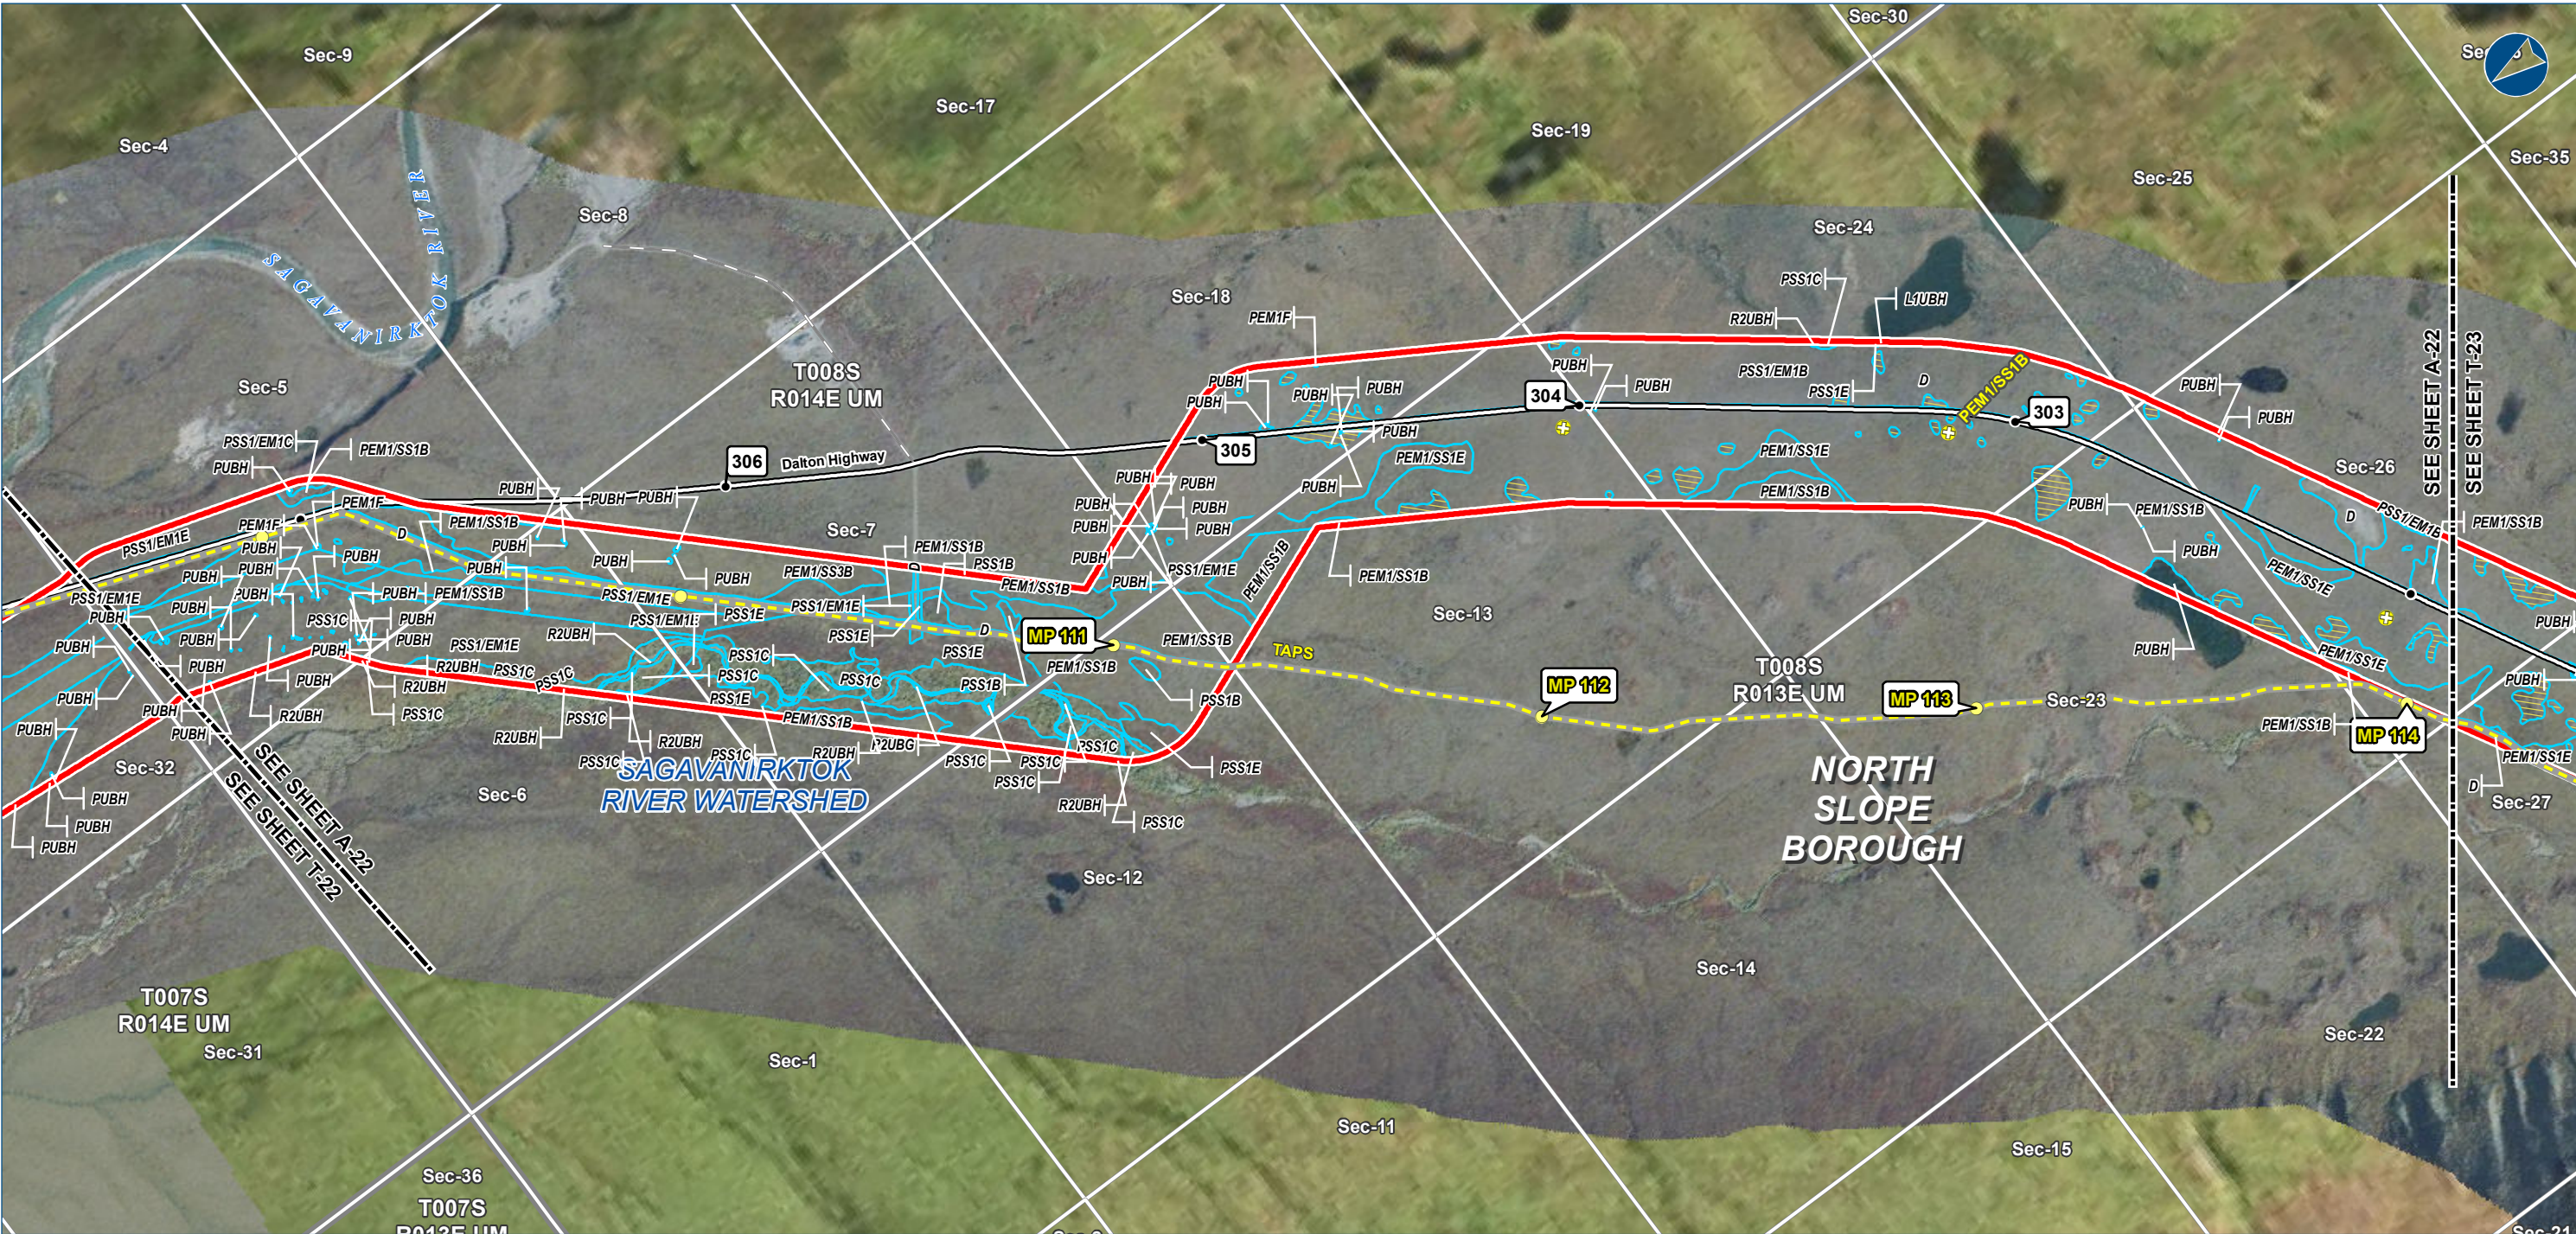

The information contained herein is for informational or planning purposes only. It does not nor should it be deemed to be an offer, request or proposals for rights or occupation of any kind. The Alaska LNG Project Participants and their respective officers, employees and agents, make no warranty, implied or otherwise, nor accept any liability, as to the accuracy or completeness of the information contained in these documents, drawings or electronic files.



Alaska LNG Project

LEGEND

Study Corridor - 2,000 ft wide (+/-)

- Pre-FEED Rev A Base Corridor
- Pre-FEED Rev A Alternate Corridor
- Pt Thomson Transmission Corridor
- TAPs (MPs)
- Primary Road
- Secondary Road

- Wetland Field Confirmation Location
- Watershed Boundary
- Wetland Area (Cowardin Classification)
- Upland Area

- Proposed GTP Site
- Borough \ Census Area Boundary
- Township
- Section

ALASKA LNG PROJECT Wetland Resources - Mainline Corridor		
BOROUGH:	NORTH SLOPE	DRAWN BY: CC
STATE:	ALASKA	CHECKED BY: JS
REV. NO.:	REVISION	DATE
0	ISSUED FOR REVIEW	2015-02-02
PRELIMINARY		
1:24,000	0 1/4 1/2 Miles	
DATE: 2015-02-02	PROJECTION: NAD83 STATEPLANE AK 4 5004 FEET	


PREPARED BY:

exp Energy Services Inc.

t: +1.907.868.1185 | f: +1.907.868.1846
3800 Centerpoint Dr. Suite 200
Anchorage, AK 99503
U.S.A.
www.exp.com

• BUILDINGS • EARTH & ENVIRONMENT • ENERGY •
• INDUSTRIAL • INFRASTRUCTURE • SUSTAINABILITY •

DWG: WETLANDS-A-PREF_BASE-PRE-FEED SHEET: A-22

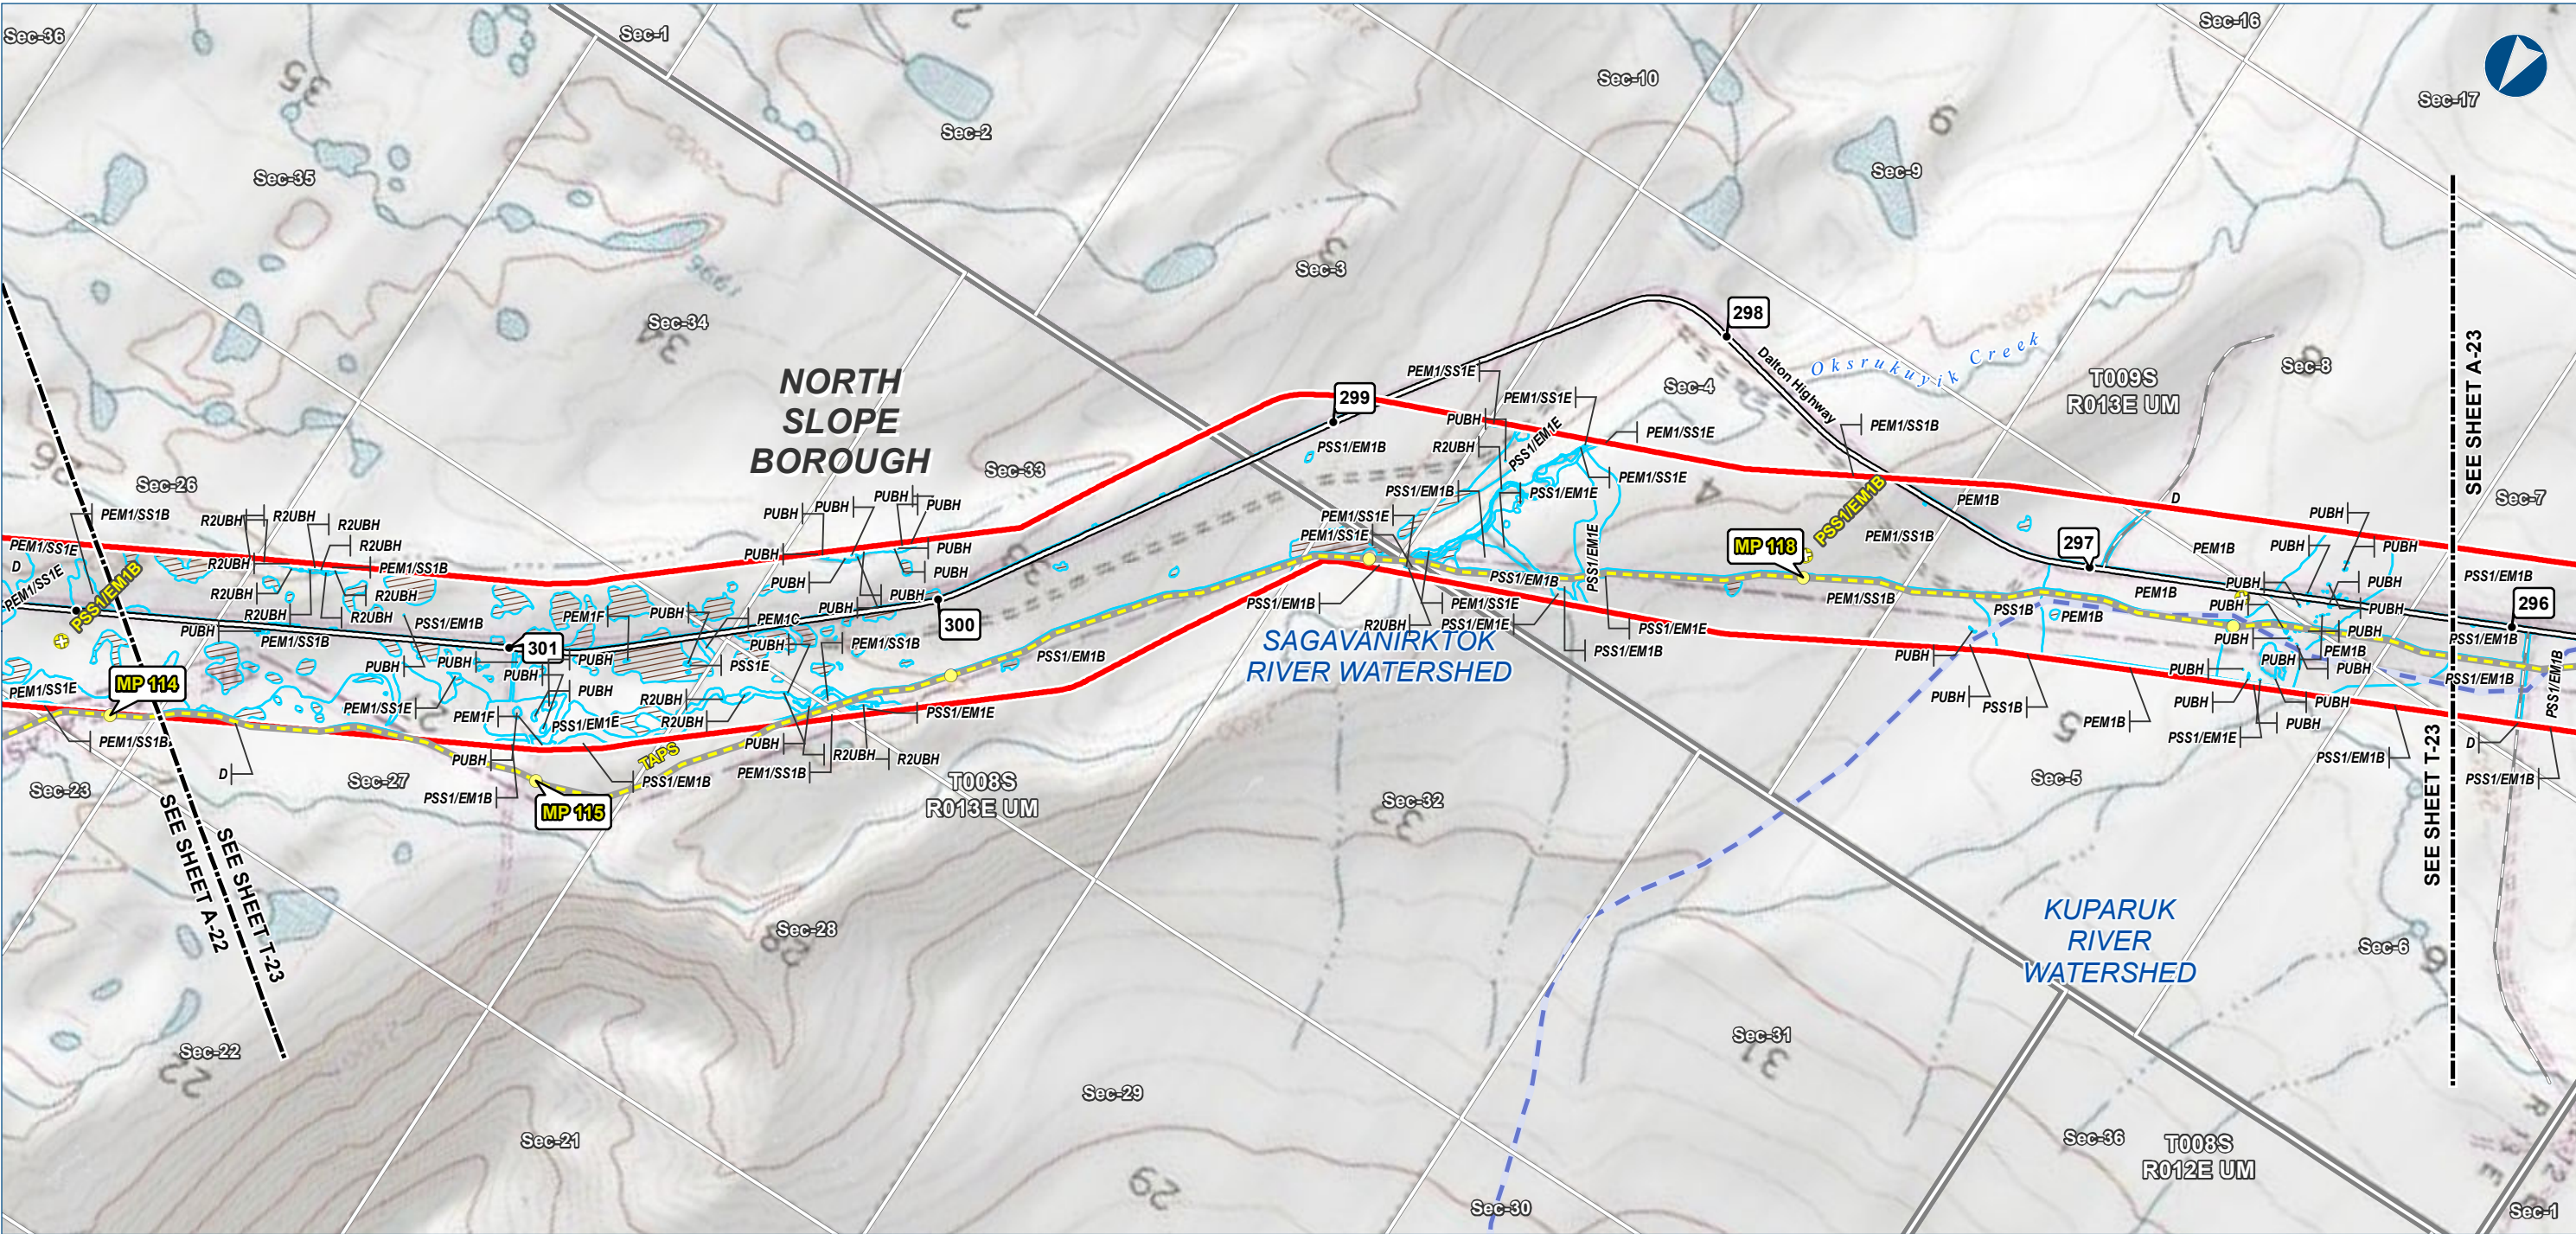

The information contained herein is for informational or planning purposes only. It does not nor should it be deemed to be an offer, request or proposals for rights or occupation of any kind. The Alaska LNG Project Participants and their respective officers, employees and agents, make no warranty, implied or otherwise, nor accept any liability, as to the accuracy or completeness of the information contained in these documents, drawings or electronic files.



LEGEND

Study Corridor - 2,000 ft wide (+/-)

- Pre-FEED Rev A Base Corridor
- Pre-FEED Rev A Alternate Corridor
- Pt Thomson Transmission Corridor
- TAPs (MPs)
- Primary Road
- Secondary Road

- Wetland Field Confirmation Location
- Watershed Boundary
- Wetland Area (Cowardin Classification)
- Upland Area

- Proposed GTP Site
- Borough \ Census Area Boundary
- Township
- Section


ALASKA LNG PROJECT Wetland Resources - Mainline Corridor		
BOROUGH:	NORTH SLOPE	DRAWN BY: CC
STATE:	ALASKA	CHECKED BY: JS
REV. NO.:	REVISION	DATE
0	ISSUED FOR REVIEW	2015-02-02
PRELIMINARY		
1:24,000	0 1/4 1/2 Miles	
DATE: 2015-02-02	PROJECTION: NAD83 STATEPLANE AK 4 5004 FEET	

PREPARED BY:
exp Energy Services Inc.
t: +1.907.868.1185 | f: +1.907.868.1846
3800 Centerpoint Dr. Suite 200
Anchorage, AK 99503
U.S.A.
www.exp.com

exp.

• BUILDINGS • EARTH & ENVIRONMENT • ENERGY •
• INDUSTRIAL • INFRASTRUCTURE • SUSTAINABILITY •

DWG: WETLANDS-T-PREF_BASE-PRE-FEED SHEET: T-23

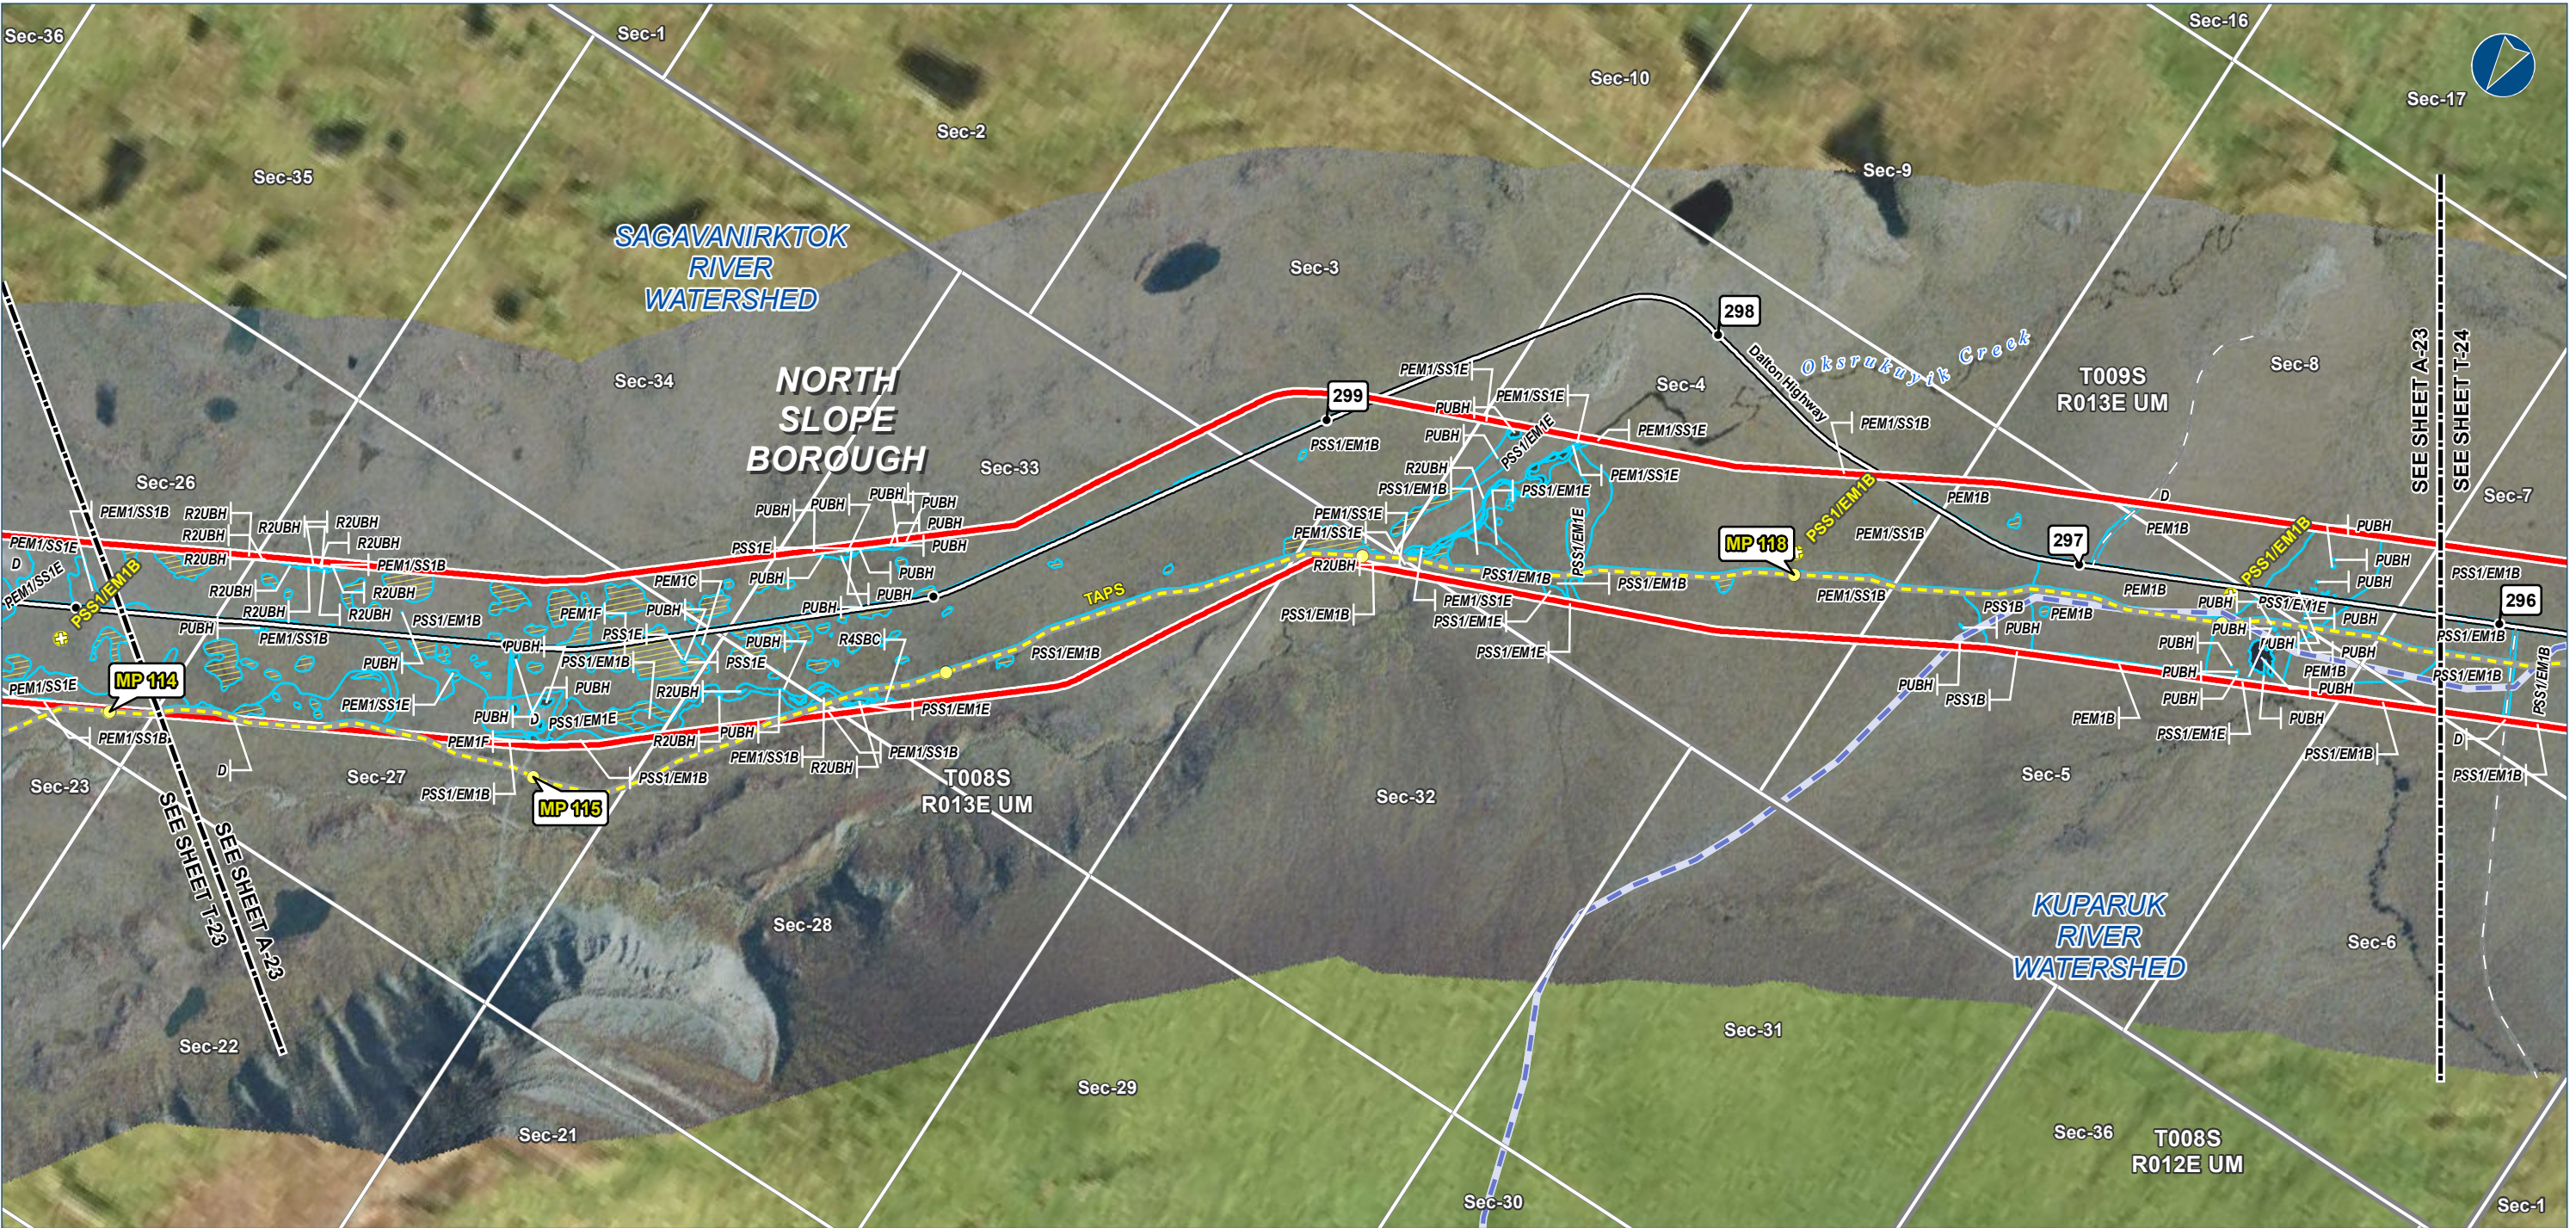

The information contained herein is for informational or planning purposes only. It does not nor should it be deemed to be an offer, request or proposals for rights or occupation of any kind. The Alaska LNG Project Participants and their respective officers, employees and agents, make no warranty, implied or otherwise, nor accept any liability, as to the accuracy or completeness of the information contained in these documents, drawings or electronic files.



LEGEND

- Study Corridor - 2,000 ft wide (+/-)
- Pre-FEED Rev A Base Corridor
- Pre-FEED Rev A Alternate Corridor
- Pt Thomson Transmission Corridor
- TAPs (MPs)
- Primary Road
- Secondary Road
- Wetland Field Confirmation Location
- Watershed Boundary
- Wetland Area (Cowardin Classification)
- Upland Area
- Proposed GTP Site
- Borough \ Census Area Boundary
- Township
- Section


ALASKA LNG PROJECT
Wetland Resources -
Mainline Corridor

BOROUGH:	NORTH SLOPE	DRAWN BY:	CC
STATE:	ALASKA	CHECKED BY:	JS
REV. NO.:	0	ISSUED FOR REVIEW	2015-02-02
PRELIMINARY			
1:24,000	0	1/4	1/2 Miles
DATE:	2015-02-02	PROJECTION:	NAD83 STATEPLANE AK 4 5004 FEET

PREPARED BY:
exp Energy Services Inc.
t:1.907.868.1185 | f:1.907.868.1846
3800 Centerpoint Dr. Suite 200
Anchorage, AK 99503
U.S.A.
www.exp.com

• BUILDINGS • EARTH & ENVIRONMENT • ENERGY •
• INDUSTRIAL • INFRASTRUCTURE • SUSTAINABILITY •

DWG: WETLANDS-A-PREF_BASE-PRE-FEED SHEET: A-23

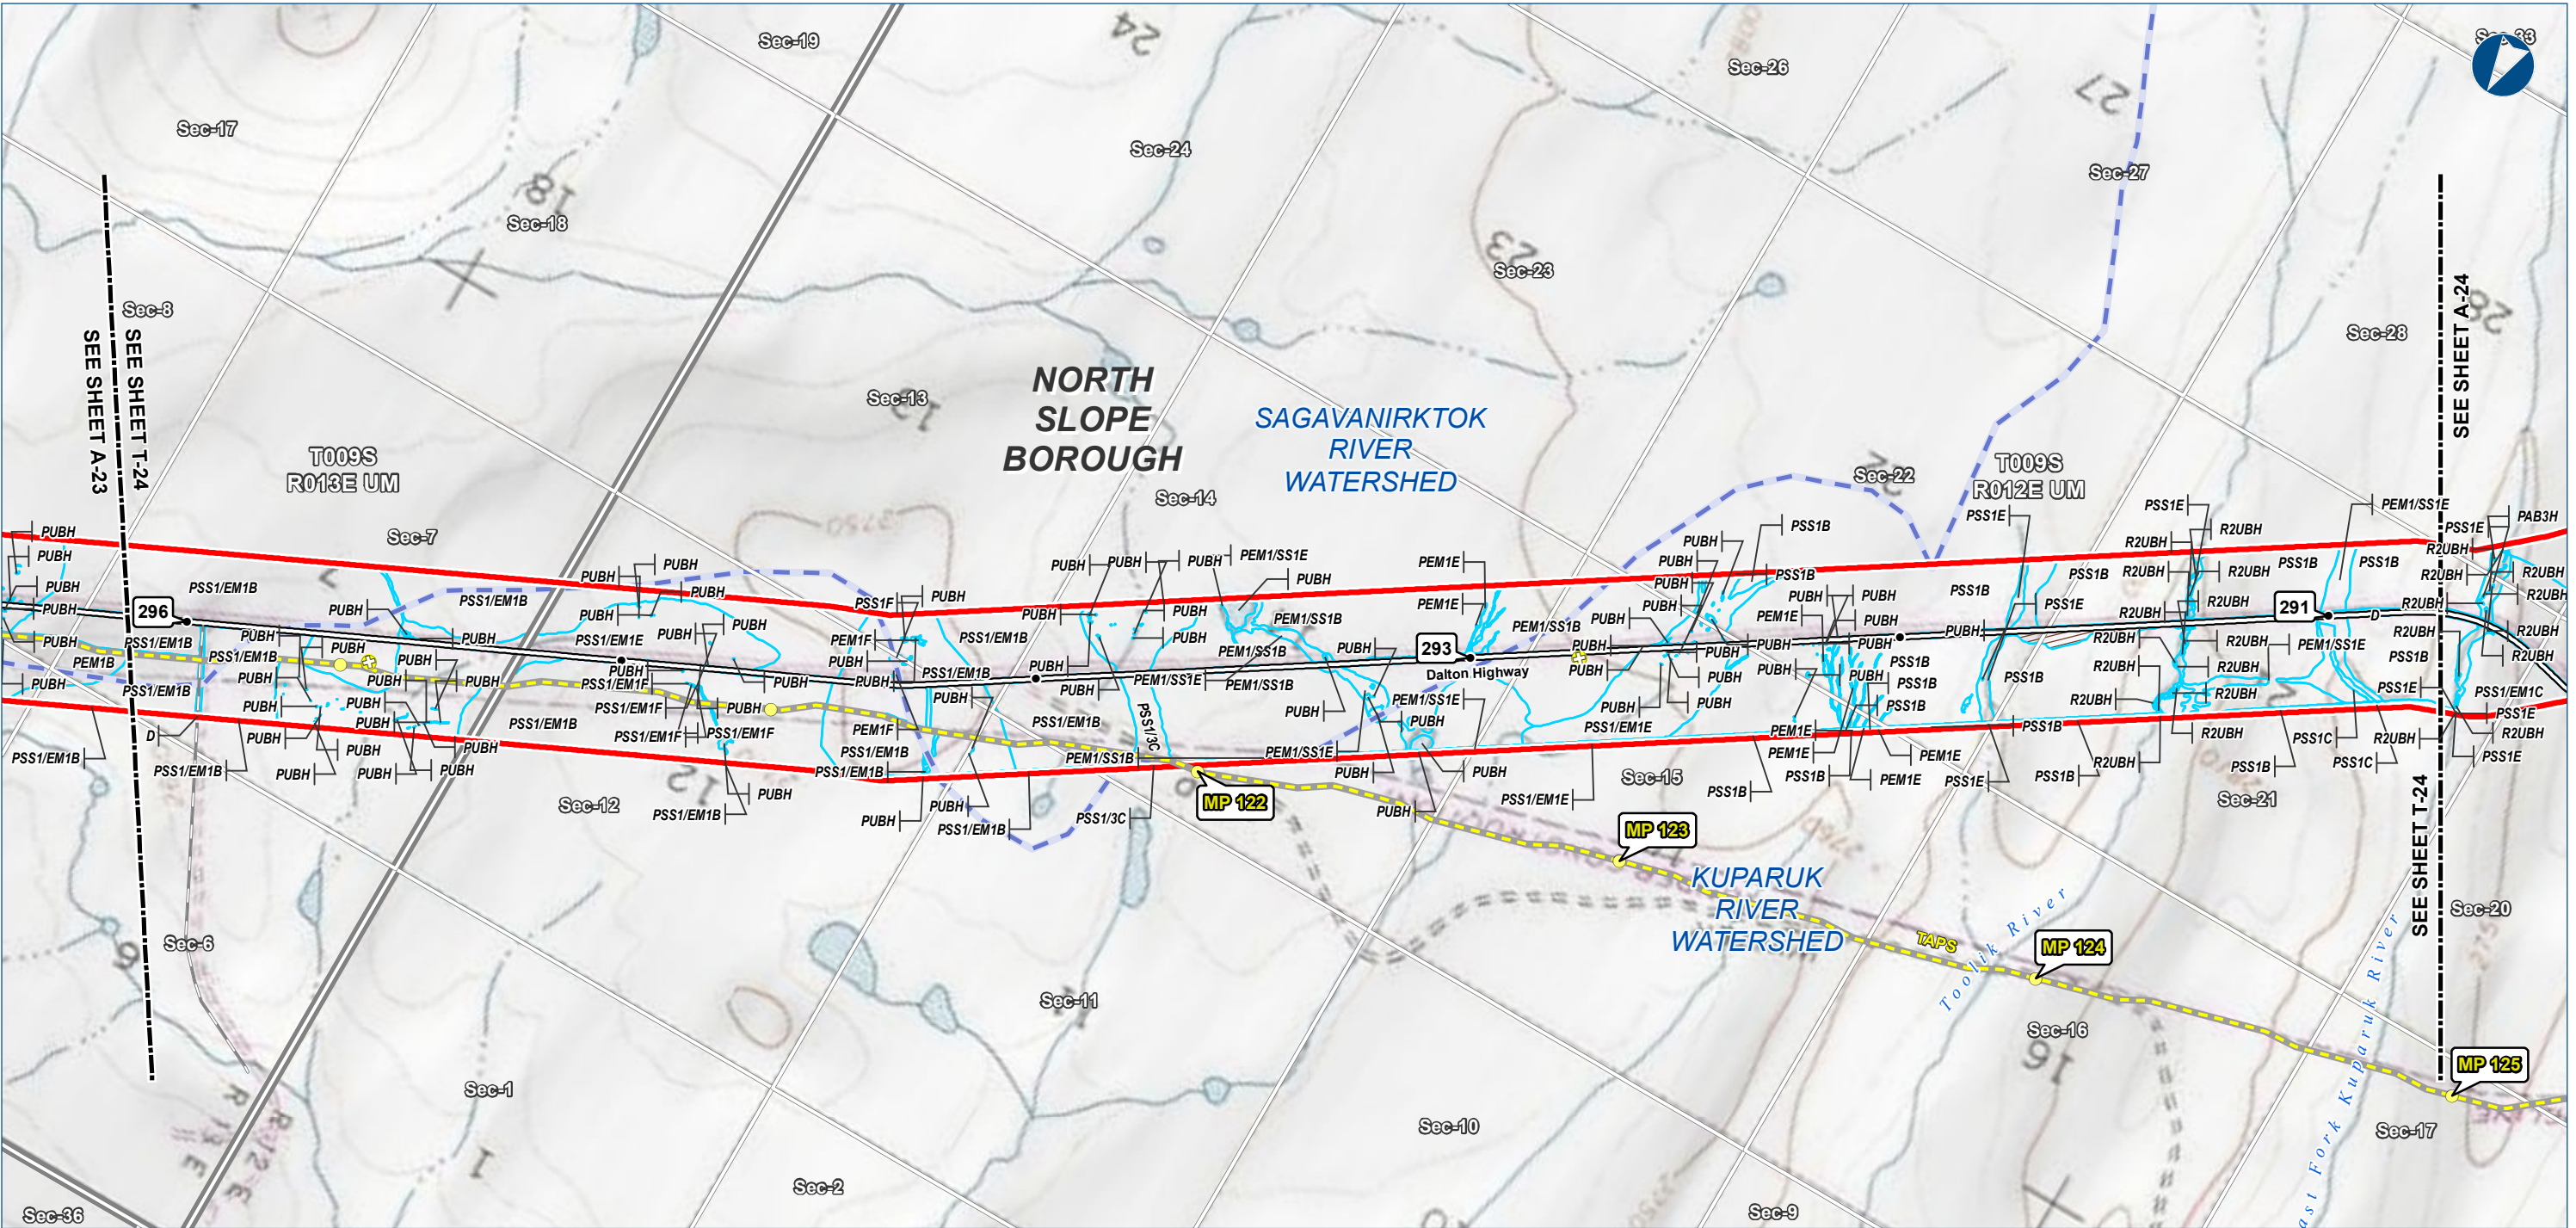

The information contained herein is for informational or planning purposes only. It does not nor should it be deemed to be an offer, request or proposals for rights or occupation of any kind. The Alaska LNG Project Participants and their respective officers, employees and agents, make no warranty, implied or otherwise, nor accept any liability, as to the accuracy or completeness of the information contained in these documents, drawings or electronic files.



LEGEND

- Study Corridor - 2,000 ft wide (+/-)
- Pre-FEED Rev A Base Corridor
- Pre-FEED Rev A Alternate Corridor
- Pt Thomson Transmission Corridor
- TAPs (MPs)
- Primary Road
- Secondary Road
- Wetland Field Confirmation Location
- Watershed Boundary
- Wetland Area (Cowardin Classification)
- Upland Area
- Proposed GTP Site
- Borough \ Census Area Boundary
- Township
- Section

ALASKA LNG PROJECT
Wetland Resources -
Mainline Corridor

BOROUGH:	NORTH SLOPE	DRAWN BY:	CC
STATE:	ALASKA	CHECKED BY:	JS
REV. NO.:	REVISION		DATE
0	ISSUED FOR REVIEW		2015-02-02


1:24,000
0 1/4 1/2 Miles

DATE: 2015-02-02 PROJECTION: NAD83 STATEPLANE AK 4 5004 FEET

PREPARED BY:
exp Energy Services Inc.
t: +1.907.868.1185 | f: +1.907.868.1846
3800 Centerpoint Dr. Suite 200
Anchorage, AK 99503
U.S.A.
www.exp.com

• BUILDINGS • EARTH & ENVIRONMENT • ENERGY •
• INDUSTRIAL • INFRASTRUCTURE • SUSTAINABILITY •

DWG: WETLANDS-T-PREF_BASE-PRE-FEED SHEET: T-24

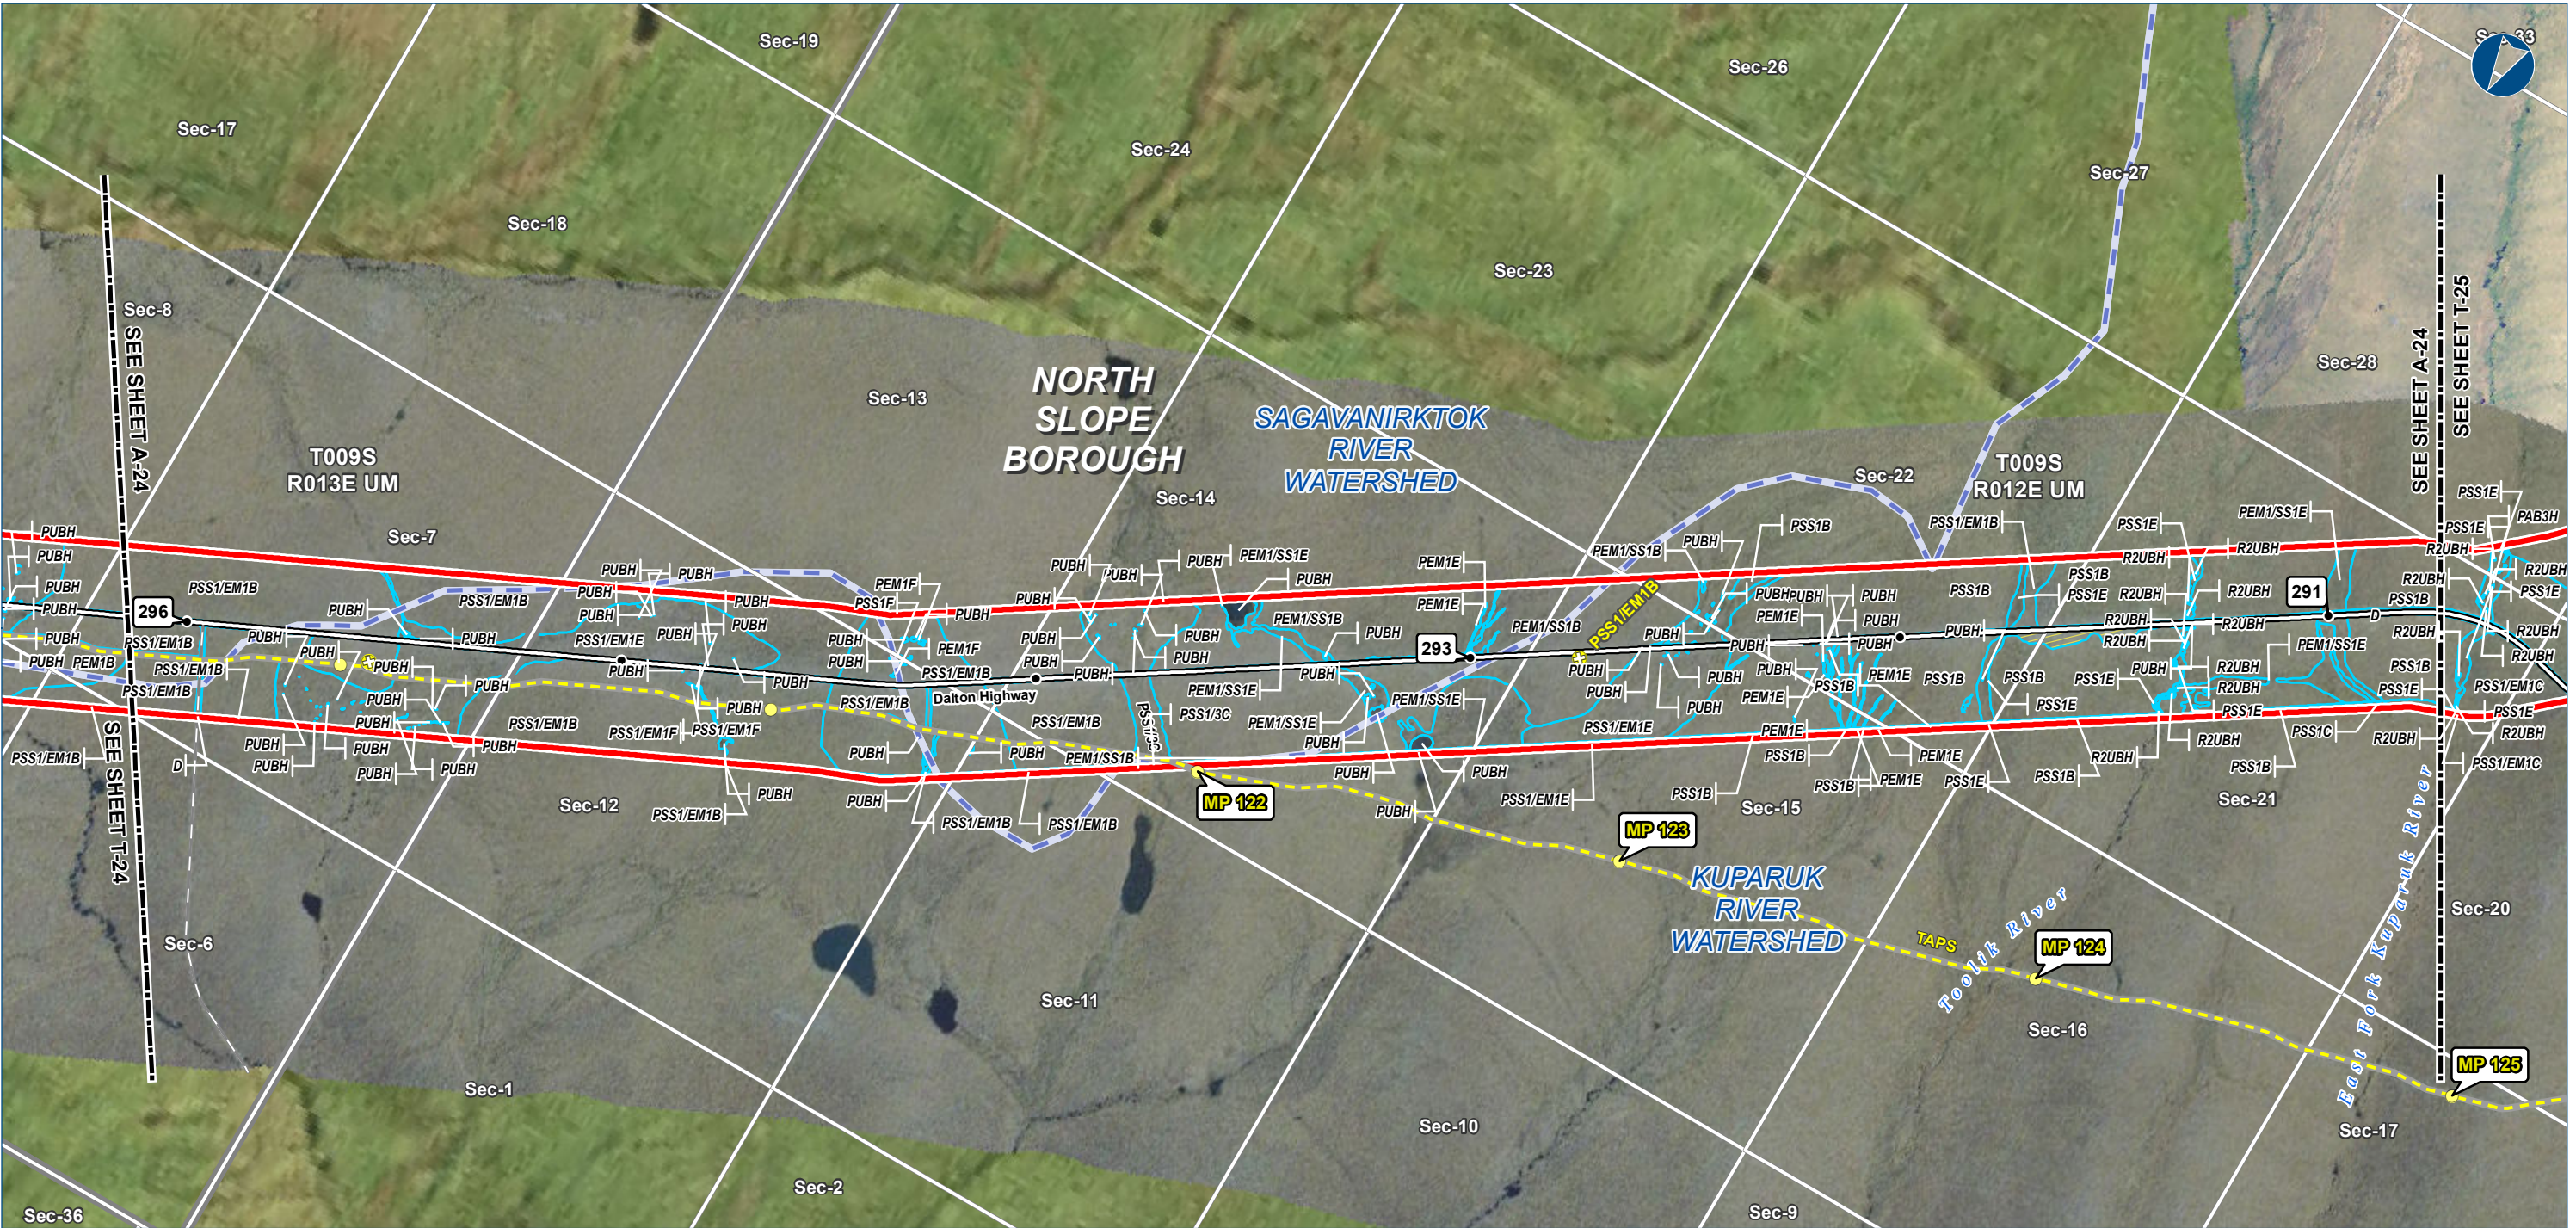

The information contained herein is for informational or planning purposes only. It does not nor should it be deemed to be an offer, request or proposals for rights or occupation of any kind. The Alaska LNG Project Participants and their respective officers, employees and agents, make no warranty, implied or otherwise, nor accept any liability, as to the accuracy or completeness of the information contained in these documents, drawings or electronic files.



LEGEND

- Study Corridor - 2,000 ft wide (+/-)
- Pre-FEED Rev A Base Corridor
- Pre-FEED Rev A Alternate Corridor
- Pt Thomson Transmission Corridor
- TAPs (MPs)
- Primary Road
- Secondary Road
- Wetland Field Confirmation Location
- Watershed Boundary
- Wetland Area (Cowardin Classification)
- Upland Area
- Proposed GTP Site
- Borough \ Census Area Boundary
- Township
- Section

ALASKA LNG PROJECT
Wetland Resources -
Mainline Corridor

BOROUGH:	NORTH SLOPE	DRAWN BY:	CC
STATE:	ALASKA	CHECKED BY:	JS
REV. NO.:	REVISION		DATE
0	ISSUED FOR REVIEW		2015-02-02

1:24,000
0 1/4 1/2 Miles

DATE: 2015-02-02 PROJECTION: NAD83 STATEPLANE AK 4 5004 FEET

PREPARED BY:

exp Energy Services Inc.


t: +1.907.868.1185 | f: +1.907.868.1846
3800 Centerpoint Dr. Suite 200
Anchorage, AK 99503
U.S.A.

www.exp.com



• BUILDINGS • EARTH & ENVIRONMENT • ENERGY •
• INDUSTRIAL • INFRASTRUCTURE • SUSTAINABILITY •

DWG: WETLANDS-A-PREF_BASE-PRE-FEED SHEET: A-24

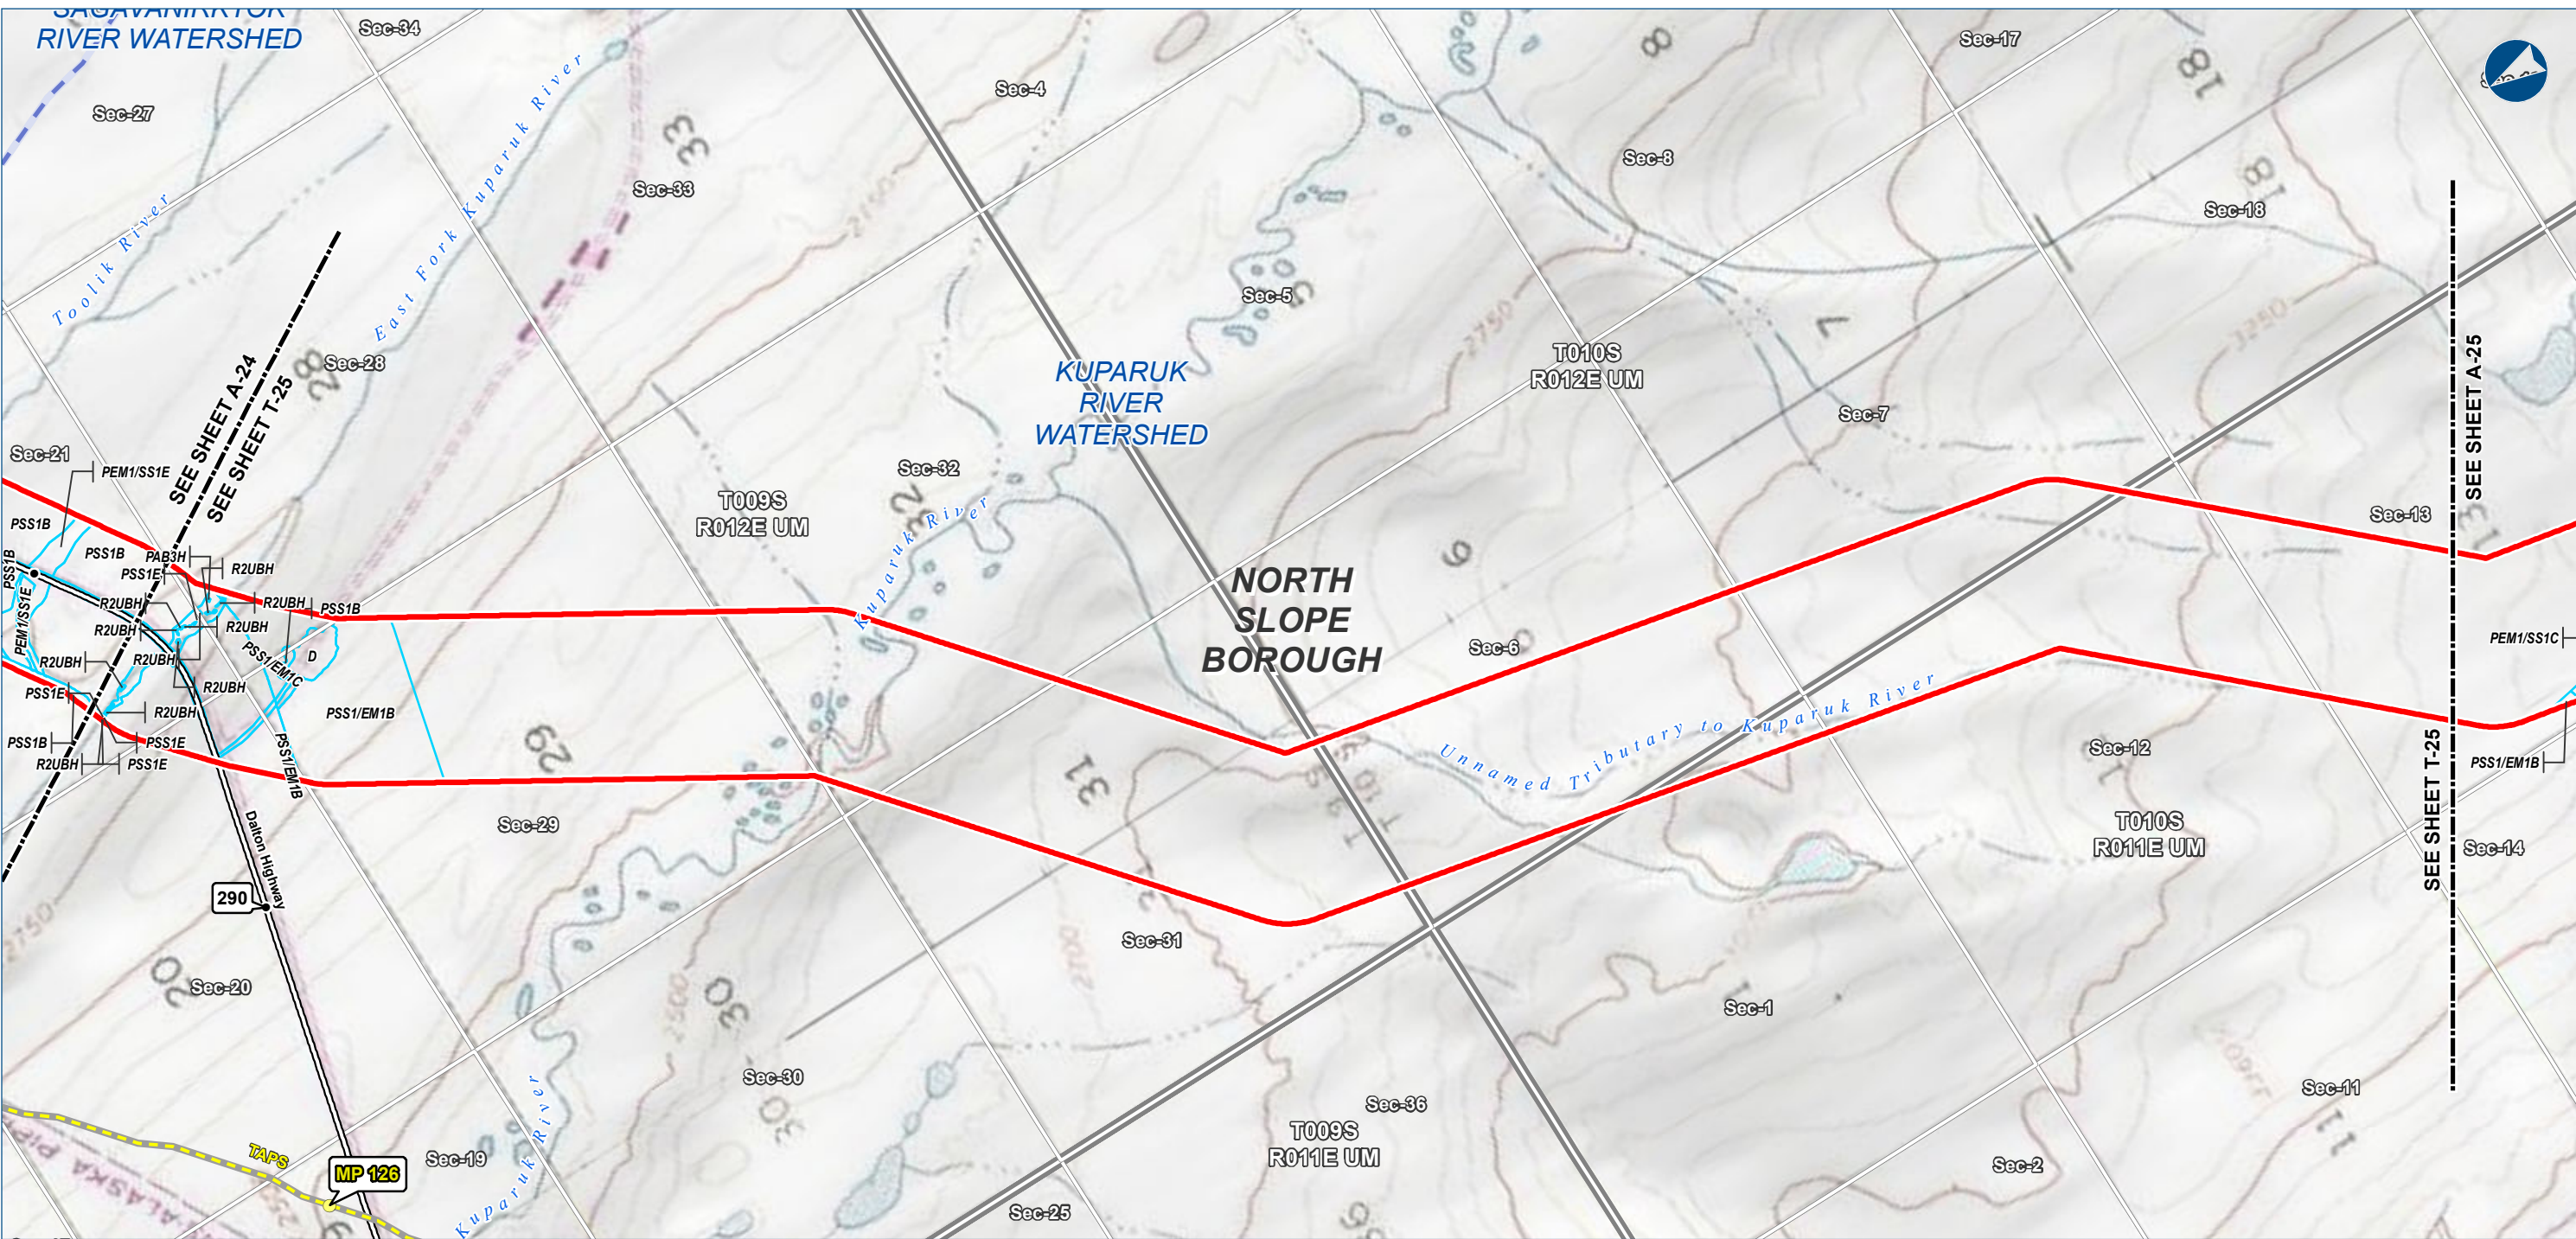

The information contained herein is for informational or planning purposes only. It does not nor should it be deemed to be an offer, request or proposals for rights or occupation of any kind. The Alaska LNG Project Participants and their respective officers, employees and agents, make no warranty, implied or otherwise, nor accept any liability, as to the accuracy or completeness of the information contained in these documents, drawings or electronic files.



Alaska LNG Project

LEGEND

Study Corridor - 2,000 ft wide (+/-)

- Pre-FEED Rev A Base Corridor
- Pre-FEED Rev A Alternate Corridor
- Pt Thomson Transmission Corridor
- TAPs (MPs)
- Primary Road
- Secondary Road

- Wetland Field Confirmation Location
- Watershed Boundary
- Wetland Area (Cowardin Classification)
- Upland Area


- Proposed GTP Site
- Borough \ Census Area Boundary
- Township
- Section

ALASKA LNG PROJECT Wetland Resources - Mainline Corridor		
BOROUGH:	NORTH SLOPE	DRAWN BY: CC
STATE:	ALASKA	CHECKED BY: JS
REV. NO.:	REVISION	DATE
0	ISSUED FOR REVIEW	2015-02-02
PRELIMINARY		
1:24,000	0 1/4 1/2 Miles	
DATE: 2015-02-02	PROJECTION: NAD83 STATEPLANE AK 4 5004 FEET	

PREPARED BY:
exp Energy Services Inc.
t: +1.907.868.1185 | f: +1.907.868.1846
3800 Centerpoint Dr. Suite 200
Anchorage, AK 99503
U.S.A.
www.exp.com

• BUILDINGS • EARTH & ENVIRONMENT • ENERGY •
• INDUSTRIAL • INFRASTRUCTURE • SUSTAINABILITY •

DWG: WETLANDS-T-PREF_BASE-PRE-FEED SHEET: T-25

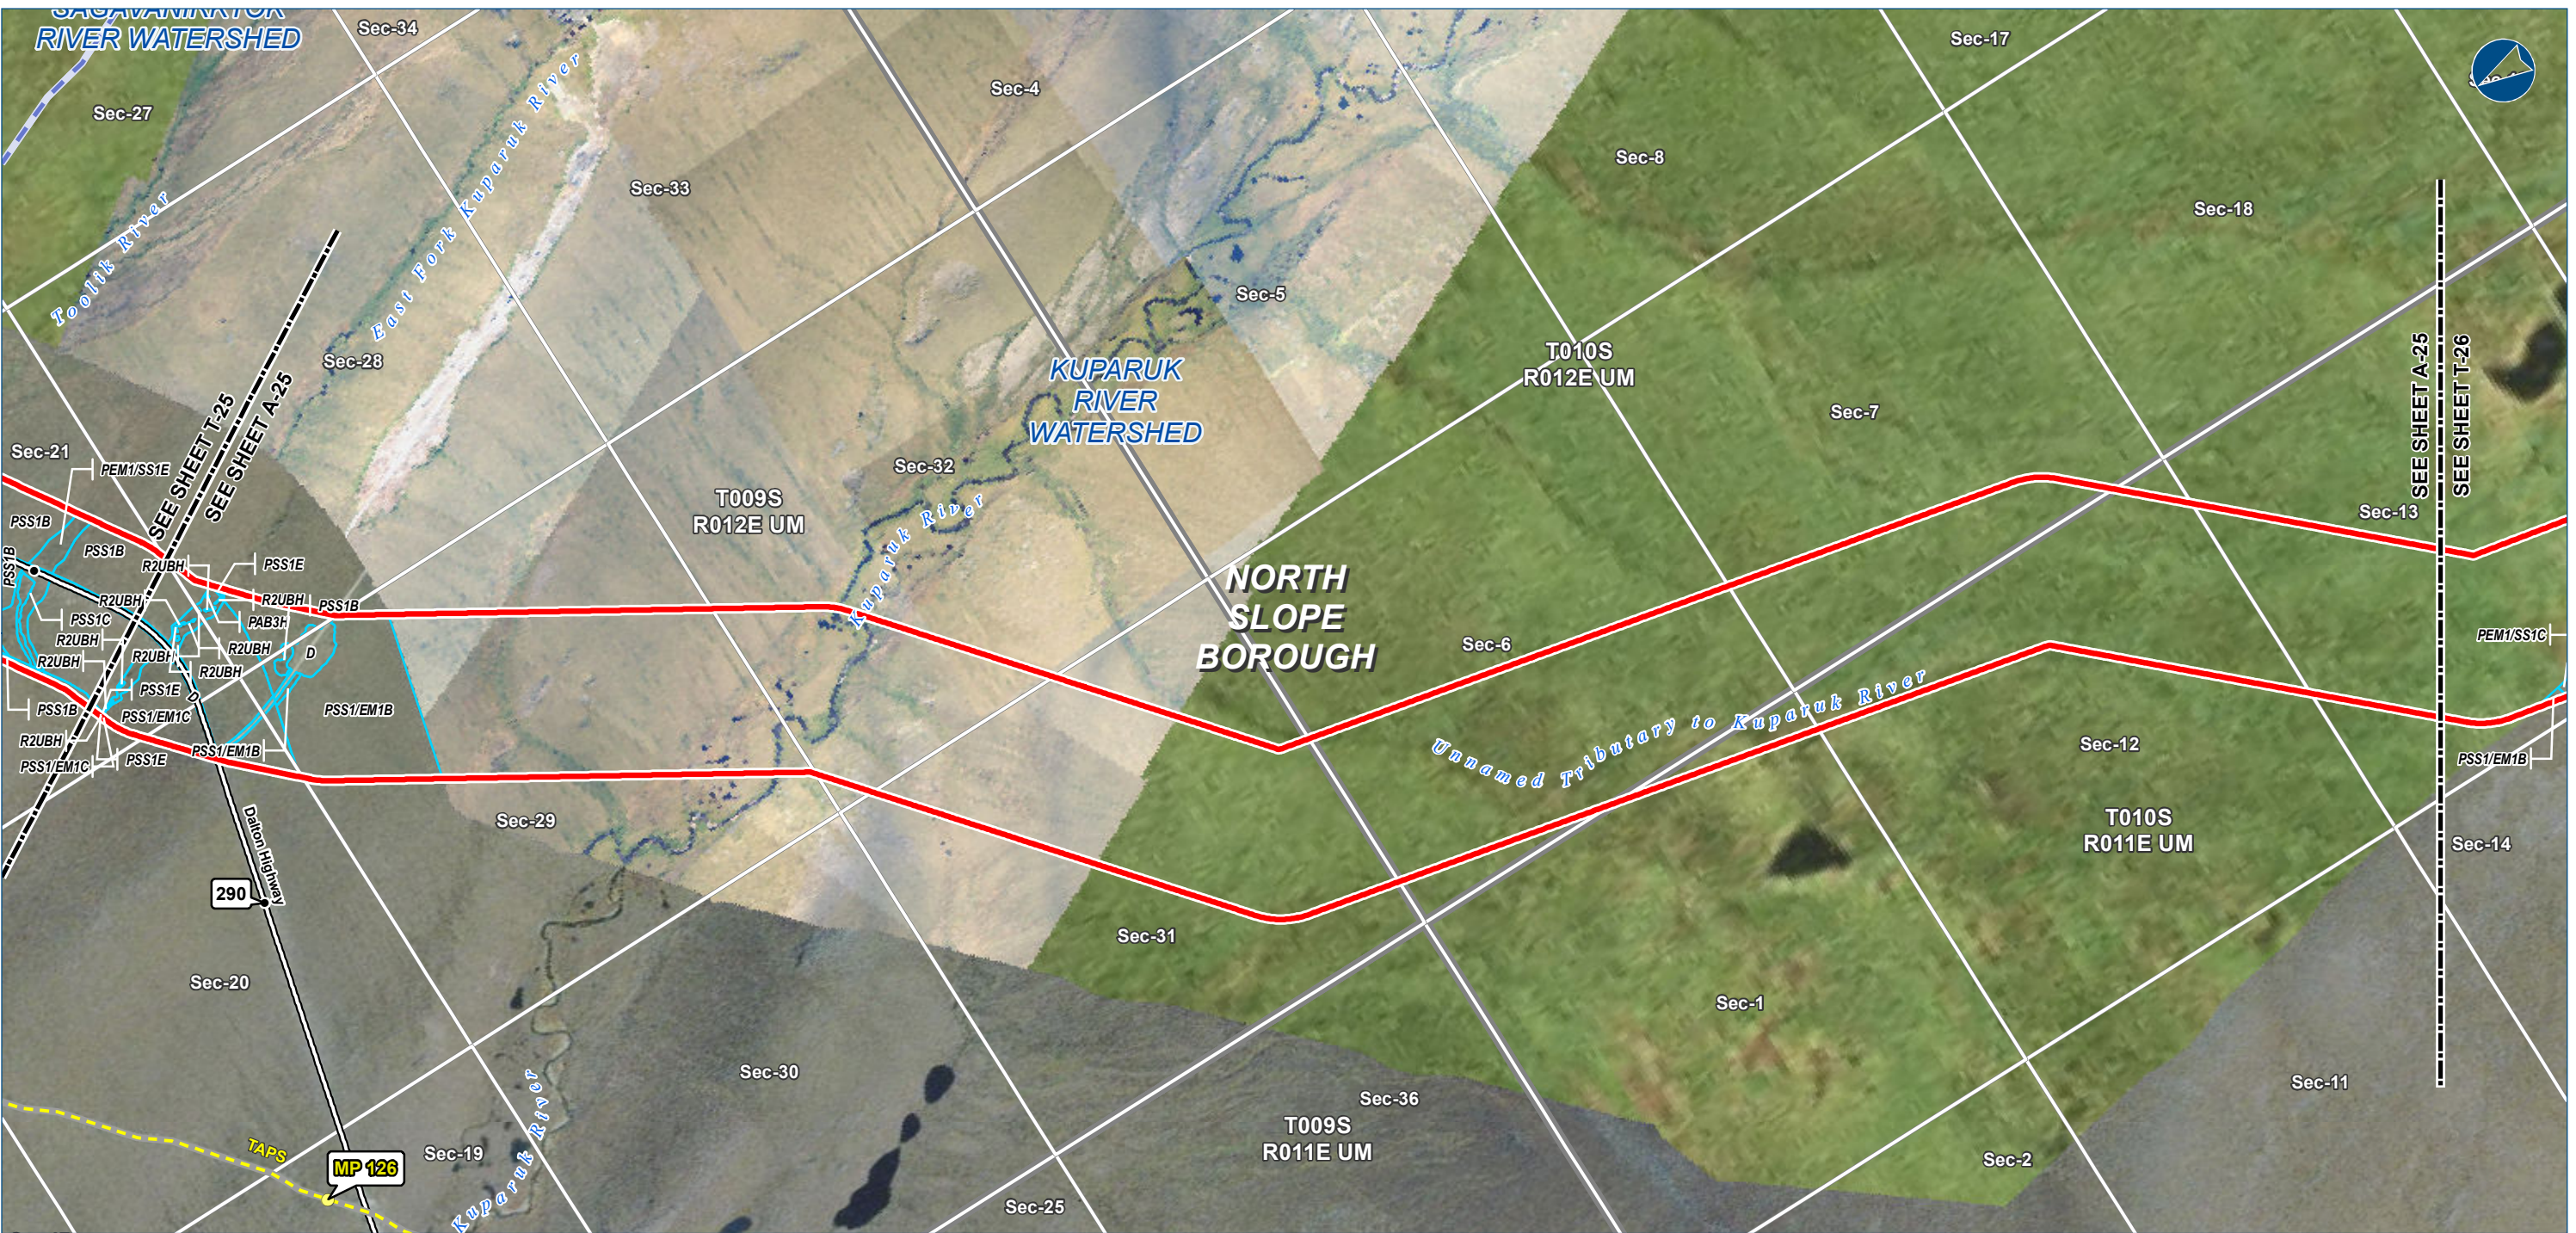

The information contained herein is for informational or planning purposes only. It does not nor should it be deemed to be an offer, request or proposals for rights or occupation of any kind. The Alaska LNG Project Participants and their respective officers, employees and agents, make no warranty, implied or otherwise, nor accept any liability, as to the accuracy or completeness of the information contained in these documents, drawings or electronic files.



LEGEND

- Study Corridor - 2,000 ft wide (+/-)
- Pre-FEED Rev A Base Corridor
- Pre-FEED Rev A Alternate Corridor
- Pt Thomson Transmission Corridor
- TAPs (MPs)
- Primary Road
- Secondary Road
- Wetland Field Confirmation Location
- Watershed Boundary
- Wetland Area (Cowardin Classification)
- Upland Area
- Proposed GTP Site
- Borough \ Census Area Boundary
- Township
- Section

ALASKA LNG PROJECT Wetland Resources - Mainline Corridor		
BOROUGH:	NORTH SLOPE	DRAWN BY: CC
STATE:	ALASKA	CHECKED BY: JS
REV. NO.:	REVISION	DATE
0	ISSUED FOR REVIEW	2015-02-02
PRELIMINARY		
1:24,000	0 1/4 1/2 Miles	
DATE: 2015-02-02	PROJECTION: NAD83 STATEPLANE AK 4 5004 FEET	

PREPARED BY:

exp Energy Services Inc.


t: +1.907.868.1185 | f: 1.907.868.1846
3800 Centerpoint Dr. Suite 200
Anchorage, AK 99503
U.S.A.
www.exp.com

exp.

• BUILDINGS • EARTH & ENVIRONMENT • ENERGY •
• INDUSTRIAL • INFRASTRUCTURE • SUSTAINABILITY •

DWG: WETLANDS-A-PREF_BASE-PRE-FEED

SHEET: A-25

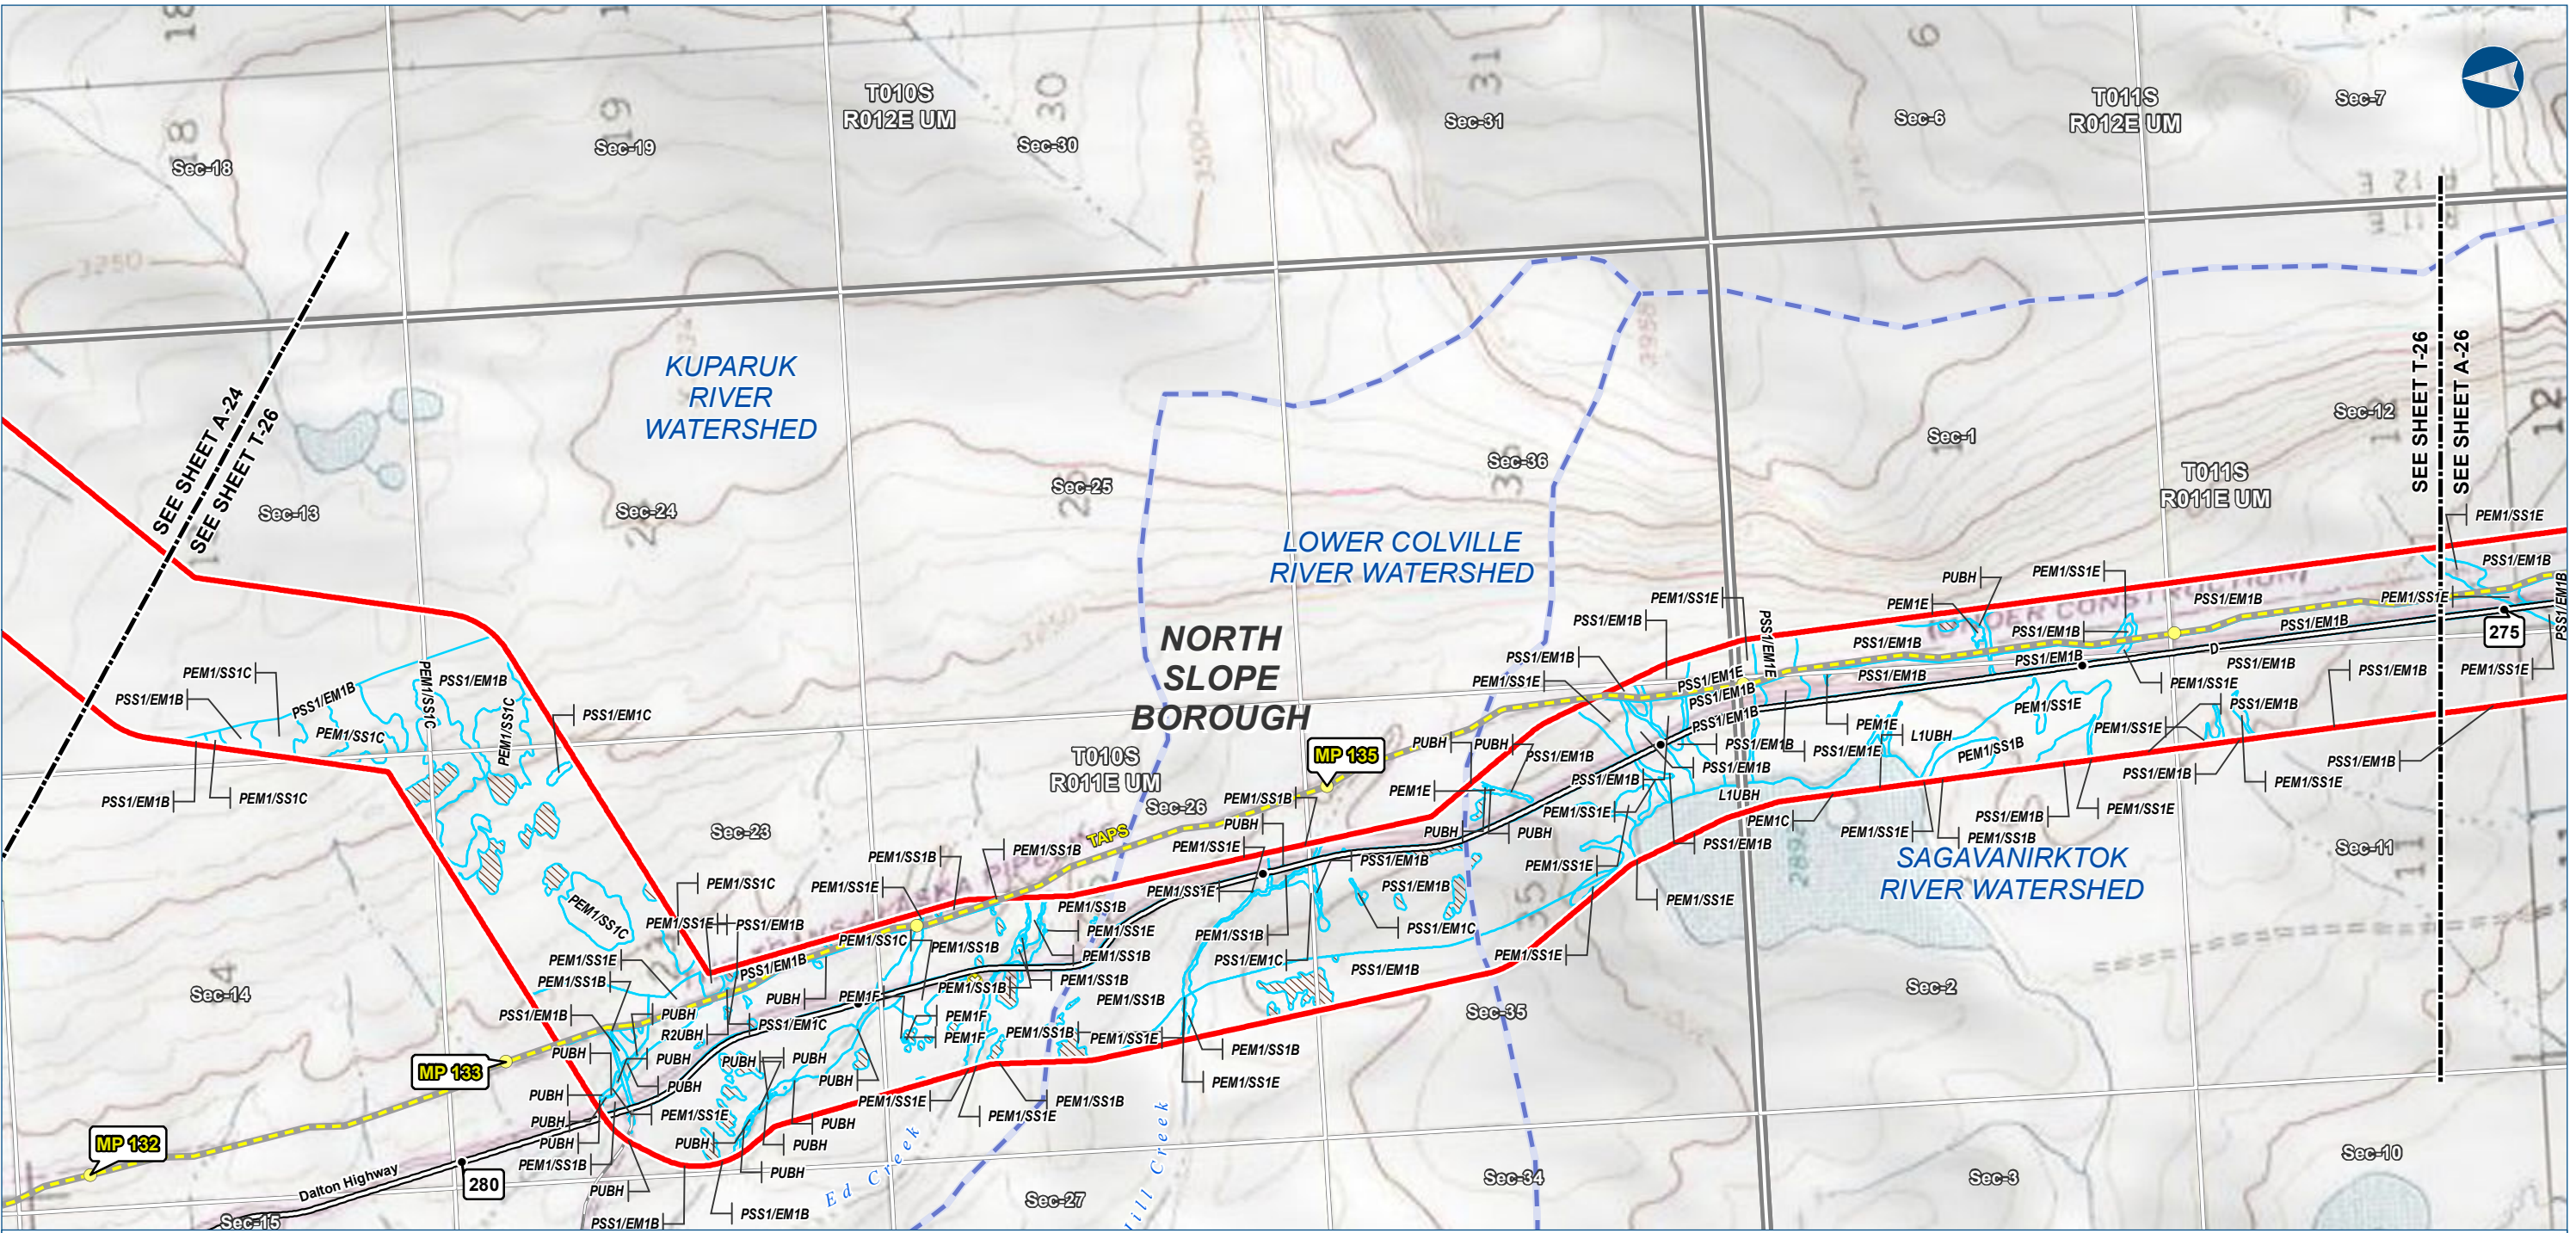

The information contained herein is for informational or planning purposes only. It does not nor should it be deemed to be an offer, request or proposals for rights or occupation of any kind. The Alaska LNG Project Participants and their respective officers, employees and agents, make no warranty, implied or otherwise, nor accept any liability, as to the accuracy or completeness of the information contained in these documents, drawings or electronic files.



Alaska LNG Project

LEGEND

Study Corridor - 2,000 ft wide (+/-)

- Pre-FEED Rev A Base Corridor
- Pre-FEED Rev A Alternate Corridor
- Pt Thomson Transmission Corridor
- TAPs (MPs)
- Primary Road
- Secondary Road

- Wetland Field Confirmation Location
- Watershed Boundary
- Wetland Area (Cowardin Classification)
- Upland Area

- Proposed GTP Site
- Borough \ Census Area Boundary
- Township
- Section

ALASKA LNG PROJECT Wetland Resources - Mainline Corridor		
BOROUGH:	NORTH SLOPE	DRAWN BY: CC
STATE:	ALASKA	CHECKED BY: JS
REV. NO.:	REVISION	DATE
0	ISSUED FOR REVIEW	2015-02-02
PRELIMINARY		
1:24,000 0 1/4 1/2 Miles		
DATE: 2015-02-02	PROJECTION: NAD83 STATEPLANE AK 4 5004 FEET	


PREPARED BY:

exp Energy Services Inc.

t: +1.907.868.1185 | f: 1.907.868.1846
3800 Centerpoint Dr. Suite 200
Anchorage, AK 99503
U.S.A.
www.exp.com

• BUILDINGS • EARTH & ENVIRONMENT • ENERGY •
• INDUSTRIAL • INFRASTRUCTURE • SUSTAINABILITY •

DWG: WETLANDS-T-PREF_BASE-PRE-FEED SHEET: T-26

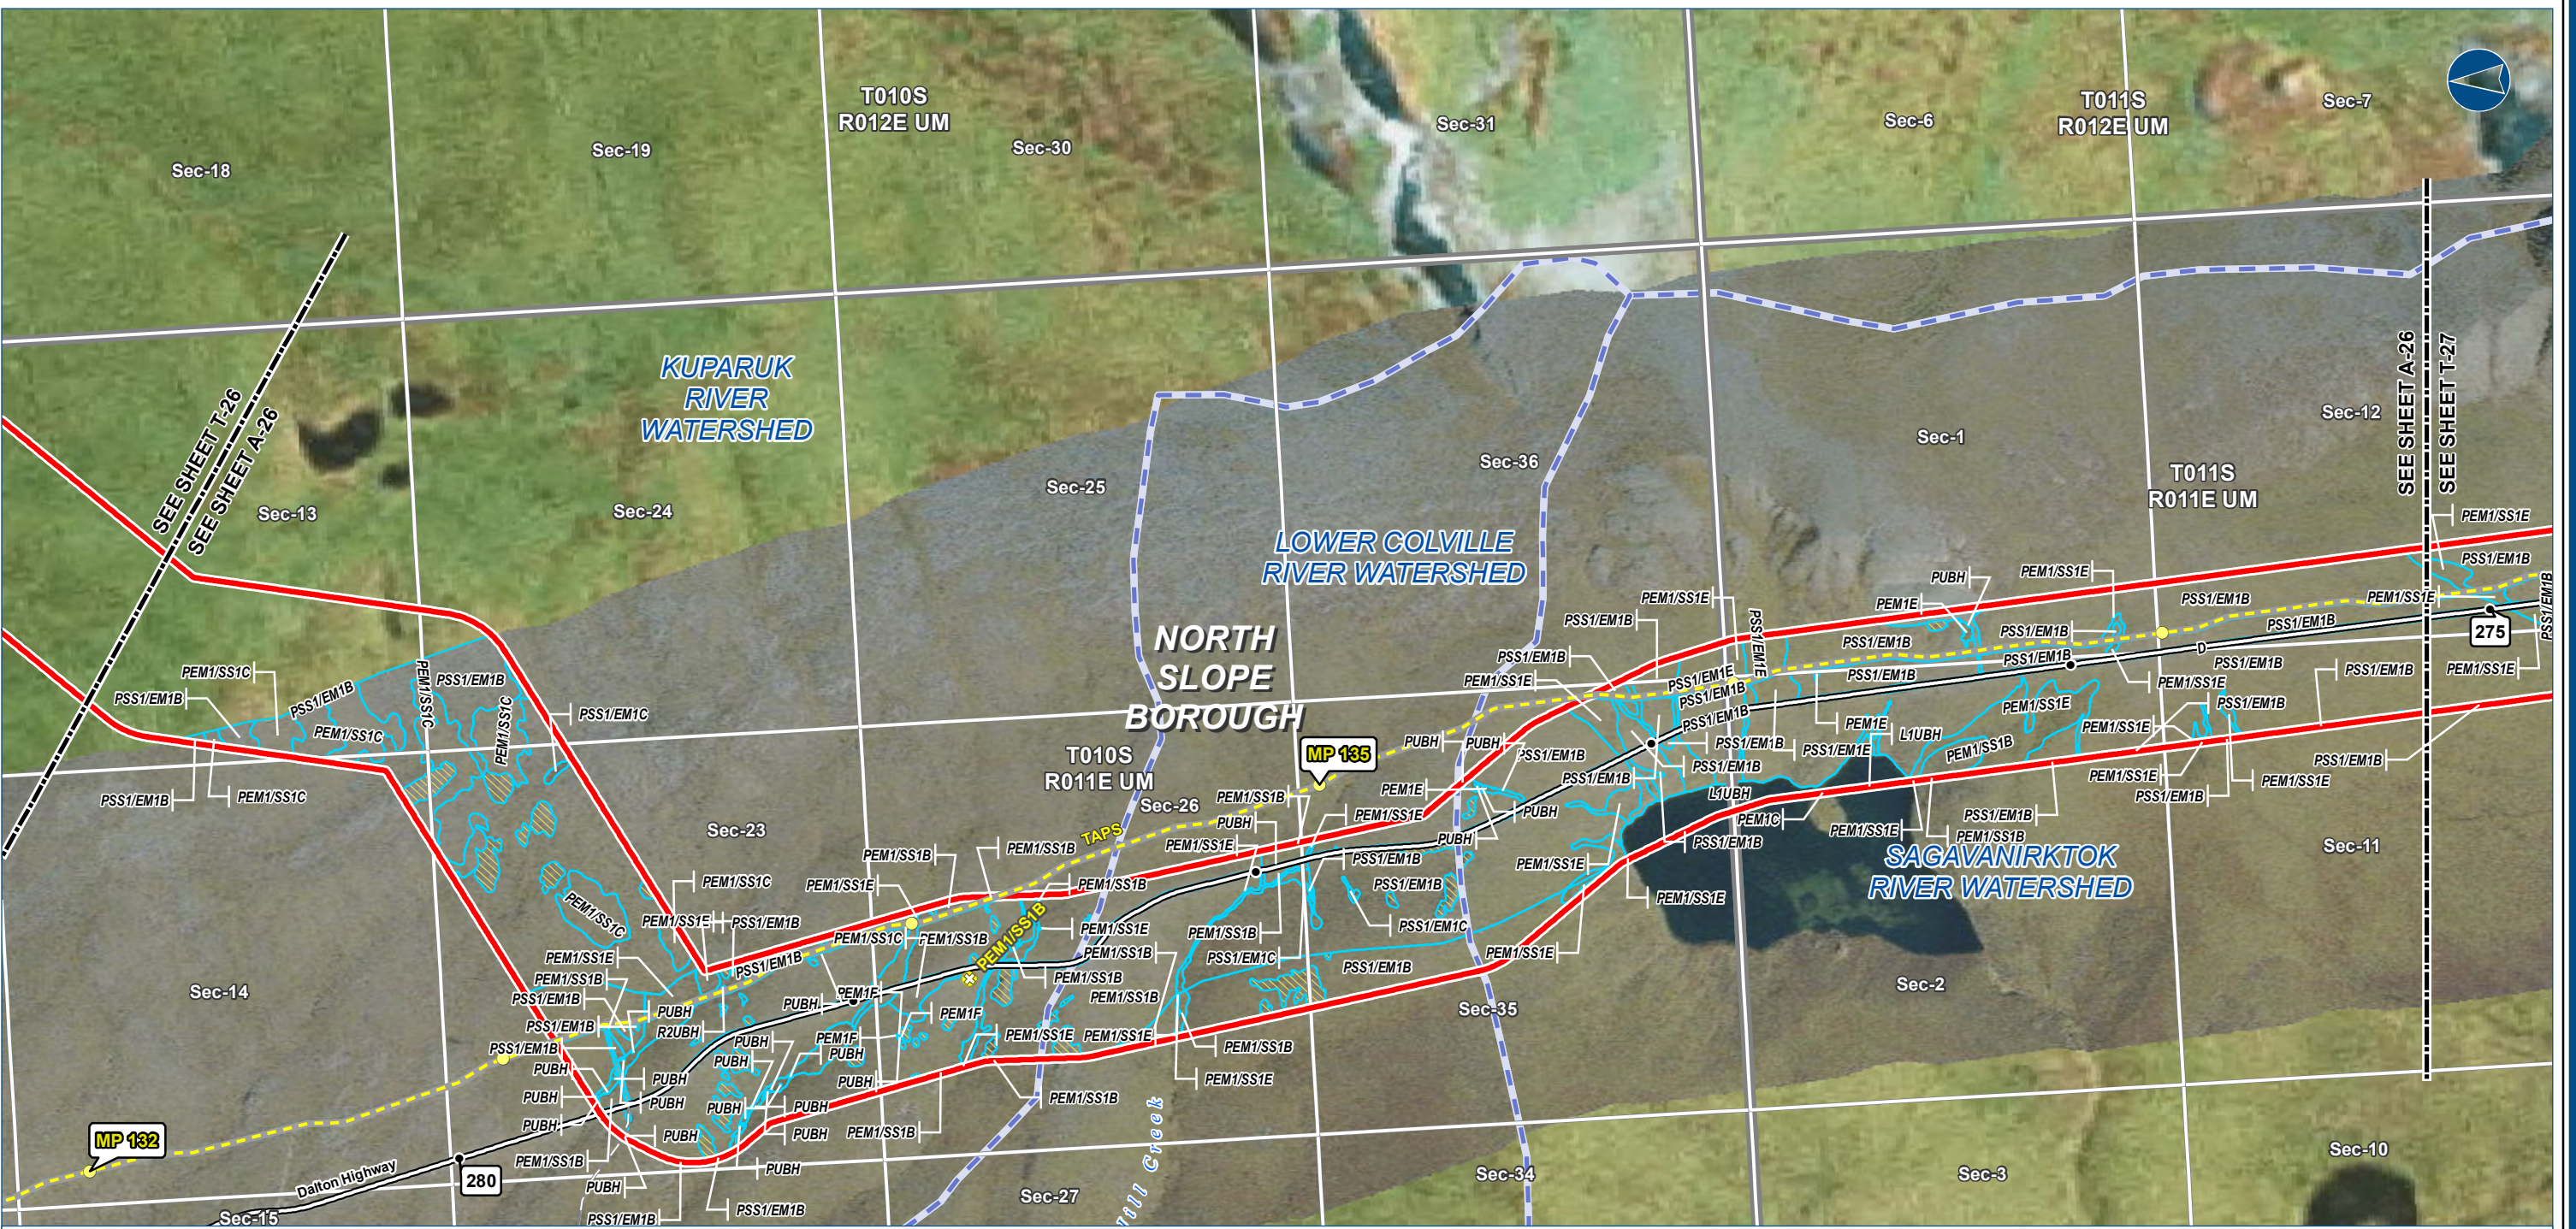

The information contained herein is for informational or planning purposes only. It does not nor should it be deemed to be an offer, request or proposals for rights or occupation of any kind. The Alaska LNG Project Participants and their respective officers, employees and agents, make no warranty, implied or otherwise, nor accept any liability, as to the accuracy or completeness of the information contained in these documents, drawings or electronic files.



Alaska LNG Project

LEGEND
Study Corridor - 2,000 ft wide (+/-)
Pre-FEED Rev A Base Corridor
Pre-FEED Rev A Alternate Corridor
Pt Thomson Transmission Corridor
TAPS (MPs)
Primary Road
Secondary Road

Wetland Field Confirmation Location
Watershed Boundary
Wetland Area (Cowardin Classification)
Upland Area

Proposed GTP Site
Borough \ Census Area Boundary
Township
Section

ALASKA LNG PROJECT Wetland Resources - Mainline Corridor		
BOROUGH:	NORTH SLOPE	DRAWN BY: CC
STATE:	ALASKA	CHECKED BY: JS
REV. NO.:	REVISION	DATE
0	ISSUED FOR REVIEW	2015-02-02
PRELIMINARY		
1:24,000	0 1/4 1/2 Miles	
DATE: 2015-02-02	PROJECTION: NAD83 STATEPLANE AK 4 5004 FEET	

PREPARED BY:
exp Energy Services Inc.
t: +1.907.868.1185 | f: +1.907.868.1846
3800 Centerpoint Dr. Suite 200
Anchorage, AK 99503
U.S.A.
www.exp.com

**BUILDINGS • EARTH & ENVIRONMENT • ENERGY •
INDUSTRIAL • INFRASTRUCTURE • SUSTAINABILITY •**

DWG: WETLANDS-A-PREF_BASE-PRE-FEED SHEET: A-26



The information contained herein is for informational or planning purposes only. It does not nor should it be deemed to be an offer, request or proposals for rights or occupation of any kind. The Alaska LNG Project Participants and their respective officers, employees and agents, make no warranty, implied or otherwise, nor accept any liability, as to the accuracy or completeness of the information contained in these documents, drawings or electronic files.



Alaska LNG Project

LEGEND

- Study Corridor - 2,000 ft wide (+/-)
- Pre-FEED Rev A Base Corridor
 - Pre-FEED Rev A Alternate Corridor
 - Pt Thomson Transmission Corridor
 - TAPS (MPs)
 - Primary Road
 - Secondary Road
- Wetland Field Confirmation Location
- Watershed Boundary
- Wetland Area (Cowardin Classification)
- Upland Area
- Proposed GTP Site
- Borough \ Census Area Boundary
- Township
- Section

ALASKA LNG PROJECT Wetland Resources - Mainline Corridor		
BOROUGH:	NORTH SLOPE	DRAWN BY: CC
STATE:	ALASKA	CHECKED BY: JS
REV. NO.:	REVISION	DATE
0	ISSUED FOR REVIEW	2015-02-02
PRELIMINARY		
1:24,000	0 1/4 1/2 Miles	
DATE: 2015-02-02	PROJECTION: NAD83 STATEPLANE AK 4 5004 FEET	

PREPARED BY:

exp Energy Services Inc.

t: +1.907.868.1185 | f: +1.907.868.1846
3800 Centerpoint Dr. Suite 200
Anchorage, AK 99503
U.S.A.
www.exp.com

• BUILDINGS • EARTH & ENVIRONMENT • ENERGY •
• INDUSTRIAL • INFRASTRUCTURE • SUSTAINABILITY •

DWG: WETLANDS-T-PREF_BASE-PRE-FEED SHEET: T-27



The information contained herein is for informational or planning purposes only. It does not nor should it be deemed to be an offer, request or proposals for rights or occupation of any kind. The Alaska LNG Project Participants and their respective officers, employees and agents, make no warranty, implied or otherwise, nor accept any liability, as to the accuracy or completeness of the information contained in these documents, drawings or electronic files.



Alaska LNG Project

LEGEND

Study Corridor - 2,000 ft wide (+/-)

- Pre-FEED Rev A Base Corridor
- Pre-FEED Rev A Alternate Corridor
- Pt Thomson Transmission Corridor
- TAPs (MPs)
- Primary Road
- Secondary Road

- Wetland Field Confirmation Location
- Watershed Boundary
- Wetland Area (Cowardin Classification)
- Upland Area

- Proposed GTP Site
- Borough \ Census Area Boundary
- Township
- Section

ALASKA LNG PROJECT Wetland Resources - Mainline Corridor		
BOROUGH:	NORTH SLOPE	DRAWN BY: CC
STATE:	ALASKA	CHECKED BY: JS
REV. NO.:	REVISION	DATE
0	ISSUED FOR REVIEW	2015-02-02
PRELIMINARY		
1:24,000	0 1/4 1/2 Miles	
DATE: 2015-02-02	PROJECTION: NAD83 STATEPLANE AK 4 5004 FEET	


PREPARED BY:

exp Energy Services Inc.

t: +1.907.868.1185 | f: +1.907.868.1846
3800 Centerpoint Dr. Suite 200
Anchorage, AK 99503
U.S.A.
www.exp.com

• BUILDINGS • EARTH & ENVIRONMENT • ENERGY •
• INDUSTRIAL • INFRASTRUCTURE • SUSTAINABILITY •

DWG: WETLANDS-A-PREF_BASE-PRE-FEED SHEET: A-27

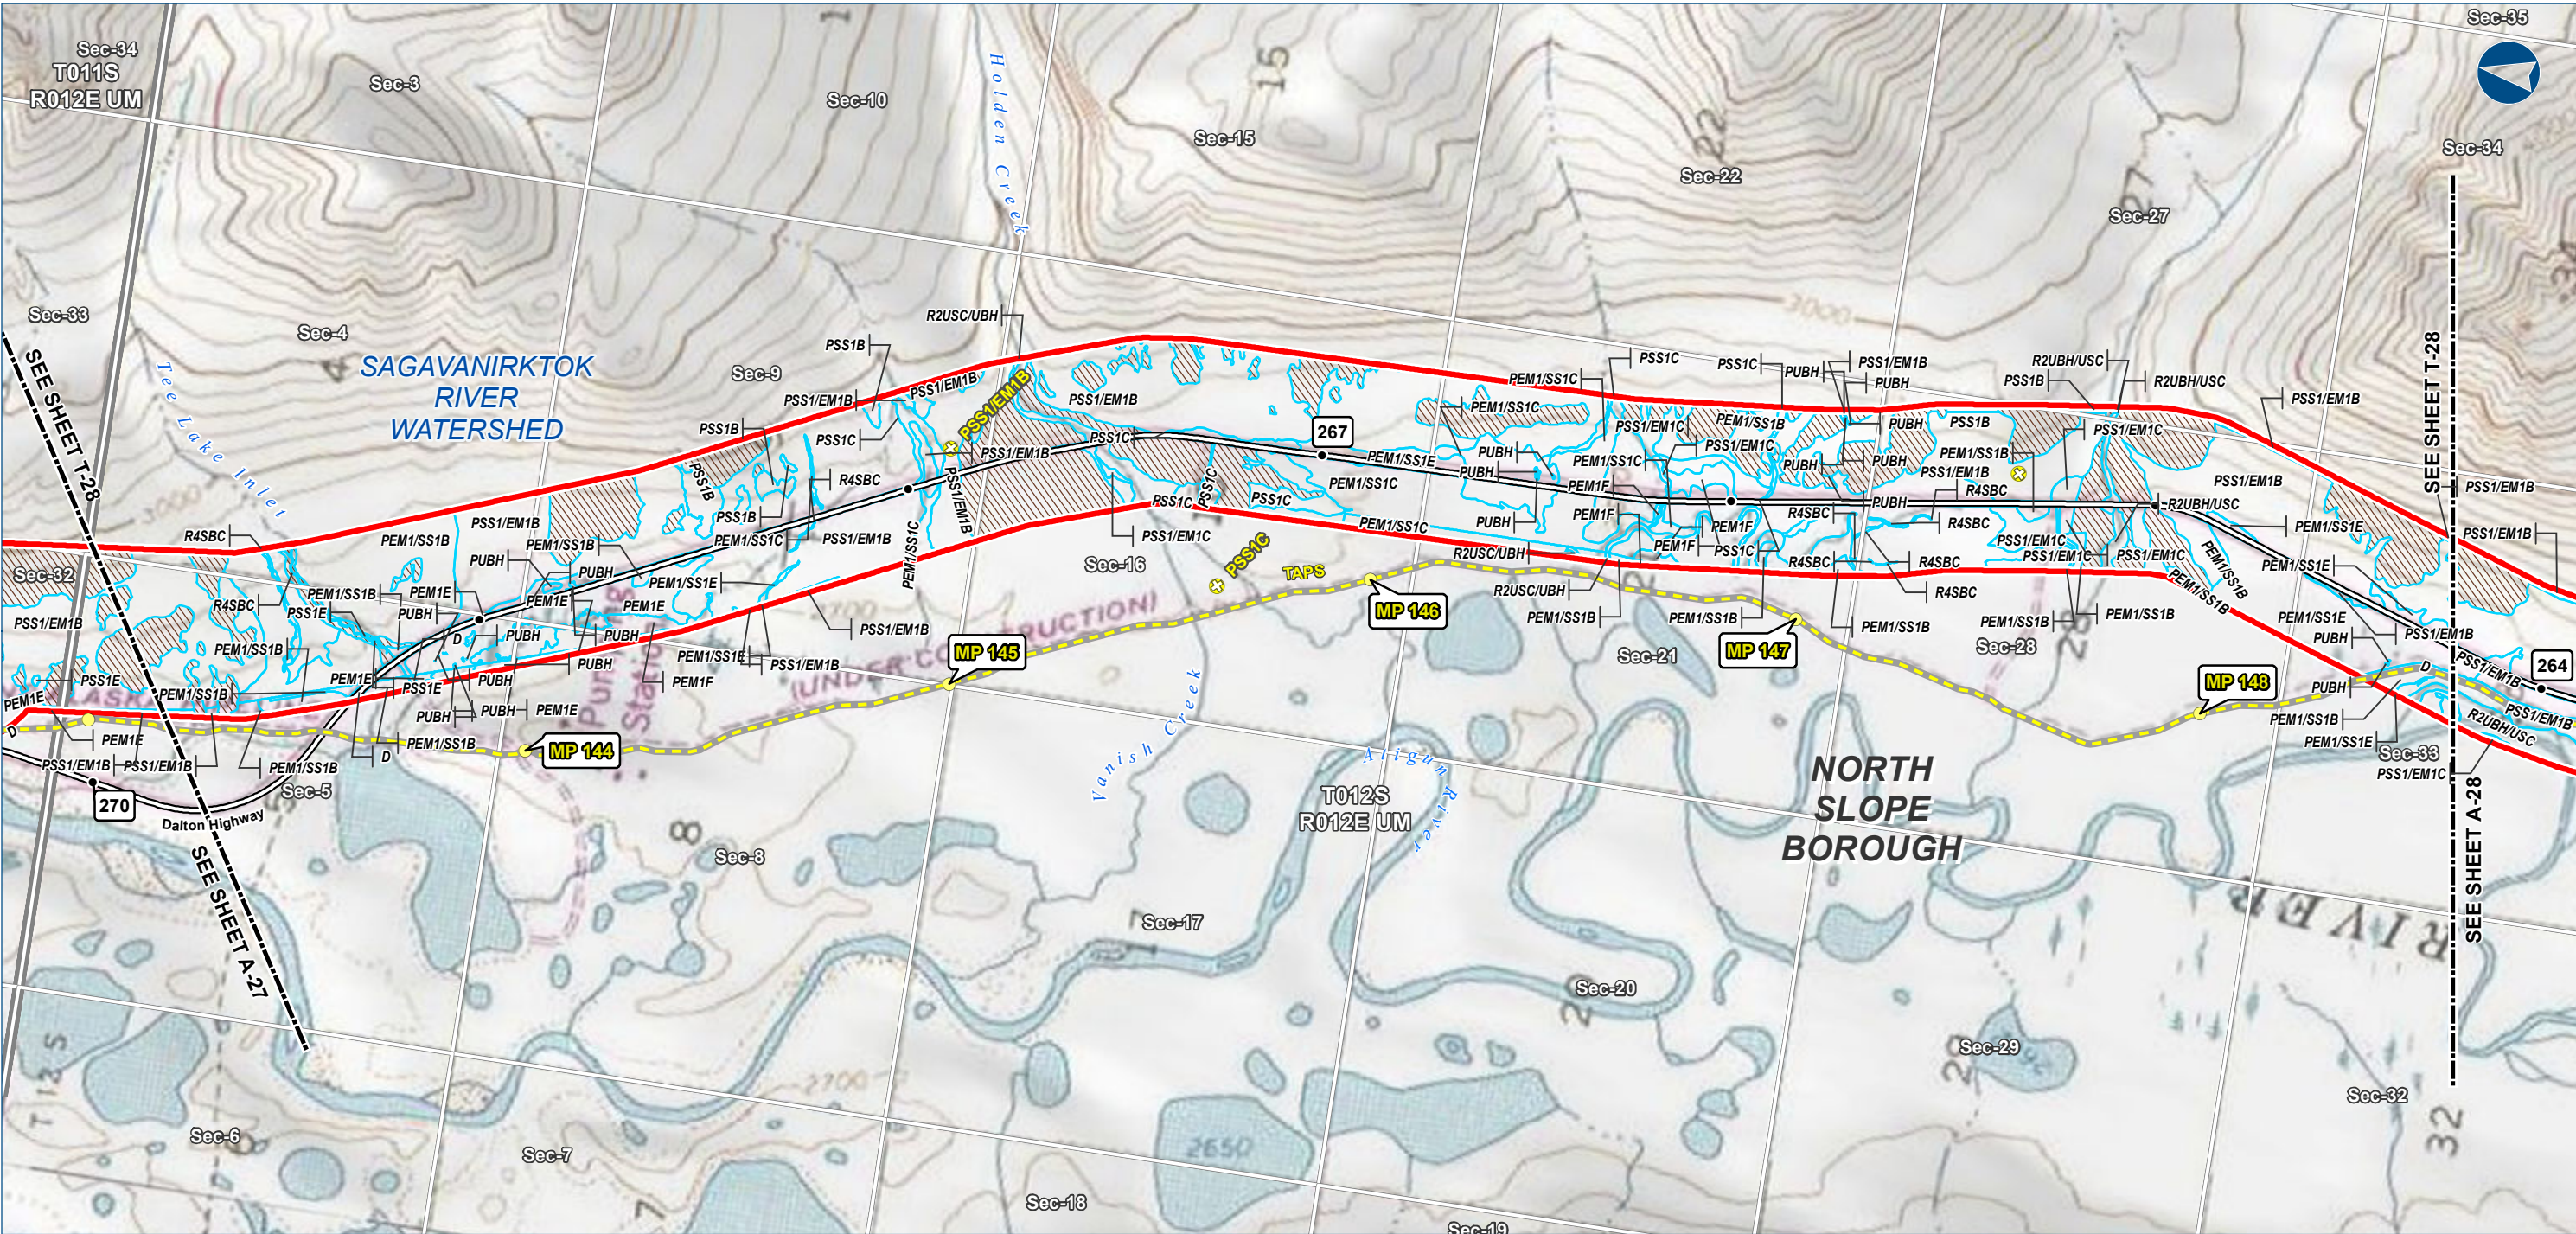

The information contained herein is for informational or planning purposes only. It does not nor should it be deemed to be an offer, request or proposals for rights or occupation of any kind. The Alaska LNG Project Participants and their respective officers, employees and agents, make no warranty, implied or otherwise, nor accept any liability, as to the accuracy or completeness of the information contained in these documents, drawings or electronic files.



Alaska LNG Project

LEGEND

- Study Corridor - 2,000 ft wide (+/-)
- Pre-FEED Rev A Base Corridor
- Pre-FEED Rev A Alternate Corridor
- Pt Thomson Transmission Corridor
- TAPs (MPs)
- Primary Road
- Secondary Road
- Wetland Field Confirmation Location
- Watershed Boundary
- Wetland Area (Cowardin Classification)
- Upland Area
- Proposed GTP Site
- Borough \ Census Area Boundary
- Township
- Section

ALASKA LNG PROJECT
Wetland Resources -
Mainline Corridor

BOROUGH:	NORTH SLOPE	DRAWN BY:	CC
STATE:	ALASKA	CHECKED BY:	JS
REV. NO.:	0	ISSUED FOR REVIEW	2015-02-02

1:24,000
0 1/4 1/2 Miles

DATE: 2015-02-02 PROJECTION: NAD83 STATEPLANE AK 4 5004 FEET

PREPARED BY:
exp Energy Services Inc.
t: +1.907.868.1185 | f: +1.907.868.1846
3800 Centerpoint Dr. Suite 200
Anchorage, AK 99503
U.S.A.
www.exp.com

• BUILDINGS • EARTH & ENVIRONMENT • ENERGY •
• INDUSTRIAL • INFRASTRUCTURE • SUSTAINABILITY •

DWG: WETLANDS-T-PREF_BASE-PRE-FEED SHEET: T-28

