

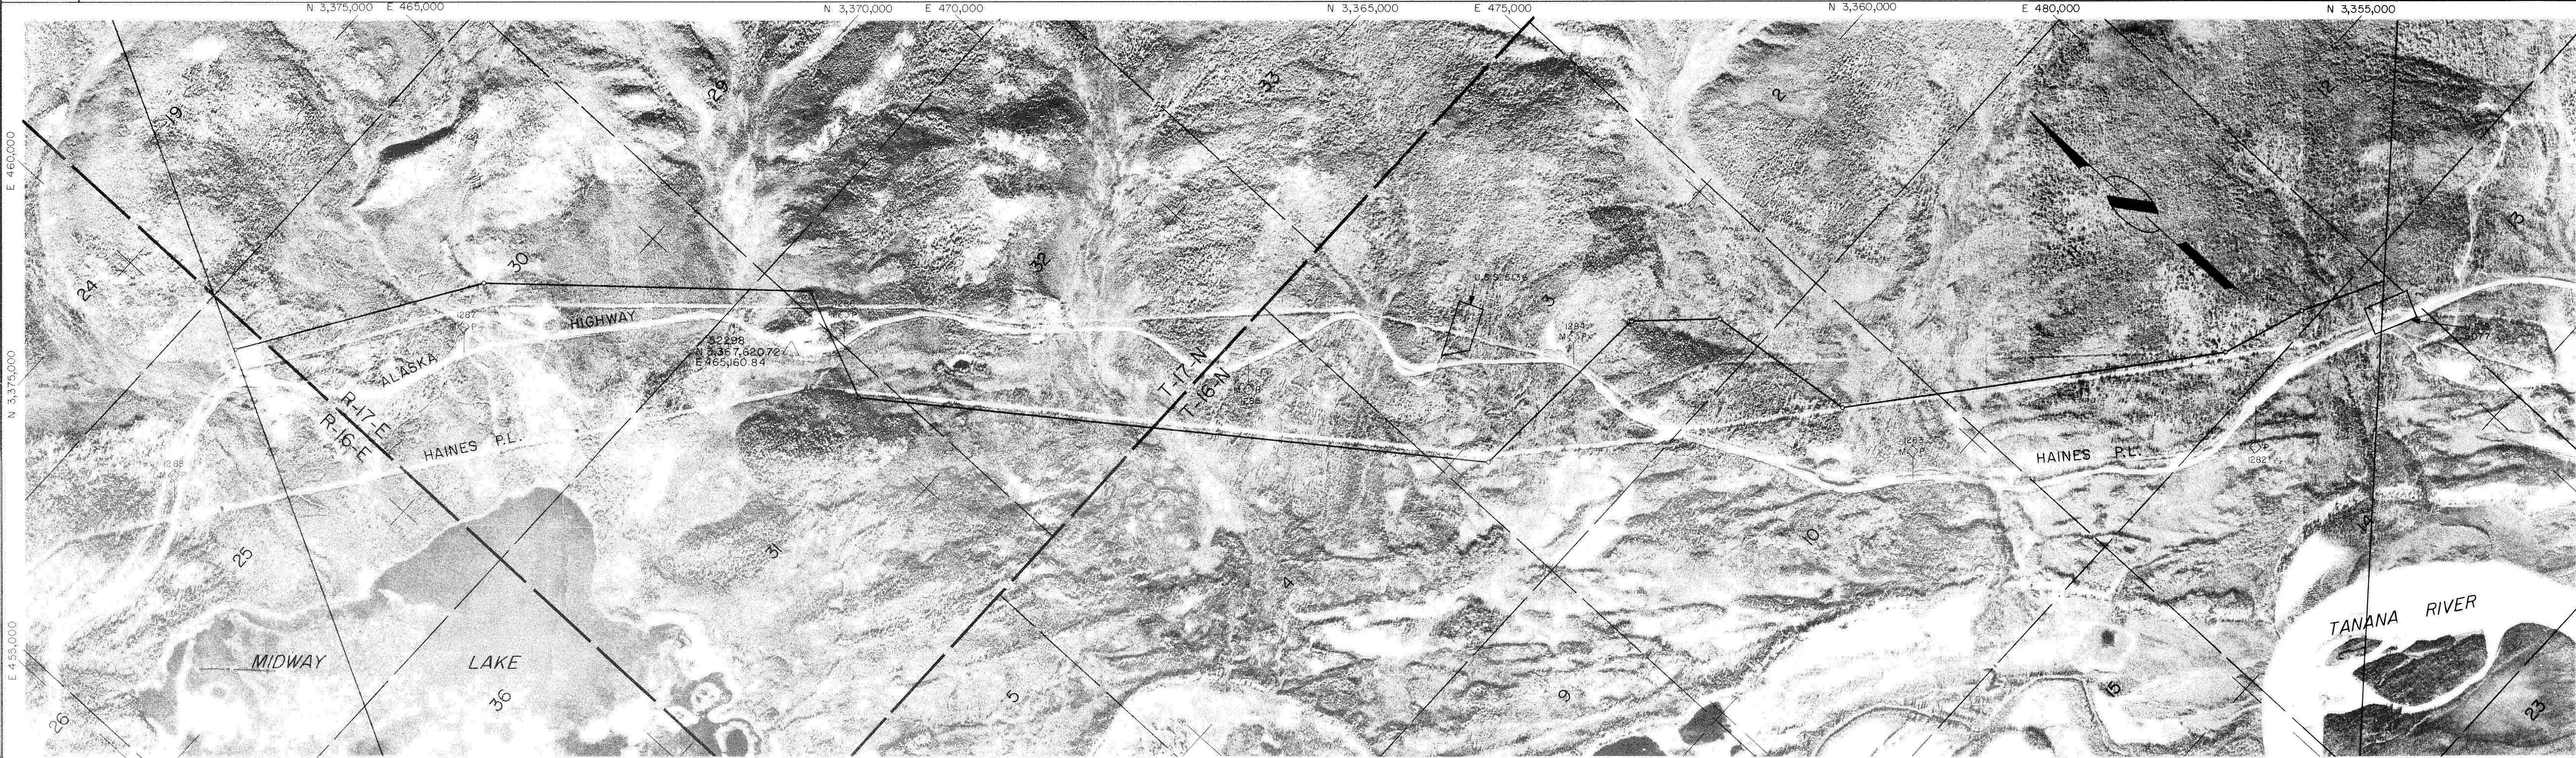


MATERIAL SUMMARY						REFERENCE DRAWINGS		NOTES	NO.			DATE			REVISION			BY	CHKD.	APP.	ALASKAN NORTHWEST NATURAL GAS TRANSPORTATION COMPANY 48" NATURAL GAS PIPELINE PIPELINE CONSTRUCTION M.P. 680.94 TO 686.81 REV. 3 M.P. 682.71 TO 688.70 REV. 4 ALASKA SEGMENT OF THE ALASKA NATURAL GAS TRANSPORTATION SYSTEM				
ITEM	DESCRIPTION	QUANTITY	ITEM	DESCRIPTION	QUANTITY	NO.	TITLE																		
									4			9-9-85			REVISED ALIGNMENT ISSUED FOR						PHOTO DATE DATE DATE SCALE IN FEET DRAWING NUMBER R				
															FEDERAL RIGHT-OF-WAY GRANT										
															F 24536 OF DEC. 1, 1980.										
																					NOTICE This document is the property of Alaskan Northwest Natural Gas Transportation Company and is an integral part of the Alaskan Northwest Natural Gas Transportation Company's records and is confidential information and may contain information obtained under a license or secrecy agreement. Such information is not subject to release or disclosure under the provisions of information act, 5 USC 552 (b)(7)(D) and the act in that part of such information may also be withheld by other agencies, laws, decisions, but not limited to the Federal Civil Service Act, 18 USC 819(b) (2)(g), the Rules and Regulations of the Office of the Inspector General, 18 CFR 1504 (a)(2)(ii), applicable State or Alaska law, statutes, rules and regulations and any applicable federal secrecy agreements. This document is also restricted by a law that says under the Copyright Act of 1976, 17 USC 107 (a)(2) and 108 (a)(2). Any disclosure of confidential information may be prohibited.				

CONSTRUCTION RESTRICTIONS
TOPOGRAPHY
LINE LIST NO.
WORKPAD LOCATIONS
MILE POST

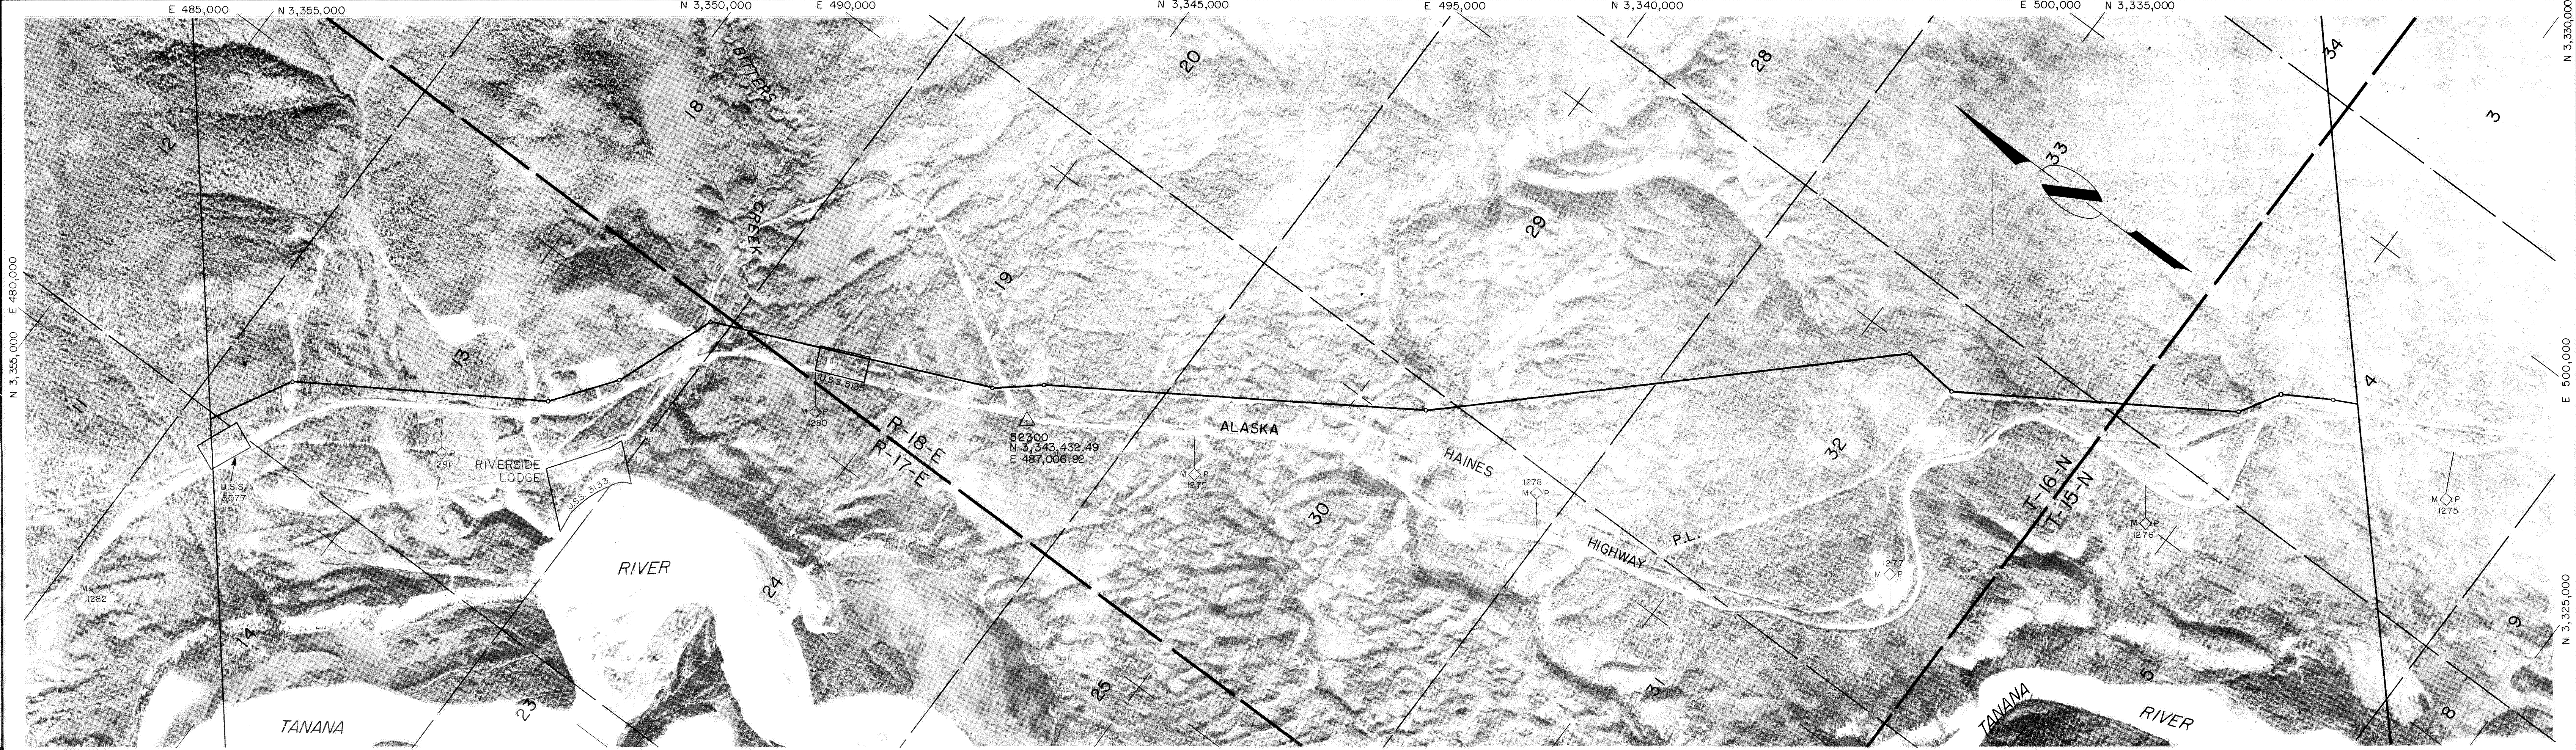

PIPE
PIPELINE DETAILS
REFERENCE DRAWING NO.
TYPICAL DITCH CROSS SECTION
GEOTECHNICAL CONCERN

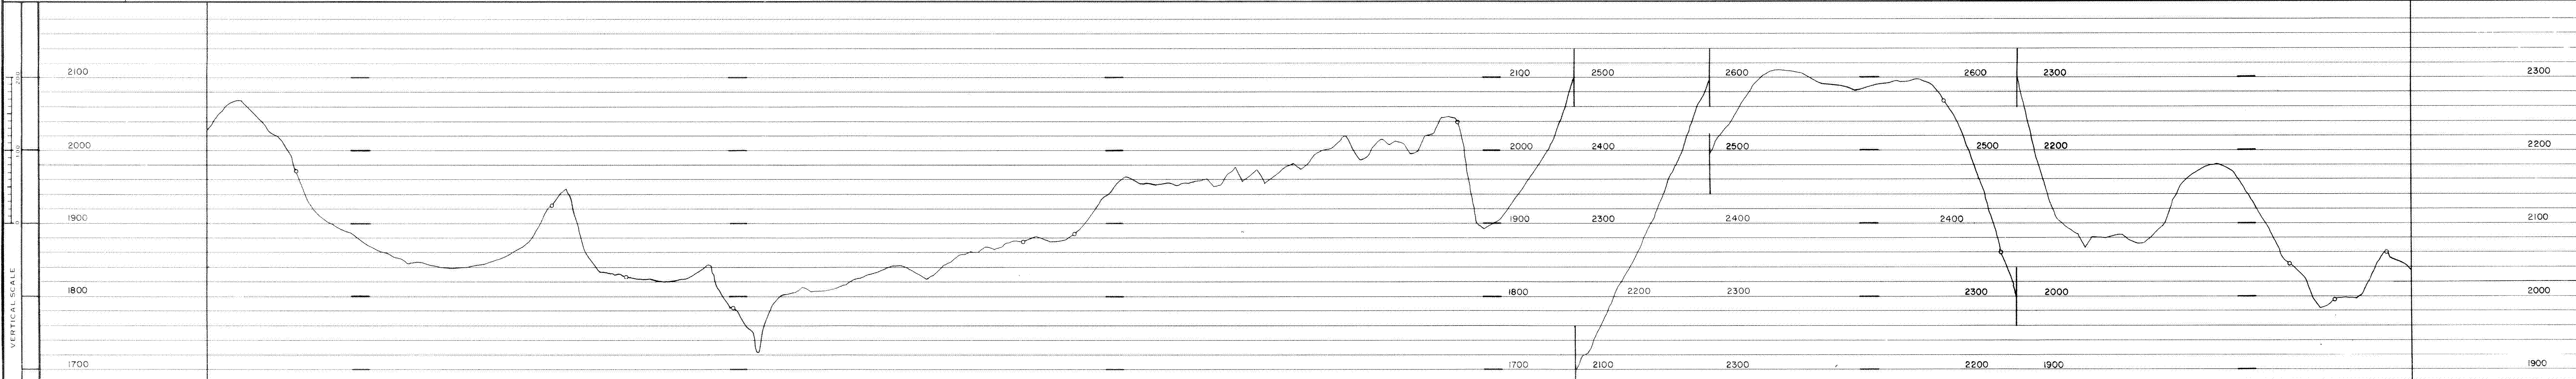


MATERIAL SUMMARY					REFERENCE DRAWINGS		NOTES				REVISION				BY		CHKD		APP.		ALASKAN NORTHWEST NATURAL GAS TRANSPORTATION COMPANY			
ITEM	DESCRIPTION	QUANTITY	ITEM	DESCRIPTION	QUANTITY	NO.	TITLE	NO.	DATE	REVISION	BY	CHKD	APP.	NO.	DATE	BY	CHKD	APP.	NO.	DATE	48" NATURAL GAS PIPELINE			
																					PIPELINE CONSTRUCTION			
																					M.P. 686.81 TO 692.51 REV. 3			
																					M.P. 688.70 TO 694.40 REV. 4			
																					ALASKA SEGMENT OF THE ALASKA NATURAL GAS TRANSPORTATION SYSTEM			
																					PHOTO			
																					DATE			
																					DATE			
																					SCALE IN FEET			
																					DRAWING NUMBER			
																					4680-16-00-B-P-122			
																					REV.			
																					4			
																					DISTRIBUTION CODE			

Prepared by ALASKA PHOTOGRAMMETRIC CONSULTANTS GROUP


CONSTRUCTION RESTRICTIONS
TOPOGRAPHY
LINE LIST NO.
WORKPAD LOCATIONS
MILE POST



PIPE	
PIPELINE DETAILS	MATCH LINE M.P. 692.03 REV. 3 M.P. 694.40 REV. 4 CR 16.16 M.P. 696.14 REV. 3 M.P. 698.03 REV. 4 AGR 16.16 M.P. 697.62 REV. 3 M.P. 698.48 REV. 4 MATCH LINE M.P. 698.20 REV. 3 M.P. 700.06 REV. 4

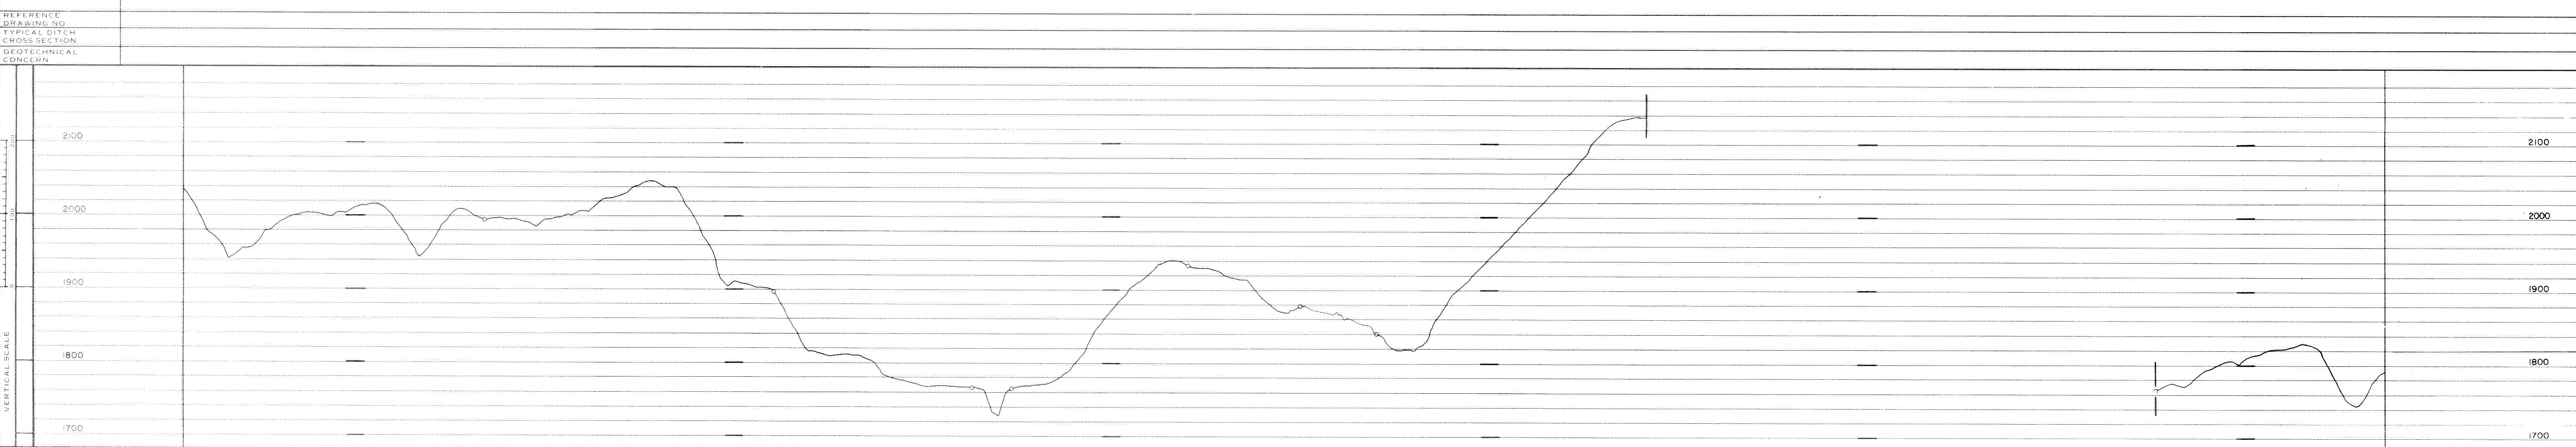[illegible]


CONSTRUCTION RESTRICTIONS
TOPOGRAPHY
LINE LIST NO.
WORKPAD LOCATIONS
MILE POST

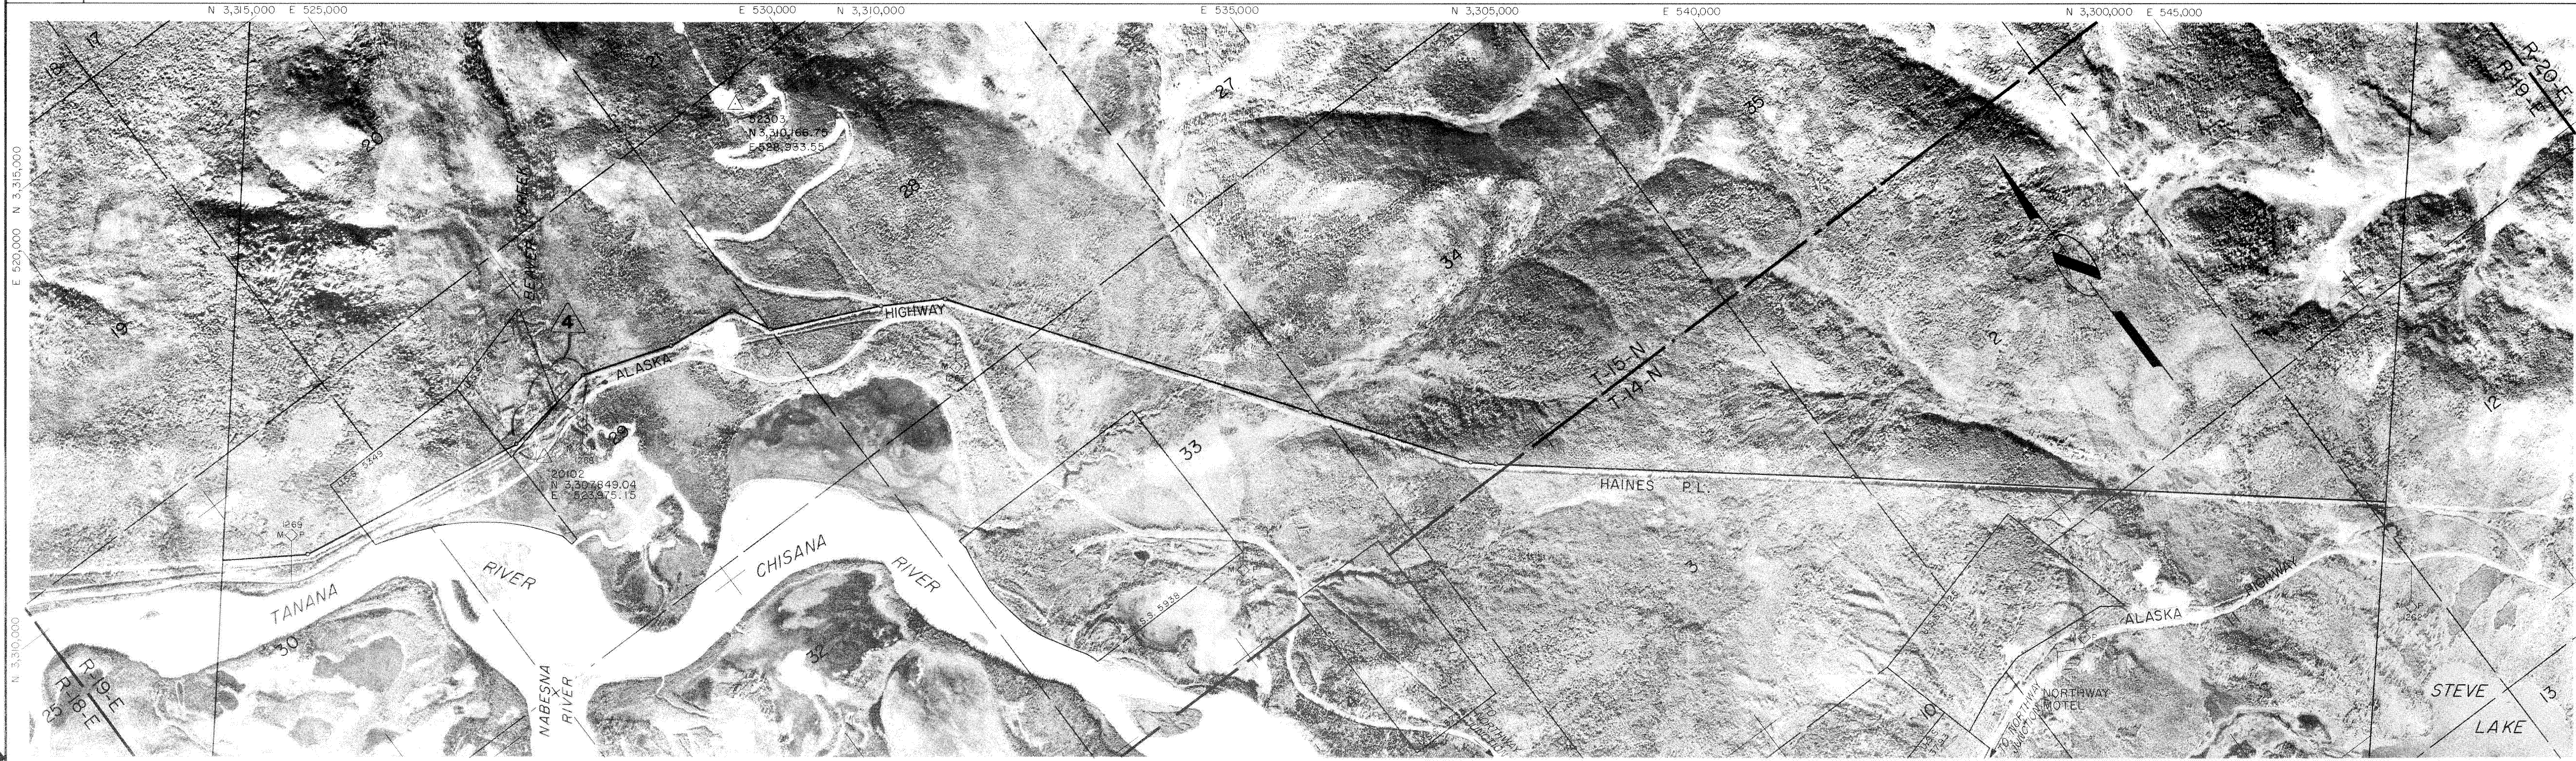

PIPE	
PIPELINE DETAILS	MATCH LINE M.P. 700.00 REV. 3 M.P. 700.06 REV. 4 ACR 16.12 M.P. 699.00 REV. 3 M.P. 700.00 REV. 4 ACR 16.13 M.P. 699.77 REV. 3 M.P. 701.13 REV. 4
REFERENCE DRAWING NO. TYPICAL DITCH CROSS SECTION GEOLOGICAL CONCERN	

NO. BY HOW. COMPANY							REFERENCE DRAWING		NOTES		NO. DATE			REVISION			BY	CHECK	APP.	ALASKAN NORTHWEST NATURAL GAS TRANSPORTATION COMPANY 48" NATURAL GAS PIPELINE PIPELINE CONSTRUCTION M.P. 698.20 TO 704.02 REV. 3 M.P. 700.06 TO 705.88 REV. 4 ALASKA SEGMENT OF THE ALASKA NATURAL GAS TRANSPORTATION SYSTEM FROM TO DATE			
---------------------	--	--	--	--	--	--	-------------------	--	-------	--	----------	--	--	----------	--	--	----	-------	------	--	--	--	--

CONSTRUCTION RESTRICTIONS
TOPOGRAPHY
LINE LIST NO
WORKPAD LOCATIONS
MILE POST

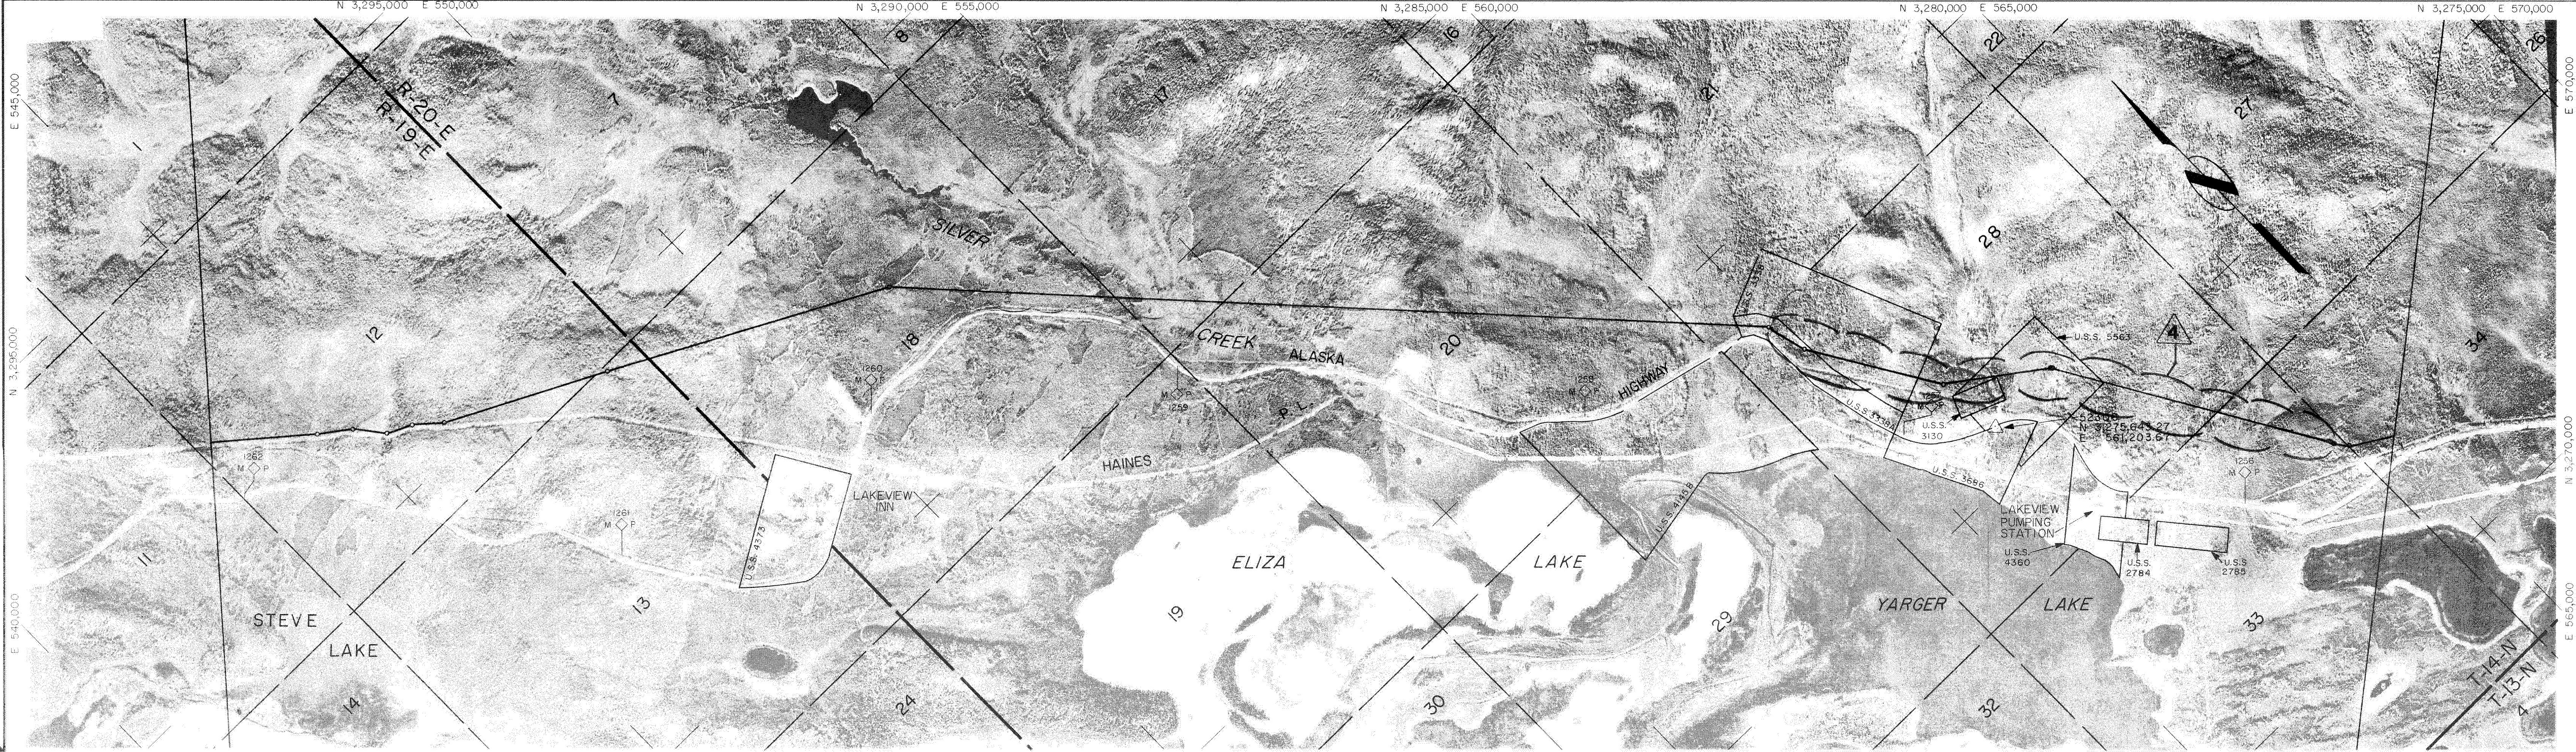[illegible]