
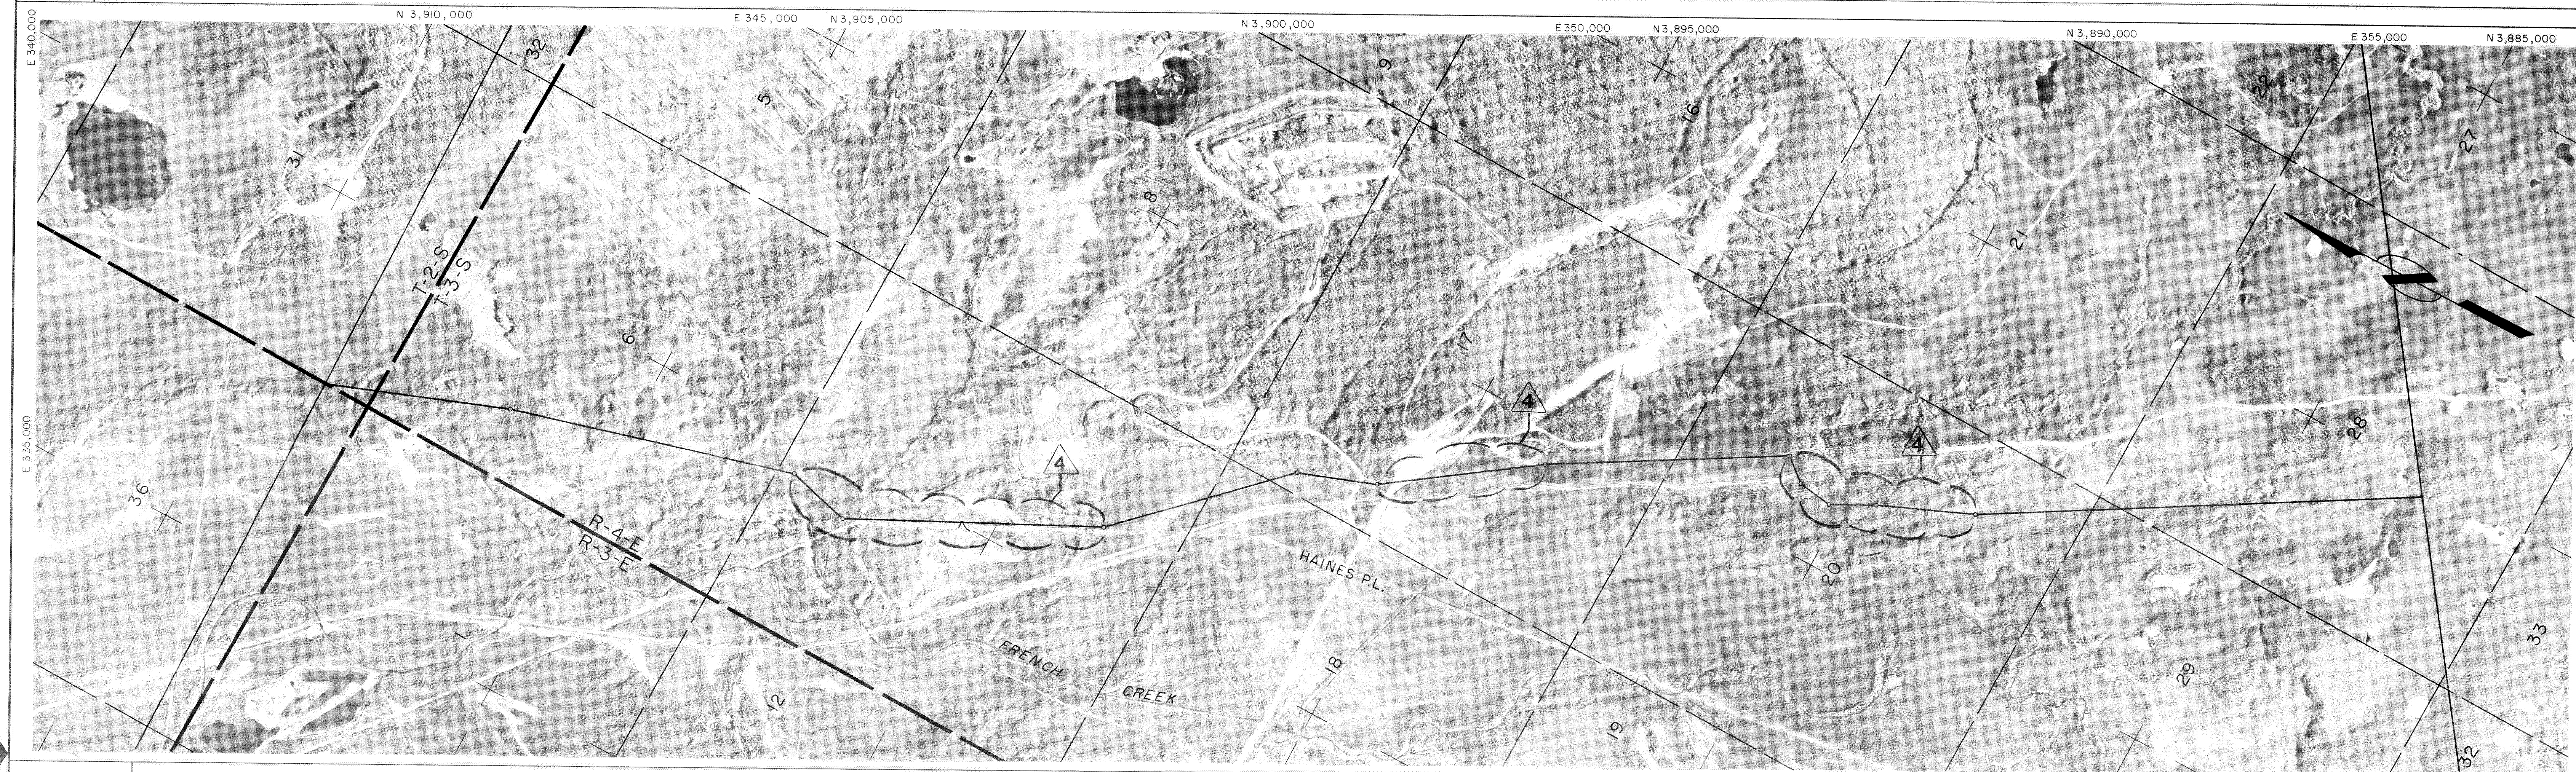


CONSTRUCTION RESTRICTIONS
TOPOGRAPHY
LINE LIST NO.
WORKPAD LOCATIONS
MPLE POST

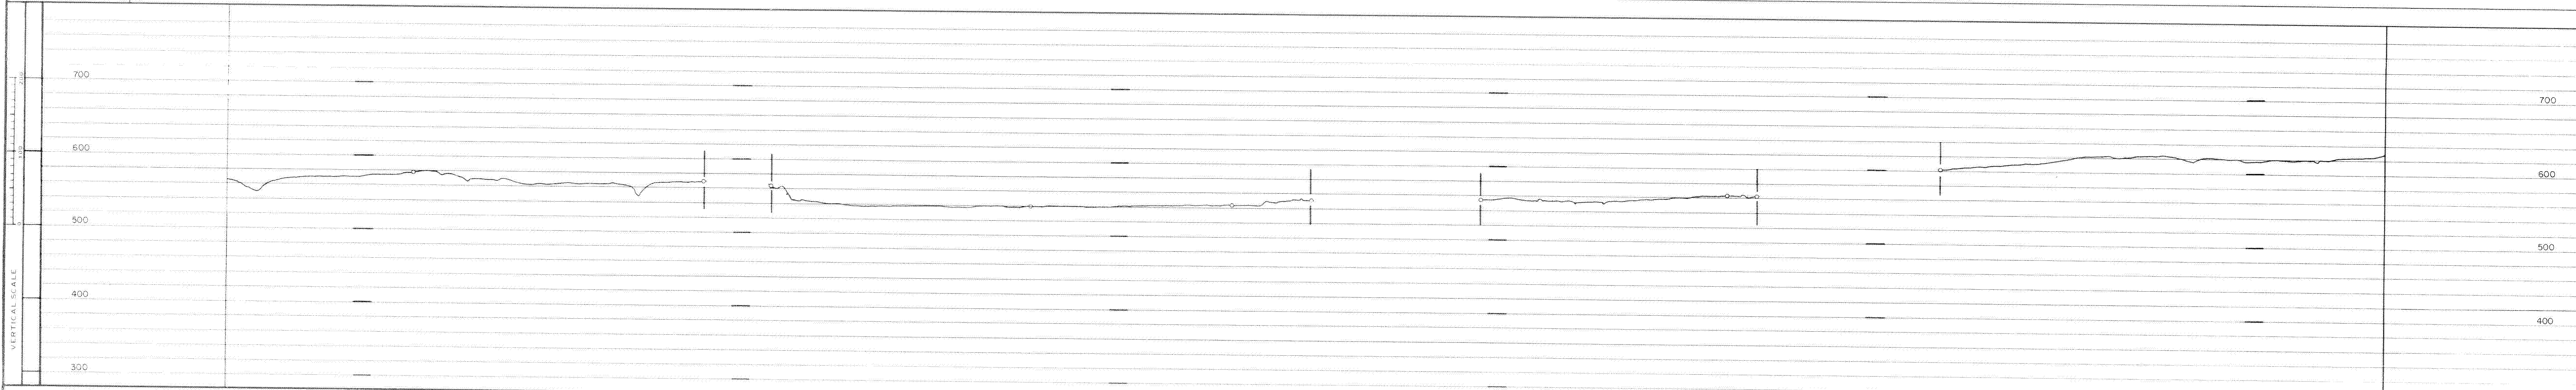


PIPE	
PIPELINE DETAILS	MATCH LINE M.P. 483.61 REV. 3 M.P. 486.04 REV. 4 ACR 14.19 M.P. 488.86 REV. 3 M.P. 487.27 REV. 4 ACR 14.29 ACR 14.19 M.P. 485.71 REV. 3 M.P. 488.12 REV. 4 ACR 14.25 ACR 14.29 M.P. 486.38 REV. 3 M.P. 488.85 REV. 4 ACR 14.25 M.P. 486.76 REV. 3 M.P. 489.28 REV. 4 ACR 14.16 M.P. 487.50 REV. 3 M.P. 489.99 REV. 4 ACR 14.16 M.P. 488.00 REV. 3 M.P. 490.47 REV. 4
REFERENCE DRAWING NO.	
TYPICAL DITCH CROSS SECTION	
GEOTECHNICAL CONCERN	
MATCH LINE	M.P. 489.00 REV. 3 M.P. 491.62 REV. 4

[illegible]

[illegible]



PIPE	
PIPELINE DETAILS	MATCH LINE M.P. 495.22 REV. 3 M.P. 497.00 REV. 4 ACR 14.11 M.P. 496.40 REV. 3 M.P. 496.19 REV. 4 ACR 14.11 M.P. 496.94 REV. 3 M.P. 496.66 REV. 4 ACR 14.23 M.P. 497.72 REV. 3 M.P. 499.46 REV. 4 ACR 14.23 M.P. 498.86 REV. 3 M.P. 500.66 REV. 4 MATCH LINE M.P. 500.66 REV. 3 M.P. 502.62 REV. 4
REFERENCE	
DRAWING NO.	
TYPICAL DITCH	
CROSS SECTION	
GEOTECHNICAL CONCERN	

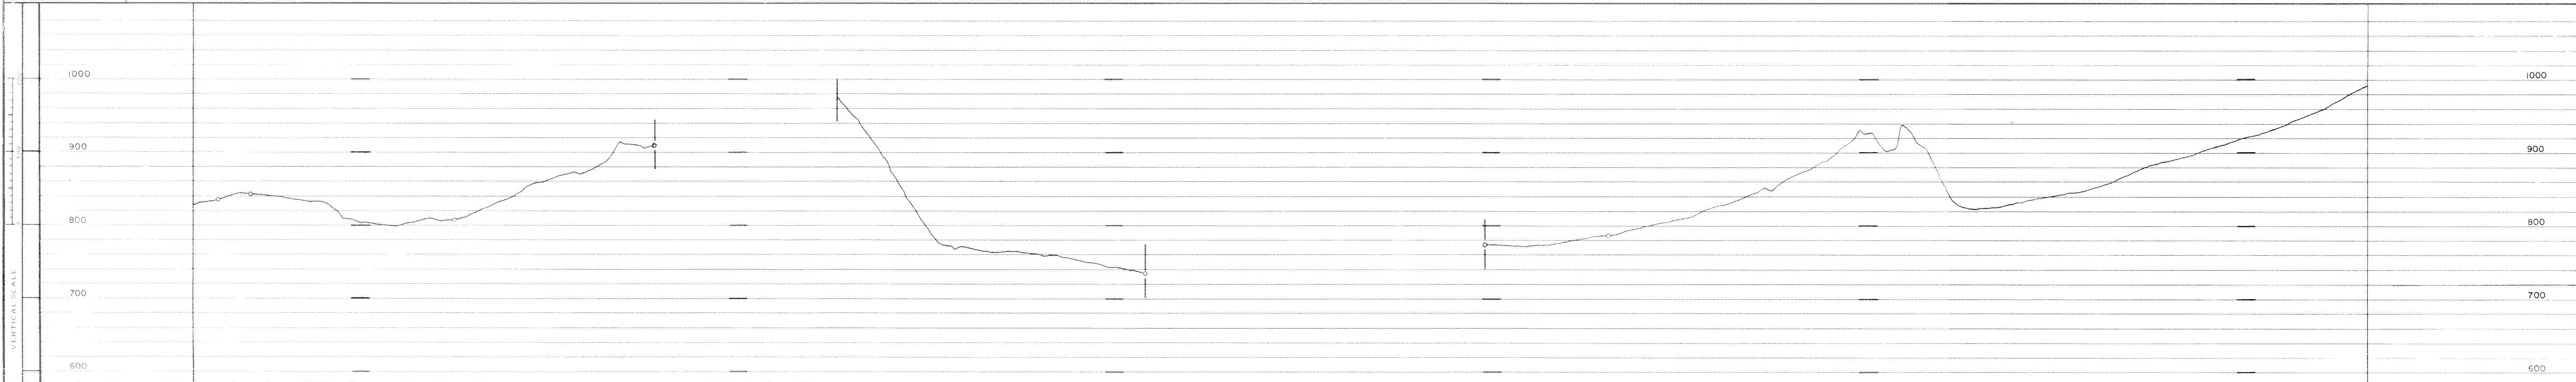

MATERIAL SUMMARY						REFERENCE DRAWINGS		NOTES			REVISION			BY			CHKD			APP			ALASKAN NORTHWEST NATURAL GAS TRANSPORTATION COMPANY 48" NATURAL GAS PIPELINE PIPELINE CONSTRUCTION REV. 3 M.P. 497.00 TO 502.62 REV. 4 ALASKA SEGMENT OF THE ALASKA NATURAL GAS TRANSPORTATION SYSTEM SCALE IN FEET DRAWING NUMBER 4680-14-00-B-P-088 REV. 4				
ITEM	DESCRIPTION	QUANTITY	ITEM	DESCRIPTION	QUANTITY	NO.	TITLE	NOTICE			NO.	DATE	REVISION			BY			CHKD			APP					


CONSTRUCTION RESTRICTIONS
TOPOGRAPHY
LINE LIST NO.
WORKPAD LOCATIONS
MILE POST




PIPE	
PIPELINE DETAILS	<u>WATER LINE</u> M.P. 500.06 REV. 3 M.P. 500.62 REV. 4 <u>ACR 15.4</u> M.P. 501.06 REV. 3 M.P. 502.62 REV. 4 <u>ACR 15.4</u> M.P. 501.06 REV. 3 M.P. 502.62 REV. 4 <u>ACR 15.13</u> M.P. 502.76 REV. 3 M.P. 504.69 REV. 4 <u>WATER LINE</u> M.P. 506.62 REV. 3 M.P. 508.60 REV. 4
REFERENCE DRAWING NO.	
TYPICAL DITCH CROSS SECTION	
GEOTECHNICAL CONCERN	

[illegible]

CONSTRUCTION RESTRICTIONS
TOPOGRAPHY
LINE LIST NO
WORKPAD LOCATIONS
MILE POST

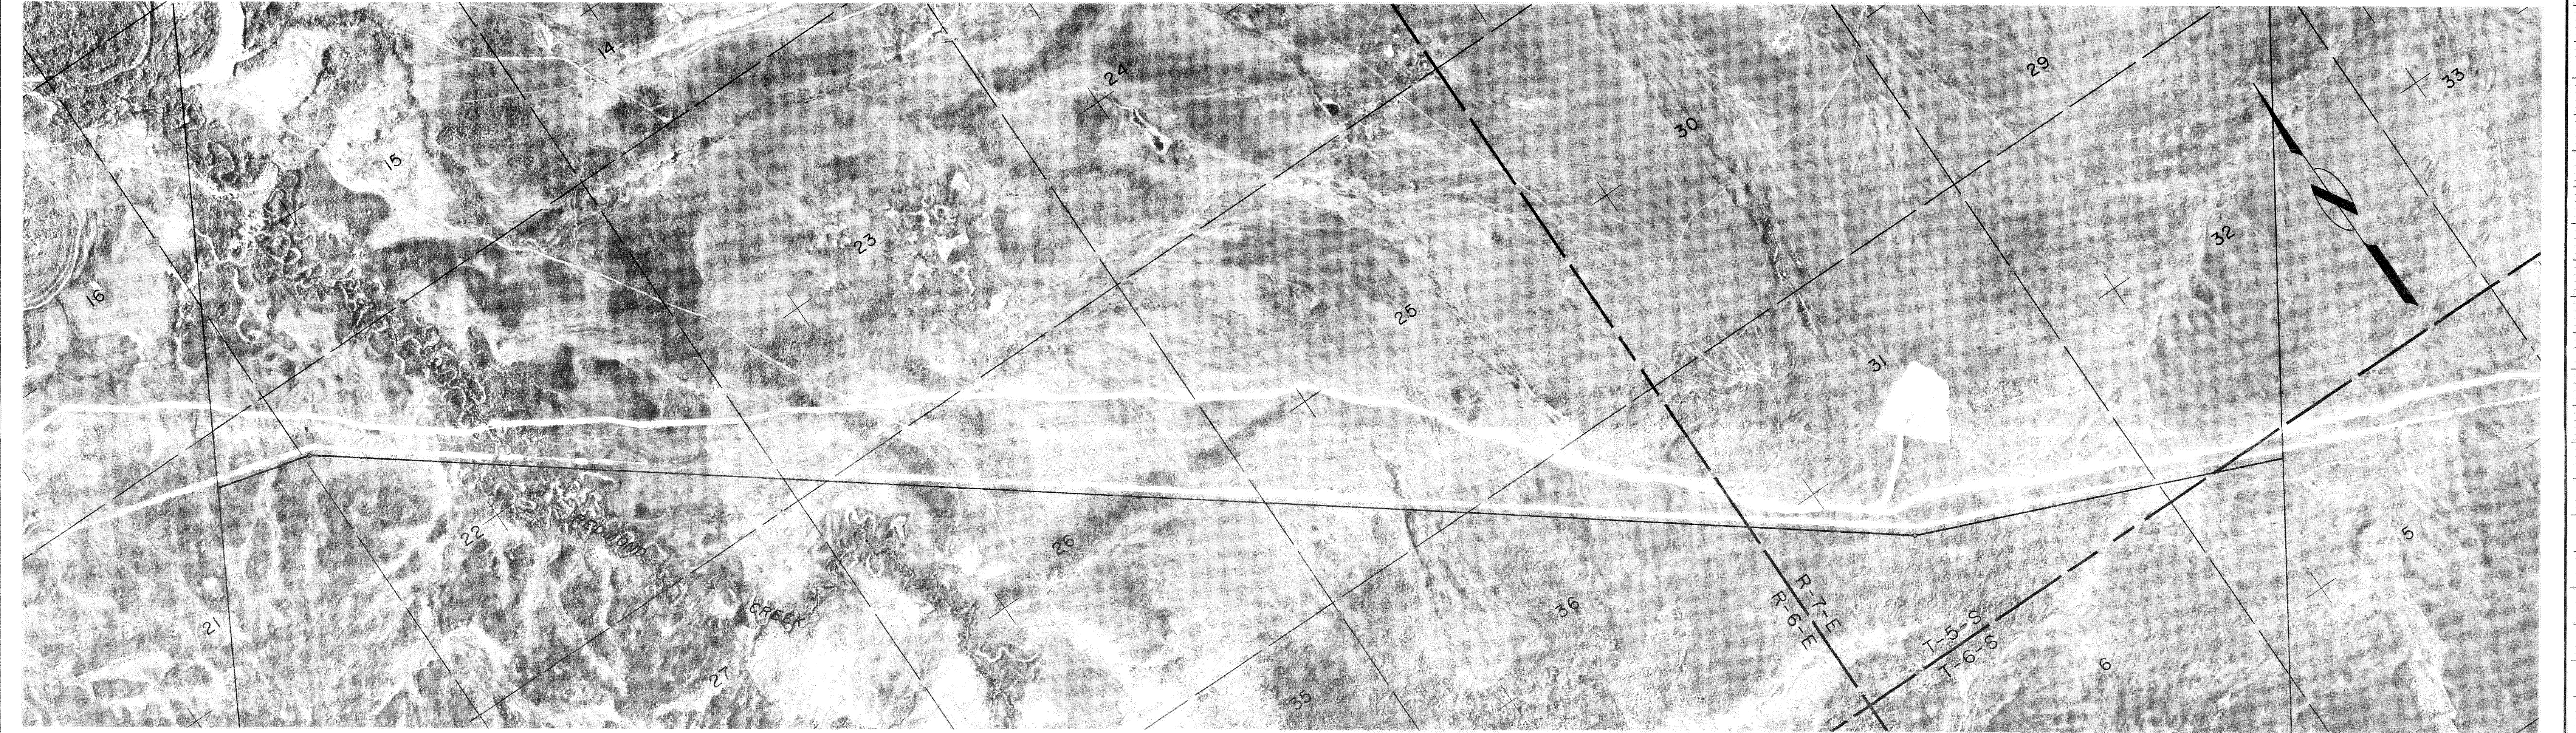

PIPE	
PIPELINE DETAILS	MATCH LINE MP 506.62 REV. 3 16 P. 506.69 REV. 3 MATCH LINE MP 512.03 REV. 3 MP 514.01 REV. 4
REFERENCE DRAWING NO.	
TYPICAL DITCH CROSS SECTION	
GEOTECHNICAL CONCERN	

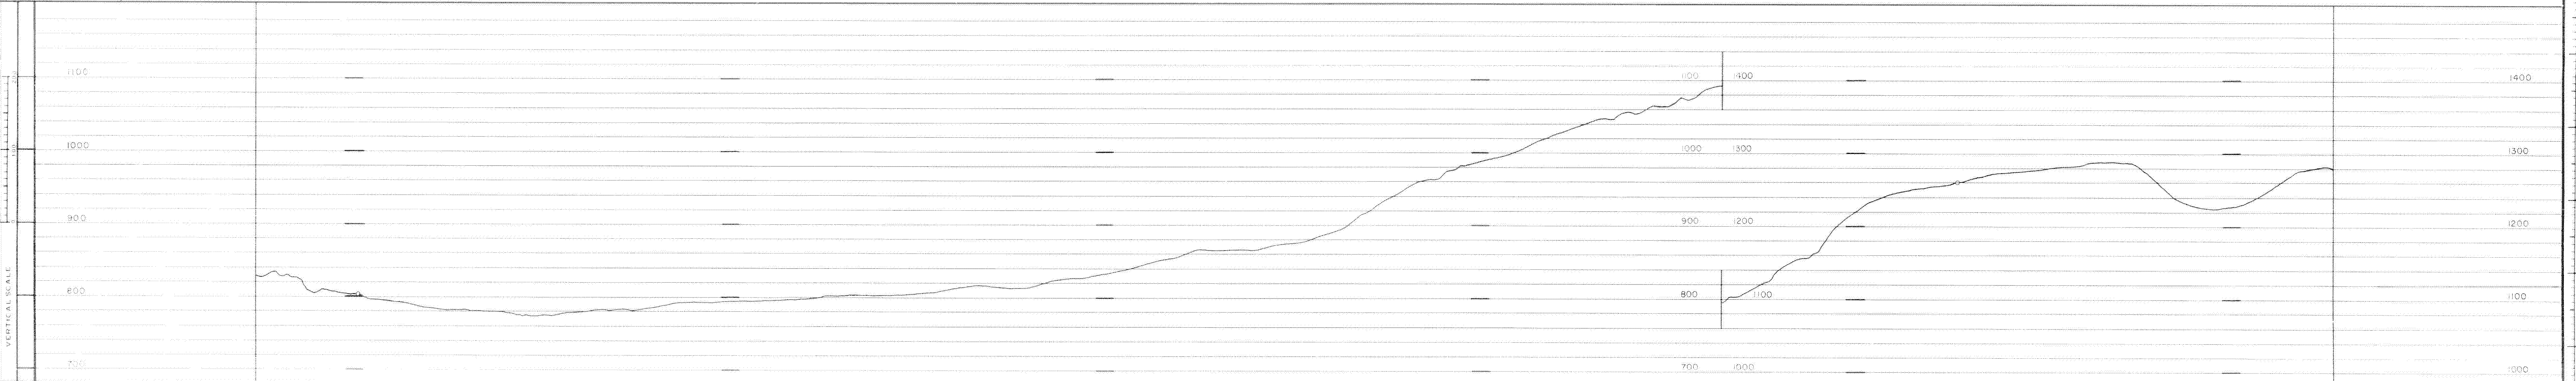[illegible]