YUKON PACIFIC CORPORATION

TRANS-ALASKA GAS SYSTEM

PRUDHOE BAY TO PORT VALDEZ, ALASKA
36″ O.D. NATURAL GAS PIPELINE

LEGEND

- PROPOSED TAGS PIPELINE ROUTE
- TAGS MILEPOST (1 Mile)
- 200 TAGS MILEPOST (5 Mile)
- EXISTING TAPS PIPELINE (A/G)
- EXISTING TAPS PIPELINE (B/G)
- TRANSITION, TAPS (A/G) TO (B/G)
- TRANSITION, TAPS (B/G) TO (A/G)
- EXISTING FOREIGN PIPELINE
- PROPOSED ANGTS PIPELINE
- HIGHWAY
- EXISTING NORTH SLOPE PRODUCTION FACILITIES



ABBREVIATIONS


TAGS	TRANS-ALASKA GAS SYSTEM
TAPS	TRANS-ALASKA PIPELINE SYSTEM
ANGTS	ALASKA NATURAL GAS TRANSPORTATION SYSTEM
FGL	FUEL GAS LINE (ALYESKA)
A/G	ABOVE GROUND
B/G	BELOW GROUND
M.P.	MILEPOST
R.O.W.	RIGHT OF WAY
INT.	INTERMITTENT (STREAM)
U.M.	UMIAT MERIDIAN
F.M.	FAIRBANKS MERIDIAN
C.R.M.	COPPER RIVER MERIDIAN


REF
ALASKA
TD
195
.G3
F36
1988
maps

CONSORTIUM LIBRARY, ANCHORAGE, AK

MAPS NOT AVAILABLE FOR CHECKOUT

FEDERAL R.O.W. GRANT - EXHIBIT A
BLM SERIAL No.'s AA53559 & FF83941

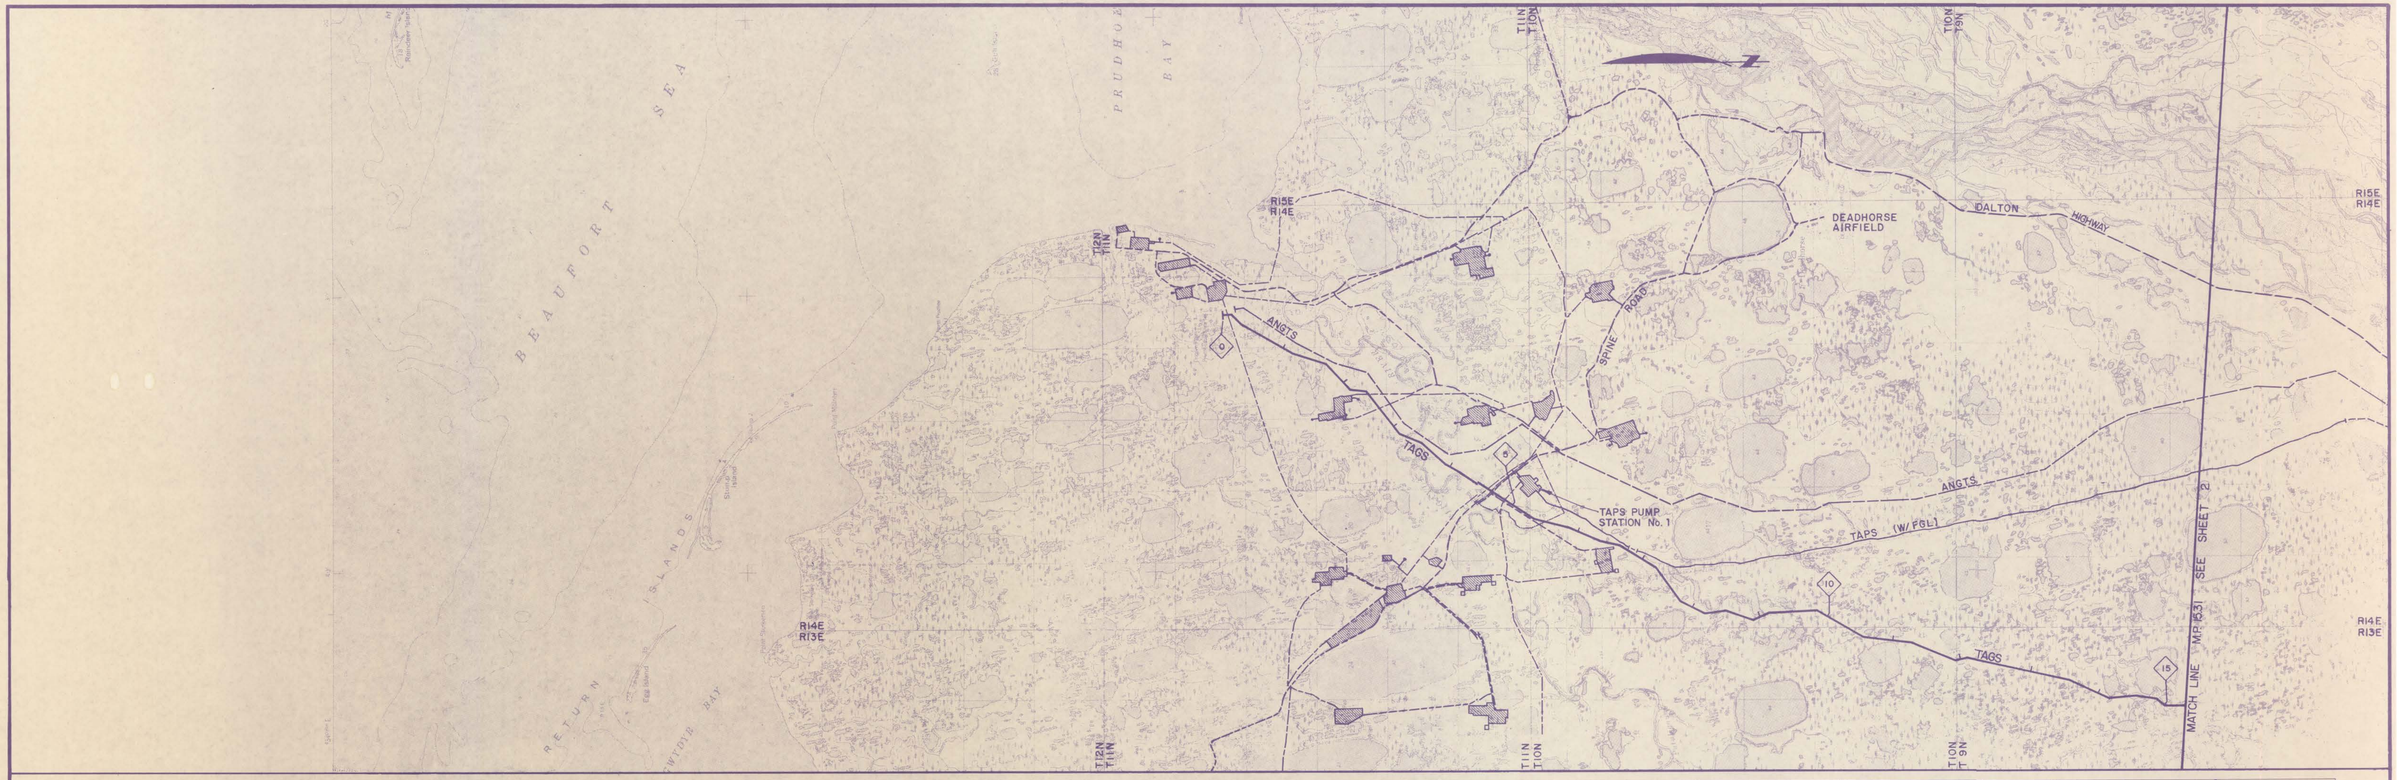

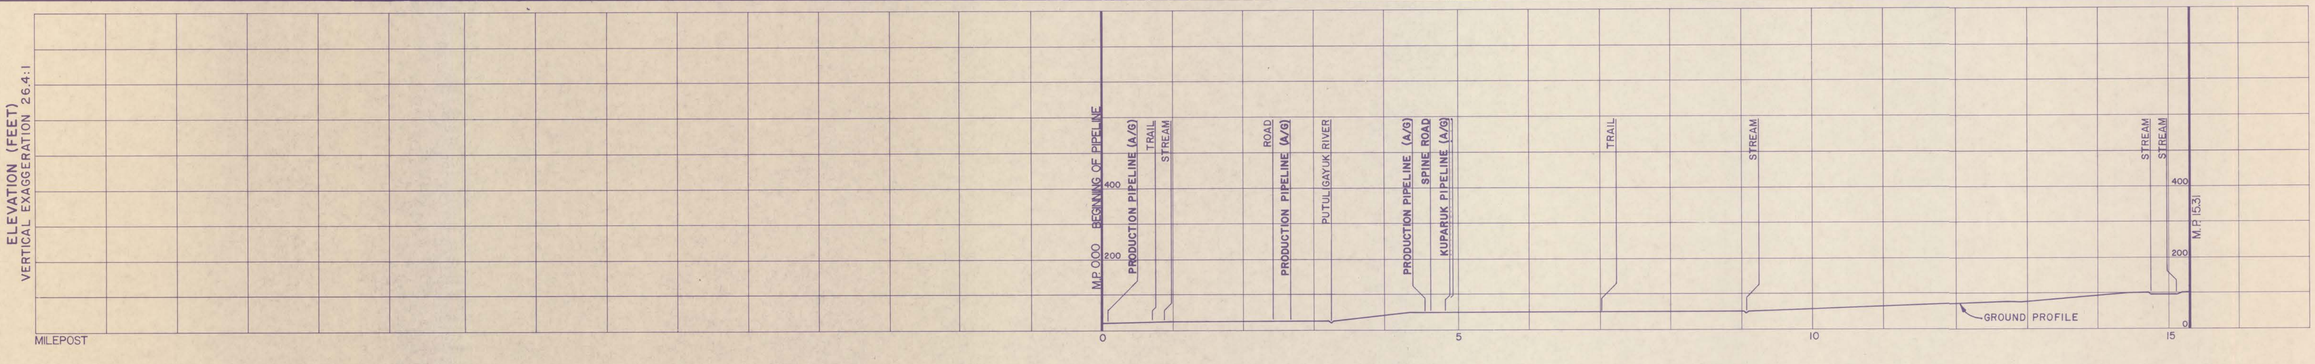

NO.	DATE	REVISIONS	BY	APP.
0	61588	FEDERAL R.O.W. GRANT - EXHIBIT A	ELB	KAW
		BLM SERIAL No.'s AA53559 & FF83941		

NO.	DATE	REVISIONS	BY	APP.

NOTICE

This document and the data and information upon which it is based is confidential and/or proprietary to the Yukon Pacific Corporation and neither this document nor the information upon which it is based shall be duplicated, used, or disclosed except as authorized in writing by Yukon Pacific Corporation.

U.S.G.S. MAPS

BEECHEY POINT A-3, A-4

MAP INDEX

BASE

YUKON PACIFIC CORPORATION

TRANS-ALASKA GAS SYSTEM


PRUDHOE BAY TO PORT VALDEZ


36" O.D. NATURAL GAS PIPELINE

MILEPOST 0.00 TO 15.31

SCALE: 1" = 1 MILE HORIZ., 1" = 200' VERT. | DATE: JUNE 15, 1988

DESIGNED	MCM
DRAWN	ELB
APPROVED	KAW
DRAWING SERIES	TAGS - 01
REV.	0
Sheet	1 of 31

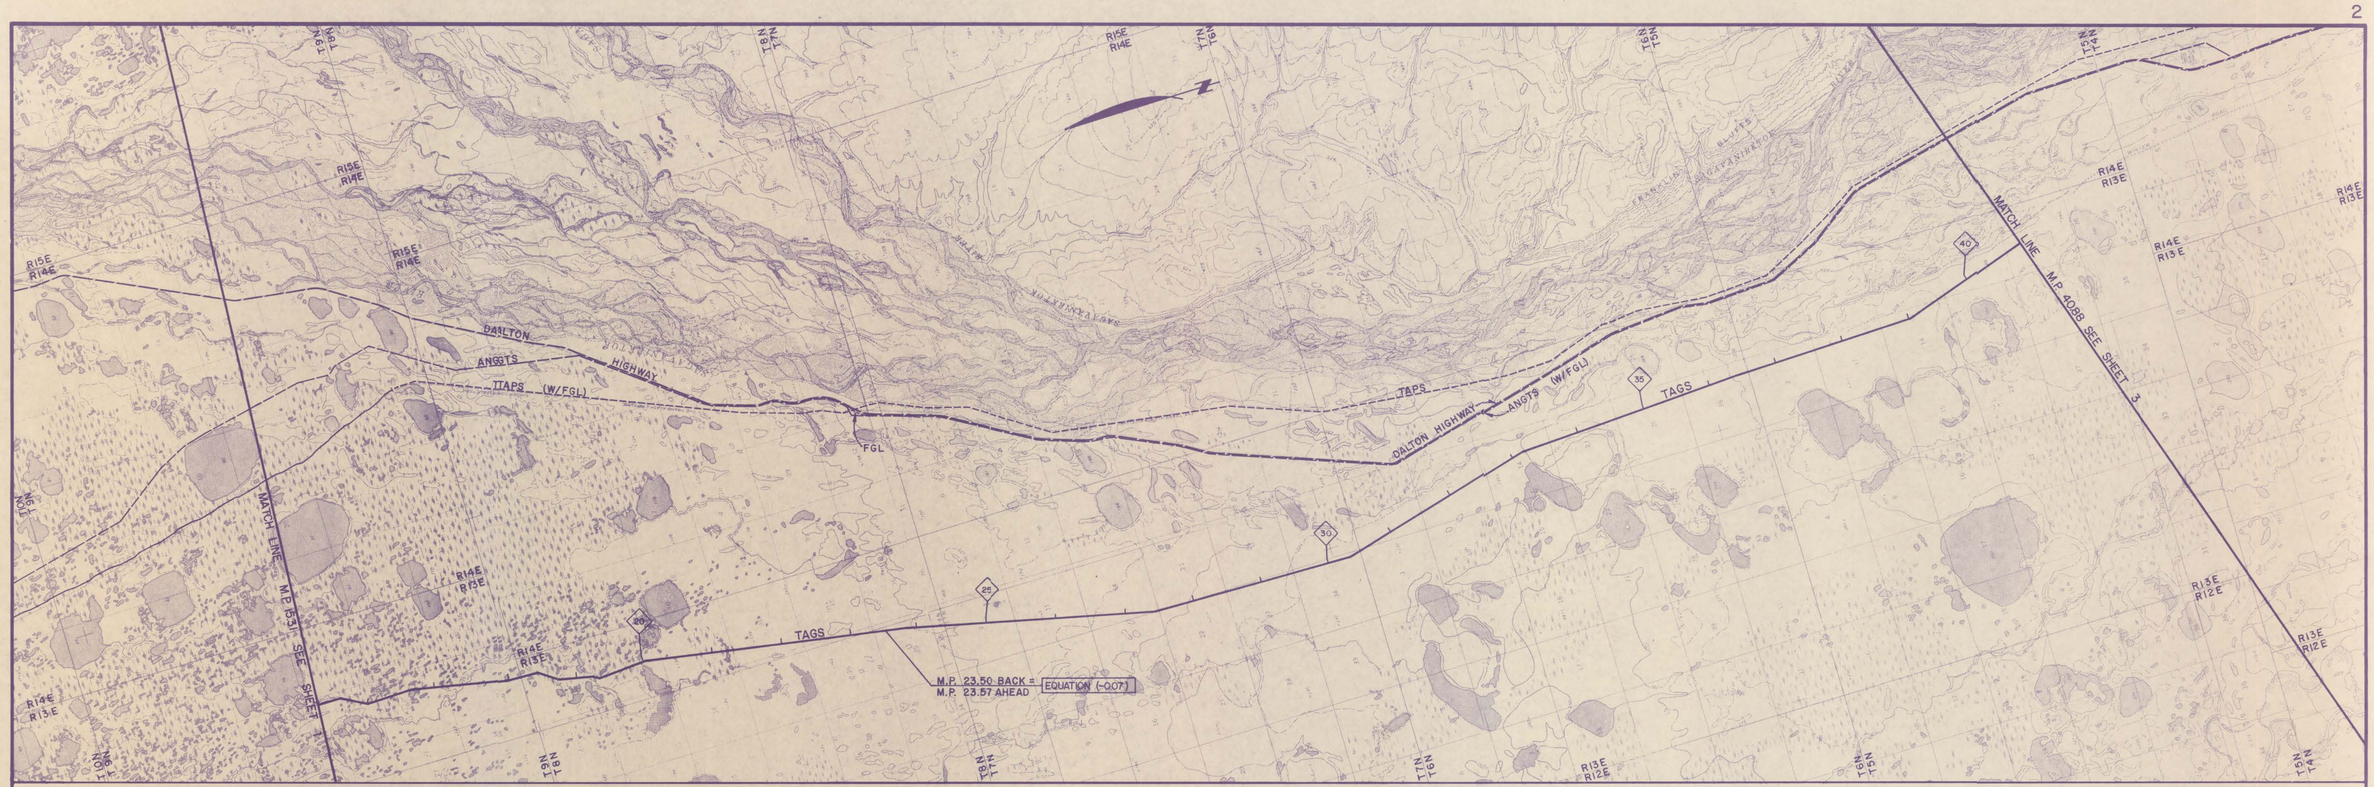

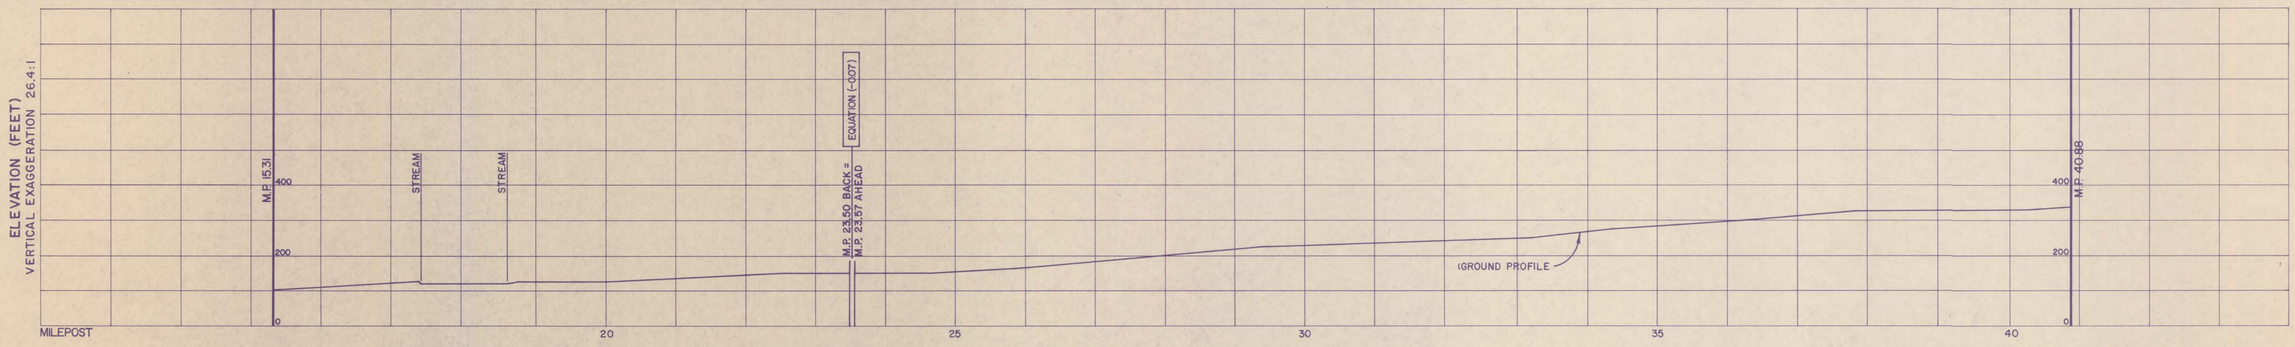

NO.	DATE	REVISIONS	BY	APP.
0	6/88	FEDERAL R.O.W. GRANT - EXHIBIT A	ELB	KAW
		BLM SERIAL No.'s AA53559 & FF83941		

NO.	DATE	REVISIONS	BY	APP.

NOTICE

This document and the data and information upon which it is based is confidential and/or proprietary to the Yukon Pacific Corporation and neither this document nor the information upon which it is based shall be duplicated, used, or disclosed except as authorized in writing by Yukon Pacific Corporation.

U.S.G.S. MAPS

BEECHEY POINT A-3, A-4
SAGAVANIRKTOK C-3, C-4, D-3, D-4

MAP INDEX

BASE

YUKON PACIFIC CORPORATION

TRANS-ALASKA GAS SYSTEM


PRUDHOE BAY TO PORT VALDEZ


36" O.D. NATURAL GAS PIPELINE

MILEPOST 15.31 TO 40.88

SCALE: 1" = 1 MILE HORIZ., 1" = 200' VERT. | DATE: JUNE 15, 1988

DESIGNED	MCM
DRAWN	ELB
APPROVED	KAW
DRAWING SERIES	TAGS - 01
REV.	0
Sheet	2 of 31

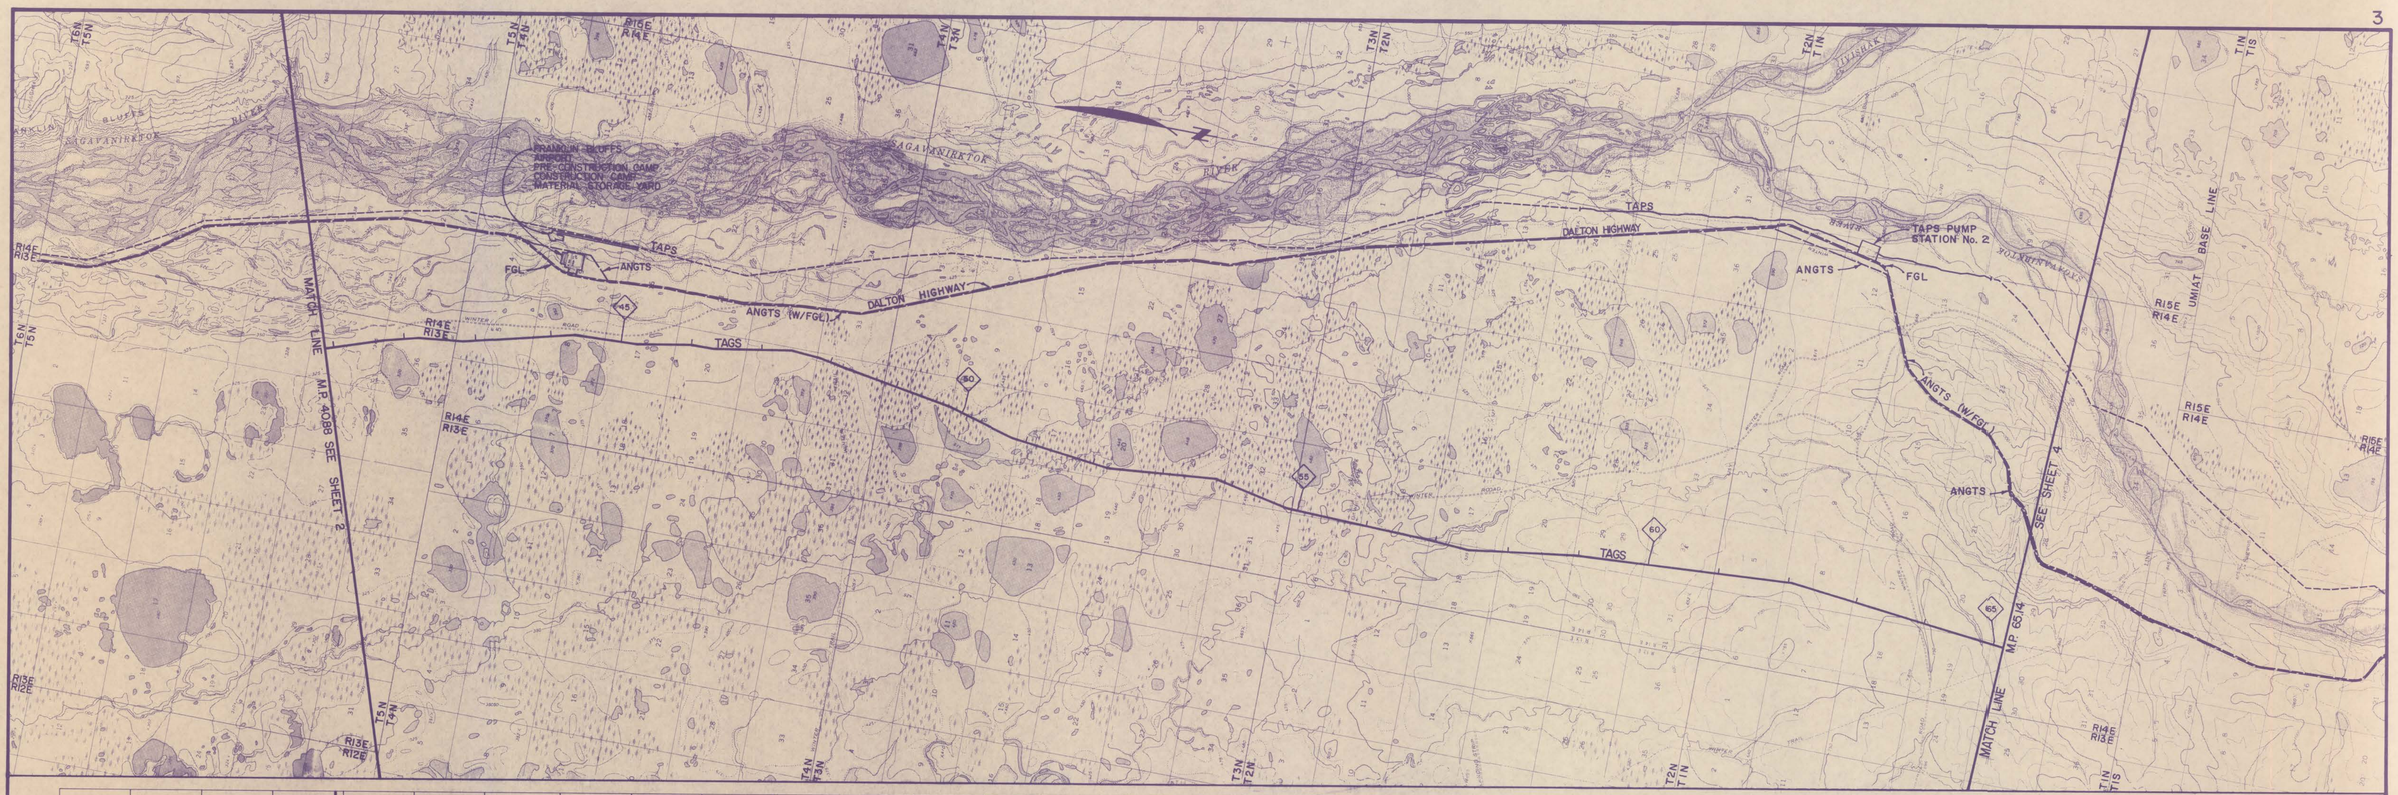

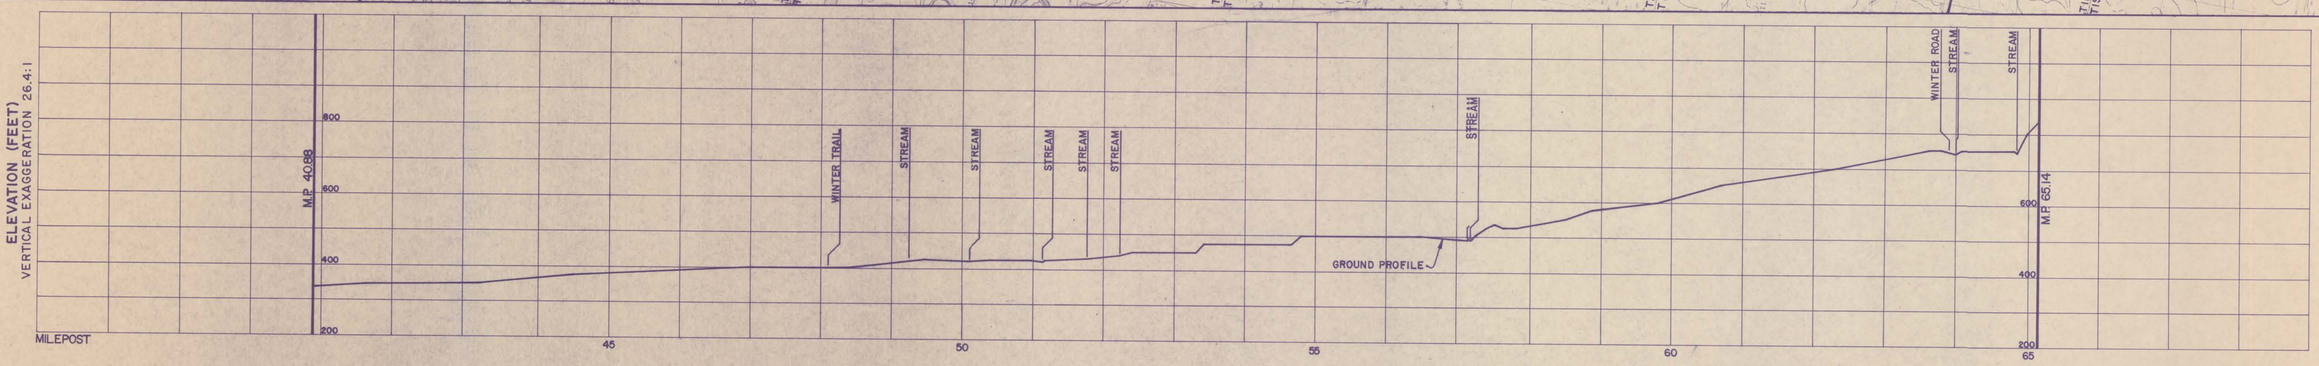

NO.	DATE	REVISIONS	BY	APP.	NO.	DATE	REVISIONS	BY	APP.
0	6/88	FEDERAL R.O.W. GRANT - EXHIBIT A	ELB	KAW					
		BLM SERIAL No's AA53559 & FF83941							

NOTICE

This document and the data and information upon which it is based is confidential and/or proprietary to the Yukon Pacific Corporation and neither this document nor the information upon which it is based shall be duplicated, used, or disclosed except as authorized in writing by Yukon Pacific Corporation.

U.S.G.S. MAPS

SAGAVANIRKTOK B-3,B-4,C-3,C-4,D-3,D-4

MAP INDEX

BASE

YUKON PACIFIC CORPORATION

TRANS-ALASKA GAS SYSTEM


PRUDHOE BAY TO PORT VALDEZ


36" O.D. NATURAL GAS PIPELINE

MILEPOST 40.88 TO 65.14

SCALE: 1" = 1 MILE HORIZ., 1" = 200' VERT. DATE: JUNE 15, 1988

DESIGNED	MCM
DRAWN	ELB
APPROVED	KAW
DRAWING SERIES	TAGS - 01
REV.	0
Sheet	3 of 31

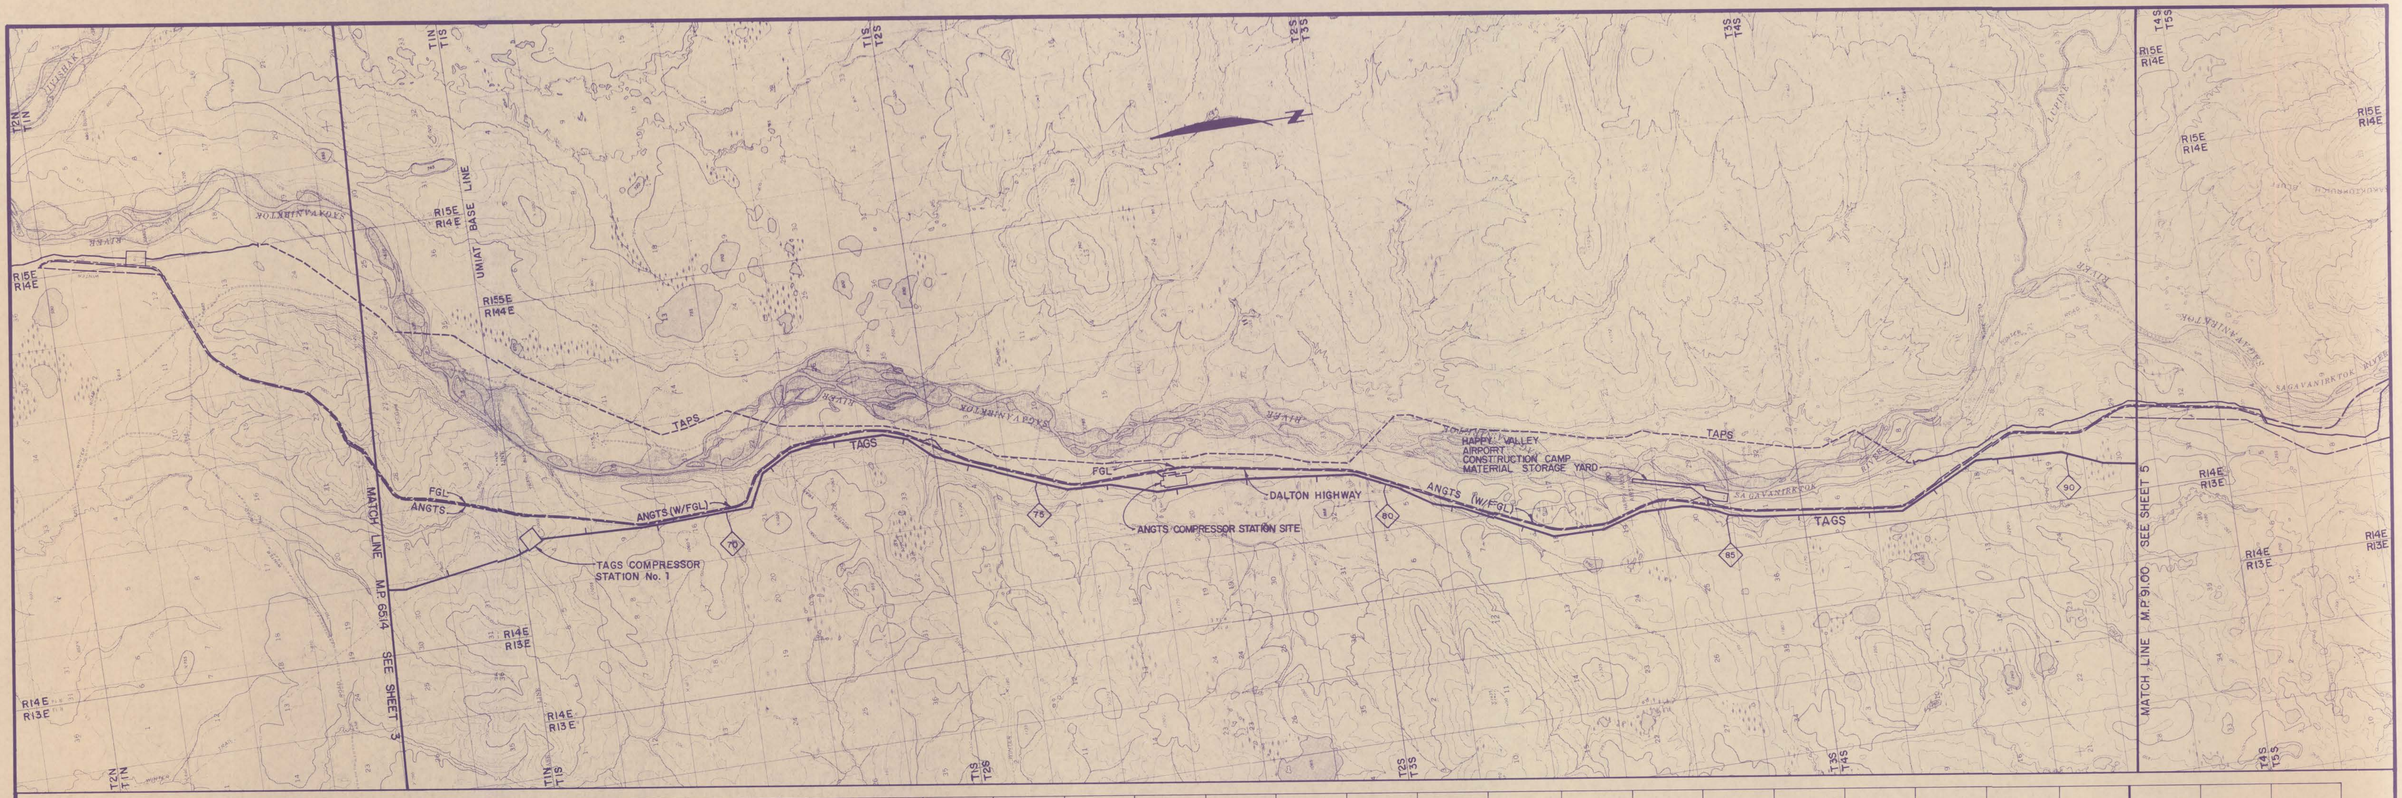

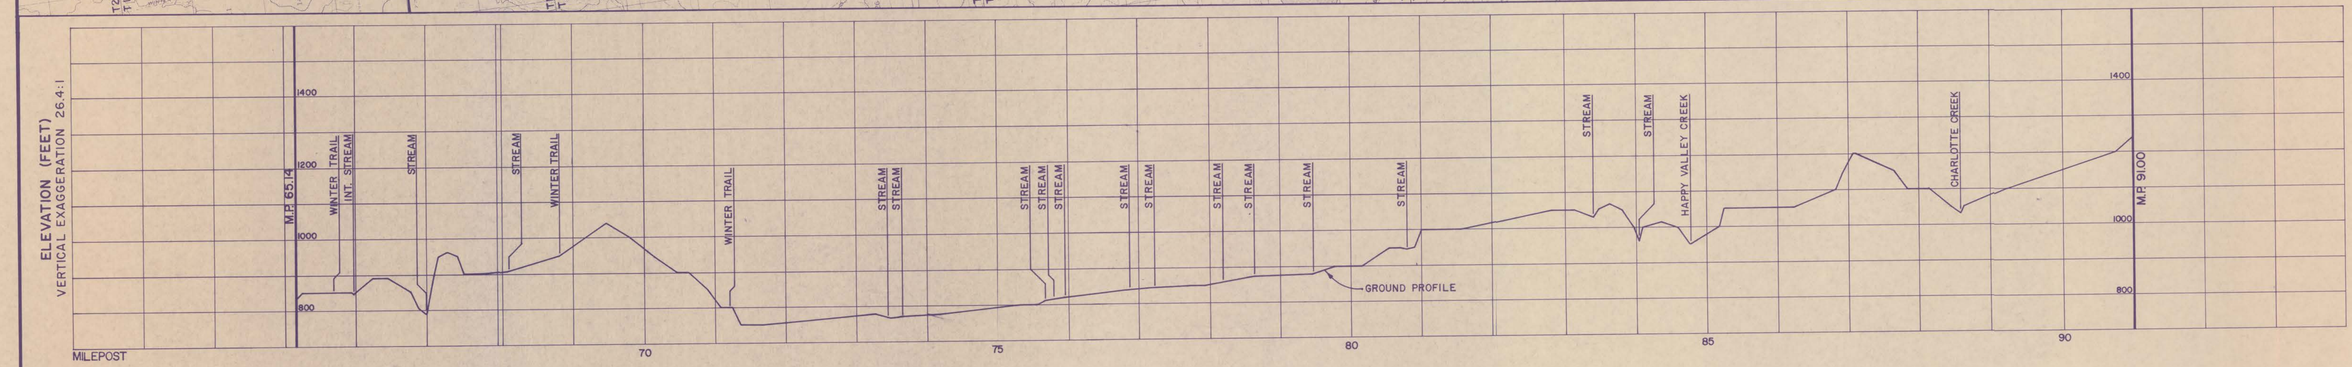

NO.	DATE	REVISIONS	BY	APP.
0	6-6-88	FEDERAL R.O.W. GRANT - EXHIBIT A BLM SERIAL No.'s AA53559 & FF83941	ELB	KAW

NOTICE

This document and the data and information upon which it is based is confidential and/or proprietary to the Yukon Pacific Corporation and neither this document nor the information upon which it is based shall be duplicated, used, or disclosed except as authorized in writing by Yukon Pacific Corporation.

U.S.G.S. MAPS

SAGAVANIRKTOK A-3, A-4, B-3, B-4

MAP INDEX

BASE

YUKON PACIFIC CORPORATION

TRANS-ALASKA GAS SYSTEM


PRUDHOE BAY TO PORT VALDEZ


36" O.D. NATURAL GAS PIPELINE

MILEPOST 65.14 TO 91.00

SCALE: 1" = 1 MILE HORIZ., 1" = 200' VERT. DATE: JUNE 15, 1988

DESIGNED	MCM
DRAWN	ELB
APPROVED	KAW
DRAWING SERIES	TAGS - 01
REV.	0
Sheet	4 of 31

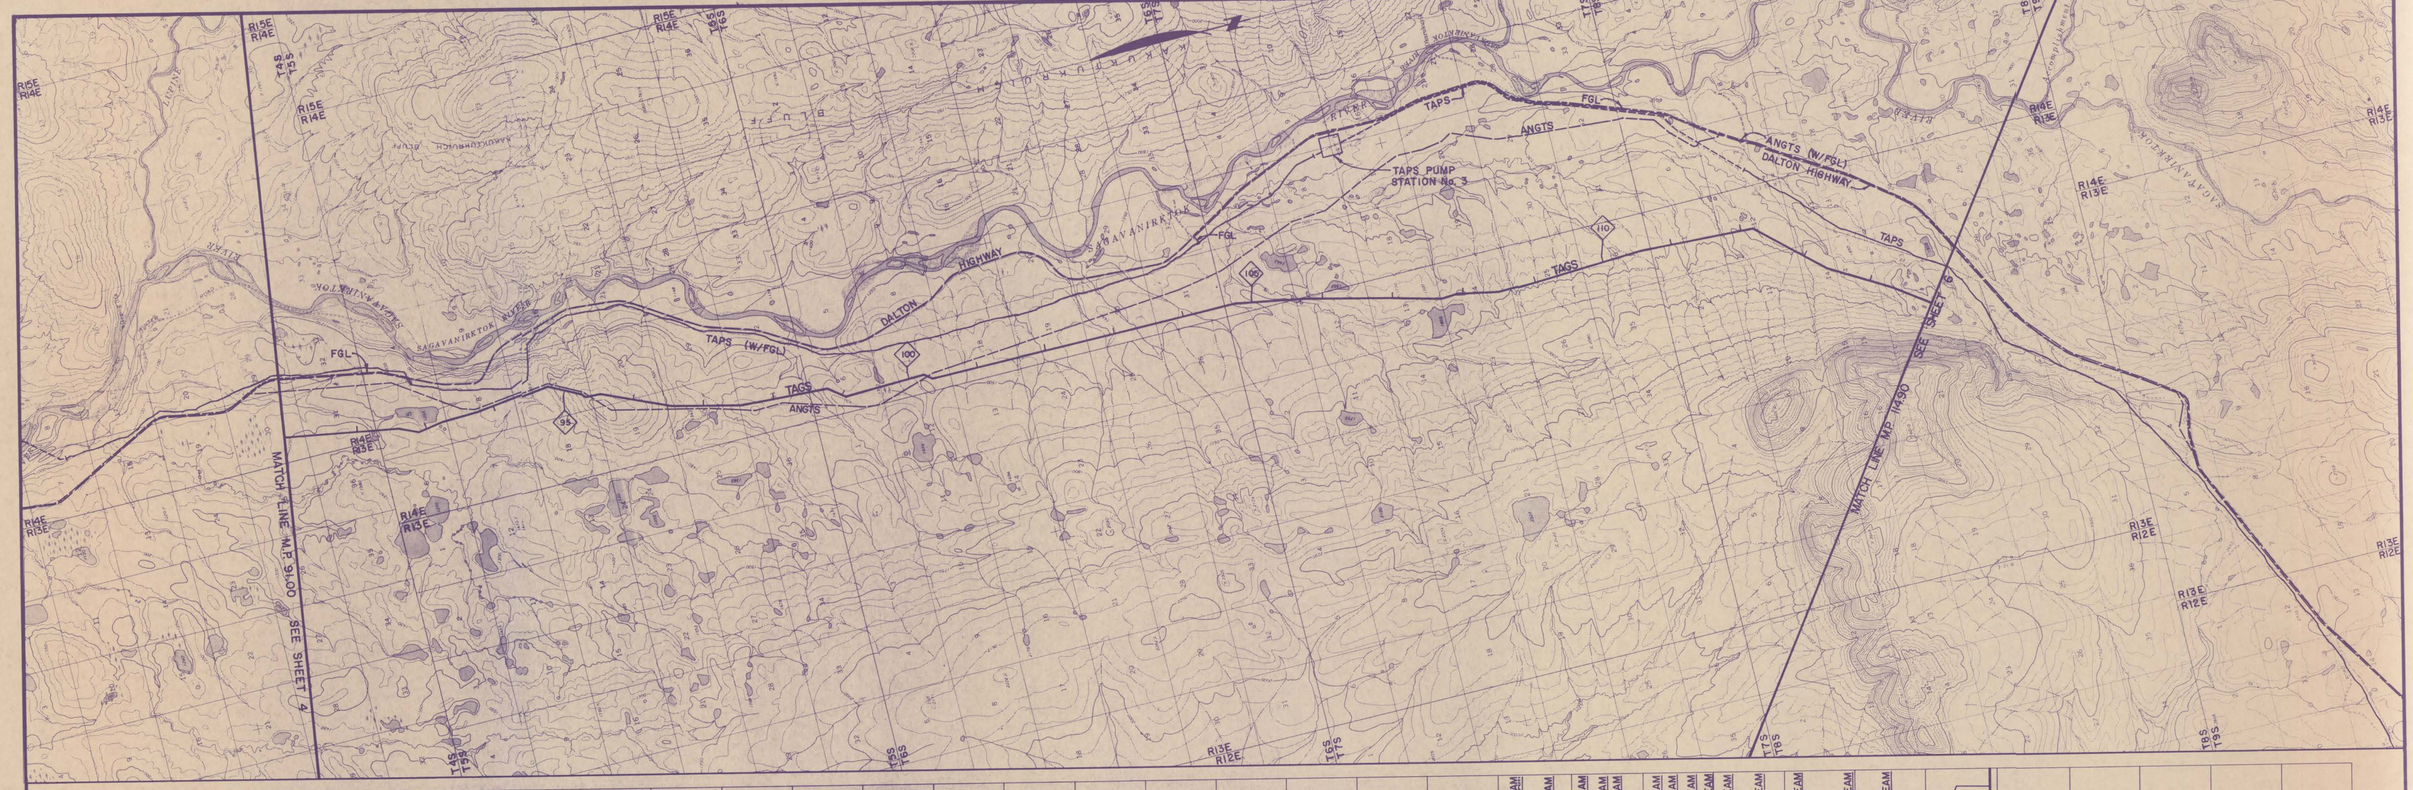

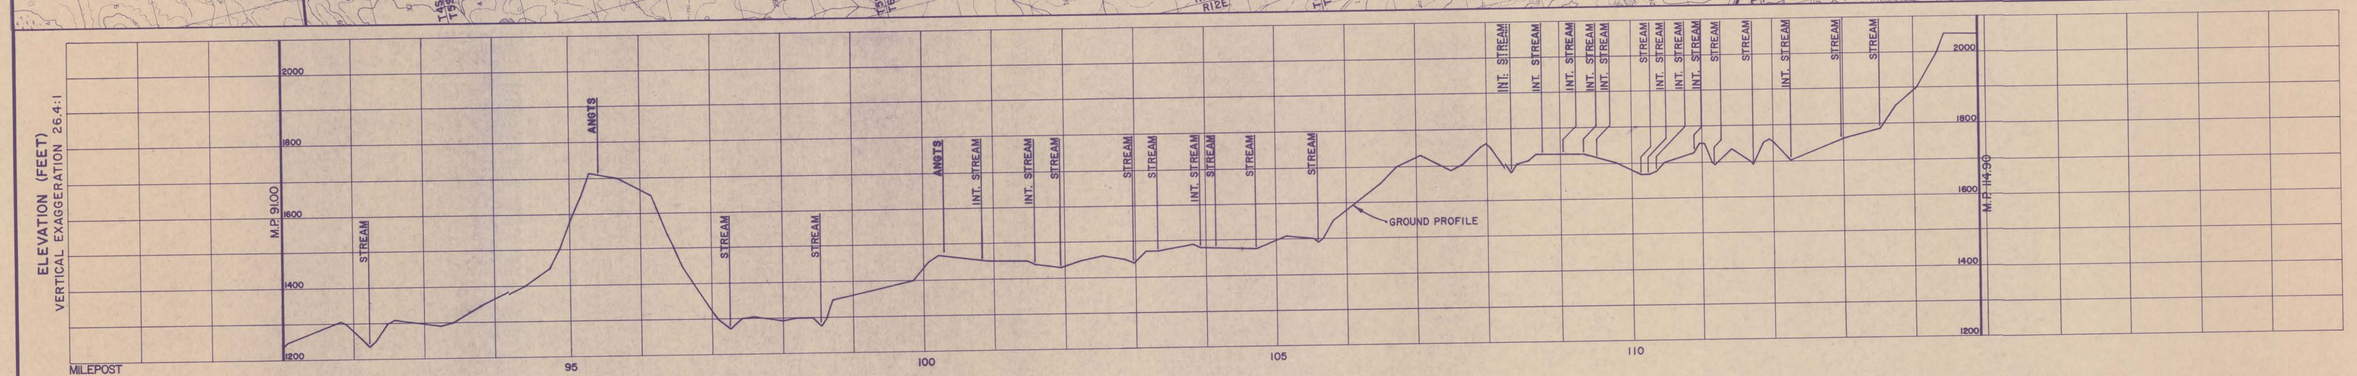

NO.	DATE	REVISIONS	BY	APP.
0	6/1/88	FEDERAL R.O.W. GRANT – EXHIBIT A	ELB	KAW
		BLM SERIAL No.'s AA53569 & FF83941		

NOTICE

This document and the data and information upon which it is based is confidential and/or proprietary to the Yukon Pacific Corporation and neither this document nor the information upon which it is based shall be duplicated, used, or disclosed except as authorized in writing by Yukon Pacific Corporation.

U.S.G.S. MAPS

SAGAVANIRKTOK A-3, A-4
PHILIP SMITH MOUNTAINS C-4, D-3, D-4

MAP INDEX

BASE

YUKON PACIFIC CORPORATION

TRANS-ALASKA GAS SYSTEM


PRUDHOE BAY TO PORT VALDEZ


36" O.D. NATURAL GAS PIPELINE

MILEPOST 91.00 TO 114.90

SCALE: 1" = 1 MILE HORIZ., 1" = 200' VERT. | DATE: JUNE 15, 1988

DESIGNED	MCM
DRAWN	ELB
APPROVED	KAW
DRAWING SERIES	TAGS - 01
REV.	0
Sheet	5 of 31

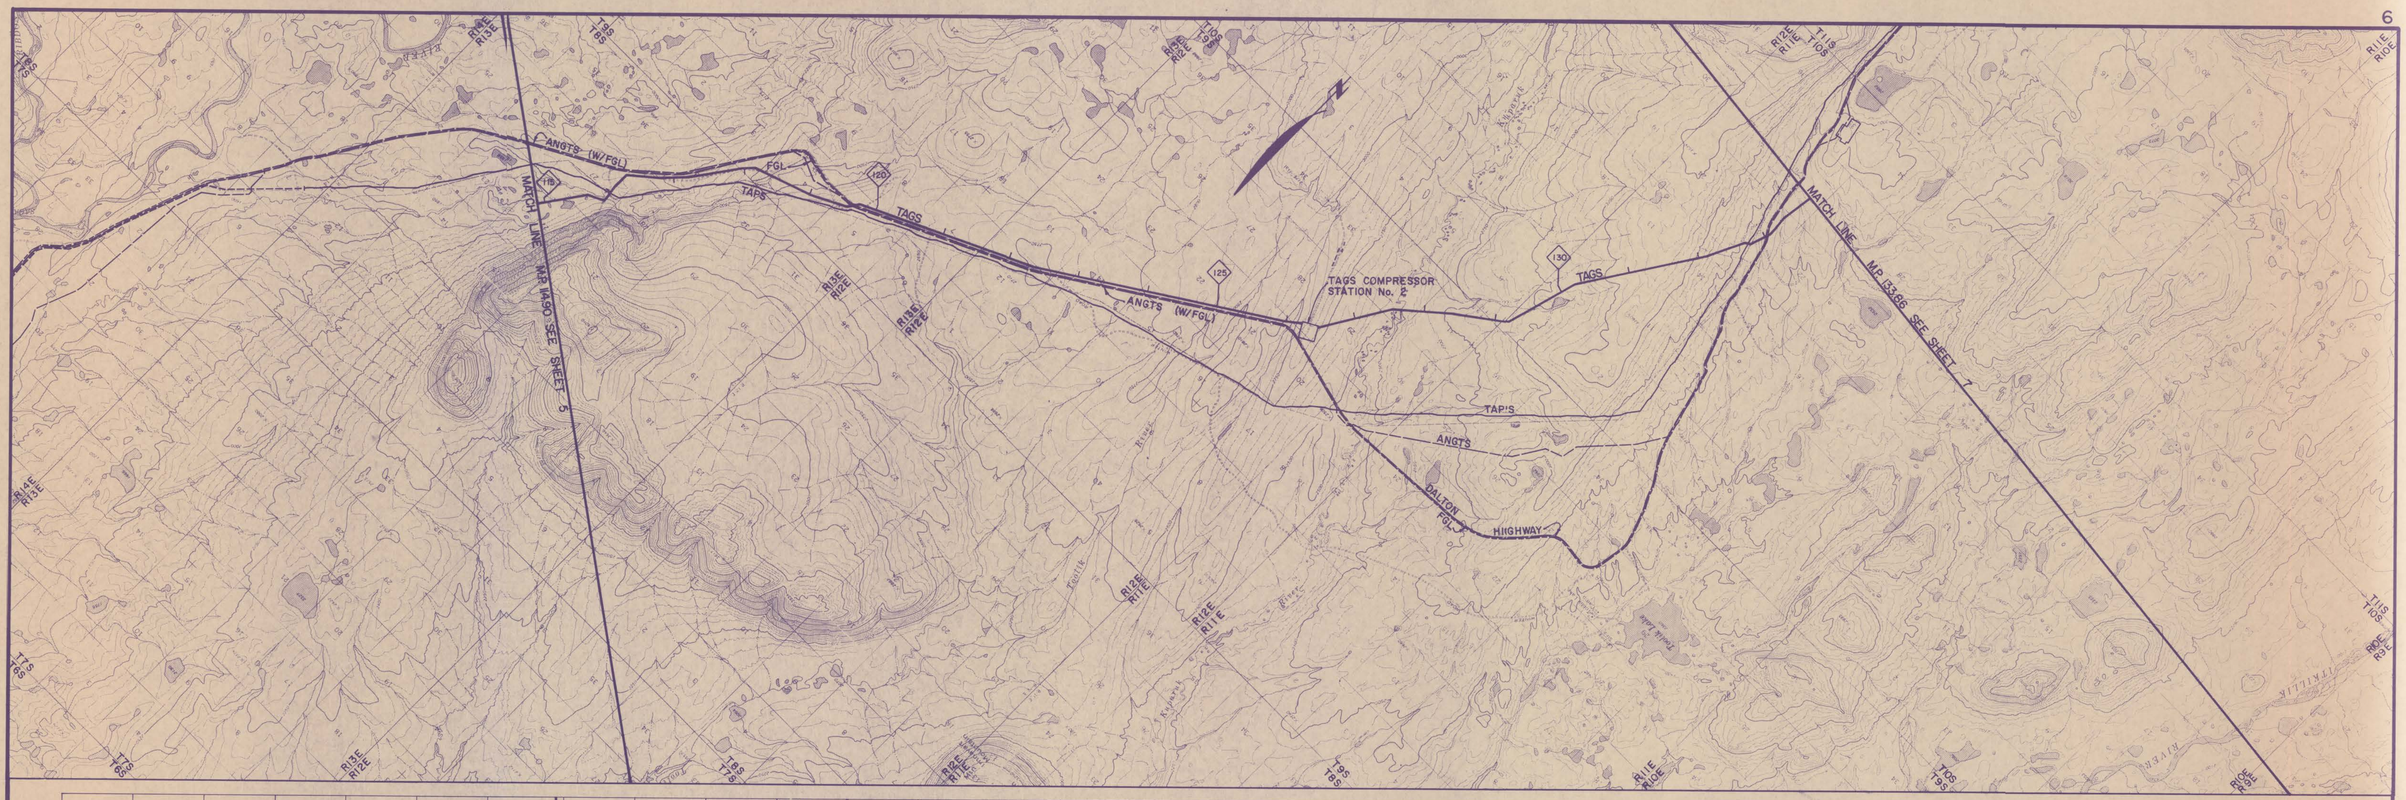

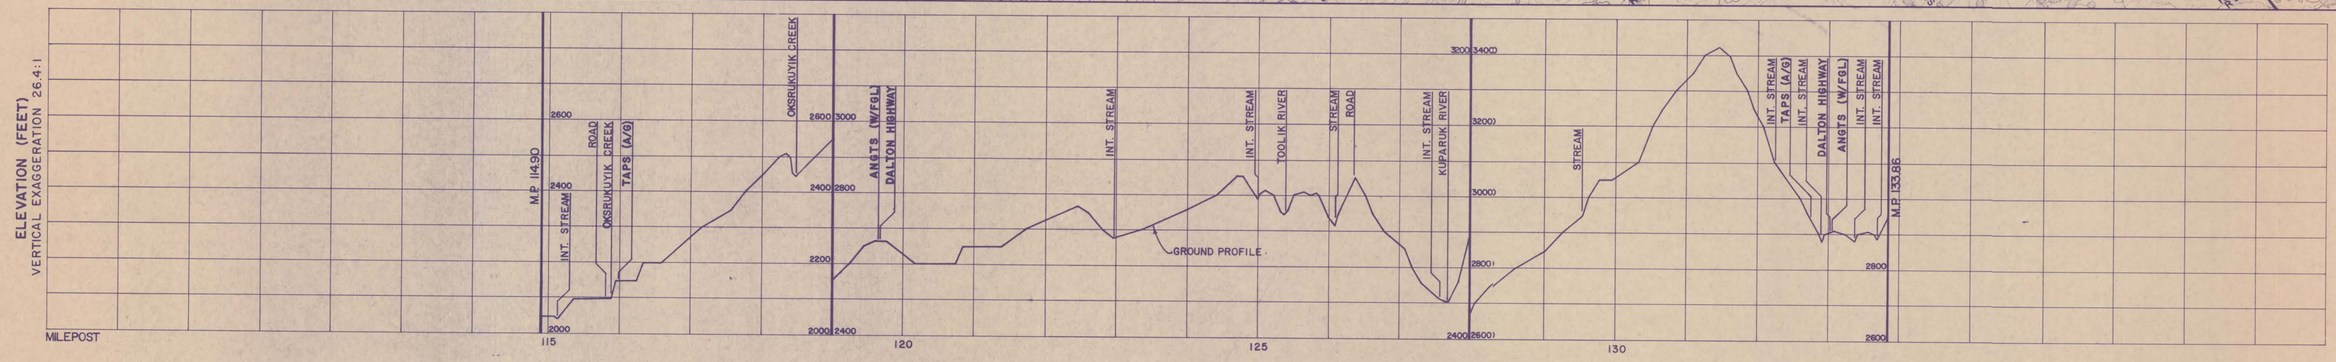

NO.	DATE	REVISIONS	BY	APP.
0	6-5-88	FEDERAL R.O.W. GRANT - EXHIBIT A BLM SERIAL No.'s AA53559 & FF83941	ELB	KAW

NO.	DATE	REVISIONS	BY	APP.

NOTICE
This document and the data and information upon which it is based is confidential and/or proprietary to the Yukon Pacific Corporation and neither this document nor the information upon which it is based shall be duplicated, used, or disclosed except as authorized in writing by Yukon Pacific Corporation.

U.S.G.S. MAPS
PHILIP SMITH MOUNTAINS B-5,C-4,C-5,D-3,D-4


MAP INDEX
BASE


YUKON PACIFIC CORPORATION
TRANS-ALASKA GAS SYSTEM

PRUDHOE BAY TO PORT VALDEZ
36" O.D. NATURAL GAS PIPELINE
MILEPOST 114.90 TO 133.86

SCALE: 1" = 1 MILE HORIZ., 1" = 200' VERT. | DATE: JUNE 15 , 1988

DESIGNED	MCM
DRAWN	ELB
APPROVED	KAW
DRAWING SERIES	TAGS - 01
REV.	0
Sheet	6 of 31

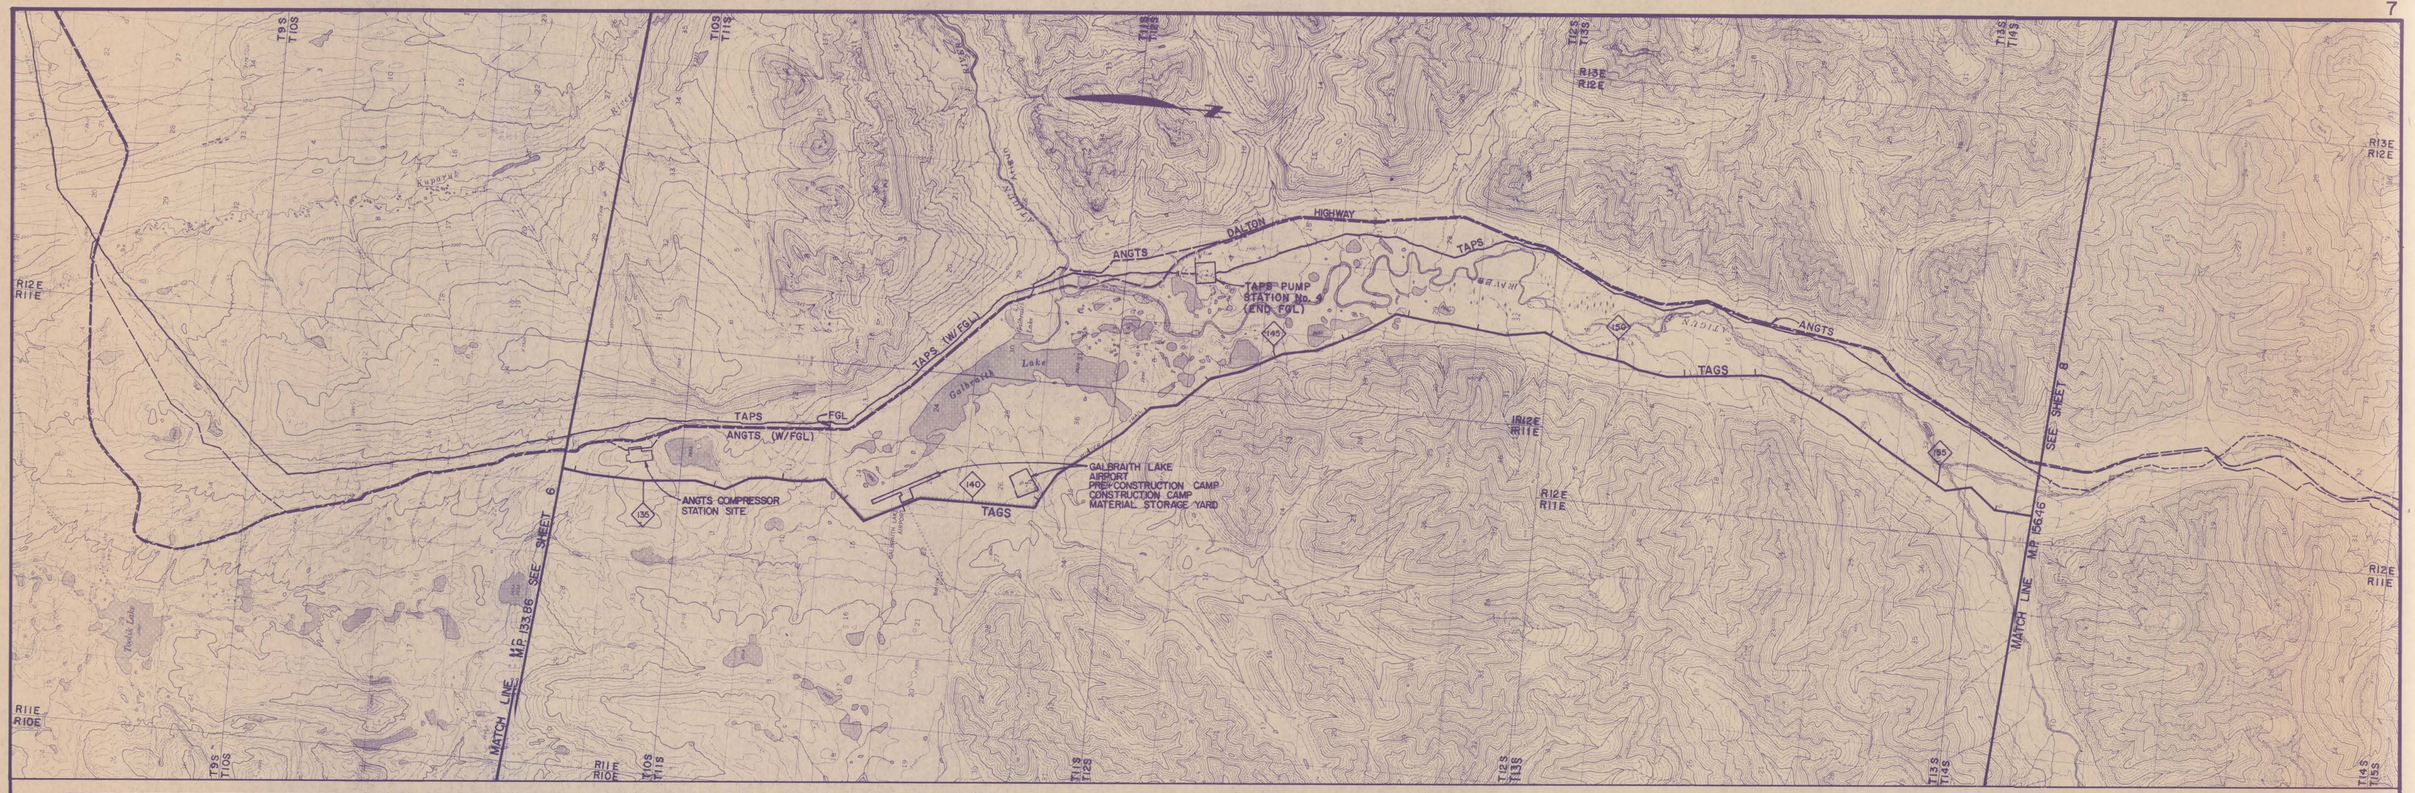

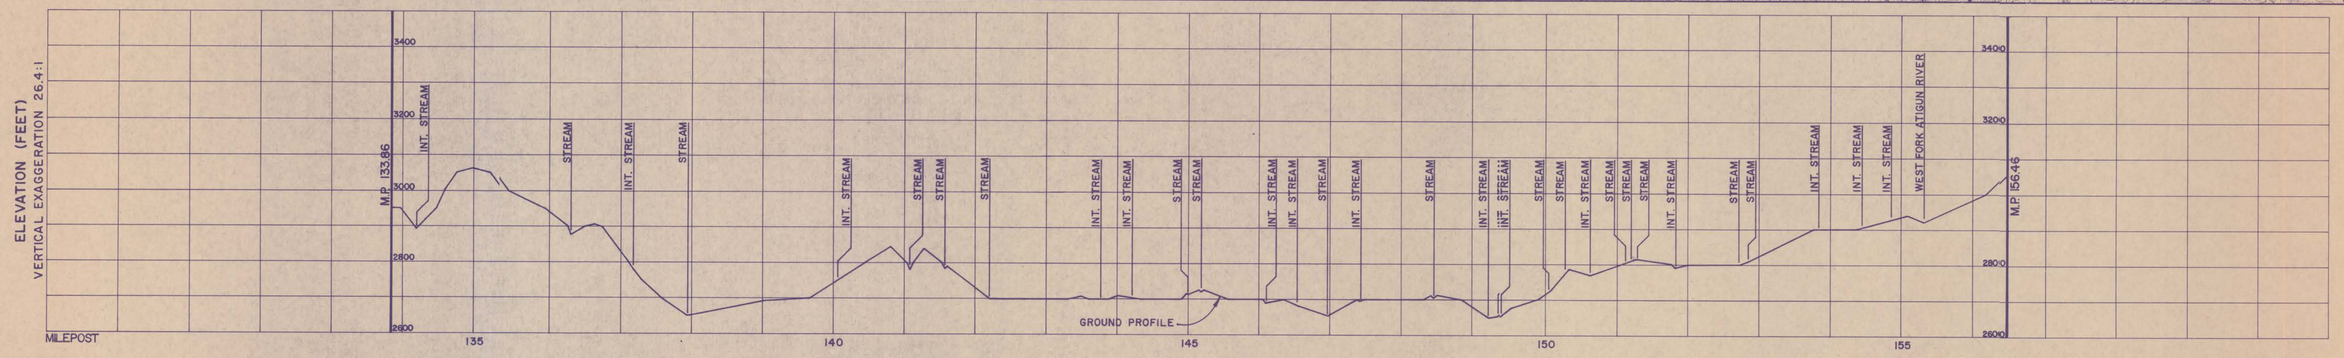

NO.	DATE	REVISIONS	BY	APP.	NO.	DATE	REVISIONS	BY	APP.
0	6-88	FEDERAL R.O.W. GRANT - EXHIBIT A	ELB	KAW					
		BLM SERIAL No.'s AA53559 & FF83941							

NOTICE

This document and the data and information upon which it is based is confidential and/or proprietary to the Yukon Pacific Corporation and neither this document nor the information upon which it is based shall be duplicated, used, or disclosed except as authorized in writing by Yukon Pacific Corporation.

U.S.G.S. MAPS

PHILIP SMITH MTNS. A-4, A-5, B-4, B-5, C-4, C-5

MAP INDEX

BASE

YUKON PACIFIC CORPORATION

TRANS-ALASKA GAS SYSTEM

PRUDHOE BAY TO PORT VALDEZ


36" O.D. NATURAL GAS PIPELINE

MILEPOST 133.86 TO 156.46

SCALE: 1" = 1 MILE HORIZ., 1" = 200' VERT. | DATE: JUNE 15, 1988

DESIGNED	MCM
DRAWN	ELB
APPROVED	KAW
DRAWING SERIES	TAGS - 01
REV.	0
Sheet	7 of 31



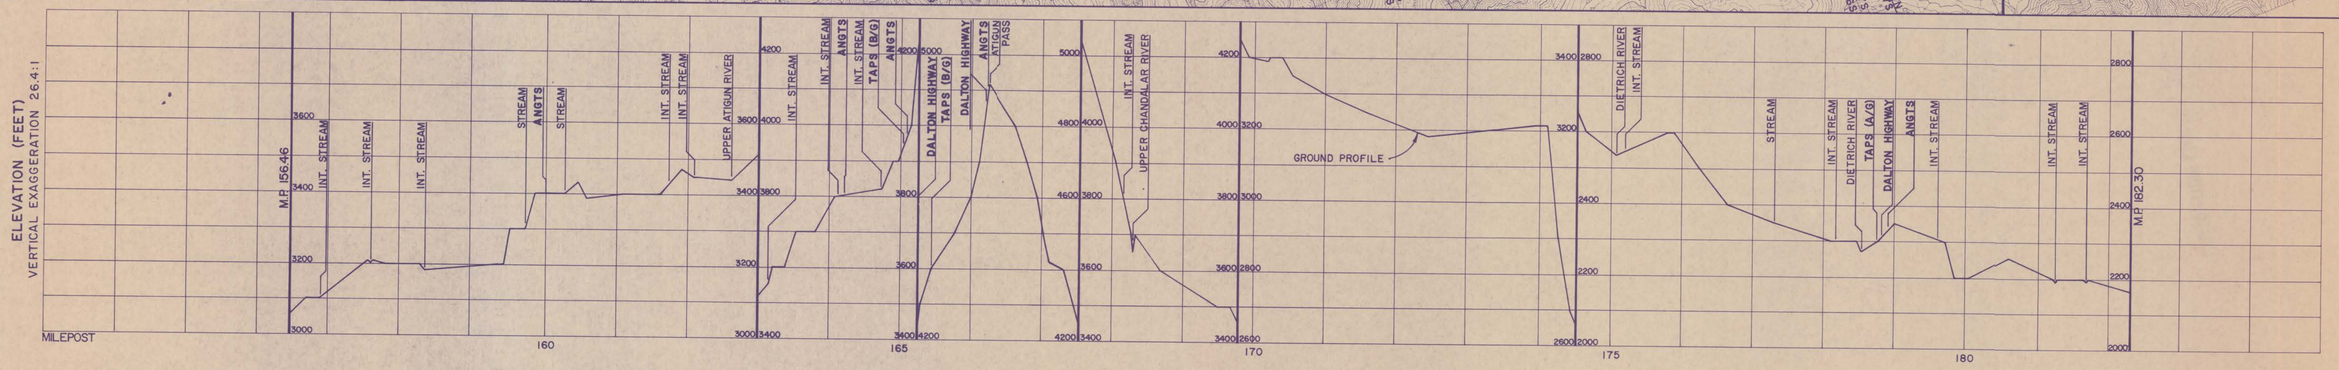

NO.	DATE	REVISIONS	BY	APP.
0	6-1-88	FEDERAL R.O.W. GRANT - EXHIBIT A BLM SERIAL No.'s AA53559 & FF83941	ELB	KAW

NO.	DATE	REVISIONS	BY	APP.

NOTICE

This document and the data and information upon which it is based is confidential and/or proprietary to the Yukon Pacific Corporation and neither this document nor the information upon which it is based shall be duplicated, used, or disclosed except as authorized in writing by Yukon Pacific Corporation.

U.S.G.S. MAPS

PHILIP SMITH MOUNTAINS A-4, A-5, B-4, B-5
CHANDALAR D-6

MAP INDEX

BASE

YUKON PACIFIC CORPORATION

TRANS-ALASKA GAS SYSTEM


PRUDHOE BAY TO PORT VALDEZ


36" O.D. NATURAL GAS PIPELINE

MILEPOST 156.46 TO 182.30

SCALE: 1" = 1 MILE HORIZ., 1" = 200' VERT. | DATE: JUNE 15, 1988

DESIGNED	MCM
DRAWN	ELB
APPROVED	KAW
DRAWING SERIES	TAGS - 01
REV.	0
Sheet	8 of 31

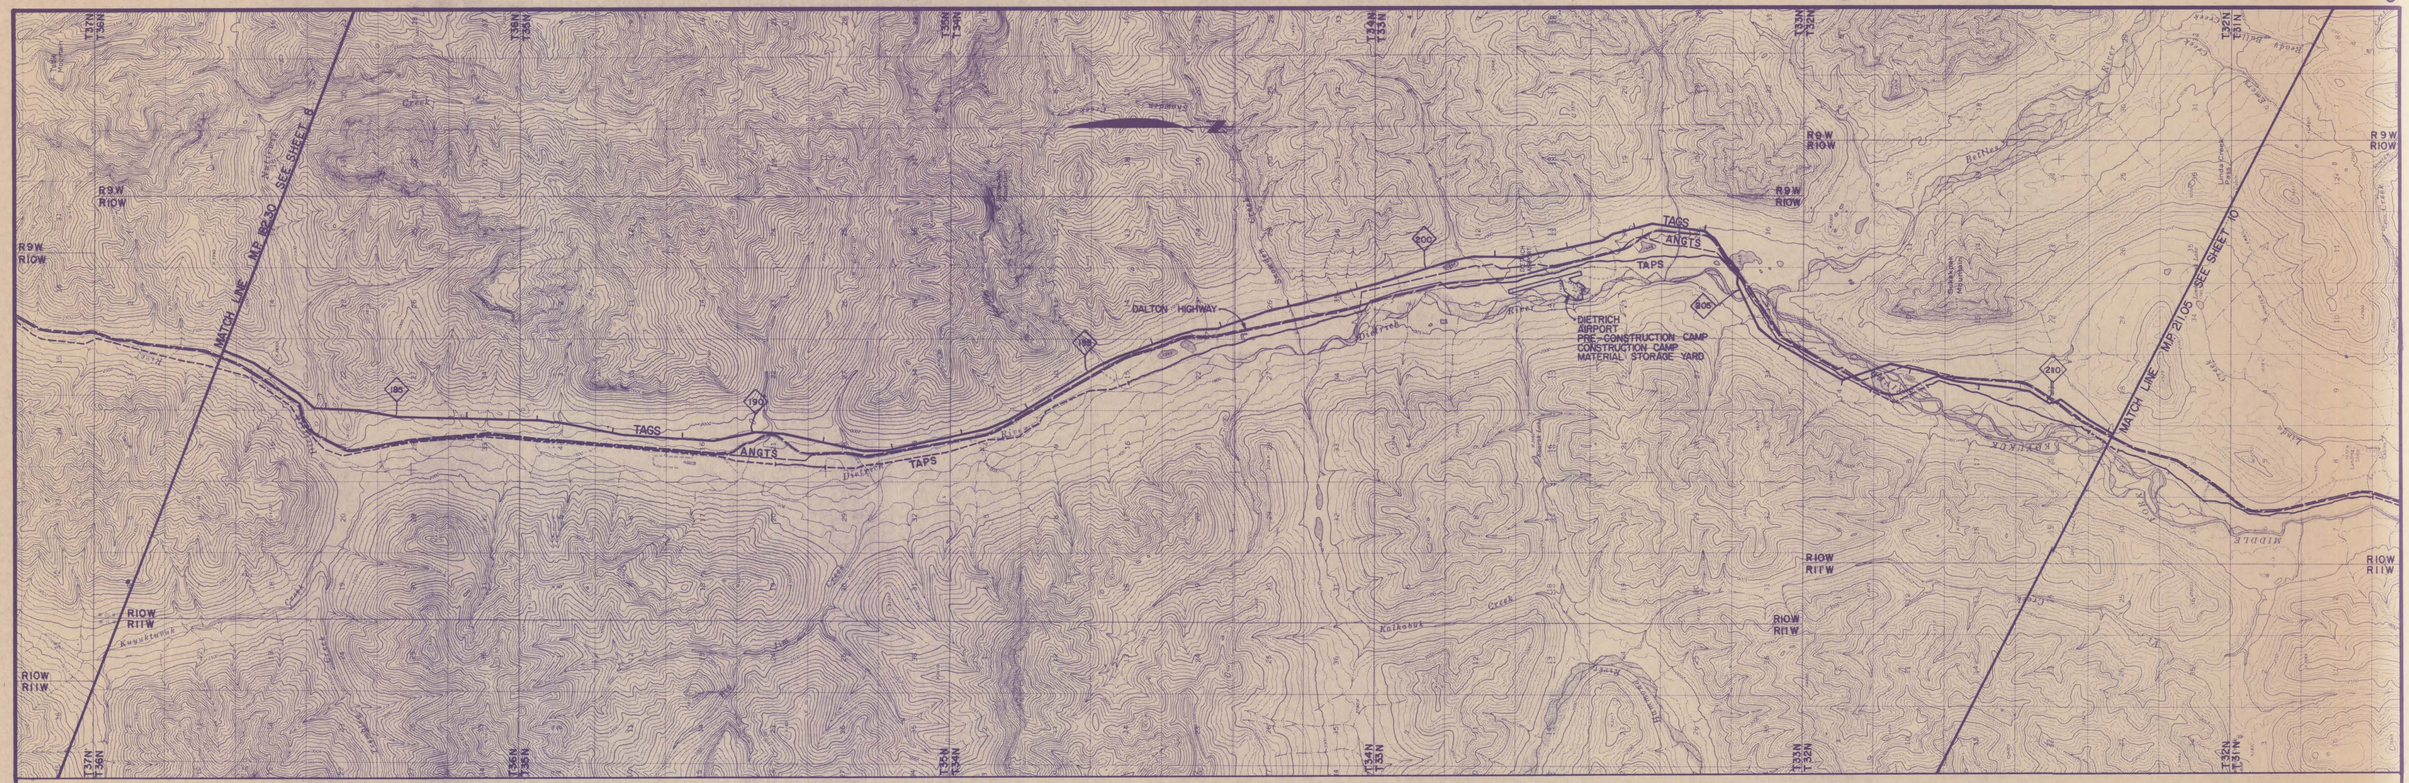

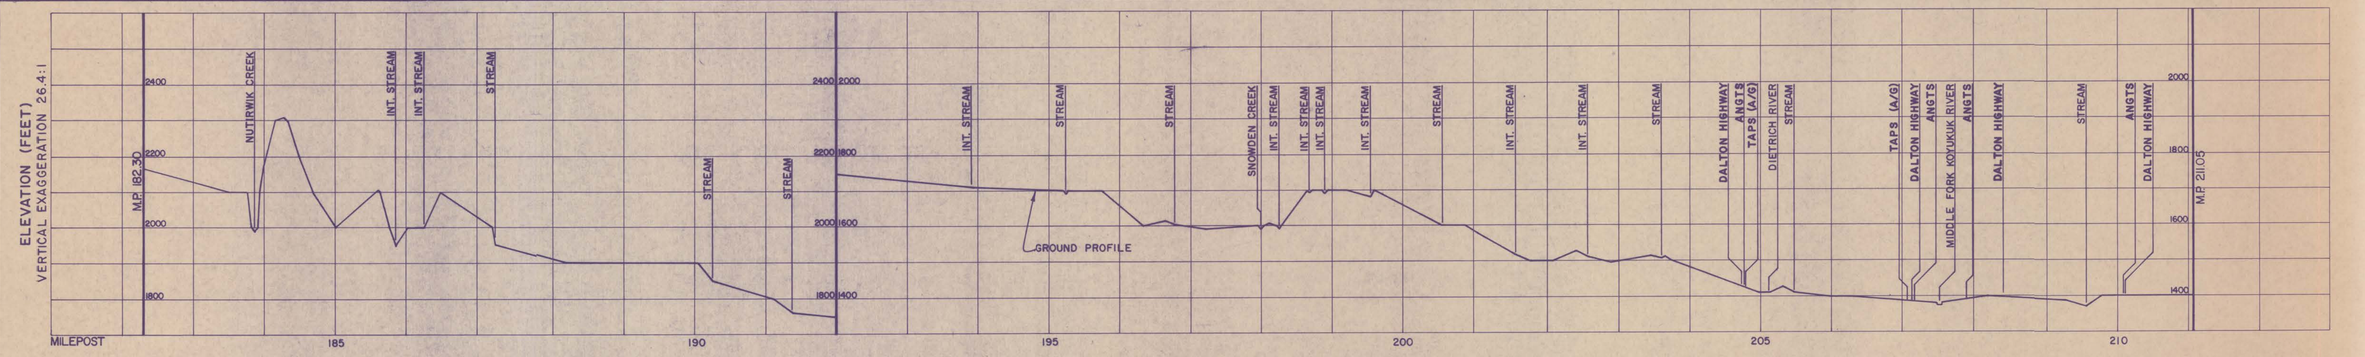

NO.	DATE	REVISIONS	BY	APP.	NO.	DATE	REVISIONS	BY	APP.
0	6-5-88	FEDERAL R.O.W. GRANT - EXHIBIT A	ELB	KAW					
		BLM SERIAL No.'s AA53559 & FF83941							

NOTICE

This document and the data and information upon which it is based is confidential and/or proprietary to the Yukon Pacific Corporation and neither this document nor the information upon which it is based shall be duplicated, used, or disclosed except as authorized in writing by Yukon Pacific Corporation.

U.S.G.S. MAPS
CHANDALAR C-6, D-6

MAP INDEX
BASE


YUKON PACIFIC CORPORATION
TRANS-ALASKA GAS SYSTEM


PRUDHOE BAY TO PORT VALDEZ
36" O.D. NATURAL GAS PIPELINE
MILEPOST 182.30 TO 211.05

SCALE: 1" = 1 MILE HORIZ., 1" = 200' VERT. | DATE: JUNE 15, 1988

DESIGNED MCM
DRAWN ELB
APPROVED KAW
DRAWING SERIES TAGS - 01 | REV. 0

Sheet 9 of 31

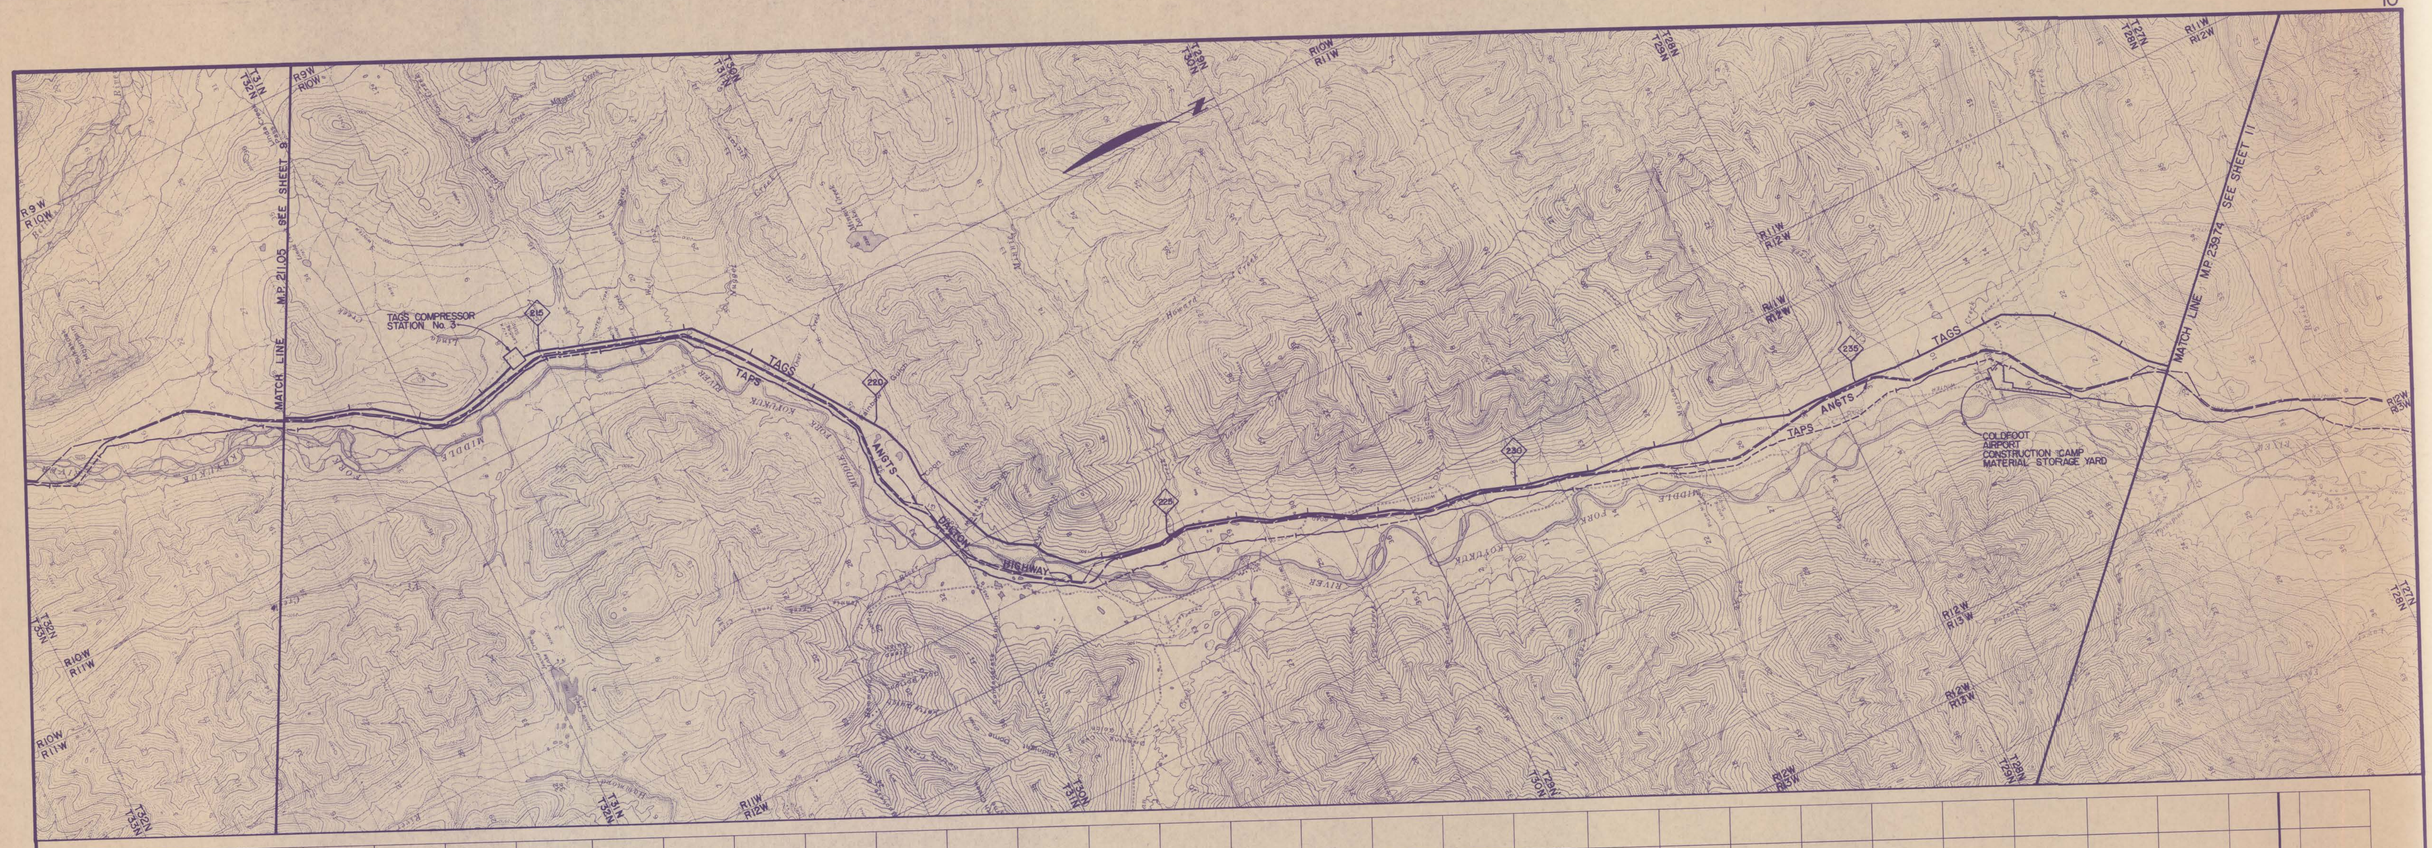

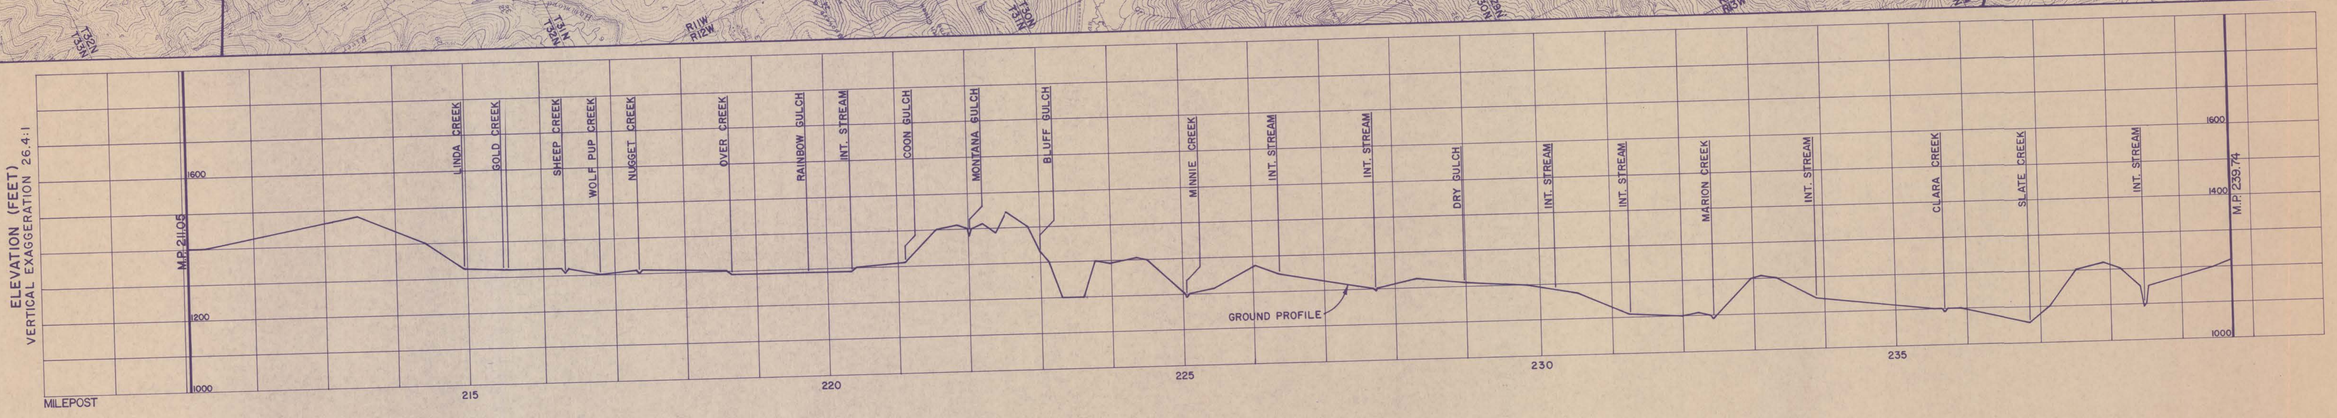

NO.	DATE	REVISIONS	BY	APP.
0	6/88	FEDERAL R.O.W. GRANT - EXHIBIT A BLM SERIAL No.'s AA53559 & FF83941	ELB	KAW

NO.	DATE	REVISIONS	BY	APP.

NOTICE

This document and the data and information upon which it is based is confidential and/or proprietary to the Yukon Pacific Corporation and neither this document nor the information upon which it is based shall be duplicated, used, or disclosed except as authorized in writing by Yukon Pacific Corporation.

U.S.G.S. MAPS

CHANDALAR B-6, C-6
WISEMAN A-1, B-1, C-1

MAP INDEX

BASE

YUKON PACIFIC CORPORATION

TRANS-ALASKA GAS SYSTEM

PRUDHOE BAY TO PORT VALDEZ


36" O.D. NATURAL GAS PIPELINE


MILEPOST 211.05 TO 239.74

SCALE: 1" = 1 MILE HORIZ., 1" = 200' VERT. | DATE: JUNE 15, 1988

DESIGNED	MCM
DRAWN	ELB
APPROVED	KAW
DRAWING SERIES	TAGS - 01
REV.	0

Sheet 10 of 31

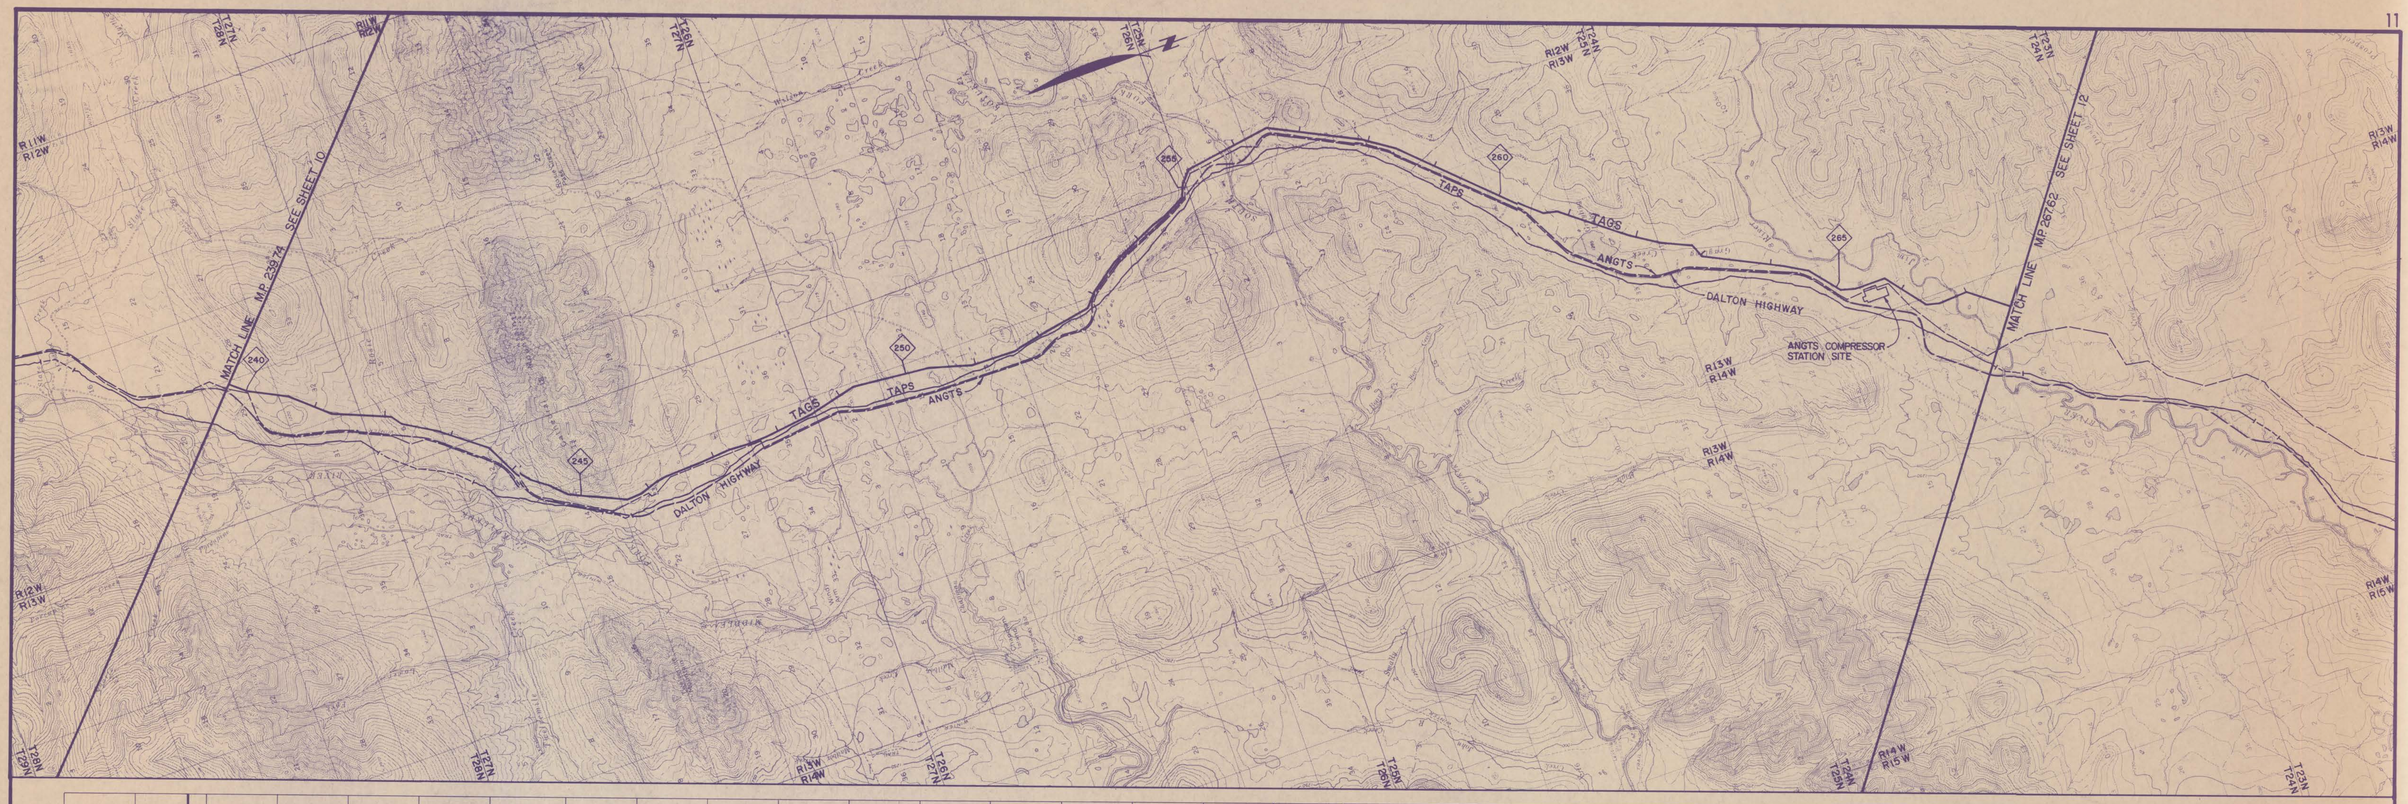

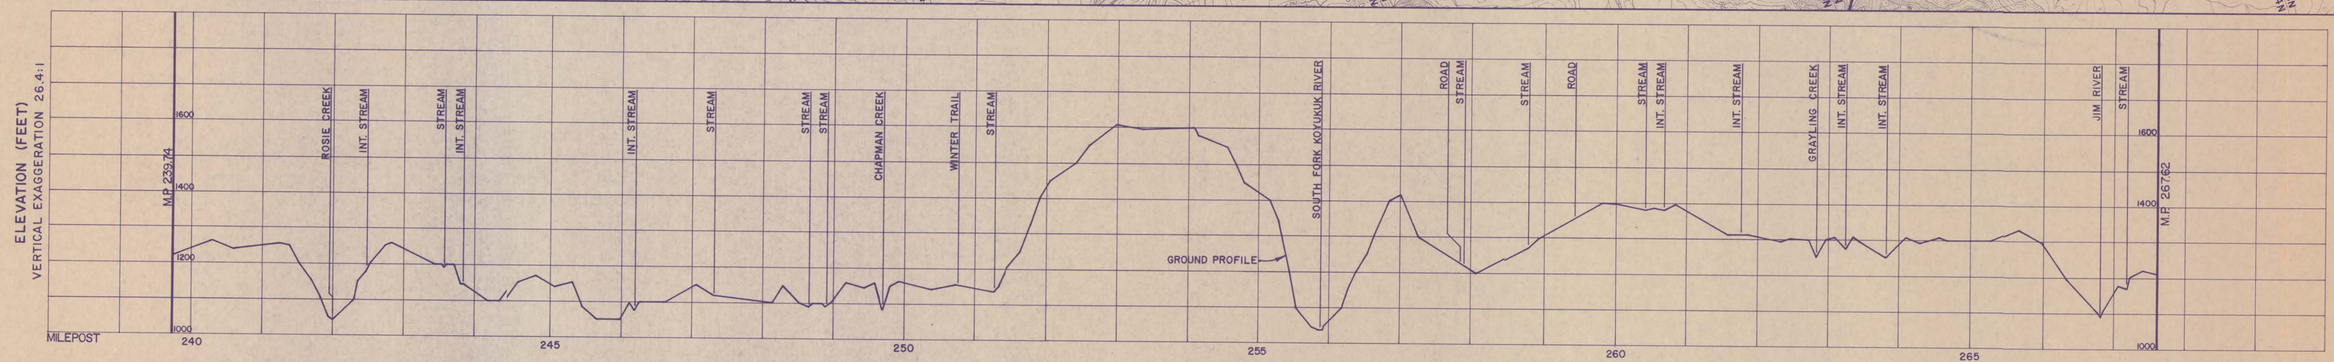

NO.	DATE	REVISIONS	BY	APP.
0	6588	FEDERAL R.O.W. GRANT - EXHIBIT A	ELB	KAW
		BLM SERIAL No.'s AA53559 & FF83941		

NO.	DATE	REVISIONS	BY	APP.

NOTICE

This document and the data and information upon which it is based is confidential and/or proprietary to the Yukon Pacific Corporation and neither this document nor the information upon which it is based shall be duplicated, used, or disclosed except as authorized in writing by Yukon Pacific Corporation.

U.S.G.S. MAPS

WISEMAN A-1, A-2, B-1
BETTLES D-1, D-2

MAP INDEX

BASE

YUKON PACIFIC CORPORATION

TRANS-ALASKA GAS SYSTEM

PRUDHOE BAY TO PORT VALDEZ


36" O.D. NATURAL GAS PIPELINE


MILEPOST 239.74 TO 267.62

SCALE: 1" = 1 MILE HORIZ., 1" = 200' VERT. | DATE: JUNE 15, 1988

DESIGNED	MCM
DRAWN	ELB
APPROVED	KAW
DRAWING SERIES	TAGS - 01
REV.	0

Sheet 11 of 31

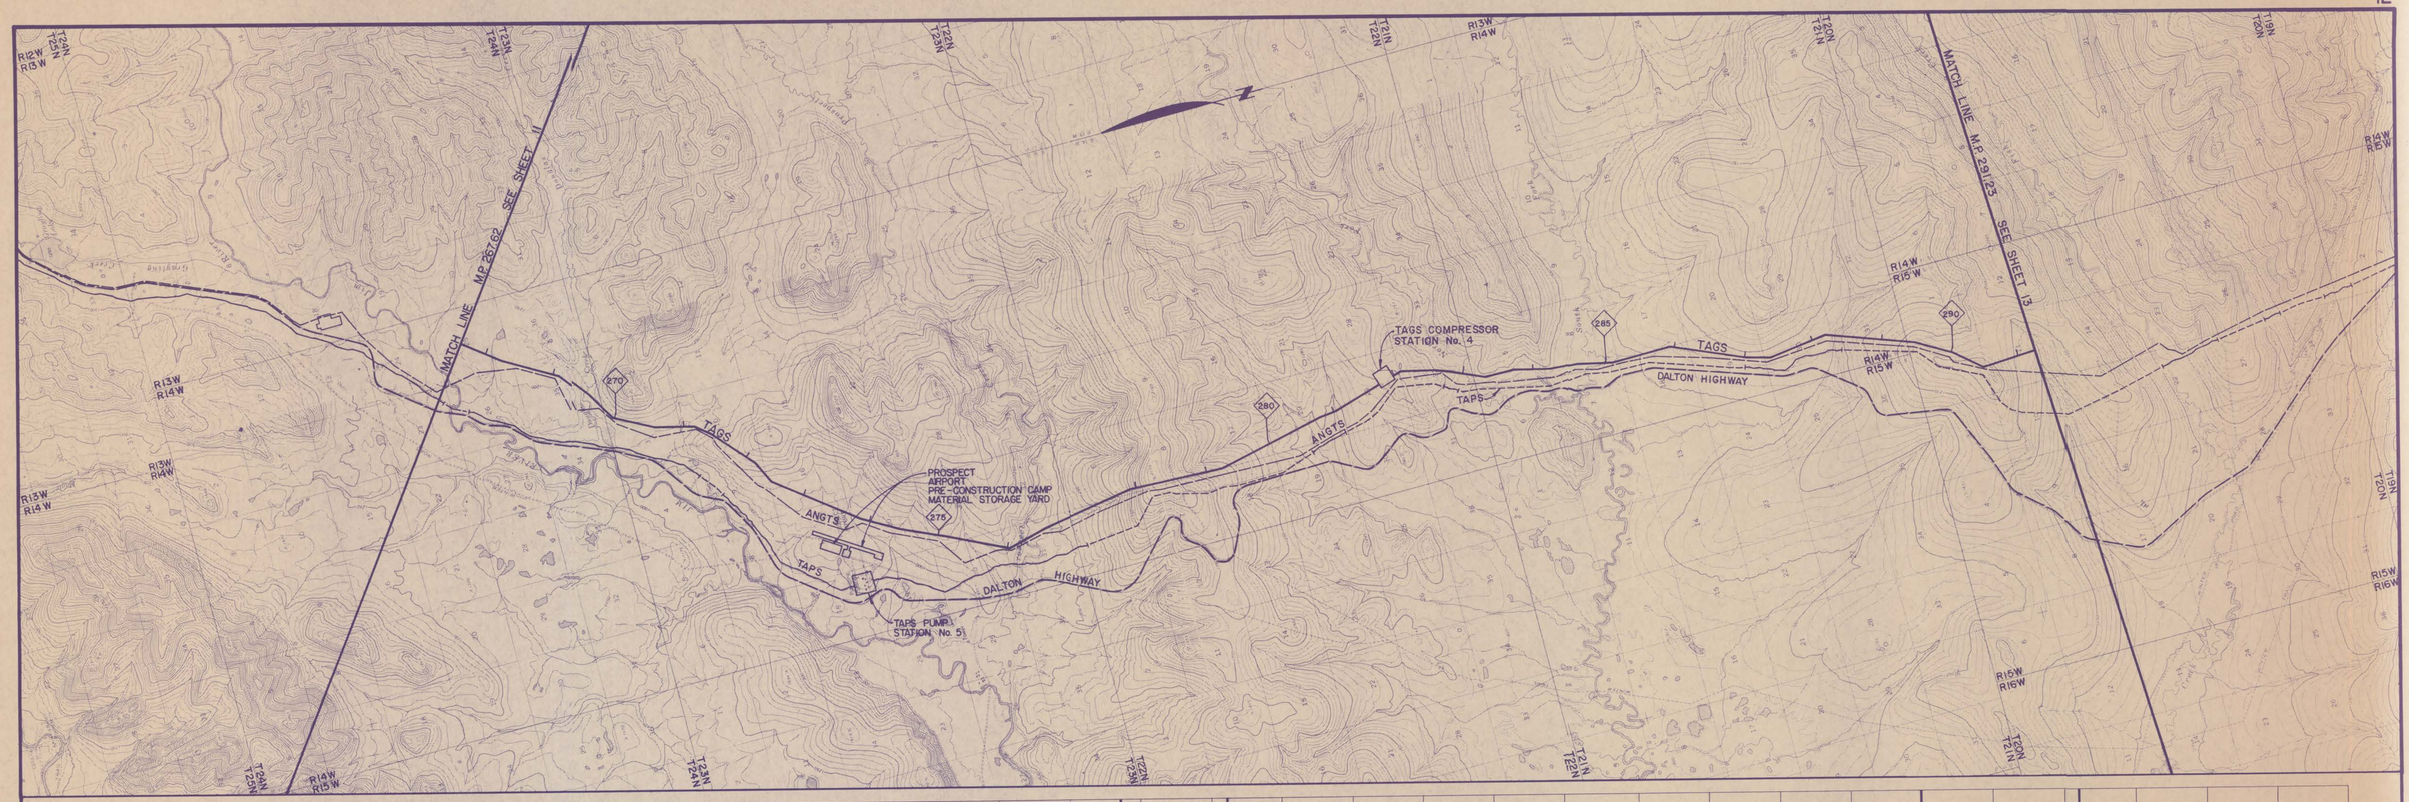

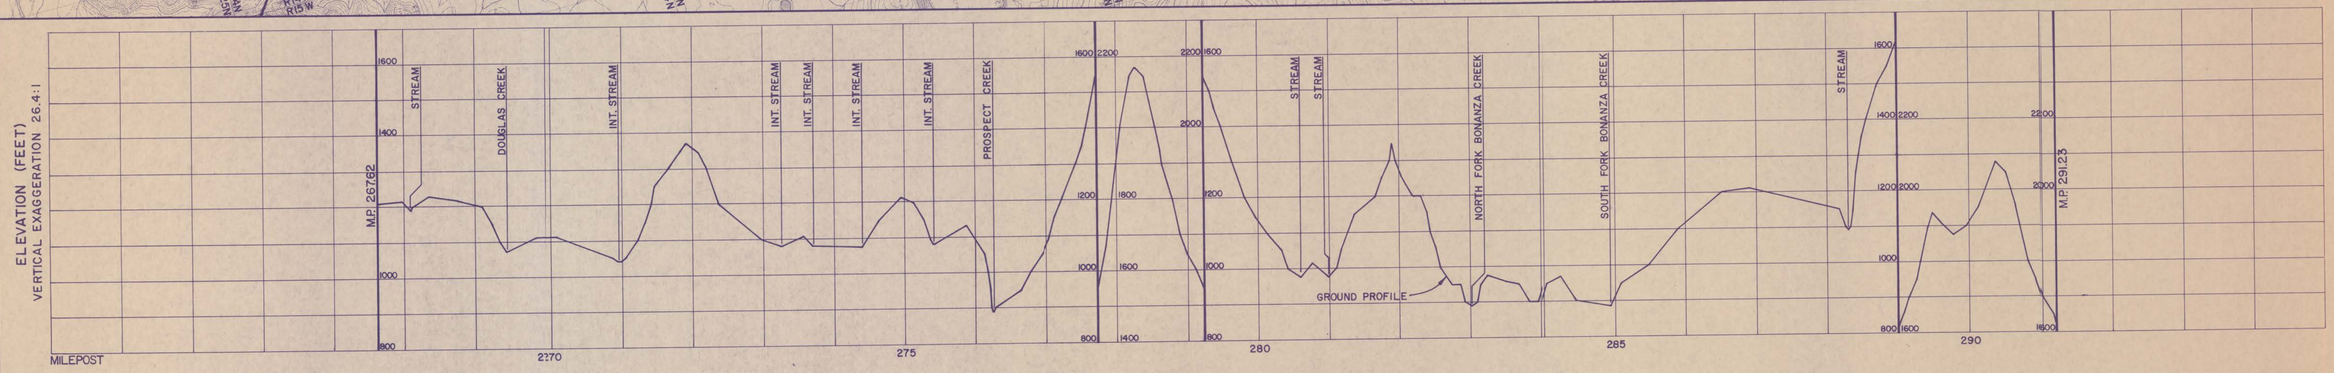

NO.	DATE	REVISIONS	BY	APP.
0	6-588	FEDERAL R.O.W. GRANT - EXHIBIT A	ELB	KAW
		BLM SERIAL No.'s AA53559 & FF83941		

NOTICE

This document and the data and information upon which it is based is confidential and/or proprietary to the Yukon Pacific Corporation and neither this document nor the information upon which it is based shall be duplicated, used, or disclosed except as authorized in writing by Yukon Pacific Corporation.

U.S.G.S. MAPS

BETTLES B-2, C-1, C-2, D-1, D-2

MAP INDEX

BASE

YUKON PACIFIC CORPORATION

TRANS-ALASKA GAS SYSTEM

PRUDHOE BAY TO PORT VALDEZ

36" O.D. NATURAL GAS PIPELINE


MILEPOST 267.62 TO 291.23

SCALE: 1" = 1 MILE HORIZ., 1" = 200' VERT. | DATE: JUNE 15, 1988

DESIGNED	MCM
DRAWN	ELB
APPROVED	KAW
DRAWING SERIES	TAGS - 01
REV.	0

Sheet 12 of 31



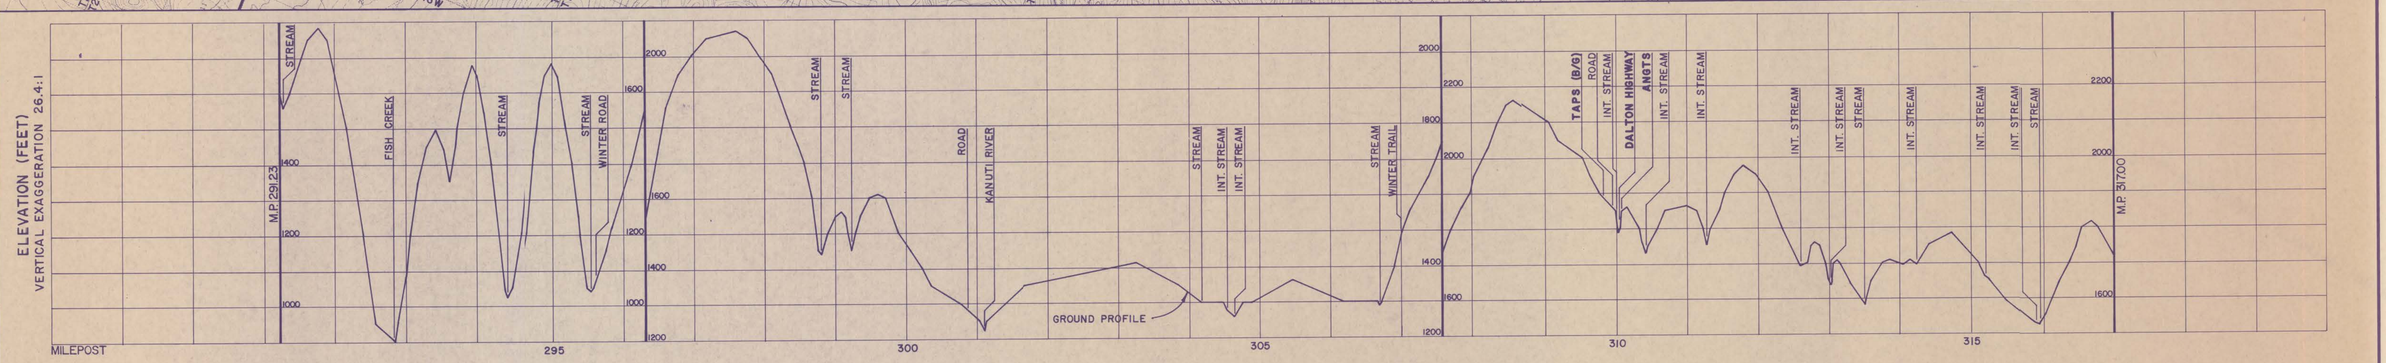

NO.	DATE	REVISIONS	BY	APP.
0	6-568	FEDERAL R.O.W. GRANT - EXHIBIT A BLM SERIAL No.'s AA53559 & FF83941	ELB	KAW

NO.	DATE	REVISIONS	BY	APP.

NOTICE

This document and the data and information upon which it is based is confidential and/or proprietary to the Yukon Pacific Corporation and neither this document nor the information upon which it is based shall be duplicated, used, or disclosed except as authorized in writing by Yukon Pacific Corporation.

U.S.G.S. MAPS

BETTLES A-1, A-2, B-1, B-2, C-1, C-2

MAP INDEX

BASE

YUKON PACIFIC CORPORATION

TRANS-ALASKA GAS SYSTEM

PRUDHOE BAY TO PORT VALDEZ


36" O.D. NATURAL GAS PIPELINE


MILEPOST 291.23 TO 317.00

SCALE: 1" = 1 MILE HORIZ., 1" = 200' VERT. | DATE: JUNE 15, 1988

DESIGNED	MCM
DRAWN	ELB
APPROVED	KAW
DRAWING SERIES	TAGS - 01
REV.	0

Sheet 13 of 31

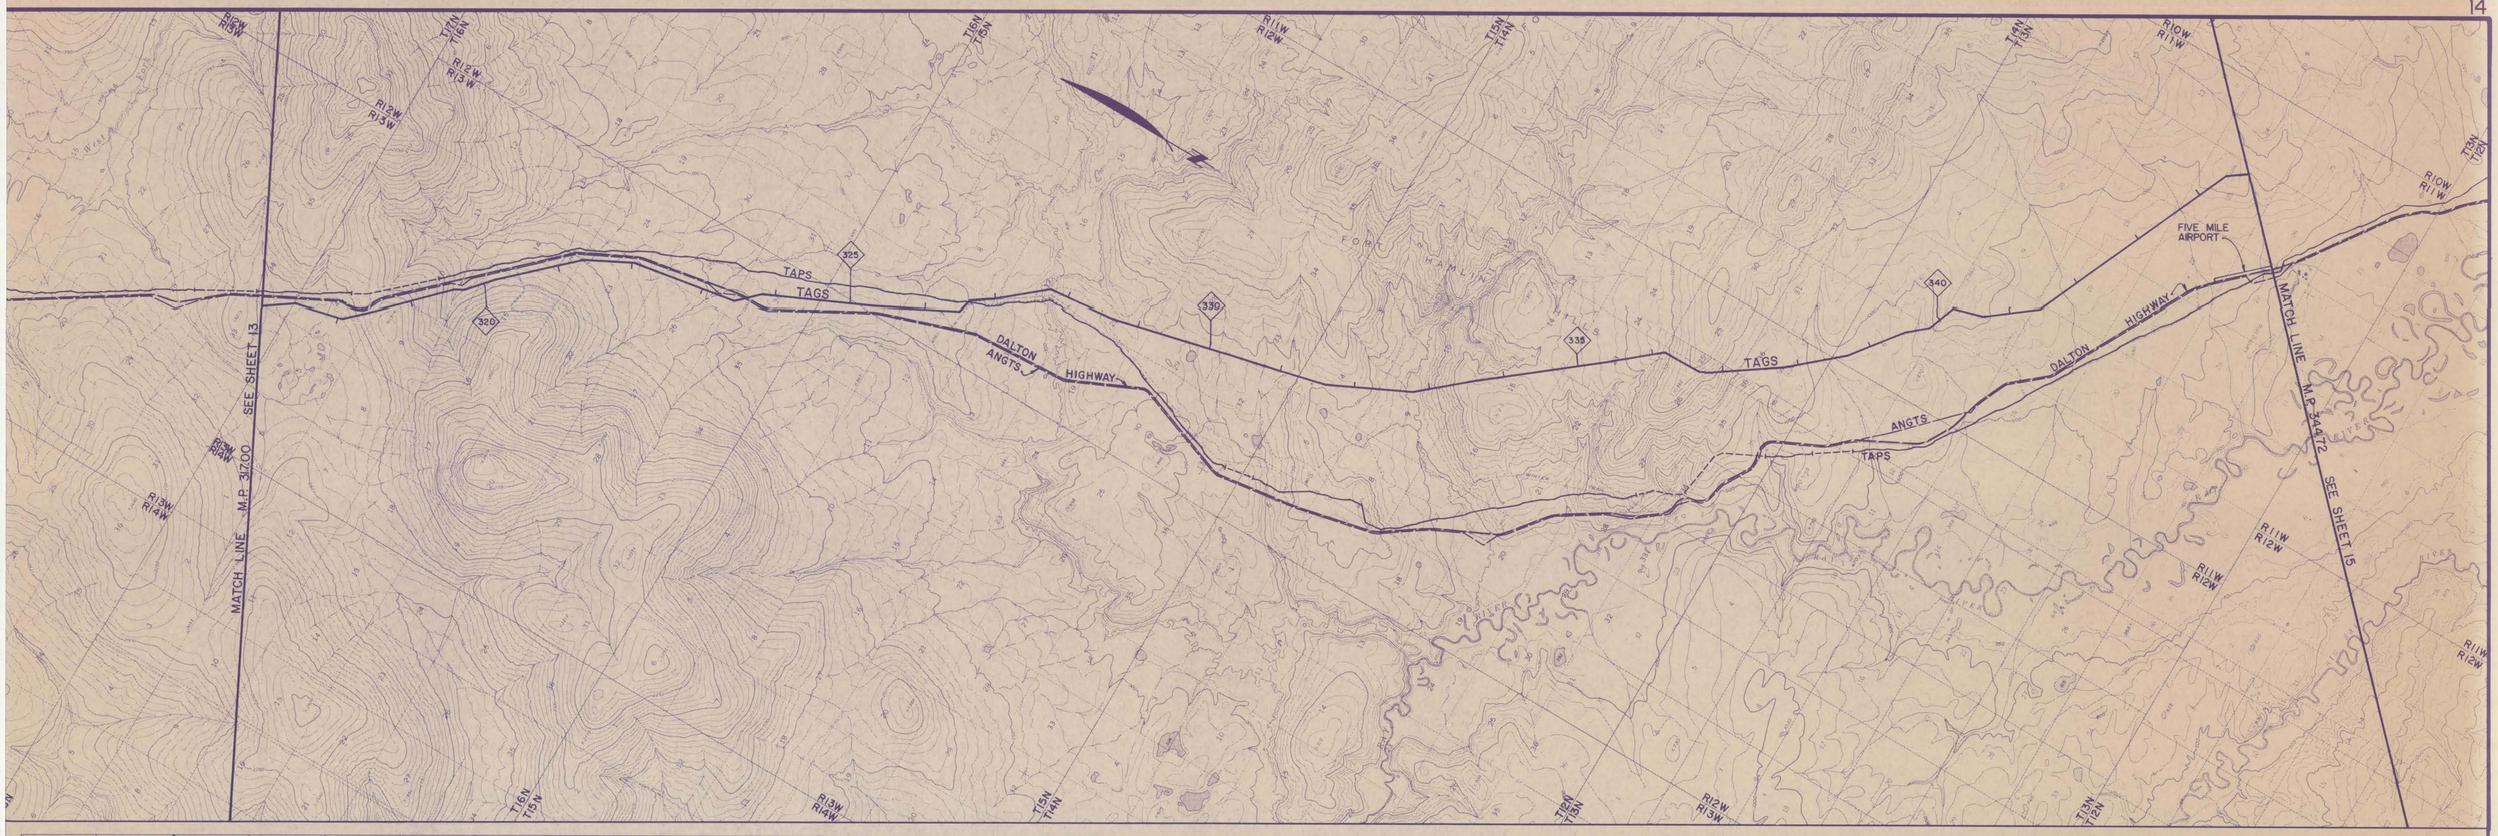

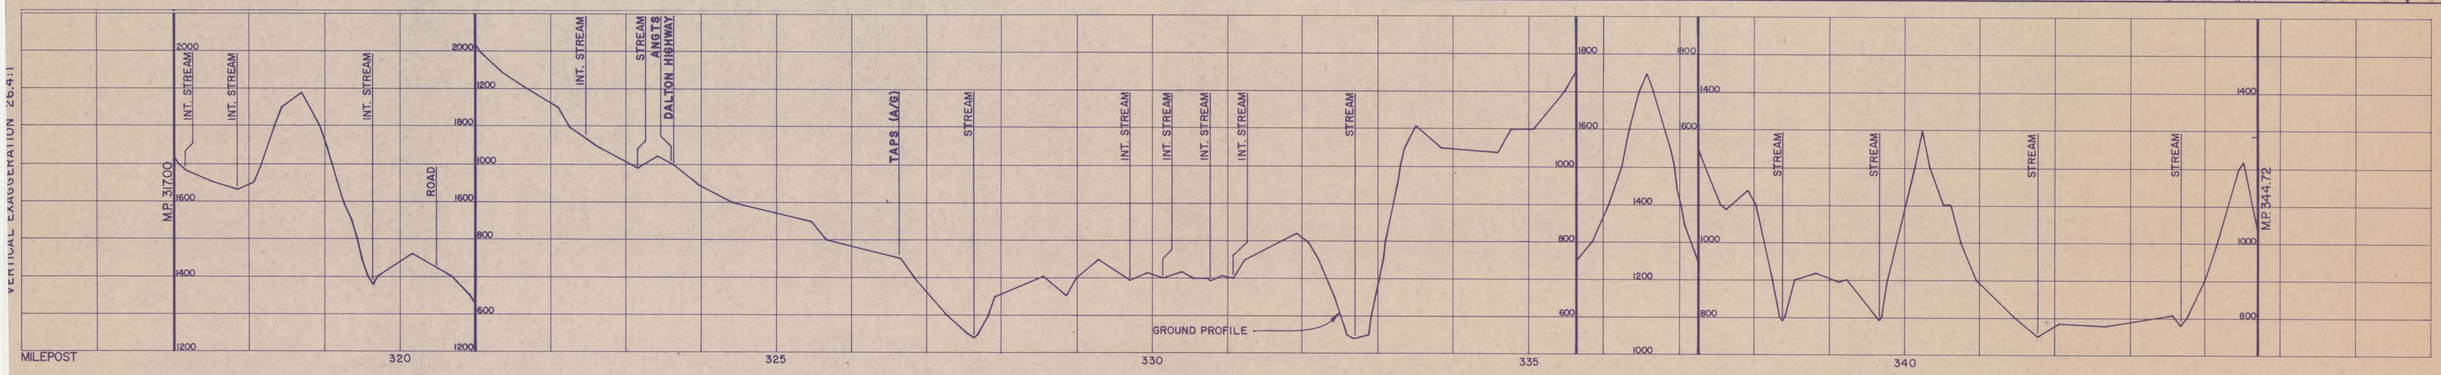

E	REVISIONS	BY	APP.	NO.	DATE	REVISIONS	BY	APP.
88	FEDERAL R.O.W. GRANT - EXHIBIT A	ELB	KAW					
	BLM SERIAL No.'s AA53559 & FF83941							

NOTICE

This document and the data and information upon which it is based is confidential and/or proprietary to the Yukon Pacific Corporation and neither this document nor the information upon which it is based shall be duplicated, used, or disclosed except as authorized in writing by Yukon Pacific Corporation.

U.S.G.S. MAPS

BETTLES A-1, A-2, B-1, B-2, BEAVER A-6
LIVENGOOD D-6, TANANA D-1

MAP INDEX

BASE

YUKON PACIFIC CORPORATION

TRANS-ALASKA GAS SYSTEM

PRUDHOE BAY TO PORT VALDEZ


36" O.D. NATURAL GAS PIPELINE


MILEPOST 317.00 TO 344.72

SCALE: 1" = 1 MILE HORIZ., 1" = 200' VERT. | DATE: JUNE 15, 1988

DESIGNED	MCM
DRAWN	ELB
APPROVED	KAW
DRAWING SERIES	TAGS - 01
REV.	0

Sheet 14 of 31

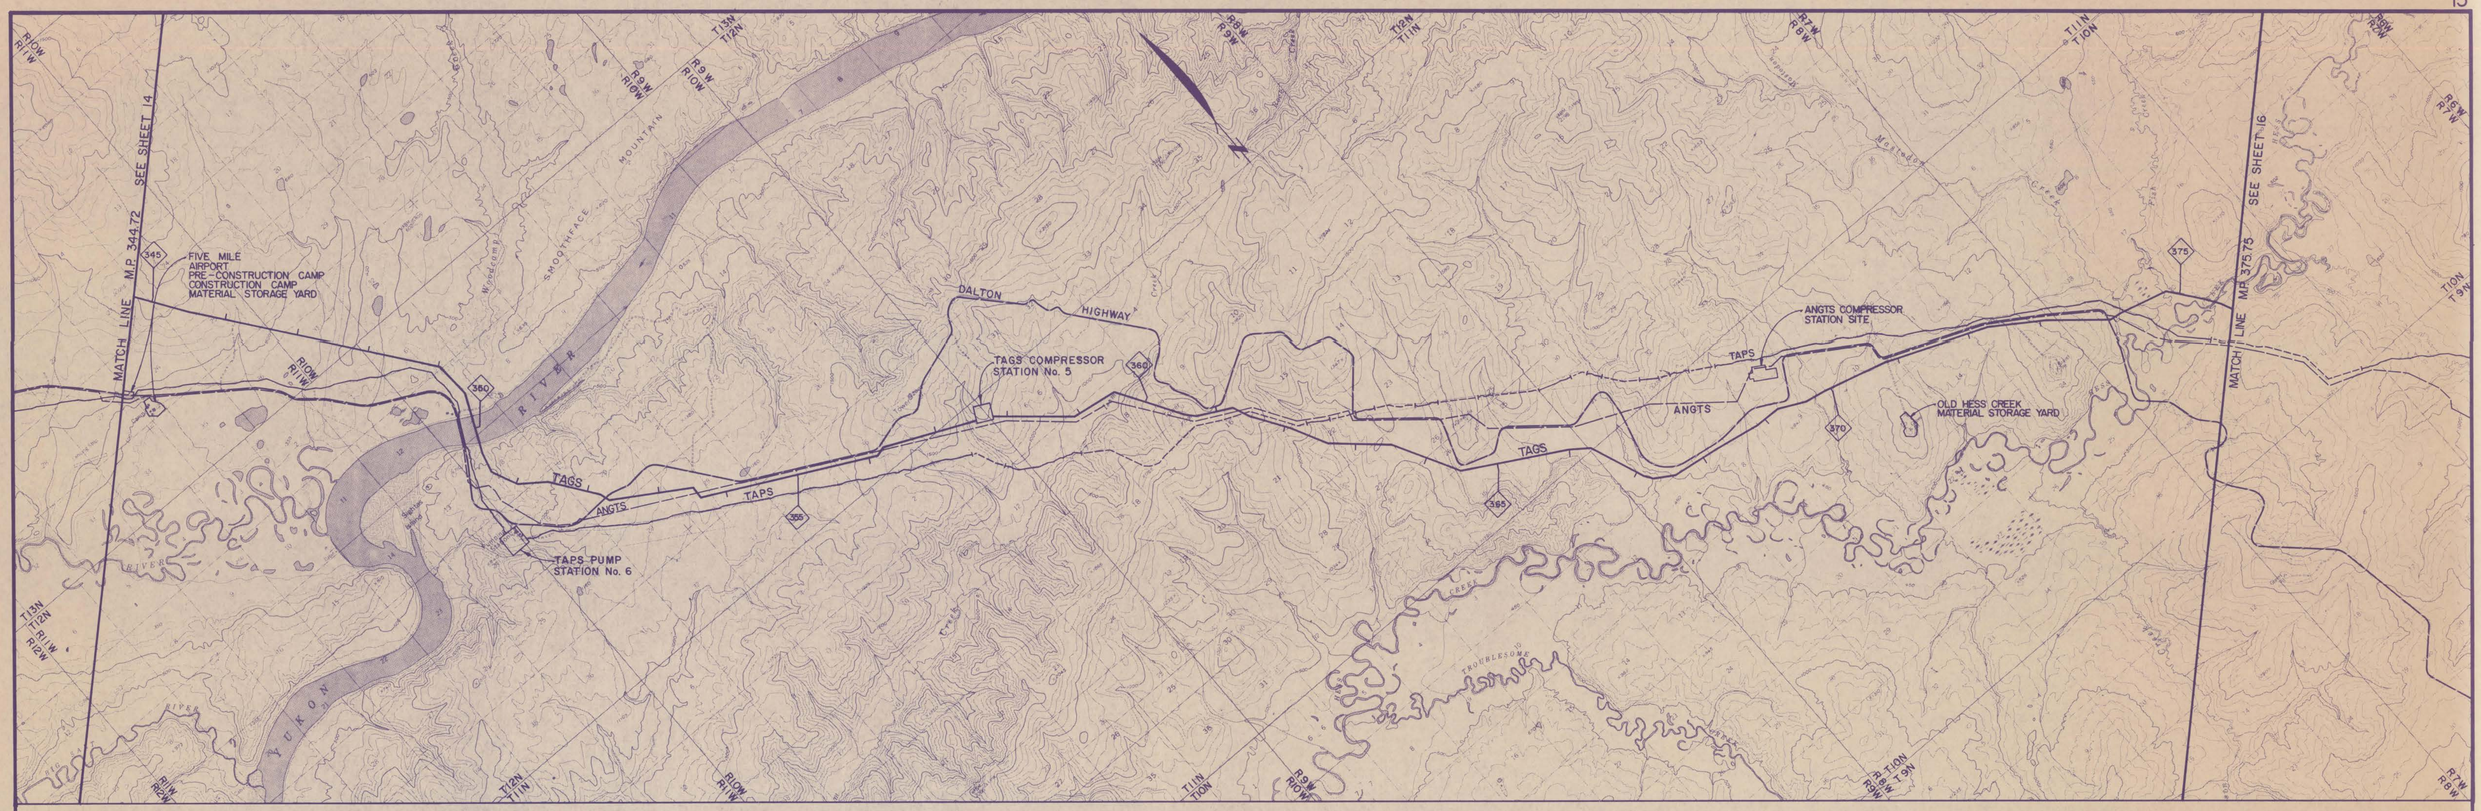

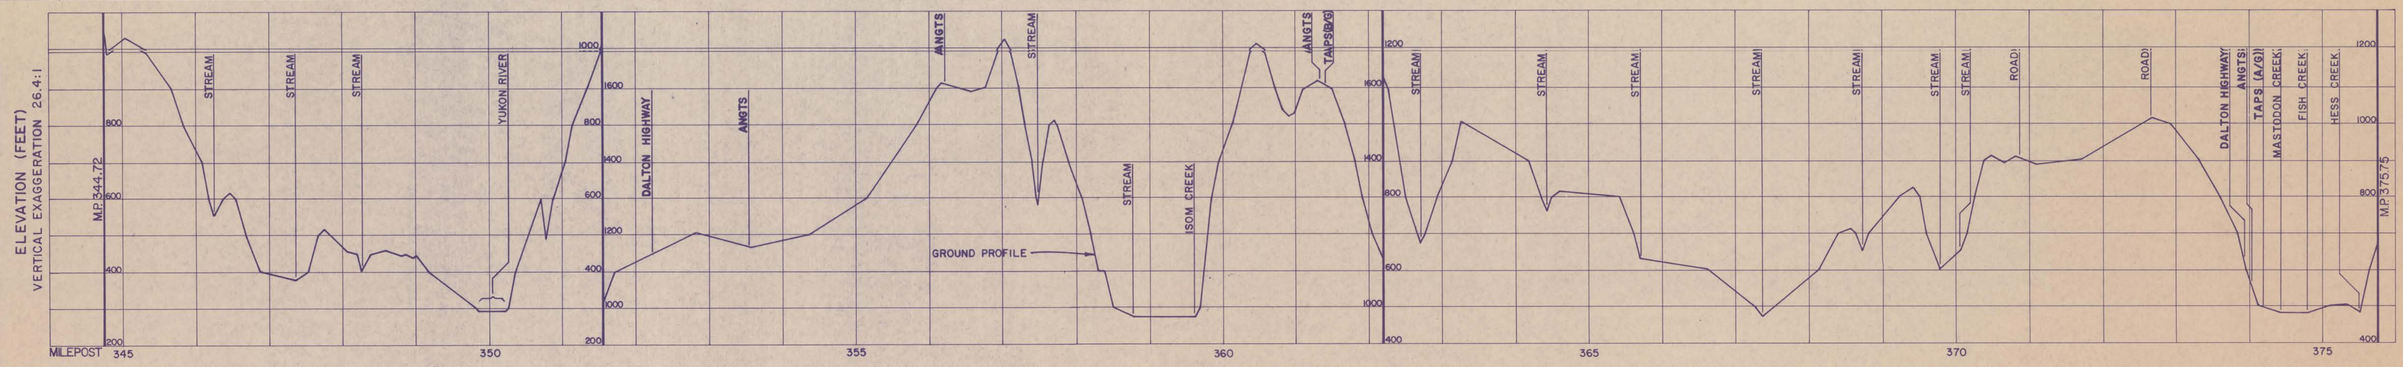

NO.	DATE	REVISIONS	BY	APP.
0	6-588	FEDERAL R.O.W. GRANT - EXHIBIT A	ELB	KAW
		BLM SERIAL No.'s AA53559 & FF83941		

NO.	DATE	REVISIONS	BY	APP.

NOTICE

This document and the data and information upon which it is based is confidential and/or proprietary to the Yukon Pacific Corporation and neither this document nor the information upon which it is based shall be duplicated, used, or disclosed except as authorized in writing by Yukon Pacific Corporation.

U.S.G.S. MAPS

LIVENGOOD C-4, C-5, C-6, D-5, D-6

MAP INDEX

BASE

YUKON PACIFIC CORPORATION

TRANS-ALASKA GAS SYSTEM

PRUDHOE BAY TO PORT VALDEZ

36" O.D. NATURAL GAS PIPELINE


MILEPOST 344.72 TO 375.75

SCALE: 1" = 1 MILE HORIZ., 1" = 200' VERT. | DATE: JUNE 15, 1988

DESIGNED	MCM
DRAWN	ELB
APPROVED	KAW KAJ
DRAWING SERIES	TAGS - 01
REV.	0

Sheet 15 of 31



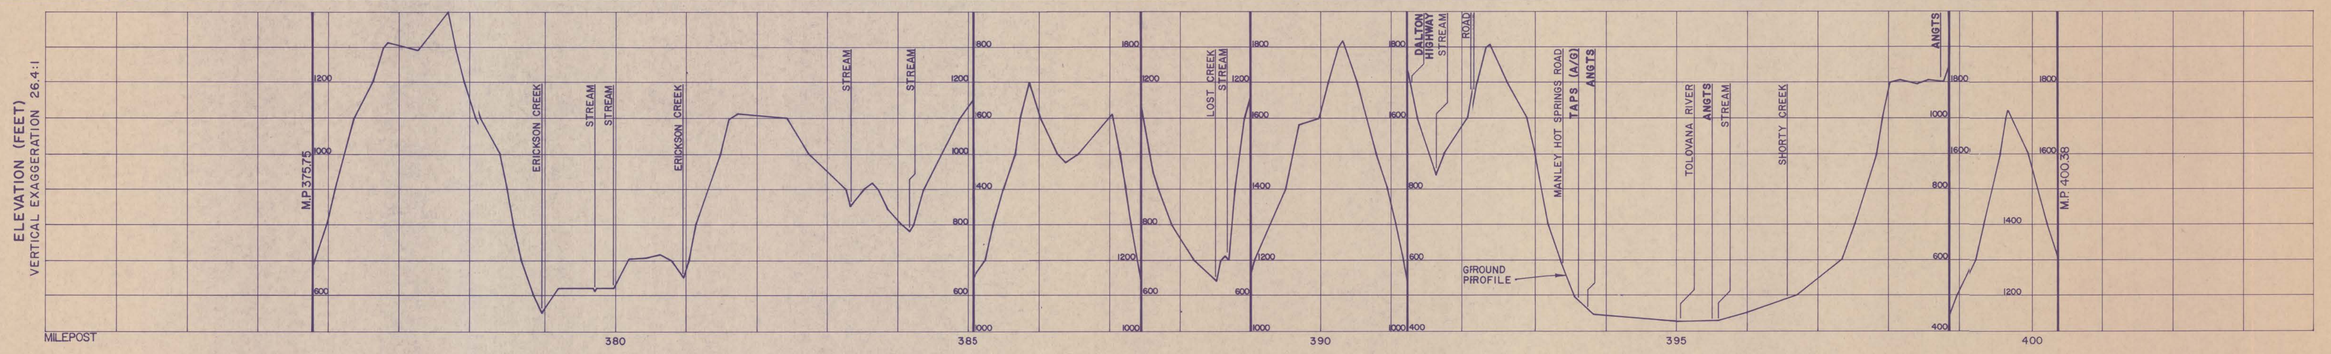

NO.	DATE	REVISIONS	BY	APP.
0	6/88	FEDERAL R.O.W. GRANT - EXHIBIT A	ELB	KAW
		BLM SERIAL No.'s AA53559 & FF83941		

NO.	DATE	REVISIONS	BY	APP.

NOTICE

This document and the data and information upon which it is based is confidential and/or proprietary to the Yukon Pacific Corporation and neither this document nor the information upon which it is based shall be duplicated, used, or disclosed except as authorized in writing by Yukon Pacific Corporation.

U.S.G.S. MAPS

LIVENGOOD B-3,B-4,C-3,C-4,C-5

MAP INDEX

BASE

YUKON PACIFIC CORPORATION

TRANS-ALASKA GAS SYSTEM

PRUDHOE BAY TO PORT VALDEZ


36" O.D. NATURAL GAS PIPELINE


MILEPOST 375.75 TO 400.38

SCALE: 1" = 1 MILE HORIZ., 1" = 200' VERT. | DATE: JUNE 15, 1988

DESIGNED	MCM
DRAWN	ELB
APPROVED	KAW
DRAWING SERIES	TAGS - 01
REV.	0

Sheet 16 of 31

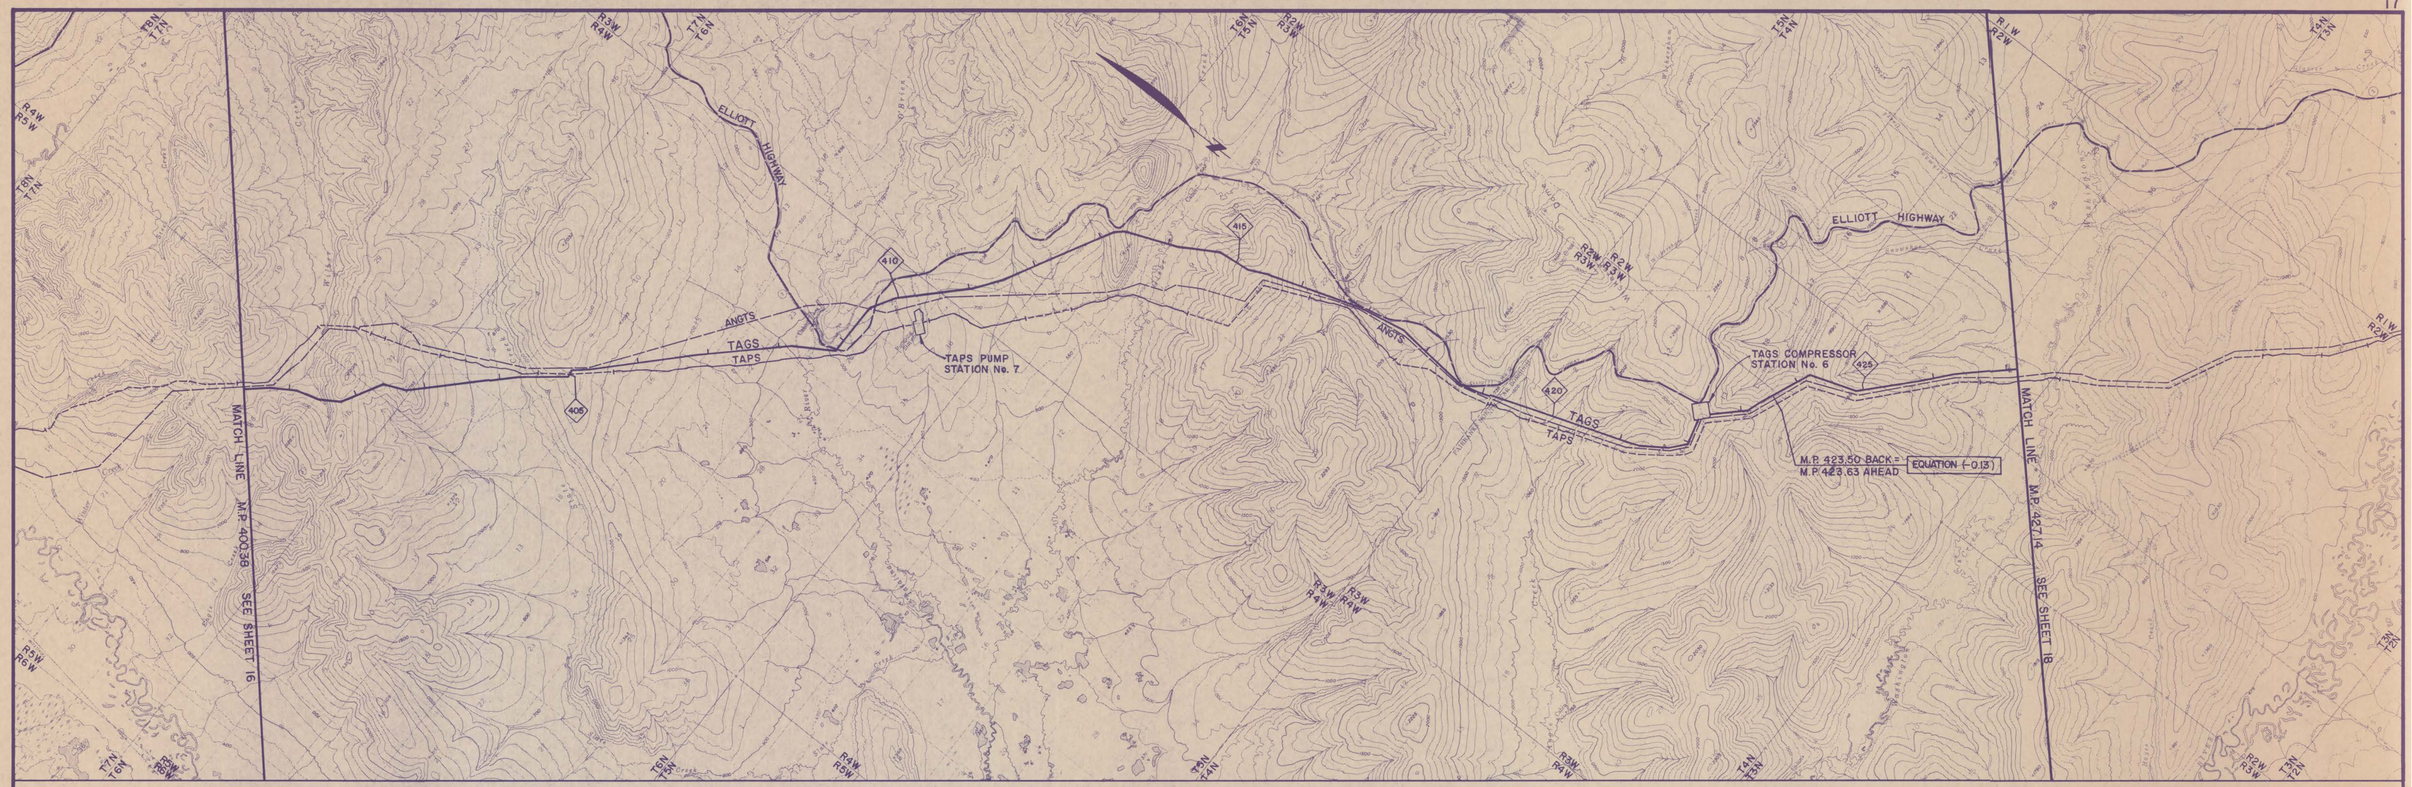

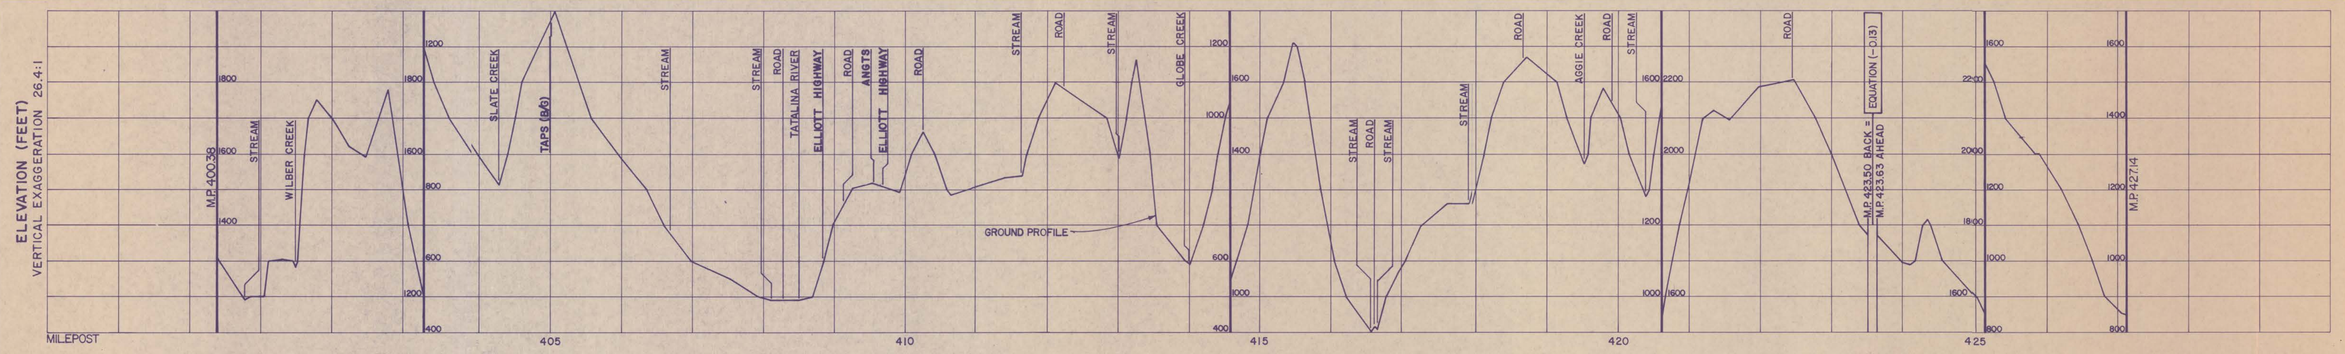

NO.	DATE	REVISIONS	BY	APP.
0	6-88	FEDERAL R.O.W. GRANT - EXHIBIT A BLM SERIAL No.'s AA53559 & FF83941	ELB	KAW

NOTICE

This document and the data and information upon which it is based is confidential and/or proprietary to the Yukon Pacific Corporation and neither this document nor the information upon which it is based shall be duplicated, used, or disclosed except as authorized in writing by Yukon Pacific Corporation.

U.S.G.S. MAPS
LIVENGOOD A-2, A-3, B-3, B-4

MAP INDEX
BASE

YUKON PACIFIC CORPORATION
TRANS-ALASKA GAS SYSTEM


PRUDHOE BAY TO PORT VALDEZ
36" O.D. NATURAL GAS PIPELINE
MILEPOST 400.38 TO 427.14

SCALE: 1" = 1 MILE HORIZ., 1" = 200' VERT. | DATE: JUNE 15, 1988

DESIGNED	MCM
DRAWN	ELB
APPROVED	KAW
DRAWING SERIES	TAGS - 01
REV.	0

Sheet 17 of 31



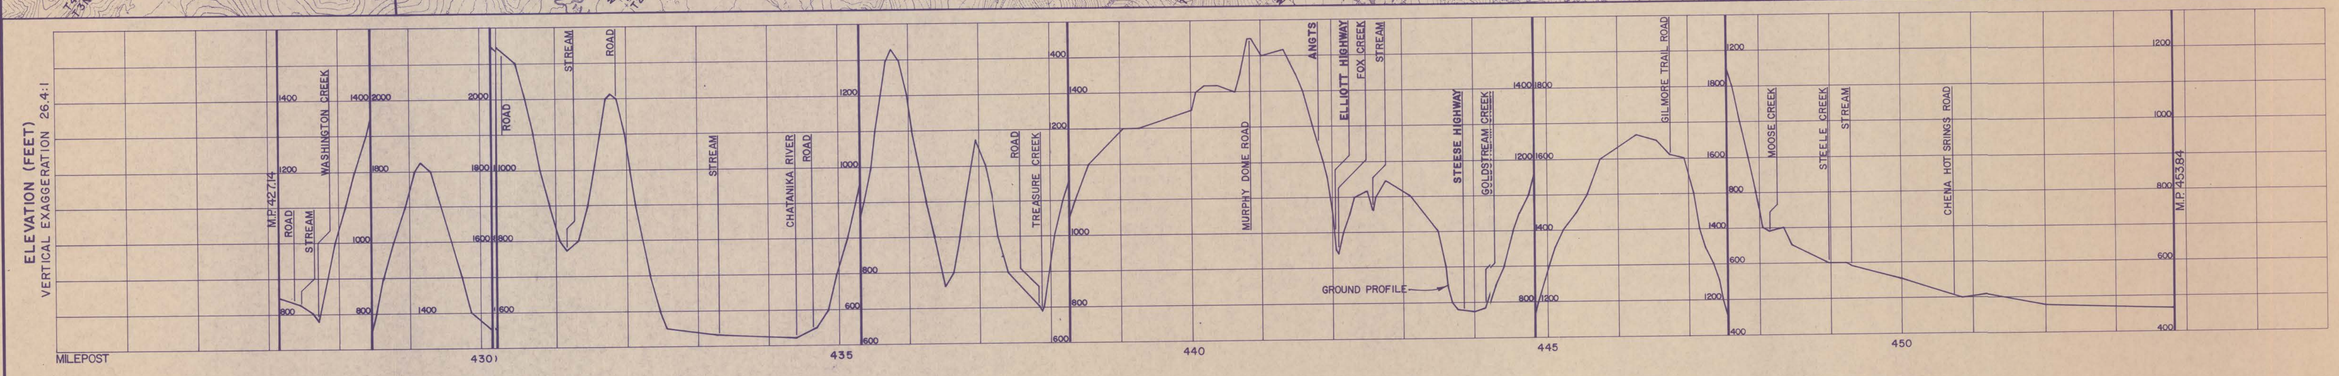

NO.	DATE	REVISIONS	BY	APP.
0	6/5/88	FEDERAL R.O.W. GRANT - EXHIBIT A BLM SERIAL No.'s AA53559 & FF83941	ELB	KAW

NO.	DATE	REVISIONS	BY	APP.

NOTICE

This document and the data and information upon which it is based is confidential and/or proprietary to the Yukon Pacific Corporation and neither this document nor the information upon which it is based shall be duplicated, used, or disclosed except as authorized in writing by Yukon Pacific Corporation.

U.S.G.S. MAPS

LIVENGOOD A-2, A-3
FAIRBANKS D-1, D-2

MAP INDEX

BASE

YUKON PACIFIC CORPORATION

TRANS-ALASKA GAS SYSTEM


PRUDHOE BAY TO PORT VALDEZ


36" O.D. NATURAL GAS PIPELINE

MILEPOST 427.14 TO 453.84

SCALE: 1" = 1 MILE HORIZ., 1" = 200' VERT. DATE: JUNE 15, 1988

DESIGNED	MCM
DRAWN	ELB
APPROVED	KAW
DRAWING SERIES	TAGS - 01
REV.	0
Sheet	18 of 31

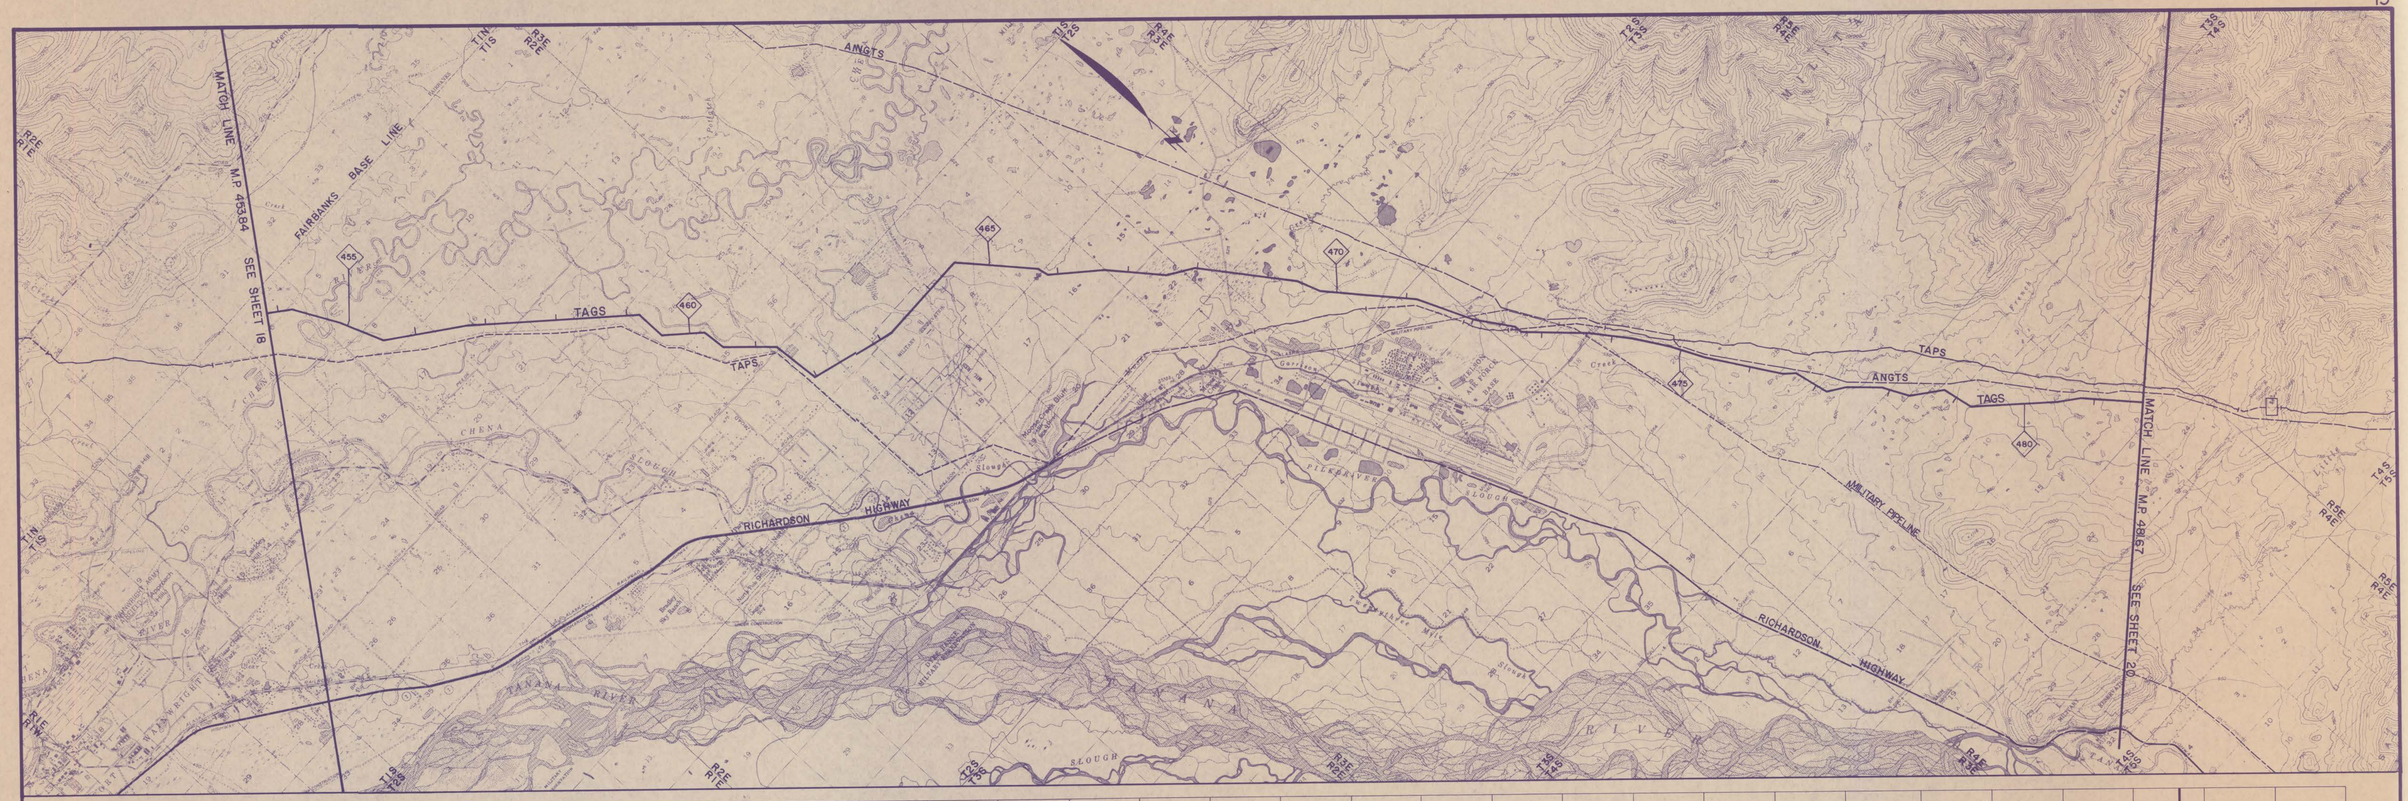

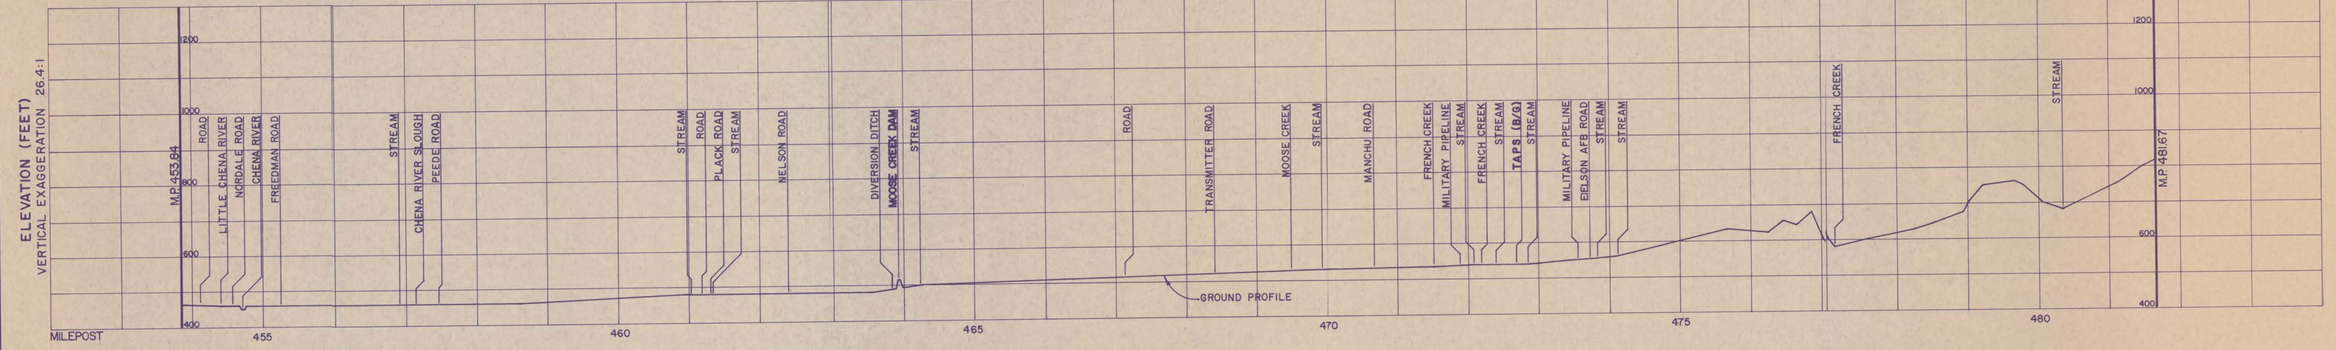

NO.	DATE	REVISIONS	BY	APP.
0	6588	FEDERAL R.O.W. GRANT - EXHIBIT A BLM SERIAL No.'s AA53559 & FF83941	ELB	KAW

NO.	DATE	REVISIONS	BY	APP.

NOTICE

This document and the data and information upon which it is based is confidential and/or proprietary to the Yukon Pacific Corporation and neither this document nor the information upon which it is based shall be duplicated, used, or disclosed except as authorized in writing by Yukon Pacific Corporation.

U.S.G.S. MAPS

FAIRBANKS C-1, D-1, D-2
BIG DELTA B-6, C-6

MAP INDEX

BASE

YUKON PACIFIC CORPORATION

TRANS-ALASKA GAS SYSTEM

PRUDHOE BAY TO PORT VALDEZ

36" O.D. NATURAL GAS PIPELINE


MILEPOST 453.84 TO 481.67

SCALE: 1" = 1 MILE HORIZ., 1" = 200' VERT. | DATE: JUNE 15, 1988

DESIGNED	MCM
DRAWN	ELB
APPROVED	KAW
DRAWING SERIES	REV.
TAGS - 01	0

Sheet 19 of 31



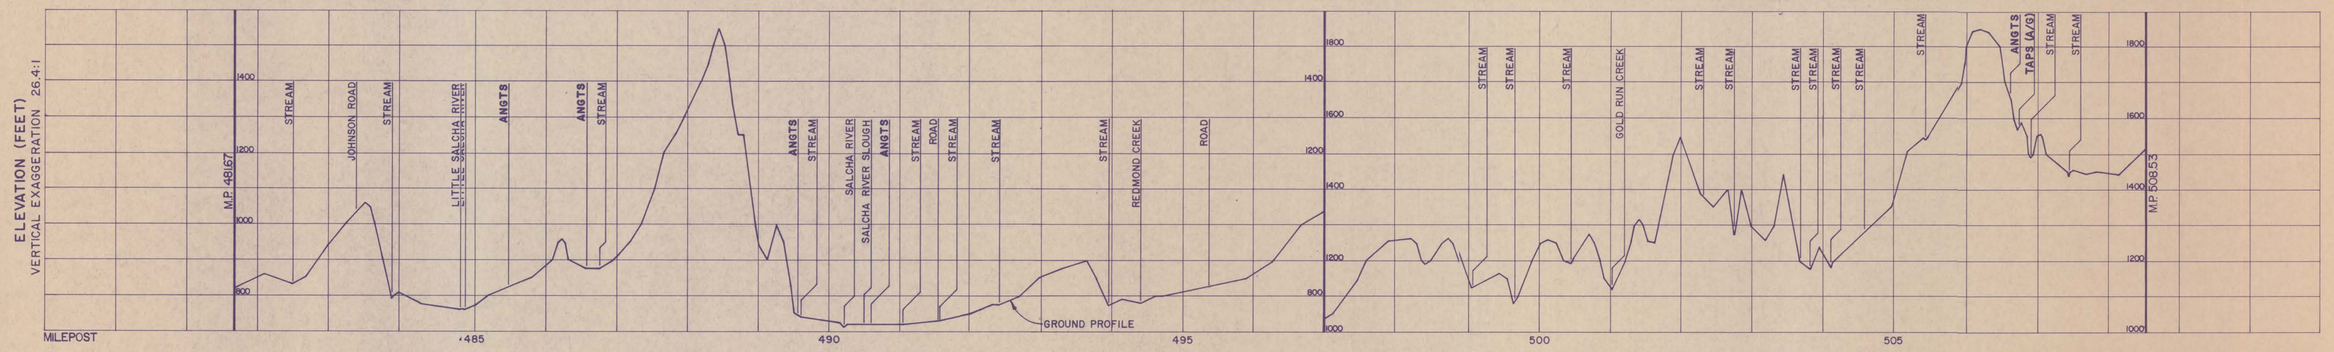

NO.	DATE	REVISIONS	BY	APP.
0	6-588	FEDERAL R.O.W. GRANT - EXHIBIT A	ELB	KAW
		BLM SERIAL No.'s AA53559 & FF83941		

NO.	DATE	REVISIONS	BY	APP.

NOTICE

This document and the data and information upon which it is based is confidential and/or proprietary to the Yukon Pacific Corporation and neither this document nor the information upon which it is based shall be duplicated, used, or disclosed except as authorized in writing by Yukon Pacific Corporation.

U.S.G.S. MAPS

BIG DELTA A-5,B-5,B-6,C-5,C-6

MAP INDEX

BASE

YUKON PACIFIC CORPORATION

TRANS-ALASKA GAS SYSTEM

PRUDHOE BAY TO PORT VALDEZ


36" O.D. NATURAL GAS PIPELINE


MILEPOST 481.67 TO 508.53

SCALE: 1" = 1 MILE HORIZ., 1" = 200' VERT. DATE: JUNE 15, 1988

DESIGNED	MCM
DRAWN	ELB
APPROVED	KAW
DRAWING SERIES	REV.
TAGS - 01	0

Sheet 20 of 31

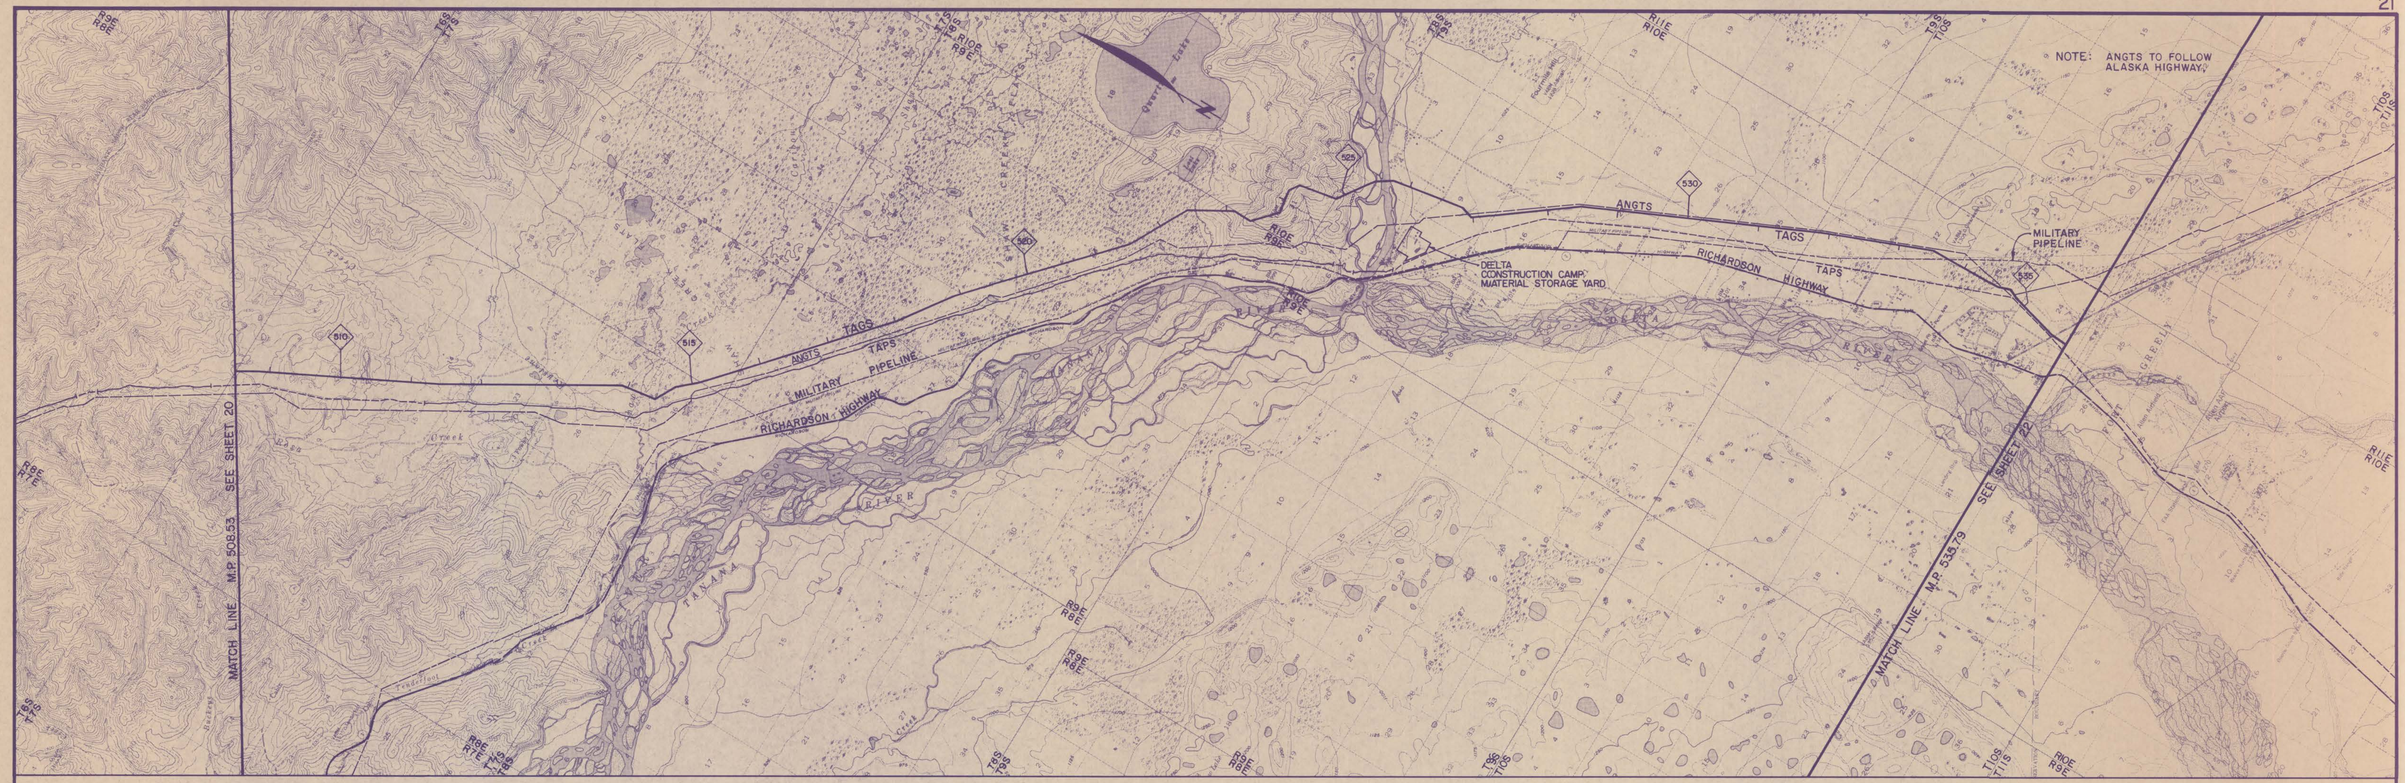

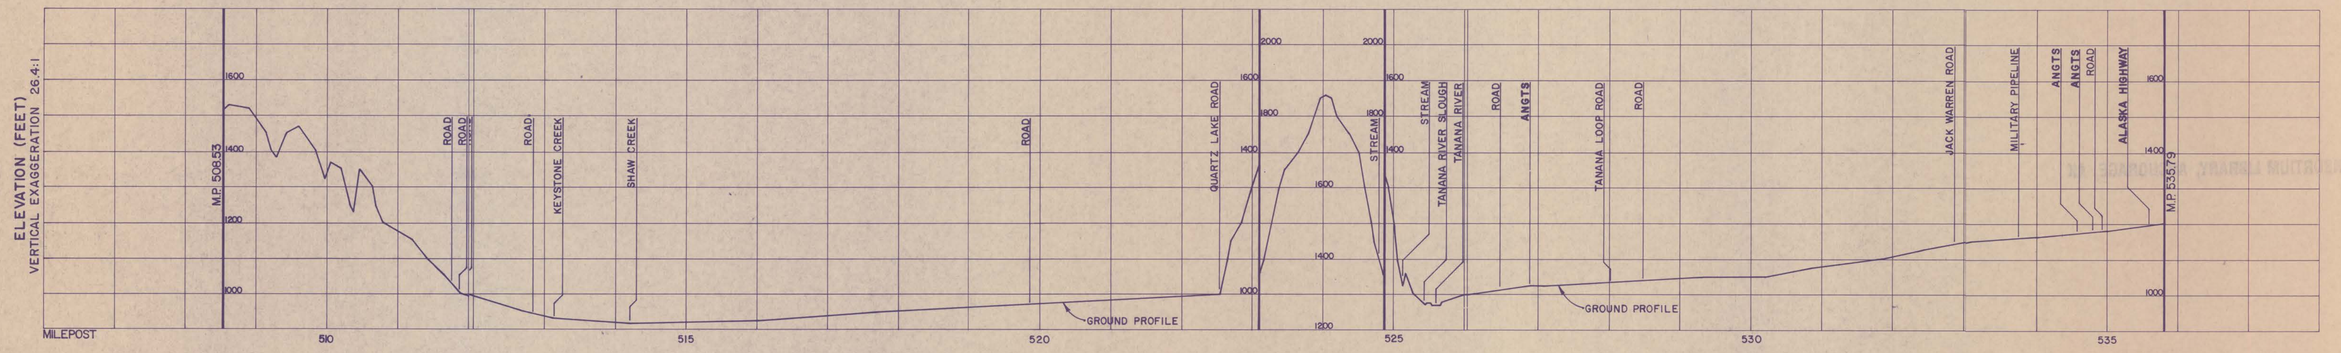

NO.	DATE	REVISIONS	BY	APP.	NO.	DATE	REVISIONS	BY	APP.
0	61588	FEDERAL R.O.W. GRANT - EXHIBIT A	ELB	KAW					
		BLM SERIAL No.'s AA53559 & FF83941							

NOTICE

This document and the data and information upon which it is based is confidential and/or proprietary to the Yukon Pacific Corporation and neither this document nor the information upon which it is based shall be duplicated, used, or disclosed except as authorized in writing by Yukon Pacific Corporation.

U.S.G.S. MAPS

BIG DELTA A-4, A-5, B-4, B-5
MT. HAYES D-4

MAP INDEX

BASE

YUKON PACIFIC CORPORATION

TRANS-ALASKA GAS SYSTEM

PRUDHOE BAY TO PORT VALDEZ


36" O.D. NATURAL GAS PIPELINE


MILEPOST 508.53 TO 535.79

SCALE: 1" = 1 MILE HORIZ., 1" = 200' VERT. DATE: JUNE 15, 1988

DESIGNED	MCM
DRAWN	ELB
APPROVED	KAW
DRAWING SERIES	TAGS - 01
REV.	0

Sheet 21 of 31

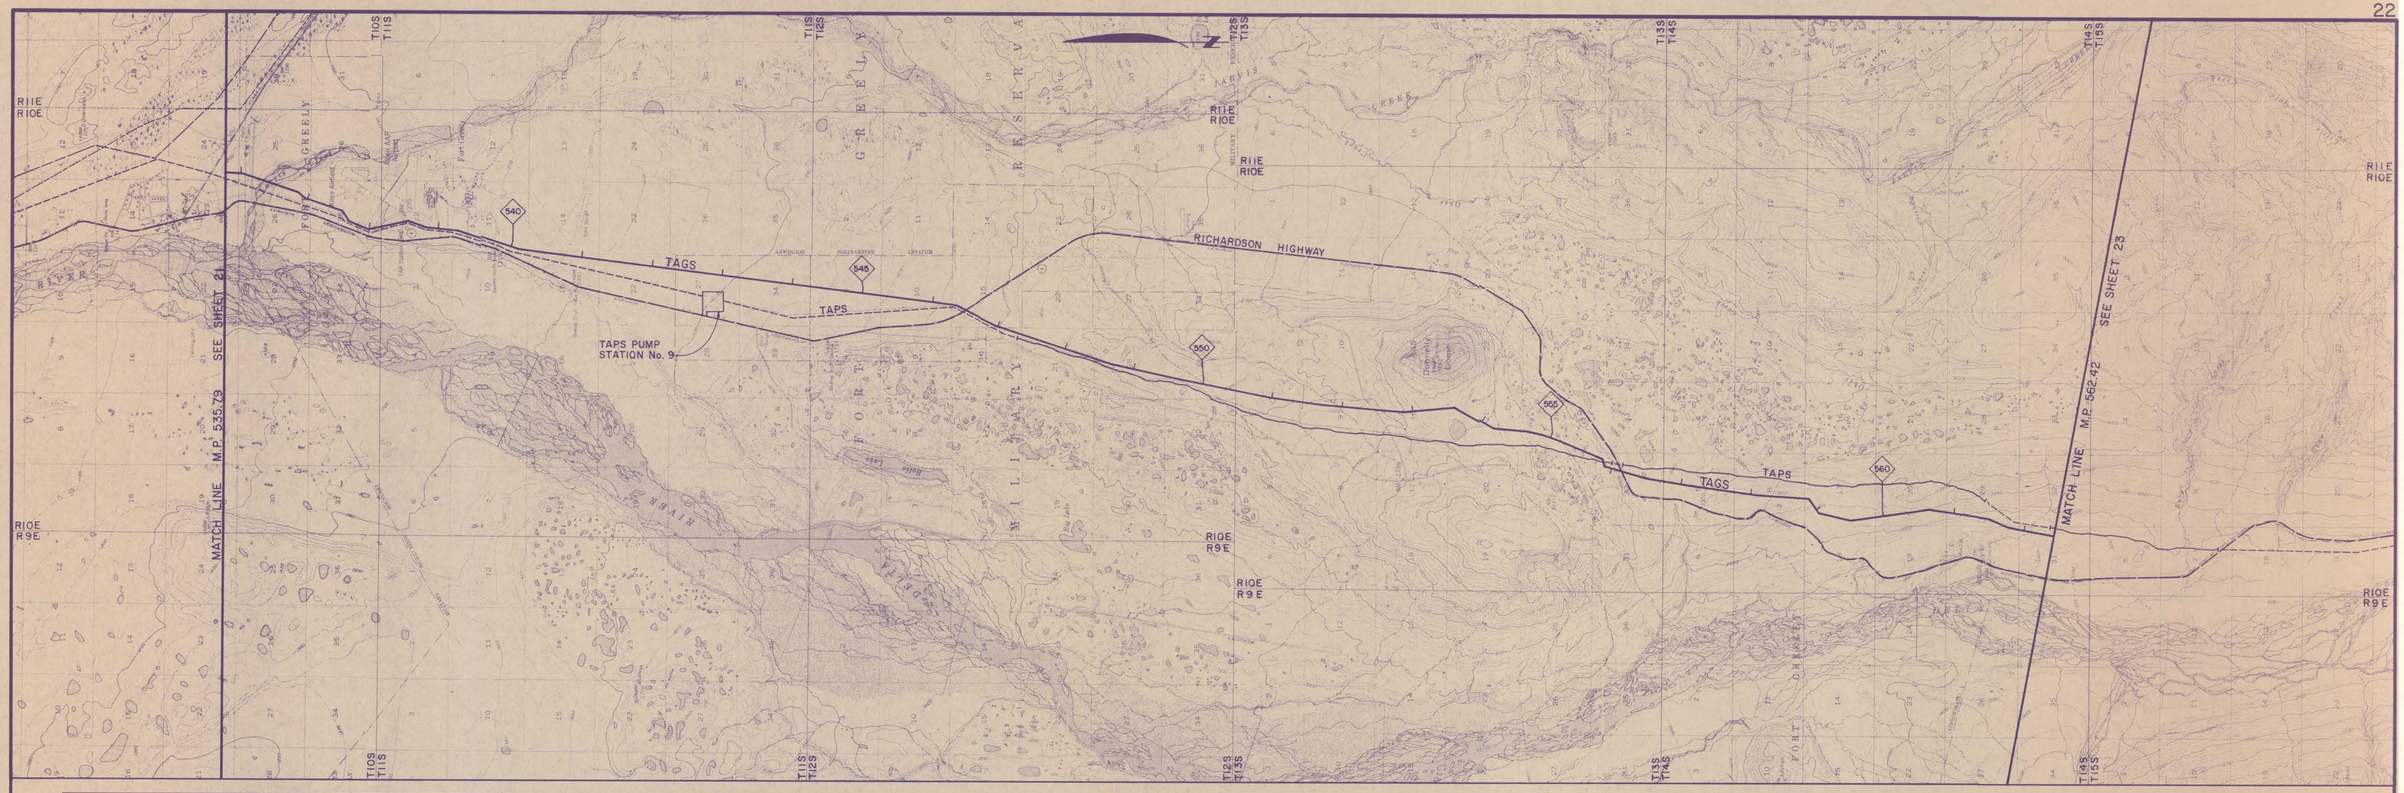

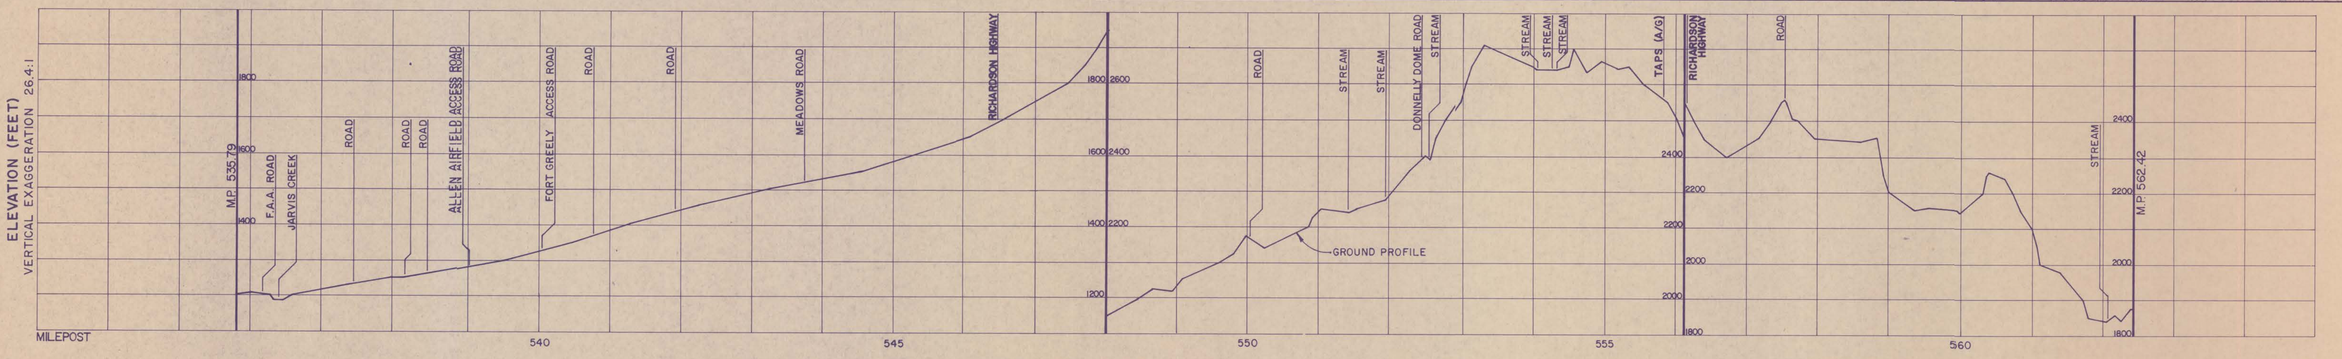

NO.	DATE	REVISIONS	BY	APP.
0	6/88	FEDERAL R.O.W. GRANT - EXHIBIT A BLM SERIAL No.'s AA53559 & FF83941	ELB	KAW

NOTICE
This document and the data and information upon which it is based is confidential and/or proprietary to the Yukon Pacific Corporation and neither this document nor the information upon which it is based shall be duplicated, used, or disclosed except as authorized in writing by Yukon Pacific Corporation.

U.S.G.S. MAPS
BIG DELTA A-4
MT. HAYES C-4, D-4

MAP INDEX
BASE

YUKON PACIFIC CORPORATION
TRANS-ALASKA GAS SYSTEM


PRUDHOE BAY TO PORT VALDEZ
36" O.D. NATURAL GAS PIPELINE
MILEPOST 535.79 TO 562.42

SCALE: 1" = 1 MILE HORIZ., 1" = 200' VERT. | DATE: JUNE 15, 1988

DESIGNED MCM
DRAWN ELB
APPROVED KAW
DRAWING SERIES TAGS - 01 | REV. 0

Sheet 22 of 31



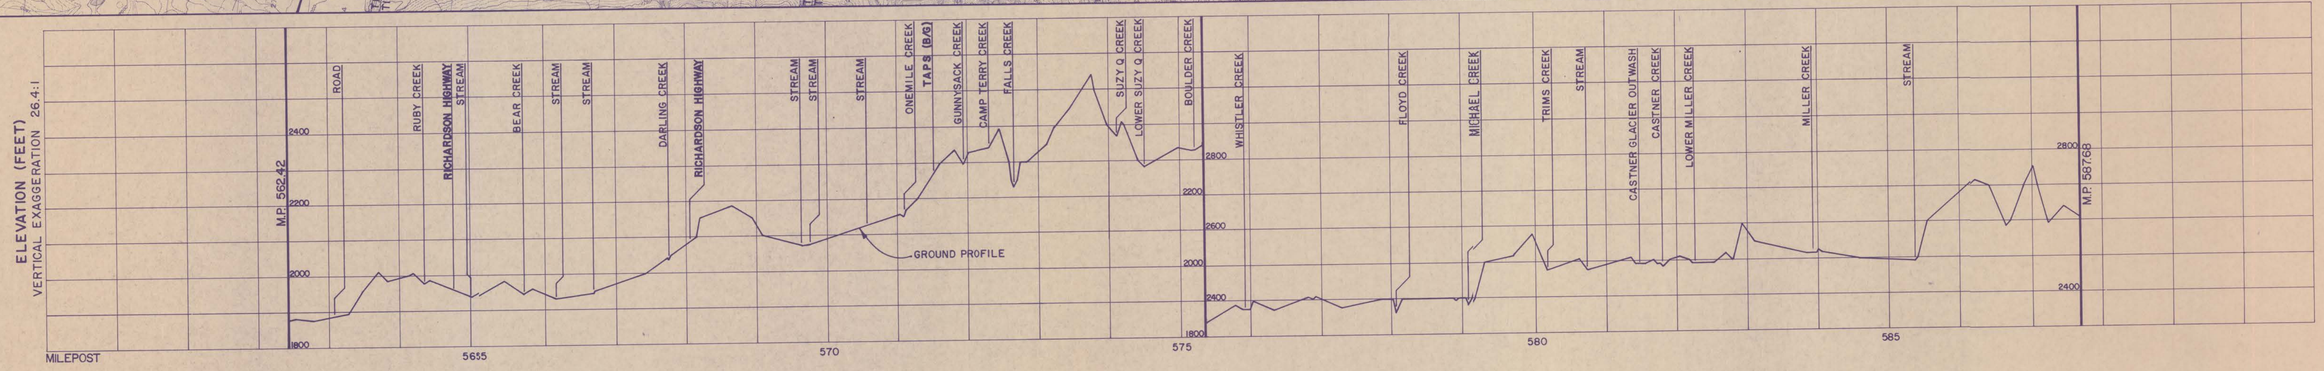

NO.	DATE	REVISIONS	BY	APP.
0	6/588	FEDERAL R.O.W. GRANT - EXHIBIT A	ELB	KAW
		BLM SERIAL No.'s AA53559 & FF83941		

NOTICE

This document and the data and information upon which it is based is confidential and/or proprietary to the Yukon Pacific Corporation and neither this document nor the information upon which it is based shall be duplicated, used, or disclosed except as authorized in writing by Yukon Pacific Corporation.

U.S.G.S. MAPS

MT. HAYES B-4, C-4

MAP INDEX

BASE

YUKON PACIFIC CORPORATION

TRANS-ALASKA GAS SYSTEM

PRUDHOE BAY TO PORT VALDEZ


36" O.D. NATURAL GAS PIPELINE


MILEPOST 562.42 TO 587.68

SCALE: 1" = 1 MILE HORIZ., 1" = 200' VERT. | DATE: JUNE 15, 1988

DESIGNED	MCM
DRAWN	ELB
APPROVED	KAW
DRAWING SERIES	TAGS - 01
REV.	0

Sheet 23 of 31

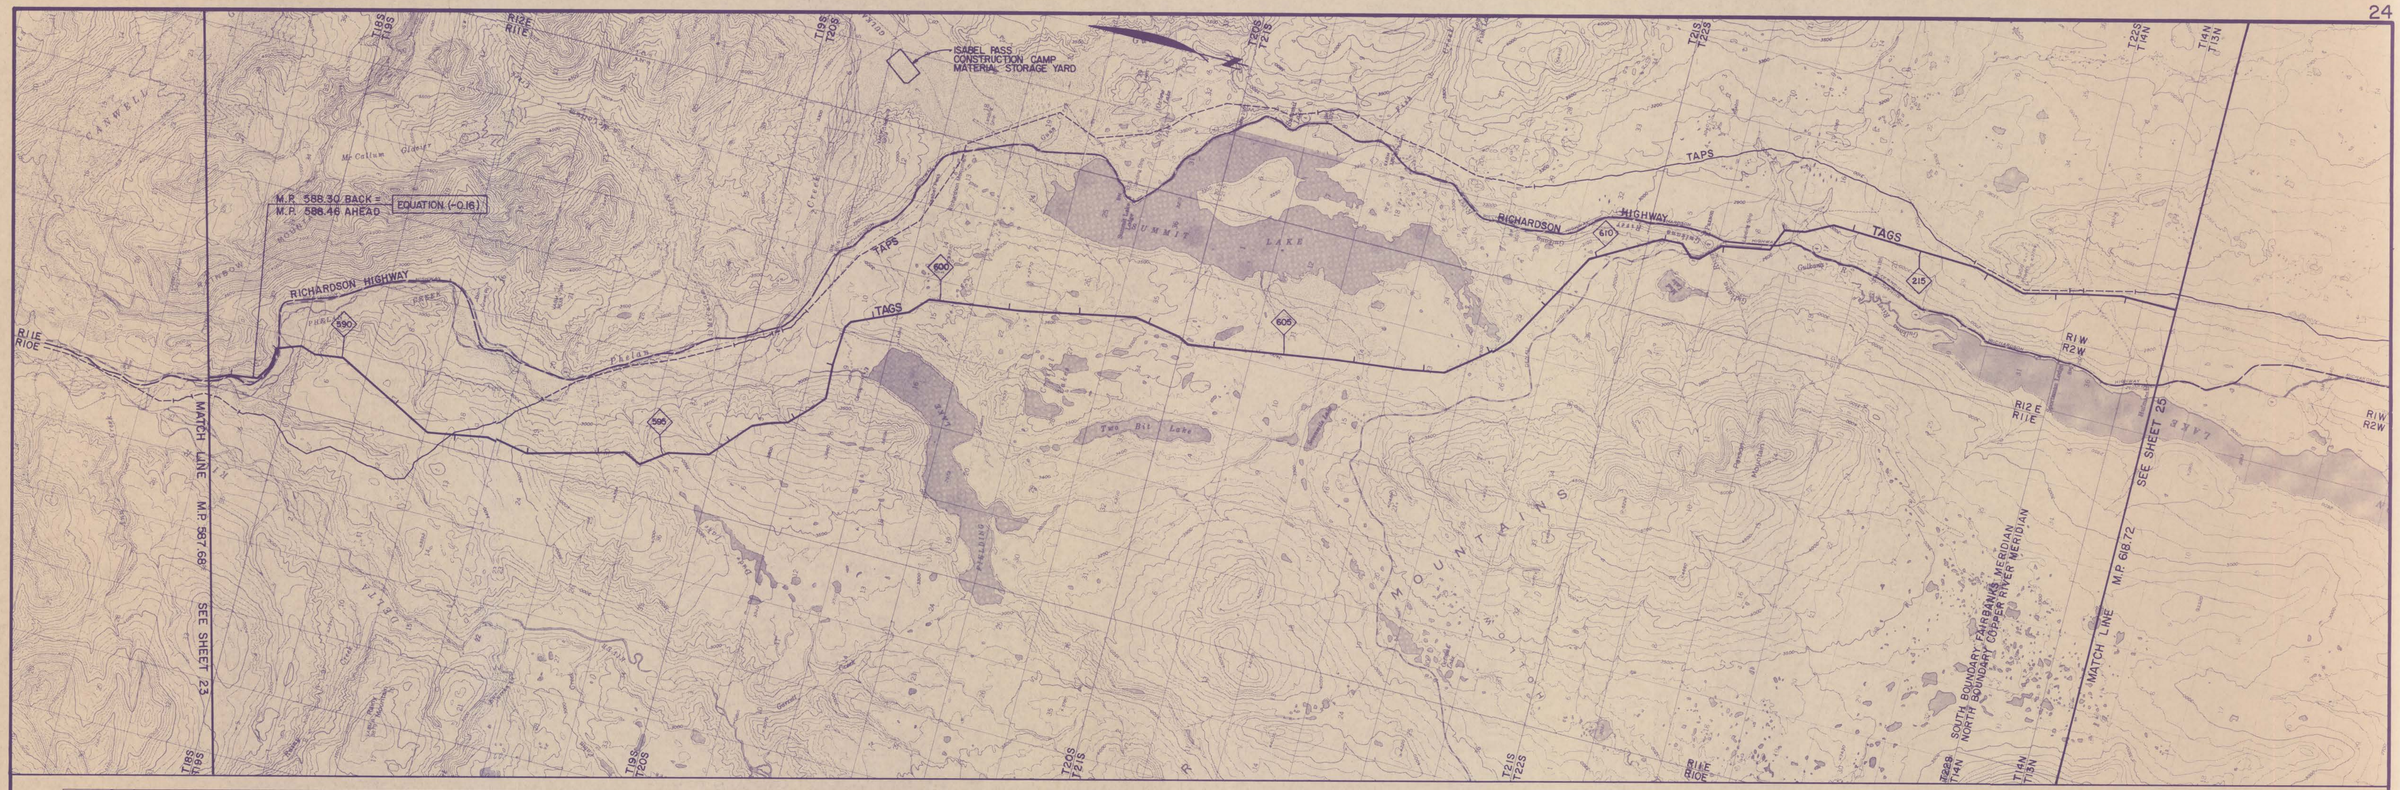

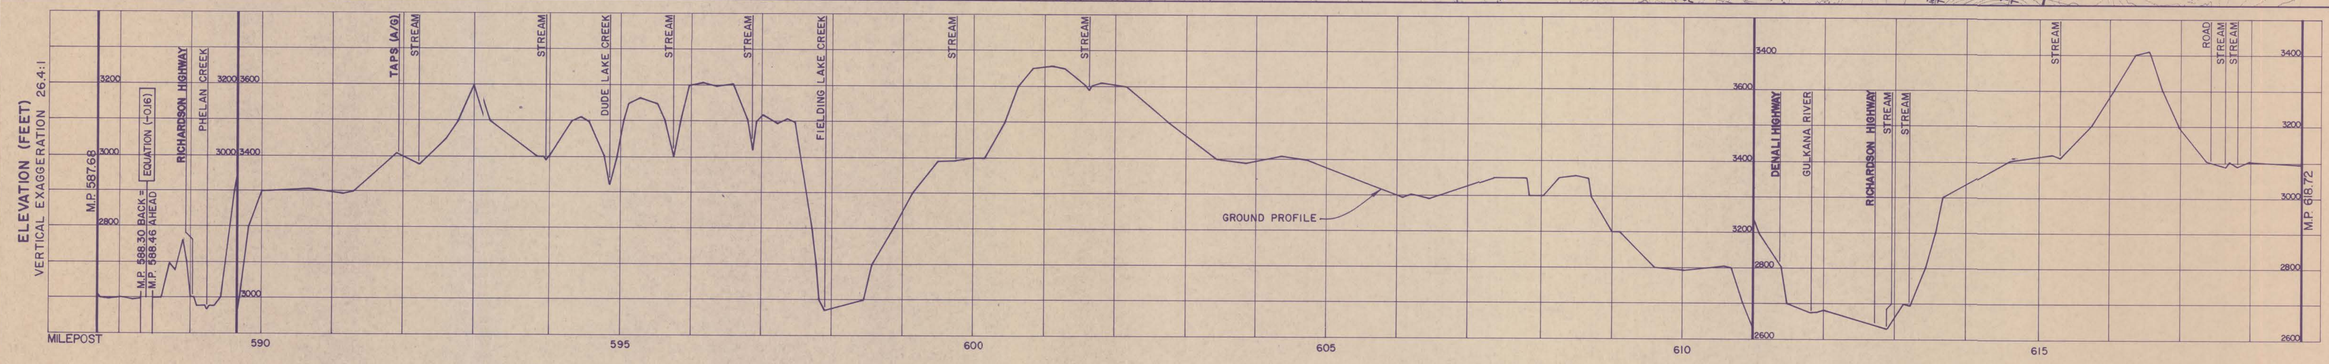

NO.	DATE	REVISIONS	BY	APP.
0	6588	FEDERAL R.O.W. GRANT - EXHIBIT A BLM SERIAL No.'s AA53559 & FF83941	ELB	KAW

NOTICE

This document and the data and information upon which it is based is confidential and/or proprietary to the Yukon Pacific Corporation and neither this document nor the information upon which it is based shall be duplicated, usec, or disclosed except as authorized in writing by Yukon Pacific Corporation.

U.S.G.S. MAPS

MT. HAYES A-3, A-4, B-4
GULKANA D-3, D-4

MAP INDEX

BASE

YUKON PACIFIC CORPORATION

TRANS-ALASKA GAS SYSTEM

PRUDHOE BAY TO PORT VALDEZ


36" O.D. NATURAL GAS PIPELINE

MILEPOST 587.68 TO 618.72

SCALE: 1" = 1 MILE HORIZ., 1" = 200' VERT. | DATE: JUNE 15, 1988

DESIGNED	M. M
DRAWN	E.L.B
APPROVED	KAW
DRAWING SERIES	TAGS - 01
REV.	0

Sheet 24 of 31

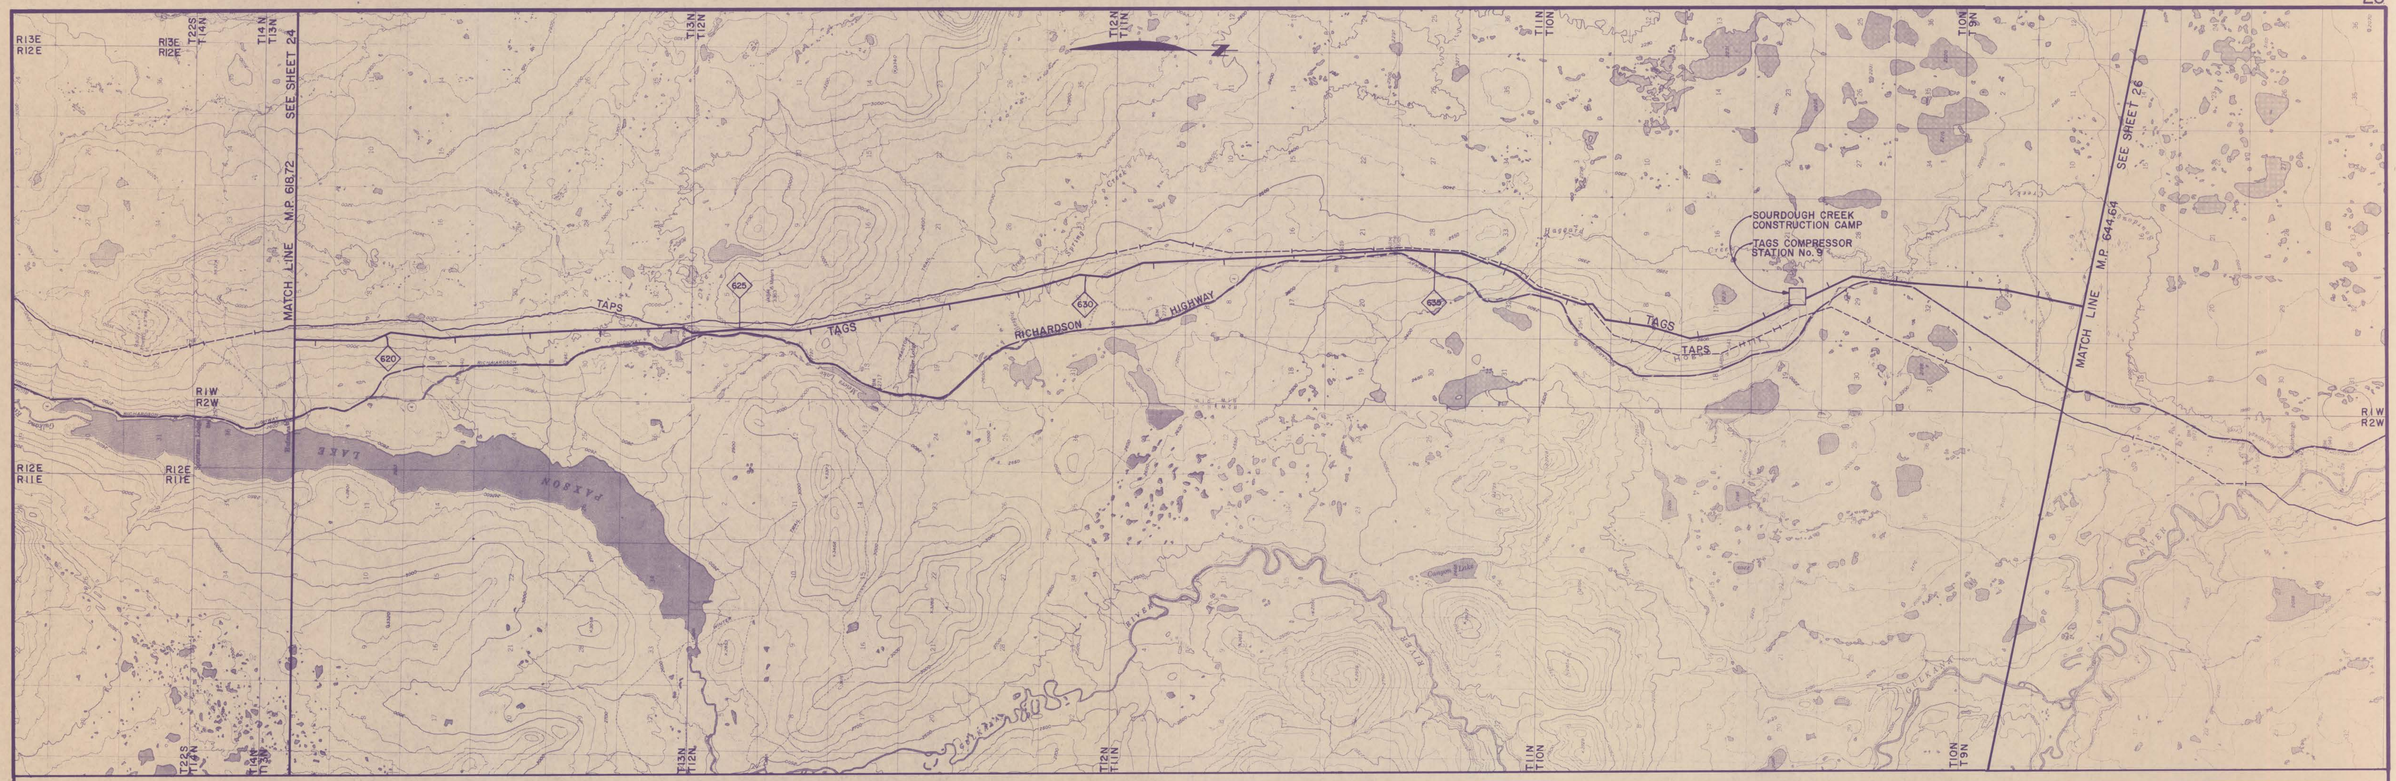

NO.	DATE	REVISIONS	BY	APP.	NO.	DATE	REVISIONS	BY	APP.
0	~~6/86~~	FEDERAL R.O.W. GRANT - EXHIBIT A	ELB	KAW					
		BLM SERIAL No.'s AA53559 & FF83941							

NOTICE

This document and the data and information upon which it is based is confidential and/or proprietary to the Yukon Pacific Corporation and neither this document nor the information upon which it is based shall be duplicated, used, or disclosed except as authorized in writing by Yukon Pacific Corporation.

U.S.G.S. MAPS

GULKANA C 3, C-4, D-3, D-4

MAP INDEX

BASE

YUKON PACIFIC CORPORATION

TRANS-ALASKA GAS SYSTEM

PRUDHOE BAY TO PORT VALDEZ

36" O.D. NATURAL GAS PIPELINE


MILEPOST 618.72 TO 644.64

SCALE: 1" = 1 MILE HORIZ., 1" = 200' VERT. DATE: JUNE 15, 1988

DESIGNED	MCM
DRAWN	ELB EB
APPROVED	KAW KAW
DRAWING SERIES	TAGS - 01
REV.	0

Sheet 25 of 31



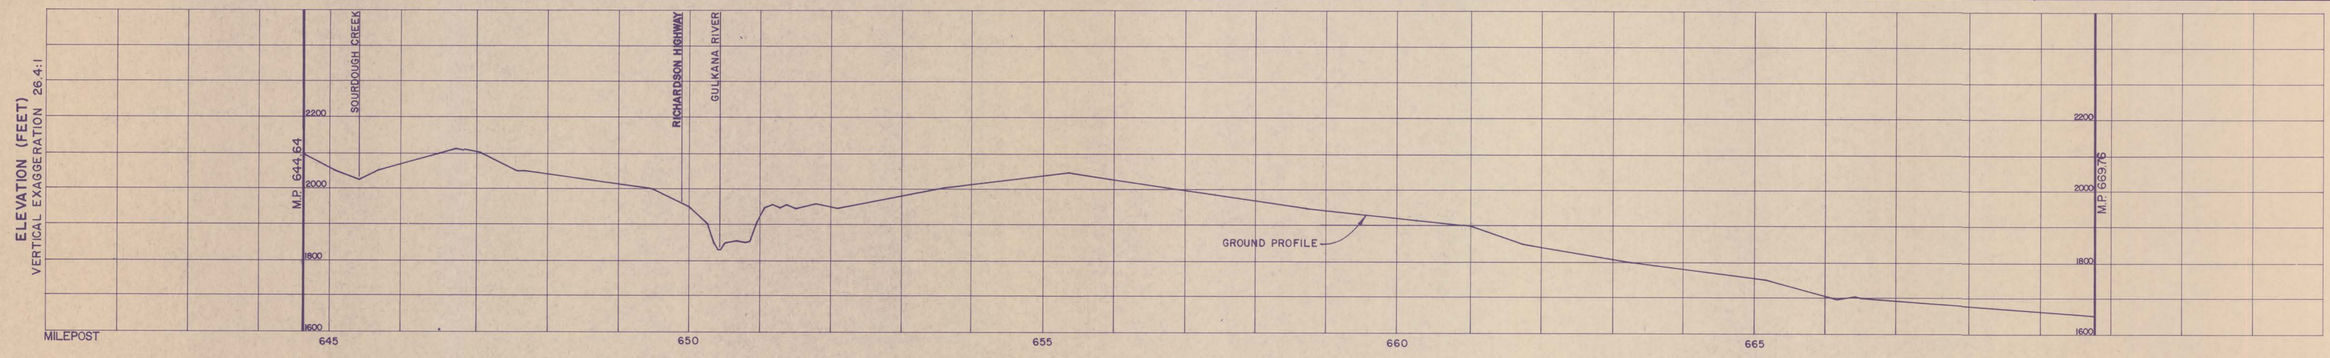

NO.	DATE	REVISIONS	BY	APP.
0	~~6/5/88~~	FEDERAL R.O.W. GRANT - EXHIBIT A	ELB	KAW
		BLM SERIAL No.'s AA53559 & FF83941		

NO.	DATE	REVISIONS	BY	APP.

NOTICE

This document and the data and information upon which it is based is confidential and/or proprietary to the Yukon Pacific Corporation and neither this document nor the information upon which it is based shall be duplicated, used, or disclosed except as authorized in writing by Yukon Pacific Corporation.

U.S.G.S. MAPS

GULKANA A-3,A-4,B-3,B-4,C-3,C-4

MAP INDEX

BASE

YUKON PACIFIC CORPORATION

TRANS-ALASKA GAS SYSTEM

PRUDHOE BAY TO PORT VALDEZ


36" O.D. NATURAL GAS PIPELINE


MILEPOST 644.64 TO 669.76

SCALE: 1" = 1 MILE HORIZ., 1" = 200' VERT. | DATE: JUNE 15, 1988

DESIGNED	MCM
DRAWN	ELB
APPROVED	KAW
DRAWING SERIES	TAGS - 01
REV.	0

Sheet 26 of 31

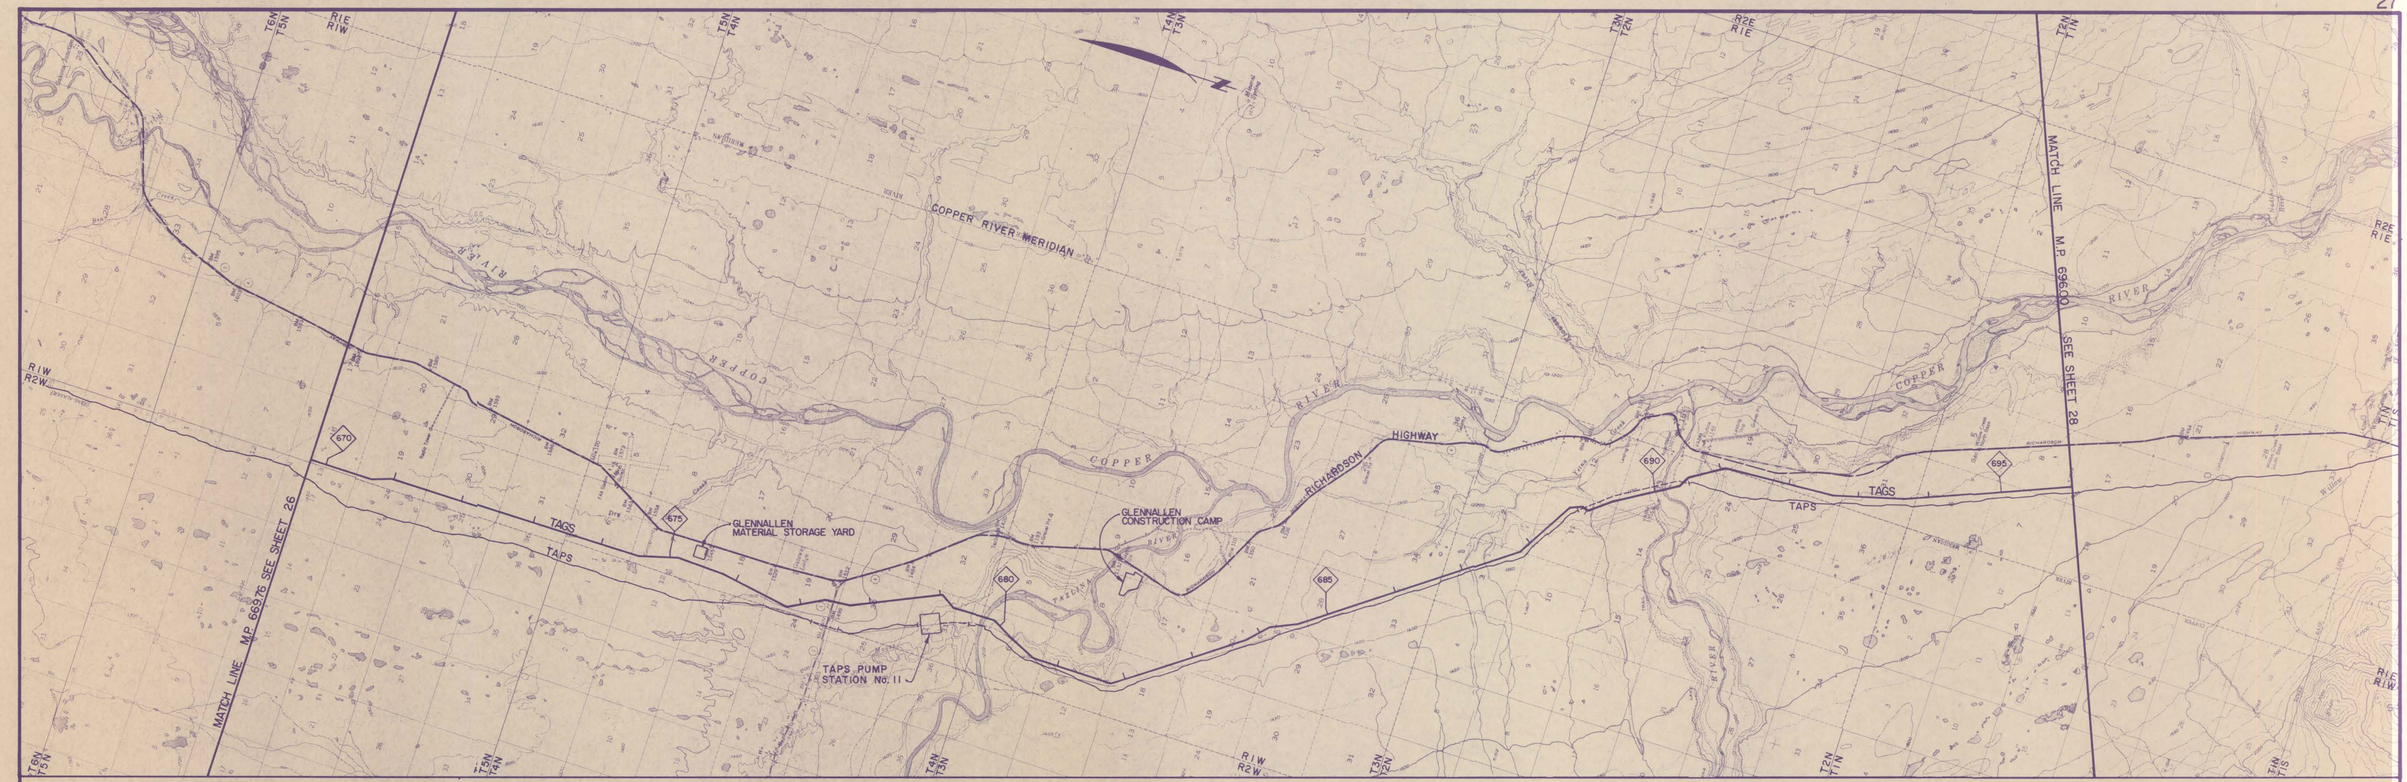

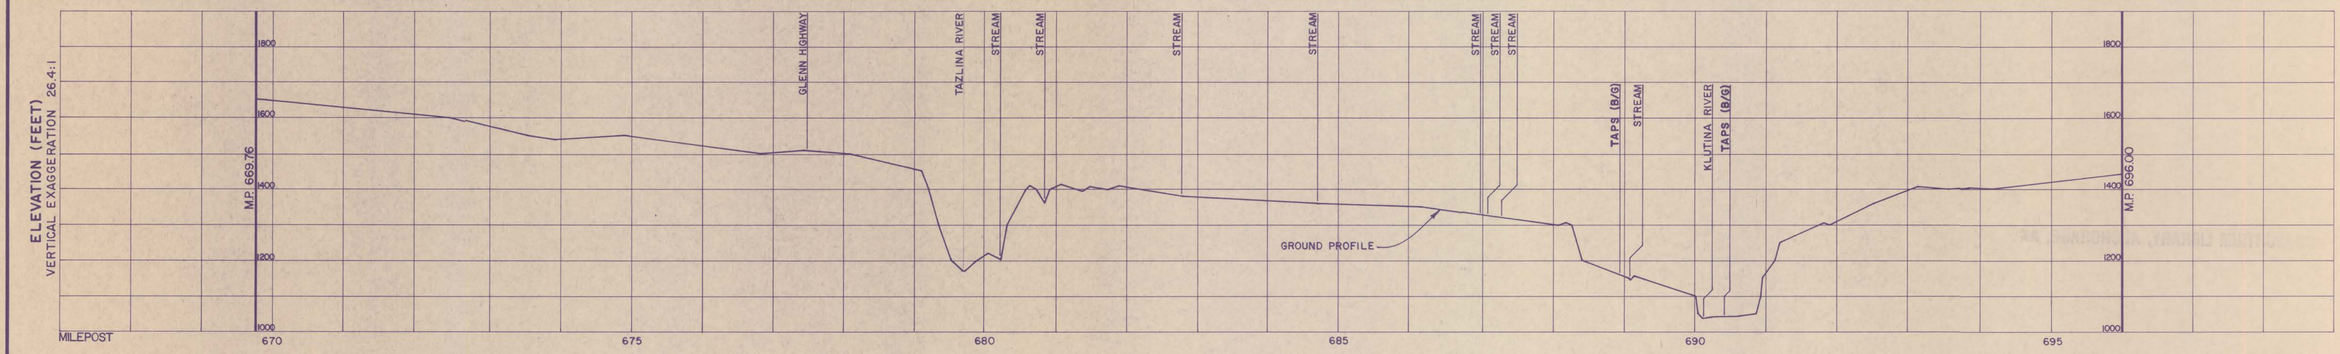

NO.	DATE	REVISIONS	BY	APP.
0	6-88	FEDERAL R.O.W. GRANT - EXHIBIT A BLM SERIAL No.'s AA53559 & FF83941	ELB	KAW

NO.	DATE	REVISIONS	BY	APP.

NOTICE
This document and the data and information upon which it is based is confidential and/or proprietary to the Yukon Pacific Corporation and neither this document nor the information upon which it is based shall be duplicated, used, or disclosed except as authorized in writing by Yukon Pacific Corporation.

U.S.G.S. MAPS
GULKANA A-3, A-4, B-3, B-4
VALDEZ D-3, D-4


MAP INDEX
BASE


YUKON PACIFIC CORPORATION
TRANS-ALASKA GAS SYSTEM

PRUDHOE BAY TO PORT VALDEZ
36" O.D. NATURAL GAS PIPELINE
MILEPOST 669.76 TO 696.00

SCALE: 1" = 1 MILE HORIZ., 1" = 200' VERT. DATE: JUNE 15, 1988

DESIGNED	MCM
DRAWN	ELB
APPROVED	KAW
DRAWING SERIES	TAGS - 01
REV.	0

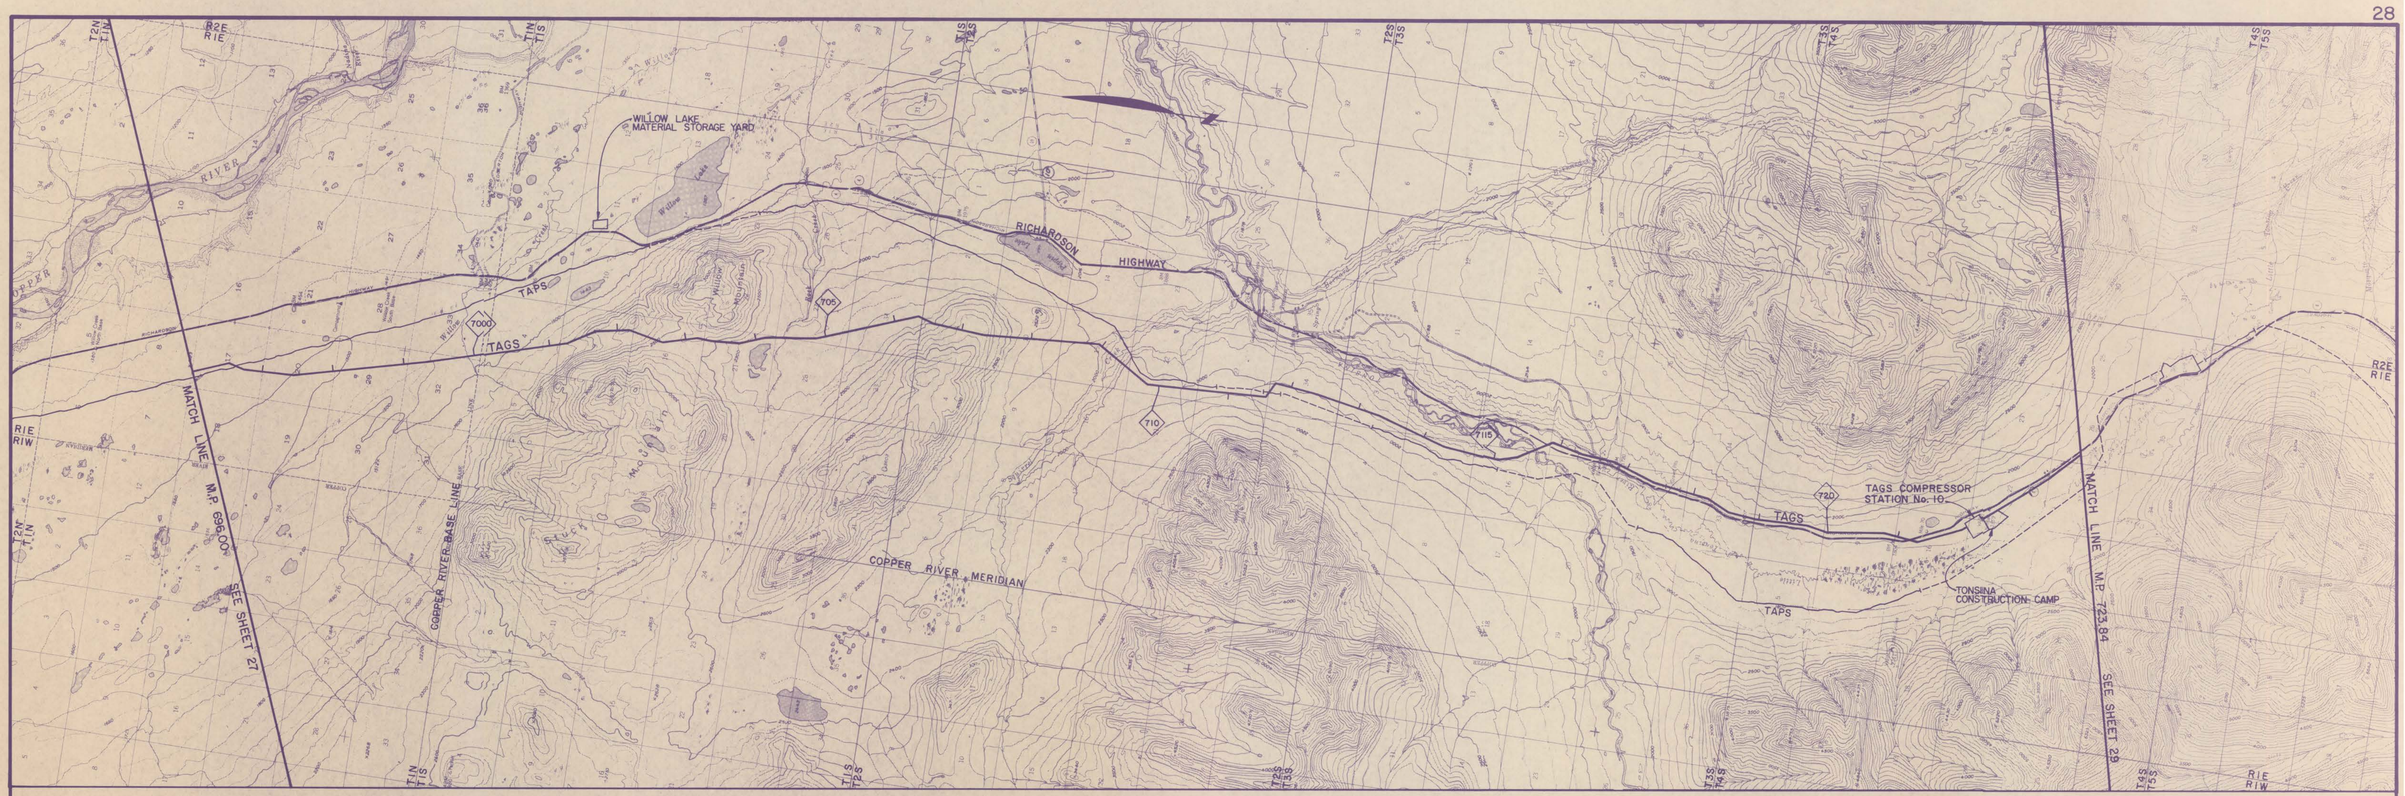

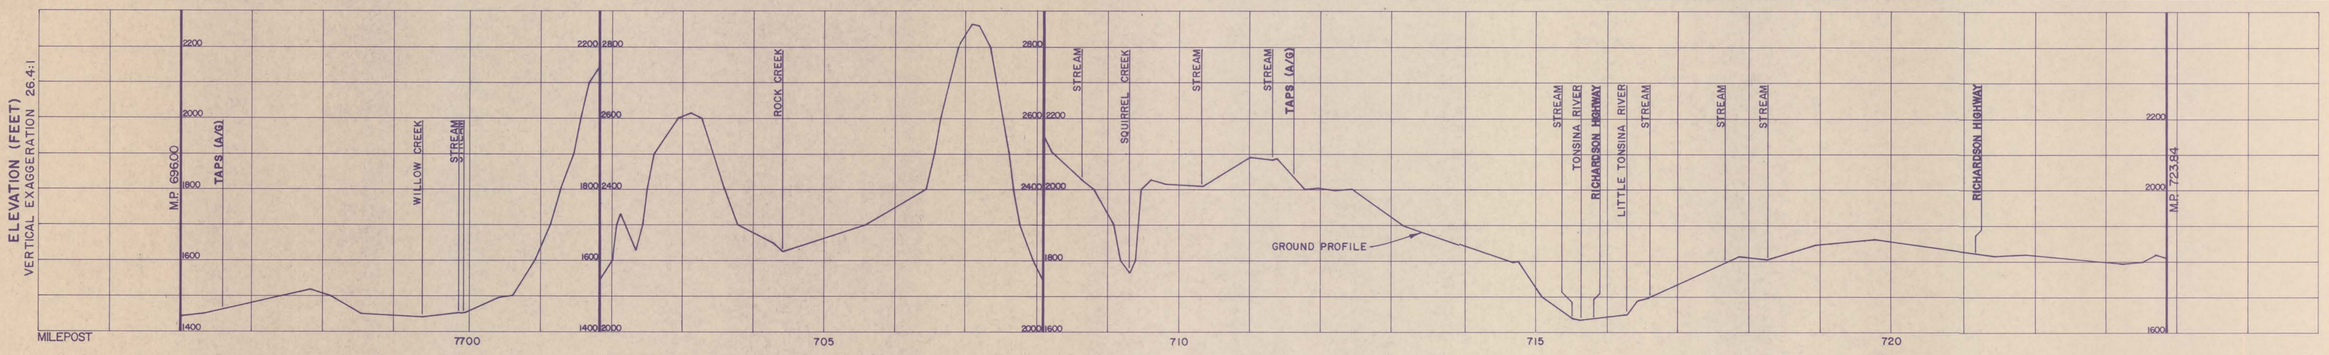

NO.	DATE	REVISIONS	BY	APP.	NO.	DATE	REVISIONS	BY	APP.
0	~~6-5-88~~	FEDERAL R.O.W GRANT - EXHIBIT A	ELB	KAW					
		BLM SERIAL No.'s AA53559 & FF83941							

NOTICE

This document and the data and information upon which it is based is confidential and/or proprietary to the Yukon Pacific Corporation and neither this document nor the information upon which it is based shall be duplicated, used, or disclosed except as authorized in writing by Yukon Pacific Corporation.

U.S.G.S. MAPS

VALDEZ B-3, B-4, C-3, C-4, D-3, D-4

MAP INDEX

BASE

YUKON PACIFIC CORPORATION

TRANS-ALASKA GAS SYSTEM

PRUDHOE BAY TO PORT VALDEZ


36" O.D. NATURAL GAS PIPELINE


MILEPOST 696.00 TO 723.84

SCALE: 1" = 1 MILE HORIZ., 1" = 200' VERT. | DATE: JUNE 15, 1988

DESIGNED	MCM
DRAWN	ELB
APPROVED	KAW
DRAWING SERIES	TAGS - 01
REV.	0

Sheet 28 of 31

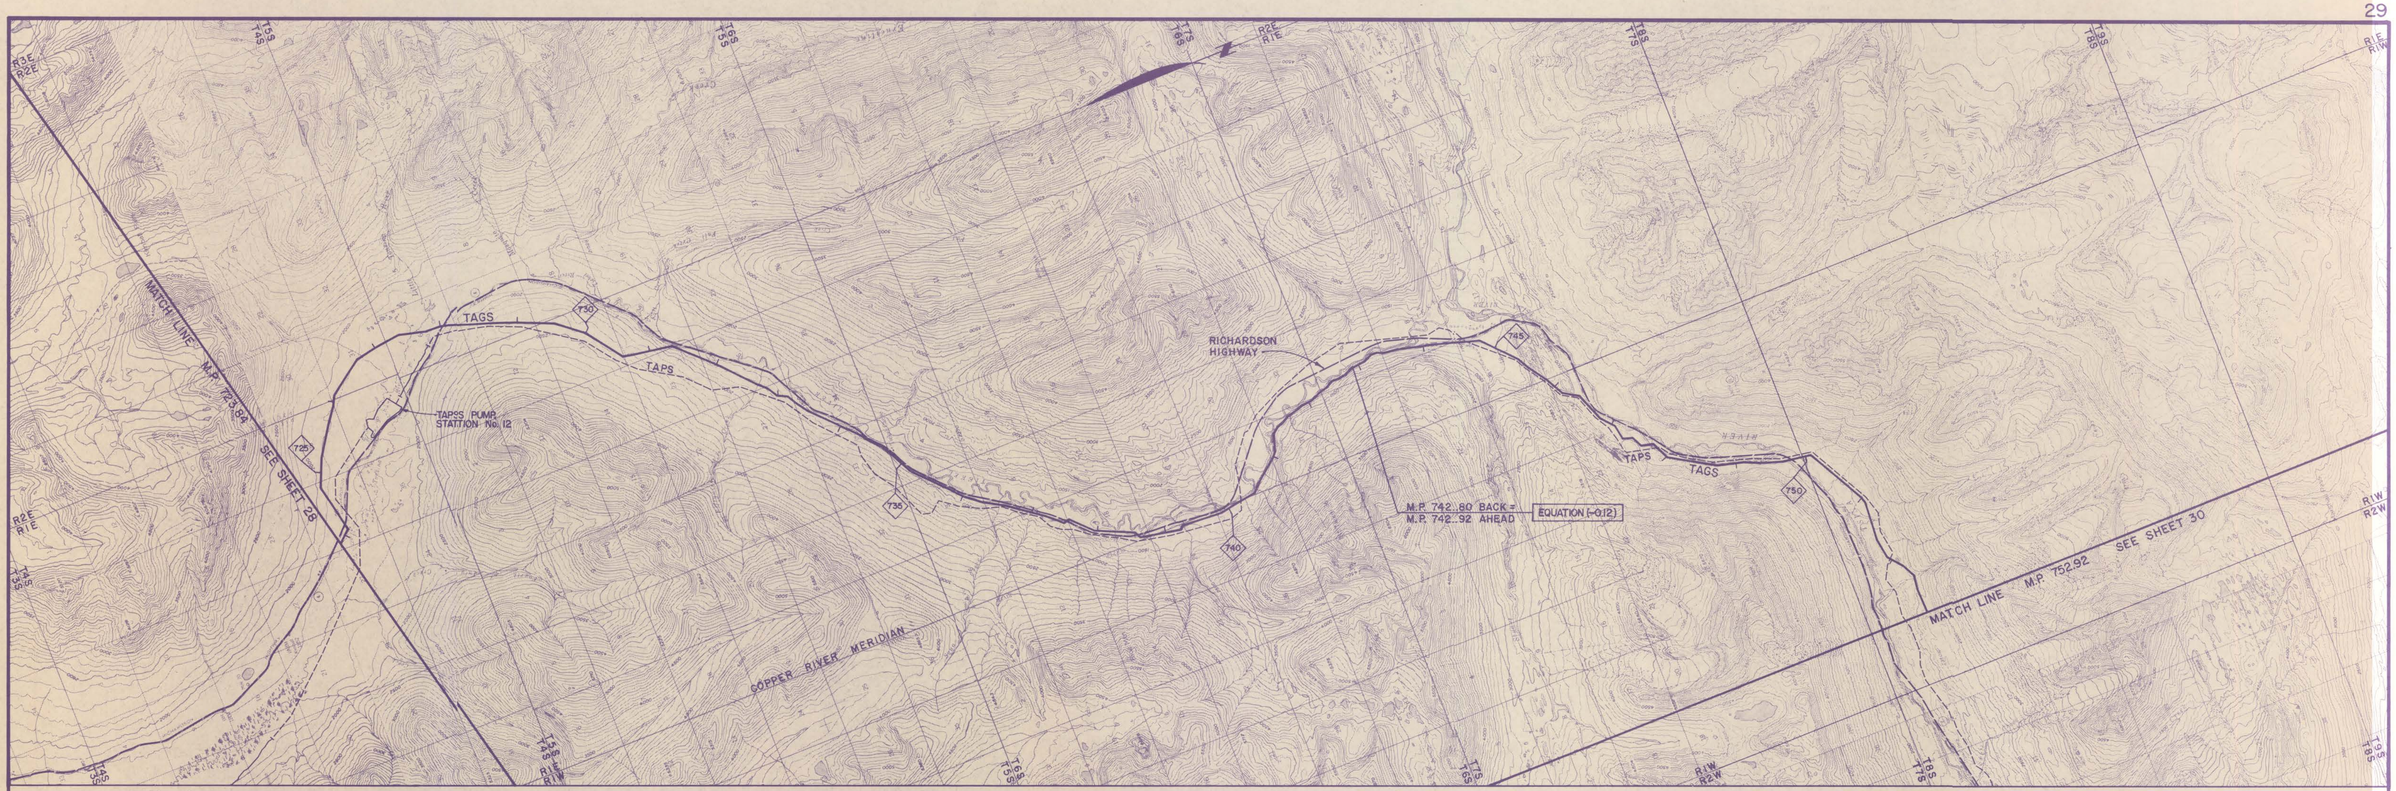

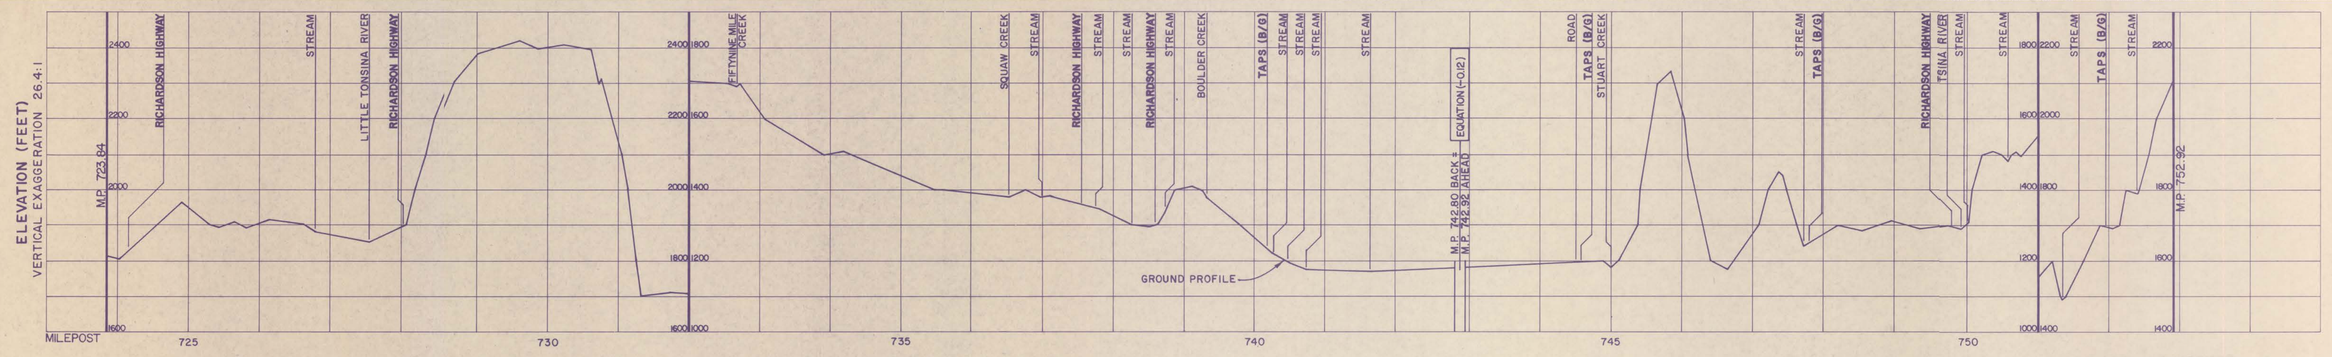

NO.	DATE	REVISIONS	BY	APP.
0	~~6-5-88~~	FEDERAL R.O.W. GRANT - EXHIBIT A BLM SERIAL No.'s AA53559 & FF83941	ELB	KAW

NO.	DATE	REVISIONS	BY	APP.

NOTICE

This document and the data and information upon which it is based is confidential and/or proprietary to the Yukon Pacific Corporation and neither this document nor the information upon which it is based shall be duplicated, used, or disclosed except as authorized in writing by Yukon Pacific Corporation.

U.S.G.S. MAPS

VALDEZ A-4, A-5, B-3, B-4, C-3, C-4

MAP INDEX

BASE

YUKON PACIFIC CORPORATION

TRANS-ALASKA GAS SYSTEM

PRUDHOE BAY TO PORT VALDEZ

36" O.D. NATURAL GAS PIPELINE


MILEPOST 723.84 TO 752.92

SCALE: 1" = 1 MILE HORIZ., 1" = 200' VERT. DATE: JUNE 15, 1988

DESIGNED	M C M
DRAWN	E L B
APPROVED	K A W
DRAWING SERIES	TAGS - 01
REV.	0

Sheet 29 of 31



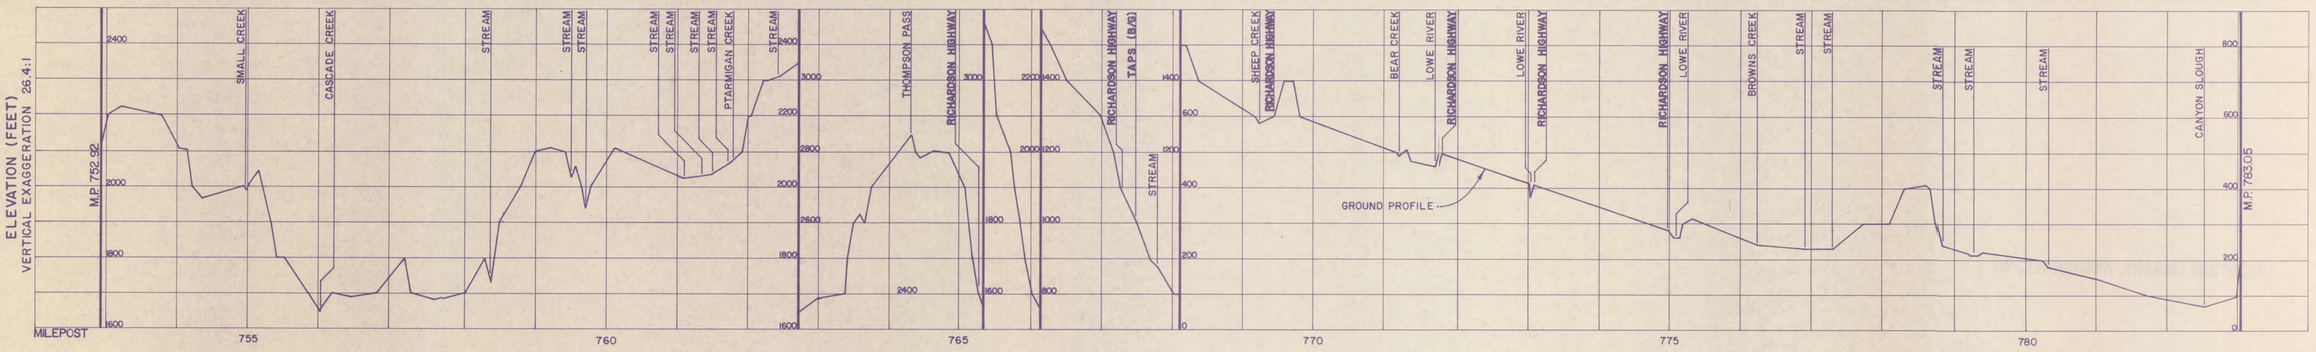

NO.	DATE	REVISIONS	BY	APP.
0	6-6-88	FEDERAL R.O.W. GRANT - EXHIBIT A	ELB	KAW
		BLM SERIAL No.'s AA53559 & FF83941		

NOTICE

This document and the data and information upon which it is based is confidential and/or proprietary to the Yukon Pacific Corporation and neither this document nor the information upon which it is based shall be duplicated, used, or disclosed except as authorized in writing by Yukon Pacific Corporation.

U.S.G.S. MAPS

VALDEZ A-4, A-5, A-6, A-7

MAP INDEX

BASE

YUKON PACIFIC CORPORATION

TRANS-ALASKA GAS SYSTEM

PRUDHOE BAY TO PORT VALDEZ

36" O.D. NATURAL GAS PIPELINE

MILEPOST 752.92 TO 783.05

SCALE: 1" = 1 MILE HORIZ., 1" = 200' VERT. DATE: JUNE 15, 1988

DESIGNED	M.C.M.
DRAWN	E.L.B.
APPROVED	K.A.W.
DRAWING SERIES	TAGS - 01
REV.	0

Sheet 30 of 31



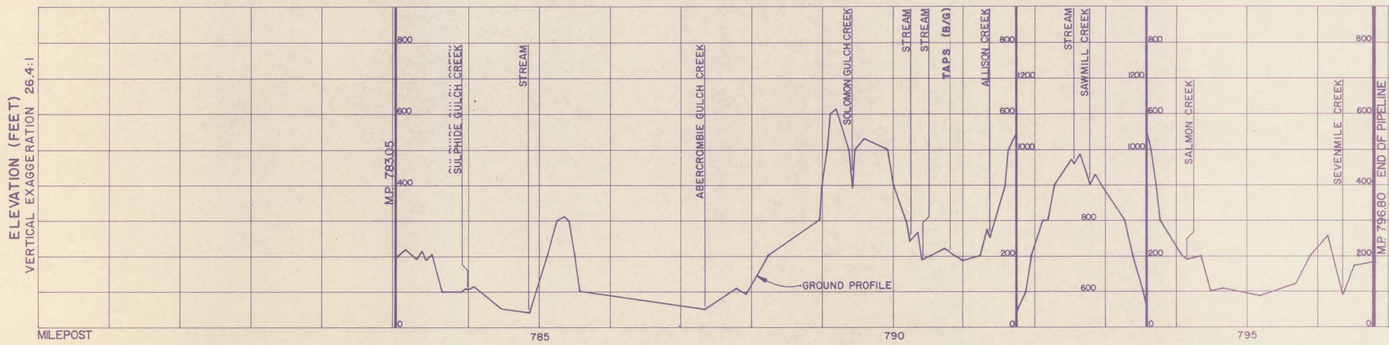


TABLE OF EQUATIONS

MILEPOST	EQUATION	CUMULATIVE
0.00	Ø	(0.00)
23.50	(-0.07)	(-0.07)
423.50	(-0.13)	(-0.20)
588.30	(-0.16)	(-0.36)
742.80	(-0.12)	(-0.48)
796.80	Ø	

LINE LENGTH = 796.80 - 0.48 = 796.32 MILES

NO.	DATE	REVISIONS	BY	APP.
0	6-6-88	FEDERAL R.O.W. GRANT - EXHIBIT A	ELB	KAW
		BLM SERIAL No.'s AA53559 & FF83941		

NOTICE

This document and the data and information upon which it is based is confidential and/or proprietary to the Yukon Pacific Corporation and neither this document nor the information upon which it is based shall be duplicated, used, or disclosed except as authorized in writing by Yukon Pacific Corporation.

U.S.G.S. MAPS
VALDEZ A-6, A-7, A-8

MAP INDEX
BASE

YUKON PACIFIC CORPORATION
TRANS-ALASKA GAS SYSTEM

PRUDHOE BAY TO PORT VALDEZ
36" O.D. NATURAL GAS PIPELINE
MILEPOST 783.05 TO 796.80

SCALE: 1" = 1 MILE HORIZ., 1" = 200' VERT. | DATE: JUNE 15, 1988

DESIGNED MCM
DRAWN ELB
APPROVED KAW
DRAWING SERIES TAGS - 01 | REV. 0

Sheet 31 of 31